Planning Board
AGENDA

Thursday, March 6, 2025 - 6:00 PM

Regular Meeting
Agawam Senior Center
954 Main Street
Agawam, MA 01001

A. Planning Board

1) 6:00PM PUBLIC HEARING-ZONE CHANGE-Old River Street, 27 Walnut Street, 17 HIgh Street-Calabrese Construction, LLc

2) SITE PLAN-760 Cooper Street-Town of Agawam

3) SITE PLAN-207 Bowles Road-RHM Realty, LLC

4) APPROVAL OF MINUTES-February 20, 2025

5) Correspondences

LEGEND

EXISTING ZONE LINE

PROPOSED ZONE LINE

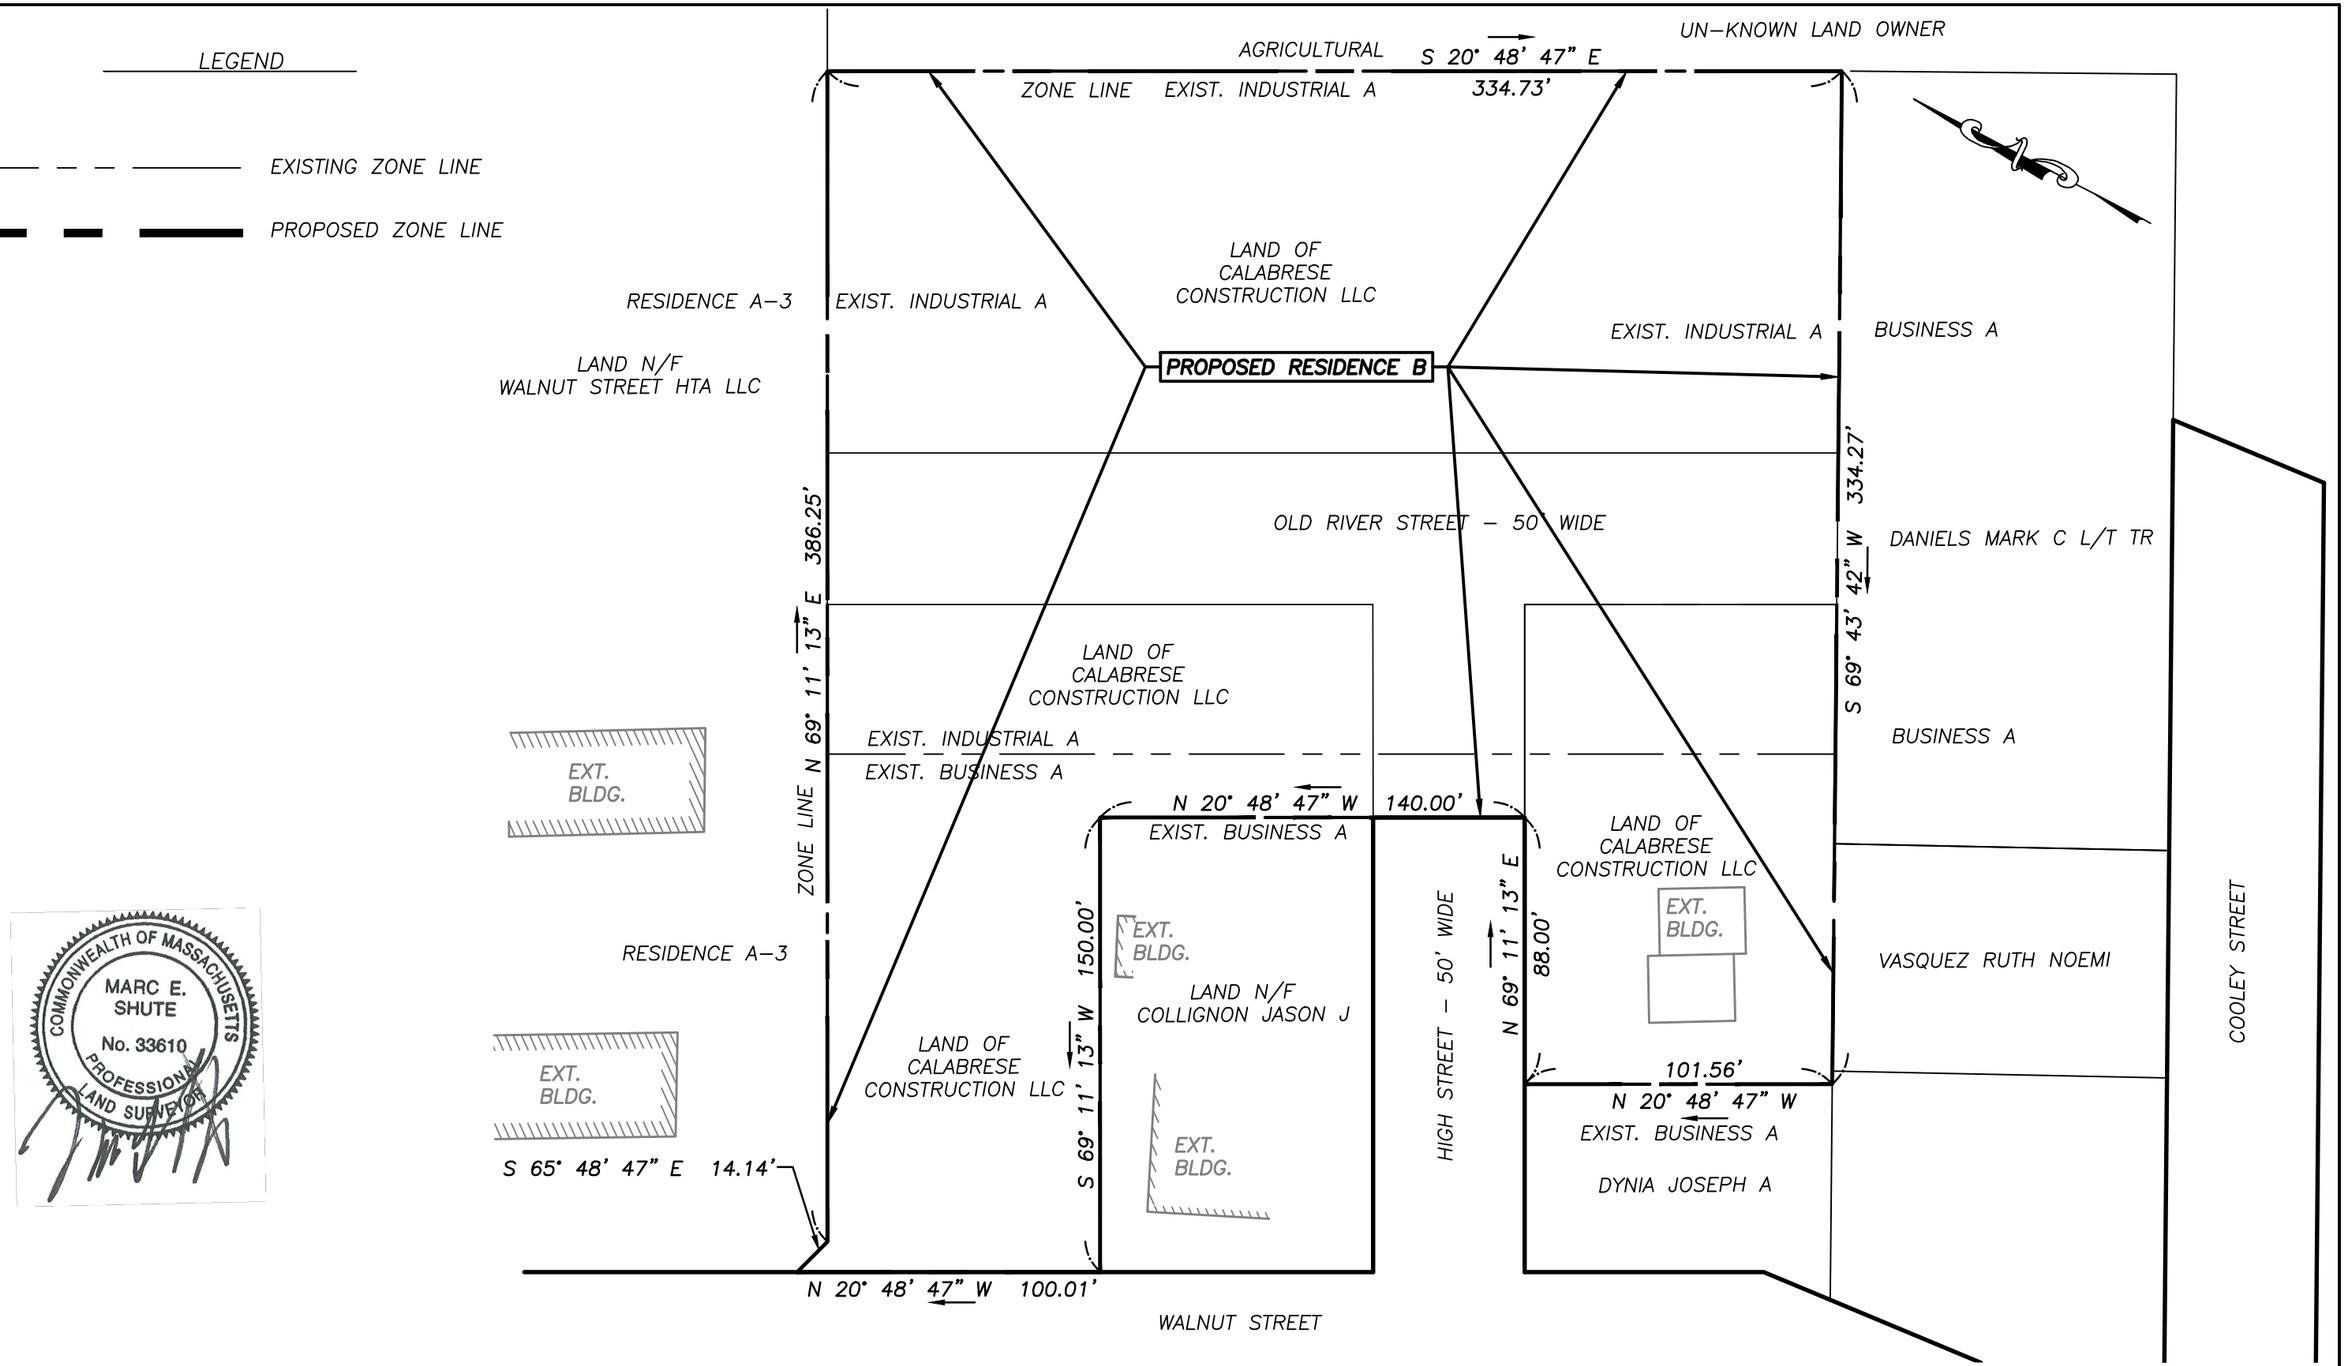

COMMONWEALTH OF MASSACHUSETTS
MARC E. SHUTE
No. 33610
PROFESSIONAL LAND SURVEYOR

REVISION:	DATE:

SCALE: 1" = 50' | DATE: 1-17-2025 | JOB NO.: 220627

RLA

R LEVESQUE ASSOCIATES, INC

Landscape Architects · Civil Engineers · Land Surveys · Environmental Consultants

40 School Street · P.O. Box 640 · Westfield, MA 01086
ph: 413.568.0985 fax: 413.568.0986 rlaland.com

PLAN FOR PROPOSD ZONE CHANGE

27 WALNUT STREET AND OLD RIVER STREET

FOR

CALABRESE CONSTRUCTION LLC

DRAWING# Z-1

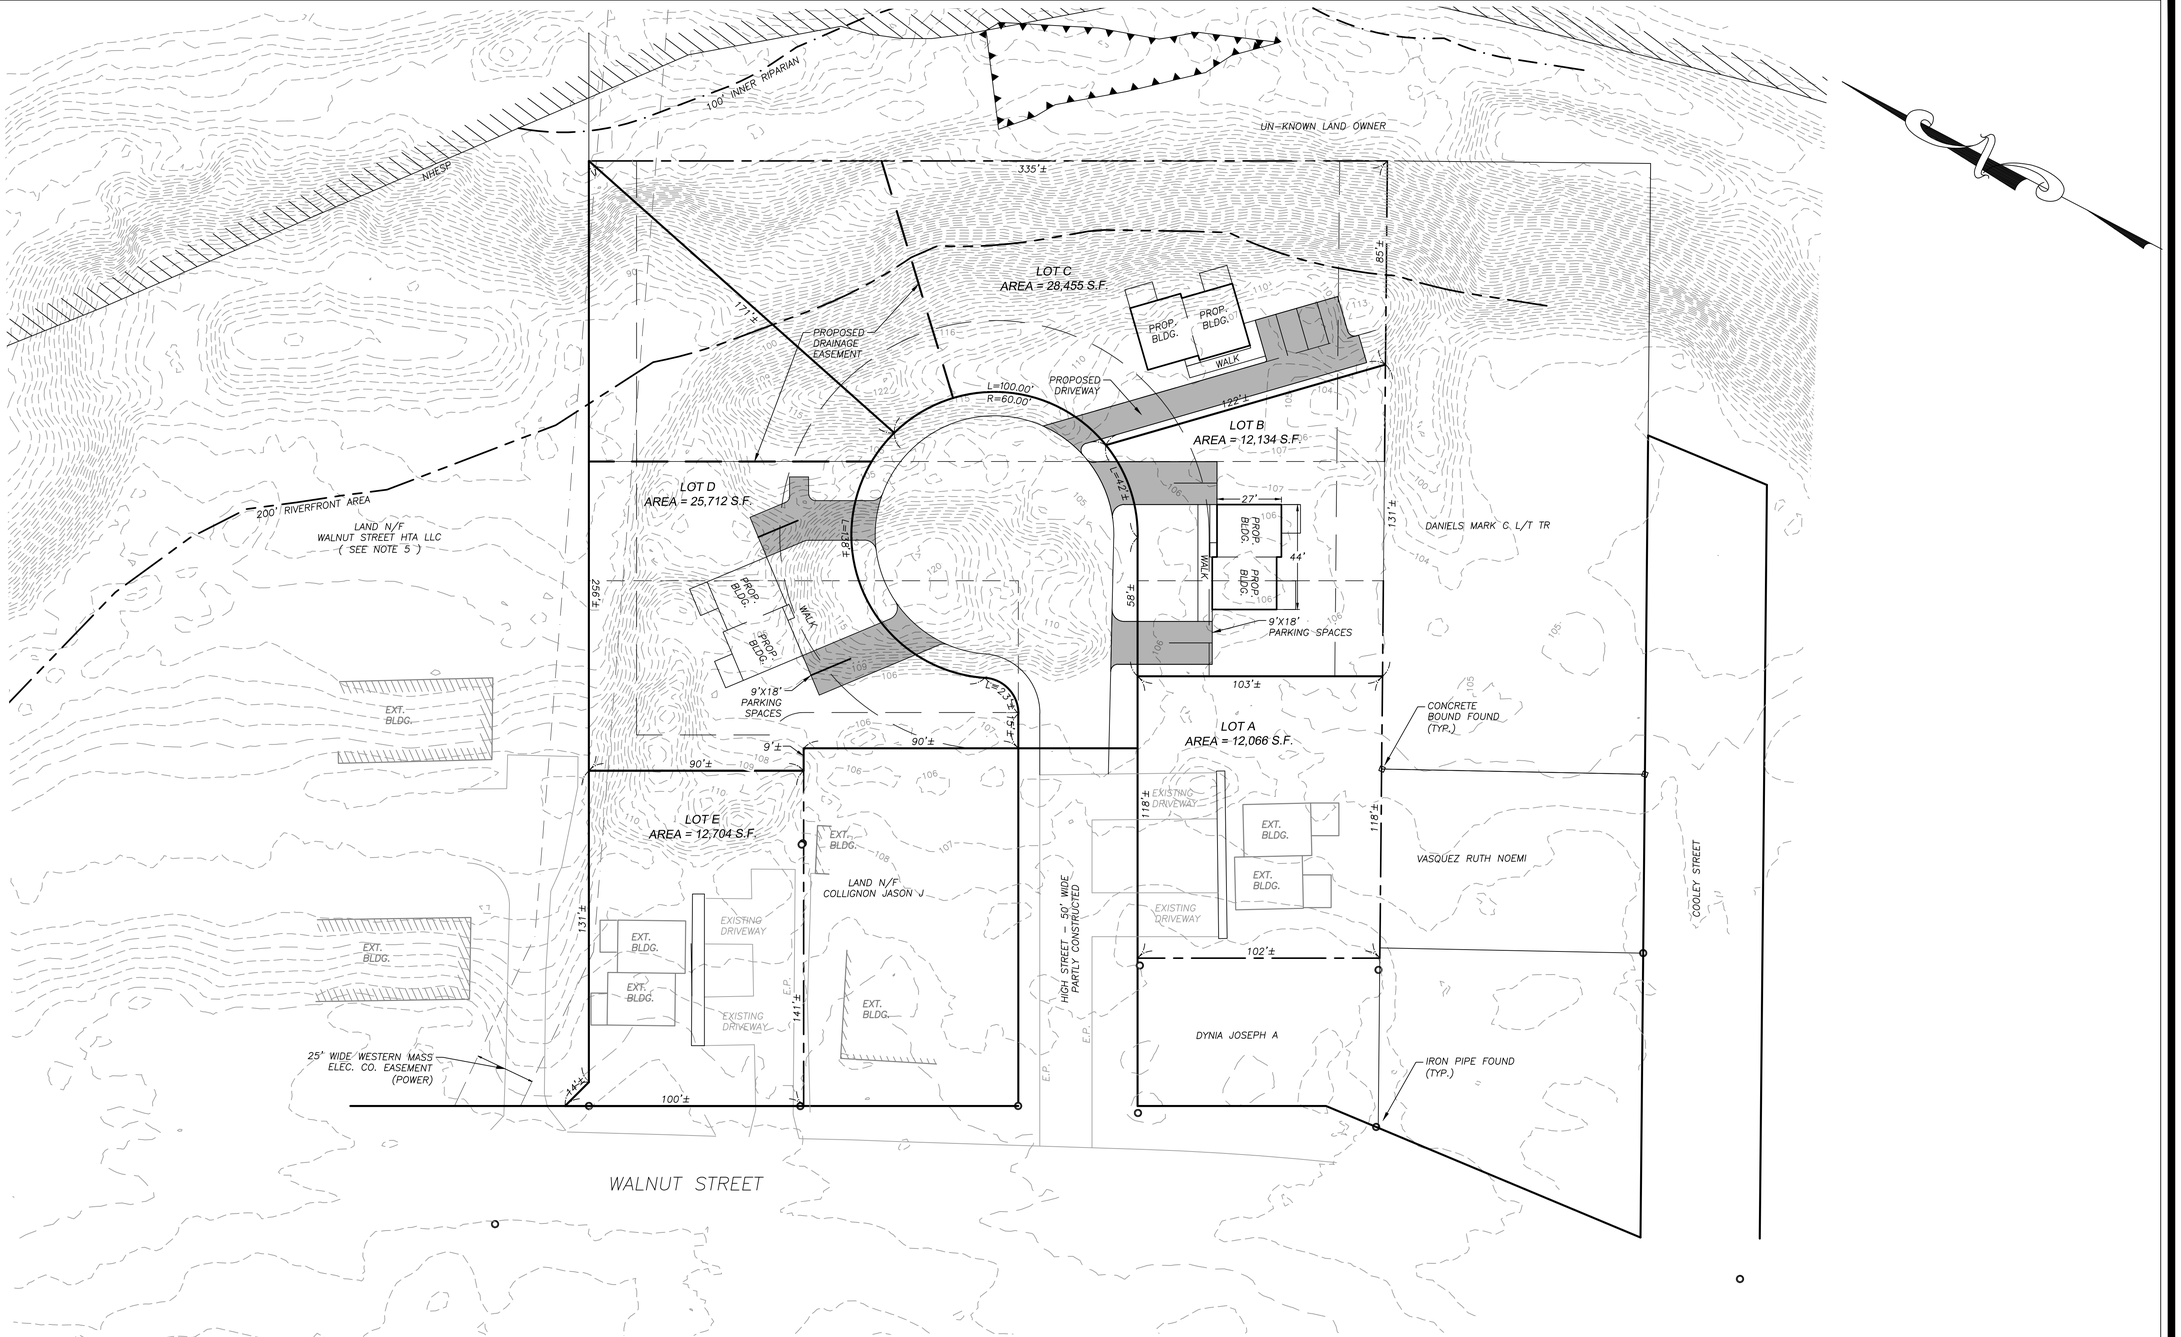

30 0 15 30 60

SCALE: 1"=30'

NOTES

1. THE RECORD OWNER OF THE SUBJECT PARCEL IS CALABRESE CONSTRUCTION LLC. SEE HAMPDEN COUNTY REGISTRY OF DEEDS BOOK 22388 PAGE 42.
2. THE PROPERTY LINES SHOWN HEREON ARE BASED UPON A PLAN TITLED, "PROPERTY PLAN FOR HELEN E. GEOFFRION" PREPARED BY C.E. ANDERSON ASSOCIATES, DATED APRIL1985. SEE HAMPDEN COUNTY REGISTRY OF DEEDS BOOK OF PLANS 224 PAGE 18. ALSO SEE PLAN BOOK 215 PAGE 106
3. THE SUBJECT PROPERTIES SHOWN HEREON MAY BE SUBJECT TO RIGHTS AND EASEMENTS AS CONTAINED IN THE VARIOUS DEEDS OF RECORD DESCRIBING SAID PROPERTIES. THE LOCATION AND EXTENT OF ANY SUCH RIGHTS AND EASEMENTS IS NOT THE SUBJECT OF THIS PLAN.
4. ADJACENT PROPERTY LINES AND ABUTTERS SHOWN HEREON ARE REFERENCED FROM THE TOWN OF AGAWAM GIS MAPPING.
5. LAND OWNED BY CALABRESE CONSTRUCTION LLC TO BE COMBINED WITH LAND OF WALNUT STREET HTA LLC TO FORM ONE CONTIGUOUS PARCEL

S:\Projects\2022\220627 - Calabrese - 0 Old River St, Agawam, MA\05 Civil 3D\220627 - 12-10-24 Layout Sketch 2.dwg

RLA
R LEVESQUE ASSOCIATES INC
Landscape Architects
Civil Engineers · Land Surveyors
Environmental Consultants
ph: 413.568.0985 fax: 413.568.0986
40 School Street
Westfield, MA 01085
rlaland.com

CONCEPTUAL LAYOUT

0 Old River Street Agawam, MA Map J17 Parcel I-3

draft

PREPARED FOR:

Chuck Calabrese
Calabrese Construction, LLC

7 Brewster Road
West Springfield, MA.

ISSUANCE DATE: 12-10-2024

REVISIONS:	DATE:

DRAFTED BY: t.a.

UNAUTHORIZED ALTERATION OF THIS DOCUMENT IS A VIOLATION OF MASSACHUSETTS STATE LAW

SCALE: As Noted

RLA PROJ. NUMBER: 220627

DRAWING#	REV.
Sketch	-

Request for Zoning Map Amendment

Under Town of Agawam Zoning Ordinance § 180-3 – Districts enumerated; Building Zone Map.

Proposed Residence B (RB) Zoning District

Project Location:

Old River Street, 27 Walnut Street & 17 High Street
Agawam, Massachusetts 01001
(Parcel IDs: J17-1-3, J17-1-1 & J17-1-5)

Submitted To:

Town of Agawam City Council
36 Main Street
Agawam, Massachusetts 01001

Applicant & Property Owner:

Calabrese Construction, LLC
c/o Mr. Charles Calabrese
7 Brewster Road
West Springfield, Massachusetts 01089

RLA Project File No. 220627

January 23, 2025

R LEVESQUE ASSOCIATES, INC.

A LAND PLANNING SERVICES COMPANY

40 School Street, Westfield, MA 01085

p 413.568.0985 · f 413.568.0986 · www.rlaland.com

TABLE OF CONTENTS

SECTION

1. ADMINISTRATIVE DOCUMENTS
    1.1 PETITION LETTER
    1.2 COPY OF FILING FEE CHECK
2. LOCUS MAP
3. DEED REFERENCE(S)

LIST OF APPENDICES

APPENDICES

APPENDIX A: SITE PLAN

APPENDIX B: SKETCH

I. ADMINISTRATIVE DOCUMENTS

1.1 PETITION LETTER

1.2 COPY OF FILING FEE CHECK

R LEVESQUE ASSOCIATES, INC.
40 School Street, P.O. BOX 640, Westfield, MA 01085
p 413.568.0985 · f 413.568.0986 · www.rlaland.com

January 23, 2025

Rosemary Sandlin, Council President
Town of Agawam City Council
36 Main Street
Agawam, Massachusetts 01001

RE: Request for Zoning Map Amendment
Old River Street, 27 Walnut Street & 17 High Street
Agawam, Massachusetts 01001
(Parcel IDs: J17-1-3, J17-1-1 & J17-1-5)
RLA Project File No. 220627

Dear President Sandlin and Councilors:

On behalf of the applicant and property owner, Calabrese Construction, LLC c/o Mr. Charles Calabrese, please accept this Request for Zoning Map Amendment for the above referenced properties in Agawam.

PROPERTY DESCRIPTION

The subject properties are currently owned by Calabrese Construction, LLC and are recorded under the Hampden County Registry of Deeds in Book 22388, Page 46 (27 Walnut Street), Book 22388, Page 42 (Old River Street) and Book 22935, Page 347 (17 High Street). The parcels known as 27 Walnut Street and 17 High Street are currently split zoned, with a majority of the subject properties being located in the Business A (BA) zoning district and a small portion being located in the Industrial A (IA) zoning district. The parcel known as Old River Road is located entirely in the Industrial A (IA) zoning district. A Locus Map depicting property location and current zoning is included within this petition packet under Section 2.

ZONING MAP AMENDMENT PETITION

The petitioner respectfully requests that the Town of Agawam City Council grant the above-referenced Zoning Map Amendment under the Massachusetts General Laws c.40A Section 5 to amend the Town of Agawam Building Zone Map to allow for the entirety of the subject properties to be rezoned to Residence B (RB), as promulgated under Article VI of the local zoning regulations.

STATEMENT OF PURPOSE

The purpose of the proposed Zoning Map Amendment is to better facilitate the future proposed construction of a residential development with associated site improvements.

R LEVESQUE ASSOCIATES, INC.
40 School Street, P.O. BOX 640, Westfield, MA 01085
p 413.568.0985 · f 413.568.0986 · www.rlaland.com

STATEMENT OF JUSTIFICATION

Facts to support a finding that the proposed Zoning Map Amendment will be desirable and without substantial detriment to the public good:

1. The applicant intends to create zoning continuity on the subject properties to allow for future development and improvements upon existing conditions at this site.
2. There is no significant impact to the neighborhood in requesting the proposed Zoning Map Amendment as similar residential areas currently exist within the general vicinity of the subject properties.
3. The subject properties are well suited for residential use and are consistent with the abutting properties.
4. The subject properties are currently being used for residential purposes and have access to Town services along Walnut Street and the future development of High Street/Old River Road.

Understanding the above, the proposed Zoning Map Amendment requested is not detrimental to the public good and does not substantially derogate from the intent of and purpose of the Town of Agawam Zoning Ordinance.

Based on the foregoing, and all the supplemental information attached, the applicant respectfully requests that the Town of Agawam City Council grant the requested Zoning Map Amendment under the Town of Agawam Zoning Ordinance to allow for the entirety of the subject properties to be rezoned to Residence B (RB).

Applicant and Property Owner:

Calabrese Construction, LLC c/o Mr. Charles Calabrese

As required, a copy of this submission has been provided electronically via email to the Town of Agawam City Council and Planning Board. We are requesting to be placed on the City Council's next available agenda. Should you have any questions or comments regarding this submission, please do not hesitate to contact our office at your earliest convenience.

Sincerely,
R LEVESQUE ASSOCIATES, INC.

Nina Fazio

Nina Fazio
Permitting Coordinator

HOLD TO LIGHT TO VIEW TRUE WATERMARK IN PAPER HEAT SENSITIVE RED LOCK DISAPPEARS WHEN HEATED

4088

CALABRESE CONSTRUCTION LLC
7 BREWSTER RD
W SPRINGFIELD, MA 01089

DATE Aug 28/24

53-7160/2118

PAY TO THE ORDER OF Town of Agawam

$ 500 —

Five Hundred Dollars

DOLLARS

WESTFIELD BANK
WESTFIELD, MA 01086

FOR

⑈004088⑈ ⑆211871604⑆ 1000998565⑈

Details on Back. Security Features

2. LOCUS MAP

(SOURCE: TOWN OF AGAWAM GIS)

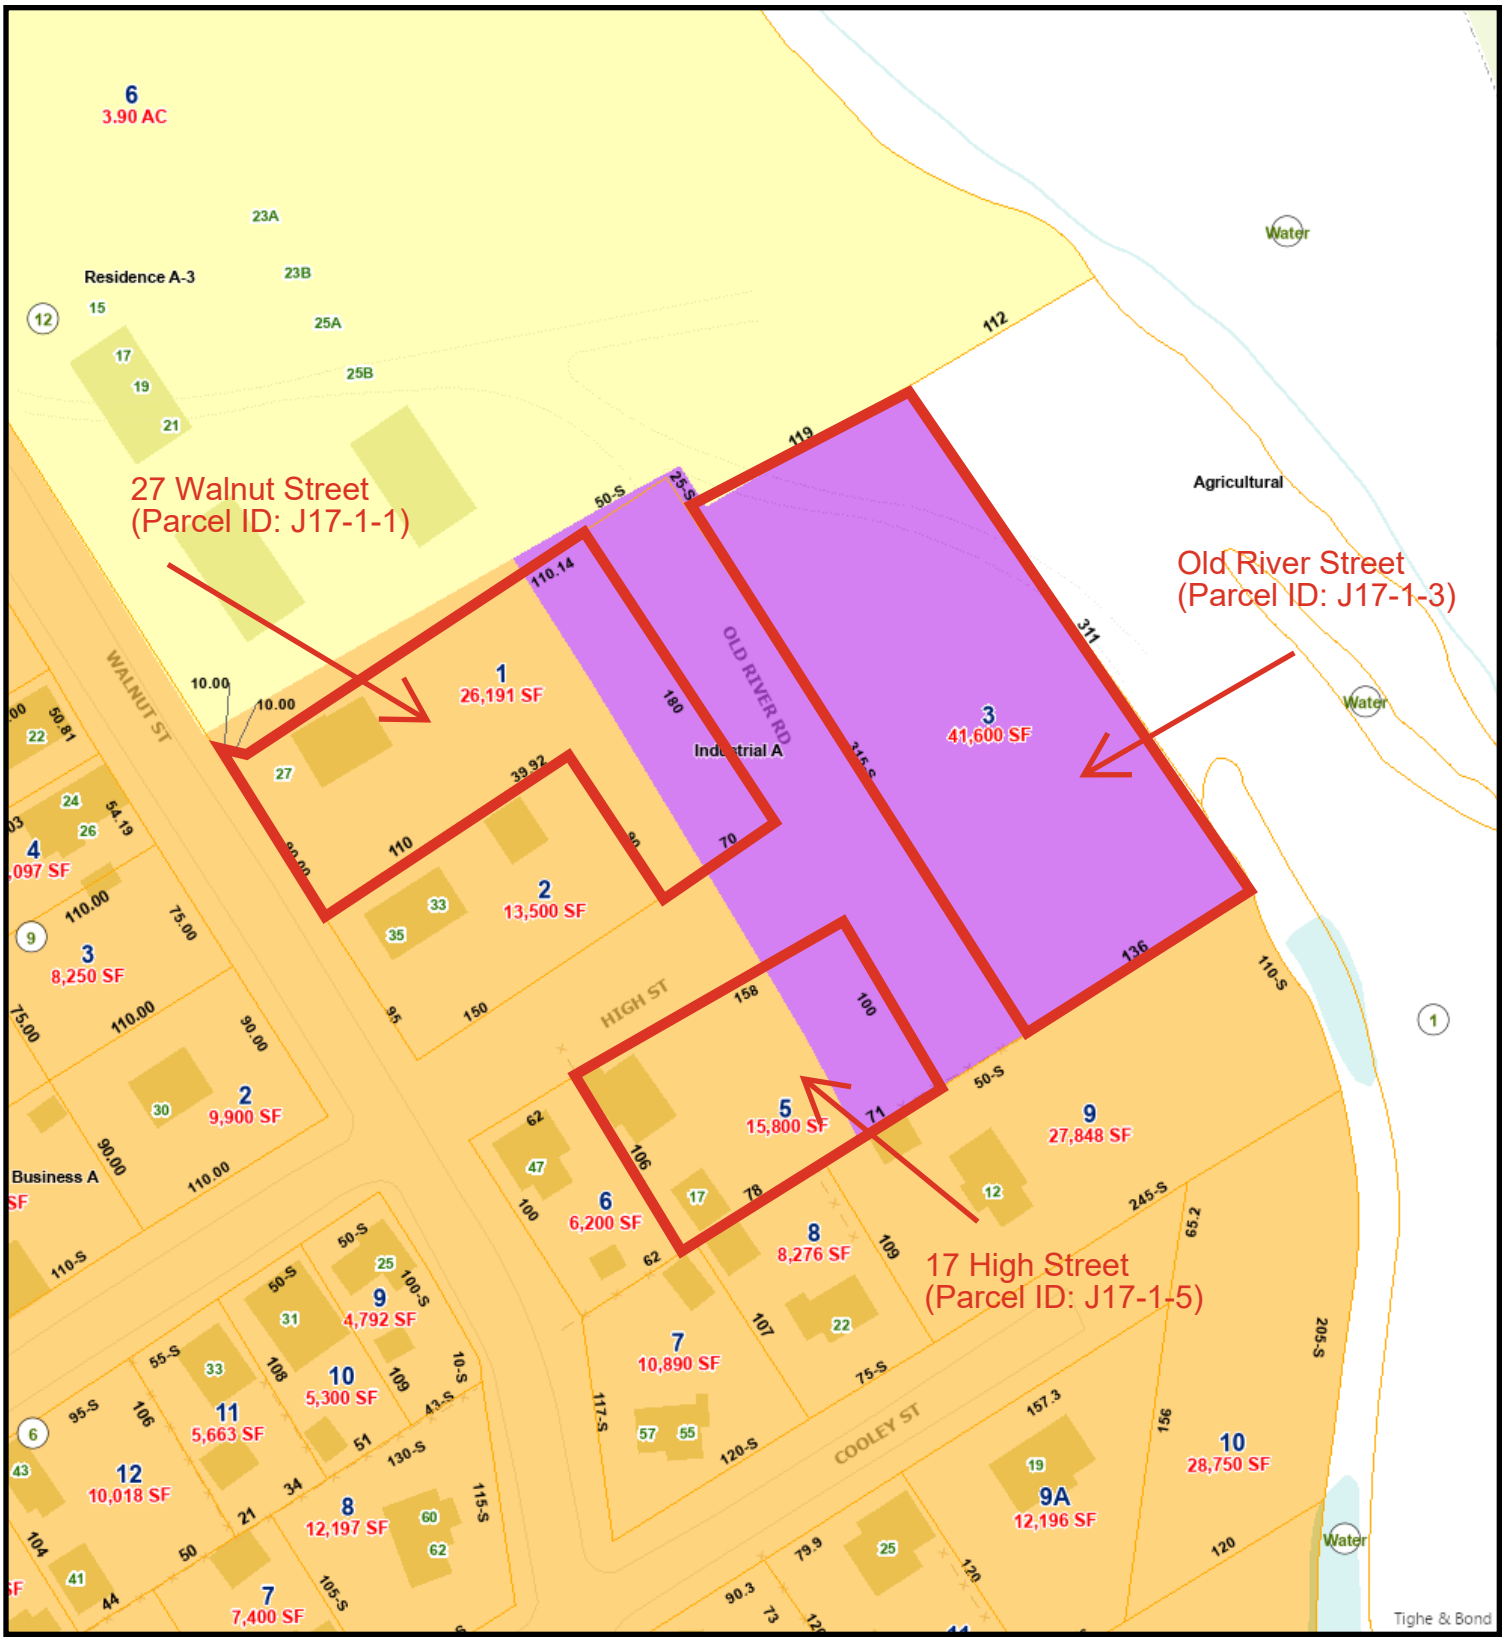

Locus Map (Current Zoning)

1/8/2025 4:32:43 PM

Scale: 1"=100'

Scale is approximate

The information depicted on this map is for planning purposes only. It is not adequate for legal boundary definition, regulatory interpretation, or parcel-level analyses.

3. DEED REFERENCE(S)

(SOURCE: HAMPDEN COUNTY REGISTRY OF DEEDS)

Bk 22388 Pg46 #59514
10-03-2018 @ 01:56p

MASSACHUSETTS STATE EXCISE TAX
HAMPDEN COUNTY REGISTRY OF DEEDS
Date: 10-03-2018 @ 01:56pm
Ctl#: 208 Doc#: 59514
Fee: $456.00 Cons: $100,000.00

QUITCLAIM DEED

KNOW ALL PERSONS BY THESE PRESENTS, that, 27 GROUP, LLC, a Massachusetts Limited Liability Company with an address of 167 Coyote Circle, Feeding Hills, Hampden County, Massachusetts

for consideration paid and in full consideration of ONE HUNDRED THOUSAND AND 00/100 DOLLARS ($100,000.00);

grants to **CALABRESE CONSTRUCTION, LLC,** a Massachusetts Limited Liability Company with an address of 7 Brewster Road, West Springfield, Massachusetts

with **QUITCLAIM COVENANTS**

Certain real estate situated in Agawam, being more particularly bounded and described as follows:

Beginning at a point on the easterly side of Walnut Street, about ninety (90) feet northerly from High Street, and running thence

EASTERLY	about one hundred (100) feet; thence
NORTHERLY	about ninety (90) feet; thence
WESTERLY	about one hundred (100) feet to said Walnut Street, and thence
SOUTHERLY	on said Walnut Street, about ninety (90) feet to the point of the beginning.

Being Lot #3 (three) on a plan of lots of the Agawam Canal Company, recorded in Hampden County Registry of Deeds in Book 365, Page (H). Subject to all restrictions, liens and encumbrances of record, if any are in force and applicable.

The sale is in the ordinary course of business of 27 GROUP, LLC.

BEING the same premises conveyed to the grantor herein by deed of Edward J. Mutti dated September 14, 2012, and recorded in the Hampden County Registry of Deeds in Book 19486, Page 591. See also Book 19486, Page 589 and Book 16786, Page 4.

Property Address: 27 Walnut Street, Agawam, MA 01001

WITNESS my hand and seal this 6th day of September, 2018.

27 GROUP, LLC

Edward J. Mutti, manager

COMMONWEALTH OF MASSACHUSETTS

HAMPDEN, ss.

On this 6th day of September, 2018, before me, the undersigned notary public, personally appeared Edward J. Mutti as manager of 27 GROUP, LLC, proved to me through satisfactory evidence of identification, which was ☐ photographic identification with signature issued by a federal or state governmental agency, ☒ personal knowledge of the undersigned, ☐ oath or affirmation of a credible witness, to be the person whose name is signed on the preceding or attached document, and who swore, subscribed and affirmed to me that the contents of the document are truthful and accurate to the best of his knowledge and belief and that he signed the document voluntarily for its stated purpose on behalf of 27 GROUP, LLC, and affirmed to me that the contents of the document are truthful and accurate to the best of his knowledge and belief.

Gina M. Barry, Notary Public

GINA M. BARRY
NOTARY PUBLIC
Commonwealth of Massachusetts
My Commission Expires
September 17, 2021

My Commission Expires: 9/17/2021

KELLY CAVANAUGH-KELLY
HAMPDEN COUNTY REGISTRY OF DEEDS

Bk 22388 Pg42 #59513
10-03-2018 @ 01:56p

MASSACHUSETTS STATE EXCISE TAX
HAMPDEN COUNTY REGISTRY OF DEEDS
Date: 10-03-2018 @ 01:56pm
Ctl#: 207 Doc#: 59513
Fee: $177.84 Cons: $39,000.00

WARRANTY DEED

KNOW ALL PERSONS BY THESE PRESENTS, that 17 GROUP, LLC, a Massachusetts Limited Liability Company with an address of 167 Coyote Circle, Feeding Hills, Hampden County, Massachusetts and Edward H. Mutti, of Agawam, Hampden County, Massachusetts

for consideration paid and in full consideration of THIRTY-NINE THOUSAND AND 00/100 DOLLARS ($39,000.00);

grants to **CALABRESE CONSTRUCTION, LLC,** a Massachusetts Limited Liability Company with an address of 7 Brewster Road, West Springfield, Massachusetts

with **QUITCLAIM COVENANTS**

Locus: 0 High Street and 0 Old River, Agawam MA

Parcel 1: 0 High Street
Certain real estate situated in Agawam, being known and designated as "Parcel B" as shown on a plan entitled "Property Plan for Helen E. Geoffrion Agawam, Massachusetts" dated April 1985 and recorded in Hampden County Registry of Deeds in Book of Plans 224, Page 18, said lot being more particularly bounded and described as follows:

SOUTHERLY	by High Street, seventy (70) feet;
EASTERLY	by River Street, one hundred eighty (180.00) feet;
NORTHERLY	by land now or formerly of Worthy Paper Company, one hundred ten and 14/100 (110.14) feet;
WESTERLY	by land now or formerly of one Jacobsen, ninety and 01/100 (90.01) feet;
NORTHERLY	by land now or formerly of Helen E. Geoffrion, thirty-nine and 92/100 (39.92) feet; and

WESTERLY by land now or formerly of Helen E. Geoffrion, ninety (90) feet to the point of beginning.

BEING the same premises conveyed to 17 Group LLC by deed of Edward J. Mutti dated September 14, 2012, and recorded in the Hampden County Registry of Deeds in Book 19486, Page 596. See also Book 16786, Page 9.

Parcel 2: 0 Old River:
A certain parcel of land situated in Agawam in said County of Hampden, bounded and described as follows:

Bounded Northerly by land now or formerly of Worthy Paper Company and the Westfield River; Easterly by said River; Southerly by land now or formerly of Justus R. Cooley; and Westerly by River Street; containing approximately one and 88/100 (1.88) acres.

The sale is in the ordinary course of business of 17 GROUP, LLC.

The grantors herein release all rights of homestead in the conveyed premises and certify that no one else has acquired such rights.

BEING Parcel 2 as conveyed to 17 Group LLC by deed of Edward J. Mutti dated September 14, 2012, and recorded in the Hampden County Registry of Deeds in Book 19486, Page 598. See also 16786, Page 2.

Edward H. Mutti joins in signing this deed to release his life estate interest on both properties.

-Signature page(s) to follow-

WITNESS my hand and seal this 6th day of September, 2018.

17 GROUP, LLC

Edward J. Mutti, manager

COMMONWEALTH OF MASSACHUSETTS

HAMPDEN, ss.

On this 6th day of September, 2018, before me, the undersigned notary public, personally appeared Edward J. Mutti as manager of 17 GROUP, LLC, proved to me through satisfactory evidence of identification, which was ☐ photographic identification with signature issued by a federal or state governmental agency, ☒ personal knowledge of the undersigned, ☐ oath or affirmation of a credible witness, to be the person whose name is signed on the preceding or attached document, and who swore, subscribed and affirmed to me that the contents of the document are truthful and accurate to the best of his knowledge and belief and that he signed the document voluntarily for its stated purpose on behalf of 17 GROUP, LLC, and affirmed to me that the contents of the document are truthful and accurate to the best of his knowledge and belief.

Gina M. Barry, Notary Public

GINA M. BARRY
NOTARY PUBLIC
Commonwealth of Massachusetts
My Commission Expires
September 17, 2021

My Commission Expires: 9/17/2021

WITNESS my hand and seal this 6th day of September, 2018.

Edward H. Mutti, by Edward J. Mutti,
his attorney in fact

COMMONWEALTH OF MASSACHUSETTS

HAMPDEN, ss.

On this 6th day of September, 2018, before me, the undersigned notary public, personally appeared Edward J. Mutti, who proved to me through satisfactory evidence of identification, being personal knowledge, to be the person who executed the foregoing instrument on behalf of Edward H. Mutti and acknowledged to me that he signed it voluntarily and as the free act and deed of Edward H. Mutti, his principal

as his free act and deed

Gina M. Barry, Notary Public

My Commission Expires: 9/17/2021

GINA M. BARRY
NOTARY PUBLIC
Commonwealth of Massachusetts
My Commission Expires
September 17, 2021

KELLY CAVANAUGH-KELLY
HAMPDEN COUNTY REGISTRY OF DEEDS

Bk 22935 Pg347 #64532
11-01-2019 @ 03:38p

MASSACHUSETTS STATE EXCISE TAX
HAMPDEN COUNTY REGISTRY OF DEEDS
Date: 11-01-2019 @ 03:38pm
Ctl#: 515 Doc#: 64532
Fee: $478.80 Cons: $105,000.00

WARRANTY DEED

KNOW ALL PERSONS BY THESE PRESENTS, that 17 GROUP, LLC, a Massachusetts Limited Liability Company with an address of 167 Coyote Circle, Feeding Hills, Hampden County, Massachusetts

for consideration paid and in full consideration of ONE HUNDRED FIVE THOUSAND AND 00/100 DOLLARS ($105,000.00);

grants to **CALABRESE CONSTRUCTION, LLC,** a Massachusetts Limited Liability Company with an address of 7 Brewster Road, West Springfield, Massachusetts

with **QUITCLAIM COVENANTS**

Certain real estate situated in Agawam, being more particularly bounded and described as follows:

A certain lot of land with the buildings thereon lying on the Southerly side of High Street in said Agawam being part of Lot Number Nine (9) and all of lot Number Ten (10) on a Plan of the Agawam Canal Company, recorded in the Registry of Deeds for Hampden County in Book 365 in the fore part of said Book before the paging and marked "I", said lot being described more fully as follows, to wit:

Beginning at an iron pin on the Southerly side of High Street sixty-two (62) feet Easterly of the Southeasterly corner of Walnut Street and High Street and running thence Easterly by High Street one hundred fifty-eight (158) feet to an iron pin on the Westerly side of River Street; thence running by River Street in a Southerly direction one hundred (100) feet to an iron pin; thence running Westerly and parallel with the Southerly line of High Street one hundred fifty-eight (158) feet to an iron pin; thence running Northerly and parallel with the Westerly line of River Street one hundred (100) feet to the place of beginning.

BEING a portion of the premises conveyed to 17 Group LLC by deed of Edward J. Mutti dated September 14, 2012, and recorded in the Hampden County Registry of Deeds in Book 19486, Page 598. See also Book 16786, Page 2. Edward H. Mutti, having reserved a life estate, died on September 14, 2019.

The sale is in the ordinary course of business of 17 GROUP, LLC.

Locus: 17 High Street, Agawam MA

WITNESS my hand and seal this 31st day of October, 2019.

17 GROUP, LLC

Edward J. Mutti, manager

COMMONWEALTH OF MASSACHUSETTS

HAMPDEN, ss.

On this 31st day of October, 2019, before me, the undersigned notary public, personally appeared Edward J. Mutti as manager of 17 GROUP, LLC, proved to me through satisfactory evidence of identification, which was ☒ photographic identification with signature issued by a federal or state governmental agency, ☐ personal knowledge of the undersigned, ☐ oath or affirmation of a credible witness, to be the person whose name is signed on the preceding or attached document, and who swore, subscribed and affirmed to me that the contents of the document are truthful and accurate to the best of his knowledge and belief and that he signed the document voluntarily for its stated purpose on behalf of 17 GROUP, LLC, and affirmed to me that the contents of the document are truthful and accurate to the best of his knowledge and belief.

Gina M. Barry, Notary Public

My Commission Expires: 9/17/2021

GINA M. BARRY
NOTARY PUBLIC
Commonwealth of Massachusetts
My Commission Expires
September 17, 2021

CHERYL A. COAKLEY-RIVERA, ESQ.
HAMPDEN COUNTY REGISTRY OF DEEDS

APPENDIX A: SITE PLAN

SITE PLAN ENTITLED “PLAN FOR PROPOSED ZONE CHANGE”

PREPARED FOR CALABRESE CONSTRUCTION, LLC

PREPARED BY R LEVESQUE ASSOCIATES, INC.

DATED JANUARY 17, 2025

APPENDIX B: SKETCH

DRAFT SKETCH ENTITLED “CONCEPTUAL LAYOUT”

PREPARED FOR CALABRESE CONSTRUCTION, LLC

PREPARED BY R LEVESQUE ASSOCIATES, INC.

DATED DECEMBER 10, 2024

Kevin Duquette
Inspector of Buildings
inspections@agawam.ma.us

Town of Agawam

Inspection Services Department

1000 Suffield Street, Agawam, Massachusetts 01001
Telephone - (413) 821-0632

February 11, 2025

To: Office of Planning and Community Development:

Re: Zone Change Application- Old River Street- Planning Board meeting March 6, 2025- Comments;

Inspection Services has no Zoning issues or concerns for the proposed Zone Change for the above referenced addresses.

Respectfully,

Kevin Duquette

_____
Kevin Duquette
Inspector of Buildings
Town of Agawam

Town of Agawam

36 Main Street
Agawam, Massachusetts 01001-1801
Tel. 413-786-0400 Fax 413-786-9927

MEMO

To: Assessor
Building Inspector
Conservation Commission
Engineering/DPW
Fire Department
Health Department
Safety Officer
School Committee
Town Solicitor
Zoning Board of Appeals

From: Planning Board

Subject: Zone Change – Old River Street – Calabrese Construction, LLC

Date: February 4, 2025

The Planning Board has received the attached Zone Change application for Old River Street, 27 Walnut Street & 17 High Street submitted by Calabrese Construction. The Planning Board will hold a public hearing on March 6, 2025. Please provide any comments you may have prior to the hearing.

Town of Agawam
Interoffice Memorandum

To: Building Inspector, Engineering Department, Safety Officer, Fire Department
CC:
From: Planning Board
Date: 02/21/2025
Subject: Site Plan High School Project

Please review and comment on the attached Site Plan for the High School Project (760 Cooper Street) prior to the Board's March 6th meeting.

Agawam High School

February 20, 2025

Planning Board Submission

Agawam Public Schools

FONTAINE BROS. LeftField THE RIGHT CHOICE IN PROJECT MANAGEMENT FLANSBURGH

PROJECT SUMMARY

The overall project consists of a new high school building with renovated portions for a total of 211,575 gsf and a stand alone early childhood center at 21,150 gsf

CONSTRUCTION TYPE

High School: **Type 2A**
ECC: **Type 5B**
*Both buildings will be fully sprinklered

Enrollment

(HS): 955 students
(ECC): 10 classrooms @ 15 students

SITE PLAN

SITE PLAN

JAVELIN
DISCUS
SHOT PUT
BASEBALL FIELD
JV SOFTBALL FIELD
SOCCER FIELD
LINE STREET
MECH
PRE-K
RELOCATED FRUIT TREES (PER THE SCHOOLS DIRECTION)
SYNTHETIC TURF
PRE-K PLAY AREA WITH POURED-IN-PLACE RESILIENT RUBBER PLAY SURFACING
SHADE SAIL
RAISED PLANT BEDS
GREENHOUSE
PARENT DROP OFF
MECH
PROPOSED 2 STORY EXPANSION +/- 5,226 SF
PROPOSED 2 STORY EXPANSION +/- 6,935 SF
PROPOSED 2 STORY EXPANSION +/- 6,935 SF
COMMUNITY WING
ACADEMIC WING
PROPOSED 2 STORY EXPANSION +/- 5,436 SF
CENTRAL COURTYARD
OUTDOOR NOOK
BIKE RACKS
EXISTING STADIUM
PUBLIC LIBRARY
BUS DROP OFF
MINI BUS DROP-OFF
EXISTING TENNIS COURT
COOPER STREET
MILL STREET

PLANTING PLAN

ORNAMENTAL

SPRING SNOW FLOWERING CRABAPPLE

SHADE TREES | EVERGREEN SCREENING TREES

HERITAGE RIVER BIRCH

REDPOINTE RED MAPLE

BLACK TULEPO

TULIP TREE

COMMON HACKBERRY

HALKA HONEYLOCUST

EASTERN RED CEDAR

WHITE SPRUCE

GREEN GIANT ARBORVITAE

SHRUBS

DWARF FOTHERGILLA

BAR HARBOR JUNIPER

PERENNIALS

LILY TURF

EXTERIOR

Agawam High School Building Project Agawam, MA

FONTAINE BROS. LeftField FLANSBURGH

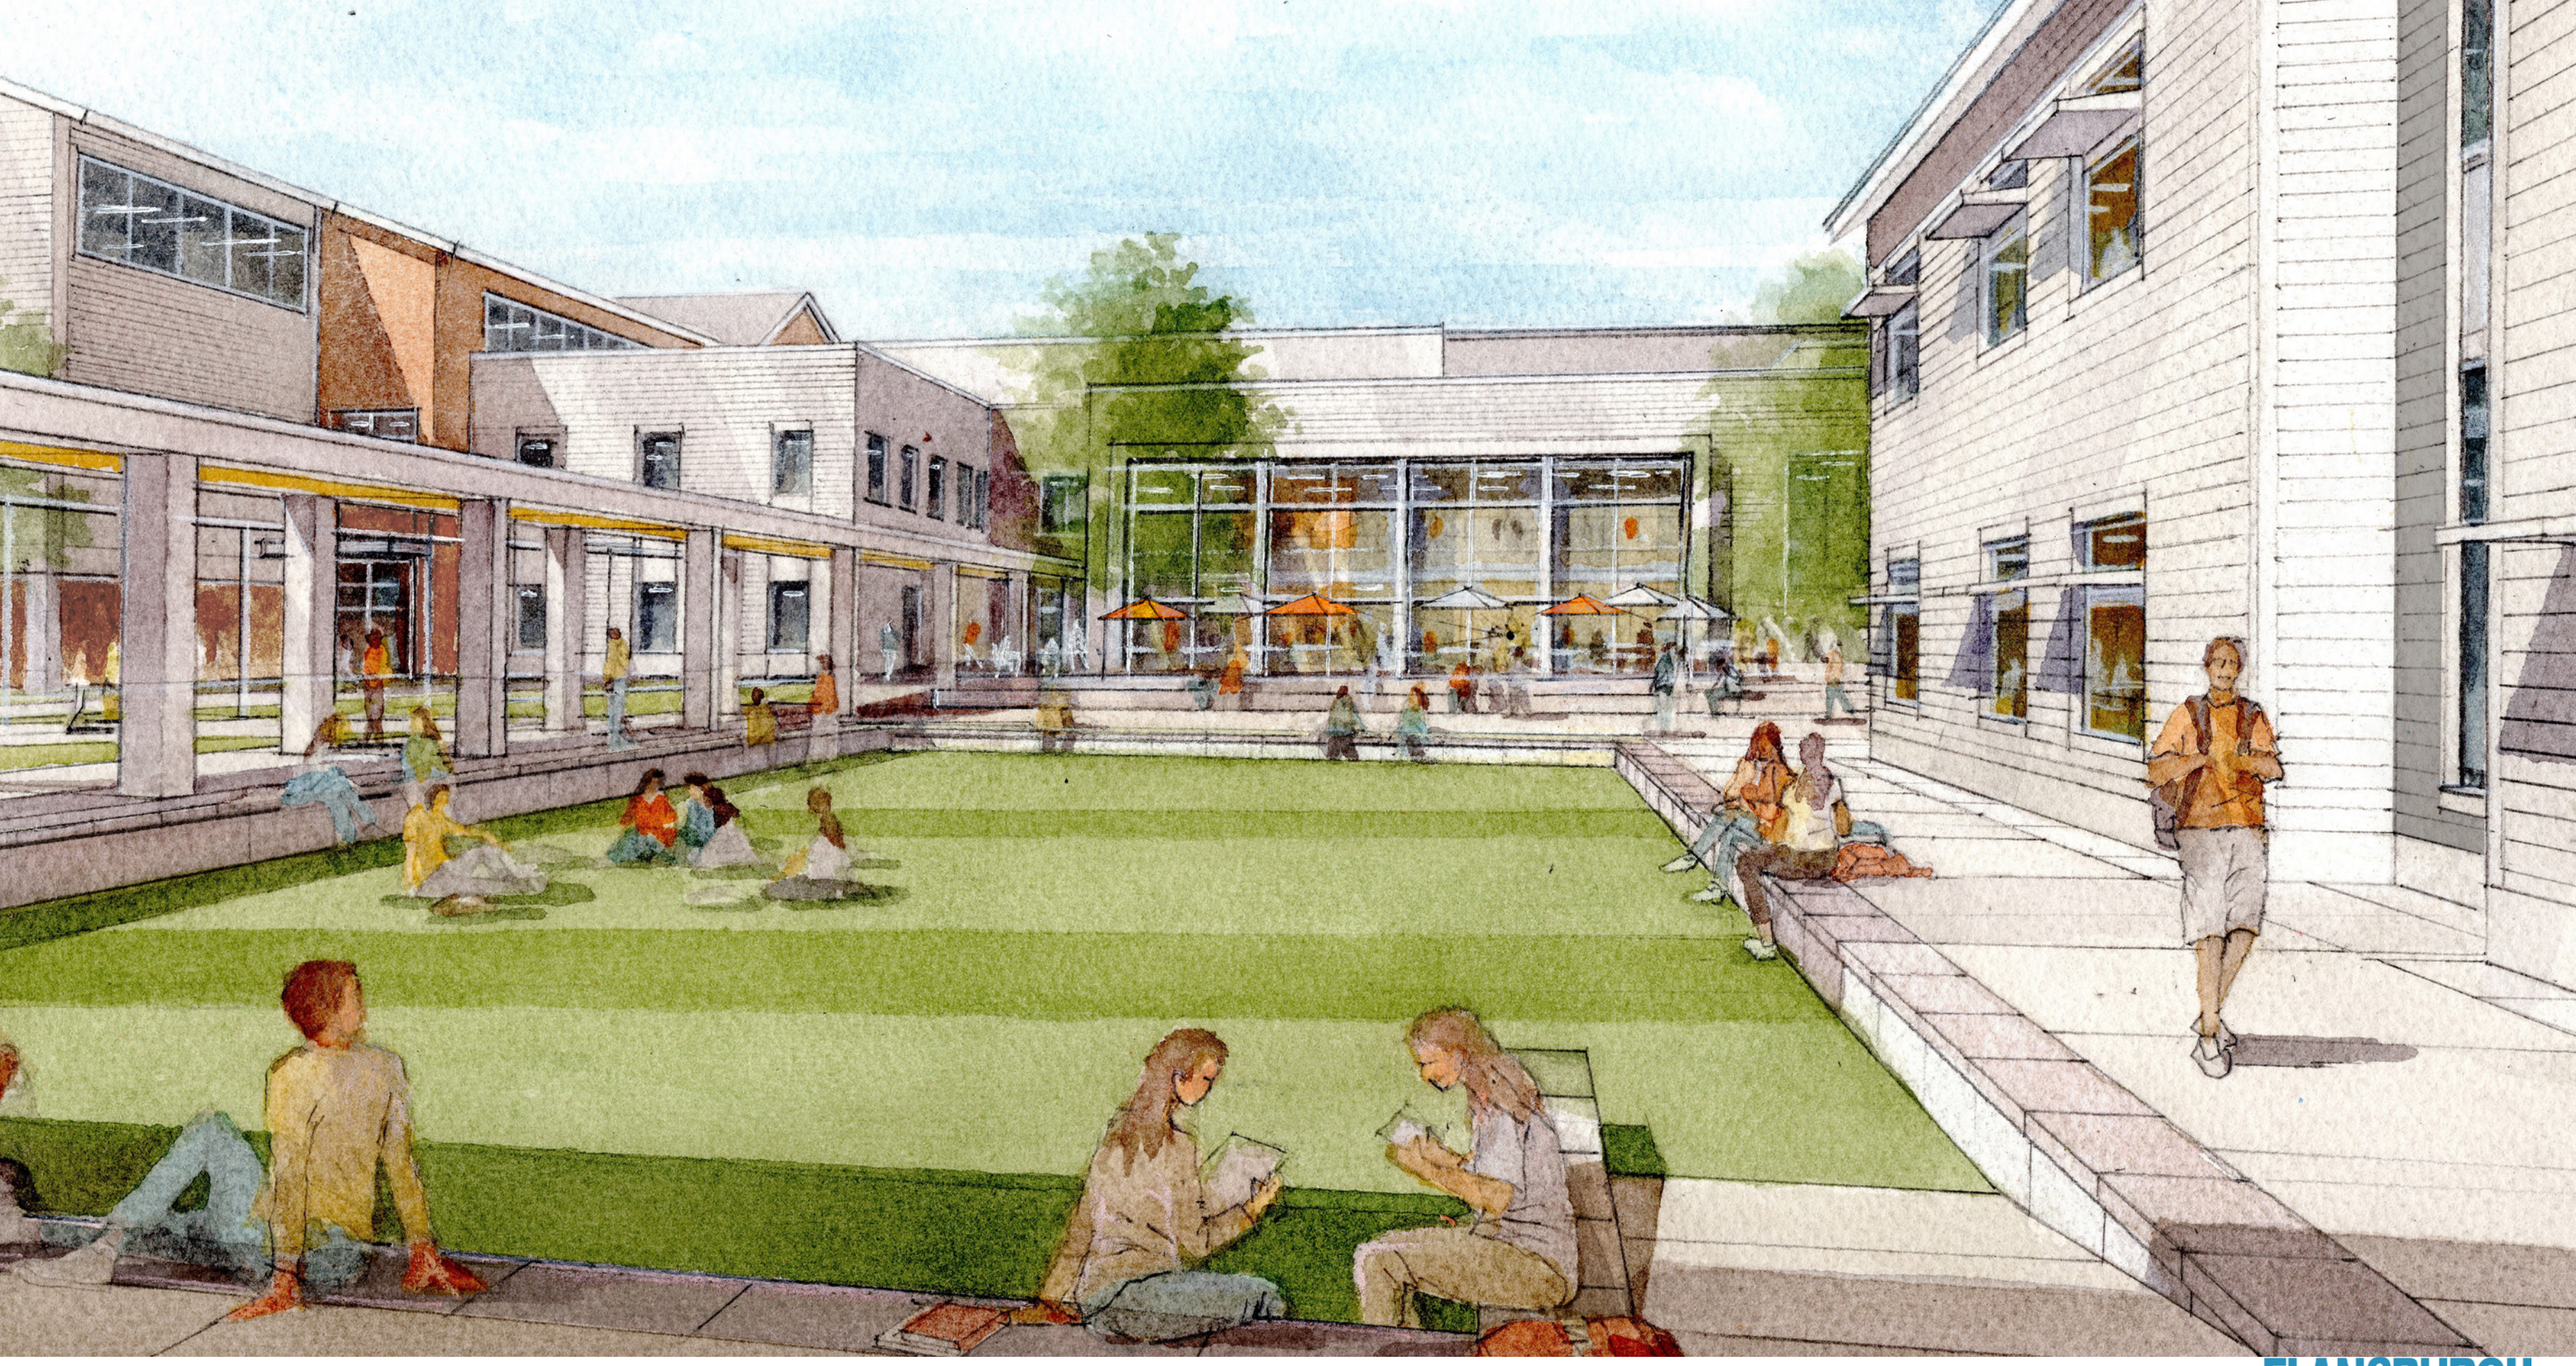

EXTERIOR ELEVATIONS

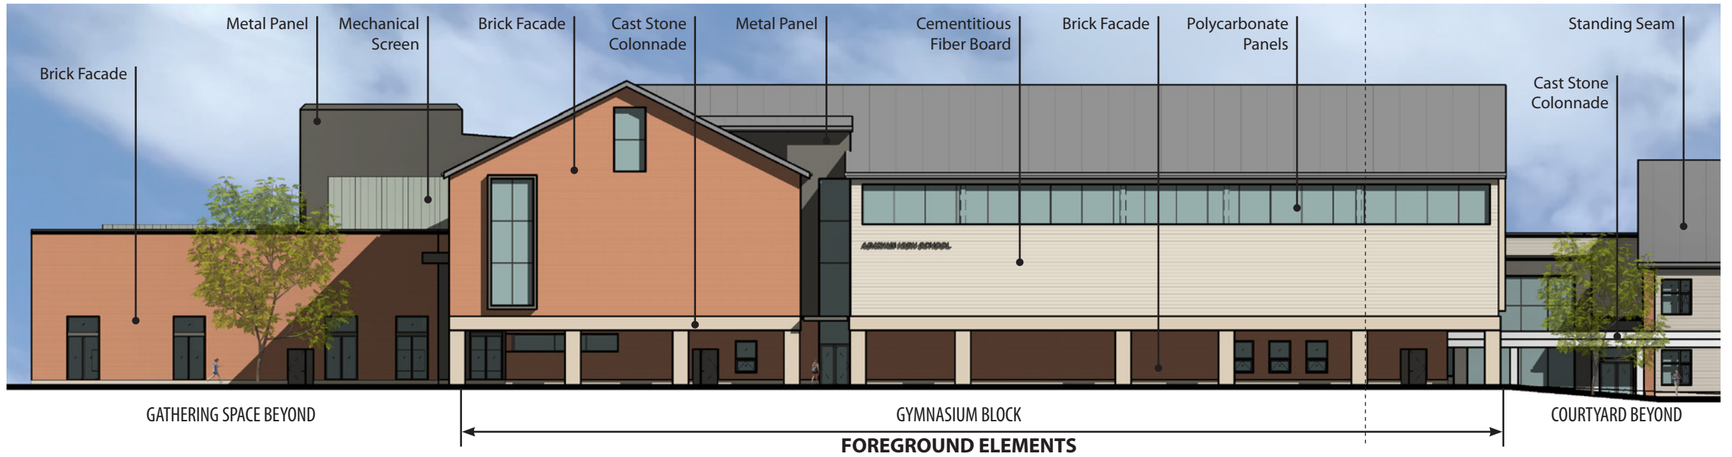

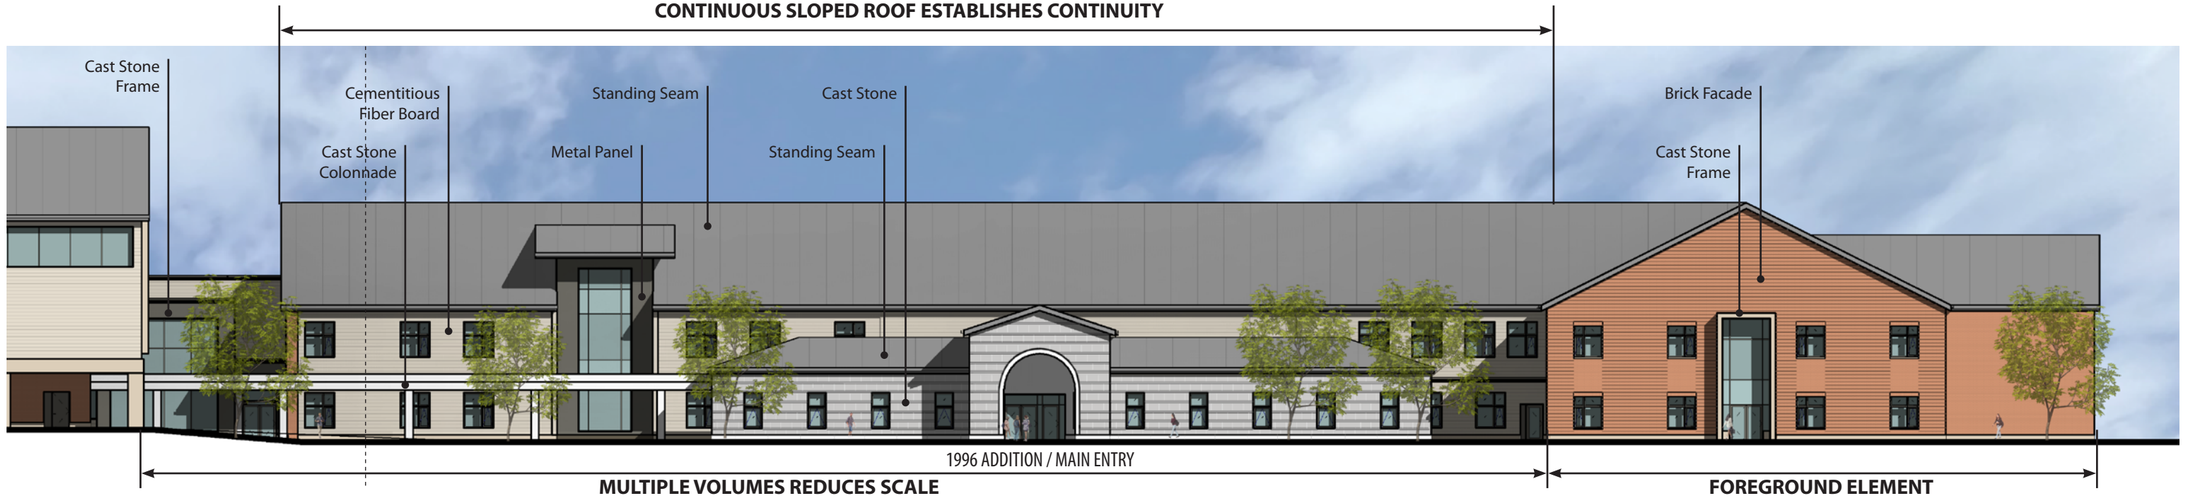

SOUTH ELEVATION

EXTERIOR ELEVATIONS

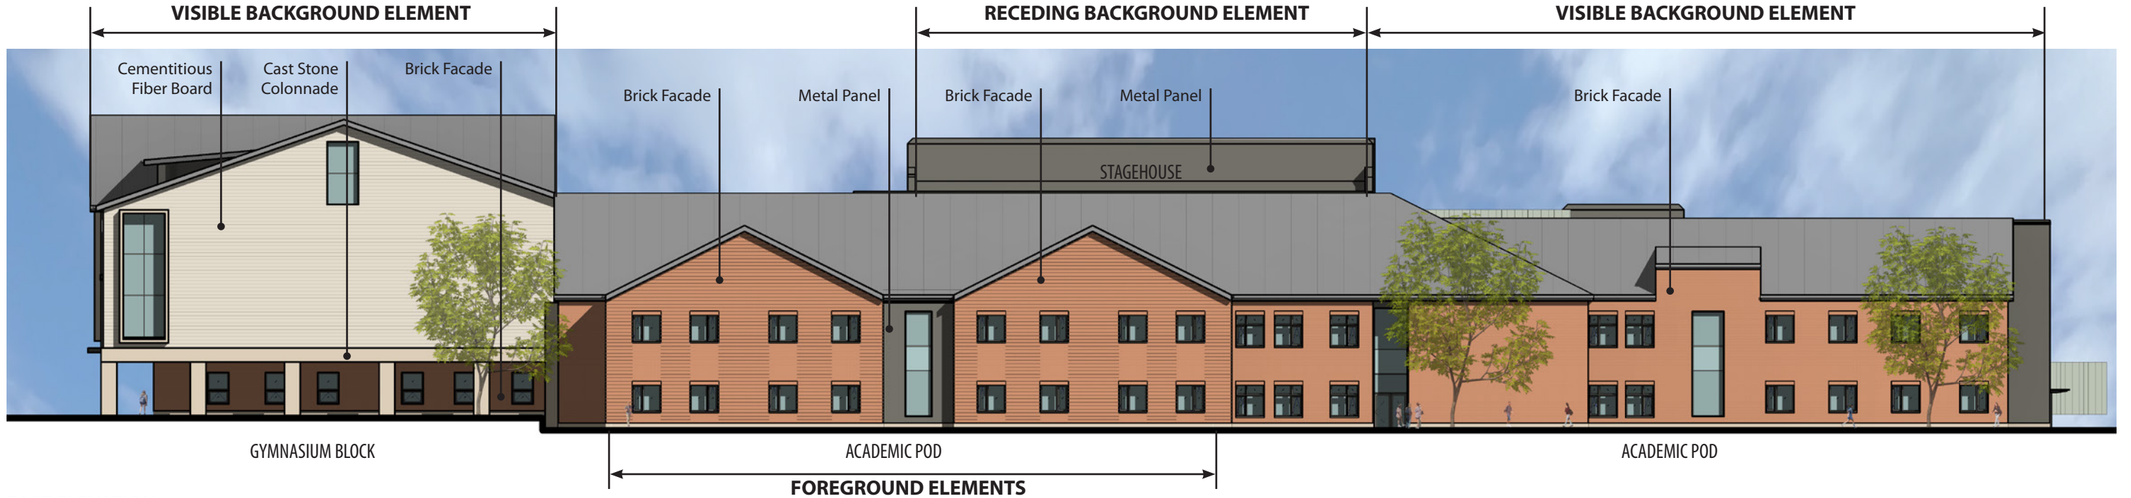

EAST ELEVATION

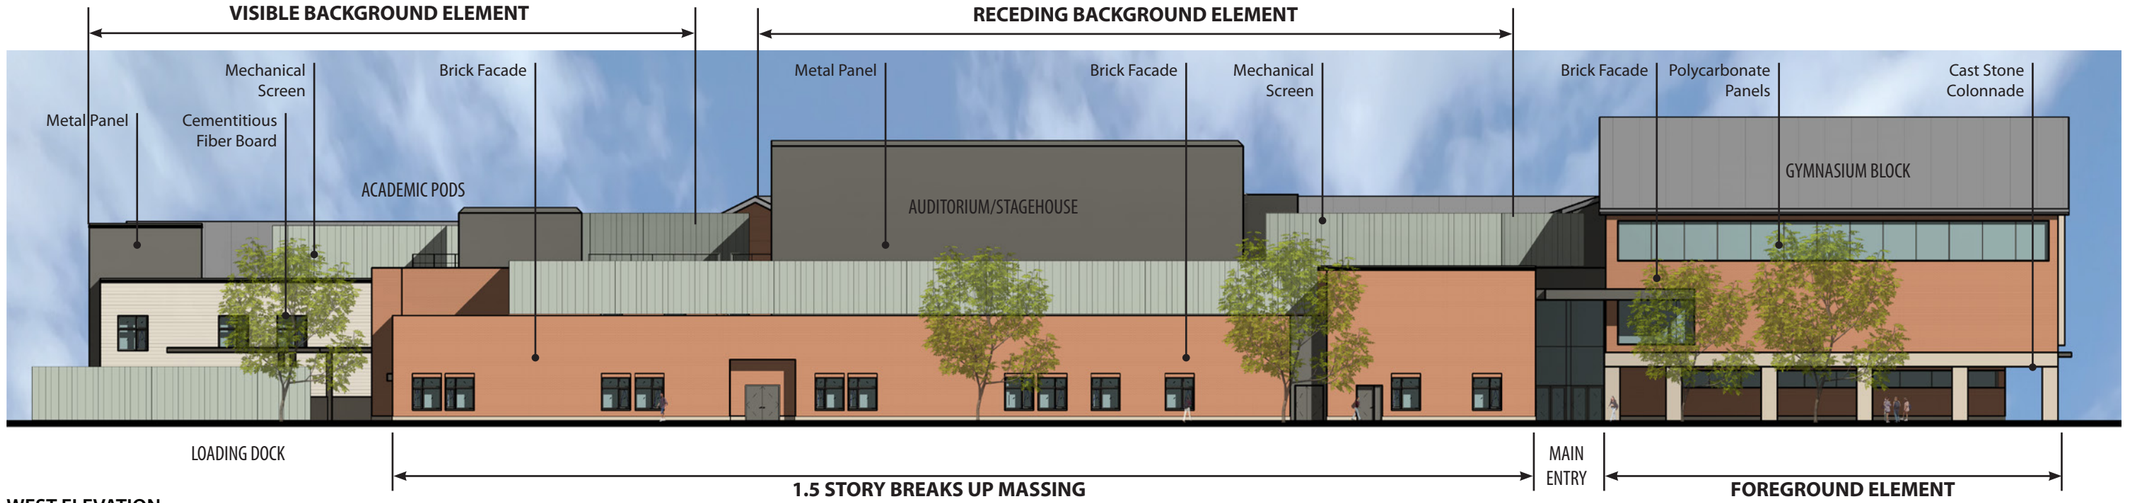

WEST ELEVATION

EXTERIOR ELEVATIONS

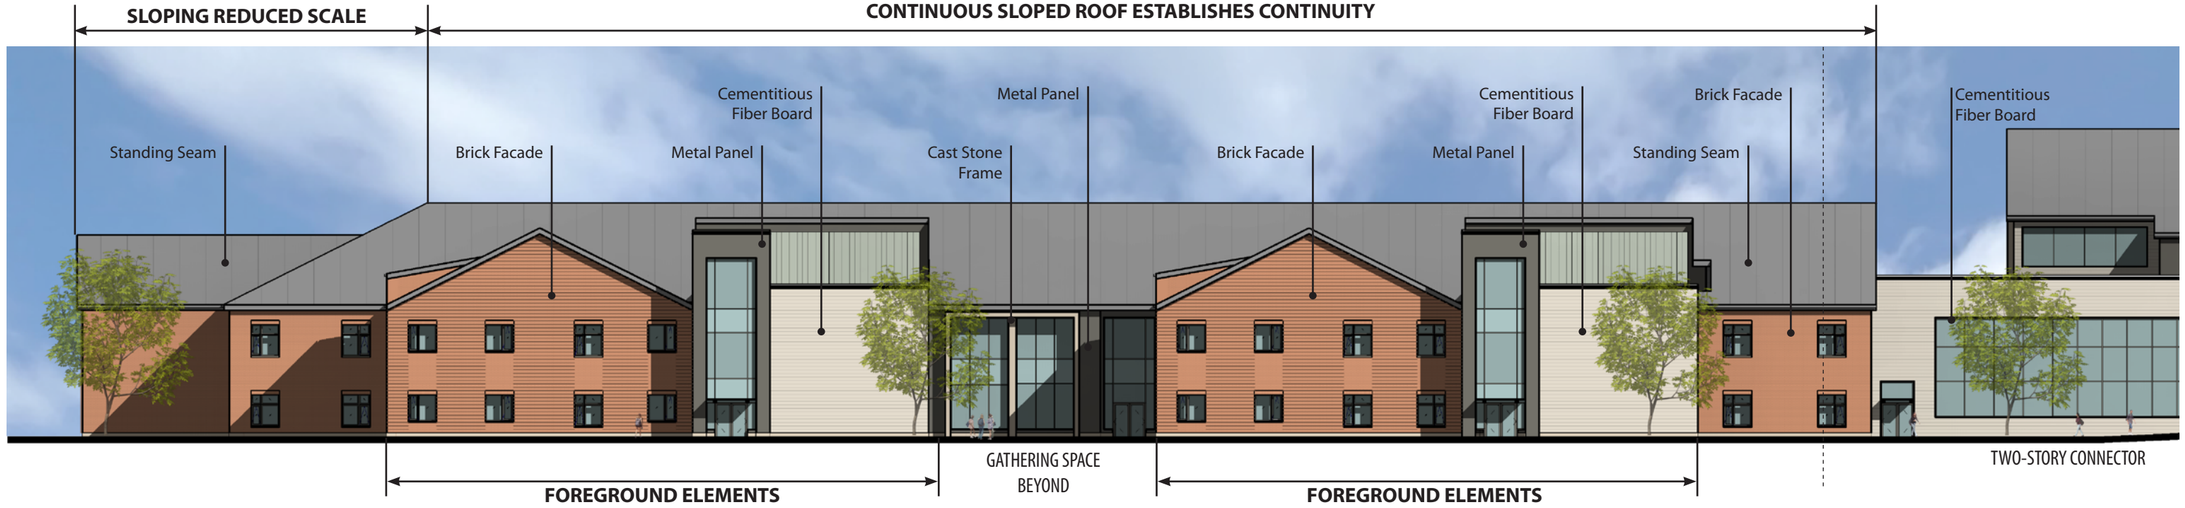

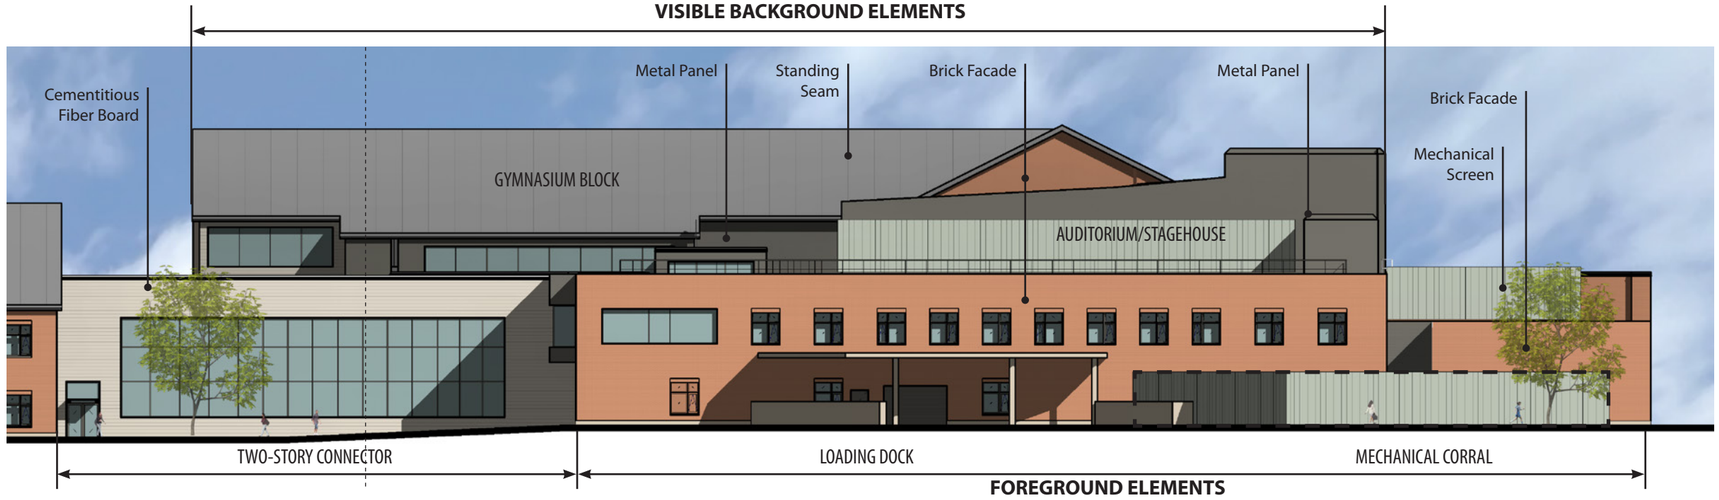

NORTH ELEVATION

OVERALL ELEVATIONS

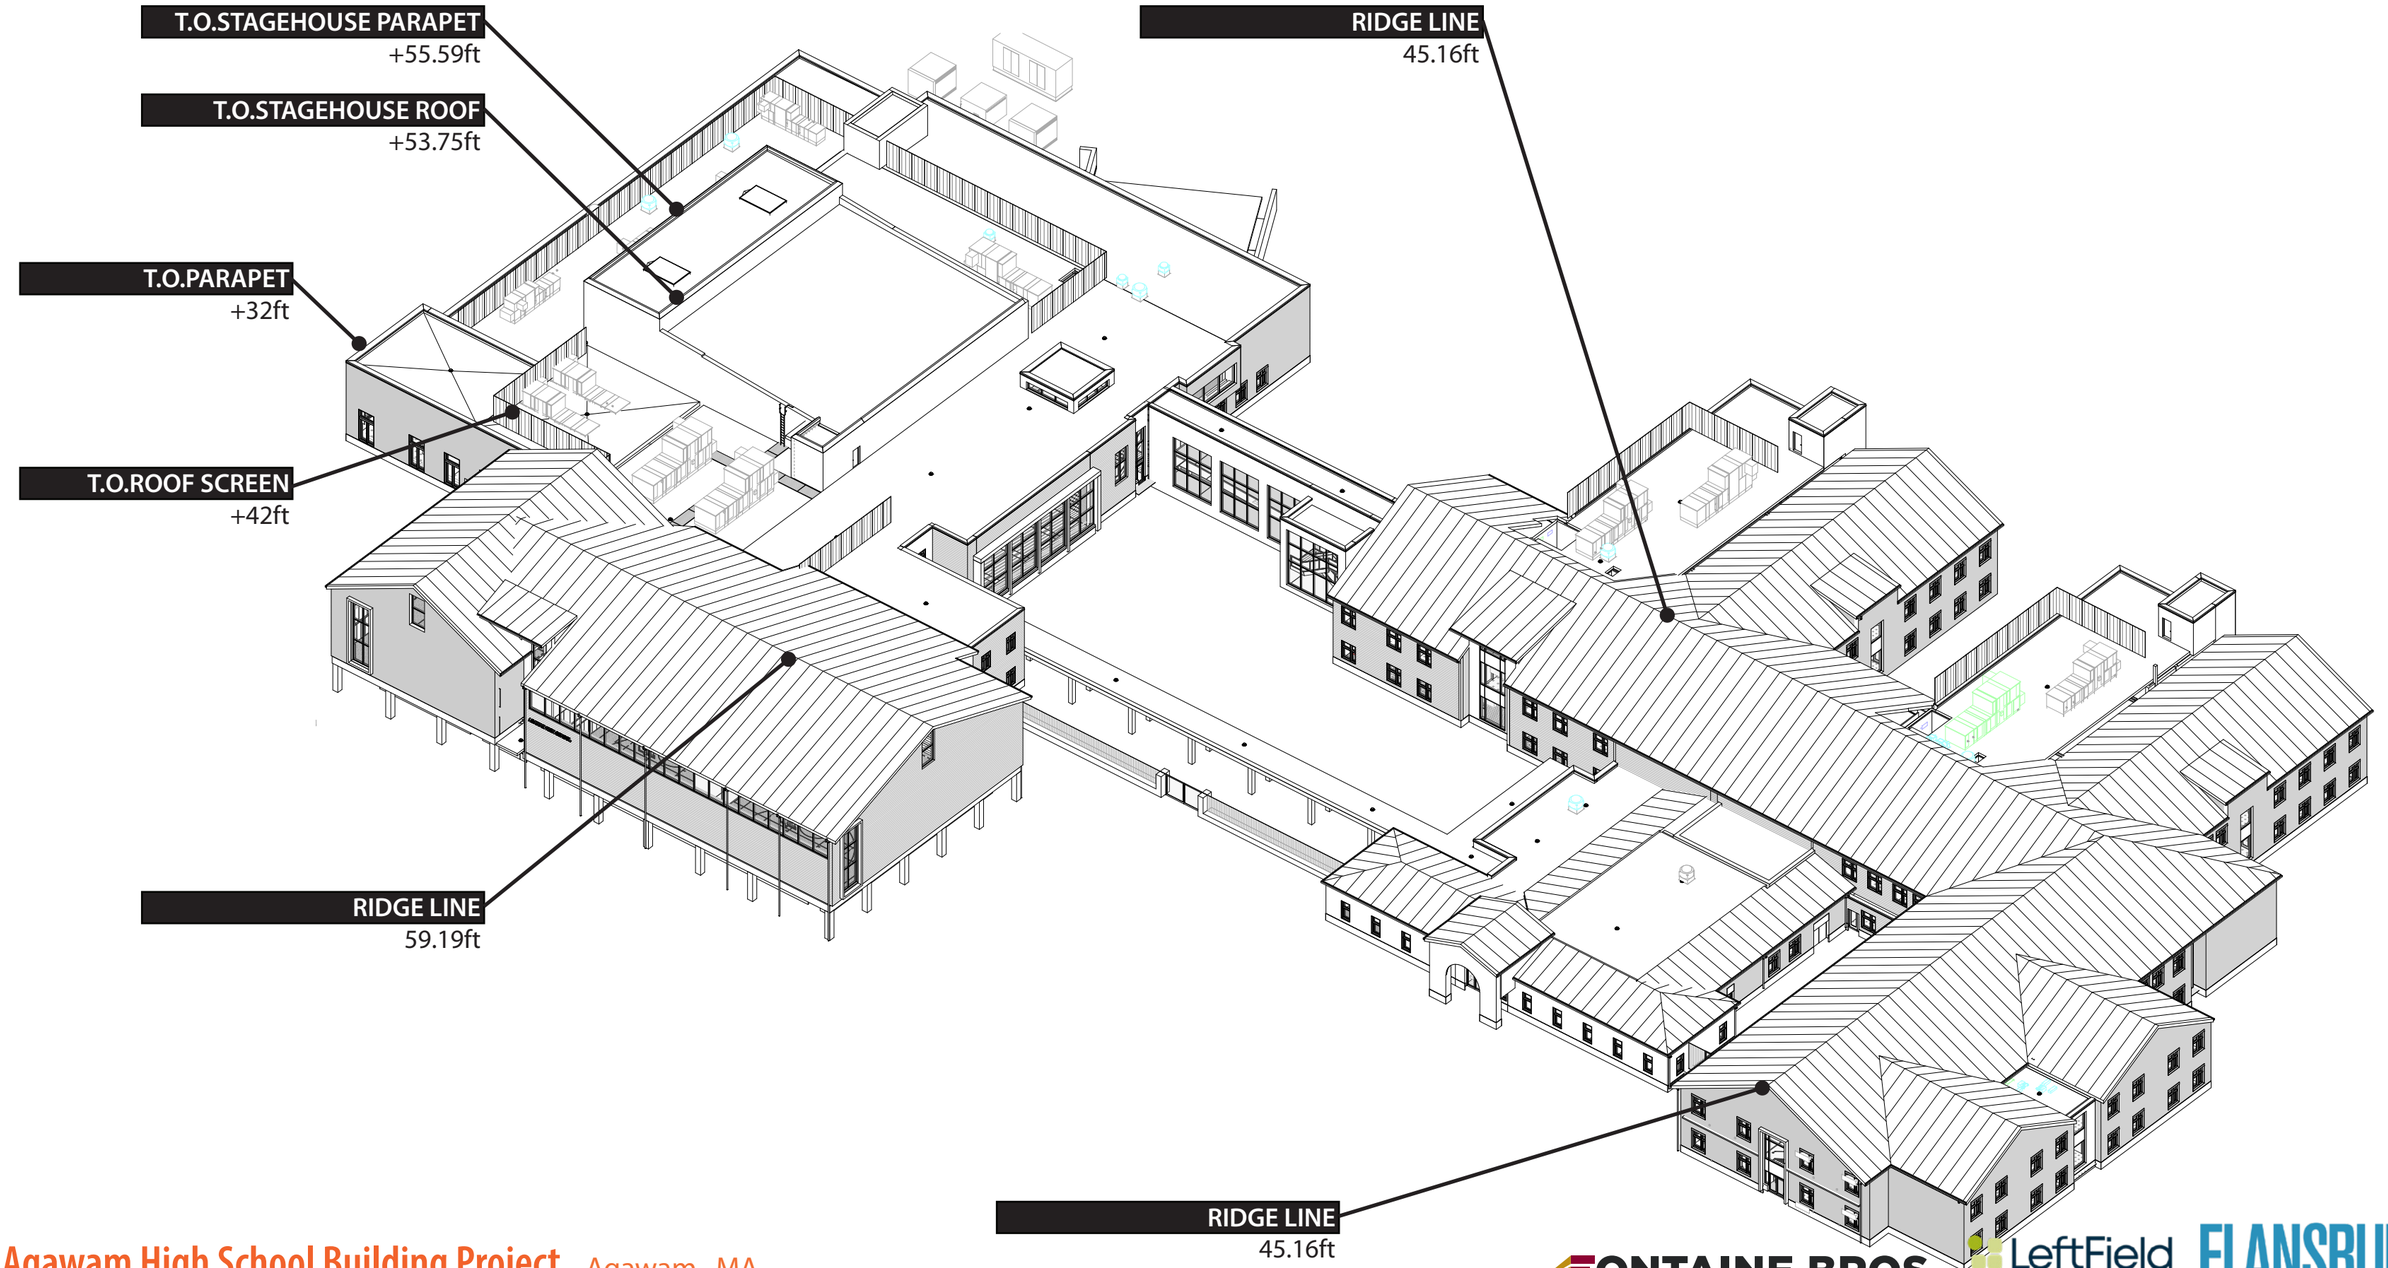

LINE STREET VIEW - EXISTING

LINE STREET VIEW - PROPOSED

MILL STREET VIEW - EXISTING

MILL STREET VIEW - PROPOSED

COOPER STREET VIEW - EXISTING

COOPER STREET VIEW - PROPOSED

TOWN OF AGAWAM, MASSACHUSETTS

FORM D

Application for Site Plan Approval

Please complete the following form and electronically submit with site plans, completed Zoning Determination and Storm Water Management Report to: siteplan@agawam.ma.us in addition to sending four (4) hard copies of the Site Plan and one (1) hard copy of the Storm Water Management Report and completed Zoning Determination to:

Agawam Planning Department

36 Main Street

Agawam, MA 01001

Feb. 20, 2025

1. Name of Business Flansburgh Architects - Kent Kovacs

   Address 77 N. Washington St, 6th Floor, Boston, MA 02114

   Phone # 617-970-0331 email kkovacs@flansburgh.com

2. Name of Applicant/Owner Town of Agawam
   Christopher Johnson, Mayor

   Address 36 Main Street, Agawam, MA 01001

   Phone # 413-786-0400, ext 8520 email cjohnson@agawam.ma.us

3. Name of Engineer/Architect Samiotes Consultants, Inc. - Drew Garvin

   Address 20 A Street, Framingham, MA 01701

   Phone # 978-394-2376 email dgarvin@samiotes.com

4. Please give a brief description of the proposed project:
   Proposed redesign of Agawam High School located at 760 Cooper Street, including athletic field improvements and reusing portions of the existing buildings to incorporate Pre-K classrooms.

AGAWAM HIGH SCHOOL

760 COOPER STREET AGAWAM, MA 01001

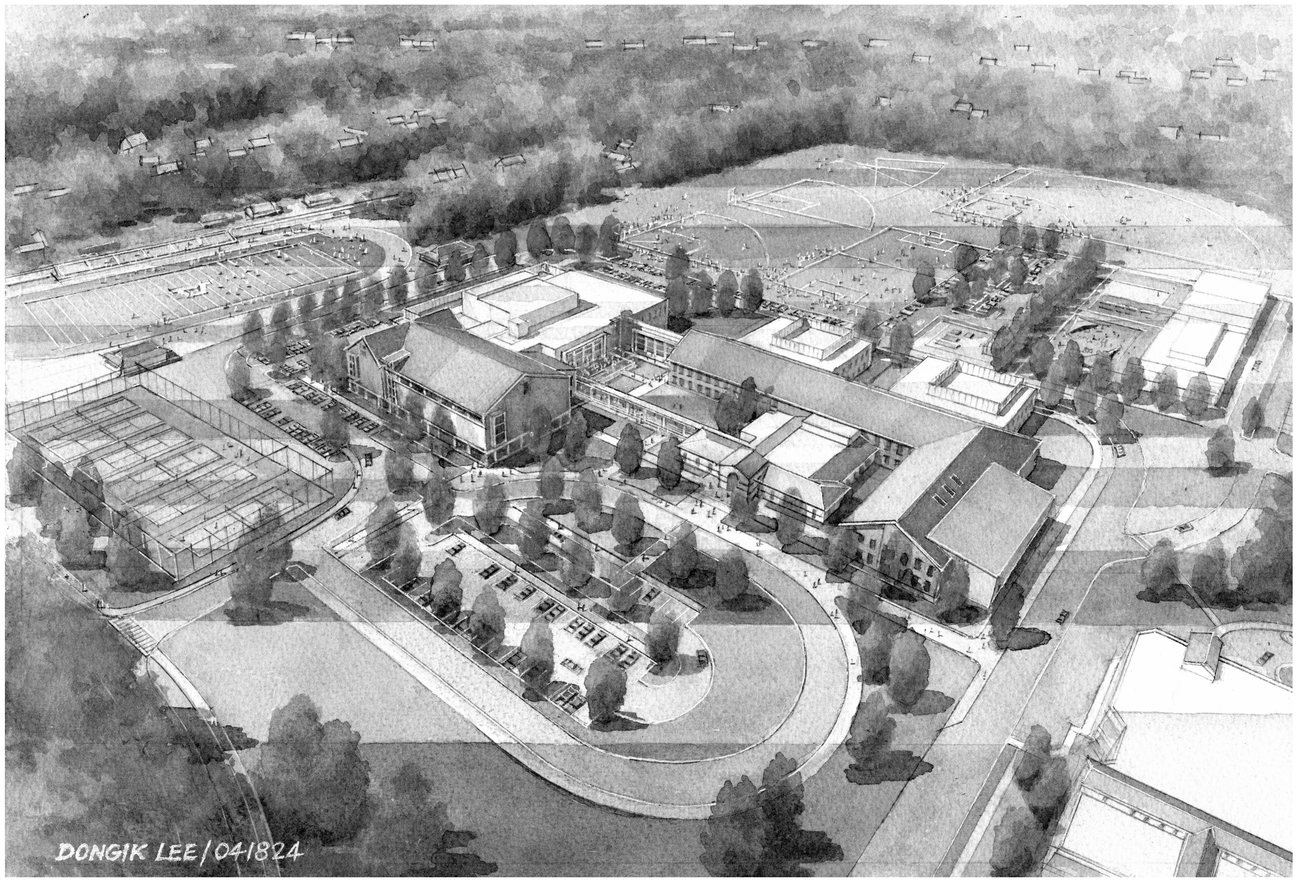

AGAWAM PLANNING BOARD SUBMISSION 02/20/25

LOCUS

DRAWING LIST

GENERAL

G0.00	COVERSHEET
G0.01	CODE ANALYSIS
G0.02	CODE DIAGRAMS - HIGH SCHOOL
G0.03	CODE DIAGRAMS - HIGH SCHOOL
G0.04	CODE DIAGRAMS - PRE-K

CIVIL

C-0.1	GENERAL NOTES
C-1.0	SITE PREPARATION & EROSION CONTROL PLAN-KEY PLAN
C-1.1	SITE PREPARATION & EROSION CONTROL PLAN
C-1.2	SITE PREPARATION & EROSION CONTROL PLAN
C-2.0	VEHICULAR LAYOUT PLAN-KEY PLAN
C-2.1	VEHICULAR LAYOUT PLAN
C-2.2	VEHICULAR LAYOUT PLAN
C-3.0	CIVIL GRADING KEY PLAN
C-3.1	CIVIL GRADING PLAN
C-3.2	CIVIL GRADING PLAN
C-4.0	CIVIL UTILITIES KEY PLAN
C-4.1	CIVIL UTILITES PLAN
C-4.2	CIVIL UTILITES PLAN
C-5.0	STORMWATER MANAGEMENT PLAN-KEY PLAN
C-5.1	STORMWATER MANAGEMENT PLAN
C-5.2	STORMWATER MANAGEMENT PLAN
C-6.0	CIVIL DETAILS
C-6.1	CIVIL DETAILS
C-6.2	CIVIL DETAILS

GEOTHERMAL

GT-01	GROUND SOURCE HEAT EXCHANGER (GSHE) SYSTEM LAYOUT AND EXTERIOR PIPING PLAN
GT-02	GROUND SOURCE HEAT EXCHANGER (GSHE) PIPING DETAILS
GT-03	GROUND SOURCE HEAT EXCHANGER (GSHE) FIELD TEST PROCEDURES

LANDSCAPE

L0.01	TREE PROTECTION AND REMOVAL PLAN
L3.00	PLANTING TREES AND TURF
L3.01	PLANTING CENTRAL COURTYARD ENLARGEMENT
L3.02	PLANTING PRE-K PLAY AREA ENLARGEMENT

ATHLETIC FIELDS

AF-1.1	ATHLETIC FIELD LAYOUT & MATERIAL PLAN
AF-2.1	ATHLETIC FIELD GRADING PLAN
AF-3.1	ATHLETIC FIELD UTILITY PLAN
AF-4.1	ATHLETIC FIELD DETAILS SHEET 1
AF-4.2	ATHLETIC FIELD DETAILS SHEET 2

ARCHITECTURE

A0.10	ARCHITECTURAL SITE PLAN
A1.01	OVERALL GROUND FLOOR KEY PLAN - PHASE 1 & 2
A1.02	OVERALL SECOND FLOOR KEY PLAN - PHASE 1 & 2
A1.03	OVERALL ROOF KEY PLAN - PHASE 1 & 2
A2.00	OVERALL BUILDING ELEVATIONS
AA-1.11A	COMMUNITY WING GROUND FLOOR PLAN - PART A
AA-1.11B	COMMUNITY WING GROUND FLOOR PLAN - PART B
AA-1.12A	COMMUNITY WING SECOND FLOOR PLAN - PART A
AA-1.12B	COMMUNITY WING SECOND FLOOR PLAN - PART B
AA-1.13A	COMMUNITY WING ROOF PLAN - PART A
AA-1.13B	COMMUNITY WING ROOF PLAN - PART B
AA-2.10	COMMUNITY WING ENLARGED BUILDING ELEVATIONS
AA-2.11	COMMUNITY WING ENLARGED BUILDING ELEVATIONS
AA-2.12	COMMUNITY WING ENLARGED BUILDING ELEVATIONS
AB-1.11A	ACADEMIC WING GROUND FLOOR PLAN - PART A
AB-1.11B	ACADEMIC WING GROUND FLOOR PLAN - PART B
AB-1.11C	ACADEMIC GROUND FLOOR PLAN - PART C
AB-1.12A	ACADEMIC WING SECOND FLOOR PLAN - PART A
AB-1.12B	ACADEMIC WING SECOND FLOOR PLAN - PART B
AB-1.12C	ACADEMIC WING SECOND FLOOR PLAN - PART C
AB-1.13A	ACADEMIC WING ROOF PLAN - PART A
AB-1.13B	ACADEMIC WING ROOF PLAN - PART B
AB-1.13C	ACADEMIC WING ROOF PLAN - PART C
AB-2.10	ACADEMIC WING ENLARGED BUILDING ELEVATIONS
AB-2.11	ACADEMIC WING ENLARGED BUILDING ELEVATIONS
AB-2.12	ACADEMIC WING ENLARGED BUILDING ELEVATIONS
AB-2.13	ACADEMIC WING ENLARGED BUILDING ELEVATIONS
AC-1.11	PRE-K FLOOR PLAN
AC-1.12	PRE-K CLERESTORY & ROOF PLANS
AC-2.10	PRE-K BUILDING ELEVATIONS

LIGHTING

SLP-1	SITE LIGHTING PLAN

2/20/2025 2:43:37 PM
Autodesk Docs://202302-Agawam High School/202302 AgawamHighSchool.rvt

AGAWAM HIGH SCHOOL
760 COOPER STREET AGAWAM, MA 01001

FLANSBURGH
77 NORTH WASHINGTON STREET
BOSTON, MA 02114-1910
FLANSBURGH.COM

Consultants

OWNER'S PROJECT MANAGER:
LEFTFIELD
101 FEDERAL STREET
BOSTON MA, 02110

CIVIL:
SAMIOTES CONSULTANTS INC.
20 A STREET
FRAMINGHAM MA, 01701

LANDSCAPE:
TERRAINK
7 CENTRAL ST STE 150
ARLINGTON MA, 02476

STRUCTURAL:
ENGINEERS DESIGN GROUP INC.
389 MAIN STREET STE 401
MALDEN MA, 02148

MECHANICAL / ELECTRICAL:
VANDERWEIL ENGINEERS
374 SUMMER STREET
BOSTON MA, 02210

PLUMBING / FIRE PROTECTION:
RWH CONSULTING ENGINEERS
540 MEADOW ST EXT
AGAWAM MA, 01001

FOOD SERVICE:
CRABTREE McGRATH ASSOCIATES INC.
161 WEST MAIN ST
GEORGETOWN MA, 01833

CODE:
R.W. SULLIVAN ENGINEERING INC.
529 MAIN ST STE 203
BOSTON MA, 02129

FF&E:
STEFURA ASSOCIATES
77 N WASHINGTON ST
BOSTON MA, 02114

SUSTAINABILITY:
THE GREEN ENGINEER
23 BRADFORD ST
CONCORD MA, 01742

SECURITY:
PAMELA PERINI CONSULTING
WALTHAM, MA

ATHLETIC FIELDS:
ACTIVITAS
70 MILTON STREET
DEDHAM, MA 02026

GEOTHERMAL:
HALEY & ALDRICH
70 BLANCHARD RD, Ste 204
BURLINGTON, MA 01803

THEATRE:
THEATRE PROJECTS
47 WATER ST
SOUTH NORWALK, CT 06854

LIGHTING:
HLB
200 STATE ST, STE 325
BOSTON, MA 02109

HARDWARE:
CAMPBELL-McCABE WORLDWIDE LLC
63 GREAT ROAD
MAYNARD, MA 01754

NO.	DATE	PLANNING BOARD
	2/20/25	

ISSUE

Stamp

REGISTERED ARCHITECT — DAVID P. PHILLIPS — 20277 — COMMONWEALTH OF MASSACHUSETTS

NOT FOR CONSTRUCTION

AGAWAM PLANNING BOARD SUBMISSION

Key Plan

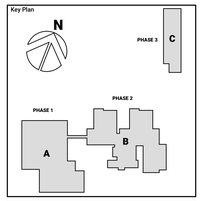

Sheet Title

COVERSHEET

Drawn By: Author	Project ID: 202302
Reviewed By: Checker	Scale
Issue Date: 02/20/25	Plot Date

Sheet No.

G0.00

CODE SUMMARY

APPLICABLE CODES

THE FOLLOWING CODES ARE APPLICABLE TO THIS PROJECT:

• **ACCESSIBILITY**	MASS. ARCHITECTURAL ACCESS BOARD REGULATIONS (MAAB), 521-CMR.
• **BUILDING**	MASS. STATE BUILDING CODE (MSBC), 780 CMR TENTH EDITION (2021 IBC)
• **ELECTRICAL**	MASS. ELECTRICAL CODE, 527 CMR, 12.00. (2023 NATIONAL ELECTRICAL CODE)
• **ELEVATORS**	MASS. ELEVATOR REGULATIONS, 524 CMR (LATEST EDITION) (2013 ASME A17.1)
• **FIRE PREVENTION**	MASS. FIRE PREVENTION REGULATIONS (MFPR), 527 CMR. (2021 NFPA 1)
• **MECHANICAL**	2021 INTERNATIONAL MECHANICAL CODE (IMC)
• **PLUMBING**	248 CMR MASS. FUEL GAS AND PLUMBING CODES
• **ENERGY CONS.**	2021 INTERNATIONAL ENERGY CONSERVATION CODE

OCCUPANCY CLASSIFICATION

THE GYMNASIUMS, CAFETERIA, AUDITORIUM AND LARGE GROUP INSTRUCTION COULD BE USED FOR NON-SCHOOL EVENTS, THUS THE BUILDINGS MUST INCLUDE AN ASSEMBLY OCCUPANCY CLASSIFICATION (780 CMR 303.1.3). PER 780 CMR TABLE 508.8, THE USES CAN BE CONSIDERED SEPARATED USES WITH NO FIRE RATED SEPARATION.

ACADEMIC WING
- USE GROUP E (SCHOOL)
- ACCESSORY: USE GROUPS B (OFFICE)

COMMUNITY WING
- USE GROUP A-2/A-3 (CAFETERIA, AUDITORIUM, GYMNASIUMS)
- USE GROUP E (SCHOOL)
- ACCESSORY: USE GROUPS B (OFFICE) AND S-1 (STORAGE)

PRE-K (E WING)
- USE GROUP E (SCHOOL)
- ACCESSORY: USE GROUPS B (OFFICE) AND S-1 (STORAGE)

MINIMUM CONSTRUCTION TYPE

ACADEMIC AND COMMUNITY WINGS
- TYPE IIA CONSTRUCTION (NONCOMBUSTIBLE, 1 HOUR FIRE RESISTANCE RATING)

PRE-K (E WING)
- TYPE VB CONSTRUCTION (COMBUSTIBLE, 0 HOUR FIRE RESISTANCE RATING)

HEIGHT AND AREA LIMITATIONS

ACADEMIC WING

CODE REFERENCE	USE GROUP E		USE GROUP A2/A3	
	HEIGHT	AREA	HEIGHT	AREA
780 CMR Tables 504.3, 504.4 & 506.2: Tabular Value	4 ST. (85 FT)	79,500 FT²	4 ST. (85 FT)	46,500 FT²
780 CMR Section 506.3 Frontage Increase (xx% Open Frontage, xx% Increase)	--	--	--	--
HEIGHT AND AREA ALLOWED	4 ST. (85 FT)	79,500 FT²	4 ST. (85 FT)	46,500 FT²
ACTUAL HEIGHT AND AREA	2 ST.	~60,646 FT²	--	--

COMMUNITY WING

CODE REFERENCE	USE GROUP E		USE GROUP A-2/A-3	
	HEIGHT	AREA	HEIGHT	AREA
780 CMR Tables 504.3, 504.4 & 506.2: Tabular Value for TYPE IIA	4 ST. (85 FT)	79,500 FT²	4 ST. (85 FT)	46,500 FT²
780 CMR Section 506.3 Frontage Increase (xx% Open Frontage, xx% Increase)	--	--	--	--
HEIGHT AND AREA ALLOWED	4 ST. (85 FT)	79,500 FT²	4 ST. (85 FT)	46,500 FT²
ACTUAL HEIGHT AND AREA	2 ST.	~48,400 FT²	2 ST.	~25,452 FT²

PRE-K BUILDING (E WING)

CODE REFERENCE	USE GROUP E	
	HEIGHT	AREA
780 CMR Tables 504.3, 504.4 & 506.2: Tabular Value	1 ST. (60 FT)	38,000 FT²
780 CMR Section 506.3 Frontage Increase (xx% Open Frontage, xx% Increase)	--	--
HEIGHT AND AREA ALLOWED	1 ST. (60 FT)	38,000 FT²
ACTUAL HEIGHT AND AREA	1 ST.	~21,150 FT²

MEANS OF EGRESS

MAXIMUM FLOOR AREA ALLOWANCES - TABLE 1004.1.2

FUNCTION OF SPACE	FLOOR AREA IN SF PER OCCUPANT
ACCESSORY STORAGE MECHANICAL EQUIPMENT ROOM	300 GROSS
STORAGE ROOMS, TOILET ROOMS, CORRIDORS	N/A
ASSEMBLY WITH FIXED SEATING	EQUALS NUMBER OF FIXED SEATS INSTALLED HEREIN
ASSEMBLY CONCENTRATED CHAIRS ONLY - NOT FIXED	7 NET
ASSEMBLY STANDING SPACE	5 NET
ASSEMBLY UNCONCENTRATED TABLES AND CHAIRS	15 NET
BUSINESS AREAS	100 GROSS
EDUCATIONAL CLASSROOM AREA	20 NET
EDUCATIONAL SHOPS AND OTHER VOCATIONAL AREA	50 NET
EXERCISE ROOMS	50 GROSS
KITCHENS - COMMERCIAL	200 GROSS
STAGES & PLATFORMS	15 NET

FIRE RESISTANCE RATING OF STRUCTURAL ELEMENTS

TABLE 6.01-2: FIRE RESISTANCE RATING OF STRUCTURAL ELEMENTS (CONSTRUCTION TYPE IIA)

STRUCTURE ELEMENT	REQUIRED	PROVIDED
EXTERIOR WALLS	0	0
LOAD BEARING	1	N/A
NON-LOAD BEARING	0	0
FIRE WALL AND PARTY WALLS	2	N/A
FIRE SEPARATION ASSEMBLIES	0	0
FIRE ENCLOSURE OF EXITS (IF REQUIRED)	1	1
SHAFTS	1	1
MIXED USE SEPARATION	0	0
OTHER SEPARATION ASSEMBLIES	0	0
OTHER NON-LOAD BEARING PARTITIONS	0	0
INTERIOR BEARING WALLS BEARING PARTITION	1	N/A
COLUMNS, GIRDERS, TRUSSES AND FRAMING	1	1
FLOOR CONSTRUCTION INCLUDING BEAMS	1	1
ROOF CONSTRUCTION	1	1

TABLE 6.01-2: FIRE RESISTANCE RATING OF STRUCTURAL ELEMENTS (CONSTRUCTION TYPE VB)

STRUCTURE ELEMENT	REQUIRED	PROVIDED
EXTERIOR WALLS	0	0
LOAD BEARING	0	0
NON-LOAD BEARING	0	0
FIRE WALL AND PARTY WALLS	0	0
FIRE SEPARATION ASSEMBLIES	0	0
FIRE ENCLOSURE OF EXITS (IF REQUIRED)	0	0
SHAFTS	0	0
MIXED USE SEPARATION	0	0
OTHER SEPARATION ASSEMBLIES	0	0
OTHER NON-LOAD BEARING PARTITIONS	0	0
INTERIOR BEARING WALLS BEARING PARTITION	0	0
COLUMNS, GIRDERS, TRUSSES AND FRAMING	0	0
FLOOR CONSTRUCTION INCLUDING BEAMS	0	0
ROOF CONSTRUCTION	0	0

AGAWAM HIGH SCHOOL
760 COOPER STREET AGAWAM, MA 01001

FLANSBURGH
77 NORTH WASHINGTON STREET
BOSTON, MA 02114-1910
FLANSBURGH.COM

Consultants

OWNER'S PROJECT MANAGER:
LEFTFIELD
101 FEDERAL STREET
BOSTON MA, 02110

CIVIL:
SAMIOTES CONSULTANTS INC.
20 A STREET
FRAMINGHAM MA, 01701

LANDSCAPE:
TERRAINK
7 CENTRAL ST STE 150
ARLINGTON MA, 02476

STRUCTURAL:
ENGINEERS DESIGN GROUP INC.
389 MAIN STREET STE 401
MALDEN MA, 02148

MECHANICAL / ELECTRICAL:
VANDERWEIL ENGINEERS
374 SUMMER STREET
BOSTON MA, 02210

PLUMBING / FIRE PROTECTION:
RWH CONSULTING ENGINEERS
540 MEADOW ST EXT
AGAWAM MA, 01001

FOOD SERVICE:
CRABTREE McGRATH ASSOCIATES INC.
161 WEST MAIN ST
GEORGETOWN MA, 01833

CODE:
R.W. SULLIVAN ENGINEERING INC.
529 MAIN ST STE 203
BOSTON MA, 02129

FF&E:
STEFURA ASSOCIATES
77 N WASHINGTON ST
BOSTON MA, 02114

SUSTAINABILITY:
THE GREEN ENGINEER
23 BRADFORD ST
CONCORD MA, 01742

SECURITY:
PAMELA PERINI CONSULTING
WALTHAM, MA

ATHLETIC FIELDS:
ACTIVITAS
70 MILTON STREET
DEDHAM, MA 02026

GEOTHERMAL:
HALEY & ALDRICH
70 BLANCHARD RD, Ste 204
BURLINGTON, MA 01803

THEATRE:
THEATRE PROJECTS
47 WATER ST
SOUTH NORWALK, CT 06854

LIGHTING:
HLB
200 STATE ST, STE 325
BOSTON, MA 02109

HARDWARE:
CAMPBELL-McCABE WORLDWIDE LLC
63 GREAT ROAD
MAYNARD, MA 01754

NO.	DATE	NOTE
	2/2025	PLANNING BOARD

ISSUE

Stamp

NOT FOR CONSTRUCTION

AGAWAM PLANNING BOARD SUBMISSION

Key Plan

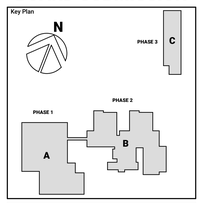

Sheet Title

CODE ANALYSIS

Drawn By: Author	Project ID: 202302
Reviewed By: Checker	Scale: 1/4" = 1'-0"
Issue Date: 02/20/25	Plot Date: 2/20/2025 12:08:06 PM

Sheet No.

G0.01

2/20/2025 12:08:06 PM
Autodesk Docs://202302 Agawam High School/202302_AgawamHighSchool.rvt

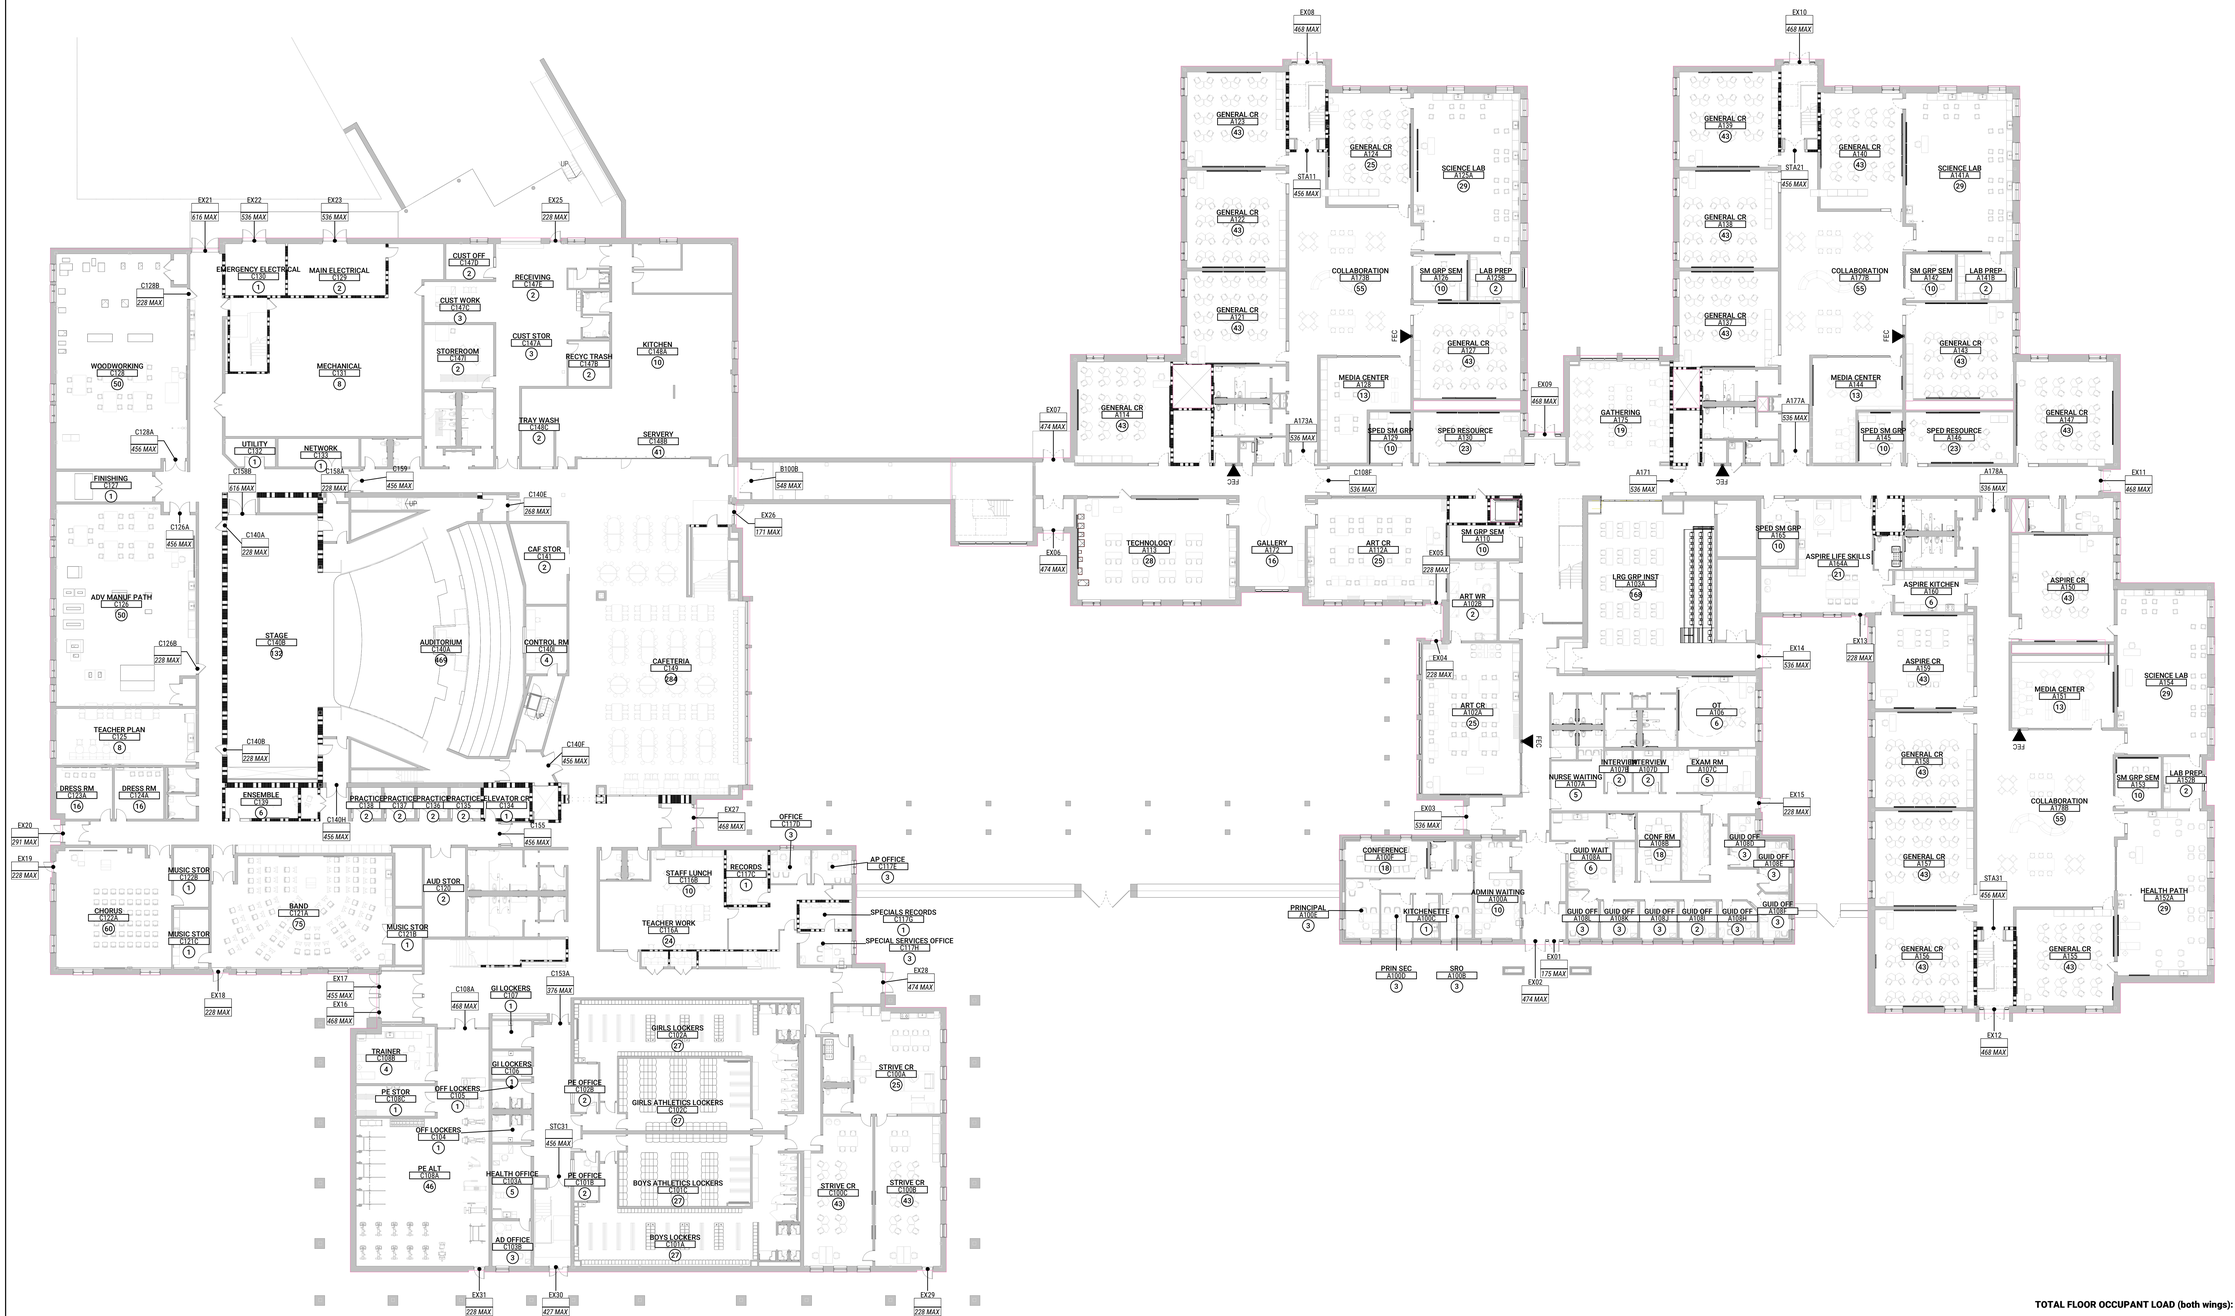

1 GROUND FLOOR CODE DIAGRAM
1/16" = 1'-0"

TOTAL FLOOR OCCUPANT LOAD (both wings): 3085

CODE LEGEND

- -INDICATES HALF-HR FIRE RATING
- -INDICATES 1HR FIRE RATING
- -INDICATES 2HR FIRE RATING
- 101 / XXX MAX -INDICATES DOOR EGRESS CAPACITY
- NAME 900 / 6 -INDICATES ROOM OCCUPANT LOAD
- FEC -INDICATES FIRE EXTINGUISHER CABINET

AGAWAM HIGH SCHOOL
760 COOPER STREET AGAWAM, MA 01001

FLANSBURGH
77 NORTH WASHINGTON STREET
BOSTON, MA 02114-1910
FLANSBURGH.COM

Consultants

OWNER'S PROJECT MANAGER:
LEFTFIELD
101 FEDERAL STREET
BOSTON MA, 02110

CIVIL:
SAMIOTES CONSULTANTS INC.
20 A STREET
FRAMINGHAM MA, 01701

LANDSCAPE:
TERRAINK
7 CENTRAL ST STE 150
ARLINGTON MA, 02476

STRUCTURAL:
ENGINEERS DESIGN GROUP INC.
389 MAIN STREET STE 401
MALDEN MA, 02148

MECHANICAL / ELECTRICAL:
VANDERWEIL ENGINEERS
374 SUMMER STREET
BOSTON MA, 02210

PLUMBING / FIRE PROTECTION:
RWH CONSULTING ENGINEERS
540 MEADOW ST EXT
AGAWAM MA, 01001

FOOD SERVICE:
CRABTREE McGRATH ASSOCIATES INC.
161 WEST MAIN ST
GEORGETOWN MA, 01833

CODE:
R.W. SULLIVAN ENGINEERING INC.
529 MAIN ST STE 203
BOSTON MA, 02129

FF&E:
STEFURA ASSOCIATES
77 N WASHINGTON ST
BOSTON MA, 02114

SUSTAINABILITY:
THE GREEN ENGINEER
23 BRADFORD ST
CONCORD MA, 01742

SECURITY:
PAMELA PERINI CONSULTING
WALTHAM, MA

ATHLETIC FIELDS:
ACTIVITAS
70 MILTON STREET
DEDHAM, MA 02026

GEOTHERMAL:
HALEY & ALDRICH
70 BLANCHARD RD, Ste 204
BURLINGTON, MA 01803

THEATRE:
THEATRE PROJECTS
47 WATER ST
SOUTH NORWALK, CT 06854

LIGHTING:
HLB
200 STATE ST, STE 325
BOSTON, MA 02109

HARDWARE:
CAMPBELL-McCABE WORLDWIDE LLC
63 GREAT ROAD
MAYNARD, MA 01754

NO.	DATE	NOTE
	2/20/25	PLANNING BOARD

ISSUE

Stamp

NOT FOR CONSTRUCTION

AGAWAM PLANNING BOARD SUBMISSION

Key Plan

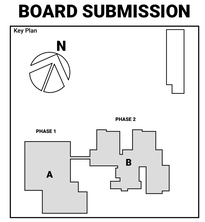

Sheet Title

CODE DIAGRAMS - HIGH SCHOOL

Drawn By: Author	Project ID: 202302
Reviewed By: Checker	Scale: As indicated
Issue Date: 02/20/25	Plot Date: 2/20/2025 12:09:38 PM
Sheet No.	

G0.02

2/20/2025 12:09:38 PM
Autodesk Docs://202302-Agawam High School/202302-AgawamHighSchool.rvt

TOTAL FLOOR OCCUPANT LOAD (both wings): 2503

1 SECOND FLOOR CODE DIAGRAM
1/16" = 1'-0"

CODE LEGEND

- -INDICATES HALF-HR FIRE RATING
- -INDICATES 1HR FIRE RATING
- -INDICATES 2HR FIRE RATING
- 101 / # / XXX MAX -INDICATES DOOR EGRESS CAPACITY
- NAME / 000 / 6 -INDICATES ROOM OCCUPANT LOAD
- FEC -INDICATES FIRE EXTINGUISHER CABINET

AGAWAM HIGH SCHOOL
760 COOPER STREET AGAWAM, MA 01001

FLANSBURGH
77 NORTH WASHINGTON STREET
BOSTON, MA 02114-1910
FLANSBURGH.COM

Consultants

OWNER'S PROJECT MANAGER:
LEFTFIELD
101 FEDERAL STREET
BOSTON MA, 02110

CIVIL:
SAMIOTES CONSULTANTS INC.
20 A STREET
FRAMINGHAM MA, 01701

LANDSCAPE:
TERRAINK
7 CENTRAL ST STE 150
ARLINGTON MA, 02476

STRUCTURAL:
ENGINEERS DESIGN GROUP INC.
389 MAIN STREET STE 401
MALDEN MA, 02148

MECHANICAL / ELECTRICAL:
VANDERWEIL ENGINEERS
374 SUMMER STREET
BOSTON MA, 02210

PLUMBING / FIRE PROTECTION:
RWH CONSULTING ENGINEERS
540 MEADOW ST EXT
AGAWAM MA, 01001

FOOD SERVICE:
CRABTREE McGRATH ASSOCIATES INC.
161 WEST MAIN ST
GEORGETOWN MA, 01833

CODE:
R.W. SULLIVAN ENGINEERING INC.
529 MAIN ST STE 203
BOSTON MA, 02129

FF&E:
STEFURA ASSOCIATES
77 N WASHINGTON ST
BOSTON MA, 02114

SUSTAINABILITY:
THE GREEN ENGINEER
23 BRADFORD ST
CONCORD MA, 01742

SECURITY:
PAMELA PERINI CONSULTING
WALTHAM, MA

ATHLETIC FIELDS:
ACTIVITAS
70 MILTON STREET
DEDHAM, MA 02026

GEOTHERMAL:
HALEY & ALDRICH
70 BLANCHARD RD, Ste 204
BURLINGTON, MA 01803

THEATRE:
THEATRE PROJECTS
47 WATER ST
SOUTH NORWALK, CT 06854

LIGHTING:
HLB
200 STATE ST, STE 325
BOSTON, MA 02109

HARDWARE:
CAMPBELL-McCABE WORLDWIDE LLC
63 GREAT ROAD
MAYNARD, MA 01754

NO.	DATE	NOTE
	2/20/25	PLANNING BOARD

ISSUE

Stamp

NOT FOR CONSTRUCTION

AGAWAM PLANNING BOARD SUBMISSION

Key Plan

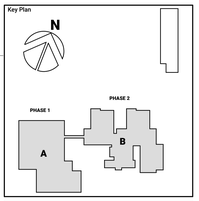

Sheet Title

CODE DIAGRAMS - HIGH SCHOOL

Drawn By: Author	Project ID: 202302
Reviewed By: Checker	Scale: As indicated
Issue Date: 02/20/25	Plot Date: 2/20/2025 12:09:59 PM
Sheet No.	

G0.03

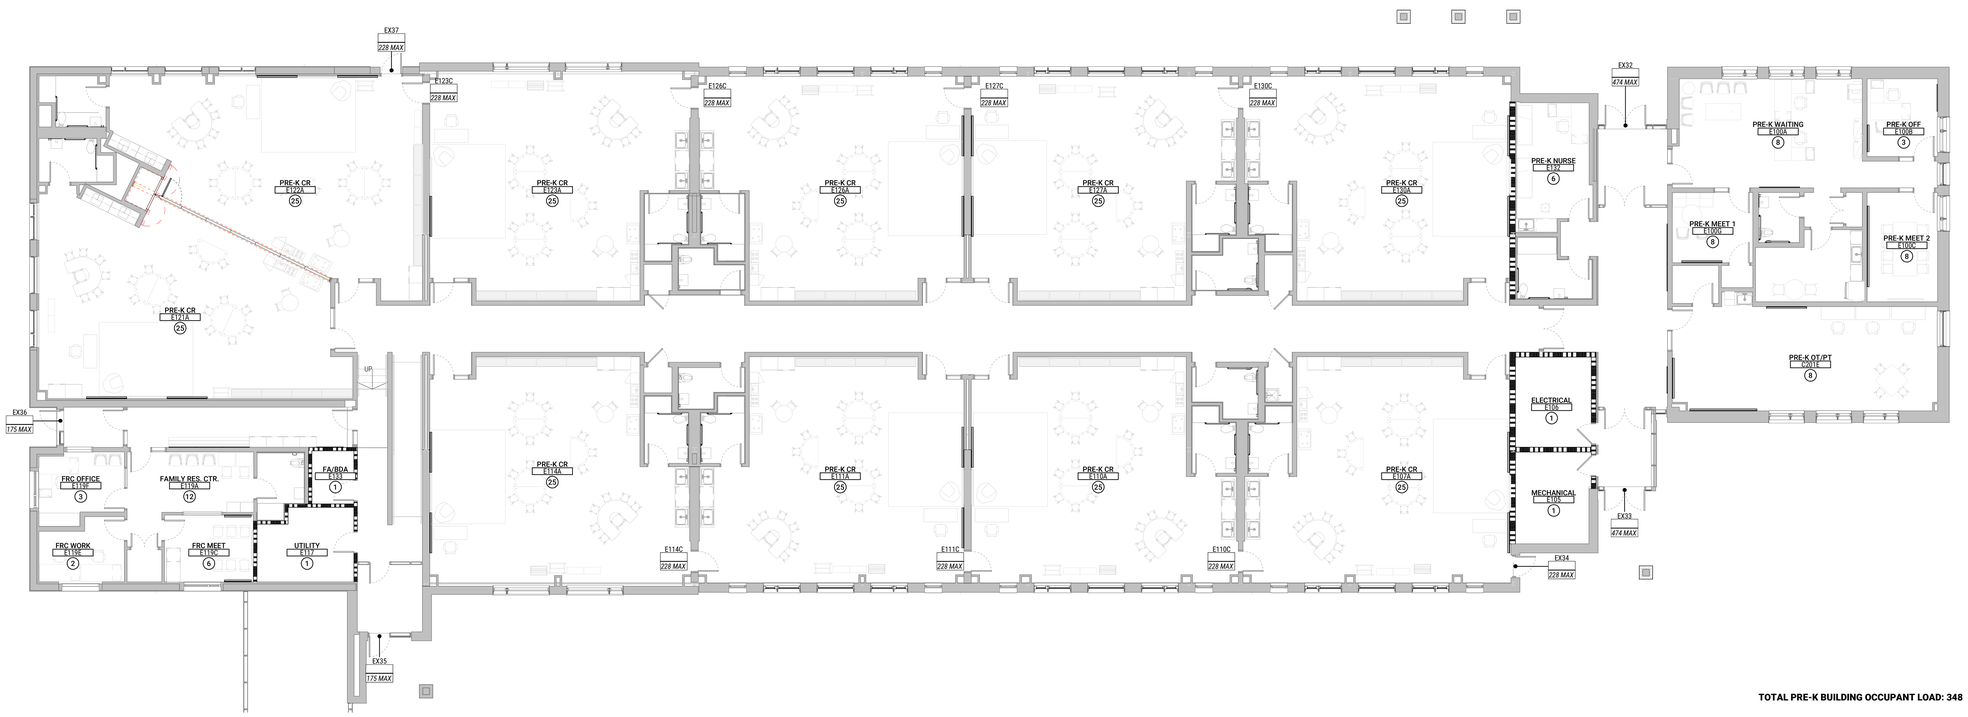

TOTAL PRE-K BUILDING OCCUPANT LOAD: 348

1 PRE-K GROUND FLOOR CODE DIAGRAM
1/8" = 1'-0"

CODE LEGEND

- ·····: -INDICATES HALF-HR FIRE RATING
- — ▪ —: -INDICATES 1HR FIRE RATING
- — ▪ ▪ —: -INDICATES 2HR FIRE RATING
- 101 / # / XXX MAX: -INDICATES DOOR EGRESS CAPACITY
- NAME / 000 / 6: -INDICATES ROOM OCCUPANT LOAD
- FEC: -INDICATES FIRE EXTINGUISHER CABINET

AGAWAM HIGH SCHOOL
760 COOPER STREET AGAWAM, MA 01001

FLANSBURGH
77 NORTH WASHINGTON STREET
BOSTON, MA 02114-1910
FLANSBURGH.COM

Consultants

OWNER'S PROJECT MANAGER:
LEFTFIELD
101 FEDERAL STREET
BOSTON MA, 02110

CIVIL:
SAMIOTES CONSULTANTS INC.
20 A STREET
FRAMINGHAM MA, 01701

LANDSCAPE:
TERRAINK
7 CENTRAL ST STE 150
ARLINGTON MA, 02476

STRUCTURAL:
ENGINEERS DESIGN GROUP INC.
389 MAIN STREET STE 401
MALDEN MA, 02148

MECHANICAL / ELECTRICAL:
VANDERWEIL ENGINEERS
374 SUMMER STREET
BOSTON MA, 02210

PLUMBING / FIRE PROTECTION:
RWH CONSULTING ENGINEERS
540 MEADOW ST EXT
AGAWAM MA, 01001

FOOD SERVICE:
CRABTREE McGRATH ASSOCIATES INC.
161 WEST MAIN ST
GEORGETOWN MA, 01833

CODE:
R.W. SULLIVAN ENGINEERING INC.
529 MAIN ST STE 203
BOSTON MA, 02129

FF&E:
STEFURA ASSOCIATES
77 N WASHINGTON ST
BOSTON MA, 02114

SUSTAINABILITY:
THE GREEN ENGINEER
23 BRADFORD ST
CONCORD MA, 01742

SECURITY:
PAMELA PERINI CONSULTING
WALTHAM, MA

ATHLETIC FIELDS:
ACTIVITAS
70 MILTON STREET
DEDHAM, MA 02026

GEOTHERMAL:
HALEY & ALDRICH
70 BLANCHARD RD, Ste 204
BURLINGTON, MA 01803

THEATRE:
THEATRE PROJECTS
47 WATER ST
SOUTH NORWALK, CT 06854

LIGHTING:
HLB
200 STATE ST, STE 325
BOSTON, MA 02109

HARDWARE:
CAMPBELL-McCABE WORLDWIDE LLC
63 GREAT ROAD
MAYNARD, MA 01754

NO.	DATE	NOTE
	2/20/25	PLANNING BOARD

ISSUE

Stamp

NOT FOR CONSTRUCTION

AGAWAM PLANNING BOARD SUBMISSION

Key Plan

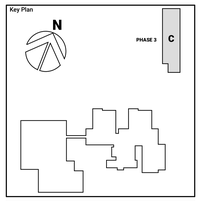

Sheet Title

CODE DIAGRAMS - PRE-K

Drawn By: Author	Project ID: 202302
Reviewed By: Checker	Scale: 1/8" = 1'-0"
Issue Date: 02/20/25	Plot Date: 2/20/2025 12:11:17 PM

Sheet No.

G0.04

2/20/2025 12:11:17 PM
Autodesk Docs://202302-Agawam High School/202302-AgawamHighSchool.rvt

GENERAL NOTES

1. THE CONTRACTOR IS RESPONSIBLE FOR SITE SAFETY AND WAYS, MEANS, AND METHODS OF CONSTRUCTION.
2. THE CONTRACTOR SHALL COMPLY WITH APPLICABLE STATE, FEDERAL, AND LOCAL CODES AND OBTAIN ALL NECESSARY LICENSES AND PERMITS.
3. THE CONTRACTOR SHALL PRESERVE BENCHMARKS, REFERENCE POINTS AND STAKES. RESETTING ANY BENCHMARK, REFERENCE POINTS OR STAKES IS AT CONTRACTORS EXPENSE.
4. IF THE CONTRACTOR FINDS ANY DISCREPANCIES BETWEEN THE PLANS AND THE PHYSICAL CONDITIONS ON IN THE LAYOUT AS GIVEN BY THE ENGINEER, THEY SHALL IMMEDIATELY INFORM THE ENGINEER, IN WRITING. ANY WORK DONE AFTER SUCH A DISCOVERY, UNTIL AUTHORIZED, WILL BE AT THE CONTRACTOR'S RISK.
5. THE LOCATIONS AND ELEVATIONS OF ALL EXISTING UTILITIES ARE APPROXIMATE AND ALL UTILITIES MAY NOT BE SHOWN. PRESENCE AND LOCATIONS OF ALL UTILITIES WITHIN THE LIMIT OF WORK MUST BE DETERMINED BY THE CONTRACTOR BEFORE BEGINNING ANY EXCAVATION OR CONSTRUCTION ACTIVITY. THE CONTRACTOR SHALL BE RESPONSIBLE FOR IDENTIFYING AND CONTACTING THE CONTROLLING AUTHORITIES AND/OR UTILITY COMPANIES RELATIVE TO THE LOCATIONS AND ELEVATIONS OF THEIR LINES. THE CONTRACTOR SHALL KEEP A RECORD OF ANY DISCREPANCIES OR CHANGES IN THE LOCATIONS OF ANY UTILITIES SHOWN OR ENCOUNTERED DURING CONSTRUCTION. ANY DISCREPANCIES SHALL BE REPORTED TO THE OWNER AND ENGINEER. ANY DAMAGE RESULTING FROM THE FAILURE OF THE CONTRACTOR TO MAKE THESE DETERMINATIONS AND CONTACTS SHALL BE BORNE BY THE CONTRACTOR.
6. THE CONTRACTOR SHALL, THROUGHOUT CONSTRUCTION, TAKE ADEQUATE PRECAUTIONS TO PROTECT ALL WALKS, GRADING, SIDEWALKS AND SITE DETAILS OUTSIDE OF THE LIMIT OF WORK AS DEPICTED ON THE PLANS. ANY DAMAGE SHALL REPAIR AND REPLACE OR OTHERWISE MAKE GOOD AS DIRECTED BY THE ENGINEER OR OWNER'S DESIGNATED REPRESENTATIVE ANY SUCH OR OTHER DAMAGE SO CAUSED.
7. PRIOR TO BEGINNING CONSTRUCTION, THE CONTRACTOR SHALL BECOME FAMILIAR WITH THE SITE AND CONSTRUCTION DOCUMENTS TO DEVELOP A THOROUGH UNDERSTANDING OF THE PROJECT SPECIFIC REQUIREMENTS AND CONSTRAINTS.
8. THE CONTRACTOR SHALL CONDUCT ALL NECESSARY CONSTRUCTION NOTIFICATIONS AND APPLY FOR AND OBTAIN ALL NECESSARY CONSTRUCTION PERMITS.
9. GENERAL GRADING
   THE CONTRACTOR SHALL:
   A. MAINTAIN PROPER SITE DRAINAGE AT ALL TIMES DURING THE COURSE OF CONSTRUCTION, AND PREVENT STORMWATER FROM RUNNING INTO, OR STANDING, IN EXCAVATED AREAS.
   B. BACKFILL THE CURB AFTER ITS CONSTRUCTION AND PRIOR TO THE PLACEMENT OF BASE COURSE MATERIAL.
   C. UNSUITABLE MATERIAL SHALL BE CONSIDERED AS MATERIAL WHICH IS NOT SUITABLE FOR THE SUPPORT OF PAVEMENT AND BUILDING CONSTRUCTION, AND IS ENCOUNTERED BELOW NORMAL TOPSOIL DEPTHS AND THE PROPOSED SUB-GRADE ELEVATION. SUCH MATERIAL SHALL BE REMOVED AND MATERIAL, AND TO WHAT EXTENT, SHALL BE MADE BY A SOILS ENGINEER WITH THE CONCURRENCE OF THE OWNER.
10. GENERAL PAVING
    THE CONTRACTOR SHALL:
   A. REPAIR ANY BASE COURSE AND BINDER COURSE FAILURES PRIOR TO THE INSTALLATION OF THE FINAL BITUMINOUS CONCRETE WEAR COURSE.
   B. SWEEP CLEAN THE BINDER COURSE PRIOR TO THE INSTALLATION OF THE FINAL BITUMINOUS CONCRETE SURFACE COURSE. EXCESSIVE CLEANING OF THE BINDER COURSE THAT MAY BE REQUIRED, AND NOT THE FAULT OF THE PAVING CONTRACTOR, SHALL BE PAID FOR ON A TIME AND MATERIAL BASIS BY PRIOR AGREEMENT WITH THE GENERAL CONTRACTOR.
11. INCIDENTAL TO CONSTRUCTION
   A. MAINTAIN 10 FEET HORIZONTAL SEPARATION AND 18 INCHES VERTICAL SEPARATION (WATER OVER SEWER) BETWEEN SEWER AND WATER LINES. WHENEVER THESE IS LESS THAN 10 FEET OF HORIZONTAL SEPARATION AND 18 INCHES OF VERTICAL SEPARATION BETWEEN A PROPOSED OR EXISTING SEWER LINE TO REMAIN AND A PROPOSED OR EXISTING WATER LINE TO REMAIN BOTH WATER MAIN AND SEWER MAIN SHALL BE CONSTRUCTED OF EITHER SLIP-ON OR MECHANICAL JOINT CEMENT LINED DUCTILE IRON PIPE FOR A DISTANCE OF 10-FEET ON EITHER SIDE OF THE CROSSING. ONE (1) FULL LENGTH OF WATER PIPE SHALL BE CENTERED OVER THE SEWER AT THE CROSSING.
   B. CONTRACTOR SHALL BE RESPONSIBLE FOR COORDINATING WITH SUB-CONTRACTORS, ALL UNDERGROUND UTILITY STRUCTURE FRAMES SUCH AS MANHOLES, CATCH BASINS, AND INLETS. ALL CONFLICTS SHALL BE REPORTED TO THE ENGINEER.
   C. CONTRACTOR SHALL POTHOLE AROUND THE EXISTING UTILITIES TO DETERMINE THE EXACT LOCATIONS AND ELEVATIONS PRIOR TO THE CONSTRUCTION OF THE PROPOSED OF THE PROPOSED UTILITY IMPROVEMENTS.
   D. CONTRACTOR SHALL COVER OPEN TRENCHES WHEN NOT ACTIVELY WORKING THERE AT ALL TIMES. STORMWATER SHALL BE REDIRECTED FROM OPEN TRENCHES AND PROVIDE DEWATERING MEASURES.
   E. CONTRACTOR SHALL ADHERE TO STATE AND FEDERAL TRENCHING REGULATIONS. DEWATER RECOMMENDATIONS ARE IN THE GEOTECHNICAL REPORT.
   F. CONTRACTOR SHALL DISPOSE OF EXPORT MATERIAL IN A METHOD APPROVED BY LOCAL AND STATE JURISDICTIONAL BODIES.
12. TESTING AND FINAL ACCEPTANCE
   A. SPECIFIC COMPACTION TESTING SHALL BE SUBMITTED TO THE ENGINEER TO REVIEW.
   B. APPROVAL OF THE PAVEMENT SUB-GRADE BY THE OWNERS GEOTECHNICAL ENGINEER SHALL BE REQUIRED PRIOR TO THE PLACEMENT OF THE PAVEMENT MATERIALS.
   C. SANITARY SEWER MAINS AND SERVICES SHALL BE TESTED FOR LEAKAGE AND DEFLECTION IN ACCORDANCE WITH THE CITY OR MUNICIPAL SANITARY SEWER SPECIFICATIONS AND/OR THE SPECIFICATIONS CONTAINED IN THIS SECTION. SEE DOCUMENT ALSO FOR ALLOWABLE TESTING LIMITS. SERVICE STUBS MUST BE PROPERLY PLUGGED AND SEALED AND CLEARLY LOCATED AT THEIR TERMINATION POINTS PRIOR TO TESTING ALL SEWER MAINS, SERVICE LINES, AND MANHOLES SHALL BE CLEAN AND FREE OF DEBRIS PRIOR TO THEIR FINAL ACCEPTANCE.
   D. WATER MAINS AND WATER SERVICE LINES SHALL BE PROTECTED AGAINST ENTRANCE OF HYDROCARBONS THROUGH EXFILTRATION AND THROUGH ANY MATERIAL USED IN CONSTRUCTION OF THE LINE.
13. MANHOLE STRUCTURES
   A. THE FRAME LIP SHALL BE CLEANED OF ALL MUD AND DEBRIS TO PROVIDE WATERTIGHT SEAL BETWEEN THE FRAME AND THE MANHOLE COVER GASKET.
   B. MORTAR SHALL BE USED BETWEEN THE FRAME AND ADJUSTING RINGS AND BETWEEN ADJUSTING RINGS AND THE CONE SECTION IN ALL PAVED AREAS. E-Z STICK MAY BE USED IN LANDSCAPE AREAS.
   C. NO MORE THAN A TOTAL OF EIGHT (8) INCHES OF MANHOLE ADJUSTING RINGS SHALL BE ALLOWED.
   D. ALL STEPS MUST BE INSTALLED, ALIGNED, AND CLEANED.
   E. ALL PINHOLES MUST BE MORTARED WITH BRUSH FINISH TO PROVIDE A WATERTIGHT SEAL.
   F. THE UPSTREAM AND DOWNSTREAM PIPE CAVITIES MUST BE FILLED WITH MORTAR AND SMOOTHED WITH A BRUSH FINISH.
   G. THE UPSTREAM AND DOWNSTREAM FLOW LINES (INVERTS) SHALL HAVE A SMOOTH TRANSITION FROM THE PIPE TO THE MANHOLE INVERT.
   H. ALL MANHOLE STRUCTURES SHALL BE FREE OF ANY TYPE OF INFILTRATION (WATER LEAKING INTO THE STRUCTURE).
   I. IF THERE IS AN INTERNAL DROP IN THE STRUCTURE, THERE MUST BE A SMOOTH TRANSITION FROM THE PIPE TO THE INVERT (I.E. CHANNEL THE FLOW FROM THE PIPE TO THE MANHOLE INVERT).
   J. ALL MANHOLES SHALL BE CLEANED OF ANY ACCUMULATION OF SILT, DEBRIS, OR FOREIGN MATTER OF ANY KIND, AND SHALL BE FREE FROM SUCH ACCUMULATIONS AT THE TIME OF FINAL INSPECTION.
14. ASSURANCES OF COMPLIANCE WITH AMERICANS WITH DISABILITIES ACT (ADA) IS THE RESPONSIBILITY OF THE CONTRACTOR.
15. DEWATERING
    IF A DEWATERING PLAN IS NEEDED TO ADDRESS EXCAVATION DE-WATERING FOLLOWING HEAVY RAINFALL EVENTS OR WHERE THE EXCAVATION WAY INTERCEPT THE GROUNDWATER TABLE DURING CONSTRUCTION, THE COLLECTED WATER NEEDS TREATMENT AND A DISCHARGE POINT THAT WILL NOT CAUSE DOWNGRADIENT EROSION AND OFFSITE SEDIMENTATION OR WITHIN A RESOURCE. THE DEWATERING PLAN TO BE DEVELOPED BY GEOTECHNICAL ENGINEER OR OTHER QUALIFIED CONSULTANT.
16. BASIC STANDARDS - EROSION CONTROL MEASURES
    MINIMUM EROSION CONTROL MEASURES WILL NEED TO BE IMPLEMENTED AND THE APPLICANT WILL BE RESPONSIBLE TO MAINTAIN ALL COMPONENTS OF THE EROSION CONTROL PLAN UNTIL THE SITE IS FULLY STABILIZED. HOWEVER, BASED ON SITE AND WEATHER CONDITIONS DURING CONSTRUCTION, ADDITIONAL EROSION CONTROL MEASURES MAY NEED TO BE IMPLEMENTED. ALL AREAS OF INSTABILITY AND EROSION MUST BE REPAIRED IMMEDIATELY DURING CONSTRUCTION AND NEED TO BE MAINTAINED UNTIL THE SITE IS FULLY STABILIZED OR VEGETATION IS ESTABLISHED. A CONSTRUCTION LOG MUST BE MAINTAINED FOR THE EROSION AND SEDIMENTATION CONTROL INSPECTIONS AND MAINTENANCE.

GENERAL NOTES CONTINUED

18. THE CONTRACTOR SHALL COMPLY WITH MASSACHUSETTS GENERAL LAWS CHAPTER 82, SECTION 40, AS AMENDED, WHICH STATES THAT NO ONE MAY EXCAVATE IN THE COMMONWEALTH OF MASSACHUSETTS EXCEPT IN AN EMERGENCY WITHOUT 72 HOURS NOTICE, EXCLUSIVE OF SATURDAYS, SUNDAYS, AND LEGAL HOLIDAYS, TO NATURAL GAS PIPELINE COMPANIES, AND MUNICIPAL UTILITY DEPARTMENTS THAT SUPPLY GAS, ELECTRICITY, TELEPHONE, OR CABLE TELEVISION SERVICE IN OR TO THE CITY OR TOWN WHERE THE EXCAVATION IS TO BE MADE. THE CONTRACTOR SHALL CALL "DIG SAFE" AT 1-888-DIG-SAFE.
19. THE CONTRACTOR SHALL COMPLY WITH MASSACHUSETTS GENERAL LAWS CHAPTER 82A, AS AMENDED TO AS JACKIE'S LAW, AS DETAILED IN SECTION 520 CMR 14.00 OF THE CODE OF MASSACHUSETTS REGULATIONS. THE CONTRACTOR IS SOLELY RESPONSIBLE FOR THE ESTABLISHMENT AND USE OF ALL VERTICAL AND HORIZONTAL CONSTRUCTION CONTROLS.
20. ELEVATIONS ARE BASED ON NAVD88, UNLESS OTHERWISE STATED.
21. FOR SOIL INFORMATION REFER TO GEOTECHNICAL REPORT

UTILITY NOTES:

1. ALL UTILITY CONNECTIONS ARE SUBJECT TO THE APPROVAL OF, AND GRANTING OF PERMITS BY, THE LOCAL MUNICIPALITY. IT SHALL BE THE SOLE RESPONSIBILITY OF THE CONTRACTOR TO OBTAIN ALL PERMITS AND APPROVALS RELATED TO UTILITY WORK PRIOR TO COMMENCEMENT OF CONSTRUCTION.
2. THE CONTRACTOR SHALL BE SOLELY RESPONSIBLE FOR OBTAINING AS-BUILT INFORMATION FOR ALL UTILITIES ENCOUNTERED OR INSTALLED TO WORK WITH ANY UTILITY WITHIN THE JURISDICTION OF ANY MUNICIPAL, NON-MUNICIPAL UTILITY COMPANY, INCLUDING BUT NOT LIMITED TO ELECTRIC, TELEPHONE, AND GAS. THE CONTRACTOR SHALL NOTIFY ALL APPROPRIATE AGENCIES, DEPARTMENTS, AND UTILITY COMPANIES, IN WRITING, AT LEAST 7 DAYS (OR PER UTILITY COMPANY REQUIREMENT) AND NOT MORE THAN 30 DAYS PRIOR TO ANY CONSTRUCTION.
3. THE CONTRACTOR SHALL MAINTAIN UTILITIES SERVICING BUILDINGS AND FACILITIES WITHIN OR OUTSIDE THE PROJECT LIMIT UNLESS THE INTERRUPTION OF SERVICE IS COORDINATED WITH THE OWNERS.
4. ALL WATER AND DRAIN WORK SHALL BE PERFORMED ACCORDING TO THE REQUIREMENTS OF THE MUNICIPALITY HAVING JURISDICTION OVER THE FACILITY. GAS, TELECOMMUNICATIONS, LIGHTING, AND ELECTRIC SERVICES ARE TO BE DESIGNED BY EACH UTILITY COMPANY IN COORDINATION WITH THE MECHANICAL, ELECTRIC, AND PLUMBING CONSULTANTS. FOR ON-SITE UTILITIES REFER TO MEP PLANS FOR SIZING OF ELECTRIC, CABLE, GAS, TELEPHONE AND LIGHTING.
5. THE CONTRACTOR SHALL COORDINATE CONSTRUCTION ACTIVITIES OF NEW UTILITIES WITH GAS, TELECOMMUNICATION AND ELECTRICAL SERVICES. INSTALL WATER LINES WITH A MINIMUM OF FIVE FEET OF COVER AND A MAXIMUM OF SEVEN FEET COVER FROM THE FINAL DESIGN GRADES. ASSUME DUCTILE IRON PIPE, UNLESS OTHERWISE NOTED.
6. PROVIDE A MINIMUM OF EIGHTEEN (18) INCHES VERTICAL SEPARATION (WATER OVER SEWER) BETWEEN SEWER AND WATER LINES. WHEREVER THERE IS LESS THAN 10 FEET OF HORIZONTAL SEPARATION AND 18 INCHES OF VERTICAL SEPARATION BETWEEN A PROPOSED OR EXISTING SEWER LINE TO REMAIN AND A PROPOSED OR EXISTING WATER LINE TO REMAIN BOTH WATER MAIN AND SEWER MAIN SHALL BE CONSTRUCTED OF SLIP-ON OR MECHANICAL JOINT CEMENT LINED DUCTILE IRON PIPE FOR A DISTANCE OF 10-FEET ON EITHER SIDE OF THE CROSSING. ONE (1 FULL) LENGTH OF WATER PIPE SHALL BE CENTERED OVER THE SEWER AT THE CROSSING.
7. THE CONTRACTOR SHALL MAINTAIN ALL EXISTING UTILITIES EXCEPT THOSE NOTED TO BE ABANDONED AND/OR REMOVED & DISPOSED.
8. ALL EXISTING UTILITIES DISTURBED OR DAMAGED FOR TRENCHING, BACKFILLING, AND SURFACE RESTORATION FOR GAS UTILITY SYSTEMS.
9. ALL ONSITE UTILITIES SHALL BE INSTALLED UNDERGROUND UNLESS OTHERWISE NOTED.
10. ALL EXISTING AND PROPOSED MANHOLE FRAMES, COVERS, VALVES, CLEANOUTS, GASTINGS, ETC. SHALL BE RAISED TO FINISHED GRADE PRIOR TO FINAL GRADING AND PAVING CONSTRUCTION.
11. STRUCTURES FOR STORM SEWERS SHALL BE IN ACCORDANCE WITH THESE IMPROVEMENT PLANS AND THE APPLICABLE STANDARD SPECIFICATIONS. WHERE GRANULAR TRENCH BACKFILL IS REQUIRED AROUND THESE STRUCTURES, THE COST SHALL BE CONSIDERED AS INCIDENTAL AND SHALL BE INCLUDED IN THE PRICE BID FOR THE STRUCTURE OR PIPE.
12. CONFIRM INVERTS OF ALL CONFLICTING EXISTING STORM INLETS AND SANITARY SEWER MANHOLES BEFORE COMMENCING CONSTRUCTION.

GENERAL DEMOLITION NOTES

1. THE CONTRACTOR IS RESPONSIBLE FOR THE DEMOLITION REMOVAL AND DISPOSAL (IN A LOCATION APPROVED BY ALL GOVERNING AUTHORITIES) OF ALL STRUCTURES, PADS, WALLS, FLUMES, FOUNDATIONS, PARKING, DRIVES, DRAINAGE, STRUCTURES, UTILITIES, ETC. AS SHOWN ON THE PLANS AND AS NECESSARY TO COMPLETE THE CONSTRUCTION. ALL FACILITIES TO BE REMOVED SHALL BE UNDERCUT TO SUITABLE MATERIAL AND BROUGHT TO GRADE WITH SUITABLE COMPACTED FILL MATERIAL PER THE SPECIFICATIONS.
2. THE CONTRACTOR IS RESPONSIBLE FOR REMOVING ALL DEBRIS FROM THE SITE AND DISPOSING THE DEBRIS IN A LAWFUL MANNER. THE CONTRACTOR IS RESPONSIBLE FOR OBTAINING ALL PERMITS REQUIRED FOR DEMOLITION AND DISPOSAL.
3. THE CONTRACTOR SHALL MAINTAIN ALL UTILITY SERVICES TO ADJACENT PROPERTIES AT ALL TIMES. UTILITY SERVICES SHALL NOT BE INTERRUPTED WITHOUT APPROVAL FROM THE CONSTRUCTION MANAGER AND UTILITY PROVIDERS, AS NECESSARY.
4. THE CONTRACTOR SHALL COORDINATE WITH RESPECTIVE UTILITY COMPANIES FOR THE REMOVAL OF ALL UTILITIES AS SHOWN ON THE PLANS. ALL WORK SHALL BE COORDINATED WITH THE UTILITY COMPANY CONCERNING ANY INTERRUPTIONS OF WORK WHICH MAY BE PERFORMED BY THE UTILITY COMPANY'S FORCES AND ANY FEES WHICH ARE TO BE PAID BY THE UTILITY COMPANY FOR THEIR SERVICES. THE CONTRACTOR IS RESPONSIBLE FOR PAYING ALL FEES AND CHARGES.
5. THE CONTRACTOR SHALL BE RESPONSIBLE FOR THE DISCONNECTION OF UTILITY SERVICES TO THE EXISTING BUILDINGS PRIOR TO DEMOLITION OF THE BUILDINGS.
6. THE LOCATIONS OF ALL EXISTING UTILITIES SHOWN ON THE PLAN HAVE BEEN DETERMINED FROM THE BEST INFORMATION AVAILABLE AND ARE GIVEN FOR THE CONVENIENCE OF THE CONTRACTOR. THE ENGINEER ASSUMES NO RESPONSIBILITY FOR THEIR ACCURACY. PRIOR TO THE START OF ANY DEMOLITION ACTIVITY, THE CONTRACTOR SHALL NOTIFY THE UTILITY COMPANIES FOR ONSITE LOCATIONS OF EXISTING UTILITIES.
7. ALL EXISTING SEWERS, PIPING, AND UTILITIES SHOWN ARE NOT TO BE INTERPRETED AS BEING ALL THAT EXIST ON THE SITE. THE CONTRACTOR SHALL BE RESPONSIBLE TO VERIFY EXISTING CONDITIONS AND PROCEED WITH CAUTION AROUND AND ANTICIPATED FEATURES. GIVE NOTICE TO ALL UTILITY COMPANIES REGARDING DESTRUCTION AND REMOVAL OF ALL SERVICE LINES AND CAP ALL LINES BEFORE PROCEEDING WITH THE WORK. UTILITIES DETERMINED TO BE ABANDONED AND LEFT IN PLACE SHALL BE GROUTED IF UNDER BUILDING.
8. ELECTRICAL, TELEPHONE, CABLE, WATER, FIBER, OPTIC CABLE, AND/OR GAS LINES NEEDING TO BE REMOVED OR RELOCATED SHALL BE COORDINATED WITH THE AFFECTED UTILITY COMPANY. ADEQUATE TIME SHALL BE PROVIDED FOR RELOCATION AND CLOSE COORDINATION OF THE WORK. CONTACT DIG SAFE AT 811 OR 1-888-DIG-SAFE (344-7233) FOR UTILITY SERVICE. CONTRACTOR SHALL PAY CLOSE ATTENTION TO EXISTING UTILITIES WITHIN THE/ANY ROAD RIGHT OF WAY(S) DURING CONSTRUCTION.
9. CONTRACTOR MUST PROTECT THE PUBLIC AT ALL TIMES WITH FENCING, BARRICADES, ENCLOSURES, ETC. (AND OTHER APPROPRIATE BEST MANAGEMENT PRACTICES) AS APPROPRIATE, IN COORDINATION WITH THE OWNERS.
10. PRIOR TO DEMOLITION OCCURRING, ALL EROSION CONTROL DEVICES ARE TO BE INSTALLED.
11. SHOULD REMOVAL AND/OR RELOCATION ACTIVITIES DAMAGE FENCING, AND/OR STORM INLET STRUCTURES, THE CONTRACTOR SHALL PROVIDE NEW MATERIALS/STRUCTURES IN ACCORDANCE WITH THE CONTRACT DOCUMENTS. EXCEPT FOR MATERIALS DESIGNED TO BE REMOVED ONTO THIS PLAN. ALL OTHER CONSTRUCTION MATERIALS SHALL BE NEW.
12. CONTRACTOR MAY LIMIT SAW-CUT & PAVEMENT REMOVAL TO ONLY THOSE AREAS WHERE UTILITY TRENCHES ARE TO BE EXCAVATED AS SHOWN ON THE PLANS BUT IF ANY DAMAGE OCCURRED ON ANY OF THE SURROUNDING PAVEMENT, ETC. THE CONTRACTOR SHALL BE RESPONSIBLE FOR ITS REMOVAL AND REPAIR.
13. CONTRACTOR SHALL MAINTAIN ALL EXISTING PARKING, SIDEWALKS, DRIVES, ETC. CLEAR AND FREE FROM ANY CONSTRUCTION ACTIVITY AND/OR MATERIAL TO ENSURE EASY AND SAFE PEDESTRIAN AND VEHICULAR TRAFFIC TO AND FROM THE SITE. CONTRACTOR SHALL COORDINATE/PHASE ALL CONSTRUCTION ACTIVITY WITHIN PROXIMITY OF THE BUILDING AND UTILITY INTERRUPTIONS WITH THE STORE MANAGER TO MINIMIZE DISTURBANCE AND INCONVENIENCE TO STORE OPERATION AND THE CUSTOMERS.
14. THE CONTRACTOR SHALL COORDINATE WORK TO BE DONE WITH THE FIRE DEPT. AND THE DPW TO PLAN PROPOSED IMPROVEMENTS AND TO ENSURE ADEQUATE FIRE PROTECTION DURING CONSTRUCTION. SEE SPECIFICATIONS FOR TEMPORARY FIRE PROTECTION THROUGH ALL PHASES OF CONSTRUCTION. CONTRACTOR WILL BE RESPONSIBLE FOR ARRANGING/PROVIDING ANY REQUIRED WATER MAIN SHUT OFFS WITH THE DPW DURING CONSTRUCTION. ANY COSTS ASSOCIATED WITH WATER MAIN SHUT OFFS WILL BE THE RESPONSIBILITY OF THE CONTRACTOR AND NO EXTRA COMPENSATION WILL BE PROVIDED.
15. ALL EXISTING CONDITIONS TO REMAIN WILL BE REPLACED AT CONTRACTORS EXPENSE.
16. CONTRACTOR MUST COORDINATE WITH CONSTRUCTION MANAGER PRIOR TO ANY CONSTRUCTION TO ESTABLISH TRAFFIC FLOW DURING ALL PHASES.
17. SITE PREPARATION AND DEMOLITION SHALL INCLUDE THOSE AREAS WITHIN THE LIMIT OF WORK LINE AS SHOWN ON THE CONTRACT DOCUMENTS.
18. ANY AREA OUTSIDE THE LIMIT OF WORK THAT IS DISTURBED SHALL BE RESTORED TO ITS ORIGINAL CONDITION AT NO ADDITIONAL COST TO THE OWNER.
19. CONSULT ALL OF THE DRAWINGS AND OTHER SPECIFICATIONS FOR COORDINATION REQUIREMENTS BEFORE COMMENCING DEMOLITION.
20. THE CONTRACTOR SHALL COORDINATE SITE DEMOLITION EFFORTS WITH ALL TRADES THAT MAY BE AFFECTED BY THE WORK.
21. ALL ITEMS REQUIRING REMOVAL SHALL BE REMOVED TO FULL DEPTH TO INCLUDE BASE MATERIAL AND FOOTINGS OR FOUNDATIONS AS REQUIRED TO FACILITATE CONSTRUCTION, AND LEGALLY DISPOSED OF OFFSITE BY CONTRACTOR.
22. UTILITY PIPES DESIGNED TO BE ABANDONED IN PLACE SHALL BE PLUGGED AT THEIR END WITH WATERTIGHT BRICK MASONRY OR CEMENT MORTAR WITH A MINIMUM THICKNESS OF 8 INCHES.
23. UTILITY PIPES DESIGNATED TO BE REMOVED SHALL CONSIST OF THE COMPLETE REMOVAL AND DISPOSAL OF THE ENTIRE LENGTH OF PIPE AND FITTINGS AND BACKFILLING AND COMPACTION OF THE VOID WITH ORDINARY BORROW. WHEN THE VOID IS WITHIN THE FOOTPRINT OF THE BUILDING, GRAVEL BORROW SHALL BE USED TO BACKFILL THE VOID.
24. UTILITY STRUCTURES DESIGNED TO BE ABANDONED IN PLACE SHALL HAVE THEIR CAST IRON CASTINGS REMOVED AND DISPOSED. INLET AND OUTLET PIPES PLUGGED. THE BOTTOM OF THE STRUCTURES SHALL BE BROKEN, THE VOID OF THE STRUCTURES SHALL BE BACKFILLED AND COMPACTED TO 95% WITH ORDINARY BORROW OR FLOWABLE FILL, AND THE TOP OF THE STRUCTURE SHALL BE REMOVED SO THAT IT IS AT LEAST 36 INCHES BELOW FINISHED.
25. UTILITY STRUCTURES DESIGNATED TO BE REMOVED SHALL CONSIST OF THE REMOVAL AND DISPOSAL OF THE ENTIRE STRUCTURE AND BACKFILLING AND COMPACTION OF THE REMOVAL OF THE STRUCTURE, AND BACKFILLING AND 95% COMPACTION OF THE VOID WITH ORDINARY BORROW. WHEN HE VOID IS WITHIN THE FOOTPRINT OF THE NEW BUILDING, GRAVEL BORROW SHALL BE USED TO BACKFILL THE VOID
26. AT ALL LOCATIONS WHERE EXISTING CURBING, CONCRETE PAVEMENT OR BITUMINOUS CONCRETE ROADWAY ABUTS NEW CONSTRUCTION, THE EDGE OF THE EXISTING CURB OR PAVEMENT SHALL BE SAW CUT TO A CLEAN, SMOOTH EDGE.
27. EXTEND DEMOLITION LIMIT OF WORK AS NECESSARY (WITHIN PROPERTY LIMITS) TO ACCOMPLISH ROUGH GRADING, EROSION CONTROL, TREE PROTECTION, AND SITE WORK AS REQUIRED BY THESE DRAWINGS AND SPECIFICATIONS.
28. THE CONTRACTOR SHALL REMOVE FROM THE SITE ALL RUBBISH AND DEBRIS FOUND THEREON. STORAGE OF SUCH MATERIALS ON THE PROJECT SITE WILL NOT BE PERMITTED. THE CONTRACTOR SHALL LEAVE THE SITE IN SAFE, CLEAN, AND LEVEL CONDITION UPON COMPLETION OF THE SITE DEMOLITION WORK.
29. ALL EXISTING TREES AND SHRUBS TO REMAIN SHALL BE PROTECTED AND MAINTAINED DURING THE COURSE OF CONSTRUCTION AS SPECIFIED AND DIRECTED BY THE LANDSCAPE ARCHITECT OR CIVIL ENGINEER.
30. BEFORE ANY TREES OR SHRUBS ARE REMOVED, THE CONTRACTOR SHALL ARRANGE A CONFERENCE ON THE SITE WITH THE OWNER OR OWNER'S REPRESENTATIVE TO IDENTIFY TREES AND SHRUBS THAT ARE TO BE REMOVED, AS WELL AS THOSE WHICH ARE TO BE PROTECTED. DO NOT COMMENCE CLEARING OPERATIONS WITHOUT A CLEAR UNDERSTANDING OF EXISTING CONDITIONS TO BE PRESERVED.
31. THE CONTRACTOR SHALL REMOVE FROM THE AREA OF CONSTRUCTION PAVEMENT, CONCRETE, CURBING, POLED AND FOUNDATIONS, ISLANDS, TREE BERMS AND OTHER FEATURES WITHIN THE LIMITS OF CONSTRUCTION AS REQUIRED TO ACCOMMODATE NEW CONSTRUCTION WHETHER SPECIFIED ON THE DRAWINGS OR NOT.

GENERAL EROSION & SEDIMENT CONTROL NOTES

1. CONTRACTOR SHALL IMPLEMENT BEST MANAGEMENT PRACTICES AS REQUIRED BY THE EROSION AND SEDIMENTATION CONTROL CONSTRUCTION DOCUMENTS AND STORMWATER POLLUTION PREVENTION PLAN. ADDITIONAL BEST MANAGEMENT PRACTICES SHALL BE IMPLEMENTED AS REQUIRED BY LOCAL CONDITIONS AND AUTHORITIES. PRIOR TO THE START OF ANY PHASE OF CONSTRUCTION, MINIMUM EROSION CONTROL MEASURES WILL NEED TO BE IMPLEMENTED AND THE APPLICANT WILL BE RESPONSIBLE TO MAINTAIN ALL COMPONENTS OF THE EROSION CONTROL PLAN UNTIL THE SITE IS FULLY STABILIZED. HOWEVER, BASED ON SITE AND WEATHER CONDITIONS DURING CONSTRUCTION, ADDITIONAL EROSION CONTROL MEASURES MAY NEED TO BE IMPLEMENTED. ALL AREAS OF INSTABILITY AND EROSION MUST BE REPAIRED IMMEDIATELY DURING CONSTRUCTION AND NEED TO BE MAINTAINED UNTIL THE SITE IS FULLY STABILIZED OR VEGETATION IS ESTABLISHED. A CONSTRUCTION LOG MUST BE MAINTAINED FOR THE EROSION AND SEDIMENTATION CONTROL INSPECTIONS AND MAINTENANCE.
2. BEST MANAGEMENT PRACTICES (BMP'S) AND CONTROLS SHALL CONFORM TO FEDERAL, STATE, OR LOCAL REQUIREMENTS OF MANUAL OF PRACTICES, AS APPLICABLE. CONTRACTOR SHALL IMPLEMENT ADDITIONAL BMP'S AS REQUIRED BY PERMITTING AGENCY OR OWNER.
3. PERMITS FOR ANY CONSTRUCTION ACTIVITY IMPACTING STATE WATERS OR REGULATED WETLANDS MUST BE MAINTAINED ONSITE AT ALL TIMES.
4. CONTRACTOR TO LIMIT DISTURBANCE OF SITE IN STRICT ACCORDANCE WITH EROSION CONTROL SEQUENCING, OR AS DIRECTED BY THE APPLICABLE GENERAL PERMIT. NO UNNECESSARY OR IMPROPERLY SEQUENCED CLEARING AND/OR GRADING SHALL BE PERMITTED.
5. GENERAL CONSTRUCTION SHALL DENOTE ON PLAN THE TEMPORARY STORAGE AREA WHICH SHALL ALSO BE USED AS THE EQUIPMENT MAINTENANCE. AND CLEANING AREA, EMPLOYEE PARKING AREA, AND AREAS FOR LOCATING PORTABLE FACILITIES: OFFICE TRAILERS, AND TOILET FACILITIES. CONTRACTOR SHALL CONSTRUCT TEMPORARY BERM ON DOWNSTREAM SIDES.
6. ALL WASH WATER FROM CONCRETE TRUCKS, VEHICLE CLEANING, EQUIPMENT CLEANING, ETC) SHALL BE DETAINED AND PROPERLY TREATED OR DISPOSED.
7. SUFFICIENT OIL AND GREASE ABSORBING MATERIALS AND FLOTATION BOOMS SHALL BE MAINTAINED ON SITE OR READILY AVAILABLE TO CONTAIN AND CLEAN-UP FUEL OR CHEMICAL SPILLS AND LEAKS. DUST SHALL BE CONTROLLED BY WATERING OR OTHER APPROPRIATE MEANS AS DIRECTED BY THE PERMITTING AUTHORITY OR OWNER. THE USE OF MOTOR OILS AND OTHER PETROLEUM BASED OR TOXIC LIQUIDS FOR DUST SUPPRESSION OPERATIONS IS PROHIBITED.
8. RUBBISH, TRASH, GARBAGE, LITTER, OR OTHER SUCH MATERIALS SHALL BE DEPOSITED INTO SEALED CONTAINERS. MATERIALS SHALL BE PREVENTED FROM LEAVING THE PREMISES THROUGH THE ACTION OF WIND OR STORMWATER DISCHARGE INTO DRAINAGE DITCHES OR WATERS OF THE STATE.
9. ALL DENUDED/BARE AREAS THAT WILL BE INACTIVE FOR 14 DAYS OR MORE, MUST BE STABILIZED IMMEDIATELY UPON ACHIEVING FINAL GRADE OR RECENT GRADING ACTIVITY WITH THE USE OF EROSION CONTROL MIX, SEED AND MULCH OR OTHER VARIETIES: STRAW/HAY MULCH, WOOD CELLULOSE FIBER, TACKIFIERS, NETTING OR BLANKET.
10. DISTURBED PORTIONS OF THE SITE WHERE CONSTRUCTION ACTIVITY HAS PERMANENTLY STOPPED SHALL BE PERMANENTLY STABILIZED AS SHOWN ON THE PLANS. THESE AREAS SHALL BE SEEDED, SODDED, AND/OR VEGETATED AS SOON AS IMMEDIATELY, AND NO LATER THAN 14 DAYS AFTER THE LAST CONSTRUCTION ACTIVITY OCCURRING IN THESE AREAS. REFER TO THE GRADING PLAN AND/OR LANDSCAPE PLAN.
11. IF THE ACTION OF VEHICLES TRAVELING OVER THE GRAVEL CONSTRUCTION ENTRANCES IS NOT SUFFICIENT TO REMOVE MUD FROM THE TIRES, OTHER CONSTRUCTION MATERIALS SHALL BE NOT INTERCEPT THE WASTE WATER AND TRAP THE SEDIMENT BEFORE IT IS CARRIED OFF THE SITE. ONLY USE INGRESS/EGRESS LOCATIONS SHOWN ON PLANS.
12. ALL MATERIALS SPILLED, DROPPED, WASHED, OR TRACKED FROM VEHICLES ONTO ROADWAYS OR INTO STORM DRAINS SHALL BE REMOVED IMMEDIATELY.
13. CONTRACTORS OR SUBCONTRACTOR

DEMOLITION LEGEND:

- BUILDING TO BE REMOVED (REFER TO ARCHITECTURAL DEMO PLANS FOR FULL DETAIL)
- BITUMINOUS CONCRETE TO BE REMOVED
- MILL AND OVERLAY
- HARDSCAPE TO BE REMOVED
- AREA OF LOAM/SUBSOIL REMOVAL. REFER TO EARTHMOVING SPEC. FOR STOCKPILING RE-USE OR PROPER DISPOSAL AS NECESSARY.
- UTILITIES LINE TO BE REMOVED
- WALL AND FENCE REMOVAL
- CURB REMOVAL
- LIMIT OF WORK
- PERIMETER EROSION CONTROL
- UTILITIES STRUCTURE TO BE REMOVED
- PROPOSED CATCHBASIN FILTER

NOTES:

1. THE CONTRACTOR SHALL PHASE ALL DEMOLITION AND REMOVAL WORK TO ALLOW FOR THE CONTINUING OPERATION OF ALL STRUCTURES.
2. DRAWING DOES NOT SHOW ENTIRE SCOPE OF DEMO. IT IS INTENDED TO AID CONTRACTOR WITH IDENTIFYING WORK AND IS NOT ALL INCLUSIVE. CONTRACTOR SHOULD REFER TO OTHER DRAWINGS FOR COORDINATION. THIS INCLUDES REMOVING ENTIRE LENGTH/RUN OF UTILITY LINES TO BE REMOVED.
3. UTILITIES STRUCTURES AND PIPES (INCLUDING ASBESTOS/TRANSITE MATERIAL IF ENCOUNTERED) TO BE REMOVED SHALL BE COMPLETELY REMOVED AND DISPOSED OF IN ACCORDANCE WITH ALL FEDERAL, STATE, AND LOCAL REGULATIONS.
4. COORDINATE SITE TREE, VEGETATION, BOULDERS AND FENCE REMOVAL WITH LANDSCAPE ARCHITECT.
5. IF ANY EXISTING UTILITIES TO REMAIN AND BE PROTECTED ARE DAMAGED DURING CONSTRUCTION, CONTRACTOR IS TO REPLACE IN KIND AT NO ADDITIONAL COST TO THE OWNER/CLIENT.

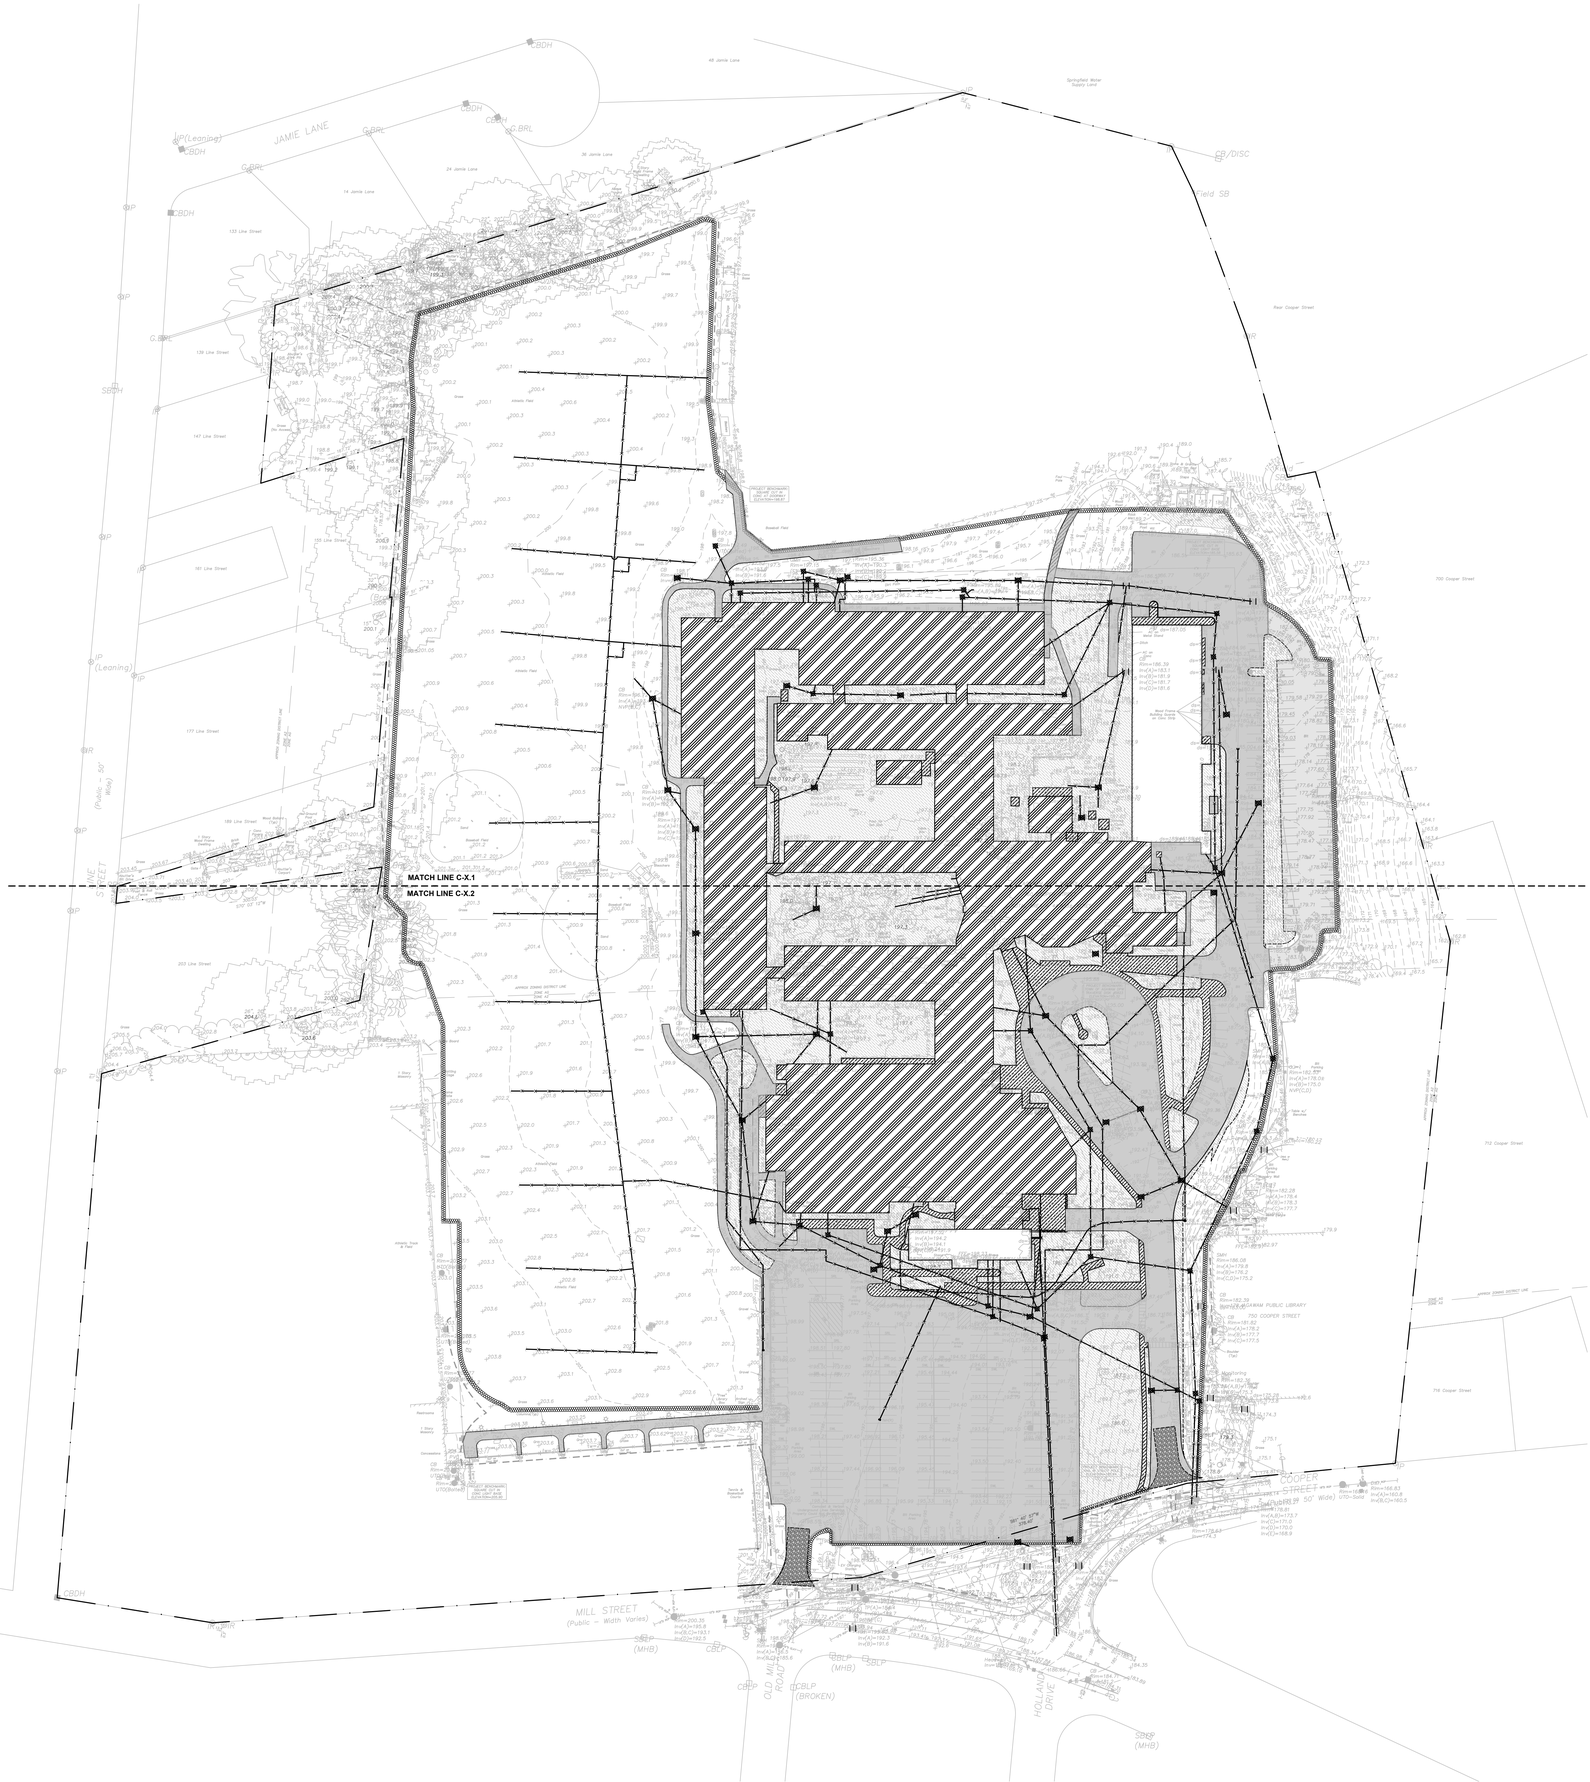

60 30 0 60 120

1 inch = 60 feet

AGAWAM HIGH SCHOOL
760 COOPER STREET AGAWAM, MA 01001

FLANSBURGH
77 NORTH WASHINGTON STREET
BOSTON, MA 02114-1910
FLANSBURGH.COM

Consultants

OWNER'S PROJECT MANAGER:
LEFTFIELD
101 FEDERAL STREET
BOSTON MA, 02110

CIVIL:
SAMIOTES CONSULTANTS INC.
20 A STREET
FRAMINGHAM MA, 01701

LANDSCAPE:
TERRAINK
7 CENTRAL ST STE 150
ARLINGTON MA, 02476

STRUCTURAL:
ENGINEERS DESIGN GROUP INC.
389 MAIN STREET STE 401
MALDEN MA, 02148

MECHANICAL / ELECTRICAL:
VANDERWEIL ENGINEERS
374 SUMMER STREET
BOSTON MA, 02210

PLUMBING / FIRE PROTECTION:
RWH CONSULTING ENGINEERS
540 MEADOW ST EXT
AGAWAM MA, 01001

FOOD SERVICE:
CRABTREE McGRATH ASSOCIATES INC.
161 WEST MAIN ST
GEORGETOWN MA, 01833

CODE:
R.W. SULLIVAN ENGINEERING INC.
529 MAIN ST STE 203
BOSTON MA, 02129

FF&E:
STEFURA ASSOCIATES
77 N WASHINGTON ST
BOSTON MA, 02114

SUSTAINABILITY:
THE GREEN ENGINEER
23 BBRADFORD ST
CONCORD MA, 01742

SECURITY:
PAMELA PERINI CONSULTING
WALTHAM, MA

ATHLETIC FIELDS:
ACTIVITAS
70 MILTON STREET
DEDHAM, MA 02026

GEOTHERMAL:
HALEY & ALDRICH
70 BLANCHARD RD, Ste 204
BURLINGTON, MA 01803

THEATRE:
THEATRE PROJECTS
47 WATER ST
SOUTH NORWALK, CT 06854

LIGHTING:
HLB
200 STATE ST, STE 325
BOSTON, MA 02109

HARDWARE:
CAMPBELL-McCABE WORLDWIDE LLC
63 GREAT ROAD
MAYNARD, MA 01754

NO.	DATE	NOTE
		ISSUE

Stamp

COMMONWEALTH OF MASSACHUSETTS
STEPHEN R. GAVIN
No. 41126
REGISTERED LANDSCAPE ARCHITECT

Planning Board Submission

Key Plan

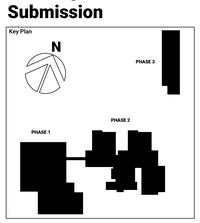

Sheet Title

SITE PREPARATION & EROSION CONTROL PLAN-KEY PLAN

Drawn By: AH	Project ID: 202302
Reviewed By: SRG	Scale: AS SHOWN
Issue Date: 02/20/2025	Plot Date: 12/20/2024 2:32:37 PM

Sheet No.

C-1.0

11/13/2024 2:32:37 PM
Autodesk Docs://202302-Agawam High School/202302-AgawamHighSchool.rvt

DEMOLITION LEGEND:

- BUILDING TO BE REMOVED (REFER TO ARCHITECTURAL DEMO PLANS FOR FULL DETAIL)
- BITUMINOUS CONCRETE TO BE REMOVED
- MILL AND OVERLAY
- HARDSCAPE TO BE REMOVED
- AREA OF LOAM/SUBSOIL REMOVAL. REFER TO EARTHMOVING SPEC. FOR STOCKPILING RE-USE OR PROPER DISPOSAL AS NECESSARY.
- UTILITIES LINE TO BE REMOVED
- WALL AND FENCE REMOVAL
- CURB REMOVAL
- LIMIT OF WORK
- PERIMETER EROSION CONTROL
- UTILITIES STRUCTURE TO BE REMOVED
- PROPOSED CATCHBASIN FILTER

NOTES:

1. THE CONTRACTOR SHALL PHASE ALL DEMOLITION AND REMOVAL WORK TO ALLOW FOR THE CONTINUING OPERATION OF ALL STRUCTURES.
2. DRAWING DOES NOT SHOW ENTIRE SCOPE OF DEMO. IT IS INTENDED TO AID CONTRACTOR WITH IDENTIFYING WORK AND IS NOT ALL INCLUSIVE. CONTRACTOR SHOULD REFER TO OTHER DRAWINGS FOR COORDINATION. THIS INCLUDES REMOVING ENTIRE LENGTH/RUN OF UTILITY LINES TO BE REMOVED.
3. UTILITIES STRUCTURES AND PIPES (INCLUDING ASBESTOS/TRANSITE MATERIAL IF ENCOUNTERED) TO BE REMOVED SHALL BE COMPLETELY REMOVED AND DISPOSED OF IN ACCORDANCE WITH ALL FEDERAL, STATE, AND LOCAL REGULATIONS.
4. COORDINATE SITE TREE, VEGETATION, BOULDERS AND FENCE REMOVAL WITH LANDSCAPE ARCHITECT.
5. IF ANY EXISTING UTILITIES TO REMAIN AND BE PROTECTED ARE DAMAGED DURING CONSTRUCTION, CONTRACTOR IS TO REPLACE IN KIND AT NO ADDITIONAL COST TO THE OWNER/CLIENT.

AGAWAM HIGH SCHOOL
760 COOPER STREET AGAWAM, MA 01001

FLANSBURGH
77 NORTH WASHINGTON STREET
BOSTON, MA 02114-1910
FLANSBURGH.COM

Consultants

OWNER'S PROJECT MANAGER:
LEFTFIELD
101 FEDERAL STREET
BOSTON MA, 02110

CIVIL:
SAMIOTES CONSULTANTS INC.
20 A STREET
FRAMINGHAM MA, 01701

LANDSCAPE:
TERRAINK
7 CENTRAL ST STE 150
ARLINGTON MA, 02476

STRUCTURAL:
ENGINEERS DESIGN GROUP INC.
389 MAIN STREET STE 401
MALDEN MA, 02148

MECHANICAL / ELECTRICAL:
VANDERWEIL ENGINEERS
374 SUMMER STREET
BOSTON MA, 02210

PLUMBING / FIRE PROTECTION:
RWH CONSULTING ENGINEERS
540 MEADOW ST EXT
AGAWAM MA, 01001

FOOD SERVICE:
CRABTREE McGRATH ASSOCIATES INC.
161 WEST MAIN ST
GEORGETOWN MA, 01833

CODE:
R.W. SULLIVAN ENGINEERING INC.
529 MAIN ST STE 203
BOSTON MA, 02129

FF&E:
STEFURA ASSOCIATES
77 N WASHINGTON ST
BOSTON MA, 02114

SUSTAINABILITY:
THE GREEN ENGINEER
23 BBRADFORD ST
CONCORD MA, 01742

SECURITY:
PAMELA PERINI CONSULTING
WALTHAM, MA

ATHLETIC FIELDS:
ACTIVITAS
70 MILTON STREET
DEDHAM, MA 02026

GEOTHERMAL:
HALEY & ALDRICH
70 BLANCHARD RD, Ste 204
BURLINGTON, MA 01803

THEATRE:
THEATRE PROJECTS
47 WATER ST
SOUTH NORWALK, CT 06854

LIGHTING:
HLB
200 STATE ST, STE 325
BOSTON, MA 02109

HARDWARE:
CAMPBELL-McCABE WORLDWIDE LLC
63 GREAT ROAD
MAYNARD, MA 01754

NO.	DATE	NOTE

ISSUE

Stamp

COMMONWEALTH OF MASSACHUSETTS — STEPHEN B. GARVIN — No. 41787 — REGISTERED PROFESSIONAL ENGINEER

Planning Board Submission

Key Plan

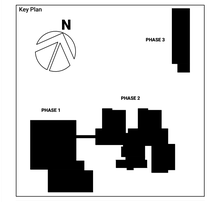

Sheet Title
SITE PREPARATION & EROSION CONTROL PLAN

Drawn By: AH	Project ID: 202302
Reviewed By: SRG	Scale: AS SHOWN
Issue Date: 02/20/2025	Plot Date: 12/20/2024 2:32:37 PM
Sheet No.	

C-1.1

11/13/2024 2:32:37 PM
Autodesk Docs://202302-Agawam High School/202302-AgawamHighSchool.rvt

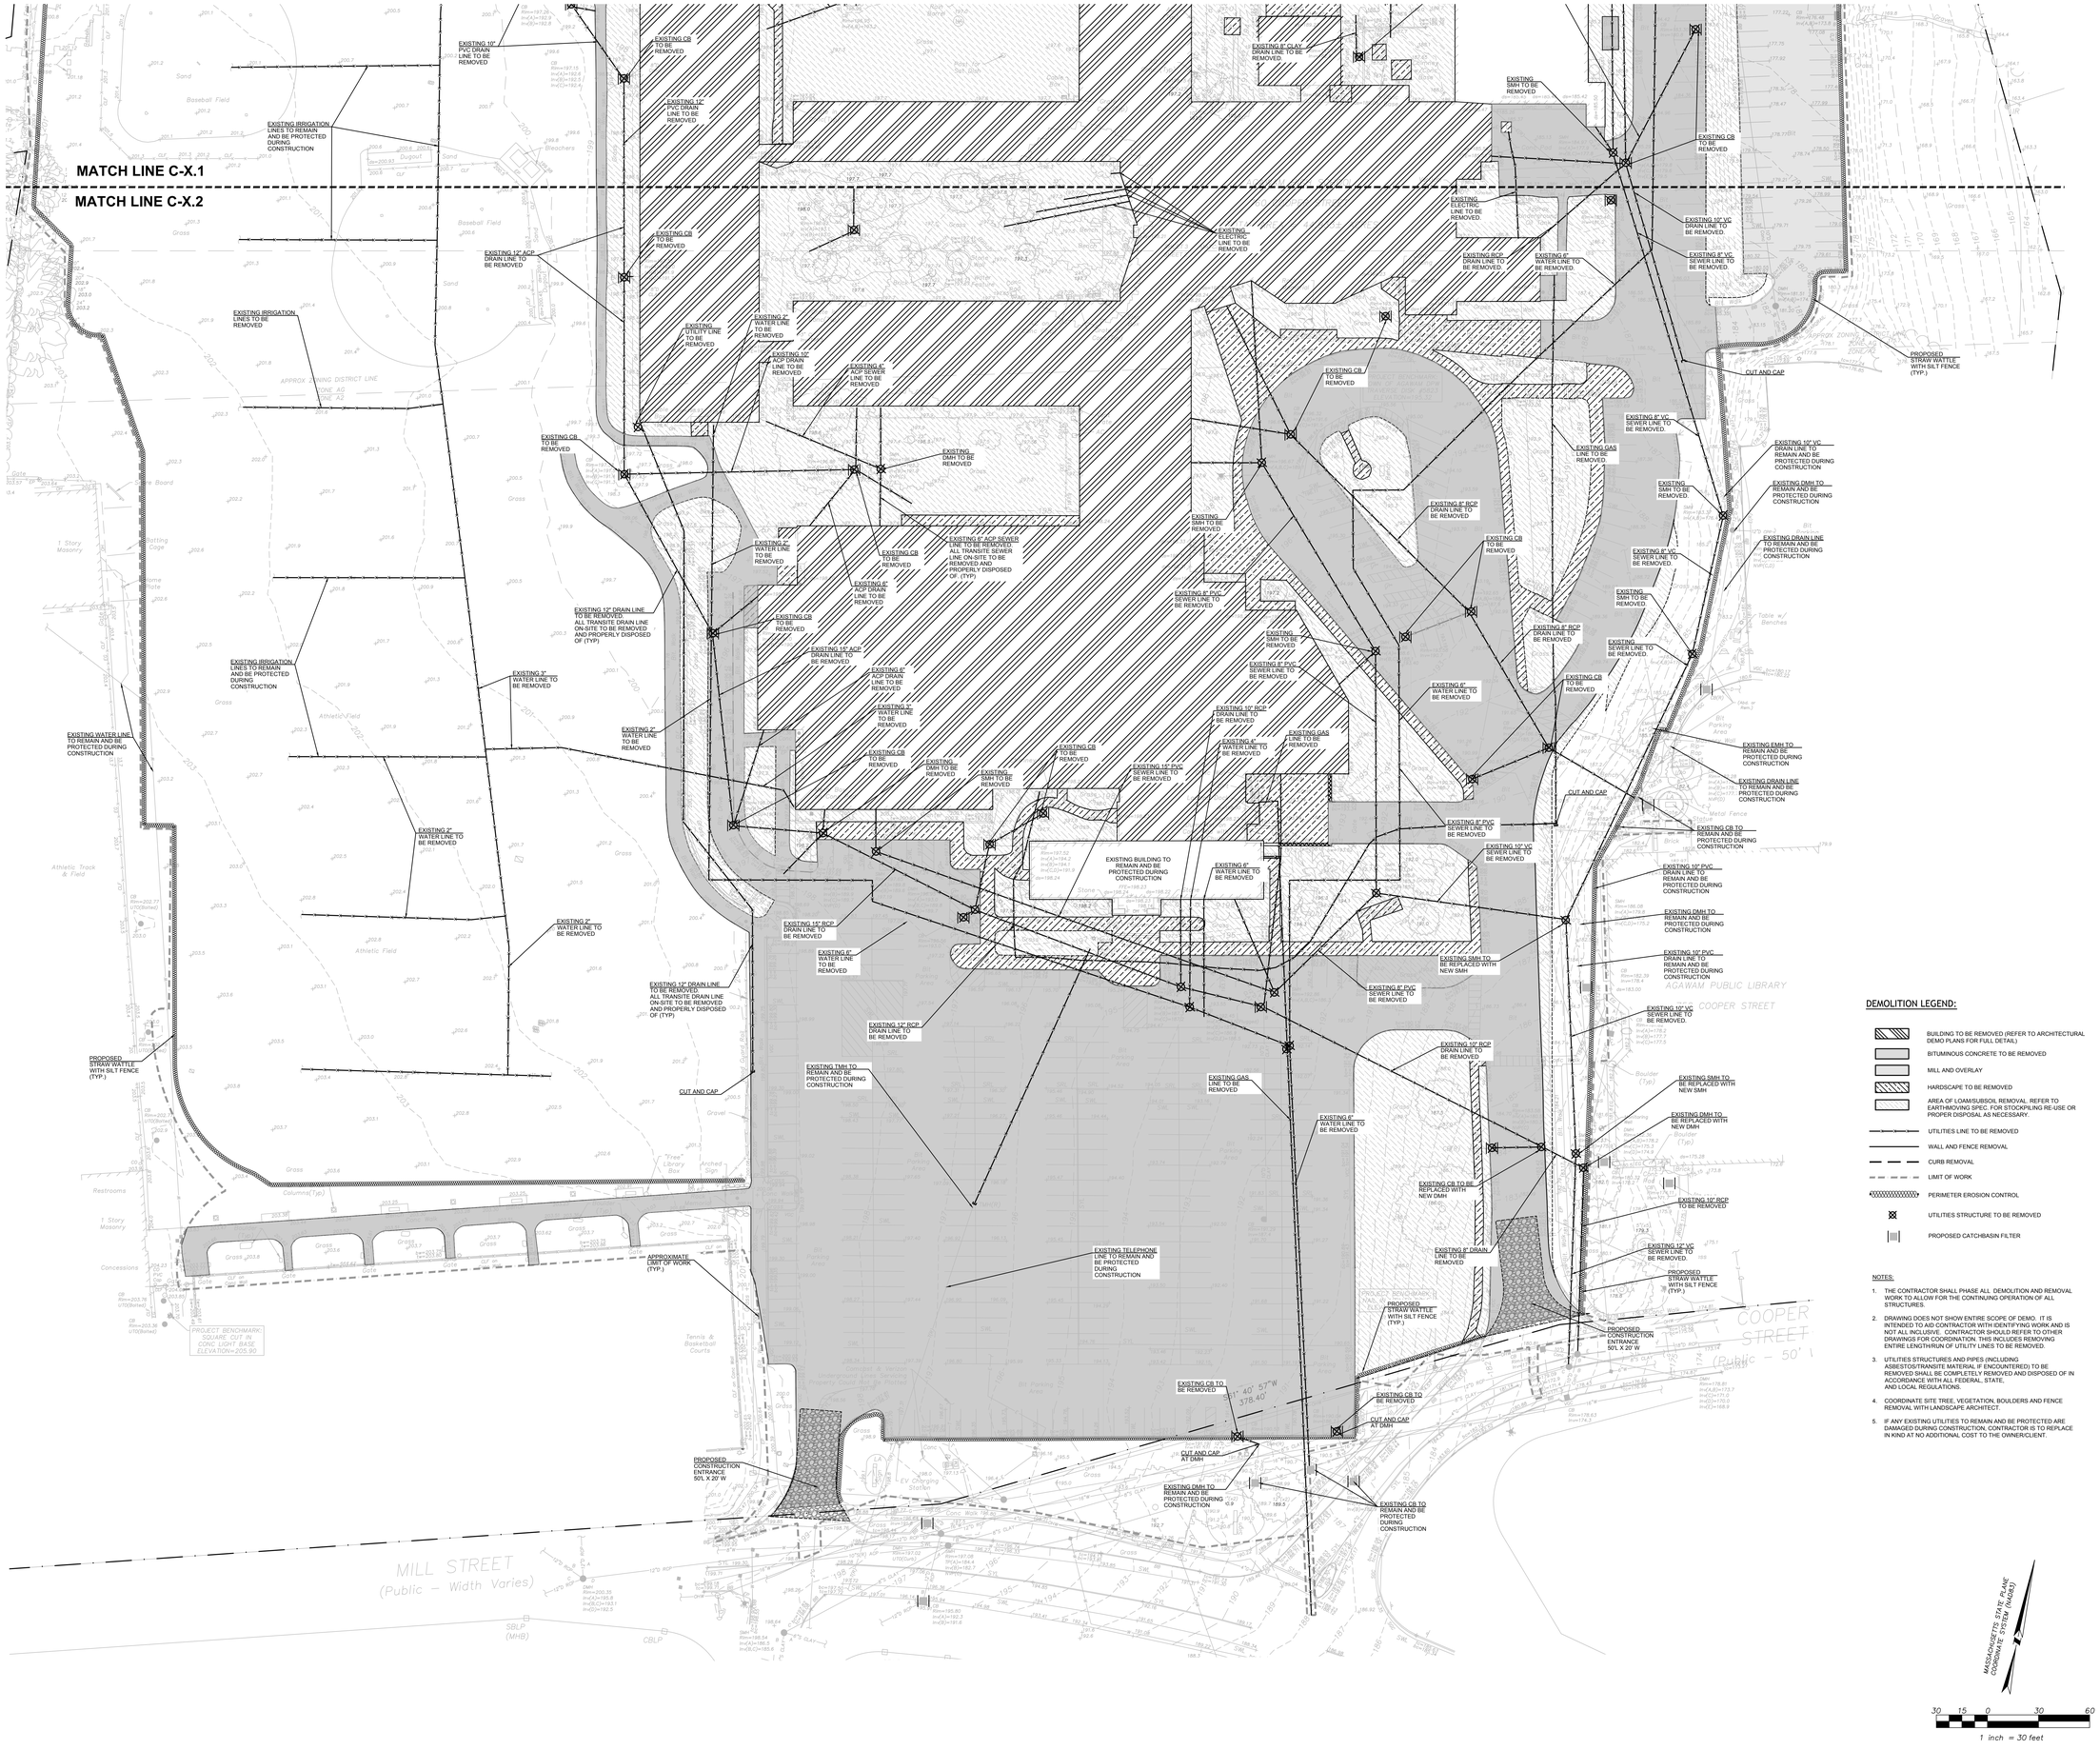

DEMOLITION LEGEND:

- BUILDING TO BE REMOVED (REFER TO ARCHITECTURAL DEMO PLANS FOR FULL DETAIL)
- BITUMINOUS CONCRETE TO BE REMOVED
- MILL AND OVERLAY
- HARDSCAPE TO BE REMOVED
- AREA OF LOAM/SUBSOIL REMOVAL. REFER TO EARTHMOVING SPEC. FOR STOCKPILING RE-USE OR PROPER DISPOSAL AS NECESSARY.
- UTILITIES LINE TO BE REMOVED
- WALL AND FENCE REMOVAL
- CURB REMOVAL
- LIMIT OF WORK
- PERIMETER EROSION CONTROL
- UTILITIES STRUCTURE TO BE REMOVED
- PROPOSED CATCHBASIN FILTER

NOTES:

1. THE CONTRACTOR SHALL PHASE ALL DEMOLITION AND REMOVAL WORK TO ALLOW FOR THE CONTINUING OPERATION OF ALL STRUCTURES.
2. DRAWING DOES NOT SHOW ENTIRE SCOPE OF DEMO. IT IS INTENDED TO AID CONTRACTOR WITH IDENTIFYING WORK AND IS NOT ALL INCLUSIVE. CONTRACTOR SHOULD REFER TO OTHER DRAWINGS FOR COORDINATION. THIS INCLUDES REMOVING ENTIRE LENGTH/RUN OF UTILITY LINES TO BE REMOVED.
3. UTILITIES STRUCTURES AND PIPES (INCLUDING ASBESTOS/TRANSITE MATERIAL IF ENCOUNTERED) TO BE REMOVED SHALL BE COMPLETELY REMOVED AND DISPOSED OF IN ACCORDANCE WITH ALL FEDERAL, STATE, AND LOCAL REGULATIONS.
4. COORDINATE SITE TREE, VEGETATION, BOULDERS AND FENCE REMOVAL WITH LANDSCAPE ARCHITECT.
5. IF ANY EXISTING UTILITIES TO REMAIN AND BE PROTECTED ARE DAMAGED DURING CONSTRUCTION, CONTRACTOR IS TO REPLACE IN KIND AT NO ADDITIONAL COST TO THE OWNER/CLIENT.

MASSACHUSETTS STATE PLANE COORDINATE SYSTEM (NAD83)

30 15 0 30 60

1 inch = 30 feet

AGAWAM HIGH SCHOOL
760 COOPER STREET AGAWAM, MA 01001

FLANSBURGH
77 NORTH WASHINGTON STREET
BOSTON, MA 02114-1910
FLANSBURGH.COM

Consultants

OWNER'S PROJECT MANAGER:
LEFTFIELD
101 FEDERAL STREET
BOSTON MA, 02110

CIVIL:
SAMIOTES CONSULTANTS INC.
20 A STREET
FRAMINGHAM MA, 01701

LANDSCAPE:
TERRAINK
7 CENTRAL ST STE 150
ARLINGTON MA, 02476

STRUCTURAL:
ENGINEERS DESIGN GROUP INC.
389 MAIN STREET STE 401
MALDEN MA, 02148

MECHANICAL / ELECTRICAL:
VANDERWEIL ENGINEERS
374 SUMMER STREET
BOSTON MA, 02210

PLUMBING / FIRE PROTECTION:
RWH CONSULTING ENGINEERS
540 MEADOW ST EXT
AGAWAM MA, 01001

FOOD SERVICE:
CRABTREE McGRATH ASSOCIATES INC.
161 WEST MAIN ST
GEORGETOWN MA, 01833

CODE:
R.W. SULLIVAN ENGINEERING INC.
529 MAIN ST STE 203
BOSTON MA, 02129

FF&E:
STEFURA ASSOCIATES
77 N WASHINGTON ST
BOSTON MA, 02114

SUSTAINABILITY:
THE GREEN ENGINEER
23 BBRADFORD ST
CONCORD MA, 01742

SECURITY:
PAMELA PERINI CONSULTING
WALTHAM, MA

ATHLETIC FIELDS:
ACTIVITAS
70 MILTON STREET
DEDHAM, MA 02026

GEOTHERMAL:
HALEY & ALDRICH
70 BLANCHARD RD, Ste 204
BURLINGTON, MA 01803

THEATRE:
THEATRE PROJECTS
47 WATER ST
SOUTH NORWALK, CT 06854

LIGHTING:
HLB
200 STATE ST, STE 325
BOSTON, MA 02109

HARDWARE:
CAMPBELL-McCABE WORLDWIDE LLC
63 GREAT ROAD
MAYNARD, MA 01754

NO.	DATE	NOTE
		ISSUE

Stamp

COMMONWEALTH OF MASSACHUSETTS — STEPHEN R. GARVIN — No. 41472 — REGISTERED PROFESSIONAL ENGINEER

Planning Board Submission

Key Plan

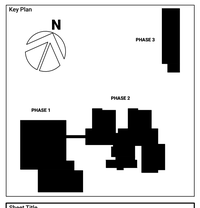

Sheet Title

SITE PREPARATION & EROSION CONTROL PLAN

Drawn By: AH	Project ID: 202302
Reviewed By: SRG	Scale: AS SHOWN
Issue Date: 02/20/2025	Plot Date: 12/20/2024 2:32:37 PM
Sheet No.	

C-1.2

11/13/2024 2:33:37 PM
Autodesk Docs://202302-Agawam High School/202302-AgawamHighSchool.rvt

LEGEND:

- PCC — PROPOSED PRECAST CONCRETE CURB
- VGC — PROPOSED VERTICAL GRANITE CURB
- MGC — PROPOSED MOUNTABLE GRANITE CURB
- BB — PROPOSED BITUMINOUS BERM
- PROPOSED GUARDRAIL
- PROPOSED MILL AND OVERLAY
- PROPOSED ASPHALT PAVEMENT
- PROPOSED HEAVY DUTY ASPHALT PAVEMENT
- PROPOSED SIGN
- (56) NUMBER OF PARKING SPACES

NOTES:

1. NUMBER OF TOTAL PROPOSED PARKING SPACES: 559
2. SEE PLANS BY OTHER FOR LIGHT FIXTURES TYPES AND LOCATIONS.

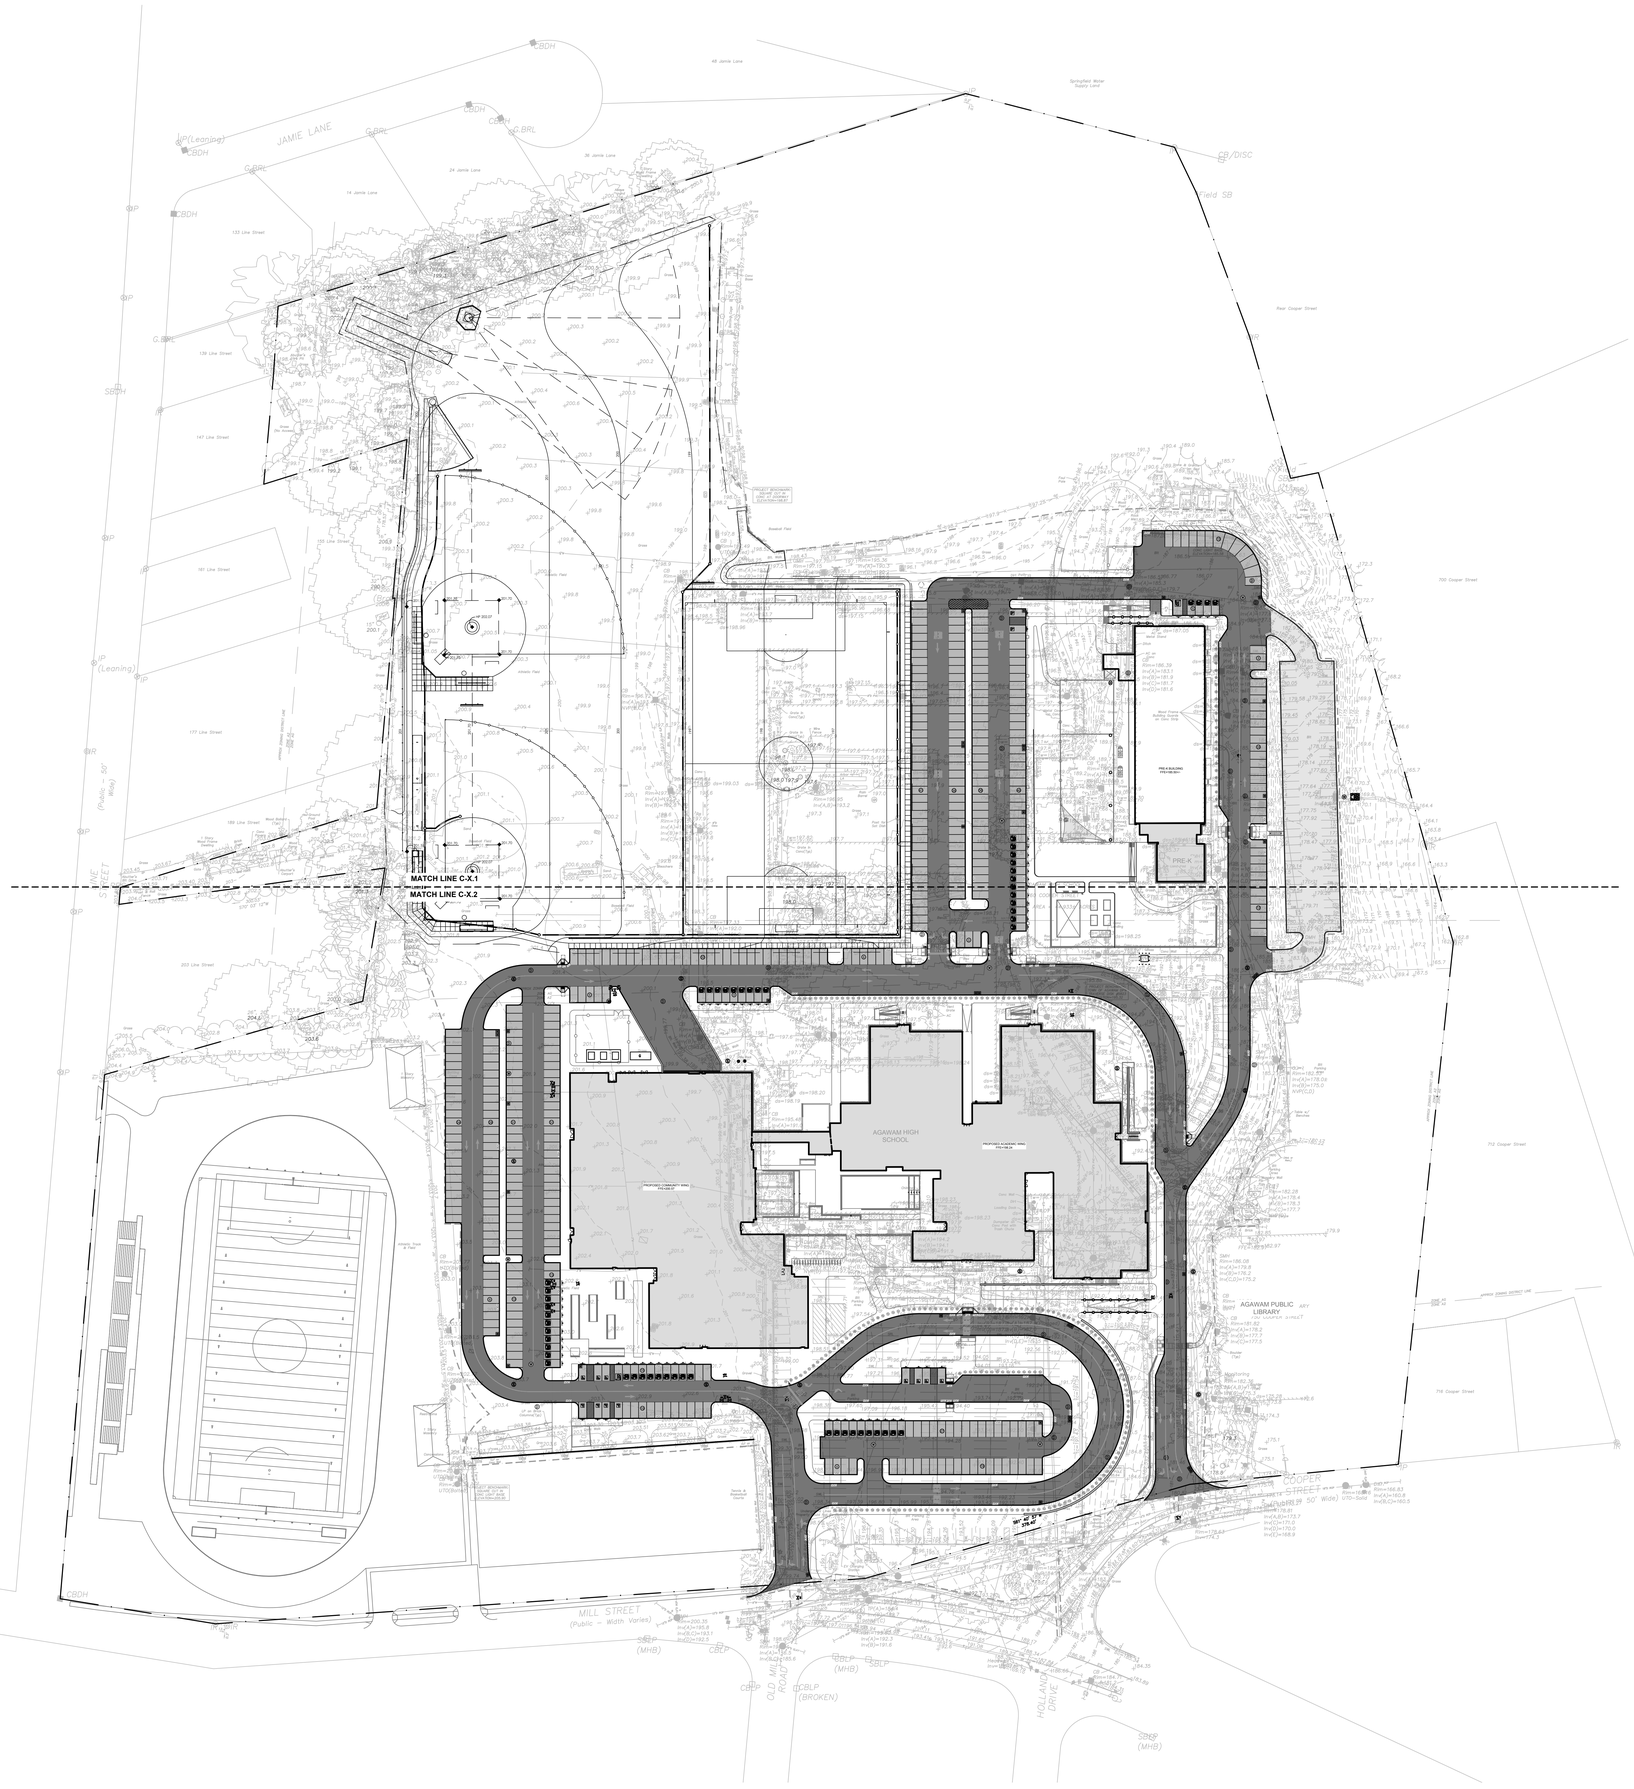

AGAWAM HIGH SCHOOL
760 COOPER STREET AGAWAM, MA 01001

FLANSBURGH
77 NORTH WASHINGTON STREET
BOSTON, MA 02114-1910
FLANSBURGH.COM

Consultants

OWNER'S PROJECT MANAGER:
LEFTFIELD
101 FEDERAL STREET
BOSTON MA, 02110

CIVIL:
SAMIOTES CONSULTANTS INC.
20 A STREET
FRAMINGHAM MA, 01701

LANDSCAPE:
TERRAINK
7 CENTRAL ST STE 150
ARLINGTON MA, 02476

STRUCTURAL:
ENGINEERS DESIGN GROUP INC.
389 MAIN STREET STE 401
MALDEN MA, 02148

MECHANICAL / ELECTRICAL:
VANDERWEIL ENGINEERS
374 SUMMER STREET
BOSTON MA, 02210

PLUMBING / FIRE PROTECTION:
RWH CONSULTING ENGINEERS
540 MEADOW ST EXT
AGAWAM MA, 01001

FOOD SERVICE:
CRABTREE McGRATH ASSOCIATES INC.
161 WEST MAIN ST
GEORGETOWN MA, 01833

CODE:
R.W. SULLIVAN ENGINEERING INC.
529 MAIN ST STE 203
BOSTON MA, 02129

FF&E:
STEFURA ASSOCIATES
77 N WASHINGTON ST
BOSTON MA, 02114

SUSTAINABILITY:
THE GREEN ENGINEER
23 BBRADFORD ST
CONCORD MA, 01742

SECURITY:
PAMELA PERINI CONSULTING
WALTHAM, MA

ATHLETIC FIELDS:
ACTIVITAS
70 MILTON STREET
DEDHAM, MA 02026

GEOTHERMAL:
HALEY & ALDRICH
70 BLANCHARD RD, Ste 204
BURLINGTON, MA 01803

THEATRE:
THEATRE PROJECTS
47 WATER ST
SOUTH NORWALK, CT 06854

LIGHTING:
HLB
200 STATE ST, STE 325
BOSTON, MA 02109

HARDWARE:
CAMPBELL-McCABE WORLDWIDE LLC
63 GREAT ROAD
MAYNARD, MA 01754

NO.	DATE	NOTE
		ISSUE

Stamp

COMMONWEALTH OF MASSACHUSETTS
STEPHEN R. GAGNON
No. 41212
REGISTERED PROFESSIONAL ENGINEER
11/13/2024

Planning Board Submission

Key Plan

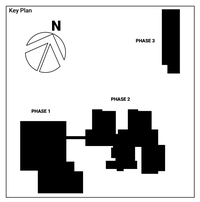

Sheet Title

VEHICULAR LAYOUT PLAN-KEY PLAN

Drawn By: AH	Project ID: 202302
Reviewed By: SRG	Scale: AS SHOWN
Issue Date: 02/20/2025	Plot Date: 12/20/2024 2:32:37 PM

Sheet No.

C-2.0

11/13/2024 2:32:37 PM
Autodesk Docs://202302-Agawam High School/202302-AgawamHighSchool.rvt

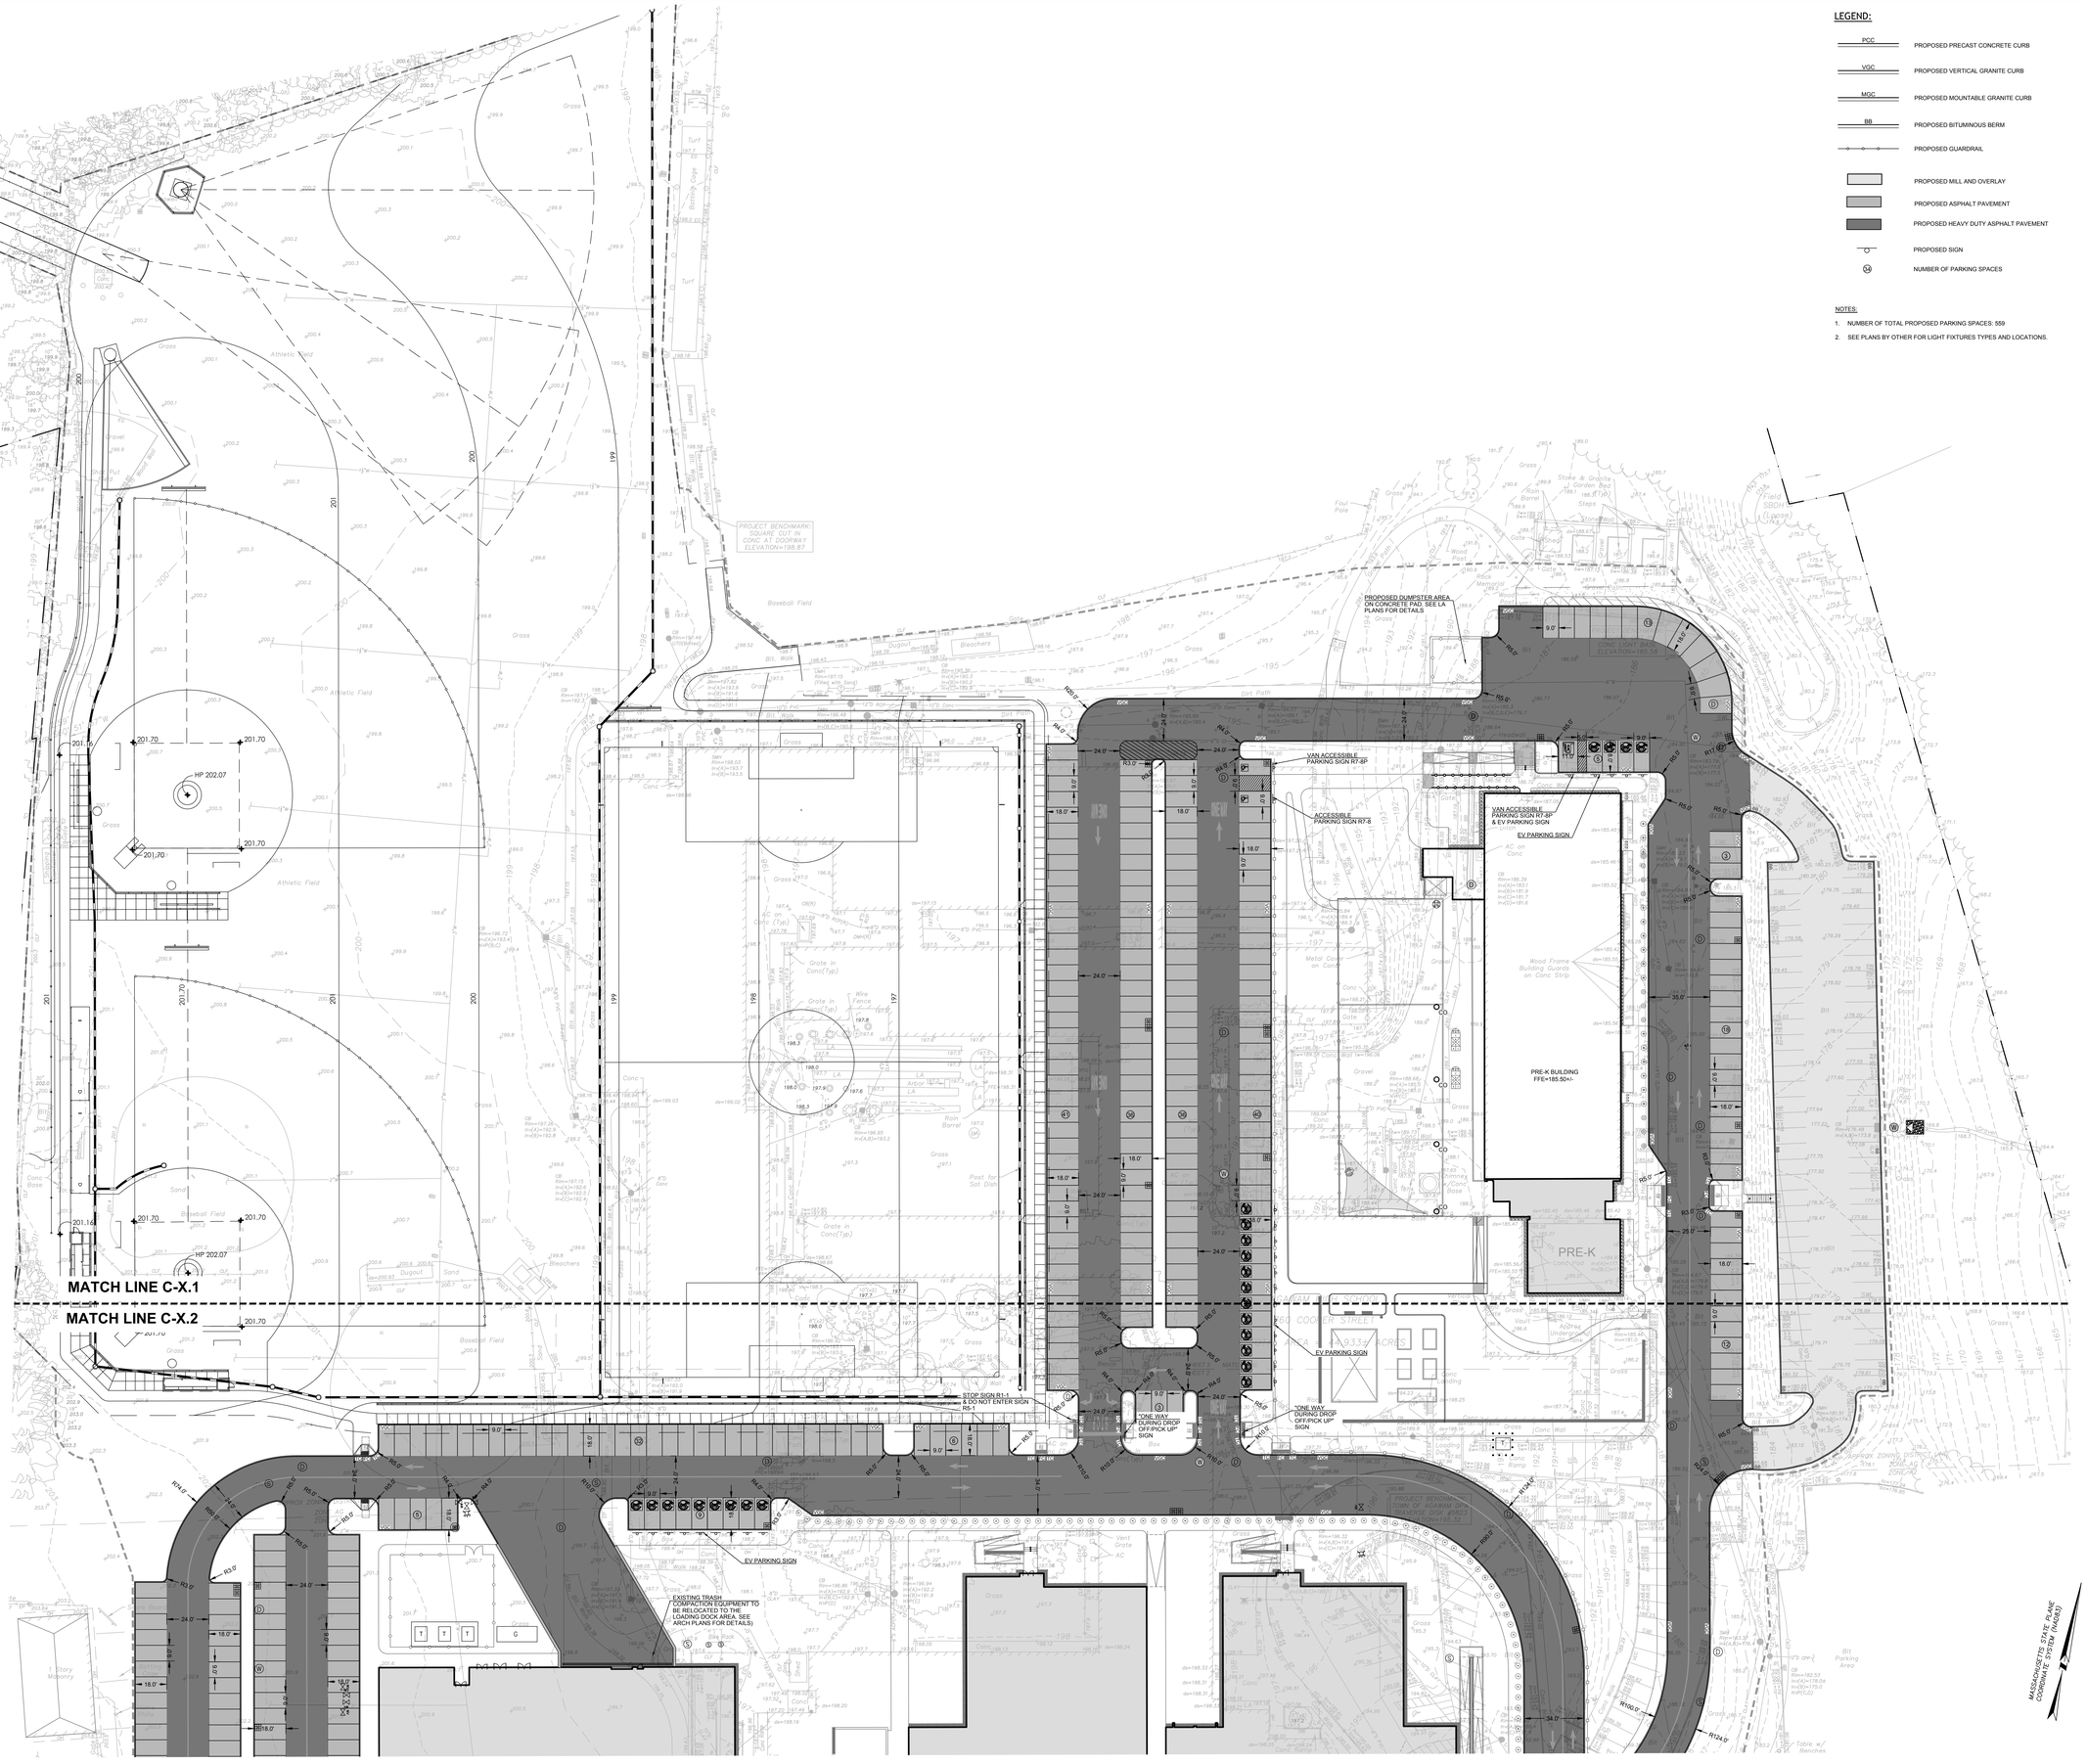

AGAWAM HIGH SCHOOL
760 COOPER STREET AGAWAM, MA 01001

FLANSBURGH
77 NORTH WASHINGTON STREET
BOSTON, MA 02114-1910
FLANSBURGH.COM

Consultants

OWNER'S PROJECT MANAGER:
LEFTFIELD
101 FEDERAL STREET
BOSTON MA, 02110

CIVIL:
SAMIOTES CONSULTANTS INC.
20 A STREET
FRAMINGHAM MA, 01701

LANDSCAPE:
TERRAINK
7 CENTRAL ST STE 150
ARLINGTON MA, 02476

STRUCTURAL:
ENGINEERS DESIGN GROUP INC.
389 MAIN STREET STE 401
MALDEN MA, 02148

MECHANICAL / ELECTRICAL:
VANDERWEIL ENGINEERS
374 SUMMER STREET
BOSTON MA, 02210

PLUMBING / FIRE PROTECTION:
RWH CONSULTING ENGINEERS
540 MEADOW ST EXT
AGAWAM MA, 01001

FOOD SERVICE:
CRABTREE McGRATH ASSOCIATES INC.
161 WEST MAIN ST
GEORGETOWN MA, 01833

CODE:
R.W. SULLIVAN ENGINEERING INC.
529 MAIN ST STE 203
BOSTON MA, 02129

FF&E:
STEFURA ASSOCIATES
77 N WASHINGTON ST
BOSTON MA, 02114

SUSTAINABILITY:
THE GREEN ENGINEER
23 BBRADFORD ST
CONCORD MA, 01742

SECURITY:
PAMELA PERINI CONSULTING
WALTHAM, MA

ATHLETIC FIELDS:
ACTIVITAS
70 MILTON STREET
DEDHAM, MA 02026

GEOTHERMAL:
HALEY & ALDRICH
70 BLANCHARD RD, Ste 204
BURLINGTON, MA 01803

THEATRE:
THEATRE PROJECTS
47 WATER ST
SOUTH NORWALK, CT 06854

LIGHTING:
HLB
200 STATE ST, STE 325
BOSTON, MA 02109

HARDWARE:
CAMPBELL-McCABE WORLDWIDE LLC
63 GREAT ROAD
MAYNARD, MA 01754

NO.	DATE	NOTE
		ISSUE

Stamp

COMMONWEALTH OF MASSACHUSETTS
STEPHEN R. GARVIN
No. 41775
REGISTERED LANDSCAPE ARCHITECT
12/20/2024

Planning Board Submission

Key Plan

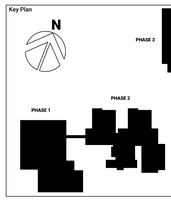

Sheet Title

VEHICULAR LAYOUT PLAN

Drawn By: AH	Project ID: 202302
Reviewed By: SRG	Scale: AS SHOWN
Issue Date: 02/20/2025	Plot Date: 12/20/2024 2:32:37 PM

Sheet No.

C-2.1

11/13/2024 2:23:37 PM
Autodesk Docs://202302-Agawam High School/202302-AgawamHighSchool.rvt

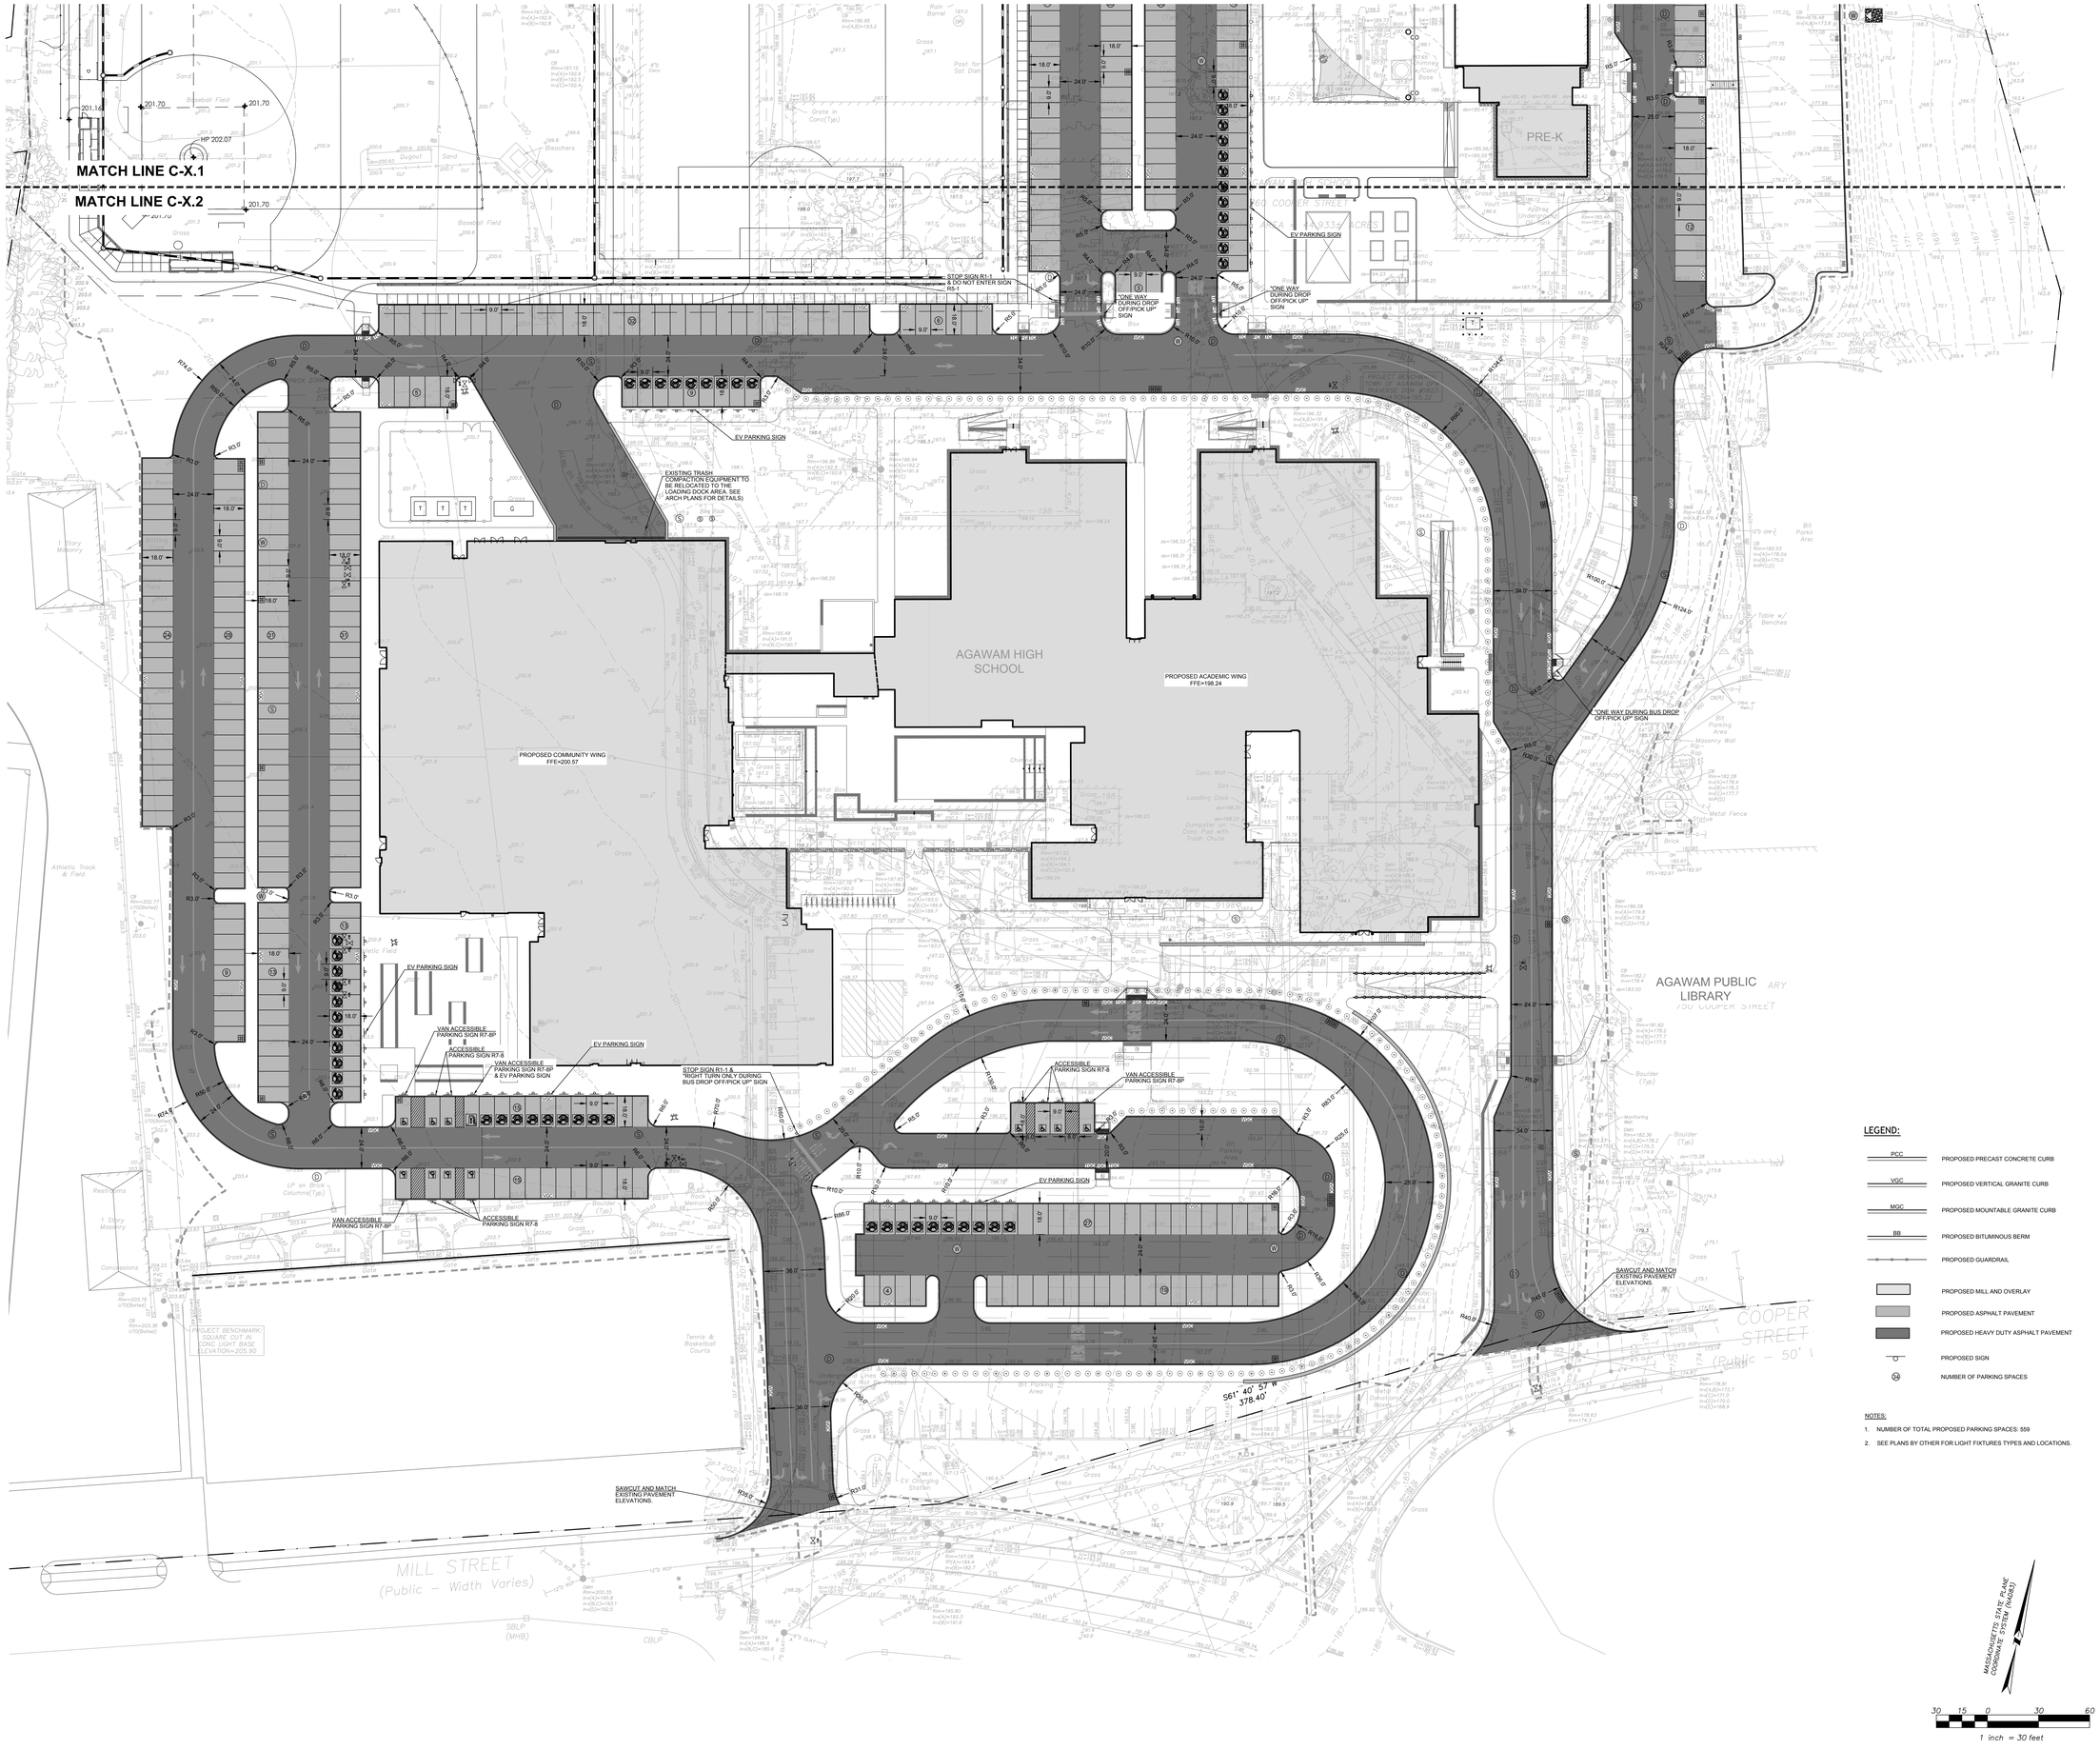
MATCH LINE C-X.1
MATCH LINE C-X.2
AGAWAM HIGH SCHOOL
PROPOSED ACADEMIC WING
FFE=198.24
PROPOSED COMMUNITY WING
FFE=200.97
PRE-K
AGAWAM PUBLIC LIBRARY
EXISTING TRASH COMPACTION EQUIPMENT TO BE RELOCATED TO THE LOADING DOCK AREA. SEE ARCH PLANS FOR DETAILS)
EV PARKING SIGN
STOP SIGN R1-1 & DO NOT ENTER SIGN R5-1
"ONE WAY DURING DROP OFF/PICK UP" SIGN
"ONE WAY DURING BUS DROP OFF/PICK UP" SIGN
VAN ACCESSIBLE PARKING SIGN R7-8P
ACCESSIBLE PARKING SIGN R7-8
VAN ACCESSIBLE PARKING SIGN R7-8P & EV PARKING SIGN
STOP SIGN R1-1 & "RIGHT TURN ONLY DURING BUS DROP OFF/PICK UP" SIGN
SAWCUT AND MATCH EXISTING PAVEMENT ELEVATIONS.
PROJECT BENCHMARK: SQUARE CUT IN CONC. LIGHT BASE. ELEVATION=205.90
MILL STREET (Public – Width Varies)
COOPER STREET (Public – 50' R.O.W.)
S61° 40' 57" W 378.40'
Athletic Track & Field
Tennis & Basketball Courts
Baseball Field
Bleachers
Dugout
Restrooms
Concessions
1 Story Masonry
Gazebo
Flagpole
Boulder (Typ)
LP on Brick Columns(Typ)
Memorial Benches
Picnic Tables
Table w/ Benches
Metal Fence
Masonry Wall
Retaining Wall
Brick Wall
Concrete Wall
Loading Dock
Dumpster on Conc Pad
Trash Chute
Bike Rack
Vent Grate
Monitoring Well
Utility Pole
Light Pole
Flood Light
Bit Parking Area
Gravel
Grass
Sand
Conc Base
Conc Ramp
Conc Steps
Metal Box
Hydrant
Gate
Fence
Chain Link Fence
Rain Barrel
Post for Sat Dish
Grate in Conc(Typ)
Dumpster
Shrubs
Trees
Bollard
Curb Cut
Sidewalk
Crosswalk
Striping
Signage
Lighting
Utilities
Drainage
Grading
Landscaping
Fencing
Walkways
Parking
Loading
Access
Circulation
Pedestrian
Vehicular
Bicycle
Emergency
Service
Delivery
Waste
Recycling
Compost
Snow
Storage
Maintenance
Security
Surveillance
Lighting
Signage
Wayfinding
Accessibility
Universal Design
Inclusive
Equitable
Sustainable
Resilient
Adaptive
Flexible
Multi-Use
Community
Education
Recreation
Athletics
Arts
Culture
Library
Media
Technology
Innovation
Collaboration
Learning
Teaching
Faculty
Staff
Students
Visitors
Public
Private
Shared
Open
Closed
Secure
Safe
Healthy
Comfortable
Welcoming
Engaging
Inspiring
Empowering
Connecting
Building
Campus
Site
Context
Neighborhood
City
Region
Environment
Ecology
Nature
Water
Air
Energy
Materials
Construction
Demolition
Renovation
Addition
New
Existing
Historic
Preservation
Restoration
Adaptive Reuse
Sustainability
Resilience
Climate
Weather
Temperature
Humidity
Precipitation
Wind
Sun
Shade
Daylight
Views
Acoustics
Noise
Vibration
Odor
Pollution
Contamination
Remediation
Hazardous
Safety
Security
Emergency
Evacuation
Fire
Police
Medical
Health
Wellness
Comfort
Convenience
Efficiency
Effectiveness
Quality
Value
Cost
Budget
Schedule
Phasing
Sequencing
Coordination
Communication
Collaboration
Integration
Interdisciplinary
Holistic
Systems
Design
Planning
Programming
Feasibility
Study
Analysis
Research
Data
Information
Knowledge
Wisdom
Experience
Expertise
Judgment
Decision
Making
Process
Methodology
Approach
Strategy
Goal
Objective
Vision
Mission
Values
Principles
Standards
Guidelines
Codes
Regulations
Laws
Ordinances
Permits
Approvals
Inspections
Testing
Commissioning
Operations
Maintenance
Management
Facilities
Asset
Lifecycle
Performance
Metrics
Evaluation
Assessment
Feedback
Improvement
Innovation
Creativity
Imagination
Inspiration
Passion
Dedication
Commitment
Responsibility
Accountability
Transparency
Ethics
Integrity
Trust
Respect
Diversity
Equity
Inclusion
Justice
Social
Cultural
Economic
Political
Historical
Geographical
Topographical
Hydrological
Geological
Ecological
Biological
Chemical
Physical
Mathematical
Statistical
Computational
Digital
Analog
Virtual
Augmented
Mixed
Reality
Simulation
Modeling
Visualization
Animation
Rendering
Drawing
Sketching
Painting
Sculpting
Photography
Videography
Filmmaking
Writing
Reading
Speaking
Listening
Presenting
Teaching
Learning
Training
Coaching
Mentoring
Leading
Following
Collaborating
Communicating
Connecting
Building
Creating
Designing
Planning
Programming
Researching
Analyzing
Evaluating
Assessing
Improving
Innovating
Inspiring
Empowering
Engaging
Welcoming
Comfortable
Healthy
Safe
Secure
Accessible
Universal

LEGEND:

129	PROPOSED INTERMEDIATE CONTOUR
130	PROPOSED INDEX CONTOUR
130 X	PROPOSED SPOT GRADE
(130) X	EXISTING GRADE TO REMAIN (V.I.F.)
TW=131.87 BW=130.92	PROPOSED TOP/BOTTOM OF WALL (NOT FOUNDATION)
TC=131.87 BC=131.37	PROPOSED TOP/BOTTOM OF CURB
RIM=130.20 V.I.F.	PROPOSED RIM ELEVATION (TO FINAL GRADE) VERIFY GRADE IN FIELD \ TO BE SET
	PROPOSED RIDGE LINE
	DIRECTIONAL SLOPE

NOTES:

1. REFER TO LANDSCAPE ARCHITECTURE PLANS FOR ALL GRADING IN LANDSCAPE, AND PLAZAS AREAS AS WELL AS ATHLETIC FIELDS.
2. EXISTING CURB TO REMAIN IS TO BE BROUGHT UP TO PROPOSED GRADES.

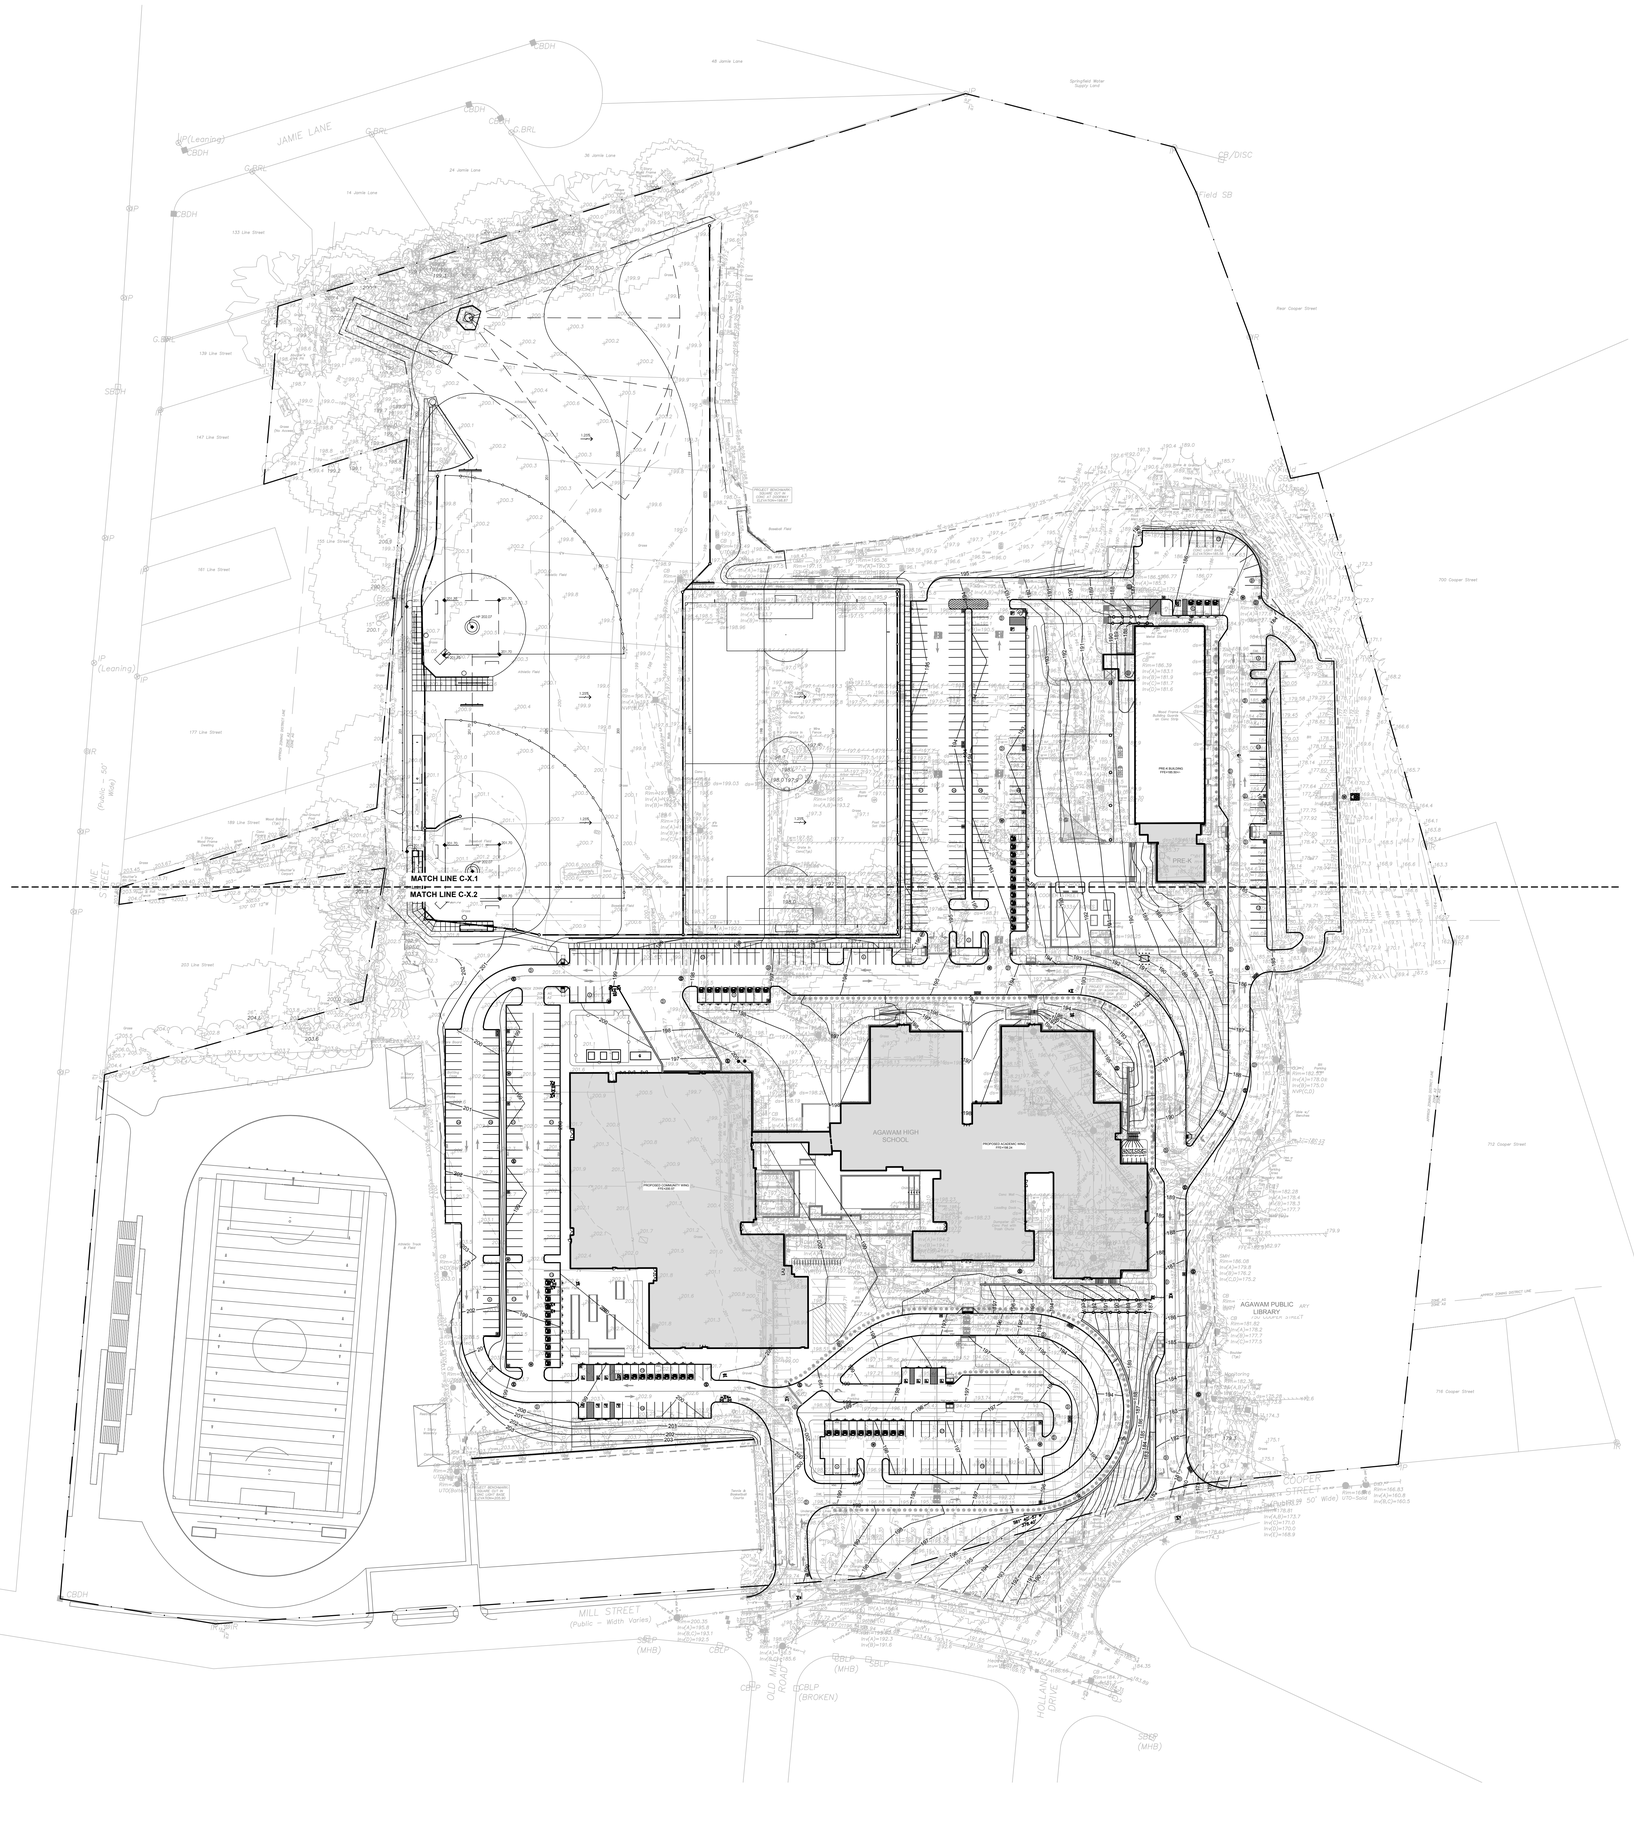
MATCH LINE C-X.1
MATCH LINE C-X.2
AGAWAM HIGH SCHOOL
PROPOSED ACADEMIC WING FFE=198.25
PROPOSED COMMUNITY WING FFE=200.25
PRE-K BUILDING FFE=196.50+/-
PRE-K
AGAWAM PUBLIC LIBRARY
JAMIE LANE
COOPER STREET (Public – 50' Wide) VIO- Solid
MILL STREET (Public – Width Varies)
OLD MILL ROAD
HOLLAND DRIVE
Field SB
Rear Cooper Street
700 Cooper Street
710 Cooper Street
714 Cooper Street
SPRINGFIELD WATER SUPPLY LAND
AGAWAM WATER DEPARTMENT
Athletic Field
Baseball Field
Grass Field
Tennis & Basketball Courts
Grass Area
Wood Bleachers
Concrete Bleachers
Metal Bleachers
Scoreboard
Flagpole
Drinking Fountain
Concession Stand
Press Box
Dugout
Backstop
Fence
Gate
Bollard
Light Pole
Utility Pole
Guy Wire
Sign
Bench
Trash Barrel
Picnic Table
Bike Rack
Wood Fence
Chain Link Fence
Stone Wall
Hedge
Tree
Shrub
Deciduous Tree
Evergreen Tree
Woods
Brush
Grass
Asphalt
Concrete
Gravel
Mulch
Sand
Water
Wetland
Flood Zone
Building
Roof
Entrance
Exit
Door
Window
Stairs
Ramp
Handrail
Curb
Gutter
Sidewalk
Crosswalk
Parking Space
Handicap Parking
Loading Dock
Dumpster
Generator
Transformer
Manhole
Catch Basin
Drain
Pipe
Culvert
Inlet
Outlet
Sump
Pump
Valve
Meter
Hydrant
Sprinkler
Standpipe
Fire Department Connection
Gas Line
Electric Line
Telephone Line
Cable Line
Fiber Optic Line
Overhead Wire
Underground Wire
Conduit
Duct
Manhole
Handhole
Pull Box
Junction Box
Transformer
Switchgear
Meter
Panel
Breaker
Fuse
Relay
Contactor
Motor
Generator
Battery
Inverter
Charger
Solar Panel
Wind Turbine
Fuel Cell
Microgrid
Smart Grid
Energy Storage
Demand Response
Net Metering
Feed-in Tariff
Renewable Energy Credit
Carbon Offset
Carbon Footprint
Greenhouse Gas
Climate Change
Global Warming
Sustainability
Resilience
Adaptation
Mitigation
Vulnerability
Risk
Hazard
Exposure
Sensitivity
Capacity
Adaptive Capacity
Resilience
Recovery
Restoration
Rehabilitation
Reconstruction
Redevelopment
Revitalization
Regeneration
Renewal
Transformation
Innovation
Creativity
Collaboration
Partnership
Engagement
Participation
Empowerment
Equity
Justice
Diversity
Inclusion
Accessibility
Universal Design
Aging in Place
Affordable Housing
Mixed-Use Development
Transit-Oriented Development
Smart Growth
New Urbanism
Complete Streets
Active Transportation
Public Transportation
Shared Mobility
Electric Vehicle
Autonomous Vehicle
Connected Vehicle
Intelligent Transportation System
Traffic Management
Parking Management
Transportation Demand Management
Land Use
Zoning
Subdivision
Site Plan
Building Permit
Certificate of Occupancy
Variance
Special Permit
Conditional Use
Nonconforming Use
Historic Preservation
Archaeology
Cultural Resources
Environmental Impact
Environmental Assessment
Environmental Review
Environmental Permitting
Wetlands
Floodplain
Stormwater
Erosion Control
Water Quality
Water Supply
Wastewater
Solid Waste
Hazardous Waste
Air Quality
Noise
Vibration
Light Pollution
Visual Impact
Aesthetics
Landscape
Open Space
Recreation
Parks
Trails
Greenways
Blueways
Conservation
Habitat
Biodiversity
Ecosystem
Natural Resources
Agriculture
Forestry
Mining
Energy
Water
Transportation
Communication
Infrastructure
Facilities
Services
Economy
Employment
Income
Poverty
Education
Health
Safety
Security
Emergency Management
Disaster Recovery
Public Participation
Community Engagement
Stakeholder Engagement
Collaboration
Partnership
Coordination
Integration
Implementation
Monitoring
Evaluation
Reporting
Adaptive Management
Continuous Improvement
Best Practices
Lessons Learned
Case Studies
Research
Education
Training
Outreach
Communication
Information
Data
Analysis
Modeling
Forecasting
Scenario Planning
Decision Support
Tools
Methods
Techniques
Approaches
Strategies
Plans
Policies
Regulations
Guidelines
Standards
Codes
Ordinances
Laws
Regulations
Policies
Plans
Strategies
Approaches
Techniques
Methods
Tools
Decision Support
Scenario Planning
Forecasting
Modeling
Analysis
Data
Information
Communication
Outreach
Education
Training
Research
Case Studies
Lessons Learned
Best Practices
Continuous Improvement
Adaptive Management
Monitoring
Evaluation
Reporting
Implementation
Integration
Coordination
Partnership
Collaboration
Stakeholder Engagement
Community Engagement
Public Participation
Emergency Management
Disaster Recovery
Safety
Security
Health
Education
Poverty
Income
Employment
Economy
Services
Facilities
Infrastructure
Communication
Transportation
Water
Energy
Mining
Forestry
Agriculture
Natural Resources
Ecosystem
Biodiversity
Habitat
Conservation
Greenways
Blueways
Trails
Parks
Recreation
Open Space
Landscape
Aesthetics
Visual Impact
Light Pollution
Vibration
Noise
Air Quality
Hazardous Waste
Solid Waste
Wastewater
Water Supply
Water Quality
Erosion Control
Stormwater
Floodplain
Wetlands
Environmental Permitting
Environmental Review
Environmental Assessment
Environmental Impact
Cultural Resources
Archaeology
Historic Preservation
Nonconforming Use
Conditional Use
Special Permit
Variance
Certificate of Occupancy
Building Permit
Site Plan
Subdivision
Zoning
Land Use
Regulations
Ordinances
Laws
Codes
Standards
Guidelines

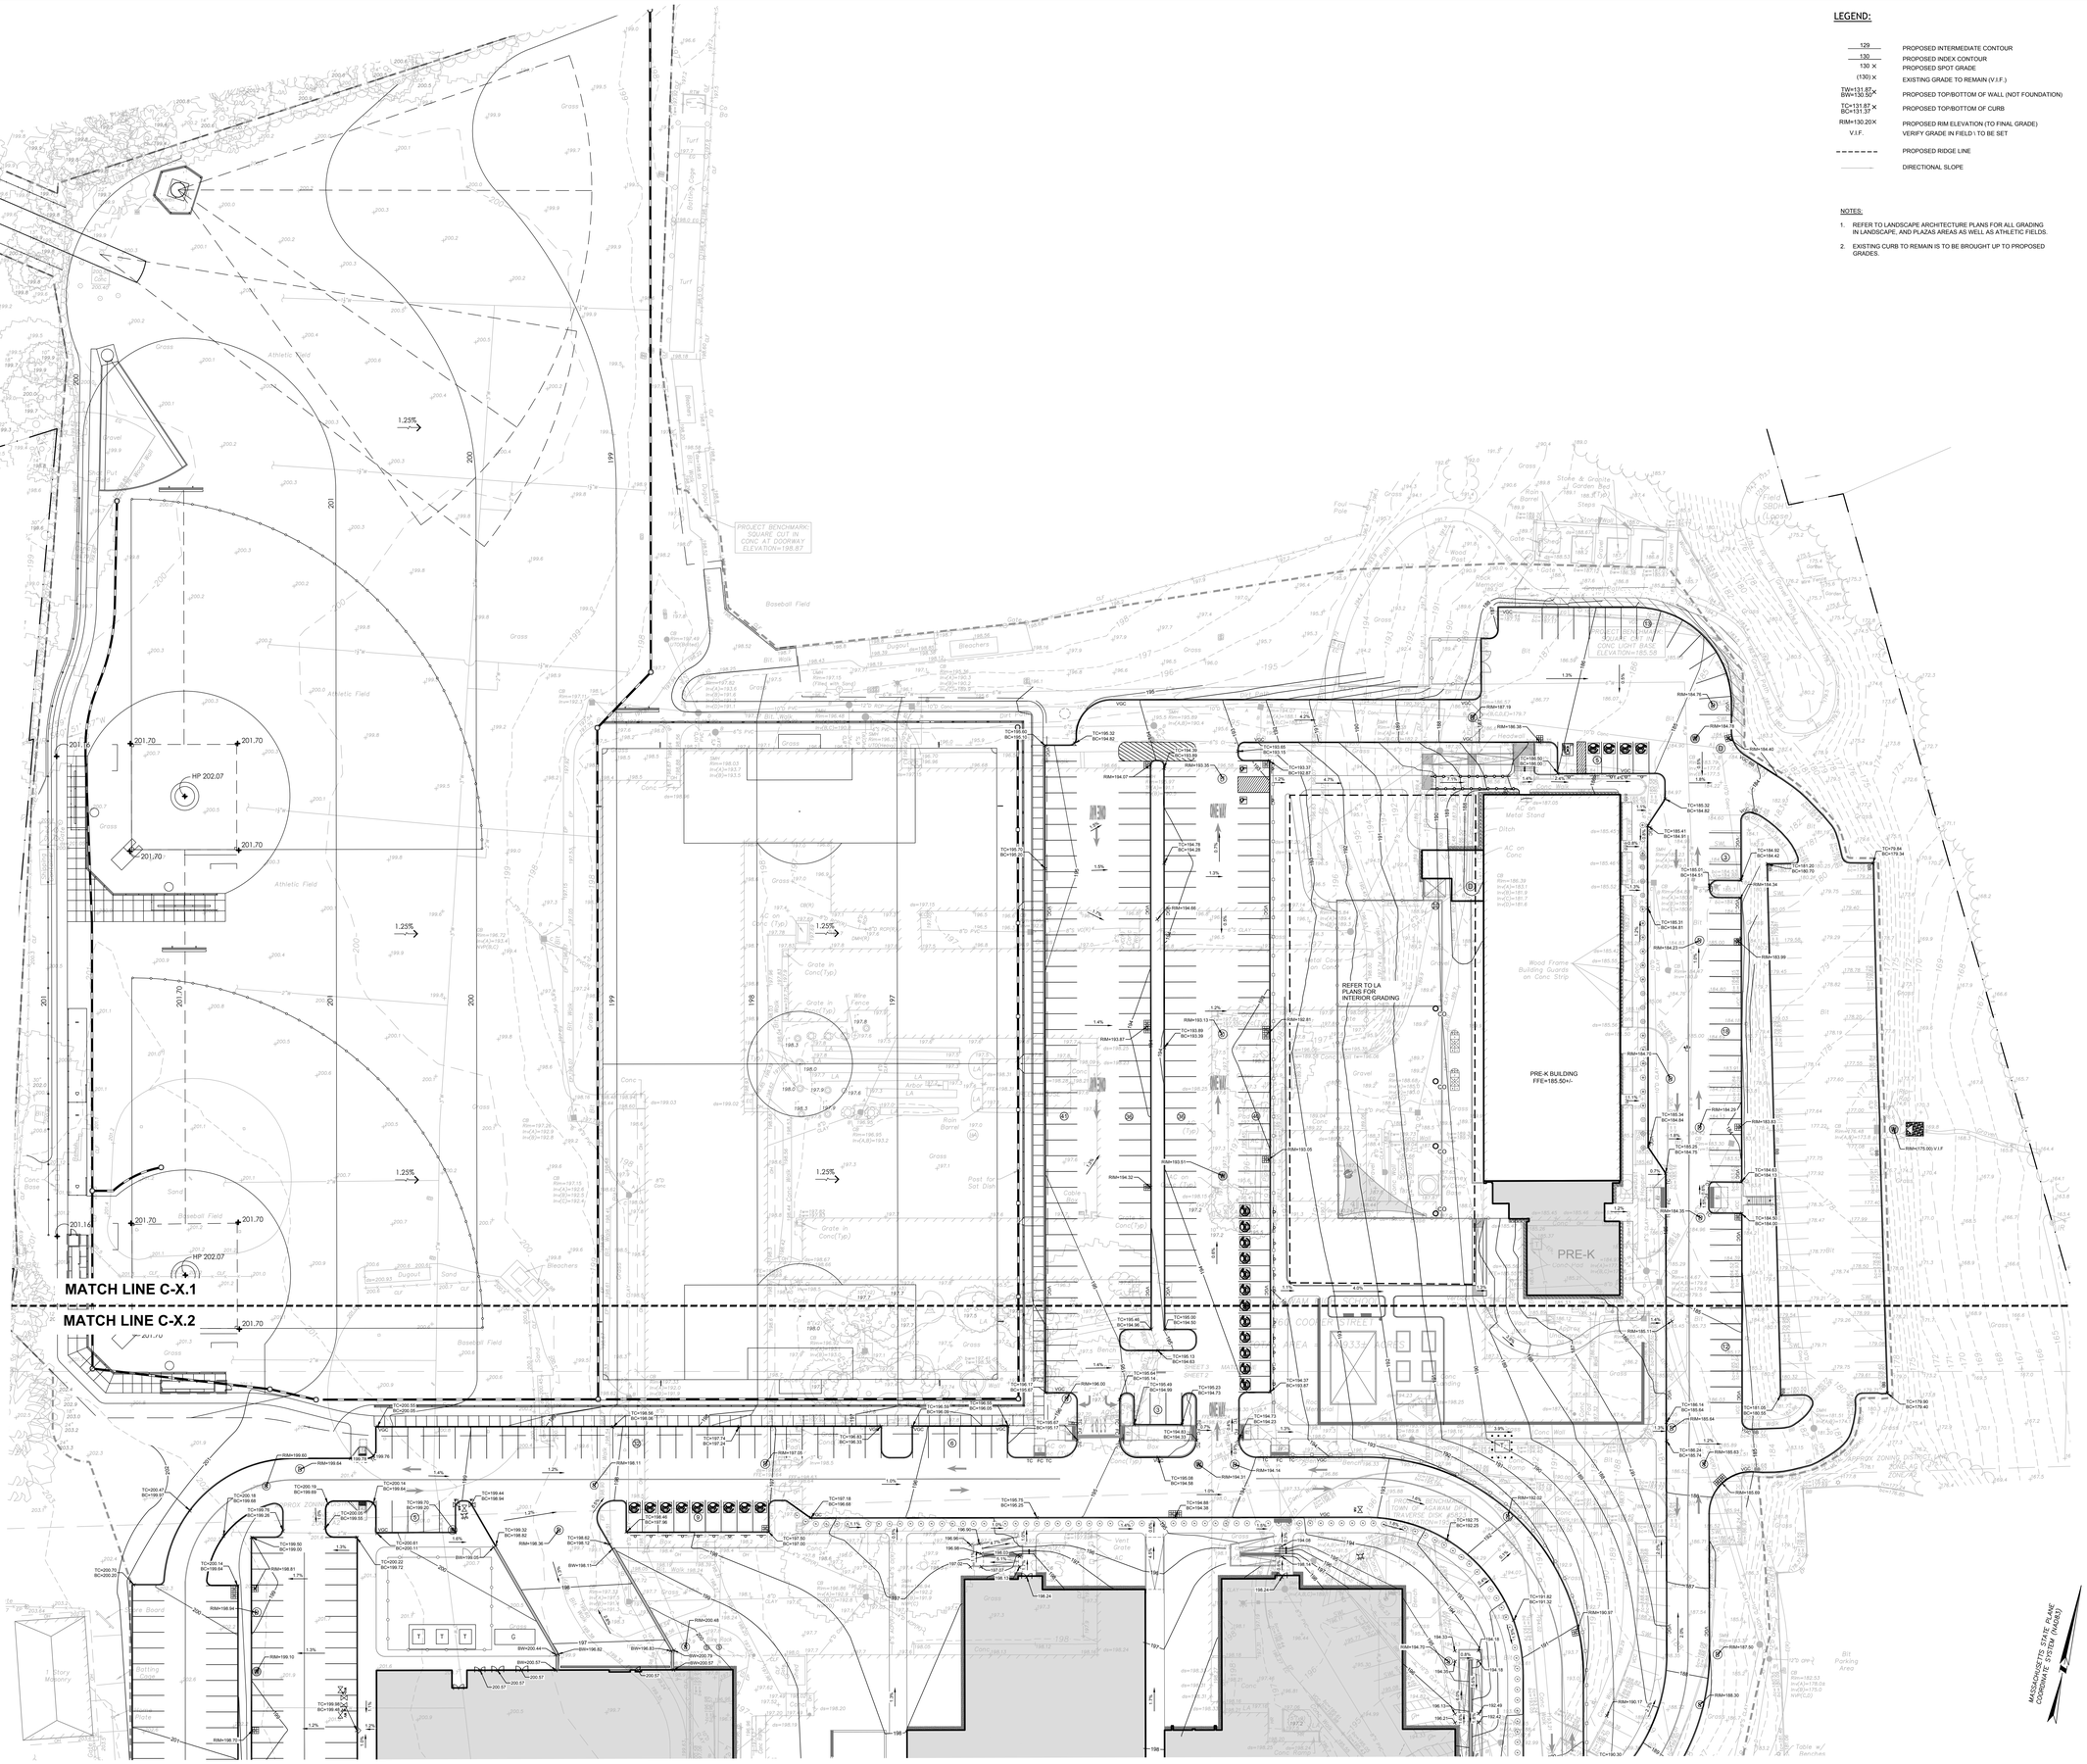
PROJECT BENCHMARK:
SQUARE CUT IN
CONC AT DOORWAY
ELEVATION=198.87
MATCH LINE C-X.1
MATCH LINE C-X.2
REFER TO LA
PLANS FOR
INTERIOR GRADING
PRE-K BUILDING
FFE=185.50+/-
PRE-K
NEW
1.25%
HP 202.07
201.70
Baseball Field
Athletic Field
Athletic Field
Bleachers
Dugout
Batting Cage
Turf
Turf
Baseball Field
Wood Frame Building Guards on Conc Strip
Stone & Granite Garden Bed
Flagpole
Steps
Wood Post
Fence
Metal Post
Fence
Rock Retaining Wall
Gate
Wood Post
Fence
Fence
Fence

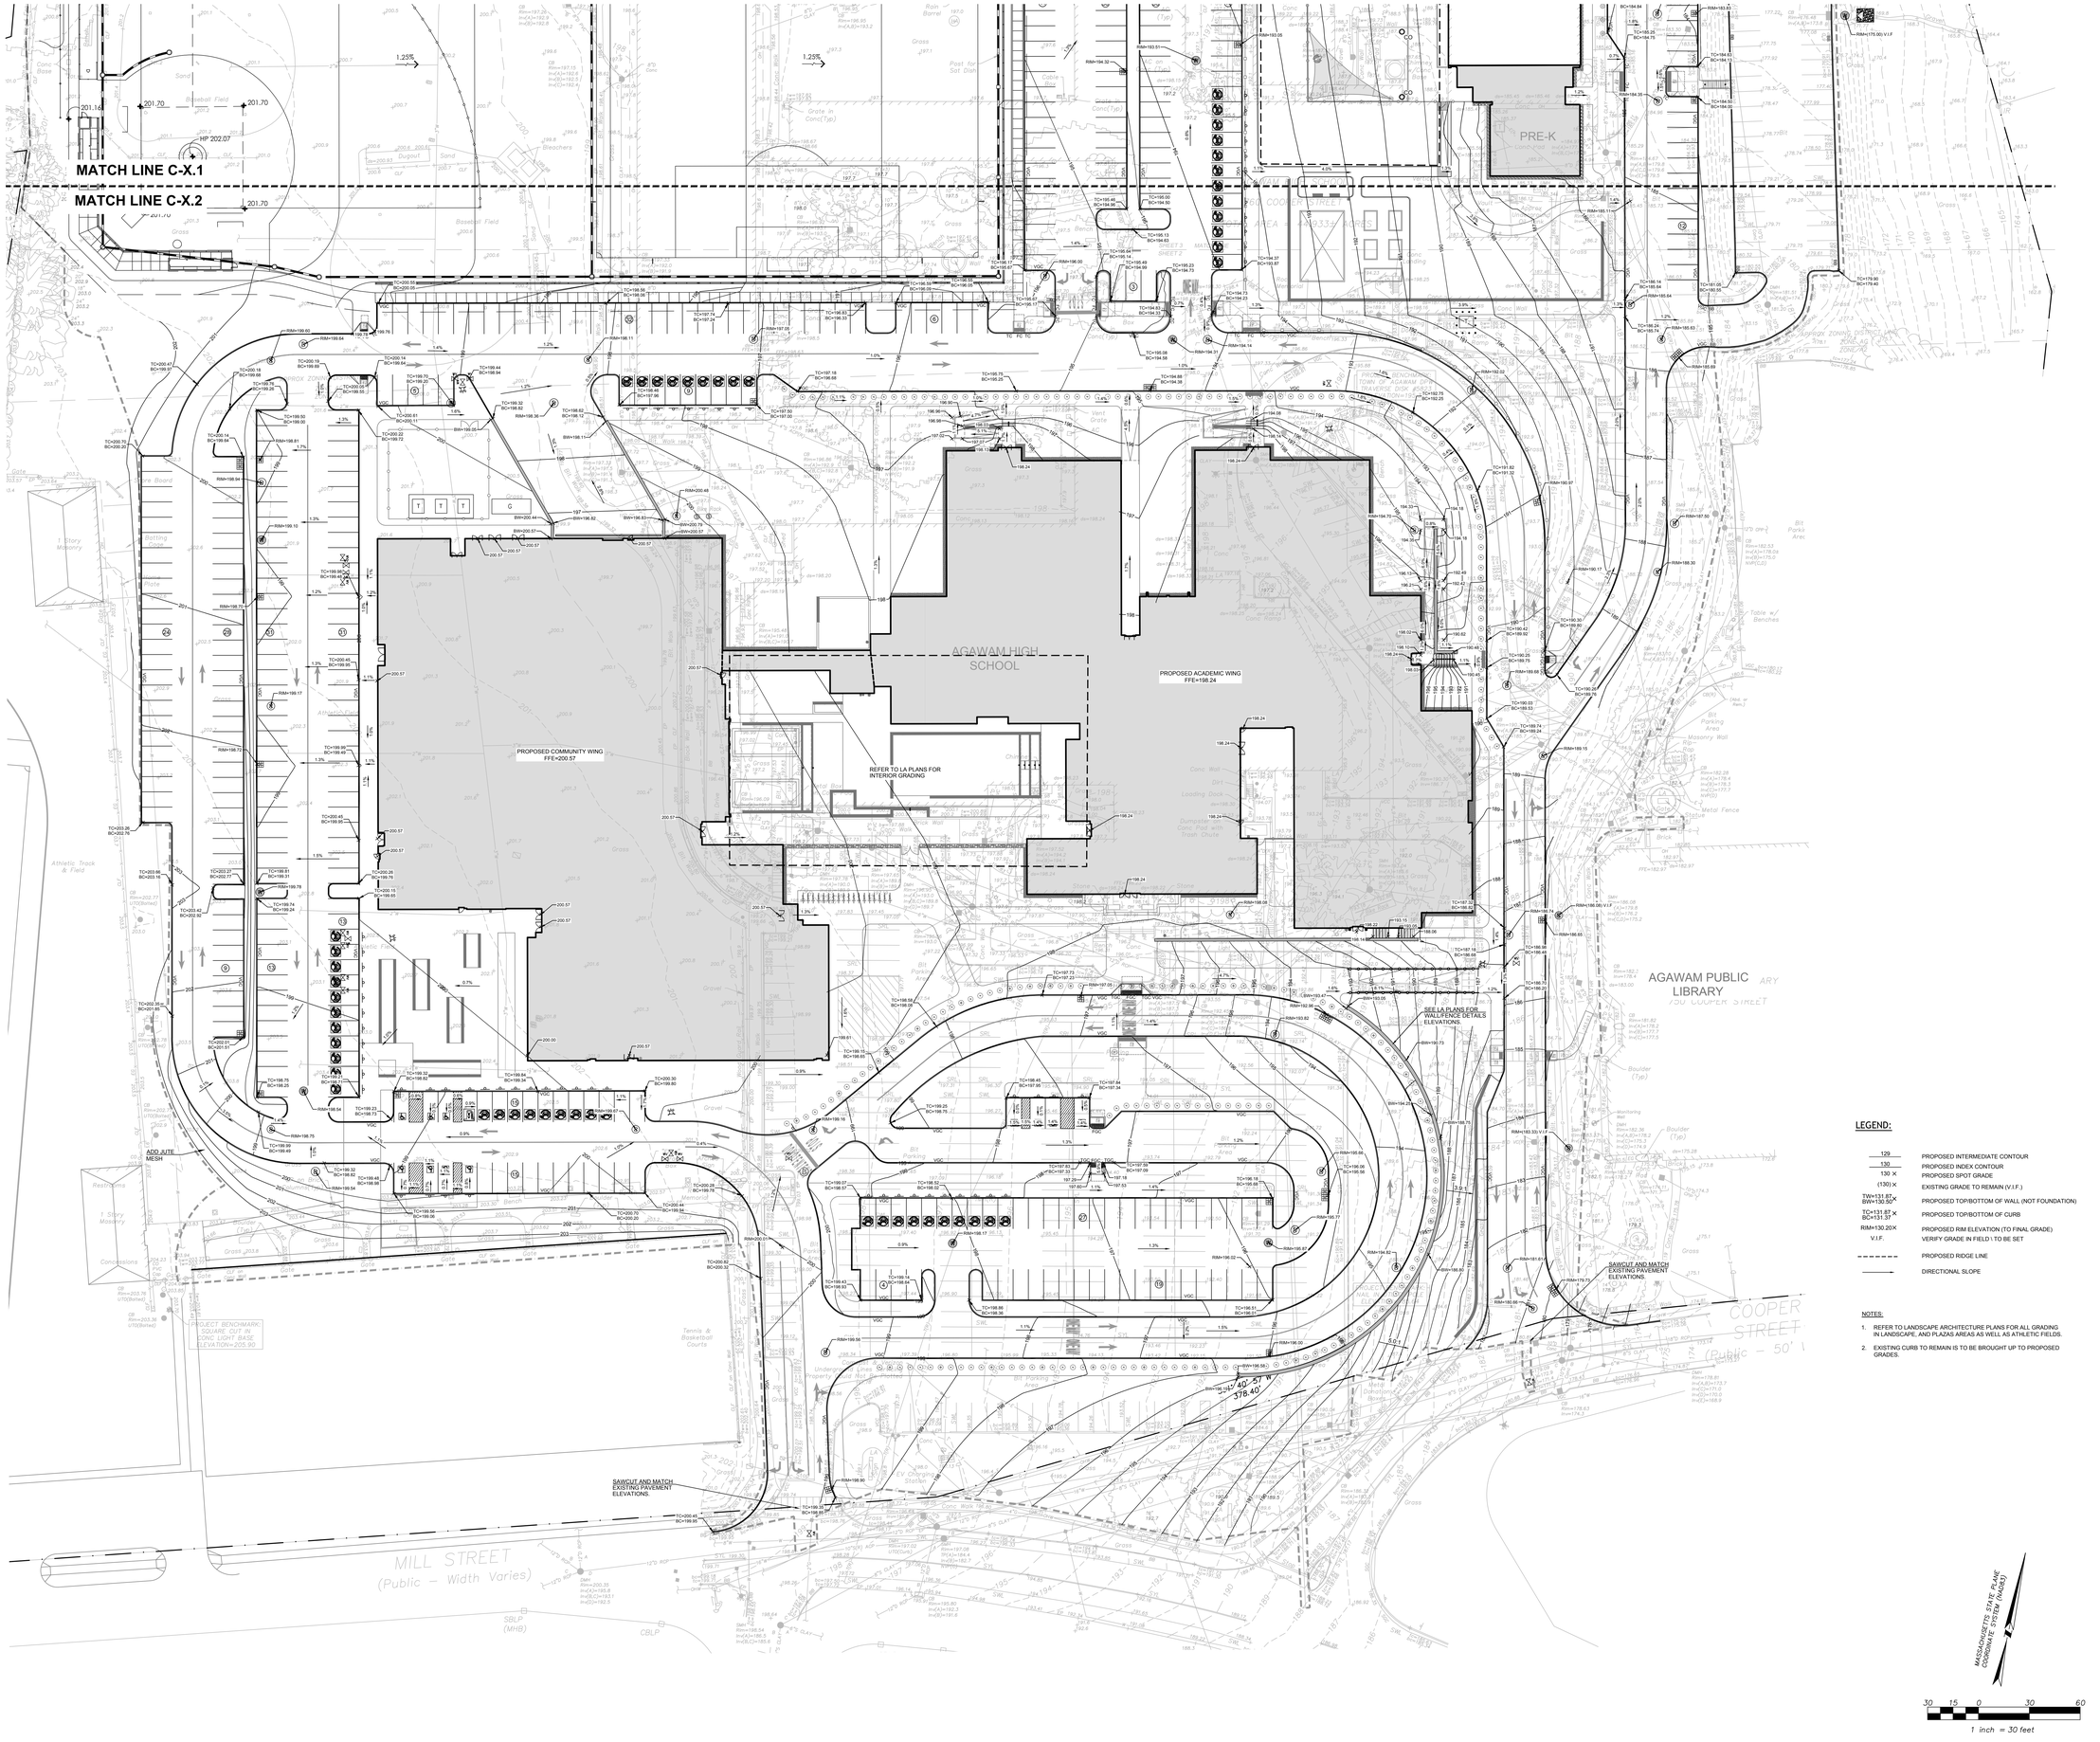

LEGEND:

129	PROPOSED INTERMEDIATE CONTOUR
130	PROPOSED INDEX CONTOUR
130 ×	PROPOSED SPOT GRADE
(130) ×	EXISTING GRADE TO REMAIN (V.I.F.)
TW=131.82 BW=130.50	PROPOSED TOP/BOTTOM OF WALL (NOT FOUNDATION)
TC=131.87 BC=131.37	PROPOSED TOP/BOTTOM OF CURB
RIM=130.20 × V.I.F.	PROPOSED RIM ELEVATION (TO FINAL GRADE) VERIFY GRADE IN FIELD | TO BE SET
	PROPOSED RIDGE LINE
	DIRECTIONAL SLOPE

NOTES:

1. REFER TO LANDSCAPE ARCHITECTURE PLANS FOR ALL GRADING IN LANDSCAPE, AND PLAZAS AREAS AS WELL AS ATHLETIC FIELDS.
2. EXISTING CURB TO REMAIN IS TO BE BROUGHT UP TO PROPOSED GRADES.

AGAWAM HIGH SCHOOL
760 COOPER STREET AGAWAM, MA 01001

FLANSBURGH
77 NORTH WASHINGTON STREET
BOSTON, MA 02114-1910
FLANSBURGH.COM

Consultants

OWNER'S PROJECT MANAGER:
LEFTFIELD
101 FEDERAL STREET
BOSTON MA, 02110

CIVIL:
SAMIOTES CONSULTANTS INC.
20 A STREET
FRAMINGHAM MA, 01701

LANDSCAPE:
TERRAINK
7 CENTRAL ST STE 150
ARLINGTON MA, 02476

STRUCTURAL:
ENGINEERS DESIGN GROUP INC.
389 MAIN STREET STE 401
MALDEN MA, 02148

MECHANICAL / ELECTRICAL:
VANDERWEIL ENGINEERS
374 SUMMER STREET
BOSTON MA, 02210

PLUMBING / FIRE PROTECTION:
RWH CONSULTING ENGINEERS
540 MEADOW ST EXT
AGAWAM MA, 01001

FOOD SERVICE:
CRABTREE McGRATH ASSOCIATES INC.
161 WEST MAIN ST
GEORGETOWN MA, 01833

CODE:
R.W. SULLIVAN ENGINEERING INC.
529 MAIN ST STE 203
BOSTON MA, 02129

FF&E:
STEFURA ASSOCIATES
77 N WASHINGTON ST
BOSTON MA, 02114

SUSTAINABILITY:
THE GREEN ENGINEER
23 BBRADFORD ST
CONCORD MA, 01742

SECURITY:
PAMELA PERINI CONSULTING
WALTHAM, MA

ATHLETIC FIELDS:
ACTIVITAS
70 MILTON STREET
DEDHAM, MA 02026

GEOTHERMAL:
HALEY & ALDRICH
70 BLANCHARD RD, Ste 204
BURLINGTON, MA 01803

THEATRE:
THEATRE PROJECTS
47 WATER ST
SOUTH NORWALK, CT 06854

LIGHTING:
HLB
200 STATE ST, STE 325
BOSTON, MA 02109

HARDWARE:
CAMPBELL-McCABE WORLDWIDE LLC
63 GREAT ROAD
MAYNARD, MA 01754

NO.	DATE	NOTE
		ISSUE

Stamp

COMMONWEALTH OF MASSACHUSETTS
STEPHEN R. GAVIN
No. 42772
CIVIL
REGISTERED PROFESSIONAL ENGINEER

Planning Board Submission

Key Plan

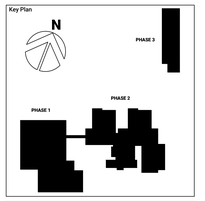

Sheet Title

CIVIL GRADING PLAN

Drawn By: AH	Project ID: 202302
Reviewed By: SRG	Scale: AS SHOWN
Issue Date: 02/20/2025	Plot Date: 12/20/2024 2:32:37 PM
Sheet No.	

C-3.2

11/13/2024 2:23:37 PM
Autodesk Docs://202302-Agawam High School/202302-AgawamHighSchool.rvt

LEGEND:

- W — PROPOSED WATER LINE
- FP — PROPOSED FIRE PROTECTION LINE
- S — PROPOSED SANITARY SEWER LINE
- E — PROPOSED UNDERGROUND ELECTRIC LINE
- T/C — PROPOSED UNDERGROUND DATA LINE
- SMH — PROPOSED SANITARY SEWER MANHOLE
- PROPOSED HYDRANT
- PROPOSED WATER GATE VALVE
- PROPOSED CORPORATION STOP
- D — PROPOSED STORM DRAINAGE LINE
- RD — PROPOSED ROOF DRAIN LINE
- UD — PROPOSED UNDERDRAIN LINE
- DMH — PROPOSED STORM DRAINAGE MANHOLE
- WQU — PROPOSED WATER QUALITY UNIT
- CB — PROPOSED CATCH BASIN
- DCB — PROPOSED DOUBLE CATCH BASIN
- AD — PROPOSED AREA DRAIN
- DS — PROPOSED DOWNSPOUT (DISCHARGE AT GRADE)
- DS — PROPOSED PROPOSED ROOF LEADER
- CO — PROPOSED CLEANOUT

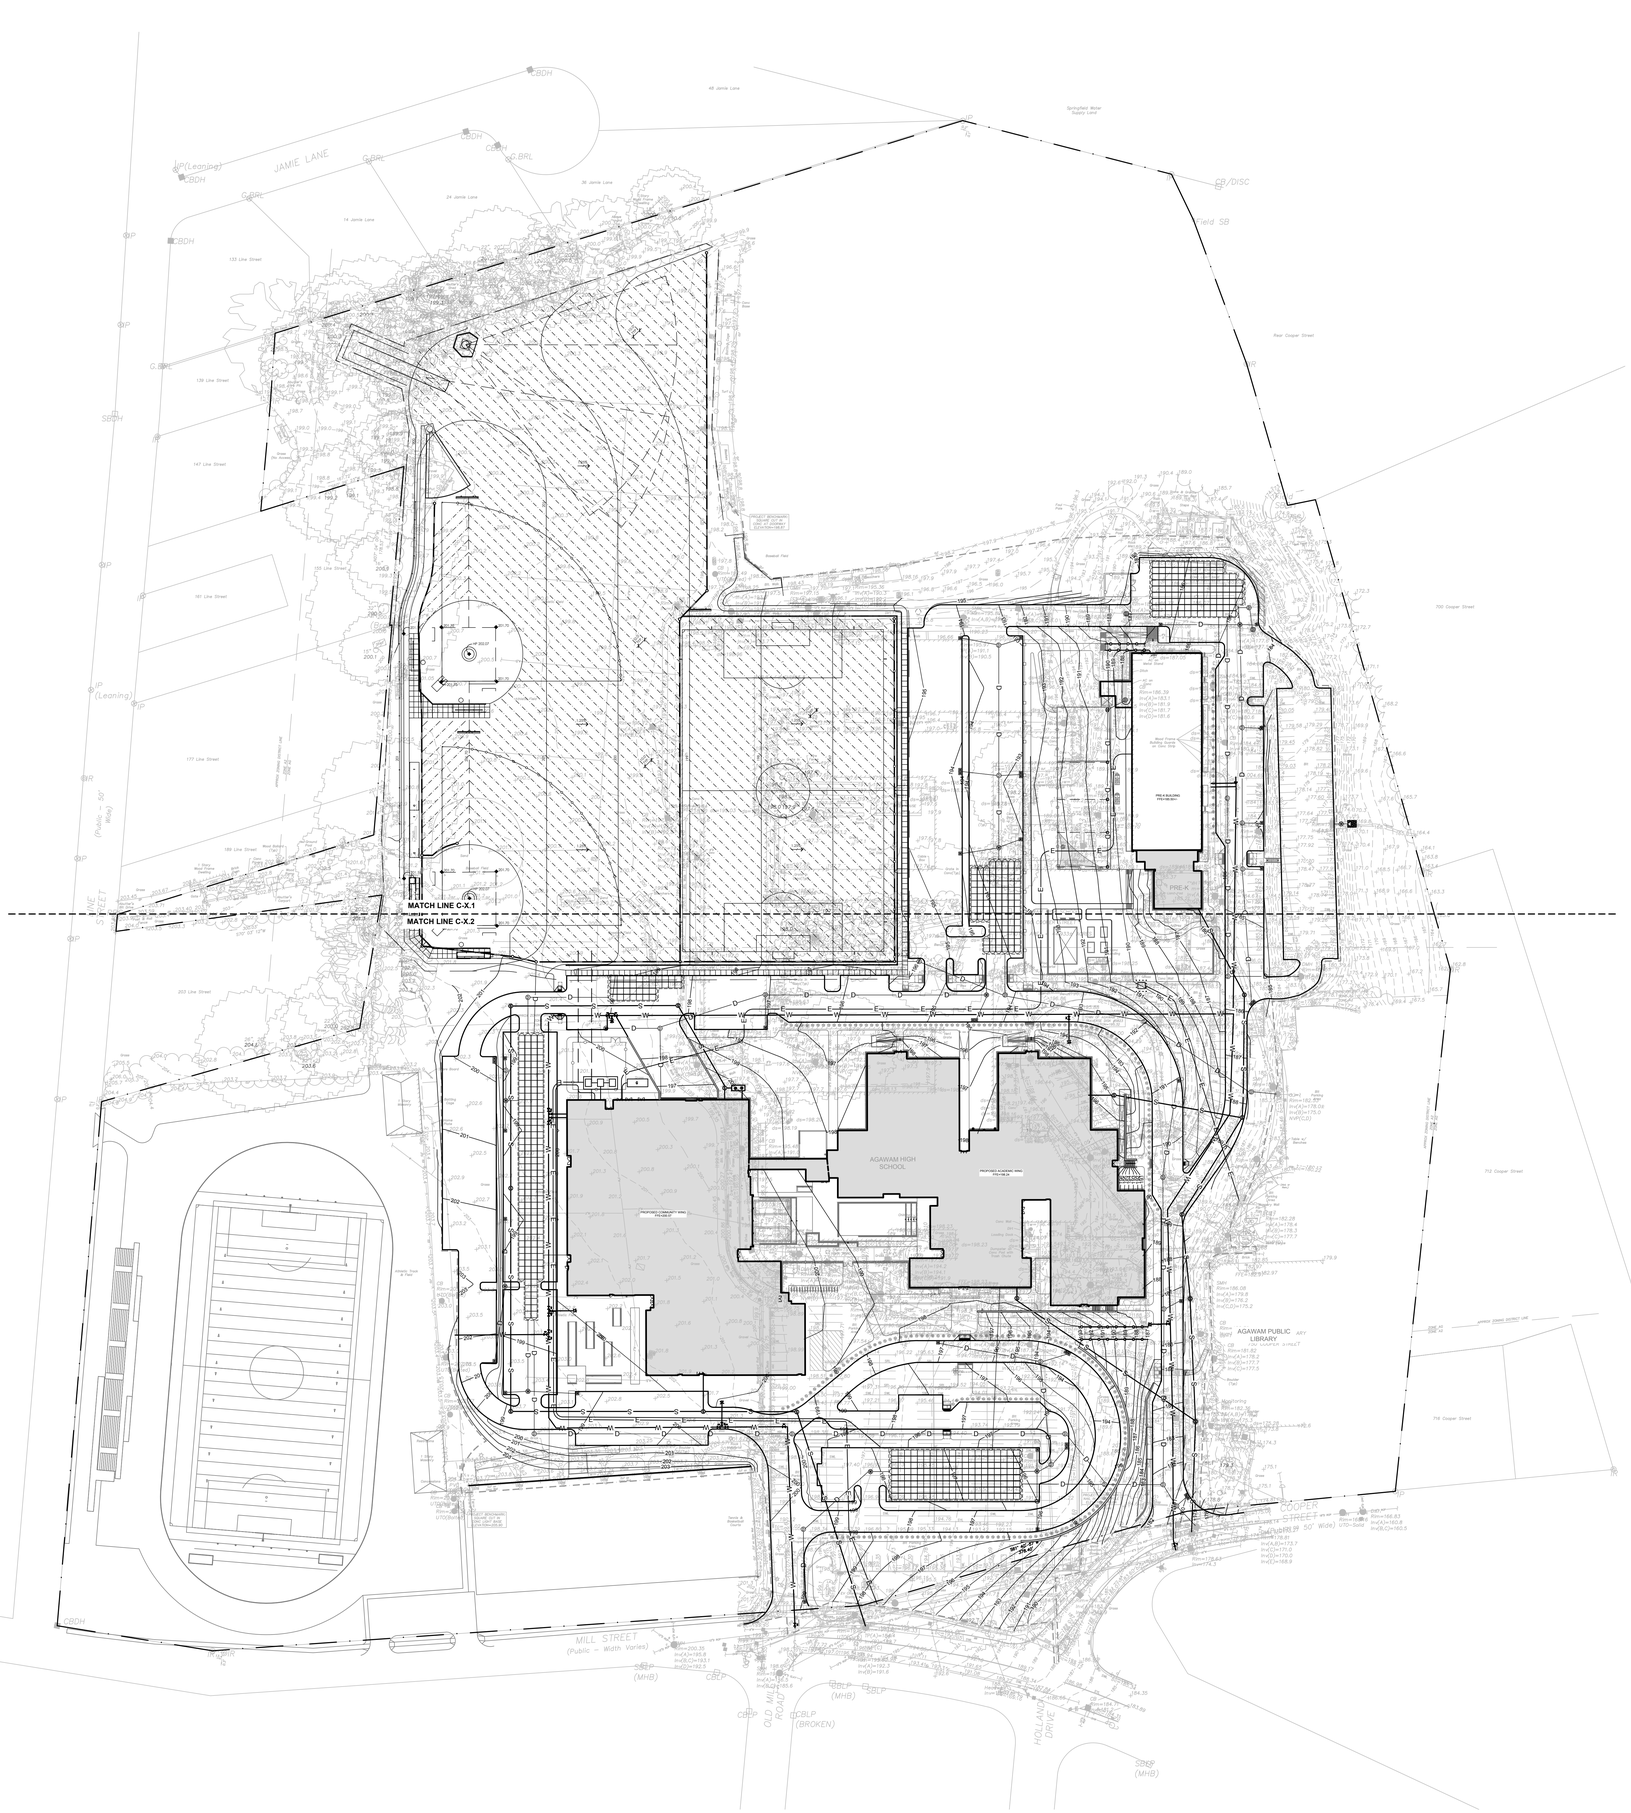
MASSACHUSETTS STATE PLANE COORDINATE SYSTEM (NAD83)
MATCH LINE C-X.1
MATCH LINE C-X.2
AGAWAM HIGH SCHOOL
PROPOSED COMMUNITY WING 1FFLR@136.25
PROPOSED ACADEMIC WING 1FFLR@136.25
AGAWAM PUBLIC LIBRARY
PRE-K BUILDING 1FFLR@180.0
PRE-K
JAMIE LANE
COOPER STREET (Public - 50' Wide)
MILL STREET (Public - Width Varies)
OLD MILL ROAD
HOLLAND DRIVE
48 Jamie Lane
36 Jamie Lane
24 Jamie Lane
14 Jamie Lane
132 Line Street
139 Line Street
147 Line Street
161 Line Street
175 Line Street
189 Line Street
203 Line Street
Rear Cooper Street
700 Cooper Street
712 Cooper Street
719 Cooper Street
Springfield Water Supply Level
Field SB
Roland Field
Wood Frame Building
Brick Building
Metal Shed
Utility Pole
Fire Hydrant
Water Gate
Drain Manhole
Sewer Manhole
Catch Basin
Area Drain
Roof Drain
Tree
Shrub
Fence
Guard Rail
Retaining Wall
Concrete Walk
Bituminous Walk
Bituminous Curb
Granite Curb
Concrete Curb
Edge of Pavement
Edge of Water
Edge of Wetland
Limit of Work
Property Line
Zoning District Line
Wetland Flag
Test Pit
Perc Test
Bench Mark
Spot Grade
Contour
Index Contour
Intermediate Contour
Survey Control Point
Survey Control Line
Survey Control Point Set
Survey Control Point Found
Survey Control Point Not Found
Survey Control Point Not Set
Survey Control Point Not Found
Survey Control Point Not Set
Survey Control Point Not Found
Survey Control Point Not Set

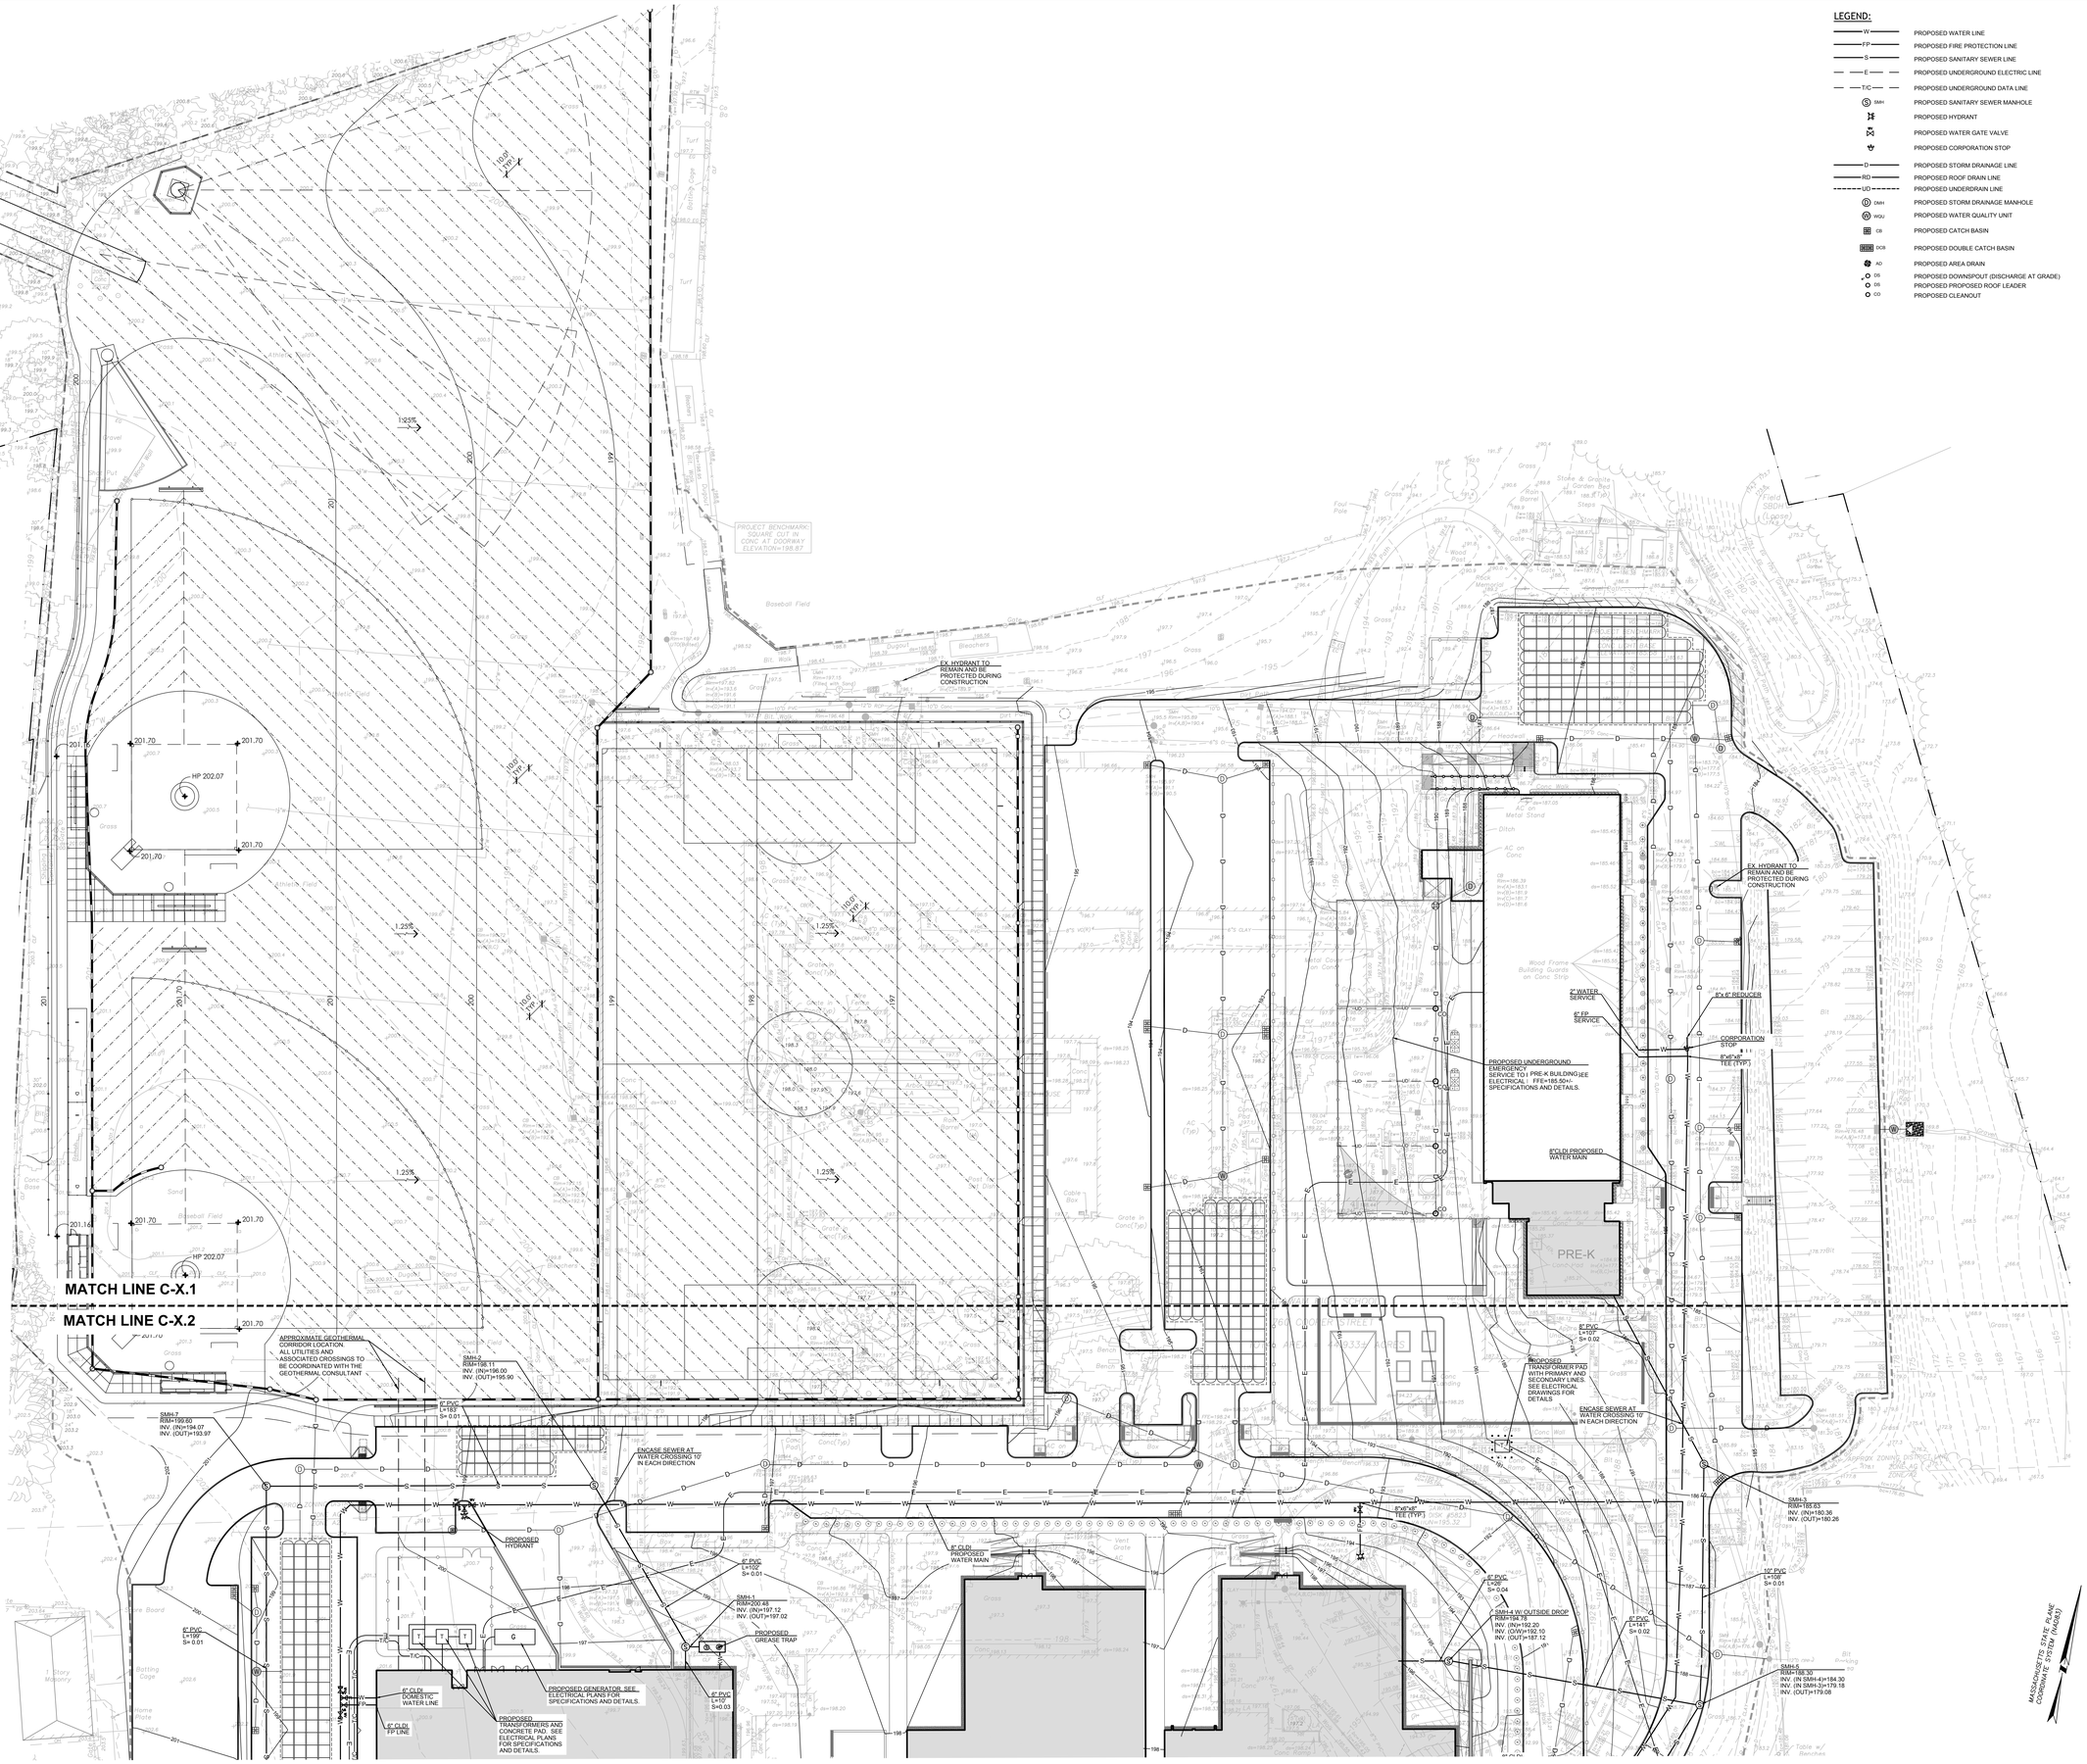

LEGEND:

- PROPOSED WATER LINE
- PROPOSED FIRE PROTECTION LINE
- PROPOSED SANITARY SEWER LINE
- PROPOSED UNDERGROUND ELECTRIC LINE
- PROPOSED UNDERGROUND DATA LINE
- PROPOSED SANITARY SEWER MANHOLE
- PROPOSED HYDRANT
- PROPOSED WATER GATE VALVE
- PROPOSED CORPORATION STOP
- PROPOSED STORM DRAINAGE LINE
- PROPOSED ROOF DRAIN LINE
- PROPOSED UNDERDRAIN LINE
- PROPOSED STORM DRAINAGE MANHOLE
- PROPOSED WATER QUALITY UNIT
- PROPOSED CATCH BASIN
- PROPOSED DOUBLE CATCH BASIN
- PROPOSED AREA DRAIN
- PROPOSED DOWNSPOUT (DISCHARGE AT GRADE)
- PROPOSED PROPOSED ROOF LEADER
- PROPOSED CLEANOUT

AGAWAM HIGH SCHOOL
760 COOPER STREET AGAWAM, MA 01001

FLANSBURGH
77 NORTH WASHINGTON STREET
BOSTON, MA 02114-1910
FLANSBURGH.COM

Consultants

OWNER'S PROJECT MANAGER:
LEFTFIELD
101 FEDERAL STREET
BOSTON MA, 02110

CIVIL:
SAMIOTES CONSULTANTS INC.
20 A STREET
FRAMINGHAM MA, 01701

LANDSCAPE:
TERRAINK
7 CENTRAL ST STE 150
ARLINGTON MA, 02476

STRUCTURAL:
ENGINEERS DESIGN GROUP INC.
389 MAIN STREET STE 401
MALDEN MA, 02148

MECHANICAL / ELECTRICAL:
VANDERWEIL ENGINEERS
374 SUMMER STREET
BOSTON MA, 02210

PLUMBING / FIRE PROTECTION:
RWH CONSULTING ENGINEERS
540 MEADOW ST EXT
AGAWAM MA, 01001

FOOD SERVICE:
CRABTREE McGRATH ASSOCIATES INC.
161 WEST MAIN ST
GEORGETOWN MA, 01833

CODE:
R.W. SULLIVAN ENGINEERING INC.
529 MAIN ST STE 203
BOSTON MA, 02129

FF&E:
STEFURA ASSOCIATES
77 N WASHINGTON ST
BOSTON MA, 02114

SUSTAINABILITY:
THE GREEN ENGINEER
23 BBRADFORD ST
CONCORD MA, 01742

SECURITY:
PAMELA PERINI CONSULTING
WALTHAM, MA

ATHLETIC FIELDS:
ACTIVITAS
70 MILTON STREET
DEDHAM, MA 02026

GEOTHERMAL:
HALEY & ALDRICH
70 BLANCHARD RD, Ste 204
BURLINGTON, MA 01803

THEATRE:
THEATRE PROJECTS
47 WATER ST
SOUTH NORWALK, CT 06854

LIGHTING:
HLB
200 STATE ST, STE 325
BOSTON, MA 02109

HARDWARE:
CAMPBELL-McCABE WORLDWIDE LLC
63 GREAT ROAD
MAYNARD, MA 01754

NO.	DATE	NOTE

ISSUE

Stamp

COMMONWEALTH OF MASSACHUSETTS
STEPHEN S. CASWELL
No. 41747
REGISTERED PROFESSIONAL ENGINEER
12/20/2024

Planning Board Submission

Key Plan

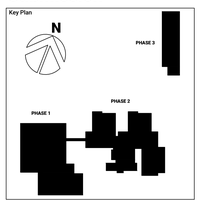

Sheet Title

CIVIL UTILITIES PLAN

Drawn By: AH	Project ID: 202302
Reviewed By: SRG	Scale: AS SHOWN
Issue Date: 02/20/2025	Plot Date: 12/20/2024 2:32:37 PM
Sheet No.	

C-4.1

11/13/2024 2:32:37 PM
Autodesk Docs://202302-Agawam High School/202302-AgawamHighSchool.rvt

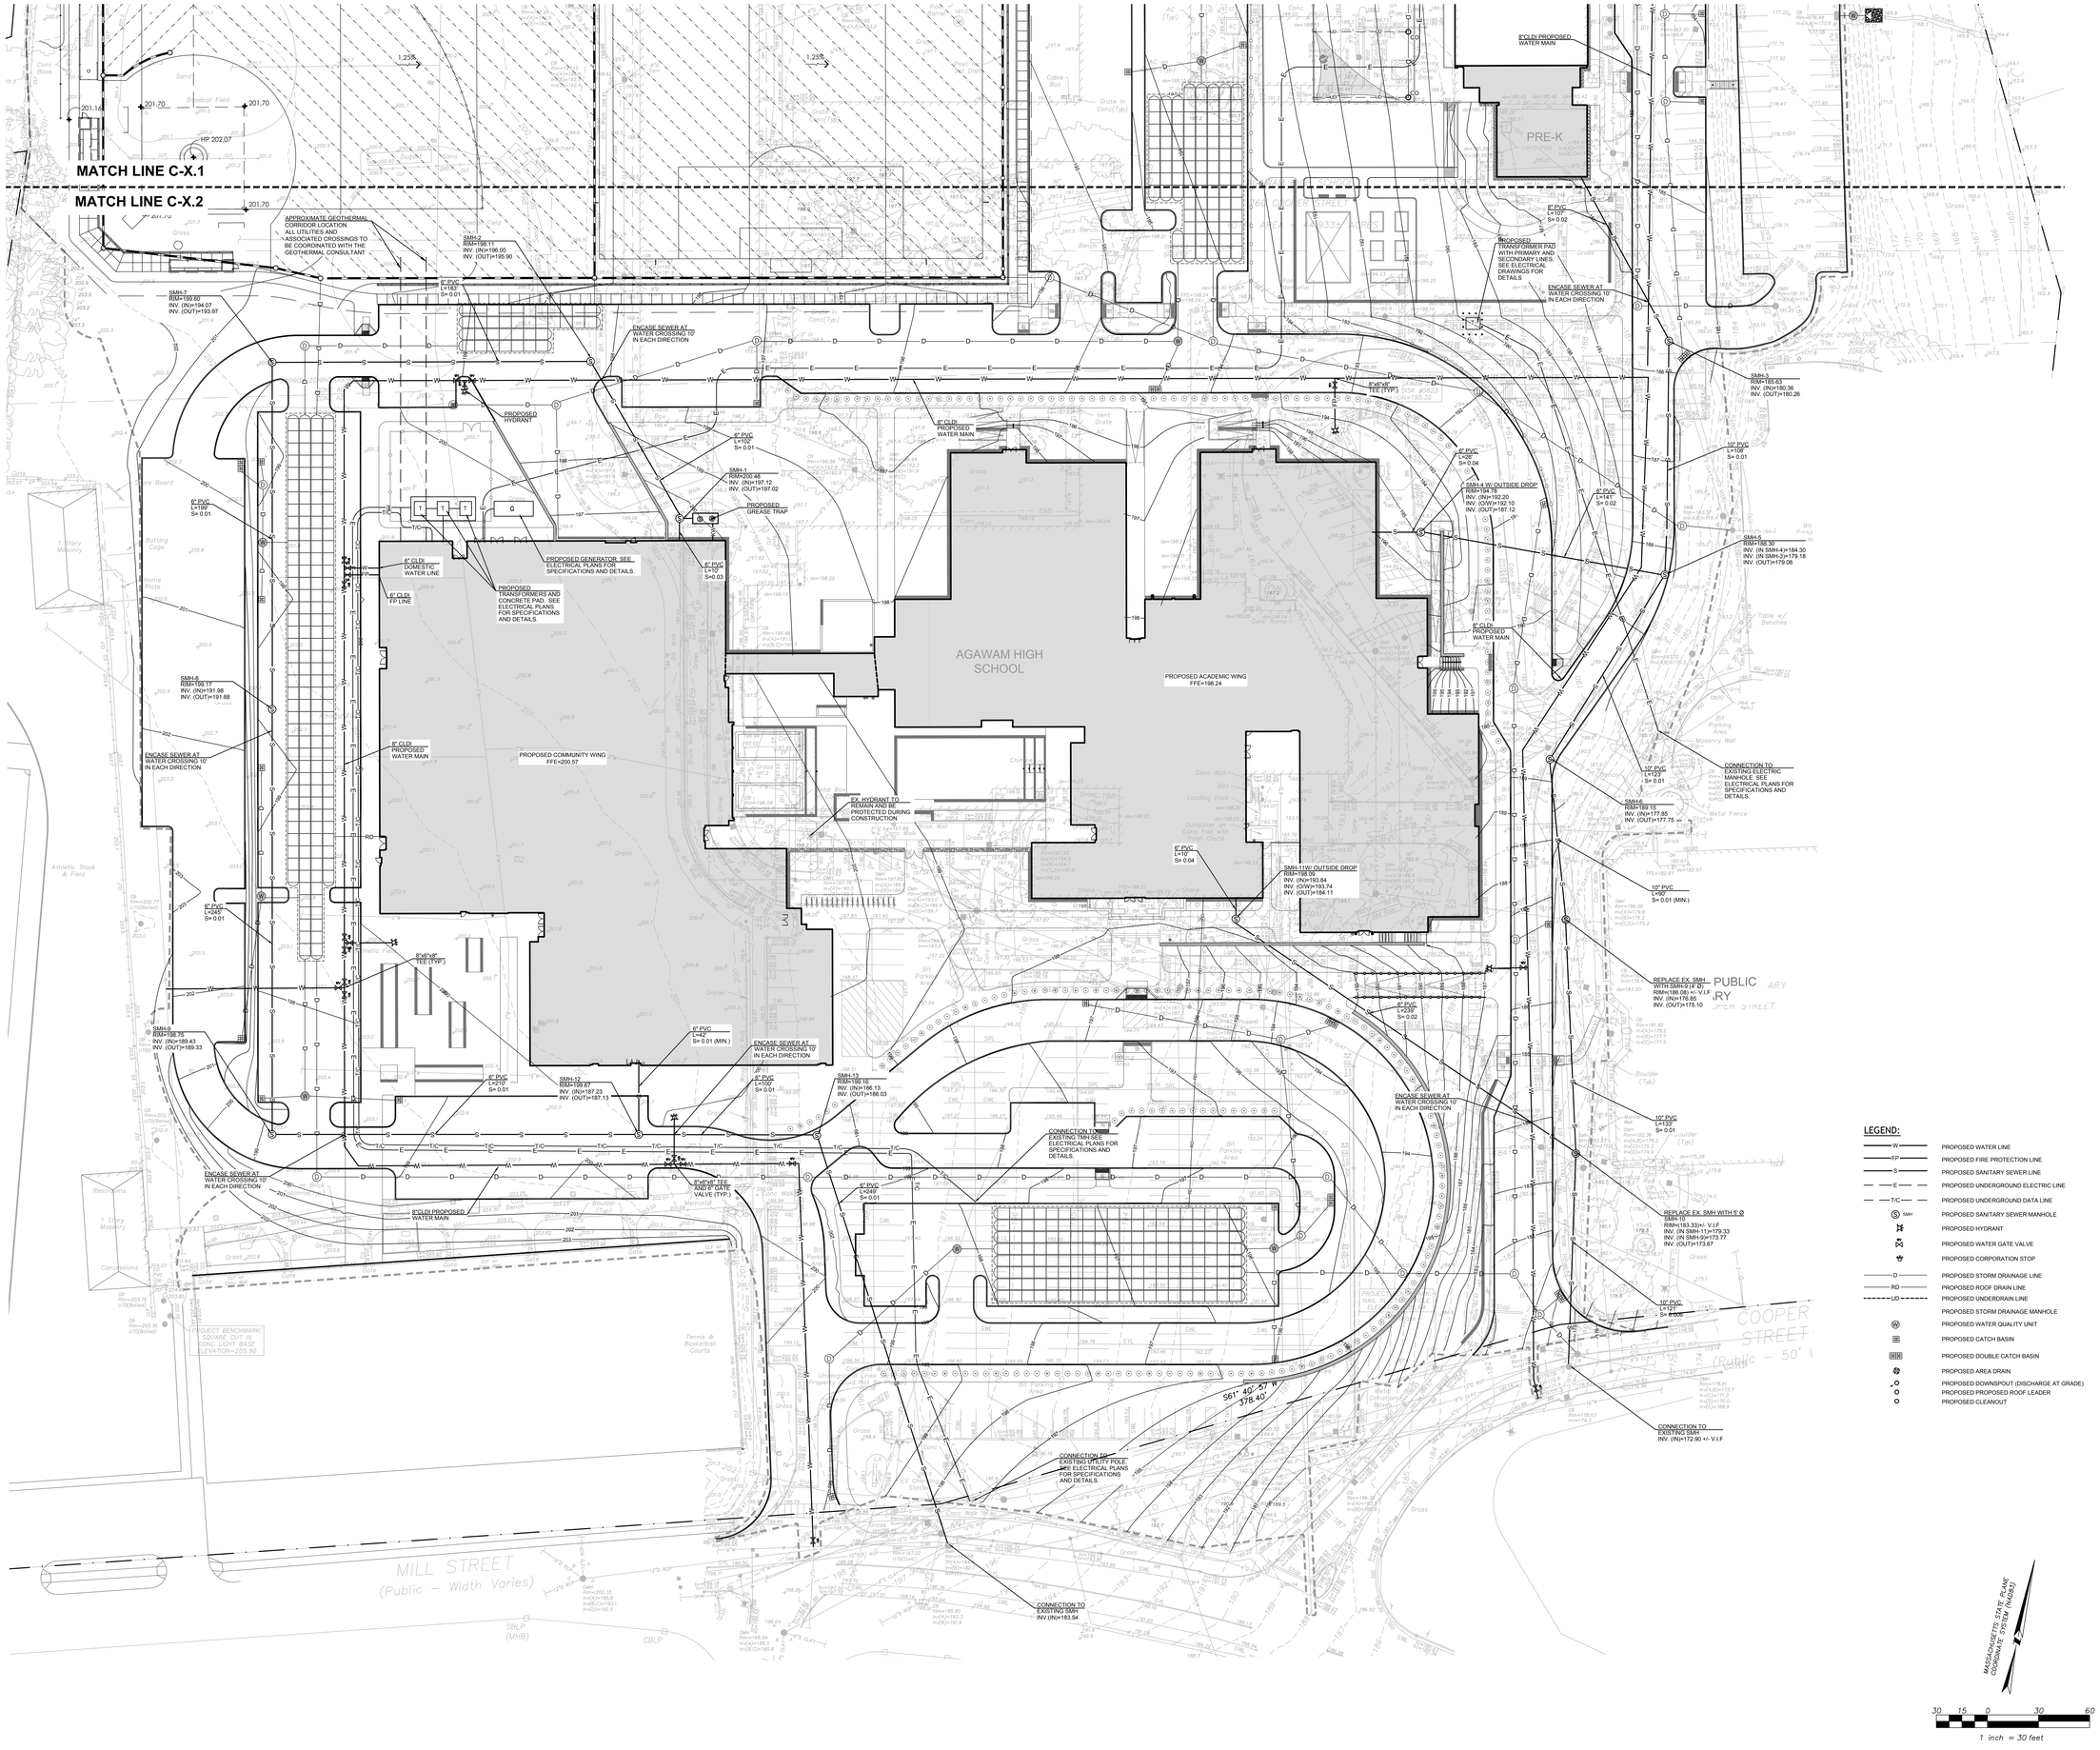

LEGEND:

- PROPOSED WATER LINE
- PROPOSED FIRE PROTECTION LINE
- PROPOSED SANITARY SEWER LINE
- PROPOSED UNDERGROUND ELECTRIC LINE
- PROPOSED UNDERGROUND DATA LINE
- PROPOSED SANITARY SEWER MANHOLE
- PROPOSED HYDRANT
- PROPOSED WATER GATE VALVE
- PROPOSED CORPORATION STOP
- PROPOSED STORM DRAINAGE LINE
- PROPOSED ROOF DRAIN LINE
- PROPOSED UNDERDRAIN LINE
- PROPOSED STORM DRAINAGE MANHOLE
- PROPOSED WATER QUALITY UNIT
- PROPOSED CATCH BASIN
- PROPOSED DOUBLE CATCH BASIN
- PROPOSED AREA DRAIN
- PROPOSED DOWNSPOUT (DISCHARGE AT GRADE)
- PROPOSED PROPOSED ROOF LEADER
- PROPOSED CLEANOUT

AGAWAM HIGH SCHOOL
760 COOPER STREET AGAWAM, MA 01001

77 NORTH WASHINGTON STREET
BOSTON, MA 02114-1910

FLANSBURGH.COM

Consultants

OWNER'S PROJECT MANAGER:
LEFTFIELD
101 FEDERAL STREET
BOSTON MA, 02110

CIVIL:
SAMIOTES CONSULTANTS INC.
20 A STREET
FRAMINGHAM MA, 01701

LANDSCAPE:
TERRAINK
7 CENTRAL ST STE 150
ARLINGTON MA, 02476

STRUCTURAL:
ENGINEERS DESIGN GROUP INC.
389 MAIN STREET STE 401
MALDEN MA, 02148

MECHANICAL / ELECTRICAL:
VANDERWEIL ENGINEERS
374 SUMMER STREET
BOSTON MA, 02210

PLUMBING / FIRE PROTECTION:
RWH CONSULTING ENGINEERS
540 MEADOW ST EXT
AGAWAM MA, 01001

FOOD SERVICE:
CRABTREE McGRATH ASSOCIATES INC.
161 WEST MAIN ST
GEORGETOWN MA, 01833

CODE:
R.W. SULLIVAN ENGINEERING INC.
529 MAIN ST STE 203
BOSTON MA, 02129

FF&E:
STEFURA ASSOCIATES
77 N WASHINGTON ST
BOSTON MA, 02114

SUSTAINABILITY:
THE GREEN ENGINEER
23 BBRADFORD ST
CONCORD MA, 01742

SECURITY:
PAMELA PERINI CONSULTING
WALTHAM, MA

ATHLETIC FIELDS:
ACTIVITAS
70 MILTON STREET
DEDHAM, MA 02026

GEOTHERMAL:
HALEY & ALDRICH
70 BLANCHARD RD, Ste 204
BURLINGTON, MA 01803

THEATRE:
THEATRE PROJECTS
47 WATER ST
SOUTH NORWALK, CT 06854

LIGHTING:
HLB
200 STATE ST, STE 325
BOSTON, MA 02109

HARDWARE:
CAMPBELL McCABE WORLDWIDE LLC
63 GREAT ROAD
MAYNARD, MA 01754

NO.	DATE	NOTE
		ISSUE

Stamp

COMMONWEALTH OF MASSACHUSETTS
STEPHEN R. GAVIN
No. 41,127
REGISTERED PROFESSIONAL ENGINEER
02/20/2025

Planning Board Submission

Key Plan

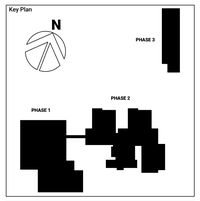

Sheet Title

CIVIL UTILITIES PLAN

Drawn By: AH	Project ID: 202302
Reviewed By: SRG	Scale: AS SHOWN
Issue Date: 02/20/2025	Plot Date: 12/20/2024 2:32:37 PM

Sheet No.

C-4.2

11/13/2024 2:33:27 PM
Autodesk Docs://202302-Agawam High School/202302-AgawamHighSchool.rvt

STORMWATER LEGEND:

D	PROPOSED STORM DRAINAGE LINE
RD	PROPOSED ROOF DRAIN LINE
UD	PROPOSED UNDERDRAIN LINE
DMH	PROPOSED STORM DRAINAGE MANHOLE
WQU	PROPOSED WATER QUALITY UNIT
CB	PROPOSED CATCH BASIN
DCB	PROPOSED DOUBLE CATCH BASIN
AD	PROPOSED AREA DRAIN
DS	PROPOSED DOWNSPOUT (DISCHARGE AT GRADE)
DS	PROPOSED PROPOSED ROOF LEADER
CO	PROPOSED CLEANOUT
W	PROPOSED WATER LINE
FP	PROPOSED FIRE PROTECTION LINE
S	PROPOSED SANITARY SEWER LINE
E	PROPOSED UNDERGROUND ELECTRIC LINE
T/C	PROPOSED UNDERGROUND DATA LINE
SMH	PROPOSED SANITARY SEWER MANHOLE
	PROPOSED HYDRANT
	PROPOSED WATER GATE VALVE
	PROPOSED CORPORATION STOP

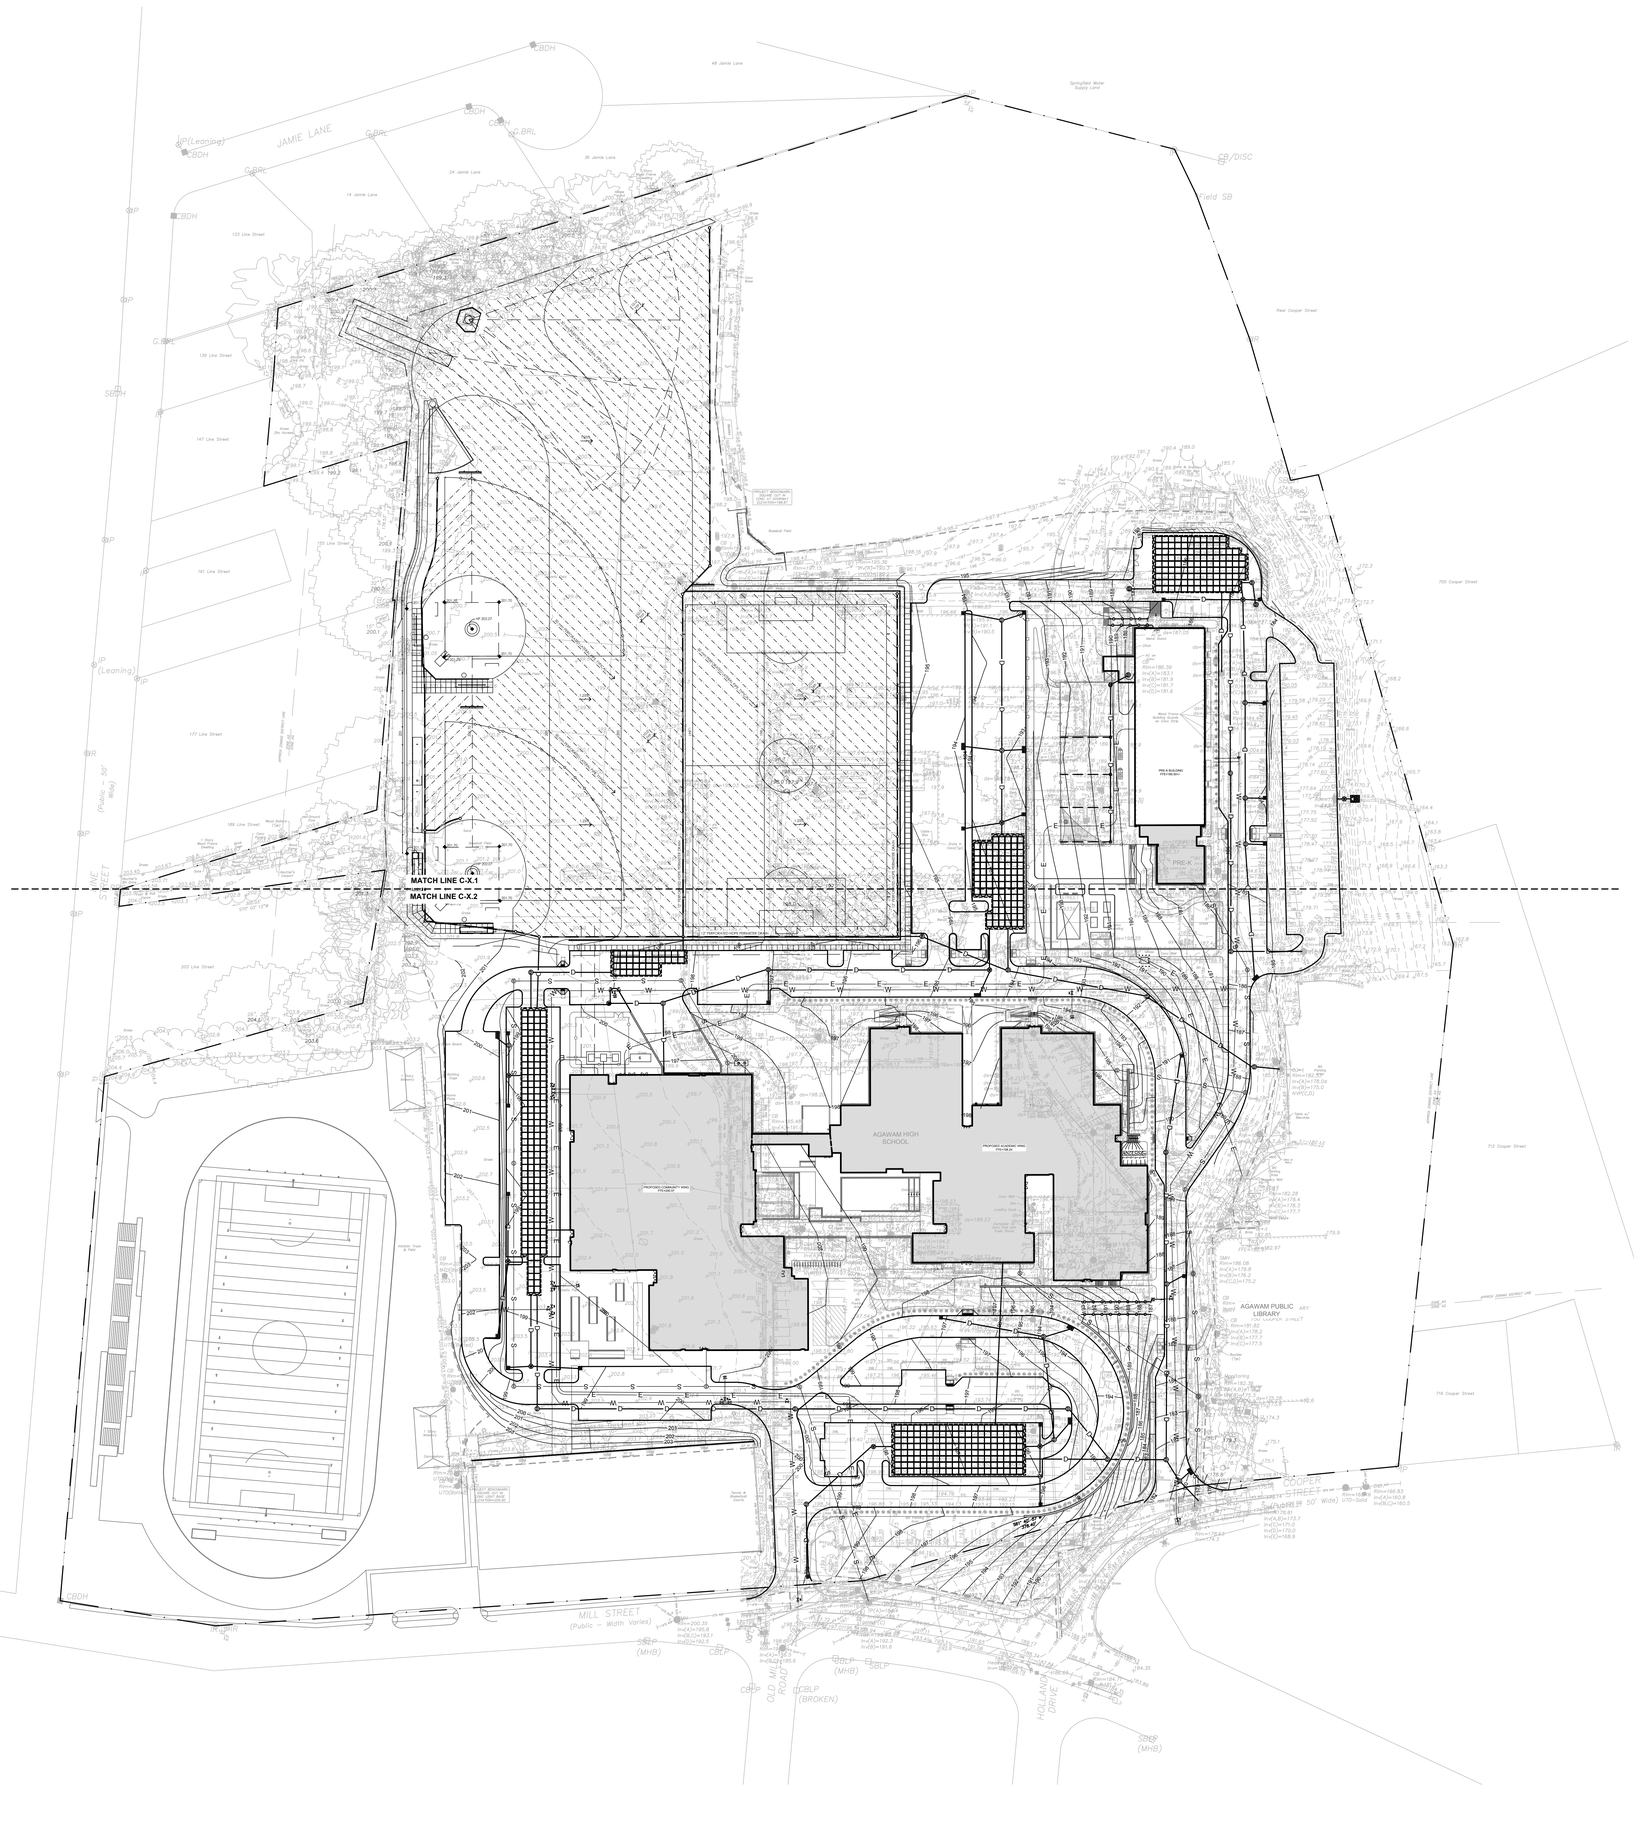

AGAWAM HIGH SCHOOL
760 COOPER STREET AGAWAM, MA 01001

FLANSBURGH
77 NORTH WASHINGTON STREET
BOSTON, MA 02114-1910
FLANSBURGH.COM

Consultants

OWNER'S PROJECT MANAGER:
LEFTFIELD
101 FEDERAL STREET
BOSTON MA, 02110

CIVIL:
SAMIOTES CONSULTANTS INC.
20 A STREET
FRAMINGHAM MA, 01701

LANDSCAPE:
TERRAINK
7 CENTRAL ST STE 150
ARLINGTON MA, 02476

STRUCTURAL:
ENGINEERS DESIGN GROUP INC.
389 MAIN STREET STE 401
MALDEN MA, 02148

MECHANICAL / ELECTRICAL:
VANDERWEIL ENGINEERS
374 SUMMER STREET
BOSTON MA, 02210

PLUMBING / FIRE PROTECTION:
RWH CONSULTING ENGINEERS
540 MEADOW ST EXT
AGAWAM MA, 01001

FOOD SERVICE:
CRABTREE McGRATH ASSOCIATES INC.
161 WEST MAIN ST
GEORGETOWN MA, 01833

CODE:
R.W. SULLIVAN ENGINEERING INC.
529 MAIN ST STE 203
BOSTON MA, 02129

FF&E:
STEFURA ASSOCIATES
77 N WASHINGTON ST
BOSTON MA, 02114

SUSTAINABILITY:
THE GREEN ENGINEER
23 BBRADFORD ST
CONCORD MA, 01742

SECURITY:
PAMELA PERINI CONSULTING
WALTHAM, MA

ATHLETIC FIELDS:
ACTIVITAS
70 MILTON STREET
DEDHAM, MA 02026

GEOTHERMAL:
HALEY & ALDRICH
70 BLANCHARD RD, Ste 204
BURLINGTON, MA 01803

THEATRE:
THEATRE PROJECTS
47 WATER ST
SOUTH NORWALK, CT 06854

LIGHTING:
HLB
200 STATE ST, STE 325
BOSTON, MA 02109

HARDWARE:
CAMPBELL-McCABE WORLDWIDE LLC
63 GREAT ROAD
MAYNARD, MA 01754

NO.	DATE	NOTE
		ISSUE

Stamp

COMMONWEALTH OF MASSACHUSETTS
STEPHEN R. GARVIN
No. 42772
CIVIL
REGISTERED PROFESSIONAL ENGINEER

Planning Board Submission

Key Plan

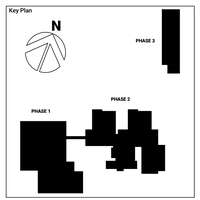

Sheet Title

STORMWATER MANAGEMENT KEY PLAN

Drawn By: AH	Project ID: 202302
Reviewed By: SRG	Scale: AS SHOWN
Issue Date: 02/20/2025	Plot Date: 12/20/2024 2:32:37 PM

Sheet No.

C-5.0

11/13/2024 2:32:37 PM
Autodesk Docs://202302-Agawam High School/202302-AgawamHighSchool.rvt

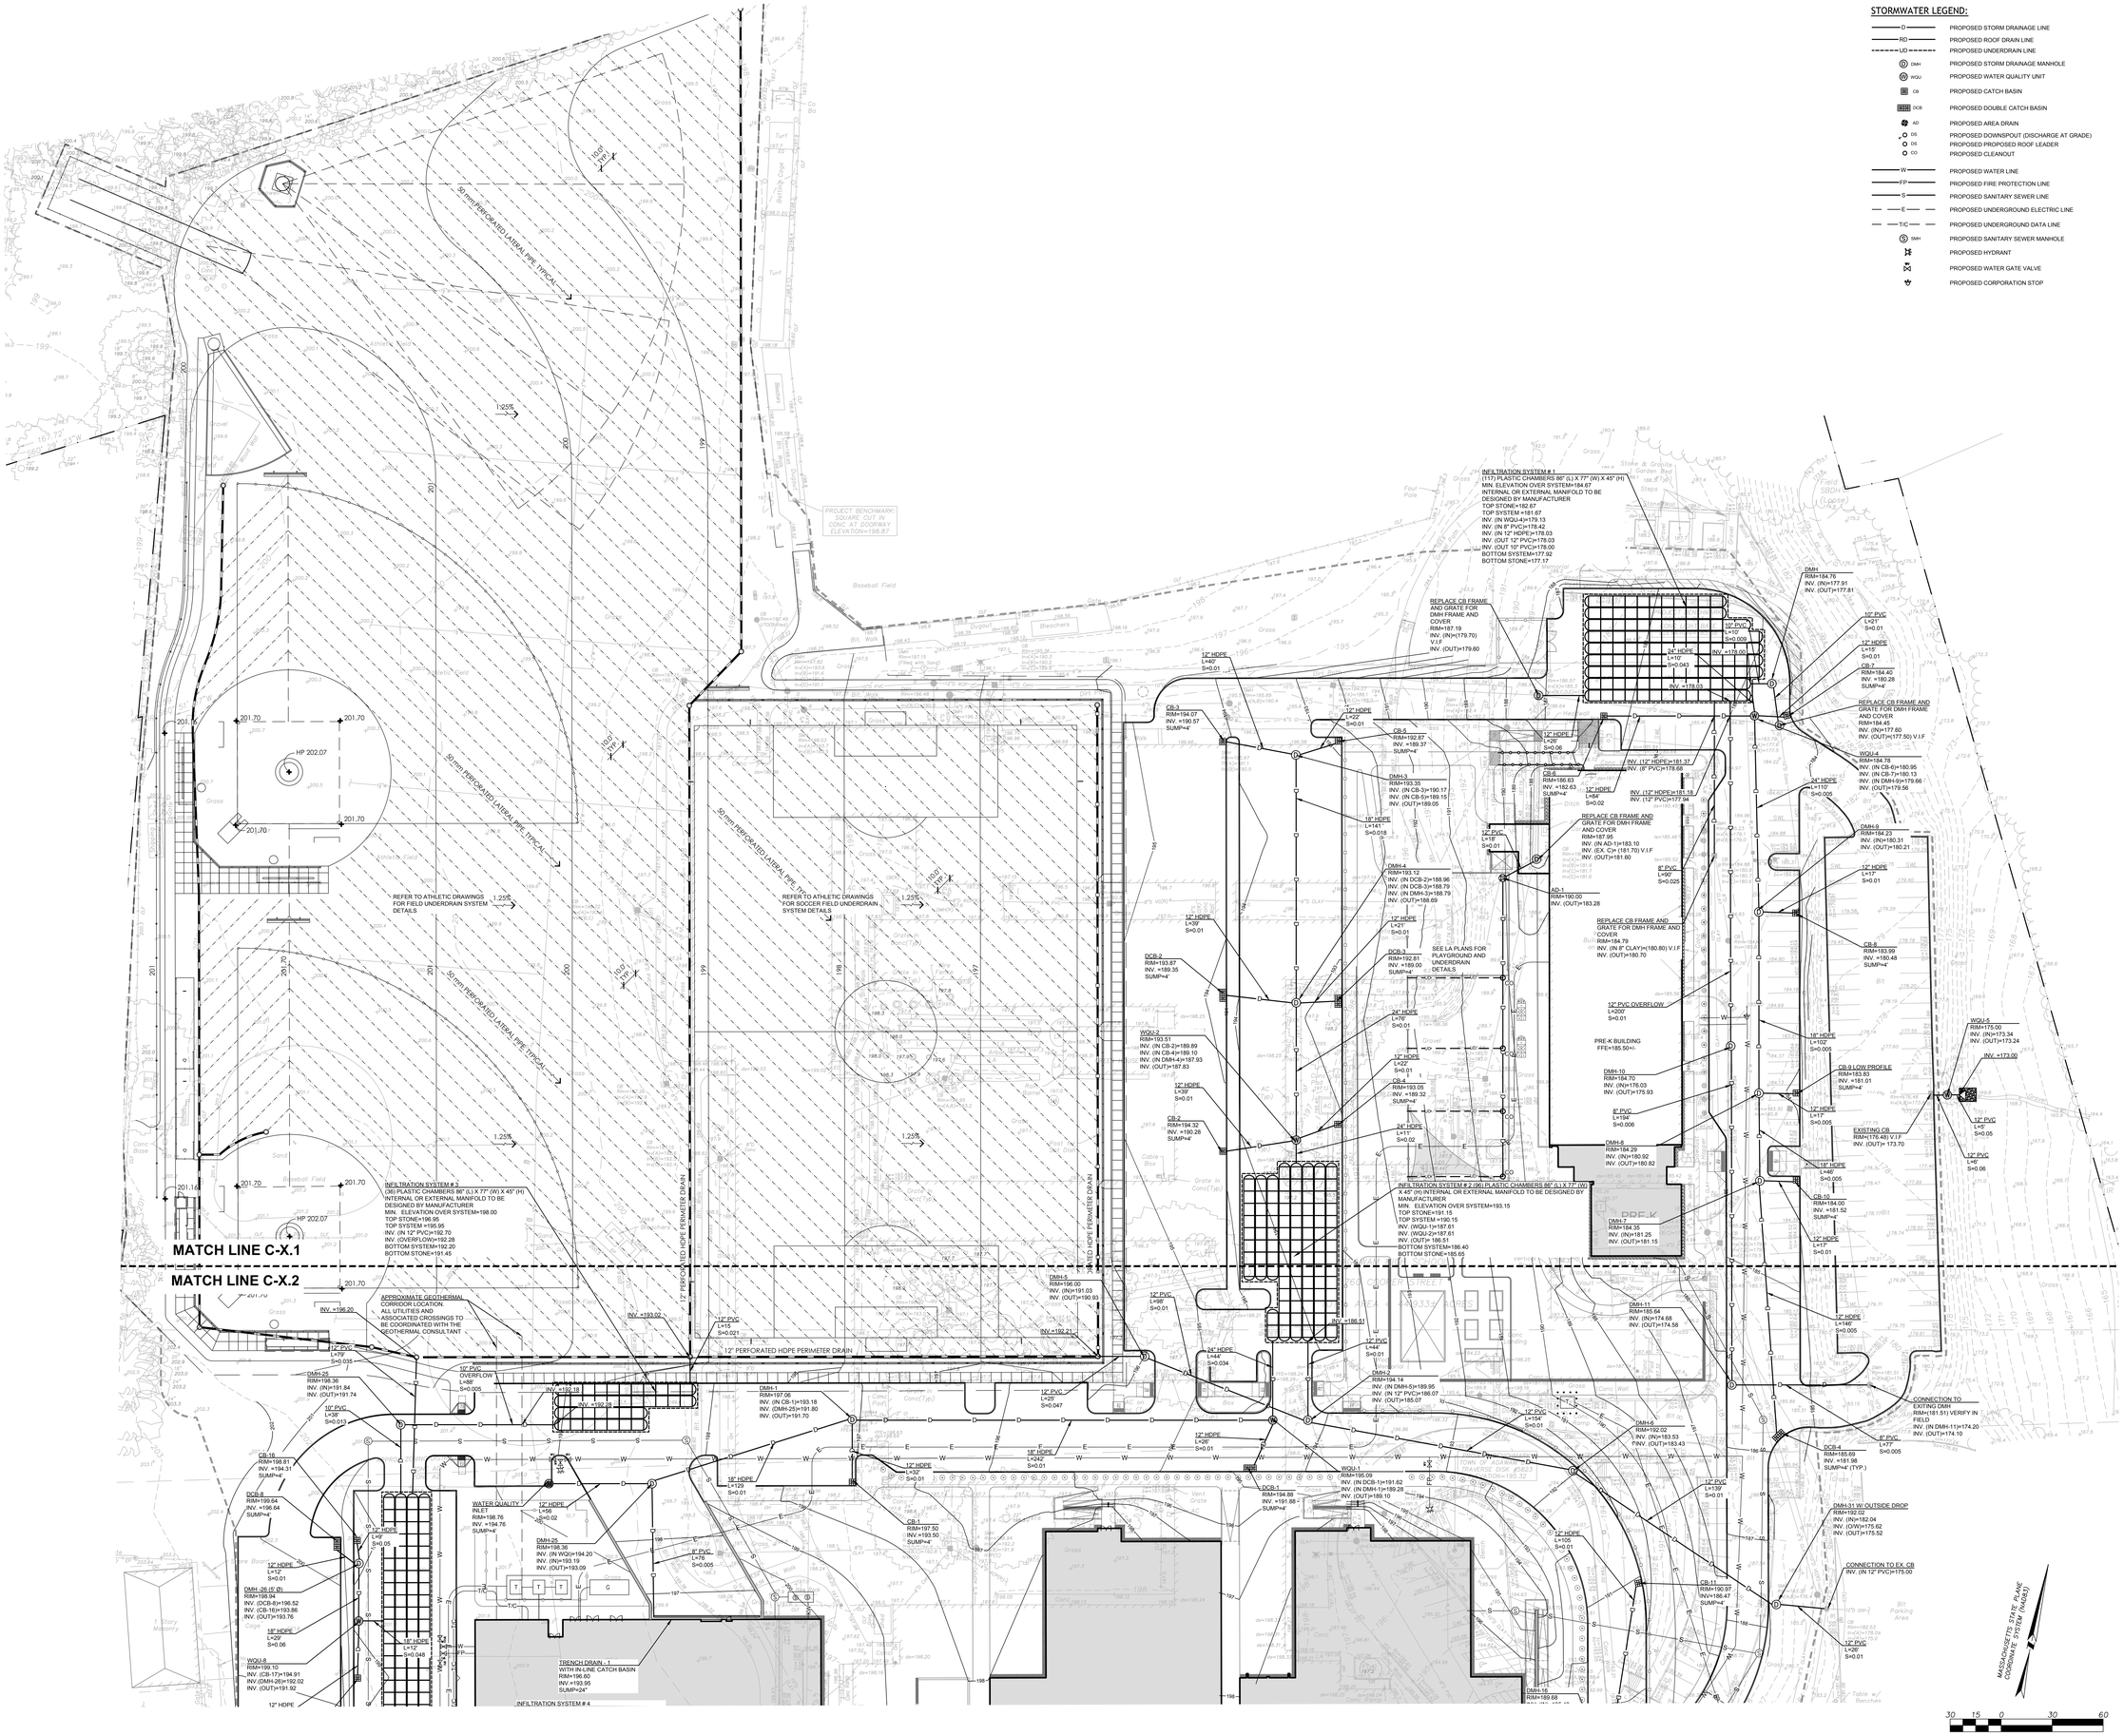

AGAWAM HIGH SCHOOL
760 COOPER STREET AGAWAM, MA 01001

FLANSBURGH
77 NORTH WASHINGTON STREET
BOSTON, MA 02114-1910
FLANSBURGH.COM

Consultants

OWNER'S PROJECT MANAGER:
LEFTFIELD
101 FEDERAL STREET
BOSTON MA, 02110

CIVIL:
SAMIOTES CONSULTANTS INC.
20 A STREET
FRAMINGHAM MA, 01701

LANDSCAPE:
TERRAINK
7 CENTRAL ST STE 150
ARLINGTON MA, 02476

STRUCTURAL:
ENGINEERS DESIGN GROUP INC.
389 MAIN STREET STE 401
MALDEN MA, 02148

MECHANICAL / ELECTRICAL:
VANDERWEIL ENGINEERS
374 SUMMER STREET
BOSTON MA, 02210

PLUMBING / FIRE PROTECTION:
RWH CONSULTING ENGINEERS
540 MEADOW ST EXT
AGAWAM MA, 01001

FOOD SERVICE:
CRABTREE McGRATH ASSOCIATES INC.
161 WEST MAIN ST
GEORGETOWN MA, 01833

CODE:
R.W. SULLIVAN ENGINEERING INC.
529 MAIN ST STE 203
BOSTON MA, 02129

FF&E:
STEFURA ASSOCIATES
77 N WASHINGTON ST
BOSTON MA, 02114

SUSTAINABILITY:
THE GREEN ENGINEER
23 BBRADFORD ST
CONCORD MA, 01742

SECURITY:
PAMELA PERINI CONSULTING
WALTHAM, MA

ATHLETIC FIELDS:
ACTIVITAS
70 MILTON STREET
DEDHAM, MA 02026

GEOTHERMAL:
HALEY & ALDRICH
70 BLANCHARD RD, Ste 204
BURLINGTON, MA 01803

THEATRE:
THEATRE PROJECTS
47 WATER ST
SOUTH NORWALK, CT 06854

LIGHTING:
HLB
200 STATE ST, STE 325
BOSTON, MA 02109

HARDWARE:
CAMPBELL-McCABE WORLDWIDE LLC
63 GREAT ROAD
MAYNARD, MA 01754

NO.	DATE	NOTE
		ISSUE

Stamp

COMMONWEALTH OF MASSACHUSETTS — STEPHEN S. GARVIN — No. 41712 — REGISTERED PROFESSIONAL ENGINEER

Planning Board Submission

Key Plan

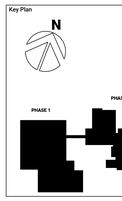

Sheet Title

STORMWATER MANAGEMENT PLAN

Drawn By: AH	Project ID: 202302
Reviewed By: SRG	Scale: AS SHOWN
Issue Date: 02/20/2025	Plot Date: 12/20/2024 2:32:37 PM
Sheet No.	

C-5.1

11/13/2024 2:32:37 PM
Autodesk Docs://202302-Agawam High School/202302-AgawamHighSchool.rvt

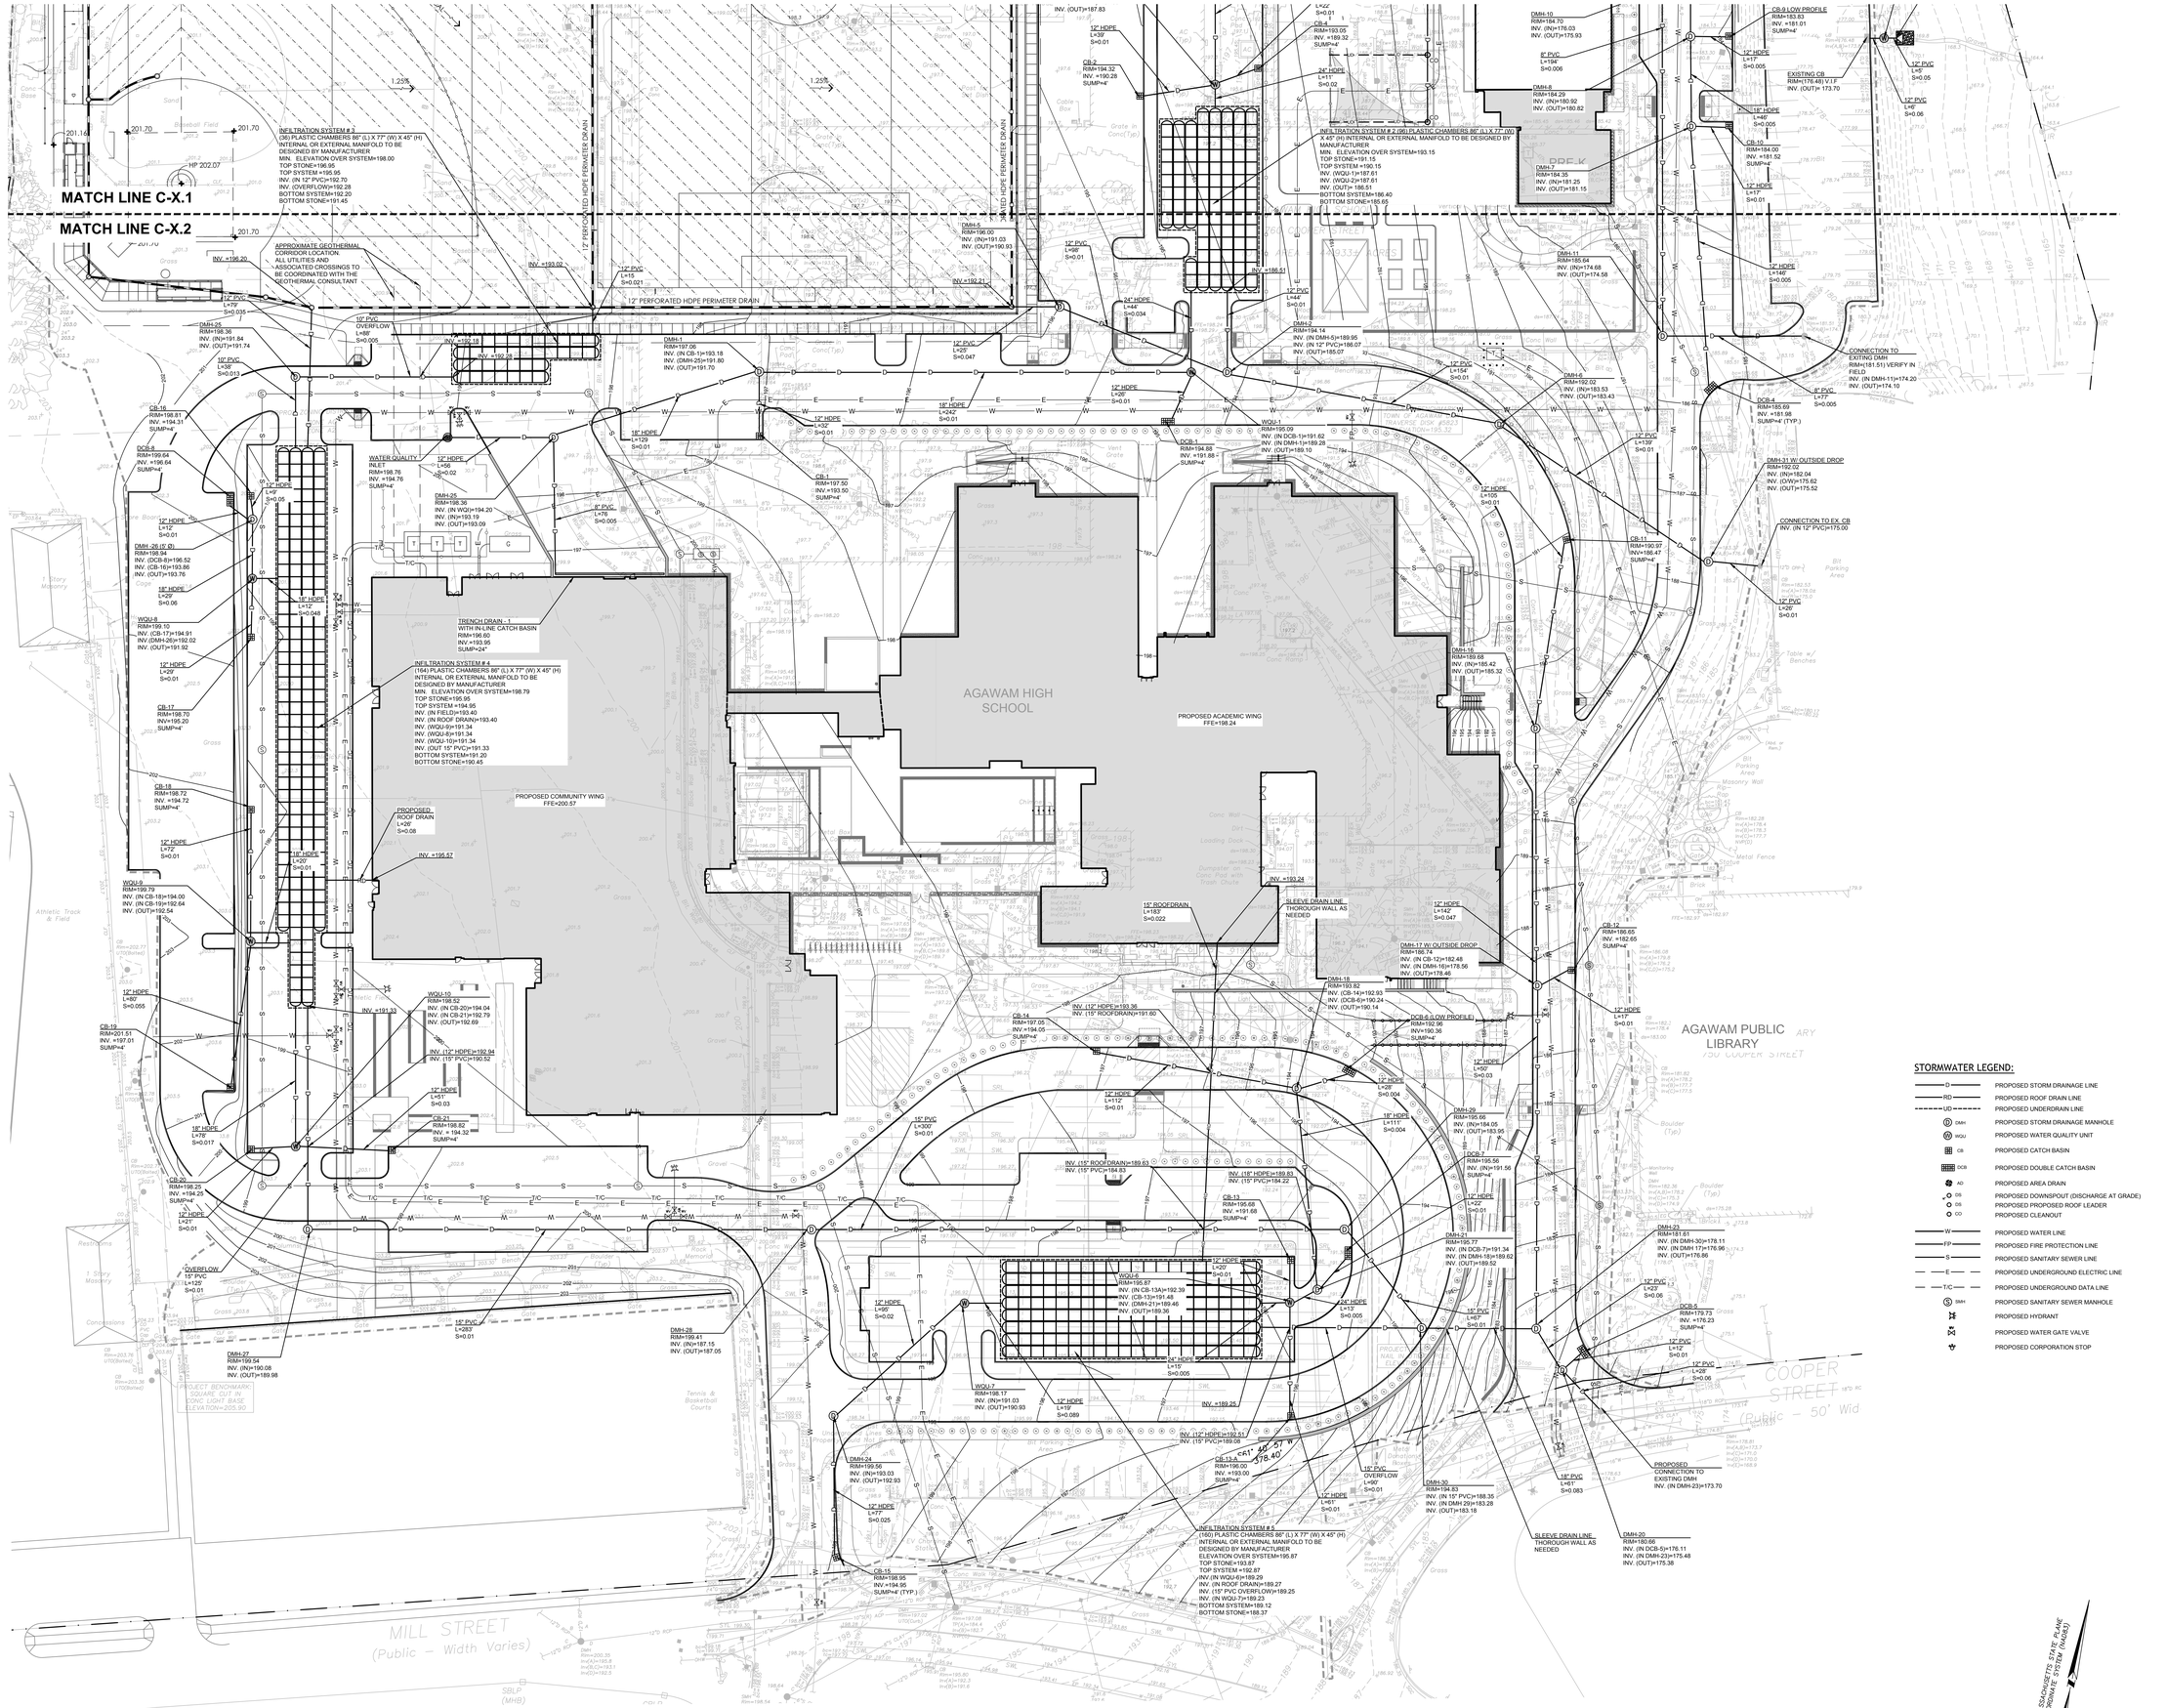

STORMWATER LEGEND:

- D — PROPOSED STORM DRAINAGE LINE
- RD — PROPOSED ROOF DRAIN LINE
- UD — PROPOSED UNDERDRAIN LINE
- DMH — PROPOSED STORM DRAINAGE MANHOLE
- WQU — PROPOSED WATER QUALITY UNIT
- CB — PROPOSED CATCH BASIN
- DCB — PROPOSED DOUBLE CATCH BASIN
- AD — PROPOSED AREA DRAIN
- DS — PROPOSED DOWNSPOUT (DISCHARGE AT GRADE)
- DS — PROPOSED PROPOSED ROOF LEADER
- CO — PROPOSED CLEANOUT
- W — PROPOSED WATER LINE
- FP — PROPOSED FIRE PROTECTION LINE
- S — PROPOSED SANITARY SEWER LINE
- E — PROPOSED UNDERGROUND ELECTRIC LINE
- T/C — PROPOSED UNDERGROUND DATA LINE
- SMH — PROPOSED SANITARY SEWER MANHOLE
- PROPOSED HYDRANT
- PROPOSED WATER GATE VALVE
- PROPOSED CORPORATION STOP

AGAWAM HIGH SCHOOL
760 COOPER STREET AGAWAM, MA 01001

FLANSBURGH

77 NORTH WASHINGTON STREET
BOSTON, MA 02114-1910

FLANSBURGH.COM

Consultants

OWNER'S PROJECT MANAGER:
LEFTFIELD
101 FEDERAL STREET
BOSTON MA, 02110

CIVIL:
SAMIOTES CONSULTANTS INC.
20 A STREET
FRAMINGHAM MA, 01701

LANDSCAPE:
TERRAINK
7 CENTRAL ST STE 150
ARLINGTON MA, 02476

STRUCTURAL:
ENGINEERS DESIGN GROUP INC.
389 MAIN STREET STE 401
MALDEN MA, 02148

MECHANICAL / ELECTRICAL:
VANDERWEIL ENGINEERS
374 SUMMER STREET
BOSTON MA, 02210

PLUMBING / FIRE PROTECTION:
RWH CONSULTING ENGINEERS
540 MEADOW ST EXT
AGAWAM MA, 01001

FOOD SERVICE:
CRABTREE McGRATH ASSOCIATES INC.
161 WEST MAIN ST
GEORGETOWN MA, 01833

CODE:
R.W. SULLIVAN ENGINEERING INC.
529 MAIN ST STE 203
BOSTON MA, 02129

FF&E:
STEFURA ASSOCIATES
77 N WASHINGTON ST
BOSTON MA, 02114

SUSTAINABILITY:
THE GREEN ENGINEER
23 BBRADFORD ST
CONCORD MA, 01742

SECURITY:
PAMELA PERINI CONSULTING
WALTHAM, MA

ATHLETIC FIELDS:
ACTIVITAS
70 MILTON STREET
DEDHAM, MA 02026

GEOTHERMAL:
HALEY & ALDRICH
70 BLANCHARD RD, Ste 204
BURLINGTON, MA 01803

THEATRE:
THEATRE PROJECTS
47 WATER ST
SOUTH NORWALK, CT 06854

LIGHTING:
HLB
200 STATE ST, STE 325
BOSTON, MA 02109

HARDWARE:
CAMPBELL-McCABE WORLDWIDE LLC
63 GREAT ROAD
MAYNARD, MA 01754

NO.	DATE	NOTE
		ISSUE

Stamp

STEPHEN R. SAMIOTES — COMMONWEALTH OF MASSACHUSETTS — No. 41417 — REGISTERED PROFESSIONAL ENGINEER — CIVIL

Planning Board Submission

Key Plan

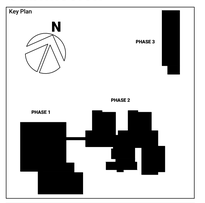

Sheet Title

STORMWATER MANAGEMENT PLAN

Drawn By: AH	Project ID: 202302
Reviewed By: SRG	Scale: AS SHOWN
Issue Date: 02/20/2025	Plot Date: 12/20/2024 2:32:37 PM

Sheet No.

C-5.2

11/13/2024 2:32:37 PM
Autodesk Docs://202302-Agawam High School/202302-AgawamHighSchool.rvt

NOTE: ALL WORK SHALL COMPLY WITH THE CITY OF AGAWAM STANDARD SPECIFICATIONS AND GENERAL CONSTRUCTION DETAILS.

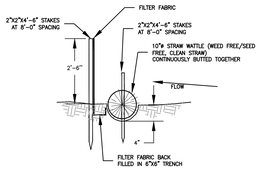

1 SILT FENCE WITH STRAW WATTLE
NTS

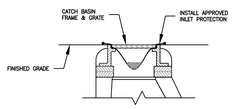

2 CATCH BASIN W/ INLET PROTECTION
NTS

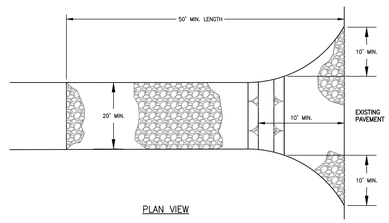

3 STABILIZED CONSTRUCTION ENTRANCE
NTS

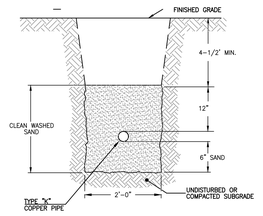

4 COPPER PIPE TRENCH
NTS

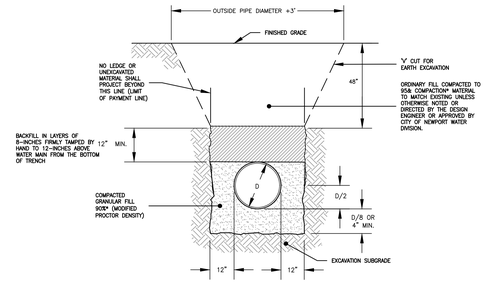

5 TRENCH SECTION-D.I.C.L WATER PIPE
NTS

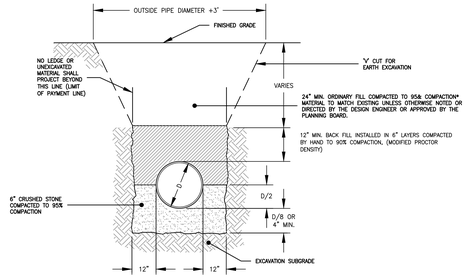

6 TRENCH SECTION - HDPE GRAVITY PIPE
NTS

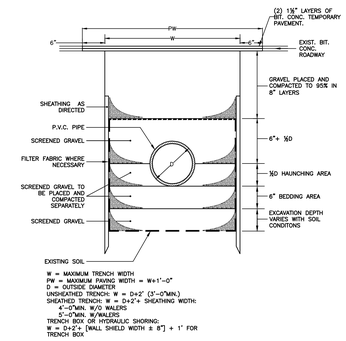

7 TRENCH DETAILS FOR PVC PIPE
NTS

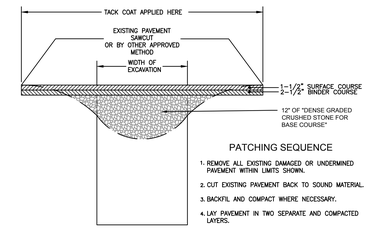

8 TRENCH PATCHING DETAIL
NTS

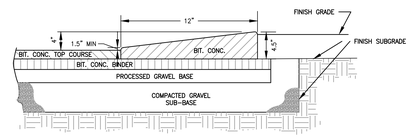

9 BITUMINOUS BERM
NTS

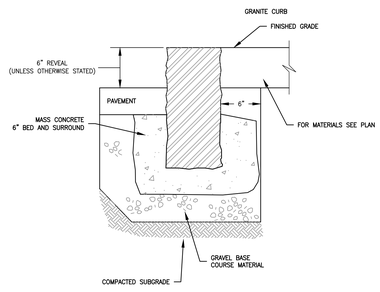

10 VERTICAL GRANITE CURB
NTS

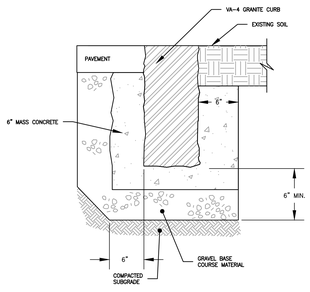

11 FLUSHED GRANITE CURB
NTS

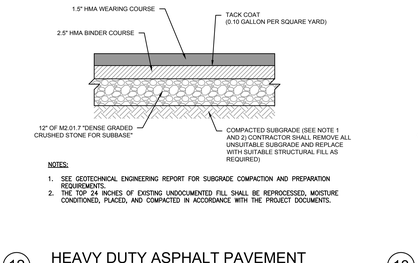

12 HEAVY DUTY ASPHALT PAVEMENT (ROADWAY & DRIVEWAYS)
NTS

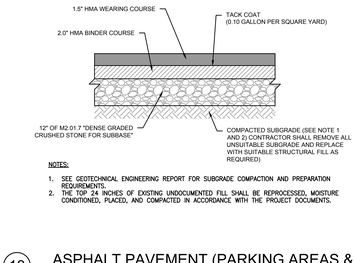

13 ASPHALT PAVEMENT (PARKING AREAS & DRIVE AISLES)
NTS

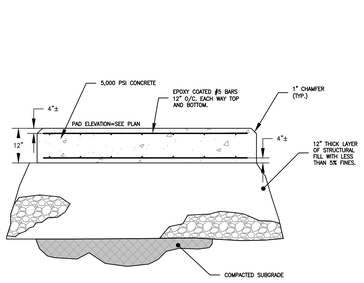

14 CONCRETE PAD
NTS

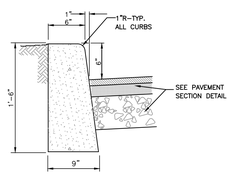

15 CONCRETE CURB
NTS

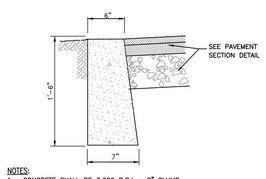

16 FLUSHED CONCRETE CURB
NTS

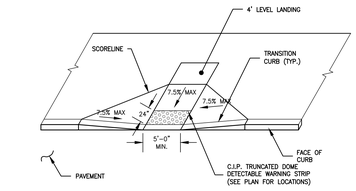

17 CONCRETE CUT AND RAMP 'A'
NTS

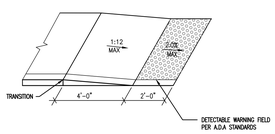

18 CURB CUT TYPE B
NTS

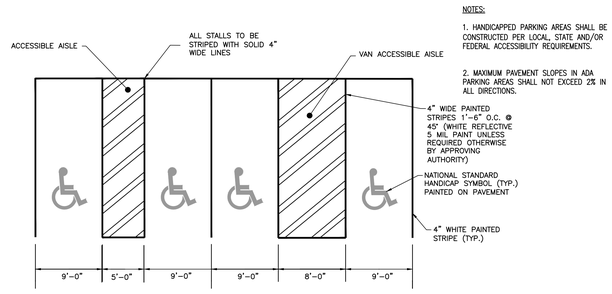

NOTES:
1. HANDICAPPED PARKING AREAS SHALL BE CONSTRUCTED PER LOCAL, STATE AND/OR FEDERAL ACCESSIBILITY REQUIREMENTS.
2. MAXIMUM PAVEMENT SLOPES IN ADA PARKING AREAS SHALL NOT EXCEED 2% IN ALL DIRECTIONS.

19 HANDICAP PARKING STALL DETAIL
NTS

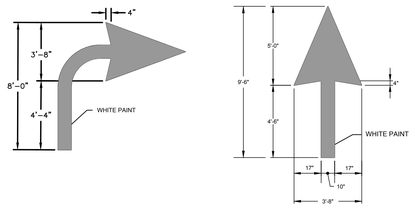

NOTE: PAVEMENT MARKINGS TO BE INSTALLED IN LOCATIONS SHOWN ON THE PLANS

NOTE: PAVEMENT MARKINGS TO BE INSTALLED IN LOCATIONS SHOWN ON THE PLANS

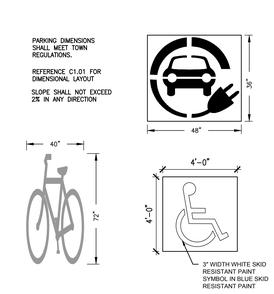

20 PAVEMENT MARKING DETAIL
NTS

AGAWAM HIGH SCHOOL
760 COOPER STREET AGAWAM, MA 01001

FLANSBURGH
77 NORTH WASHINGTON STREET
BOSTON, MA 02114-1910
FLANSBURGH.COM

Consultants

OWNER'S PROJECT MANAGER:
LEFTFIELD
101 FEDERAL STREET
BOSTON MA, 02110

CIVIL:
SAMIOTES CONSULTANTS INC.
20 A STREET
FRAMINGHAM MA, 01701

LANDSCAPE:
TERRAINK
7 CENTRAL ST STE 150
ARLINGTON MA, 02476

STRUCTURAL:
ENGINEERS DESIGN GROUP INC.
389 MAIN STREET STE 401
MALDEN MA, 02148

MECHANICAL / ELECTRICAL:
VANDERWEIL ENGINEERS
374 SUMMER STREET
BOSTON MA, 02210

PLUMBING / FIRE PROTECTION:
RWH CONSULTING ENGINEERS
540 MEADOW ST EXT
AGAWAM MA, 01001

FOOD SERVICE:
CRABTREE McGRATH ASSOCIATES INC.
161 WEST MAIN ST
GEORGETOWN MA, 01833

CODE:
R.W. SULLIVAN ENGINEERING INC.
529 MAIN ST STE 203
BOSTON MA, 02129

FF&E:
STEFURA ASSOCIATES
77 N WASHINGTON ST
BOSTON MA, 02114

SUSTAINABILITY:
THE GREEN ENGINEER
23 BBRADFORD ST
CONCORD MA, 01742

SECURITY:
PAMELA PERINI CONSULTING
WALTHAM, MA

ATHLETIC FIELDS:
ACTIVITAS
70 MILTON STREET
DEDHAM, MA 02026

GEOTHERMAL:
HALEY & ALDRICH
70 BLANCHARD RD, Ste 204
BURLINGTON, MA 01803

THEATRE:
THEATRE PROJECTS
47 WATER ST
SOUTH NORWALK, CT 06854

LIGHTING:
HLB
200 STATE ST, STE 325
BOSTON, MA 02109

HARDWARE:
CAMPBELL-McCABE WORLDWIDE LLC
63 GREAT ROAD
MAYNARD, MA 01754

NO.	DATE	NOTE
		ISSUE

Stamp

COMMONWEALTH OF MASSACHUSETTS
STEPHEN R. GARVIN
No. 41172
REGISTERED PROFESSIONAL ENGINEER

Planning Board Submission

Key Plan

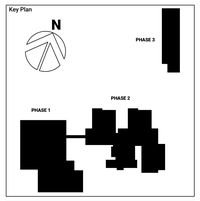

Sheet Title
CIVIL DETAILS

Drawn By: AH	Project ID: 202302
Reviewed By: SRG	Scale: AS SHOWN
Issue Date: 02/20/2025	Plot Date: 12/20/2024 2:32:37 PM
Sheet No.	

C-6.0

11/13/2024 2:32:37 PM
Autodesk Docs://202302-Agawam High School/202302-AgawamHighSchool.rvt

IDENTIFICATION NUMBER	SIZE OF SIGN (INCHES) WIDTH	HEIGHT	UNIT AREA SF	TEXT (SEE MUTCD 2009 FOR TEXT DIMENSIONS AND COLORS)
R1-1	30"	30"	5.18	STOP
R3-5(L)	30"	36"	7.50	ONLY
R3-5(R)	30"	36"	7.50	ONLY
R5-1	30"	30"	6.25	DO NOT ENTER
R6-1(L)	36"	12"	3.00	ONE WAY
R6-1(R)	36"	12"	3.00	ONE WAY
R7-8	12"	18"	1.50	RESERVED PARKING
R7-8P	18"	9"	1.13	VAN ACCESSIBLE
W11A-2	30"	30"	3.13	

1 TRAFFIC CONTROL SIGNAGE SCHEDULE
NTS

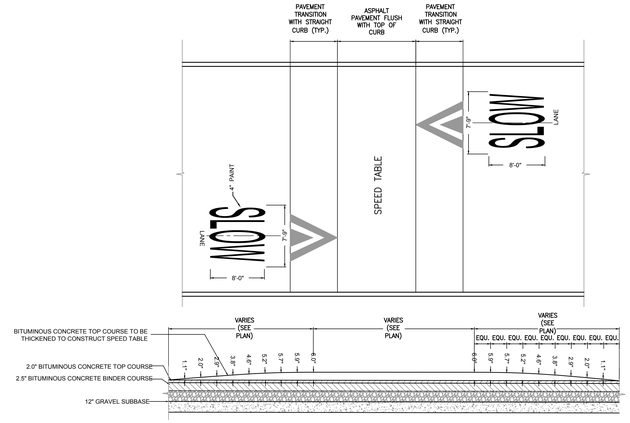

2 SPEED TABLE AND DROP OFF ZONES-PLAN & SECTION DETAIL
NTS

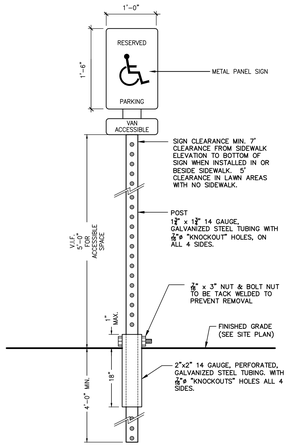

3 TELESCOPING-BREAKAWAY TRAFFIC SIGN POST
NTS

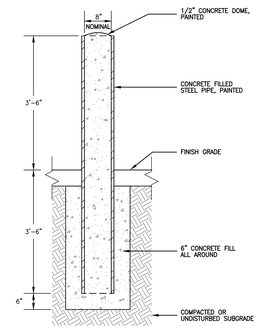

4 CONCRETE FILLED STEEL PIPE BOLLARD
NTS

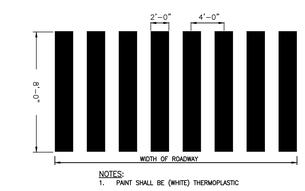

NOTES:
1. PAINT SHALL BE (WHITE) THERMOPLASTIC

5 PEDESTRIAN CROSSWALK DETAIL
NTS

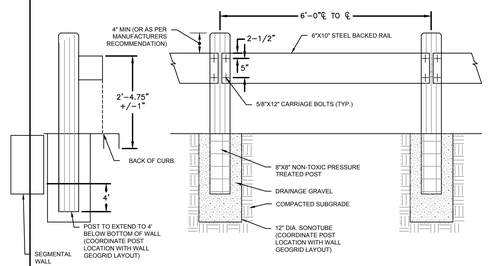

6 WOOD GUARDRAIL
NTS

7 MEGALUG DETAIL
NTS

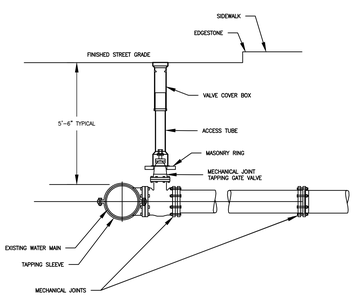

10 WATER PIPE CONNECTION WITH TAPPING SLEEVE
NTS

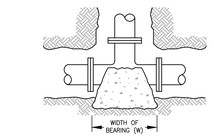

TEE

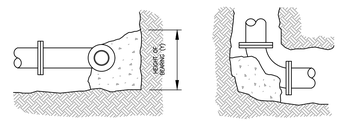

BEND

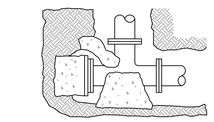

CAPPED TEE

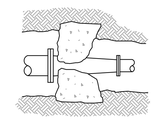

REDUCER

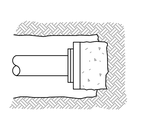

CAP

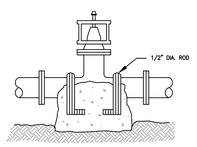

VALVE

MINIMUM THRUST BLOCK AREA REQUIRED (Y x W)		
PIPE SIZE	WATER PIPE TEE, DEAD END, 90° BEND	WATER PIPE 45° & 22.5° BENDS
4" OR LESS	3 SQ. FEET	3 SQ. FEET
6"	4 SQ. FEET	3 SQ. FEET
8"	6 SQ. FEET	3 SQ. FEET
10"	9 SQ. FEET	5 SQ. FEET
12"	13 SQ. FEET	7 SQ. FEET
16"	23 SQ. FEET	12 SQ. FEET

1. THRUST BLOCKS TO EXTEND TO UNDISTURBED GROUND.
2. ALL CONCRETE SHALL BE CLASS B.
3. TABLE IS BASED ON 3000 LB./SQ. FT. SOIL. IF SOIL CONDITIONS ARE FOUND TO INDICATE SOIL BEARING LESS, THE AREAS SHALL BE INCREASED ACCORDINGLY.
4. AREAS FOR PIPES GREATER THAN 16" SHALL BE CALCULATED FOR EACH PROJECT.
5. FOR ALL NON BEARING VERTICAL SURFACES.

11 THRUST BLOCKS (WATER SYSTEM)
NTS

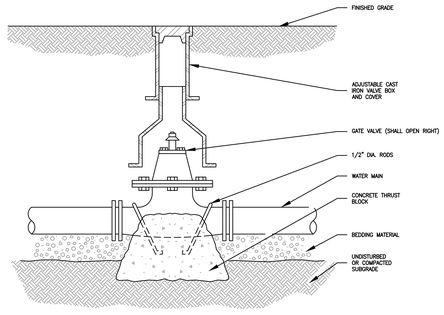

8 GATE VALVE AND BOX
NTS

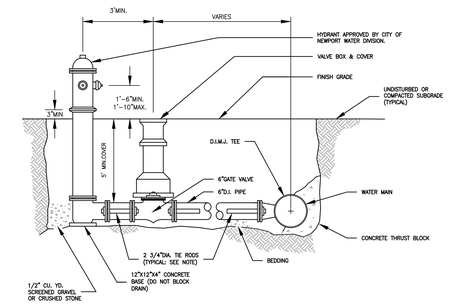

9 HYDRANT
NTS

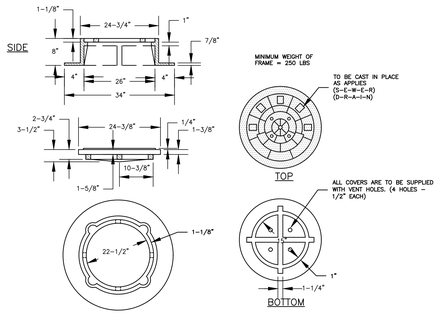

12 MANHOLE FRAME & COVER
NTS

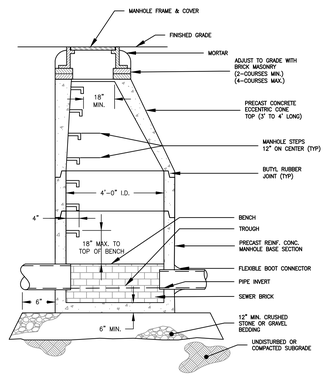

13 PRECAST SANITARY MANHOLE
NTS

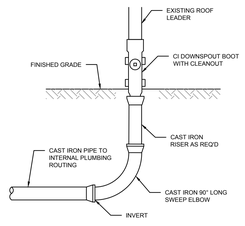

14 CAST IRON DOWNSPOUT BOOT
NTS

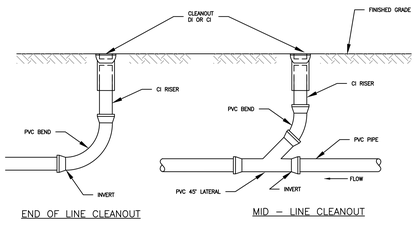

END OF LINE CLEANOUT

MID — LINE CLEANOUT

15 CLEANOUT
NTS

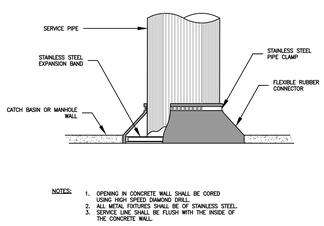

NOTES:
1. OPENING IN CONCRETE WALL SHALL BE CORED USING HIGH SPEED DIAMOND DRILL.
2. ALL METAL FIXTURES SHALL BE OF STAINLESS STEEL.
3. SERVICE LINE SHALL BE FLUSH WITH THE INSIDE OF THE CONCRETE WALL.

16 PIPE CONNECTION TO MANHOLE
NTS

NOTE: ALL WORK SHALL COMPLY WITH THE CITY OF AGAWAM STANDARD SPECIFICATIONS AND GENERAL CONSTRUCTION DETAILS.

AGAWAM HIGH SCHOOL
760 COOPER STREET AGAWAM, MA 01001

FLANSBURGH
77 NORTH WASHINGTON STREET
BOSTON, MA 02114-1910
FLANSBURGH.COM

Consultants

OWNER'S PROJECT MANAGER:
LEFTFIELD
101 FEDERAL STREET
BOSTON MA, 02110

CIVIL:
SAMIOTES CONSULTANTS INC.
20 A STREET
FRAMINGHAM MA, 01701

LANDSCAPE:
TERRAINK
7 CENTRAL ST STE 150
ARLINGTON MA, 02476

STRUCTURAL:
ENGINEERS DESIGN GROUP INC.
389 MAIN STREET STE 401
MALDEN MA, 02148

MECHANICAL / ELECTRICAL:
VANDERWEIL ENGINEERS
374 SUMMER STREET
BOSTON MA, 02210

PLUMBING / FIRE PROTECTION:
RWH CONSULTING ENGINEERS
540 MEADOW ST EXT
AGAWAM MA, 01001

FOOD SERVICE:
CRABTREE McGRATH ASSOCIATES INC.
161 WEST MAIN ST
GEORGETOWN MA, 01833

CODE:
R.W. SULLIVAN ENGINEERING INC.
529 MAIN ST STE 203
BOSTON MA, 02129

FF&E:
STEFURA ASSOCIATES
77 N WASHINGTON ST
BOSTON MA, 02114

SUSTAINABILITY:
THE GREEN ENGINEER
23 BBRADFORD ST
CONCORD MA, 01742

SECURITY:
PAMELA PERINI CONSULTING
WALTHAM, MA

ATHLETIC FIELDS:
ACTIVITAS
70 MILTON STREET
DEDHAM, MA 02026

GEOTHERMAL:
HALEY & ALDRICH
70 BLANCHARD RD, Ste 204
BURLINGTON, MA 01803

THEATRE:
THEATRE PROJECTS
47 WATER ST
SOUTH NORWALK, CT 06854

LIGHTING:
HLB
200 STATE ST, STE 325
BOSTON, MA 02109

HARDWARE:
CAMPBELL-McCABE WORLDWIDE LLC
63 GREAT ROAD
MAYNARD, MA 01754

NO.	DATE	NOTE
		ISSUE

Stamp

COMMONWEALTH OF MASSACHUSETTS
STEPHEN R. CARLSON
No. 41762
REGISTERED PROFESSIONAL ENGINEER
CIVIL

Planning Board Submission

Key Plan

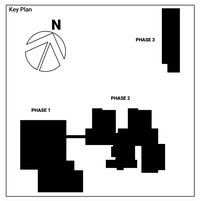

Sheet Title
CIVIL DETAILS

Drawn By	Project ID
AH	202302
Reviewed By	Scale
SRG	AS SHOWN
Issue Date	Plot Date
02/20/2025	12/20/2024 2:32:37 PM

Sheet No.
C-6.1

11/13/2024 2:23:37 PM
Autodesk Docs://202302-Agawam High School/202302-AgawamHighSchool.rvt

NOTE: ALL WORK SHALL COMPLY WITH THE CITY OF AGAWAM STANDARD SPECIFICATIONS AND GENERAL CONSTRUCTION DETAILS.

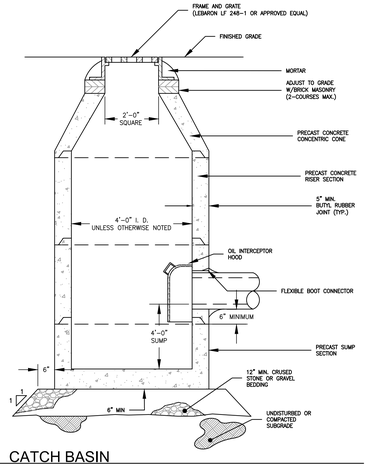

1 CATCH BASIN
NTS

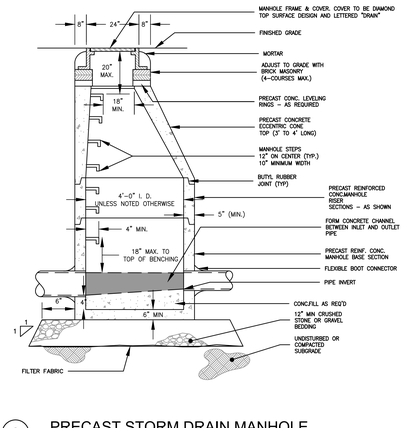

2 PRECAST STORM DRAIN MANHOLE
NTS

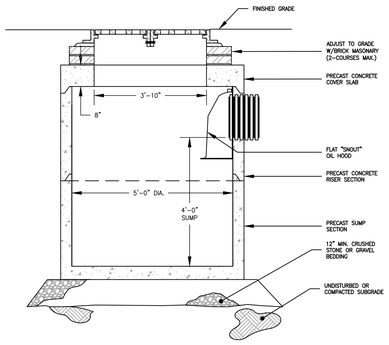

3 DOUBLE CATCH BASIN
NTS

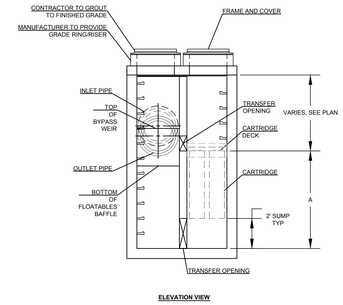

ELEVATION VIEW

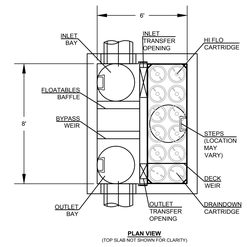

PLAN VIEW
(TOP SLAB NOT SHOWN FOR CLARITY)

4 MEMBRANE FILTRATION SYSTEM WITH CARTRIDGE
NTS

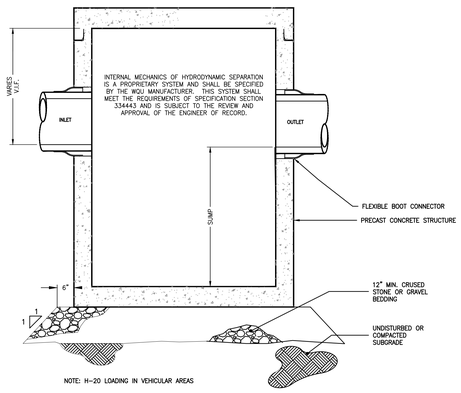

NOTE: H-20 LOADING IN VEHICULAR AREAS

5 WATER QUALITY UNIT
NTS

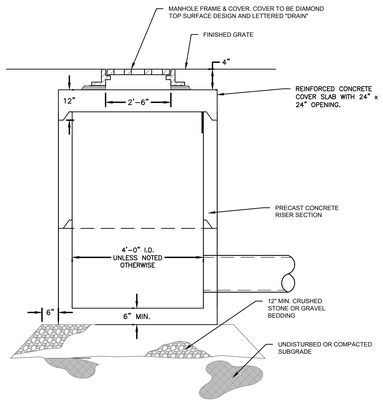

6 SHALLOW DRAIN MANHOLE
NTS

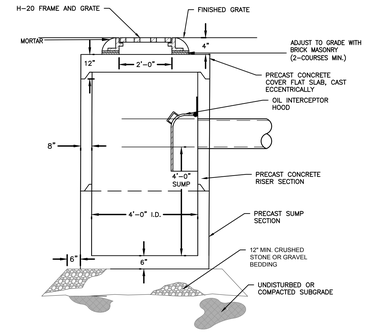

7 CATCH BASIN-LOW PROFILE
NTS

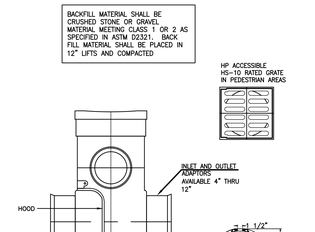

24" INTERNAL DIAMETER DRAIN BASIN (SEE PLAN)

8 HDPE DRAIN BASIN
NTS

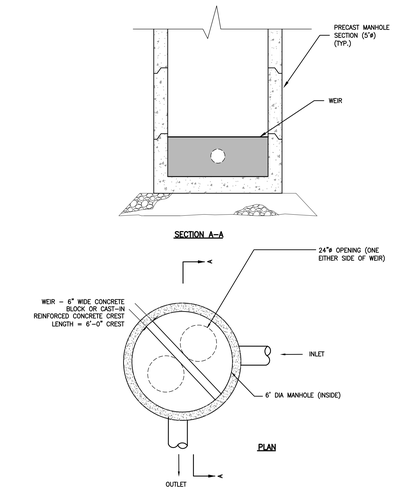

9 OUTLET CONTROL STRUCTURE (OCS)
NTS

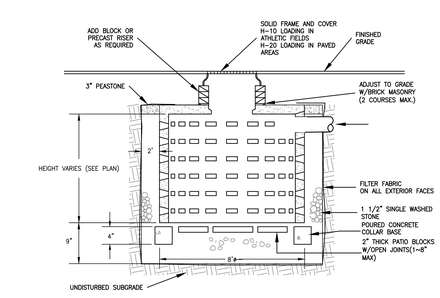

10 LEACHING DRYWELLS
NTS

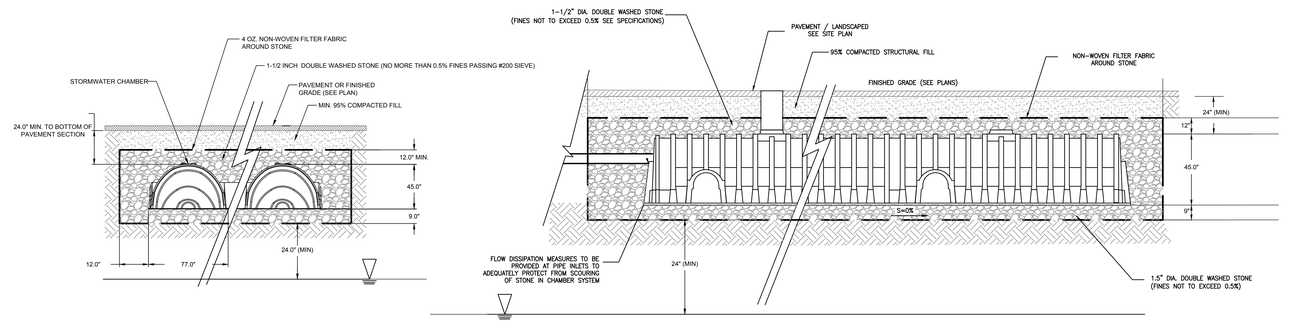

11 INFILTRATION SYSTEM
NTS

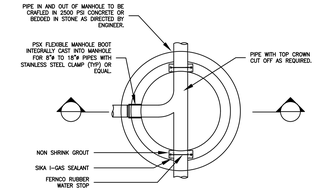

CHANNEL - PLAN

NOTES:
- THE SOIL MIX FOR RAIN GARDENS & BIORETENTION AREAS SHOULD BE A MIXTURE OF SAND, COMPOST, AND SOIL 40% SAND 20-30% TOPSOIL, AND 30-40% COMPOST.
- THE SOIL MIX MUST BE UNIFORM, FREE OS STONE, STUMPS, ROOTS, OR SIMILAR OBJECTS LARGER THAN 2 INCHES, CLAY CONTENT SHOULD NOT EXCEED 5%.
- SOIL PH SHOULD GENERALLY BE BETWEEN 5.5-6.5, A RANGE THAT IS OPTIMAL FOR MICROBIAL ACTIVITY AND ABSORPTION OF NITROGEN, PHOSPHOROUS, AND OTHER POLLUTANTS
- USE SOIL WITH 1.5% TO 3% ORGANIC CONTENT AND THE MAXIMUM 500 PPM SOLUBLE SALTS.
- THE SAND COMPONENT SHOULD BE GRAVELLY SAND THAT MEETS ASTM 0422.

SIEVE SIZE	PERCENT PASSING
2 IN.	100
¾ IN.	70-100
⅜ IN.	50-80
NO. 4.	15-40
NO. 200	0-3

- THE TOPSOIL COMPONENT SHALL BE A SANDY LOAM, LOAMY SAND, AND LOAM TEXTURE.
- THE COMPOST COMPONENT MUST BE PROCESSED IN ACCORDANCE WITH MASSDEP GUIDELINES. THE COMPOST SHALL NOT CONTAIN BIO-SOLIDS.
- ON-SITE SOIL MIXING OR PLACEMENT IS NOTE ALLOWED IF SOIL IS SATURATED OR SUBJECT TO WATER WITHIN 48 HOURS. COVE SAND STORE SOIL TO PREVENT WETTING OR SATURATION,
- IF LEDGE IS ENCOUNTERED, REMOVE LEDGE 2' (OVER-EXCAVATE) BELOW THE BOTTOM OF PLANTING SOIL MEDIUM. BACKFILL WITH A LOAMY SAND SOIL (NRCS HYDROLOGIC SOIL GROUP "A")

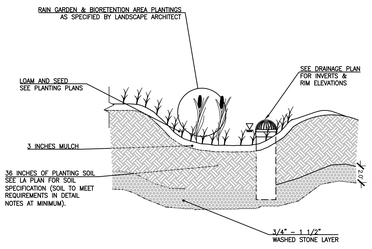

12 RAIN GARDEN
NTS

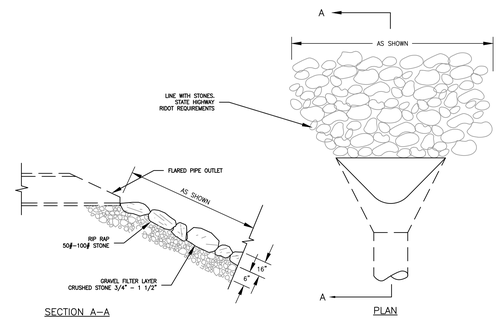

13 FLARED END SECTION AND RIP RAP DETAIL
NTS

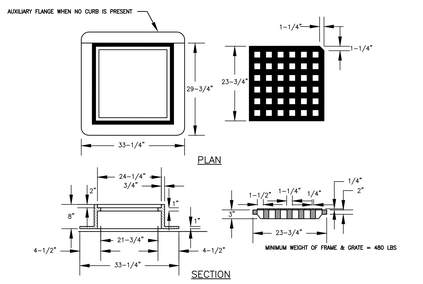

14 CATCH BASIN FRAME & GRATE (SQUARE)
NTS

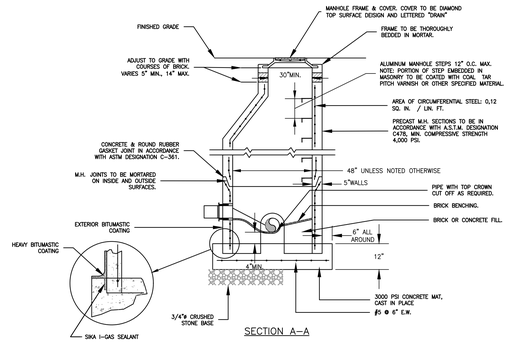

SECTION A-A

15 DOGHOUSE MANHOLE DETAIL
NTS

AGAWAM HIGH SCHOOL
760 COOPER STREET AGAWAM, MA 01001

FLANSBURGH
77 NORTH WASHINGTON STREET
BOSTON, MA 02114-1910
FLANSBURGH.COM

Consultants

OWNER'S PROJECT MANAGER:
LEFTFIELD
101 FEDERAL STREET
BOSTON MA, 02110

CIVIL:
SAMIOTES CONSULTANTS INC.
20 A STREET
FRAMINGHAM MA, 01701

LANDSCAPE:
TERRAINK
7 CENTRAL ST STE 150
ARLINGTON MA, 02476

STRUCTURAL:
ENGINEERS DESIGN GROUP INC.
389 MAIN STREET STE 401
MALDEN MA, 02148

MECHANICAL / ELECTRICAL:
VANDERWEIL ENGINEERS
374 SUMMER STREET
BOSTON MA, 02210

PLUMBING / FIRE PROTECTION:
RWH CONSULTING ENGINEERS
540 MEADOW ST EXT
AGAWAM MA, 01001

FOOD SERVICE:
CRABTREE McGRATH ASSOCIATES INC.
161 WEST MAIN ST
GEORGETOWN MA, 01833

CODE:
R.W. SULLIVAN ENGINEERING INC.
529 MAIN ST STE 203
BOSTON MA, 02129

FF&E:
STEFURA ASSOCIATES
77 N WASHINGTON ST
BOSTON MA, 02114

SUSTAINABILITY:
THE GREEN ENGINEER
23 BBRADFORD ST
CONCORD MA, 01742

SECURITY:
PAMELA PERINI CONSULTING
WALTHAM, MA

ATHLETIC FIELDS:
ACTIVITAS
70 MILTON STREET
DEDHAM, MA 02026

GEOTHERMAL:
HALEY & ALDRICH
70 BLANCHARD RD, Ste 204
BURLINGTON, MA 01803

THEATRE:
THEATRE PROJECTS
47 WATER ST
SOUTH NORWALK, CT 06854

LIGHTING:
HLB
200 STATE ST, STE 325
BOSTON, MA 02109

HARDWARE:
CAMPBELL-McCABE WORLDWIDE LLC
63 GREAT ROAD
MAYNARD, MA 01754

NO.	DATE	NOTE
		ISSUE

Stamp

COMMONWEALTH OF MASSACHUSETTS
STEPHEN R. GARVIN
No. 41712
REGISTERED PROFESSIONAL ENGINEER

Planning Board Submission

Key Plan

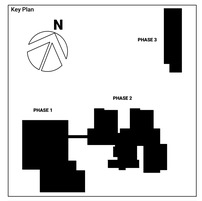

Sheet Title
CIVIL DETAILS

Drawn By: AH	Project ID: 202302
Reviewed By: SRG	Scale: AS SHOWN
Issue Date: 02/20/2025	Plot Date: 12/20/2024 2:32:37 PM

Sheet No.
C-6.2

11/13/2024 2:32:37 PM
Autodesk Docs://202302 Agawam High School/202302-AgawamHighSchool.rvt

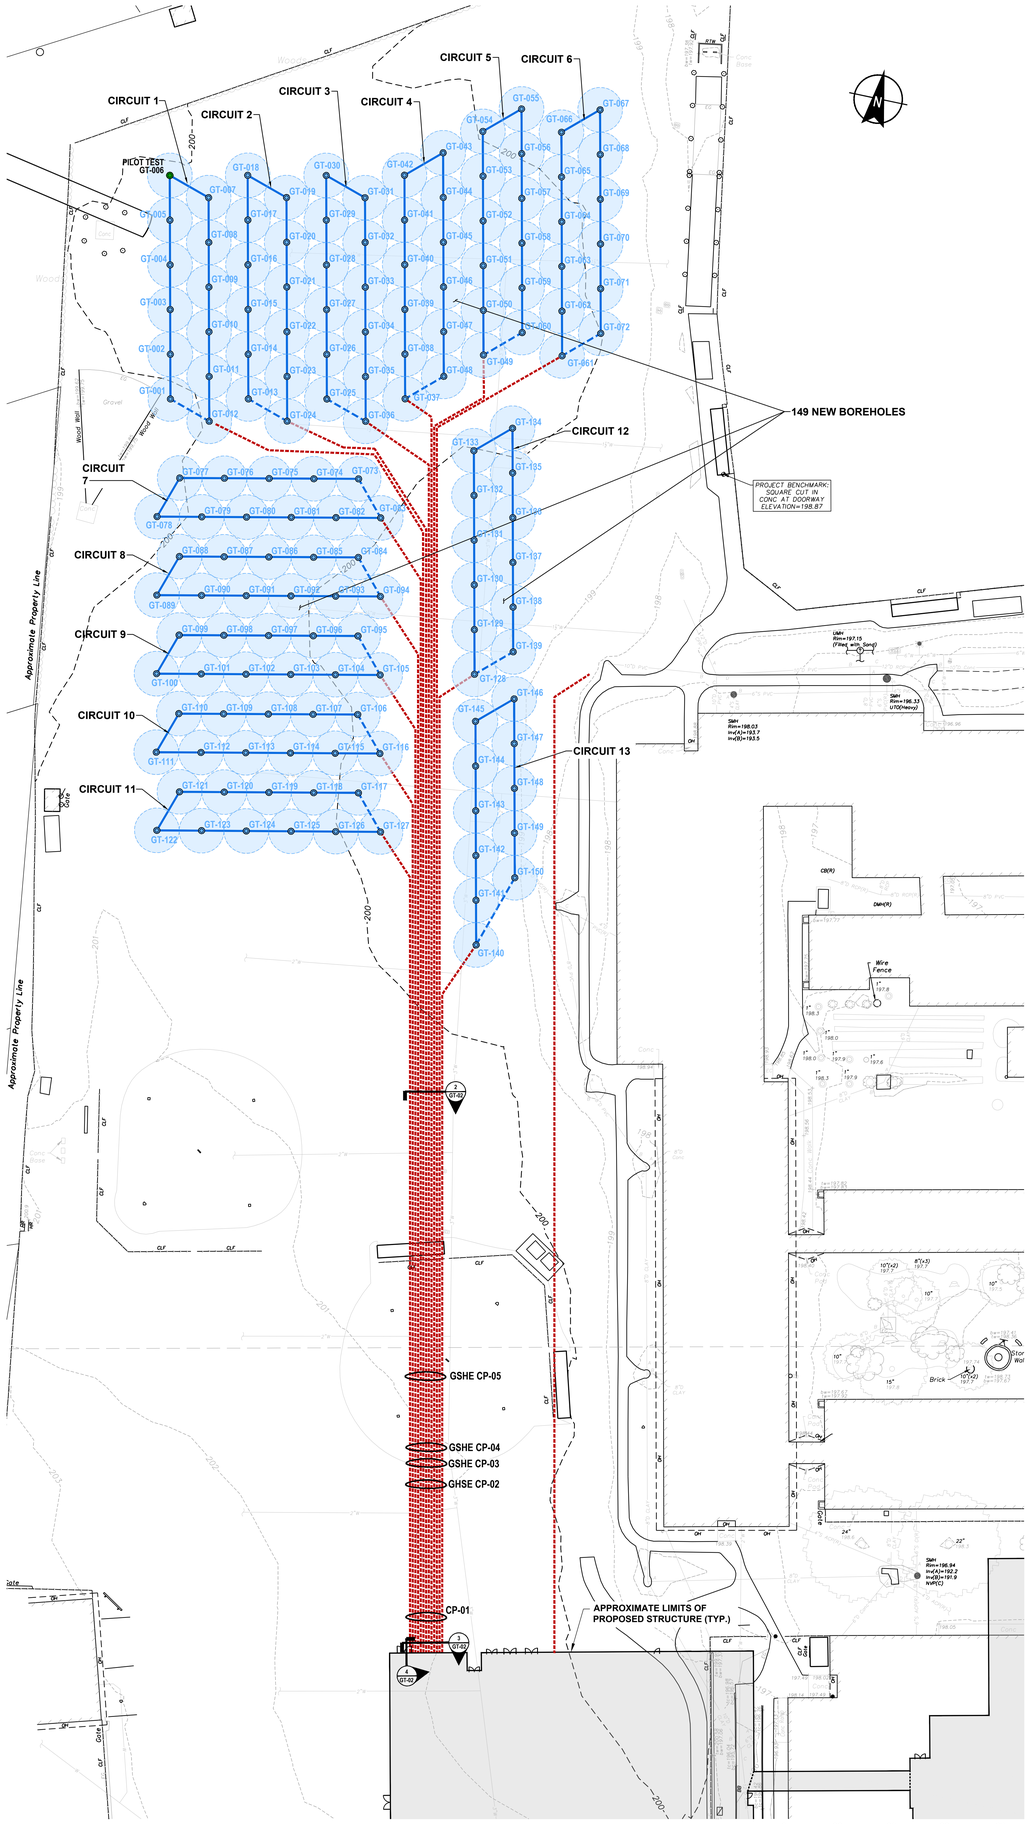

LEGEND

GT-006 DESIGNATION AND APPROXIMATE LOCATION OF GEOTHERMAL PILOT TEST BOREHOLE (COMPRISED OF A CLOSED LOOP 1-1/4-IN. DOUBLE U-BEND) INSTALLED BY SKILLINGS & SONS, LLC BETWEEN 6 AND 8 AUGUST 2024

GT-001 DESIGNATION AND APPROXIMATE LOCATION OF PROPOSED 6-IN. DIA., MINIMUM 505 FT DEEP GEOTHERMAL BOREHOLE (SEE GT-02, DETAIL 1 FOR INSTALLATION DETAILS)

25 FT. SPACING BETWEEN BOREHOLES, SHOWN FOR SPACING CONSIDERATIONS ONLY

GEOTHERMAL PIPING WITH STEP-UP/STEP-DOWN AND REVERSE RETURN CONFIGURATION, REFER TO THIS DRAWING FOR PIPING SIZES

3-IN. SUPPLY PIPING TO/FROM CIRCUIT (RETURN PIPING IN TRENCHES NOT SHOWN FOR CLARITY), REFER TO THIS DRAWING FOR PIPING SIZES

CP-01 DESIGNATION AND APPROXIMATE LOCATION OF GEOTHERMAL CONTROL POINT, SEE GT-01B FOR MATRIX SHOWING ELEVATIONS AND COORDINATES.

NOTES

1. BASE PLAN CREATED FROM ELECTRONIC FILE NAMED "53026.01 Agawam HS ECP 2024-10-25.dwg" DATED 24 SEPTEMBER 2024, TITLED "AGAWAM HIGH SCHOOL, 760 COOPER STREET, AGAWAM, MA, EXISTING CONDITIONS PLAN OF LAND", PROVIDED BY SAMIOTES CONSULTANTS INC., AND RECEIVED ON 28 JANUARY 2025 BY FLANSBURGH.
2. GROUND SOURCE HEAT EXCHANGE(GSHE) PIPING SHOWN SHALL BE CONSIDERED APPROXIMATE.
3. ELEVATIONS SHOWN ARE IN FEET AND REFER TO THE NORTH AMERICAN VERTICAL DATUM OF 1988 (NAVD 88). HORIZONTAL COORDINATES ARE IN FEET AND REFERENCE THE MASSACHUSETTS STATE PLANE COORDINATE SYSTEM, NORTH AMERICAN DATUM OF 1983.
4. BOREHOLES AND GROUND SOURCE HEAT EXCHANGERS SHALL BE INSTALLED IN ACCORDANCE WITH ALL APPLICABLE FEDERAL, STATE AND LOCAL REGULATIONS AND REQUIREMENTS.
5. FIELD VERIFY AND COORDINATE PIPE ROUTING WITH OTHER TRADES PRIOR TO AND DURING INSTALLATION.
6. REFER TO PROJECT SPECIFICATION 332310 FOR GSHE SYSTEM INSTALLATION AND TESTING REQUIREMENTS.
7. ALL HORIZONTAL GSHE CIRCUIT, SUPPLY AND RETURN PIPING SHALL HAVE A MINIMUM OF 4.0 FT OF COVER RELATIVE TO PROPOSED FINISHED GRADE, UNLESS OTHERWISE NOTED.

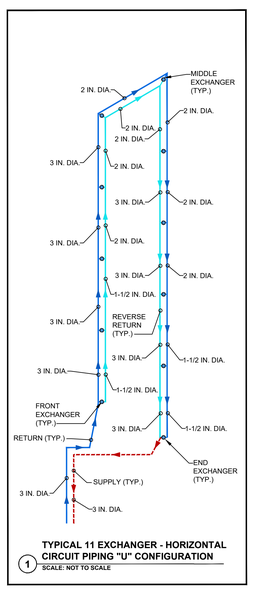

1 TYPICAL 11 EXCHANGER - HORIZONTAL CIRCUIT PIPING "U" CONFIGURATION
SCALE: NOT TO SCALE

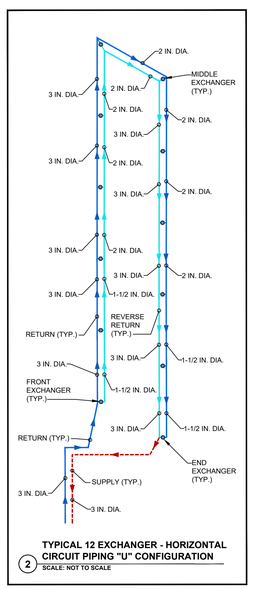

2 TYPICAL 12 EXCHANGER - HORIZONTAL CIRCUIT PIPING "U" CONFIGURATION
SCALE: NOT TO SCALE

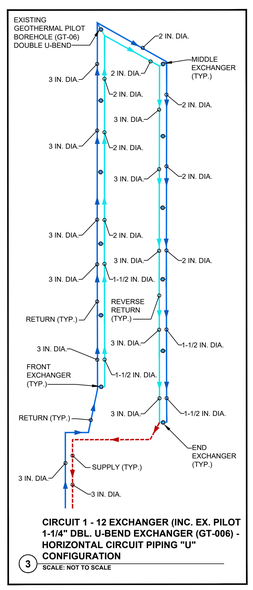

3 CIRCUIT 1 - 12 EXCHANGER (INC. EX. PILOT 1-1/4" DBL. U-BEND EXCHANGER (GT-006) - HORIZONTAL CIRCUIT PIPING "U" CONFIGURATION
SCALE: NOT TO SCALE

DRAFT

AGAWAM HIGH SCHOOL
760 COOPER STREET AGAWAM, MA 01001

FLANSBURGH
77 NORTH WASHINGTON STREET
BOSTON, MA 02114-1910
FLANSBURGH.COM

Consultants

OWNER'S PROJECT MANAGER:
LEFTFIELD
101 FEDERAL STREET
BOSTON MA, 02110

CIVIL:
SAMIOTES CONSULTANTS INC.
20 A STREET
FRAMINGHAM MA, 01701

LANDSCAPE:
TERRAINK
7 CENTRAL ST STE 150
ARLINGTON MA, 02476

STRUCTURAL:
ENGINEERS DESIGN GROUP INC.
389 MAIN STREET STE 401
MALDEN MA, 02148

MECHANICAL / ELECTRICAL:
VANDERWEIL ENGINEERS
374 SUMMER STREET
BOSTON MA, 02210

PLUMBING / FIRE PROTECTION:
RWH CONSULTING ENGINEERS
540 MEADOW ST EXT
AGAWAM MA, 01001

FOOD SERVICE:
CRABTREE McGRATH ASSOCIATES INC.
161 WEST MAIN ST
GEORGETOWN MA, 01833

CODE:
R.W. SULLIVAN ENGINEERING INC.
529 MAIN ST STE 203
BOSTON MA, 02129

FF&E:
STEFURA ASSOCIATES
77 N WASHINGTON ST
BOSTON MA, 02114

SUSTAINABILITY:
THE GREEN ENGINEER
23 BRADFORD ST
CONCORD MA, 01742

SECURITY:
PAMELA PERINI CONSULTING
WALTHAM, MA

ATHLETIC FIELDS:
ACTIVITAS
70 MILTON STREET
DEDHAM, MA 02026

GEOTHERMAL:
HALEY & ALDRICH, INC.
465 MEDFORD STREET, SUITE 2200
BOSTON, MA 02129

THEATRE:
THEATRE PROJECTS
47 WATER ST
SOUTH NORWALK, CT 06854

LIGHTING:
HLB
200 STATE ST, STE 325
BOSTON, MA 02109

HARDWARE:
CAMPBELL-McCABE WORLDWIDE LLC
63 GREAT ROAD
MAYNARD, MA 01754

NO.	DATE	NOTE
		ISSUE

Stamp

NOT FOR CONSTRUCTION

AGAWAM PLANNING BOARD SUBMISSION

Key Plan

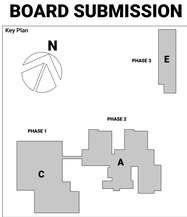

Sheet Title
GROUND SOURCE HEAT EXCHANGER (GSHE) SYSTEM - LAYOUT AND EXTERIOR PIPING PLAN

Drawn By: WTE	Project ID: 202302
Reviewed By: DMH	Scale: AS SHOWN
Issue Date: 02/20/2025	Plot Date

Sheet No.
GT-01

EDGAR, BILLY
Printed: 2/20/2025 1:56 PM Layout: GT-01
\\HALEYALDRICH.COM\SHARE\CP\PROJECTS\021042\9\CAD\CONTRACTDRAWINGS\021042\9-001-GT-01.DWG

END EXCHANGER (TYP.)

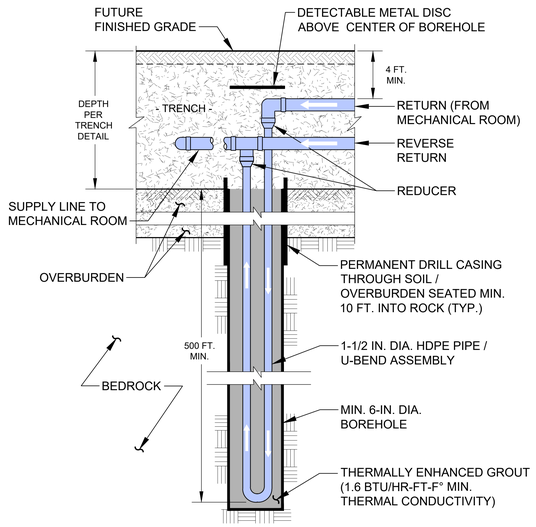

MIDDLE EXCHANGER (TYP.)

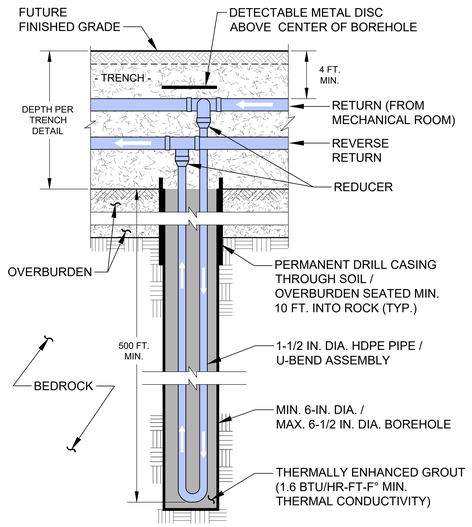

EXISTING DOUBLE U-BEND MIDDLE EXCHANGER, PLAN VIEW (CIRCUIT 1, GT-006 ONLY)

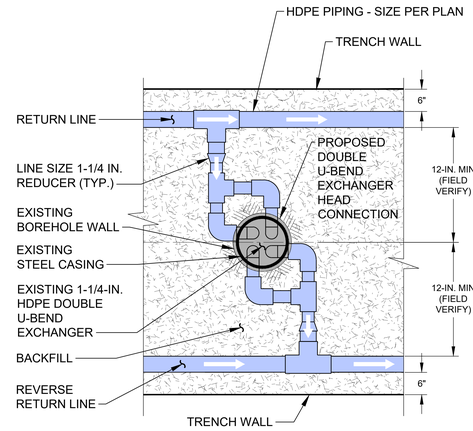

NOTE FOR GT-006 ONLY

1. GT-006 HAS BEEN INSTALLED AS A DOUBLE U-BEND AND THIS DETAIL SHOW HOW TO TIE THE DOUBLE U-BEND INTO THE SUPPLY / RETURN PIPING FOR THE PROPOSED EXCHANGER HEAD CONNECTION.

FRONT EXCHANGER

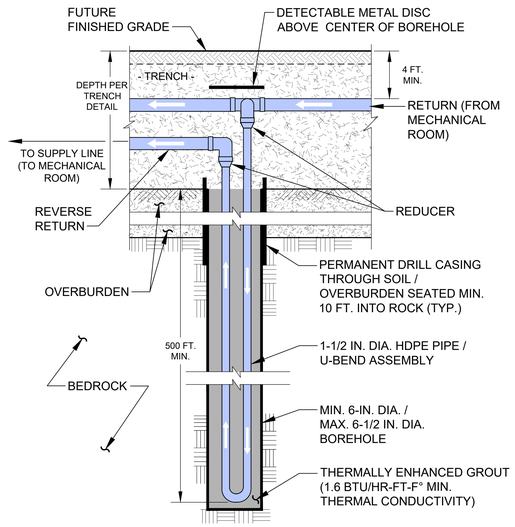

DETAIL NOTES

1. FOR CLARITY HORIZONTAL PIPE RUNS SHOWN AT DIFFERENT ELEVATIONS AND U-BEND SHOWN ROTATED, REFER TO DETAIL 2 THIS SHEET.
2. FOR PIPE SIZES IN EXCHANGER CIRCUITS REFER TO DRAWING GT-01 DETAILS 1 AND 2.
3. ALL PROPOSED EXCHANGER ARE TO BE 1-1/2 IN. HPDE SINGLE U-LOOP UNLESS NOTED OTHERWISE.

1 EXCHANGER CIRCUIT PIPING DETAIL
NOT TO SCALE

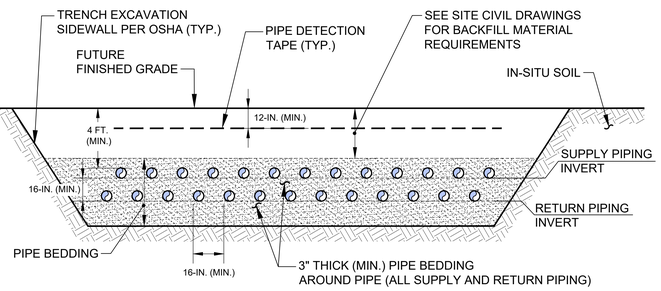

DETAIL NOTE:

1. NUMBER OF PIPES IN TRENCH WILL VARY BASED ON ROUTING TO / FROM EXCHANGER CIRCUITS TO MECHANICAL ROOM.

2 GSHE SYSTEM PIPING TRENCHING DETAIL
NOT TO SCALE

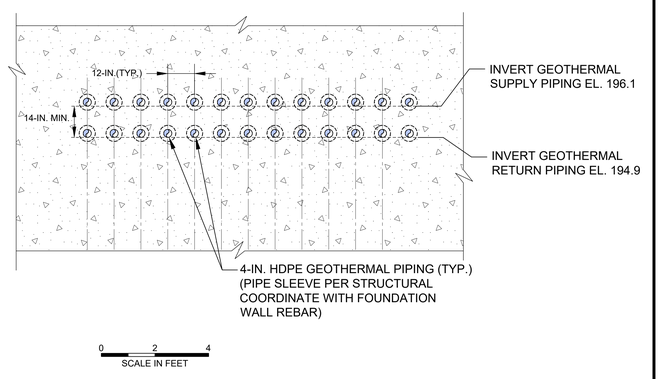

3 GEOTHERMAL PIPING BUILDING PENETRATION THROUGH ELEVATION OF BUILDING FOUNDATION WALL
SCALE: AS SHOWN

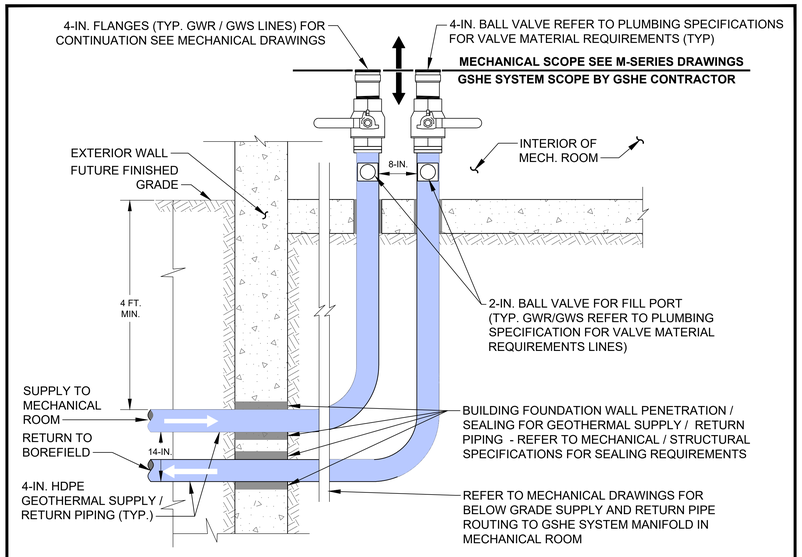

4 BUILDING PENETRATION (SIDE VIEW)
NOT TO SCALE

DETAIL NOTE

1. REFER TO MECHANICAL DRAWINGS FOR PIPING INSIDE MECHANICAL ROOM.

NOTES

1. REFER TO DRAWING GT-01 FOR NOTES ON PIPING SIZES, INVERT ELEVATIONS IN TRENCHES, AND AT EXCHANGER HEADS.
2. FIELD VERIFY AND COORDINATE PIPE ROUTING WITH OTHER TRADES PRIOR TO AND DURING INSTALLATION.
3. IN ROUTING THE HORIZONTAL EXCHANGER CIRCUIT PIPING BETWEEN THE EXCHANGERS AND TO / FROM THE EXCHANGER CIRCUITS PROVIDE, WHERE SUITABLE, BEND PIPES IN LIEU OF ELBOWS TO MINIMIZE THE NUMBER OF FUSION WELDS IN PIPING RUNS.

DRAFT

AGAWAM HIGH SCHOOL
760 COOPER STREET AGAWAM, MA 01001

FLANSBURGH
77 NORTH WASHINGTON STREET
BOSTON, MA 02114-1910
FLANSBURGH.COM
Consultants

OWNER'S PROJECT MANAGER:
LEFTFIELD
101 FEDERAL STREET
BOSTON MA, 02110

CIVIL:
SAMIOTES CONSULTANTS INC.
20 A STREET
FRAMINGHAM MA, 01701

LANDSCAPE:
TERRAINK
7 CENTRAL ST STE 150
ARLINGTON MA, 02476

STRUCTURAL:
ENGINEERS DESIGN GROUP INC.
389 MAIN STREET STE 401
MALDEN MA, 02148

MECHANICAL / ELECTRICAL:
VANDERWEIL ENGINEERS
374 SUMMER STREET
BOSTON MA, 02210

PLUMBING / FIRE PROTECTION:
RWH CONSULTING ENGINEERS
540 MEADOW ST EXT
AGAWAM MA, 01001

FOOD SERVICE:
CRABTREE McGRATH ASSOCIATES INC.
161 WEST MAIN ST
GEORGETOWN MA, 01833

CODE:
R.W. SULLIVAN ENGINEERING INC.
529 MAIN ST STE 203
BOSTON MA, 02129

FF&E:
STEFURA ASSOCIATES
77 N WASHINGTON ST
BOSTON MA, 02114

SUSTAINABILITY:
THE GREEN ENGINEER
23 BRADFORD ST
CONCORD MA, 01742

SECURITY:
PAMELA PERINI CONSULTING
WALTHAM, MA

ATHLETIC FIELDS:
ACTIVITAS
70 MILTON STREET
DEDHAM, MA 02026

GEOTHERMAL:
HALEY & ALDRICH, INC.
465 MEDFORD STREET, SUITE 2200
BOSTON, MA 02129

THEATRE:
THEATRE PROJECTS
47 WATER ST
SOUTH NORWALK, CT 06854

LIGHTING:
HLB
200 STATE ST, STE 325
BOSTON, MA 02109

HARDWARE:
CAMPBELL-McCABE WORLDWIDE LLC
63 GREAT ROAD
MAYNARD, MA 01754

NO.	DATE	NOTE
		ISSUE

Stamp

NOT FOR CONSTRUCTION

AGAWAM PLANNING BOARD SUBMISSION

Key Plan

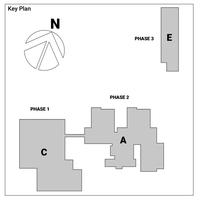

Sheet Title
GROUND SOURCE HEAT EXCHANGER (GSHE) SYSTEM - PIPING DETAILS

Drawn By: WTE	Project ID: 202302
Reviewed By: DMH	Scale: AS SHOWN
Issue Date: 02/20/2025	Plot Date:
Sheet No.	

GT-02

EDGAR, BILLY
Printed: 2/20/2025 1:54 PM Layout: GT-02
\\HALEYALDRICH.COM\SHARE\CF\PROJECTS\02104291\CAD\CONTRACTDRAWINGS\02104291-001-GT-DETAILS.DWG

CONTRACTOR SHALL PERFORM, COMPLY AND DOCUMENT ALL PROCEDURES FOR FIELD TESTING DESCRIBED HEREIN, ALL TESTING SHALL BE PERFORMED IN THE PRESENCE OF THE OWNER'S REPRESENTATIVE

A. FIELD TESTING DURING INSTALLATION OF U-BEND INTO GEOTHERMAL BOREHOLE AND AFTER GROUTING:

THE FOLLOWING SHALL BE CONDUCTED AT EACH BOREHOLE:

1. PRIOR TO INSERTION OF U-BEND, COMPLETELY FILL U-BEND WITH WATER AND HYDROSTATICALLY APPLY A PRESSURE OF 60 PSIG AND CONFIRM NO OBSERVABLE WATER LEAKS OCCURRING OVER ONE CONTINUOUS HOUR PERIOD.
2. IF LEAK TEST SUCCESSFUL, INSERT U-BEND ASSEMBLY INTO BOREHOLE. TREMIE GROUT BOREHOLE IN ACCORDANCE WITH PROJECT SPECIFICATIONS AND DRAWINGS.
3. COLLECT GROUT SPECIMEN AS NECESSARY. COLLECT UP TO FIFTY (50) GROUT SPECIMENS FROM FIFTY (50) DIFFERENT GROUT BATCHES (ONE PUMPED SAMPLE FOR EVERY THREE BOREHOLES INSTALLED) FOR THE PURPOSES OF GROUT THERMAL CONDUCTIVITY TESTING SELECTED BY THE OWNER'S REPRESENTATIVE. SUBMIT ALL GROUT SPECIMENS TO AN INDEPENDENT TESTING LABORATORY FOR TESTING IN ACCORDANCE WITH ASTM D5334.
4. AFTER TREMIE GROUT OF U-BEND IN BOREHOLE, CONDUCT FLUSHING OF THE INDIVIDUAL BOREHOLE TO PURGE AIR AND DEBRIS FROM U-BEND BY MAINTAINING A MINIMUM OF 18 GPM (3 FT/SEC VELOCITY) FOR THE GREATER OF 60 MINUTES OR 10 U-BEND VOLUMES UNTIL AIR BUBBLES ARE OBSERVED TO BE ABSENT FROM THE EFFLUENT. SEE FIGURE 1 BELOW.
5. AFTER FLUSHING HAS BEEN COMPLETED AND DURING APPLICATION OF A FLOW RATE OF 18 GPM AS CONFIRMED BY A FLOW METER, CONFIRM PRESSURE DROP FROM SUPPLY TO RETURN ON U-BEND OF NO MORE THAN 17 PSIG OVER A MINIMUM PERIOD OF 15 MINUTES. SEE FIGURE 1 BELOW.

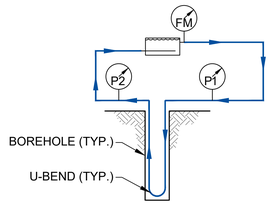

FIGURE 1

6. REFER TO FIGURE 2 BELOW AND CONDUCT HYDROSTATIC TEST IN ACCORDANCE WITH ASTM F2164-02 AS FOLLOWS:
   a. HOLD AT TEST PRESSURE OF 110 PSIG FOR A MINIMUM OF 4 HOURS. DURING 4 HOURS PERIOD, TAKE READING OF HYDROSTATIC TEST PRESSURE EVERY 5 MINUTES. IF PRESSURE CHANGE OF GREATER THAN 1 PSI IS OBSERVED, REPRESSURIZE TO TEST PRESSURE. REPEAT AS NECESSARY DURING THE 4 HOUR DURATION.
   b. IF NO LEAKS DETECTED AFTER MAINTAINING PRESSURE, REDUCE PRESSURE BY 10 PSIG AND HOLD FOR A MINIMUM OF 1 HOUR. DO NOT ADD PRESSURE AFTER REDUCTION.
   c. IF NO LEAKS ARE OBSERVED AND PRESSURE DOES NOT DECREASE MORE THAN 5% OF TEST PRESSURE, TEST IS CONSIDERED PASSED.
   d. REDUCE PRESSURE TO ATMOSPHERIC WHILE MAINTAINING WATER INSIDE U-BEND. PLUG/CRIMP U-BEND ENDS TO PREVENT COLLAPSE OF PIPING DURING GROUTING.

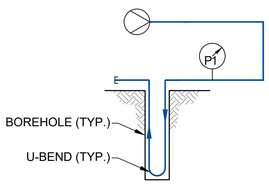

FIGURE 2

B. FIELD TESTING AFTER INSTALLATION OF HDPE SYSTEM AND PRIOR TO BACKFILL OVER LATERAL SUPPLY AND RETURN PIPING:

1. AFTER SUCCESSFUL COMPLETION OF ALL INDIVIDUAL BOREHOLE TESTS WITHIN A CIRCUIT AND AFTER INSTALLATION OF CIRCUIT PIPING AND PRIOR TO BACKFILLING OF THE BOREHOLE CIRCUIT, CONDUCT FLUSHING OF THE CIRCUIT (WITH WATER) TO PURGE AIR AND DEBRIS FROM PIPIING BY MAINTAINING A MINIMUM FLOW RATE AS LISTED IN TABLE I (2 FT/SEC VELOCITY) FOR THE GREATER OF 180 MINUTES OR 10 CIRCUIT VOLUMES UNTIL AIR BUBBLES ARE ABSENT FROM THE EFFLUENT. SEE FIGURE 3. FLUSHING SHALL BE CONDUCTED SUCH THAT WATER VELOCITIES MAINTAINED AT A MINIMUM OF 2 FT/SEC.

TABLE I

CIRCUIT NO.	FLOW RATE (GPM)	PRESSURE DROP (PSIG)
TYPICAL - 11 EXCHANGER CIRCUIT	132	80-85
TYPICAL - 12 EXCHANGER CIRCUIT	144	105-110
CIRCUIT 1 - 12 EXCHANGER CIRCUIT	156	120-125

TABLE I NOTES:

a. PRESSURE DROP FOR EACH CIRCUIT SHALL BE SUBMITTED TO AND ACCEPTED BY THE ENGINEER AND SHALL BE FIELD VERIFIED BASED ON TEST SET-UP CONFIGURATION.

b. ADJUST TESTING PURGE VALVES SO THE ALL CIRCUIT PRESSURE DROPS ARE WITHIN 10% OR LESS OF EACH OTHER BEFORE BACKFILLING.

2. AFTER FLUSHING HAS BEEN COMPLETED AND DURING APPLICATION OF A FLOW RATE AS LISTED IN TABLE I ABOVE, CONFIRM PRESSURE DROP FROM SUPPLY TO RETURN AT MANIFOLD OR NEAR LOCATION OF MANIFOLD ON CIRCUIT OF PRESSURE DROPS LISTED IN THE TABLE ABOVE OVER A MINIMUM OF 15 MINUTES. SEE FIGURE 3 BELOW.

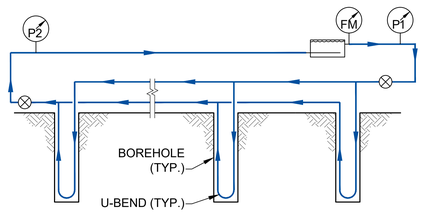

FIGURE 3

1. REFER TO FIGURE 4 BELOW AND CONDUCT HYDROSTATIC TEST IN ACCORDANCE WITH ASTM F2164-02 AS FOLLOWS:
   a. HOLD AT TEST PRESSURE OF 110 PSIG FOR A MINIMUM OF 4 HOURS. DURING 4 HOURS PERIOD, TAKE READING OF HYDROSTATIC TEST PRESSURE EVERY 5 MINUTES. IF PRESSURE CHANGE OF GREATER THAN 1 PSI IS OBSERVED, REPRESSURIZE TO TEST PRESSURE. REPEAT AS NECESSARY DURING THE 4 HOUR DURATION.
   b. IF NO LEAKS DETECTED AFTER MAINTAINING PRESSURE, REDUCE PRESSURE BY 10 PSIG AND HOLD FOR A MINIMUM OF 1 HOUR. DO NOT ADD PRESSURE AFTER REDUCTION.
   c. IF NO LEAKS ARE OBSERVED AND PRESSURE DOES NOT DECREASE MORE THAN 5% OF TEST PRESSURE, TEST IS CONSIDERED PASSED.
   d. REDUCE PRESSURE TO A MINIMUM OF 25 PSIG WHILE MAINTAINING WATER INSIDE CIRCUIT. CLOSE VALVE ON SYSTEM CIRCUIT AT MANIFOLD.

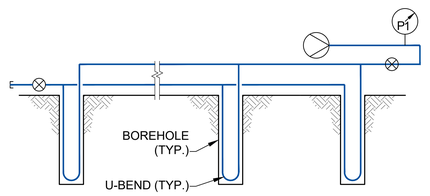

FIGURE 4

C. FIELD TESTING AFTER SYSTEM INSTALLATION:

1. AFTER SUCCESSFUL COMPLETION OF CIRCUIT TEST PROCEDURE HAS BEEN MET FOR ALL CIRCUITS, BACKFILL THE ENTIRE SYSTEM TO PROPOSED FINISHED GRADES IN ACCORDANCE WITH PROJECT DOCUMENTS. RETEST TEST AFTER BACKFILLING (FLUSH, PURGING, AND HYDROSTATIC TESTING) TO CONFIRM NO DAMAGE TO PIPING CIRCUIT OCCURRED DURING BACKFILLING.
2. APPLY AND MAINTAIN A MINIMUM OF FLOW RATE AS LISTED IN TABLE I TO EACH CIRCUIT AND CONFIRM PRESSURE DROP FROM SUPPLY TO RETURN AT MANIFOLD ON CIRCUIT OF PRESSURE DROPS LISTED IN TABLE I OVER A MINIMUM OF 15 MINUTES. SEE FIGURE 5 BELOW.

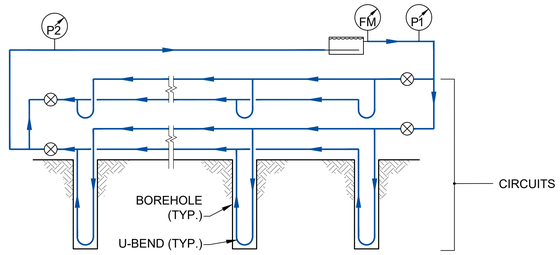

FIGURE 5

3. REFER TO FIGURE 6 BELOW AND CONDUCT HYDROSTATIC TEST OF THE ENTIRE GEOTHERMAL HDPE SYSTEM (I.E., ALL CIRCUIT VALVES OPEN) UP TO THE MANIFOLD IN ACCORDANCE WITH ASTM F2164-02AS FOLLOWS:
   a. HOLD AT TEST PRESSURE OF 110 PSIG FOR A MINIMUM OF 4 HOURS. DURING 4 HOURS PERIOD, TAKE READING OF HYDROSTATIC TEST PRESSURE EVERY 5 MINUTES. IF PRESSURE CHANGE OF GREATER THAN 1 PSI IS OBSERVED, REPRESSURIZE TO TEST PRESSURE. REPEAT AS NECESSARY DURING THE 4 HOUR DURATION.
   b. IF NO LEAKS DETECTED AFTER MAINTAINING PRESSURE, REDUCE PRESSURE BY 10 PSIG AND HOLD FOR A MINIMUM OF 1 HOUR. DO NOT ADD PRESSURE AFTER REDUCTION.
   c. IF NO LEAKS ARE OBSERVED AND PRESSURE DOES NOT DECREASE MORE THAN 5% OF TEST PRESSURE, TEST IS CONSIDERED PASSED.
   d. REDUCE PRESSURE TO A MINIMUM OF 25 PSIG WHILE MAINTAINING WATER INSIDE SYTEM. CLOSE VALVE ON EACH CIRCUIT AT MANIFOLD.

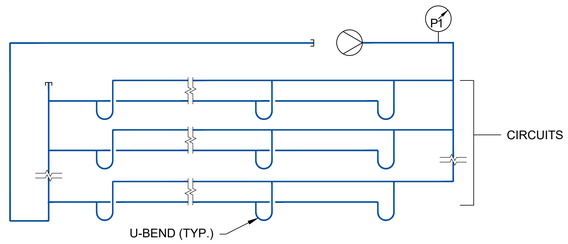

FIGURE 6

INSTRUMENTATION REQUIREMENTS FOR ALL TESTS:

** PRESSURE DROP REQUIREMENTS EXCLUDE HEAD LOSS IN TESTING EQUIPMENT AND TEST FITTINGS.

FLOW RATES SHALL BE TAKEN USING FLOW METERS AS FOLLOWS:

- CAPABLE OF MEASURING FLOW RATE UP TO A MINIMUM OF 120% OF THE HIGHEST TEST FLOW RATE REQUIRED.
- GRADUATED TO READ TO THE NEAREST 1 GPM.
- HAVE INTEGRATED TOTALIZER GRADUATED TO THE NEAREST 1 GALLON.

PRESSURE READINGS SHALL BE TAKEN USING PRESSURE GAGES AS FOLLOWS:

- CAPABLE OF MEASURING PRESSURES UP TO A MINIMUM OF 110% OF THE HIGHEST TEST PRESSURE REQUIRED.
- GRADUATED TO READ TO THE NEAREST 0.5 PSIG.

EQUIPMENT LIST:

- FM — FLOW METER
- P — PRESSURE GAGE
- TANK FOR AIR BLEED
- HYDROSTATIC PUMP
- VALVE
- PIPE CAP OR CLOSED VALVE

NOTE:

1. REFER TO PROJECT DRAWING AND SPECIFICATIONS FOR ADDITIONAL REQUIREMENTS.

DRAFT

AGAWAM HIGH SCHOOL
760 COOPER STREET AGAWAM, MA 01001

FLANSBURGH
77 NORTH WASHINGTON STREET
BOSTON, MA 02114-1910
FLANSBURGH.COM
Consultants

OWNER'S PROJECT MANAGER:
LEFTFIELD
101 FEDERAL STREET
BOSTON MA, 02110

CIVIL:
SAMIOTES CONSULTANTS INC.
20 A STREET
FRAMINGHAM MA, 01701

LANDSCAPE:
TERRAINK
7 CENTRAL ST STE 150
ARLINGTON MA, 02476

STRUCTURAL:
ENGINEERS DESIGN GROUP INC.
389 MAIN STREET STE 401
MALDEN MA, 02148

MECHANICAL / ELECTRICAL:
VANDERWEIL ENGINEERS
374 SUMMER STREET
BOSTON MA, 02210

PLUMBING / FIRE PROTECTION:
RWH CONSULTING ENGINEERS
540 MEADOW ST EXT
AGAWAM MA, 01001

FOOD SERVICE:
CRABTREE McGRATH ASSOCIATES INC.
161 WEST MAIN ST
GEORGETOWN MA, 01833

CODE:
R.W. SULLIVAN ENGINEERING INC.
529 MAIN ST STE 203
BOSTON MA, 02129

FF&E:
STEFURA ASSOCIATES
77 N WASHINGTON ST
BOSTON MA, 02114

SUSTAINABILITY:
THE GREEN ENGINEER
23 BRADFORD ST
CONCORD MA, 01742

SECURITY:
PAMELA PERINI CONSULTING
WALTHAM, MA

ATHLETIC FIELDS:
ACTIVITAS
70 MILTON STREET
DEDHAM, MA 02026

GEOTHERMAL:
HALEY & ALDRICH, INC.
465 MEDFORD STREET, SUITE 2200
BOSTON, MA 02129

THEATRE:
THEATRE PROJECTS
47 WATER ST
SOUTH NORWALK, CT 06854

LIGHTING:
HLB
200 STATE ST, STE 325
BOSTON, MA 02109

HARDWARE:
CAMPBELL-McCABE WORLDWIDE LLC
63 GREAT ROAD
MAYNARD, MA 01754

NO.	DATE	NOTE

ISSUE

Stamp

NOT FOR CONSTRUCTION

AGAWAM PLANNING BOARD SUBMISSION

Key Plan

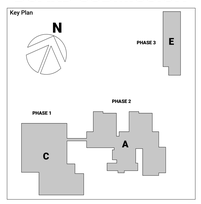

Sheet Title

GROUND SOURCE HEAT EXCHANGER (GSHE) SYSTEM - FIELD TEST PROCEDURES

Drawn By: WTE	Project ID: 202302
Reviewed By: DMH	Scale: AS SHOWN
Issue Date: 02/20/2025	Plot Date:
Sheet No.	

GT-03

EDGAR, BILLY
\\HALEYALDRICH.COM\SHARE\CPI\PROJECTS\021042\9(CAD\CONTRACTDRAWINGS\021042\9-001-GT-DETAILS.DWG
Layout: GT-03
Printed 2/20/2025 1:48 PM

TREE PROTECTION AND REMOVAL SCHEDULE SHEET L0.01

EXISTING TREES TO PROTECT OR TRANSPLANT

TYPE	1"	4"	5"	6"	7"	8"	9"	10"	11"	12"	14"	15"	16"	18"	20"	22"	24"	32"	TOTAL TREE QTY	TOTAL DBH IN
DECIDUOUS	8									2	1			1					12	64
EVERGREEN										2	1								3	38
OVERALL TOTAL TO BE REMOVED	8									4	2			1					15	102

EXISTING TREES TO REMOVE

TYPE	1"	4"	5"	6"	7"	8"	9"	10"	11"	12"	14"	15"	16"	18"	20"	22"	24"	32"	TOTAL TREE QTY	TOTAL DBH IN
DECIDUOUS		2	1		2	1	1	7	1	1	1	1			1	2	2	1	24	310
EVERGREEN					1	1				1	1		1	1					6	75
OVERALL TOTAL TO BE REMOVED		2	1		3	2	1	7	1	2	2	1	1	1	1	2	2	1	30	385

PROPOSED TREES TO OFFSET TREE REMOVALS - BY CALIPER

TYPE	2-2.5" CALIPER	2.5-3" CALIPER	3-3.5" CALIPER	TOTAL TREE QTY	TOTAL CAL. IN
DECIDUOUS	59	29	14	102	
OVERALL TOTAL TO BE PROPOSED	59	29	14	102	232.5

PROPOSED TREES TO OFFSET TREE REMOVALS - BY HEIGHT

TYPE	7'-8' HEIGHT	8'-10' HEIGHT	10'-12' HEIGHT	14'-16' HEIGHT	TOTAL TREE QTY	TOTAL HEIGHT
DECIDUOUS				4	4	56
EVERGREEN	12	14	9		35	286
OVERALL TOTAL TO BE PROPOSED	12	14	9	4	49	342

NOTES:
1. PLEASE NOTE THAT ALL TREES ARE SUBJECT TO POTENTIAL REMOVAL PENDING ANY ADDITIONAL EXCAVATION REQUIRED FOR SOIL REMEDIATION EFFORTS.
2. TREE CALIPER SIZE NOTED ON THIS PLAN REFLECTS DIAMETER PROVIDED BY SAMIOTES CONSULTANTS INC, WITHIN SHEETS TITLED 'EXISTING CONDITIONS PLAN OF LAND' DATED SEPTEMBER 24, 2024.
3. DBH = DIAMETER AT BREAST HEIGHT MEASUREMENT.

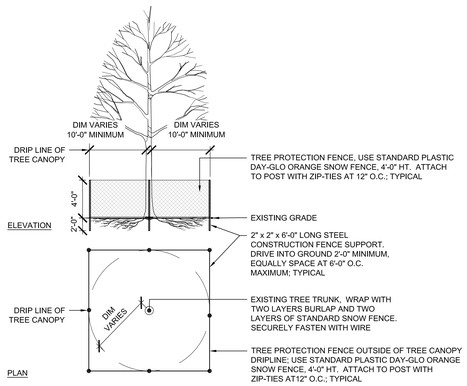

NOTES:
1. PROTECTIVE BARRICADE TO BE PLACED A MINIMUM OF 10'-0" FROM BASE OF TREE PLUS AN ADDITIONAL 1'-0" FOR EACH ADDITIONAL 'DBH' FOR TREES GREATER THAN 10" 'DBH'. ALL WORK PERFORMED WITHIN PROTECTIVE BARRICADES SHALL BE COMPLETED BY HAND AND WITH LIGHT EQUIPMENT.
2. FOR TREES THAT OCCUR IN GROUPS, PROVIDE TREE PROTECTION FENCE AROUND THE ENTIRE AREA. SEE PLAN FOR LOCATIONS.
3. DO NOT STORE ANY MACHINERY OR MATERIALS WITHIN AREA OF THE TREE PROTECTION FENCE.
4. CONTACT APPROVED ARBORIST TO PERFORM RECOMMENDED FERTILIZATION, ROOT PRUNING, AND LIMB PRUNING TREATMENTS ON SPECIMEN TREES BEFORE BEGINNING SITE PREPARATION WORK.
5. HAND EXCAVATE ONLY WITHIN THE AREA OF TREE PROTECTION FENCE.
6. REMOVAL OF FENCE ONLY UPON APPROVAL OF THE CLIENT'S REPRESENTATIVE.

1 TREE PROTECTIVE BARRICADE FENCE DETAIL
SCALE: N.T.S. ELEVATION | PLAN

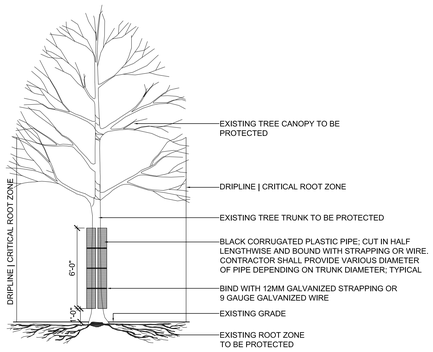

NOTES:
1. TRUNK PROTECTION TO BE USED ONLY WHEN TREE PROTECTION BARRICADE CANNOT BE PROVIDED DUE TO SITE CONSTRAINTS. INSTALLATION MUST BE APPROVED AND SUPERVISED BY THE ARBORIST.
2. THE CRITICAL ROOT ZONE OF THE TREE SHALL BE PROTECTED AT ALL TIMES.
3. PROTECT ALL TREES DIRECTED BY THE OWNER'S REPRESENTATIVE AND ARBORIST.
4. TO PREVENT INJURY TO CRITICAL ROOT ZONES OR ADJACENT TREES: ROOT PRUNING MAY BE PERFORMED BY A CERTIFIED ARBORIST AS NEEDED ON SELECTED ROOTS LESS THAN TWO INCHES IN DIAMETER PROVIDED NO MORE THAN 15-PERCENT OF THE CRITICAL ROOT ZONE IS REMOVED.
5. ALL WORK PERFORMED WITHIN DRIPLINE | CRITICAL ROOT ZONE OF TREE INCLUDING EXCAVATIONS SHALL BE DONE BY HAND AND LIGHT EQUIPMENT SUCH AS AIRSPADE AND VACUUM. OWNER'S ARBORIST TO APPROVE EQUIPMENT.
6. NO EQUIPMENT OR MATERIALS SHALL BE STORED OR STOCKPILED WITHIN DRIPLINE.
7. ROOTS EXPOSED DURING EXCAVATION SHALL BE NEATLY CUT AND COVERED WITH SOIL IMMEDIATELY.
8. THE OWNER'S ARBORIST MUST BE ON SITE PRIOR TO COMMENCING ANY WORK TO REVIEW AND LOCATE TREE PROTECTION FENCING. ROOTS EXPOSED WITHIN THE CRITICAL ROOT ZONE MUST BE APPROVED BY THE OWNER'S ARBORIST PRIOR TO CUTTING.

2 TREE PROTECTION DETAIL; FOR USE WHEN PROTECTION BARRICADE DETAIL (ABOVE) CANNOT BE INSTALLED
SCALE: N.T.S. ELEVATION | PLAN

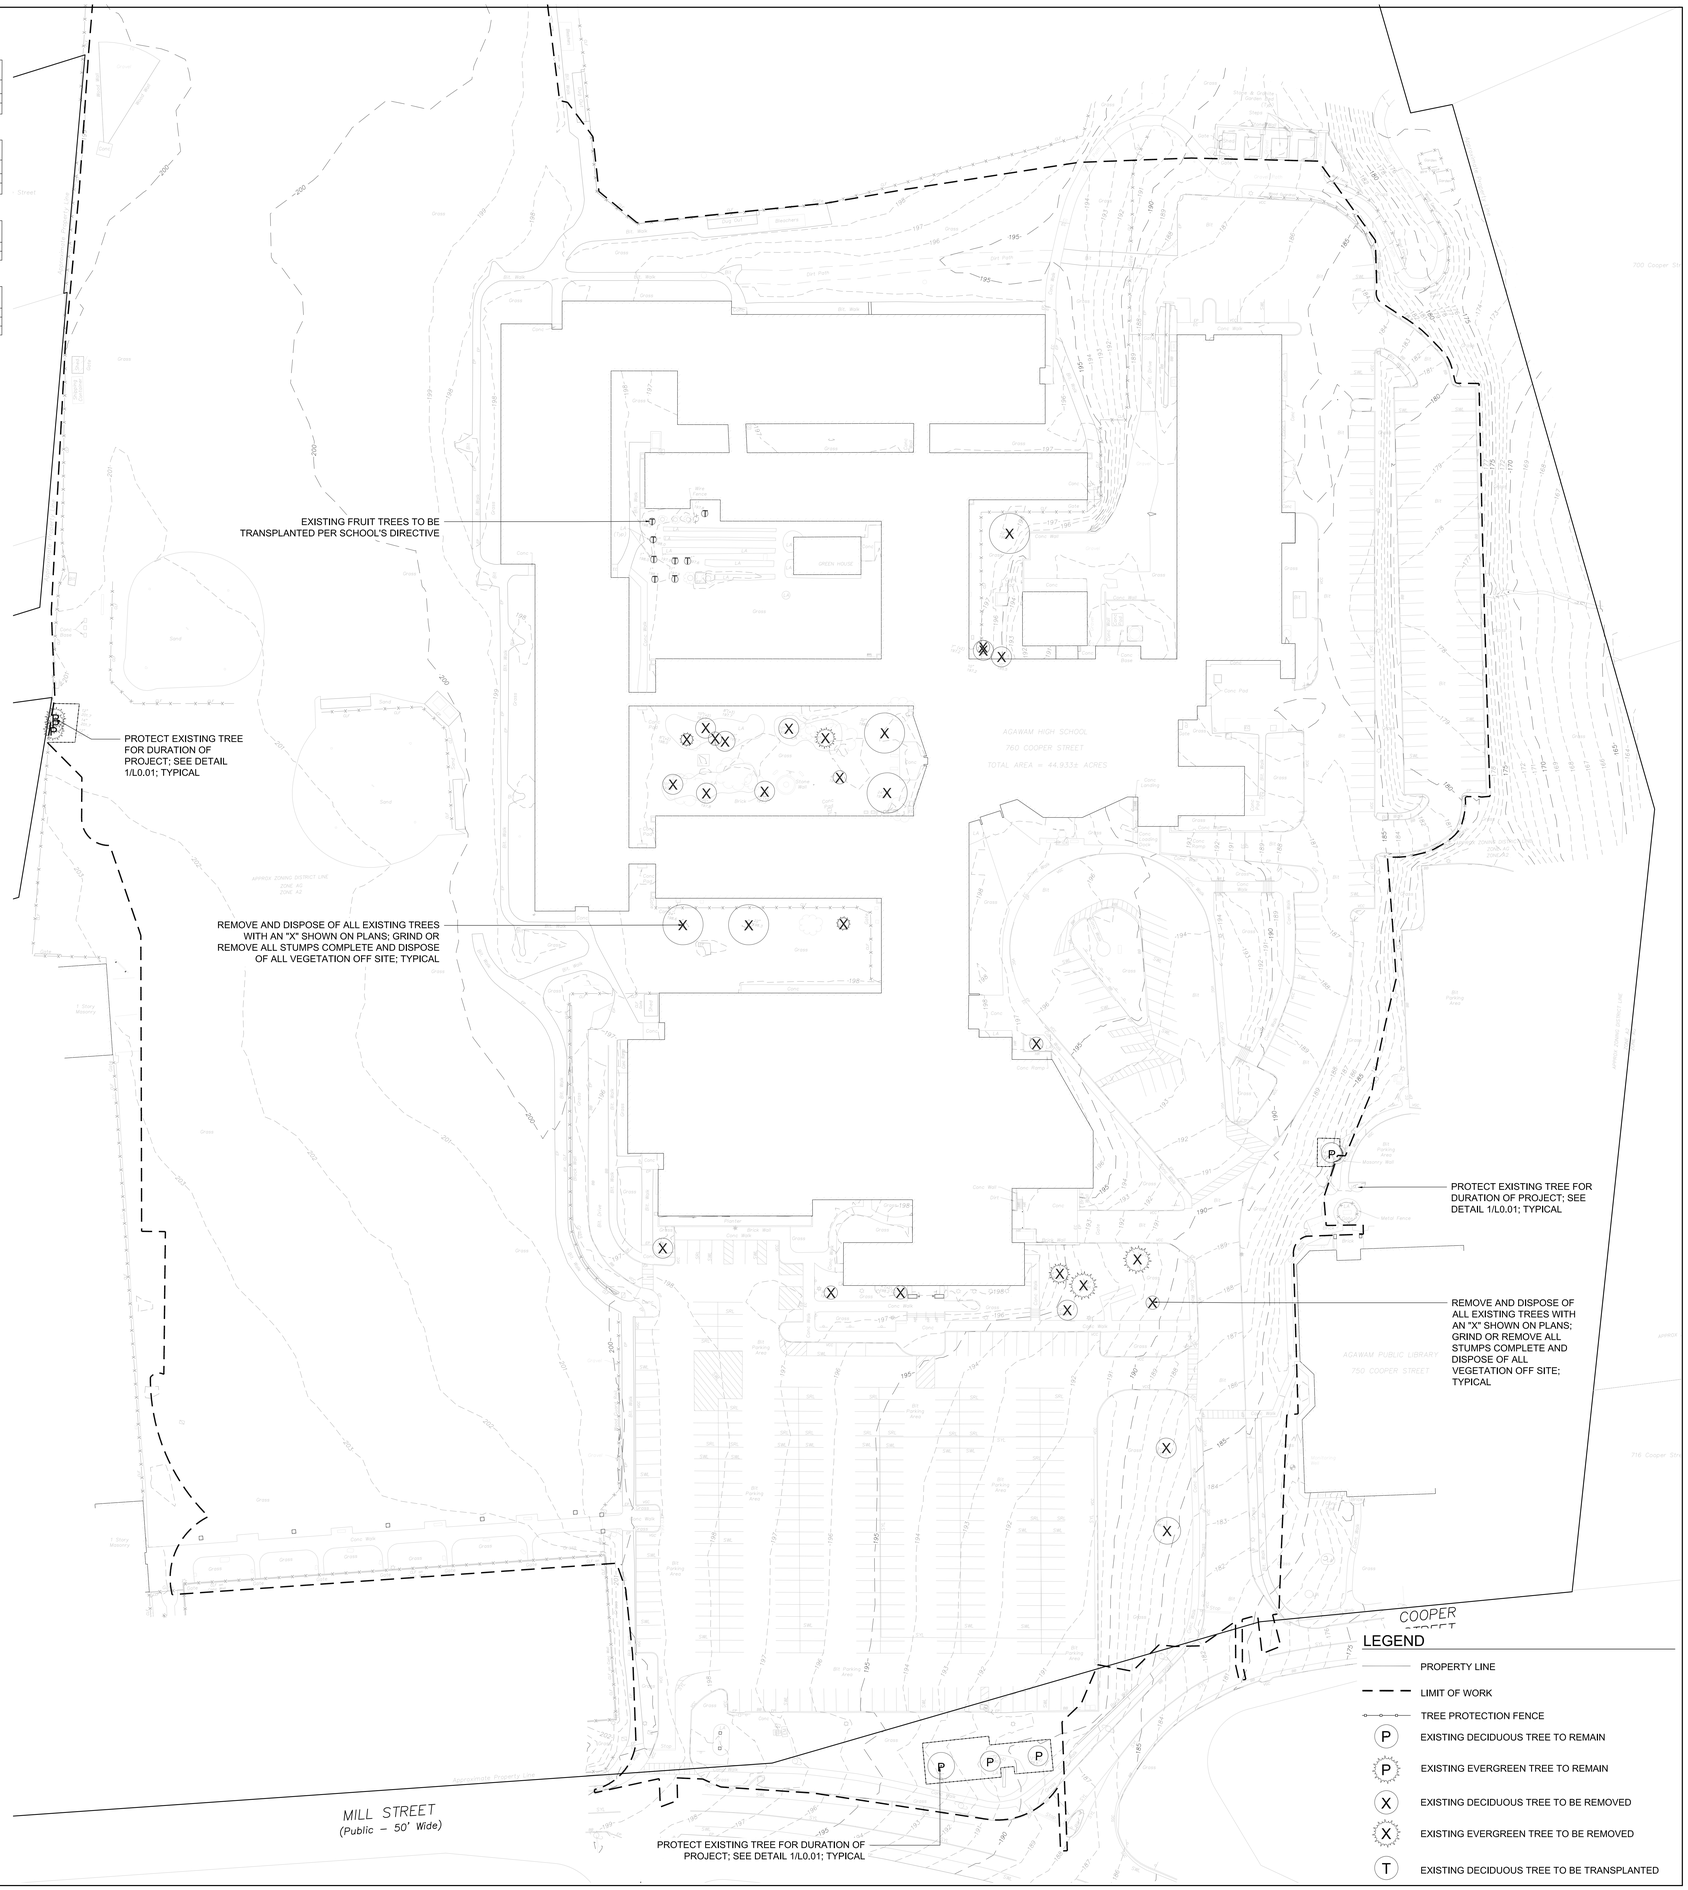

AGAWAM HIGH SCHOOL
760 COOPER STREET AGAWAM, MA 01001

FLANSBURGH
77 NORTH WASHINGTON STREET
BOSTON, MA 02114-1910
FLANSBURGH.COM
Consultants

OWNER'S PROJECT MANAGER:
LEFTFIELD
101 FEDERAL STREET
BOSTON MA, 02110

CIVIL:
SAMIOTES CONSULTANTS INC.
20 A STREET
FRAMINGHAM MA, 01701

LANDSCAPE:
TERRAINK
7 CENTRAL ST STE 150
ARLINGTON MA, 02476

STRUCTURAL:
ENGINEERS DESIGN GROUP INC.
389 MAIN STREET STE 401
MALDEN MA, 02148

MECHANICAL / ELECTRICAL:
VANDERWEIL ENGINEERS
374 SUMMER STREET
BOSTON MA, 02210

PLUMBING / FIRE PROTECTION:
RWH CONSULTING ENGINEERS
540 MEADOW ST EXT
AGAWAM MA, 01001

FOOD SERVICE:
CRABTREE McGRATH ASSOCIATES INC.
161 WEST MAIN ST
GEORGETOWN MA, 01833

CODE:
R.W. SULLIVAN ENGINEERING INC.
529 MAIN ST STE 203
BOSTON MA, 02129

FF&E:
STEFURA ASSOCIATES
77 N WASHINGTON ST
BOSTON MA, 02114

SUSTAINABILITY:
THE GREEN ENGINEER
23 BRADFORD ST
CONCORD MA, 01742

SECURITY:
PAMELA PERINI CONSULTING
WALTHAM, MA

ATHLETIC FIELDS:
ACTIVITAS
70 MILTON STREET
DEDHAM, MA 02026

GEOTHERMAL:
HALEY & ALDRICH
70 BLANCHARD RD, Ste 204
BURLINGTON, MA 01803

THEATRE:
THEATRE PROJECTS
47 WATER ST
SOUTH NORWALK, CT 06854

LIGHTING:
HLB
200 STATE ST, STE 325
BOSTON, MA 02109

HARDWARE:
CAMPBELL-McCABE WORLDWIDE LLC
63 GREAT ROAD
MAYNARD, MA 01754

NO.	DATE	NOTE
		ISSUE

Stamp

COMMONWEALTH OF MASSACHUSETTS — REGISTERED LANDSCAPE ARCHITECT — NO. 1014

AGAWAM PLANNING BOARD SUBMISSION

Key Plan

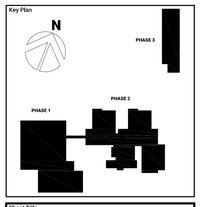

Sheet Title

TREE PROTECTION AND REMOVAL PLAN

Drawn By: KRA | HM	Project ID: 202302
Reviewed By: LT | KAF	Scale: 1" = 40'-0"
Issue Date: 02/20/25	Plot Date: 2/18/2025 3:43:43 PM
Sheet No.	

L0.01

2/18/2025 3:43:43 PM
Autodesk Docs://202302-Agawam High School/202302-AgawamHighSchool.rvt

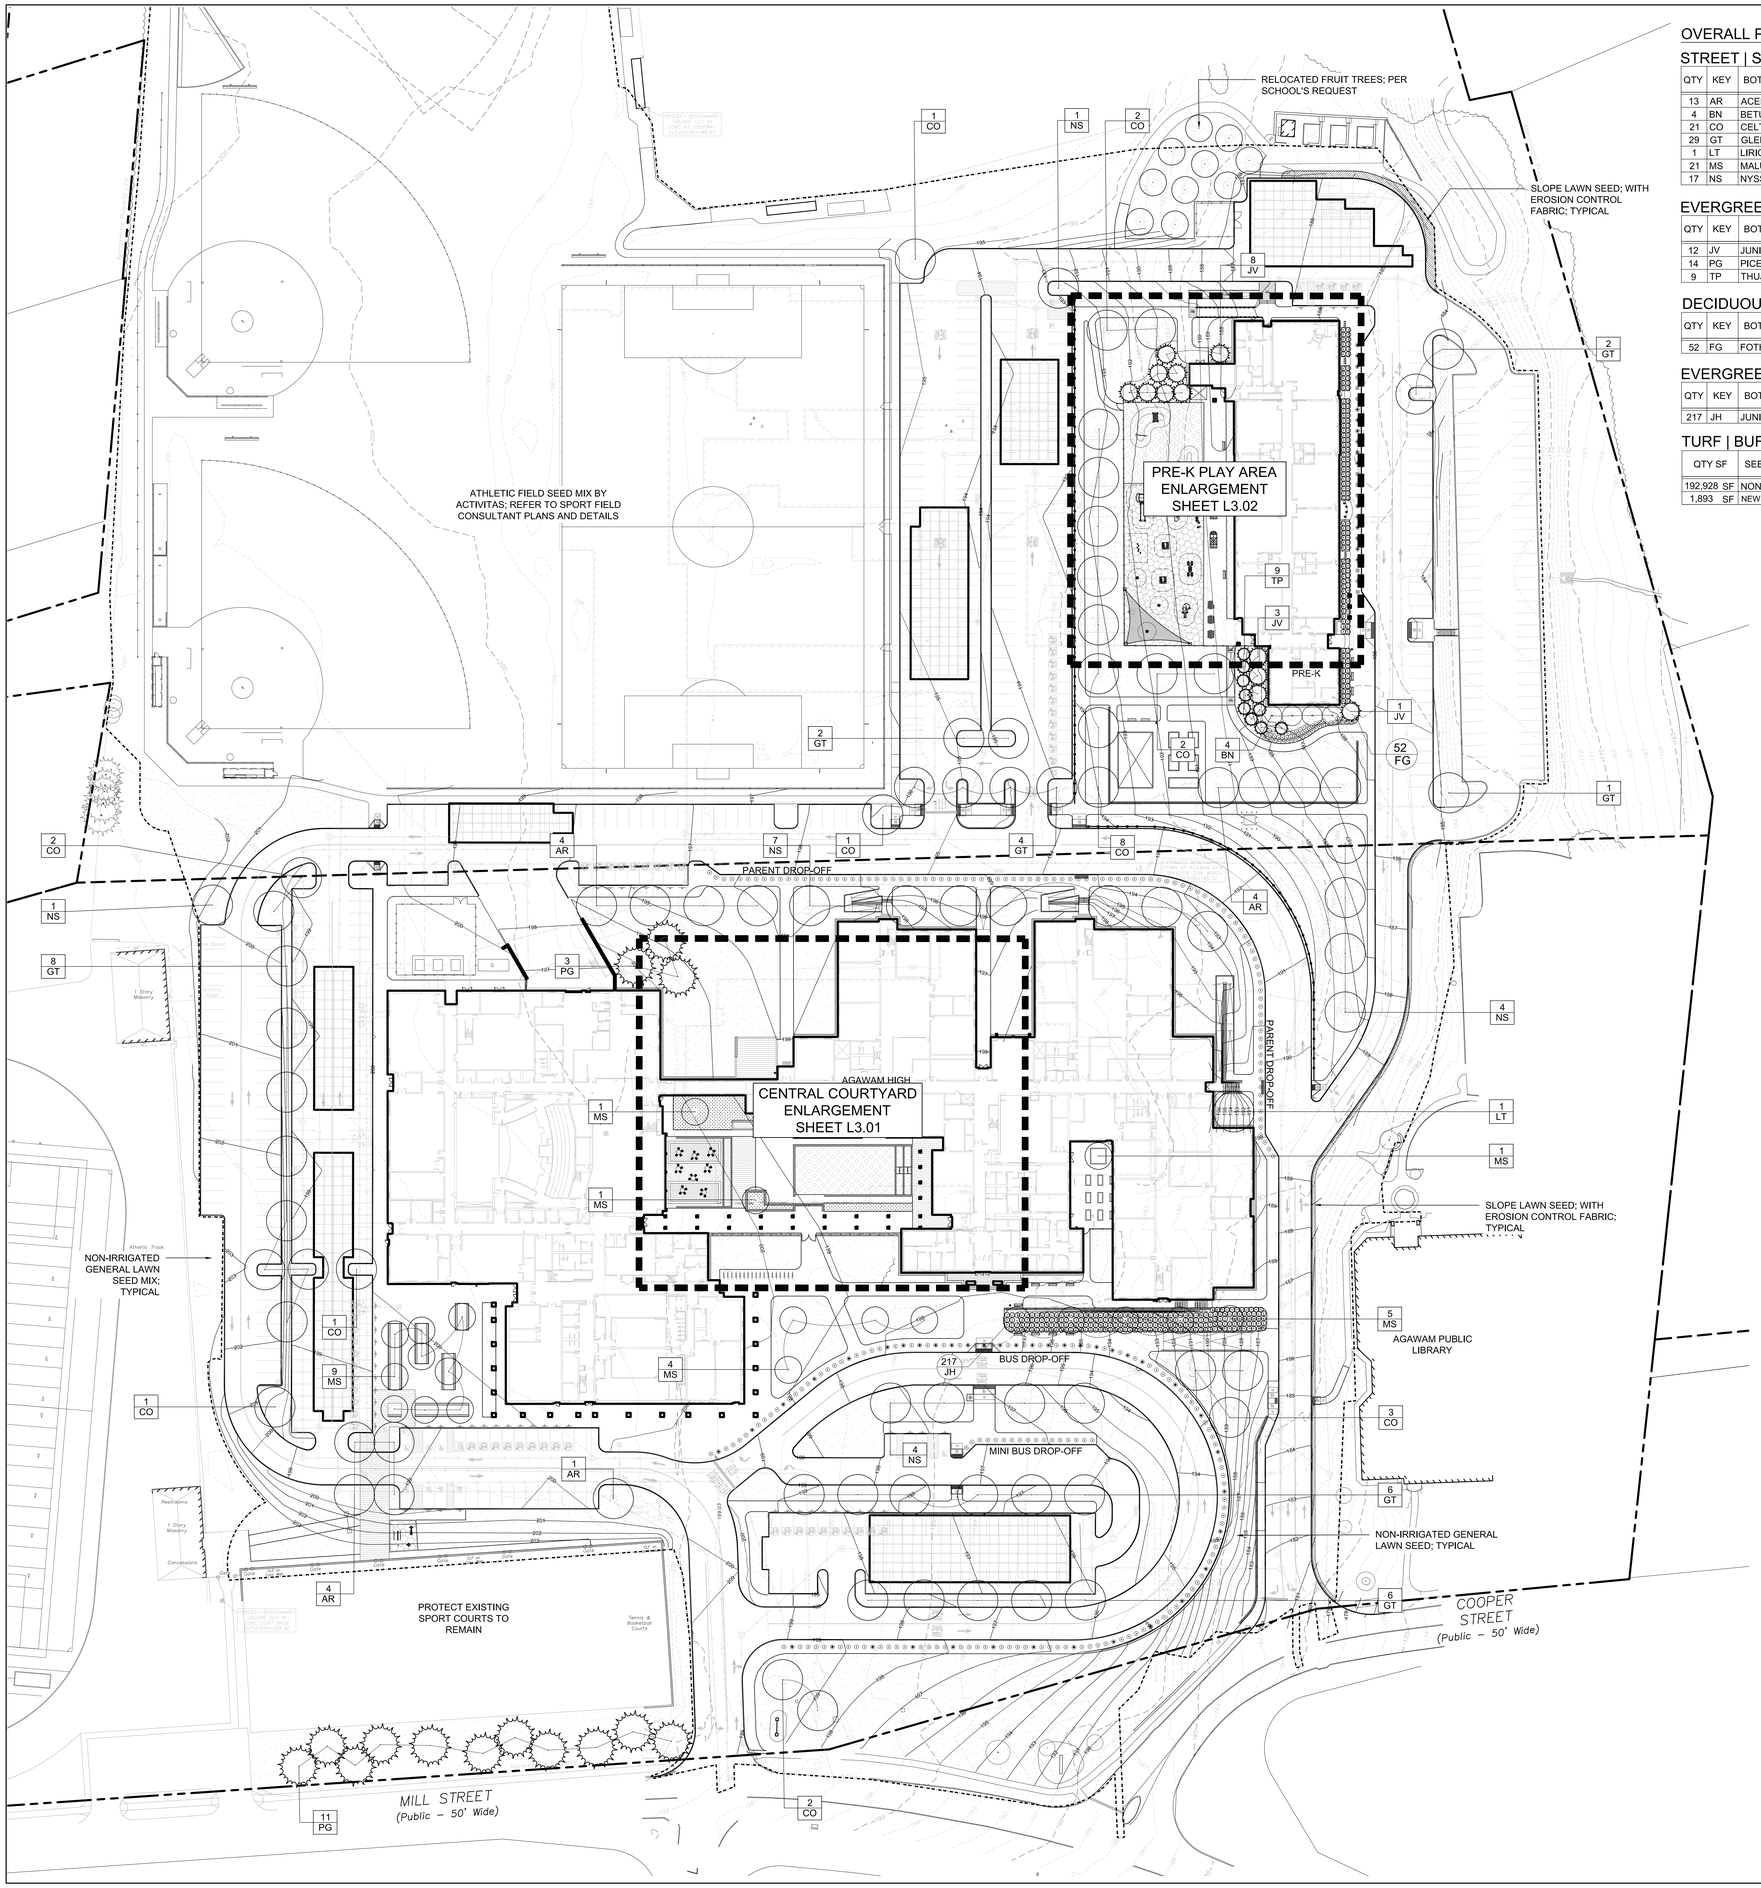

OVERALL PLANT SCHEDULE - SHEET L3.00

STREET | SHADE TREES

QTY	KEY	BOTANICAL NAME	COMMON NAME	SIZE	ROOT	NOTES
13	AR	ACER RUBRUM 'REDPOINT'	REDPOINT RED MAPLE	3"- 3.5" CAL.	BALL & BURLAP	30' O.C. (N)
4	BN	BETULA NIGRA 'HERITAGE'	HERITAGE RIVER BIRCH - MULTI	14'-16' HT.	B&B	20' O.C. (N)
21	CO	CELTIS OCCIDENTALIS	COMMON HACKBERRY	2"- 2.5" CAL.	B&B	30' O.C. (N) (S)
29	GT	GLEDITSIA TRIA. INERMIS 'HALKA'	HALKA HONEYLOCUST	2.5"- 3" CAL.	B&B	30' O.C. (N) (S)
1	LT	LIRIODENDRON TULIPIFERA	TULIPTREE	3"- 3.5" CAL.	B&B	30' O.C. (N)
21	MS	MALUS 'SPRING SNOW'	'SPRING SNOW' FLOWERING CRABAPPLE	2"- 2.5" CAL.	B&B	20' O.C. (N) (S)
17	NS	NYSSA SYLVATICA	BLACK TUPELO	2"- 2.5" CAL.	B&B	30' O.C. (N) (S)

EVERGREEN SCREENING TREES

QTY	KEY	BOTANICAL NAME	COMMON NAME	SIZE	ROOT	NOTES
12	JV	JUNIPERUS VIRGINIANA	EASTERN RED CEDAR	7'-8' HT.	B&B	15' O.C. (N) (S)
14	PG	PICEA GLAUCA	WHITE SPRUCE	8'-10' HT.	B&B	15' O.C. (N) (S)
9	TP	THUJA PLICATA 'GREEN GIANT'	GREEN GIANT ARBORVITAE	10'-12' HT.	B&B	12' O.C. (N) (S)

DECIDUOUS SHRUBS

QTY	KEY	BOTANICAL NAME	COMMON NAME	SIZE	ROOT	NOTES
52	FG	FOTHERGILLA GARDENII	DWARF FOTHERGILLA	18"-24" HT.	#3 CONT.	3' O.C. (N)

EVERGREEN SHRUBS

QTY	KEY	BOTANICAL NAME	COMMON NAME	SIZE	ROOT	NOTES
217	JH	JUNIPERUS HORIZONTALIS 'BAR HARBOR'	BAR HARBOR JUNIPER	15"-18" HT.	#2 CONT.	4' O.C. (N)

TURF | BUFFER ENHANCEMENT

QTY SF	SEED MIX TYPE	NOTES
192,928 SF	NON-IRRIGATED GENERAL LAWN SEED MIX	NORTHEAST NURSERY, PEABODY, MA; 978.239.6449
1,893 SF	NEW ENGLAND EROSION CONTROL	RESTORATION MIX DRY SITES; >3:1 SLOPES	NE WETLAND PLANTS, INC., MA; 413.548.8000 (N)

O.C. = ON-CENTER SPACING
(N) = NATIVE SPECIES
(S) = SALT TOLERANT SPECIES
NEWP = NEW ENGLAND WETLAND PLANT SIZES

PLANTING PLAN NOTES:

1. ALL PLANTING SOILS SHALL BE ONE PART TOPSOIL, ONE PART COMPOSTED ORGANIC MATTER, ONE PART NATIVE SOIL MIXED PRIOR TO PLANTING INSTALLATION.
2. THE CONTRACTOR SHALL CONFIRM THE ACTUAL DEPTH OF ALL PLANTING AREAS PRIOR TO ANY PLANT MATERIAL BEING SECURED. REPORT ANY LEDGE OR SUBSTANDARD SOIL/SUBSURFACE CONDITIONS TO THE LANDSCAPE ARCHITECT.
3. THE CONTRACTOR SHALL CONSIDER THE DISPLACEMENT OF PLANTING SOIL FOR THE PLANT MATERIAL ROOT BALLS IN THE OVERALL PLANTING BED FINISHED GRADE. ALLOW ENOUGH ROOM IN THE PLANTING BED ELEVATION TO SPREAD DISPLACED SOIL AND STILL MEET THE INDICATED FINISHED GRADE INCLUDING THE 2" OF HARDWOOD MULCH.
4. ANY MATERIALS ACCUMULATED OVER THE ROOT FLARE OF A TREE OR SHRUB MUST BE REMOVED COMPLETELY UNTIL THE ROOT FLARE IS EXPOSED AND ALL GIRDLING ROOTS REMOVED PRIOR TO PLANTING.
5. THE CONTRACTOR SHALL LOCATE AND VERIFY WITH THE LANDSCAPE ARCHITECT ALL EXISTING TREES, SHRUBS, PERENNIALS, AND/OR GROUNDCOVER TO REMAIN, TO BE REMOVED, OR TO BE TRANSPLANTED. PROTECT IN PLACE ALL EXISTING TREES, SHRUBS, AND GROUNDCOVER TO REMAIN.
6. ALL NEW PLANTING MATERIAL SHALL CONFORM TO MINIMUM GUIDELINES ESTABLISHED BY THE MOST CURRENT AMERICAN STANDARD FOR NURSERY STOCK (ANSI Z60.1). IN ADDITION, ALL NEW PLANT MATERIAL FOR THE PROJECT SHALL BE OF SPECIMEN QUALITY AND THE PLANT HEIGHT SHALL BE MEASURED FROM THE ROOT FLARE, NOT THE BOTTOM OF POT OR BURLAP BALL.
7. STAKE THE LOCATION OF ALL PROPOSED PLANTING FOR APPROVAL BY THE LANDSCAPE ARCHITECT PRIOR TO THE COMMENCEMENT OF PLANTING.
8. IN THE EVENT THAT QUANTITY DISCREPANCIES OR MATERIAL OMISSIONS OCCUR BETWEEN THE PLANT MATERIALS LIST AND THE PLANT KEYS ON THE DRAWINGS, THE HIGHER NUMBER OF PLANTS SHALL GOVERN. THE CONTRACTOR SHALL REPORT DISCREPANCIES TO THE LANDSCAPE ARCHITECT.
9. ANY PROPOSED SUBSTITUTIONS OF PLANT SPECIES SHALL BE MADE WITH PLANTS OF EQUIVALENT OVERALL FORM, HEIGHT, BRANCHING HABIT, FLOWER, LEAF, FRUIT, COLOR, AND CULTURE MUST BE APPROVED.
10. ALL LAWN AREAS DISTURBED BY CONSTRUCTION OPERATIONS INSIDE AND OUTSIDE THE LIMIT OF WORK SHALL RECEIVE TURF RENOVATION FOR DAMAGED AREA PER SPECIFICATIONS.
11. REFER TO SPECIFICATIONS FOR FURTHER INFORMATION ON AND DEFINITIONS OF MATERIALS AND SITE IMPROVEMENTS SHOWN OR NOTED ON THIS PLAN.

LEGEND

- PROPERTY LINE
- PROPOSED DECIDUOUS TREE | SHRUB
- PROPOSED EVERGREEN TREE | SHRUB
- TREE TAG (GS)
- SHRUB TAG (PS)
- NON-IRRIGATED GENERAL LAWN SEED MIX
- SLOPE LAWN SEED

AGAWAM HIGH SCHOOL
760 COOPER STREET AGAWAM, MA 01001

FLANSBURGH
77 NORTH WASHINGTON STREET
BOSTON, MA 02114-1910
FLANSBURGH.COM

Consultants

OWNER'S PROJECT MANAGER:
LEFTFIELD
101 FEDERAL STREET
BOSTON MA, 02110

CIVIL:
SAMIOTES CONSULTANTS INC.
20 A STREET
FRAMINGHAM MA, 01701

LANDSCAPE:
TERRAINK
7 CENTRAL ST STE 150
ARLINGTON MA, 02476

STRUCTURAL:
ENGINEERS DESIGN GROUP INC.
389 MAIN STREET STE 401
MALDEN MA, 02148

MECHANICAL / ELECTRICAL:
VANDERWEIL ENGINEERS
374 SUMMER STREET
BOSTON MA, 02210

PLUMBING / FIRE PROTECTION:
RWH CONSULTING ENGINEERS
540 MEADOW ST EXT
AGAWAM MA, 01001

FOOD SERVICE:
CRABTREE McGRATH ASSOCIATES INC.
161 WEST MAIN ST
GEORGETOWN MA, 01833

CODE:
R.W. SULLIVAN ENGINEERING INC.
529 MAIN ST STE 203
BOSTON MA, 02129

FF&E:
STEFURA ASSOCIATES
77 N WASHINGTON ST
BOSTON MA, 02114

SUSTAINABILITY:
THE GREEN ENGINEER
23 BRADFORD ST
CONCORD MA, 01742

SECURITY:
PAMELA PERINI CONSULTING
WALTHAM, MA

ATHLETIC FIELDS:
ACTIVITAS
70 MILTON STREET
DEDHAM, MA 02026

GEOTHERMAL:
HALEY & ALDRICH
70 BLANCHARD RD, Ste 204
BURLINGTON, MA 01803

THEATRE:
THEATRE PROJECTS
47 WATER ST
SOUTH NORWALK, CT 06854

LIGHTING:
HLB
280 STATE ST, STE 325
BOSTON, MA 02109

HARDWARE:
CAMPBELL-McCABE WORLDWIDE LLC
63 GREAT ROAD
MAYNARD, MA 01754

NO.	DATE	NOTE
		ISSUE

Stamp

MASSACHUSETTS — REGISTERED LANDSCAPE ARCHITECT — NO. 1214

AGAWAM PLANNING BOARD SUBMISSION

Key Plan

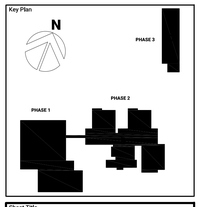

Sheet Title

PLANTING TREES AND TURF

Drawn By: KRA | HM	Project ID: 202302
Reviewed By: LT | KAF	Scale: 1" = 40'-0"
Issue Date: 02/20/25	Plot Date: 2/18/2025 3:43:43 PM
Sheet No.	

L3.00

2/18/2025 3:43:43 PM
Autodesk Docs://202302-Agawam High School/202302-AgawamHighSchool.rvt

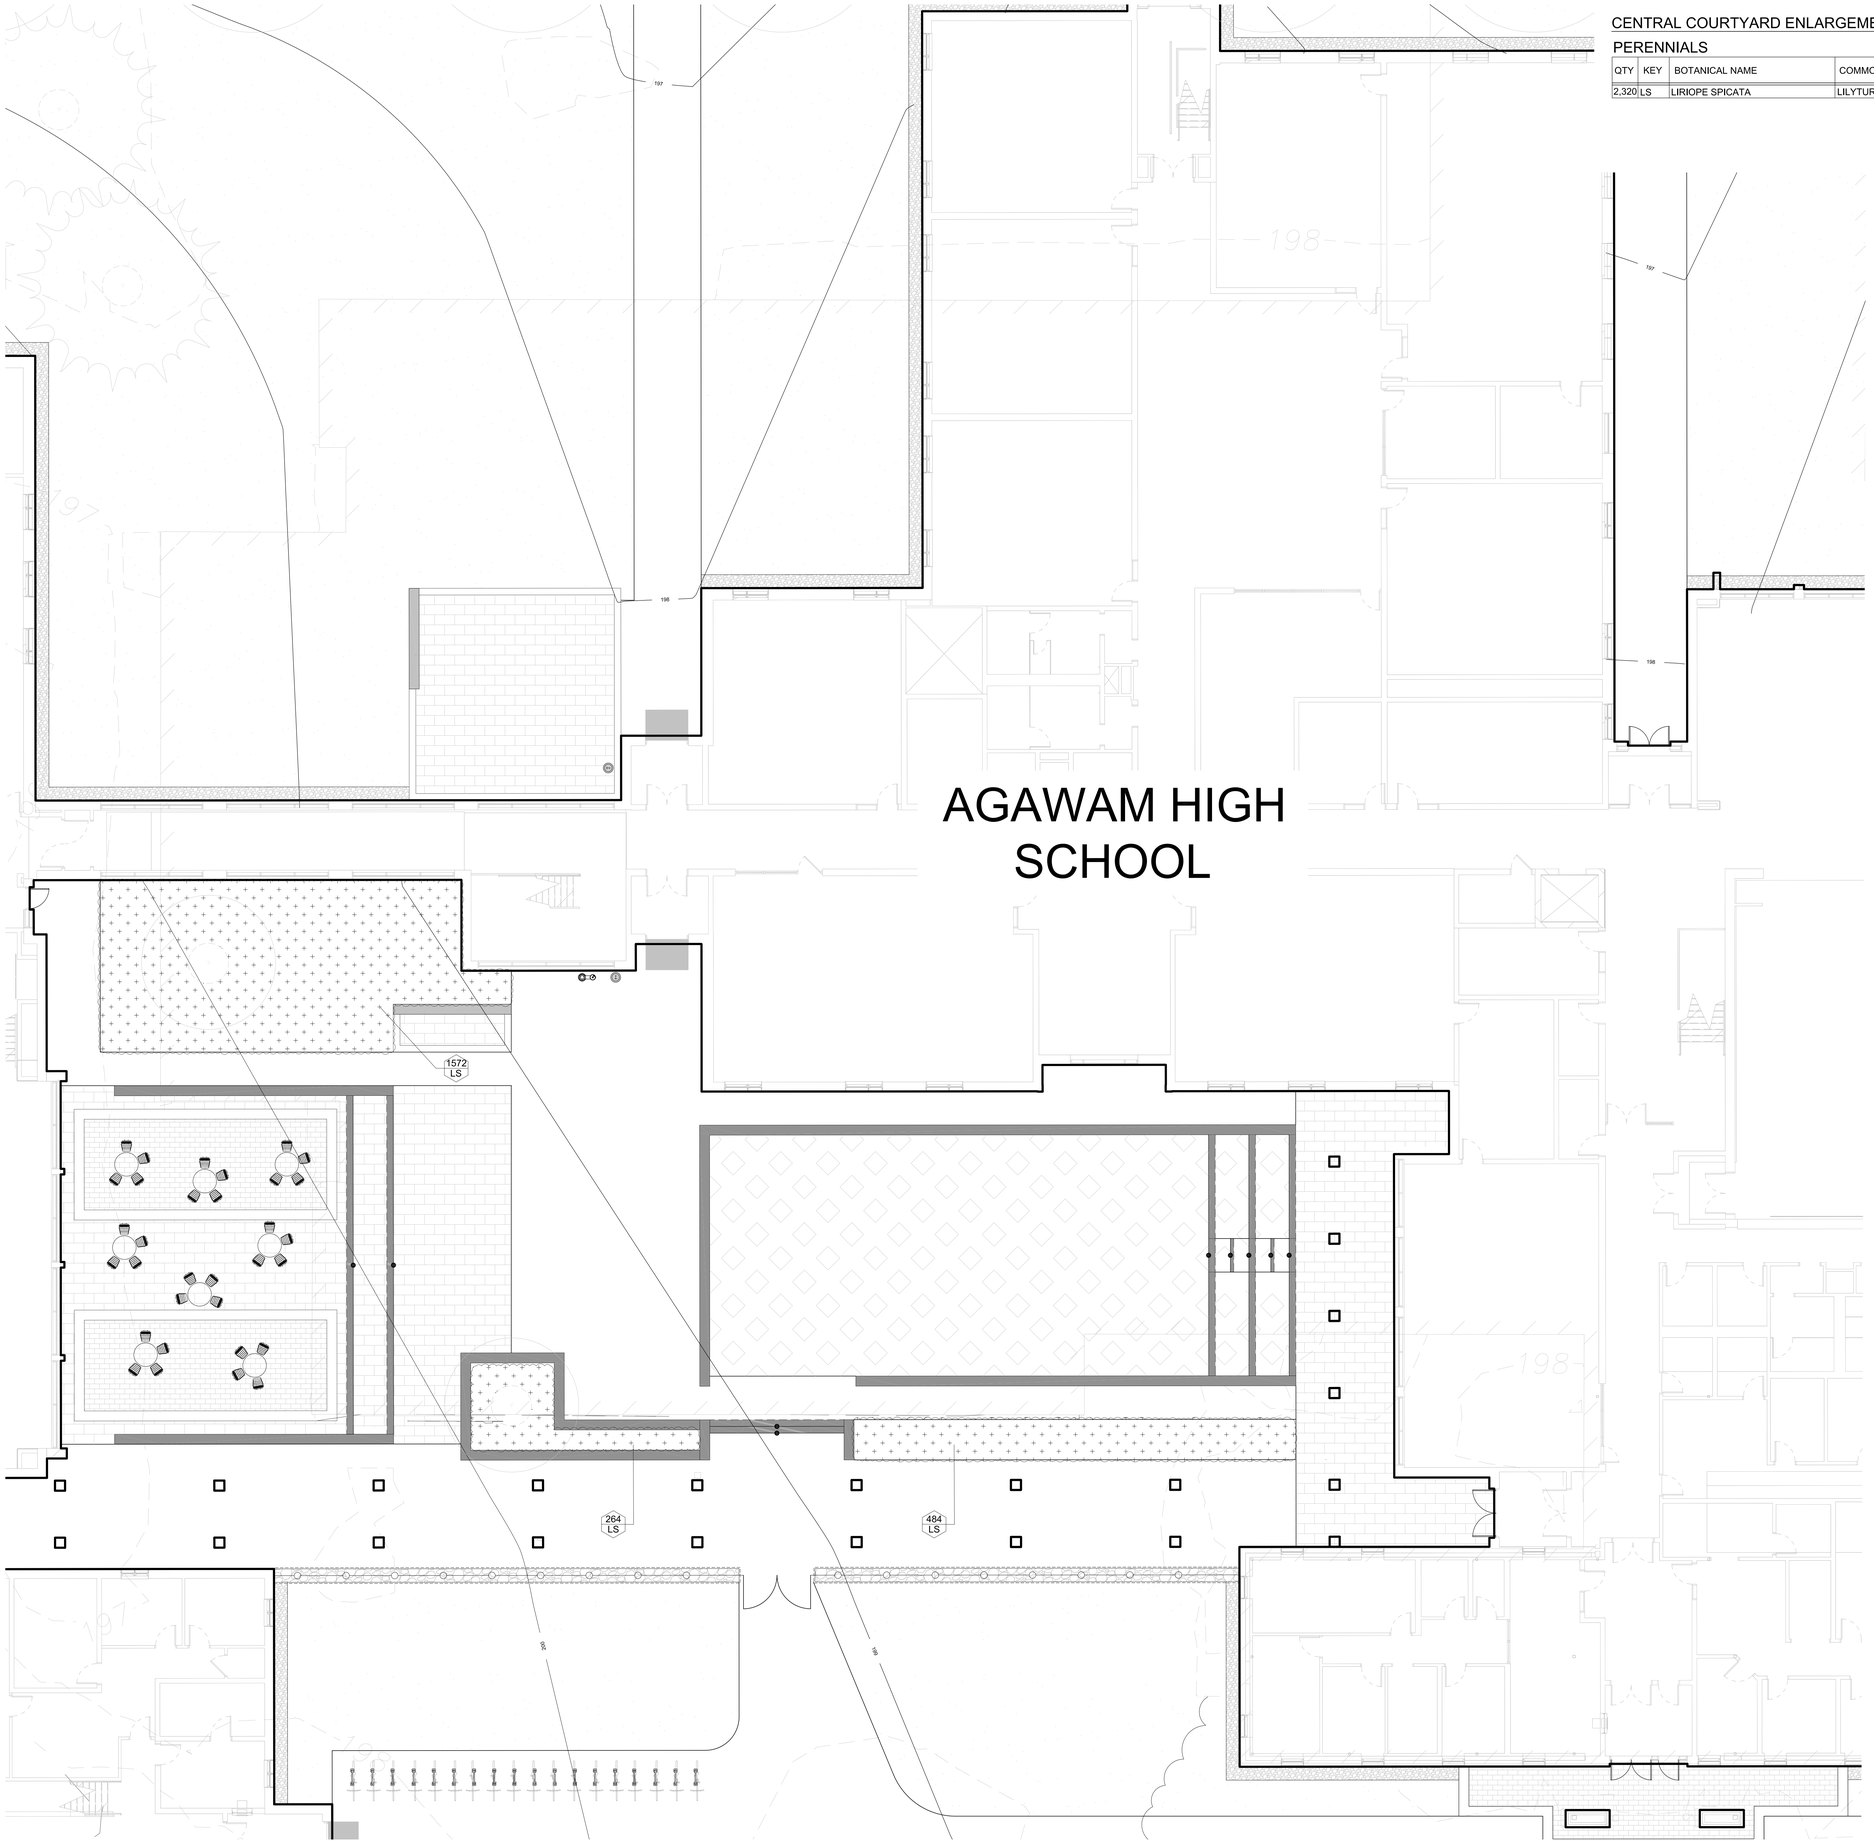

CENTRAL COURTYARD ENLARGEMENT PLANT SCHEDULE - SHEET L3.01

PERENNIALS

QTY	KEY	BOTANICAL NAME	COMMON NAME	SIZE	ROOT	NOTES
2,320	LS	LIRIOPE SPICATA	LILYTURF	NA	#1 GAL.	12" O.C.

O.C. = ON-CENTER SPACING
(N) = NATIVE SPECIES

PLANTING PLAN NOTES:

1. ALL PLANTING SOILS SHALL BE ONE PART TOPSOIL, ONE PART COMPOSTED ORGANIC MATTER, ONE PART NATIVE SOIL MIXED PRIOR TO PLANTING INSTALLATION.
2. THE CONTRACTOR SHALL CONFIRM THE ACTUAL DEPTH OF ALL PLANTING AREAS PRIOR TO ANY PLANT MATERIAL BEING SECURED. REPORT ANY LEDGE OR SUBSTANDARD SOIL/SUBSURFACE CONDITIONS TO THE LANDSCAPE ARCHITECT.
3. THE CONTRACTOR SHALL CONSIDER THE DISPLACEMENT OF PLANTING SOIL FOR THE PLANT MATERIAL ROOT BALLS IN THE OVERALL PLANTING BED FINISHED GRADE. ALLOW ENOUGH ROOM IN THE PLANTING BED ELEVATION TO SPREAD DISPLACED SOIL AND STILL MEET THE INDICATED FINISHED GRADE INCLUDING THE 2" OF HARDWOOD MULCH.
4. ANY MATERIALS ACCUMULATED OVER THE ROOT FLARE OF A TREE OR SHRUB MUST BE REMOVED COMPLETELY UNTIL THE ROOT FLARE IS EXPOSED AND ALL GIRDLING ROOTS REMOVED PRIOR TO PLANTING.
5. THE CONTRACTOR SHALL LOCATE AND VERIFY WITH THE LANDSCAPE ARCHITECT ALL EXISTING TREES, SHRUBS, PERENNIALS, AND/OR GROUNDCOVER TO REMAIN, TO BE REMOVED, OR TO BE TRANSPLANTED. PROTECT IN PLACE ALL EXISTING TREES, SHRUBS, AND GROUNDCOVER TO REMAIN.
6. ALL NEW PLANTING MATERIAL SHALL CONFORM TO MINIMUM GUIDELINES ESTABLISHED BY THE MOST CURRENT AMERICAN STANDARD FOR NURSERY STOCK (ANSI Z60.1). IN ADDITION, ALL NEW PLANT MATERIAL FOR THE PROJECT SHALL BE OF SPECIMEN QUALITY AND THE PLANT HEIGHT SHALL BE MEASURED FROM THE ROOT FLARE, NOT THE BOTTOM OF POT OR BURLAP BALL.
7. STAKE THE LOCATION OF ALL PROPOSED PLANTING FOR APPROVAL BY THE LANDSCAPE ARCHITECT PRIOR TO THE COMMENCEMENT OF PLANTING.
8. IN THE EVENT THAT QUANTITY DISCREPANCIES OR MATERIAL OMISSIONS OCCUR BETWEEN THE PLANT MATERIALS LIST AND THE PLANT KEYS ON THE DRAWINGS, THE HIGHER NUMBER OF PLANTS SHALL GOVERN. THE CONTRACTOR SHALL REPORT DISCREPANCIES TO THE LANDSCAPE ARCHITECT.
9. ANY PROPOSED SUBSTITUTIONS OF PLANT SPECIES SHALL BE MADE WITH PLANTS OF EQUIVALENT OVERALL FORM, HEIGHT, BRANCHING HABIT, FLOWER, LEAF, FRUIT, COLOR, AND CULTURE MUST BE APPROVED.
10. ALL LAWN AREAS DISTURBED BY CONSTRUCTION OPERATIONS INSIDE AND OUTSIDE THE LIMIT OF WORK SHALL RECEIVE TURF RENOVATION FOR DAMAGED AREA PER SPECIFICATIONS.
11. REFER TO SPECIFICATIONS FOR FURTHER INFORMATION ON AND DEFINITIONS OF MATERIALS AND SITE IMPROVEMENTS SHOWN OR NOTED ON THIS PLAN.

LEGEND

- PROPERTY LINE
- PROPOSED DECIDUOUS TREE | SHRUB
- PROPOSED EVERGREEN TREE | SHRUB
- TREE TAG
- SHRUB TAG
- NON-IRRIGATED GENERAL LAWN SEED MIX
- SLOPE LAWN SEED

AGAWAM HIGH SCHOOL
760 COOPER STREET AGAWAM, MA 01001

FLANSBURGH
77 NORTH WASHINGTON STREET
BOSTON, MA 02114-1910
FLANSBURGH.COM

Consultants

OWNER'S PROJECT MANAGER:
LEFTFIELD
101 FEDERAL STREET
BOSTON MA, 02110

CIVIL:
SAMIOTES CONSULTANTS INC.
20 A STREET
FRAMINGHAM MA, 01701

LANDSCAPE:
TERRAINK
7 CENTRAL ST STE 150
ARLINGTON MA, 02476

STRUCTURAL:
ENGINEERS DESIGN GROUP INC.
389 MAIN STREET STE 401
MALDEN MA, 02148

MECHANICAL / ELECTRICAL:
VANDERWEIL ENGINEERS
374 SUMMER STREET
BOSTON MA, 02210

PLUMBING / FIRE PROTECTION:
RWH CONSULTING ENGINEERS
540 MEADOW ST EXT
AGAWAM MA, 01001

FOOD SERVICE:
CRABTREE McGRATH ASSOCIATES INC.
161 WEST MAIN ST
GEORGETOWN MA, 01833

CODE:
R.W. SULLIVAN ENGINEERING INC.
529 MAIN ST STE 203
BOSTON MA, 02129

FF&E:
STEFURA ASSOCIATES
77 N WASHINGTON ST
BOSTON MA, 02114

SUSTAINABILITY:
THE GREEN ENGINEER
23 BRADFORD ST
CONCORD MA, 01742

SECURITY:
PAMELA PERINI CONSULTING
WALTHAM, MA

ATHLETIC FIELDS:
ACTIVITAS
70 MILTON STREET
DEDHAM, MA 02026

GEOTHERMAL:
HALEY & ALDRICH
70 BLANCHARD RD, Ste 204
BURLINGTON, MA 01803

THEATRE:
THEATRE PROJECTS
47 WATER ST
SOUTH NORWALK, CT 06854

LIGHTING:
HLB
200 STATE ST, STE 325
BOSTON, MA 02109

HARDWARE:
CAMPBELL-McCABE WORLDWIDE LLC
63 GREAT ROAD
MAYNARD, MA 01754

NO	DATE	NOTE
		ISSUE

Stamp

COMMONWEALTH OF MASSACHUSETTS
KRISTEN A FONTECCHIO
REGISTERED LANDSCAPE ARCHITECT
NO 1124

AGAWAM PLANNING BOARD SUBMISSION

Key Plan

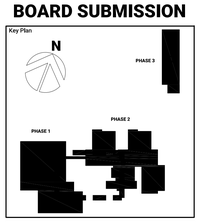

Sheet Title

PLANTING CENTRAL COURTYARD ENLARGEMENT

Drawn By: KRA | HM	Project ID: 202202
Reviewed By: LT | KAF	Scale: 1/8" = 1'-0"
Issue Date: 02/20/25	Plot Date: 2/18/2025 3:43:43 PM
Sheet No.	

L3.01

2/18/2025 3:43:43 PM
Autodesk Docs://202202-Agawam High School/202202-AgawamHighSchool.rvt

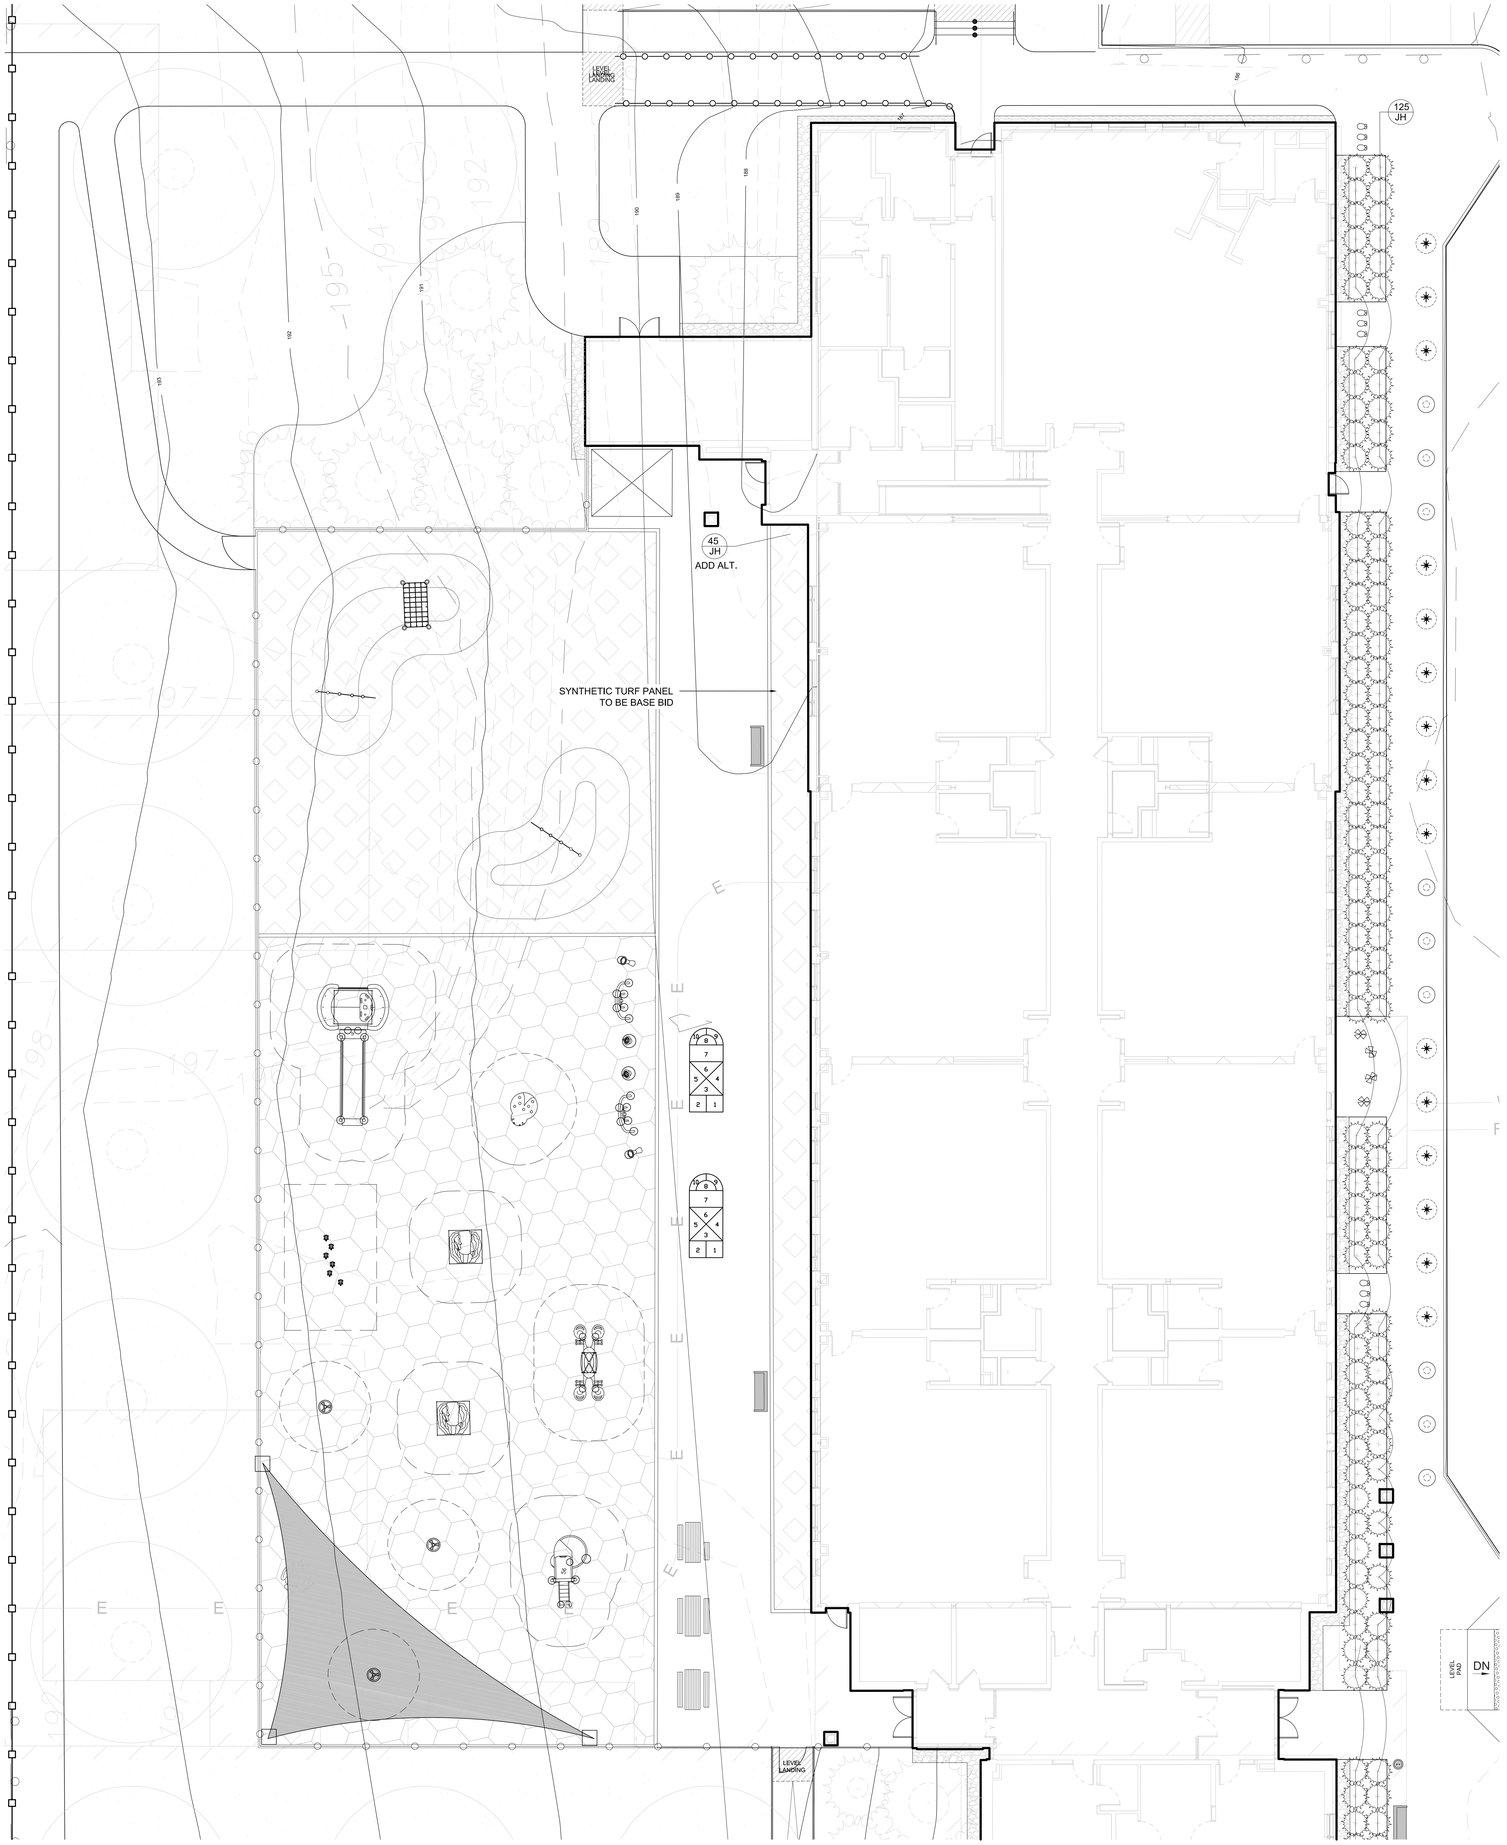

PRE-K PLAY AREA ENLARGEMENT PLANT SCHEDULE - SHEET L3.02

EVERGREEN SHRUBS

QTY	KEY	BOTANICAL NAME	COMMON NAME	SIZE	ROOT	NOTES
125	JH	JUNIPERUS HORIZONTALIS 'BAR HARBOR'	BAR HARBOR JUNIPER	15"-18" HT.	#2 CONT.	4' O.C. (N)

ADD ALTERNATIVES

QTY	KEY	BOTANICAL NAME	COMMON NAME	SIZE	ROOT	NOTES
54	JH	JUNIPERUS HORIZONTALIS 'BAR HARBOR'	BAR HARBOR JUNIPER	15"-18" HT.	#2 CONT.	4' O.C. (N)

O.C. = ON-CENTER SPACING
(N) = NATIVE SPECIES

PLANTING PLAN NOTES:

1. ALL PLANTING SOILS SHALL BE ONE PART TOPSOIL, ONE PART COMPOSTED ORGANIC MATTER, ONE PART NATIVE SOIL MIXED PRIOR TO PLANTING INSTALLATION.
2. THE CONTRACTOR SHALL CONFIRM THE ACTUAL DEPTH OF ALL PLANTING AREAS PRIOR TO ANY PLANT MATERIAL BEING SECURED. REPORT ANY LEDGE OR SUBSTANDARD SOIL/SUBSURFACE CONDITIONS TO THE LANDSCAPE ARCHITECT.
3. THE CONTRACTOR SHALL CONSIDER THE DISPLACEMENT OF PLANTING SOIL FOR THE PLANT MATERIAL ROOT BALLS IN THE OVERALL PLANTING BED FINISHED GRADE. ALLOW ENOUGH ROOM IN THE PLANTING BED ELEVATION TO SPREAD DISPLACED SOIL AND STILL MEET THE INDICATED FINISHED GRADE INCLUDING THE 2" OF HARDWOOD MULCH.
4. ANY MATERIALS ACCUMULATED OVER THE ROOT FLARE OF A TREE OR SHRUB MUST BE REMOVED COMPLETELY UNTIL THE ROOT FLARE IS EXPOSED AND ALL GIRDLING ROOTS REMOVED PRIOR TO PLANTING.
5. THE CONTRACTOR SHALL LOCATE AND VERIFY WITH THE LANDSCAPE ARCHITECT ALL EXISTING TREES, SHRUBS, PERENNIALS, AND/OR GROUNDCOVER TO REMAIN, TO BE REMOVED, OR TO BE TRANSPLANTED. PROTECT IN PLACE ALL EXISTING TREES, SHRUBS, AND GROUNDCOVER TO REMAIN.
6. ALL NEW PLANTING MATERIAL SHALL CONFORM TO MINIMUM GUIDELINES ESTABLISHED BY THE MOST CURRENT AMERICAN STANDARD FOR NURSERY STOCK (ANSI Z60.1). IN ADDITION, ALL NEW PLANT MATERIAL FOR THE PROJECT SHALL BE OF SPECIMEN QUALITY AND THE PLANT HEIGHT SHALL BE MEASURED FROM THE ROOT FLARE, NOT THE BOTTOM OF POT OR BURLAP BALL.
7. STAKE THE LOCATION OF ALL PROPOSED PLANTING FOR APPROVAL BY THE LANDSCAPE ARCHITECT PRIOR TO THE COMMENCEMENT OF PLANTING.
8. IN THE EVENT THAT QUANTITY DISCREPANCIES OR MATERIAL OMISSIONS OCCUR BETWEEN THE PLANT MATERIALS LIST AND THE PLANT KEYS ON THE DRAWINGS, THE HIGHER NUMBER OF PLANTS SHALL GOVERN. THE CONTRACTOR SHALL REPORT DISCREPANCIES TO THE LANDSCAPE ARCHITECT.
9. ANY PROPOSED SUBSTITUTIONS OF PLANT SPECIES SHALL BE MADE WITH PLANTS OF EQUIVALENT OVERALL FORM, HEIGHT, BRANCHING HABIT, FLOWER, LEAF, FRUIT, COLOR, AND CULTURE MUST BE APPROVED.
10. ALL LAWN AREAS DISTURBED BY CONSTRUCTION OPERATIONS INSIDE AND OUTSIDE THE LIMIT OF WORK SHALL RECEIVE TURF RENOVATION FOR DAMAGED AREA PER SPECIFICATIONS.
11. REFER TO SPECIFICATIONS FOR FURTHER INFORMATION ON AND DEFINITIONS OF MATERIALS AND SITE IMPROVEMENTS SHOWN OR NOTED ON THIS PLAN.

LEGEND

- PROPERTY LINE
- PROPOSED DECIDUOUS TREE | SHRUB
- PROPOSED EVERGREEN TREE | SHRUB
- TREE TAG
- SHRUB TAG
- NON-IRRIGATED GENERAL LAWN SEED MIX
- SLOPE LAWN SEED

AGAWAM HIGH SCHOOL
760 COOPER STREET AGAWAM, MA 01001

FLANSBURGH
77 NORTH WASHINGTON STREET
BOSTON, MA 02114-1910
FLANSBURGH.COM

Consultants

OWNER'S PROJECT MANAGER:
LEFTFIELD
101 FEDERAL STREET
BOSTON MA, 02110

CIVIL:
SAMIOTES CONSULTANTS INC.
20 A STREET
FRAMINGHAM MA, 01701

LANDSCAPE:
TERRAINK
7 CENTRAL ST STE 150
ARLINGTON MA, 02476

STRUCTURAL:
ENGINEERS DESIGN GROUP INC.
389 MAIN STREET STE 401
MALDEN MA, 02148

MECHANICAL / ELECTRICAL:
VANDERWEIL ENGINEERS
374 SUMMER STREET
BOSTON MA, 02210

PLUMBING / FIRE PROTECTION:
RWH CONSULTING ENGINEERS
540 MEADOW ST EXT
AGAWAM MA, 01001

FOOD SERVICE:
CRABTREE McGRATH ASSOCIATES INC.
161 WEST MAIN ST
GEORGETOWN MA, 01833

CODE:
R.W. SULLIVAN ENGINEERING INC.
529 MAIN ST STE 203
BOSTON MA, 02129

FF&E:
STEFURA ASSOCIATES
77 N WASHINGTON ST
BOSTON MA, 02114

SUSTAINABILITY:
THE GREEN ENGINEER
23 BRADFORD ST
CONCORD MA, 01742

SECURITY:
PAMELA PERINI CONSULTING
WALTHAM, MA

ATHLETIC FIELDS:
ACTIVITAS
70 MILTON STREET
DEDHAM, MA 02026

GEOTHERMAL:
HALEY & ALDRICH
70 BLANCHARD RD, Ste 204
BURLINGTON, MA 01803

THEATRE:
THEATRE PROJECTS
47 WATER ST
SOUTH NORWALK, CT 06854

LIGHTING:
HLB
200 STATE ST, STE 325
BOSTON, MA 02109

HARDWARE:
CAMPBELL-McCABE WORLDWIDE LLC
63 GREAT ROAD
MAYNARD, MA 01754

NO	DATE	NOTE
		ISSUE

Stamp

MASSACHUSETTS REGISTERED LANDSCAPE ARCHITECT NO 1018

AGAWAM PLANNING BOARD SUBMISSION

Key Plan

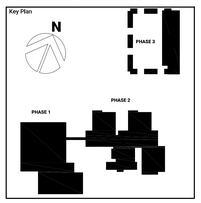

Sheet Title

PLANTING PRE-K AREA ENLARGEMENT

Drawn By: KRA | HM	Project ID: 202302
Reviewed By: LT | KAF	Scale: 1/8" = 1'-0"
Issue Date: 02/20/25	Plot Date: 2/18/2025 3:43:43 PM
Sheet No.	

L3.02

2/18/2025 3:42:49 PM
Autodesk Docs://202302-Agawam High School/202302-AgawamHighSchool.rvt

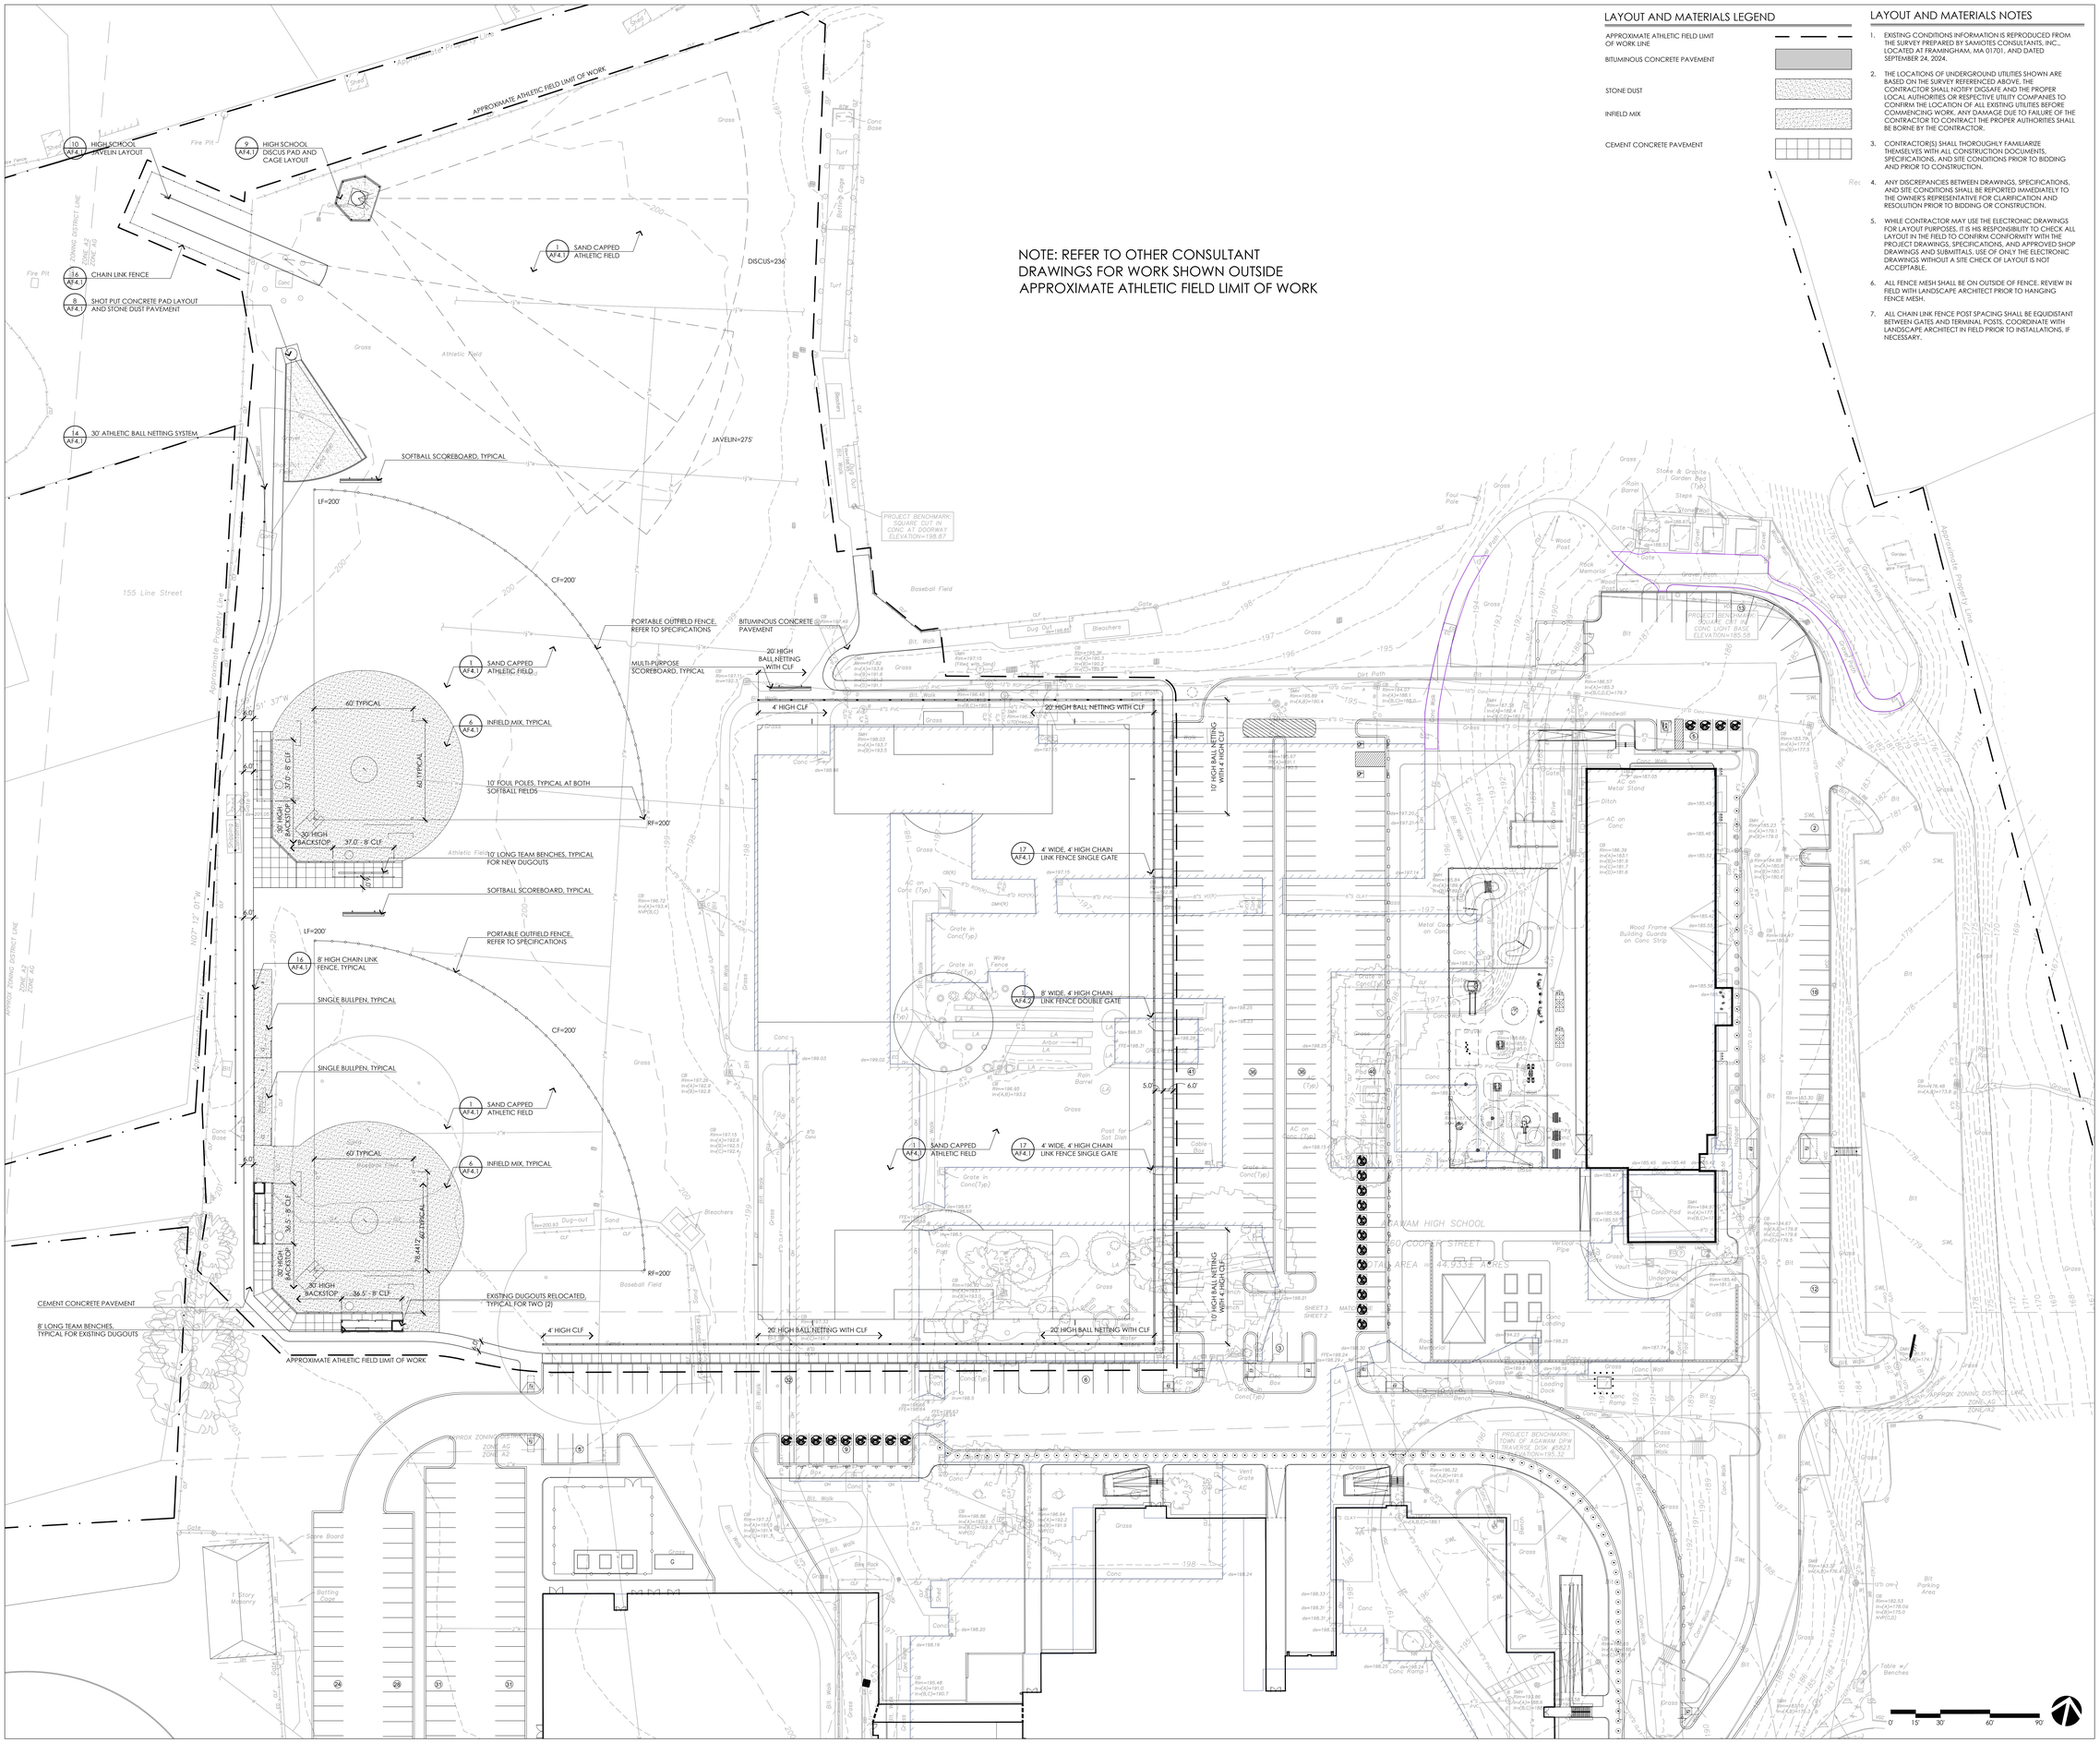
APPROXIMATE ATHLETIC FIELD LIMIT OF WORK
10 AF4.1 HIGH SCHOOL JAVELIN LAYOUT
9 AF4.1 HIGH SCHOOL DISCUS PAD AND CAGE LAYOUT
1 AF4.1 SAND CAPPED ATHLETIC FIELD
16 AF4.1 CHAIN LINK FENCE
8 AF4.1 SHOT PUT CONCRETE PAD LAYOUT AND STONE DUST PAVEMENT
14 AF4.1 30' ATHLETIC BALL NETTING SYSTEM
SOFTBALL SCOREBOARD, TYPICAL
LF=200'
CF=200'
RF=200'
DISCUS=236'
JAVELIN=275'
NOTE: REFER TO OTHER CONSULTANT DRAWINGS FOR WORK SHOWN OUTSIDE APPROXIMATE ATHLETIC FIELD LIMIT OF WORK
PROJECT BENCHMARK: SQUARE CUT IN CONC AT DOORWAY ELEVATION=198.87
PROJECT BENCHMARK: SQUARE CUT IN CONC LIGHT BASE ELEVATION=185.58
PROJECT BENCHMARK: TOWN OF AGAWAM DPW TRAVERSE DISK #8823 ELEVATION=195.32
PORTABLE OUTFIELD FENCE, REFER TO SPECIFICATIONS
BITUMINOUS CONCRETE PAVEMENT
MULTI-PURPOSE SCOREBOARD, TYPICAL
20' HIGH BALL NETTING WITH CLF
4' HIGH CLF
6 AF4.1 INFIELD MIX, TYPICAL
10' FOUL POLES, TYPICAL AT BOTH SOFTBALL FIELDS
10' LONG TEAM BENCHES, TYPICAL FOR NEW DUGOUTS
SOFTBALL SCOREBOARD, TYPICAL
PORTABLE OUTFIELD FENCE, REFER TO SPECIFICATIONS
16 AF4.1 8' HIGH CHAIN LINK FENCE, TYPICAL
SINGLE BULLPEN, TYPICAL
SINGLE BULLPEN, TYPICAL
17 AF4.1 4' WIDE, 4' HIGH CHAIN LINK FENCE SINGLE GATE
11 AF4.1 8' WIDE, 4' HIGH CHAIN LINK FENCE DOUBLE GATE
10' HIGH BALL NETTING WITH 4' HIGH CLF
EXISTING DUGOUTS RELOCATED, TYPICAL FOR TWO (2)
CEMENT CONCRETE PAVEMENT
8' LONG TEAM BENCHES, TYPICAL FOR EXISTING DUGOUTS
APPROXIMATE ATHLETIC FIELD LIMIT OF WORK
AGAWAM HIGH SCHOOL
760 COOPER STREET
TOTAL AREA 44.05± ACRES
155 Line Street
Approximate Property Line
APPROX ZONING DISTRICT LINE ZONE AG ZONE A2
Baseball Field
Athletic Field
Softball Field
Baseball Field
Batting Cage
Backstop
Dug Out
Bleachers
Dug-out
Sand
Scoreboard
Concession
Shed
Gazebo
Wood Memorial
Rock Memorial
Flagpole
Stone & Granite Garden Beds (Typ)
Rain Barrel
Steps
Wood Post
Wrought Iron Fence
Granite Curb
Garden Wire Fence
Foul Pole
Ramp
Metal Canopy
Wood Frame Building Guards on Conc Strip
Metal Cover on Conc
Approx Underground Gas Line
Vertical Pipe
Gas Vault
Concrete Pad
Concrete Loading Dock
Concrete Ramp
Concrete Wall
Retaining Wall
Guard Rail
Bench
Table w/ Benches
Bit. Parking Area
Flag Pole
Gate
Drive
Ditch
Headwall
Curb Inlet
Drain Manhole
Utility Pole
Light Pole
Fire Pit
Shed
Conc Base
Conc Pad
Conc Footing
Conc Wall
Conc Ramp
Conc Stairs
Conc Loading Dock
Conc Pier
Conc Curb
Conc Walk
Conc Slab
Conc Pad
Conc Base

GRADING LEGEND

APPROXIMATE ATHLETIC FIELD LIMIT OF WORK LINE	
PROPOSED CONTOURS	XXX
PROPOSED INTERVAL CONTOUR / RIDGELINE	XXX.XX
PROPOSED SLOPE DIRECTION	
PROPOSED SPOT GRADE	+XXX.XX

GRADING NOTES

1. EXISTING CONDITIONS INFORMATION IS REPRODUCED FROM THE SURVEY PREPARED BY SAMIOTES CONSULTANTS, INC., LOCATED AT FRAMINGHAM, MA 01701, AND DATED SEPTEMBER 24, 2024.
2. THE LOCATIONS OF UNDERGROUND UTILITIES SHOWN ARE BASED ON THE SURVEY REFERENCED ABOVE. THE CONTRACTOR SHALL NOTIFY DIGSAFE AND THE PROPER LOCAL AUTHORITIES OR RESPECTIVE UTILITY COMPANIES TO CONFIRM THE LOCATION OF ALL EXISTING UTILITIES BEFORE COMMENCING WORK. ANY DAMAGE DUE TO FAILURE OF THE CONTRACTOR TO CONTACT THE PROPER AUTHORITIES SHALL BE BORNE BY THE CONTRACTOR.
3. CONTRACTOR SHALL VERIFY EXISTING GRADES AND NOTIFY THE OWNER'S REPRESENTATIVE OF ANY DISCREPANCIES.
4. WHERE AN EXISTING UTILITY IS FOUND TO CONFLICT WITH THE PROPOSED WORK, THE LOCATION, ELEVATION, AND SIZE OF THE UTILITY SHALL BE ACCURATELY DETERMINED WITHOUT DELAY BY THE CONTRACTOR, AND THE INFORMATION FURNISHED TO THE OWNER'S REPRESENTATIVE FOR RESOLUTION OF THE CONFLICT.
5. THE CONTRACTOR SHALL MAKE ARRANGEMENTS FOR THE ALTERATION AND ADJUSTMENT OF ALL ELECTRIC, TELEPHONE, AND ANY OTHER PRIVATE UTILITIES BY THE UTILITY COMPANY.
6. AREAS OUTSIDE THE LIMITS OF PROPOSED WORK DISTURBED BY THE CONTRACTOR'S OPERATIONS SHALL BE RESTORED BY THE CONTRACTOR TO THEIR ORIGINAL CONDITION, AT THE CONTRACTOR'S EXPENSE.
7. PROTECT AND MAINTAIN EXISTING ON-SITE DRAINAGE STRUCTURES AND PIPES UNLESS OTHERWISE NOTED. REFER TO UTILITY PLANS.
8. WHERE PROPOSED GRADES MEET EXISTING GRADES, CONTRACTOR SHALL BLEND GRADES TO PROVIDE A SMOOTH TRANSITION BETWEEN EXISTING AND NEW WORK. PONDING AT TRANSITION AREAS WILL NOT BE ALLOWED.
9. CONTRACTOR SHALL MAINTAIN POSITIVE DRAINAGE AWAY FROM ALL BUILDING FOUNDATIONS, STRUCTURES AND PLANTING BEDS.
10. SLOPE 3:1 AND GREATER SHALL RECEIVE STRAW BLANKET PRIOR TO SEEDING.

NOTE: REFER TO OTHER CONSULTANT DRAWINGS FOR WORK SHOWN OUTSIDE APPROXIMATE ATHLETIC FIELD LIMIT OF WORK

APPROXIMATE ATHLETIC FIELD LIMIT OF WORK

ATHLETIC FIELD CONTOURS TO BLEND INTO SITE GRADING, REFER TO CIVIL DRAWINGS

PROJECT BENCHMARK: SQUARE CUT IN CONC AT DOORWAY ELEVATION=198.87

PROJECT BENCHMARK: SQUARE CUT IN CONC BASE ELEVATION=185.58

PROJECT BENCHMARK: TOP OF AGAWAM DPW MONUMENT ELEVATION=195.13

AGAWAM HIGH SCHOOL
760 COOPER STREET
TOTAL AREA = 14,933± ACRES

155 Line Street

0 15' 30' 60' 90'

AGAWAM HIGH SCHOOL
760 COOPER STREET AGAWAM, MA 01001

FLANSBURGH
77 NORTH WASHINGTON STREET
BOSTON, MA 02114-1910
FLANSBURGH.COM

Consultants

OWNER'S PROJECT MANAGER:
LEFTFIELD
101 FEDERAL STREET
BOSTON MA, 02110

CIVIL:
SAMIOTES CONSULTANTS INC.
20 A STREET
FRAMINGHAM MA, 01701

LANDSCAPE:
TERRAINK
7 CENTRAL ST STE 150
ARLINGTON MA, 02476

STRUCTURAL:
ENGINEERS DESIGN GROUP INC.
389 MAIN STREET STE 401
MALDEN MA, 02148

MECHANICAL / ELECTRICAL:
VANDERWEIL ENGINEERS
374 SUMMER STREET
BOSTON MA, 02210

PLUMBING / FIRE PROTECTION:
RWH CONSULTING ENGINEERS
540 MEADOW ST EXT
AGAWAM MA, 01001

FOOD SERVICE:
CRABTREE McGRATH ASSOCIATES INC.
161 WEST MAIN ST
GEORGETOWN MA, 01833

CODE:
R.W. SULLIVAN ENGINEERING INC.
529 MAIN ST STE 203
BOSTON MA, 02129

FF&E:
STEFURA ASSOCIATES
77 N WASHINGTON ST
BOSTON MA, 02114

SUSTAINABILITY:
THE GREEN ENGINEER
23 BRADFORD ST
CONCORD MA, 01742

SECURITY:
PAMELA PERINI CONSULTING
WALTHAM, MA

ATHLETIC FIELDS:
ACTIVITAS
70 MILTON STREET
DEDHAM, MA 02026

GEOTHERMAL:
HALEY & ALDRICH
70 BLANCHARD RD, Ste 204
BURLINGTON, MA 01803

THEATRE:
THEATRE PROJECTS
47 WATER ST
SOUTH NORWALK, CT 06854

LIGHTING:
HLB
200 STATE ST, STE 325
BOSTON, MA 02109

HARDWARE:
CAMPBELL-McCABE WORLDWIDE LLC
63 GREAT ROAD
MAYNARD, MA 01754

NO.	DATE	NOTE
		ISSUE

Stamp
COMMONWEALTH OF MASSACHUSETTS
CHRISTOPHER J. CHADBOURNE
No. 4423
REGISTERED LANDSCAPE ARCHITECT
2/19/2025

AGAWAM PLANNING BOARD SUBMISSION

Key Plan
N
PHASE 3
PHASE 2
PHASE 1

Sheet Title
ATHLETIC FIELD GRADING PLAN

Drawn By	Project ID
Reviewed By	Scale
Issue Date 02/20/25	Plot Date
Sheet No.	

AF2.1

2/18/2025 3:43:43 PM
Autodesk Docs://2023/2-Agawam High School/2023202-AgawamHighSchool.rvt

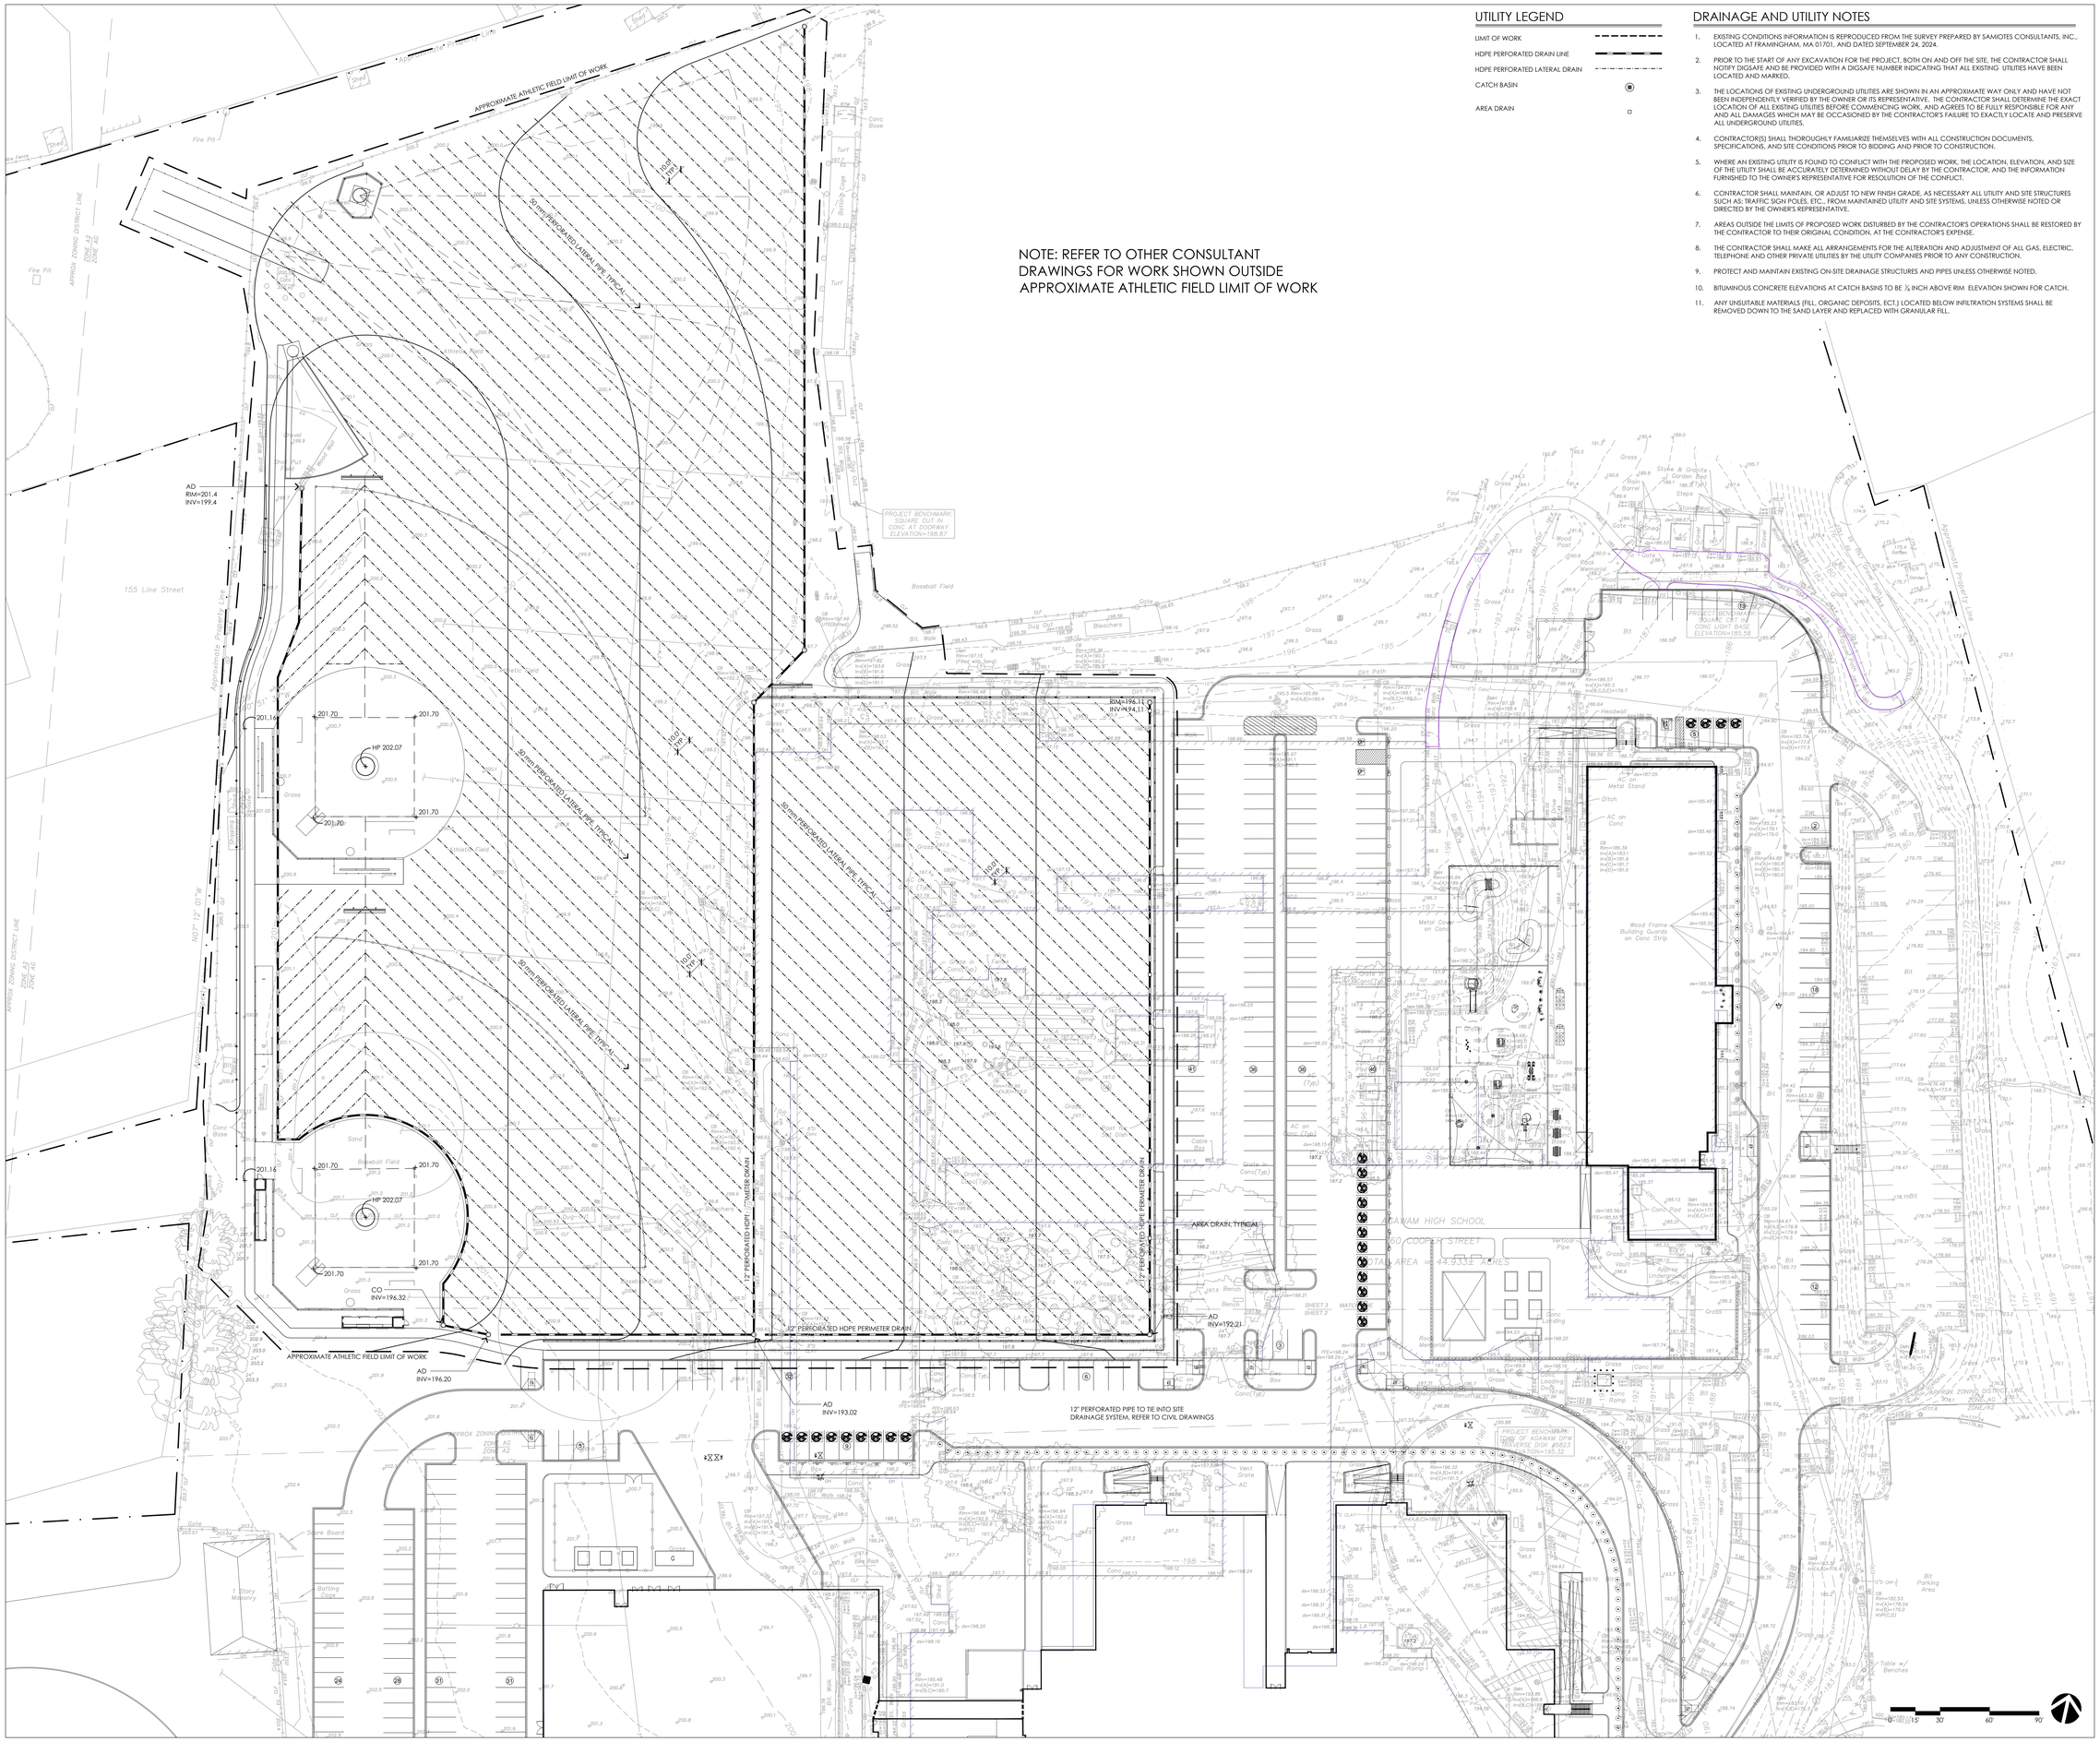

UTILITY LEGEND

- LIMIT OF WORK
- HDPE PERFORATED DRAIN LINE
- HDPE PERFORATED LATERAL DRAIN
- CATCH BASIN
- AREA DRAIN

DRAINAGE AND UTILITY NOTES

1. EXISTING CONDITIONS INFORMATION IS REPRODUCED FROM THE SURVEY PREPARED BY SAMIOTES CONSULTANTS, INC., LOCATED AT FRAMINGHAM, MA 01701, AND DATED SEPTEMBER 24, 2024.
2. PRIOR TO THE START OF ANY EXCAVATION FOR THE PROJECT, BOTH ON AND OFF THE SITE, THE CONTRACTOR SHALL NOTIFY DIGSAFE AND BE PROVIDED WITH A DIGSAFE NUMBER INDICATING THAT ALL EXISTING UTILITIES HAVE BEEN LOCATED AND MARKED.
3. THE LOCATIONS OF EXISTING UNDERGROUND UTILITIES ARE SHOWN IN AN APPROXIMATE WAY ONLY AND HAVE NOT BEEN INDEPENDENTLY VERIFIED BY THE OWNER OR ITS REPRESENTATIVE. THE CONTRACTOR SHALL DETERMINE THE EXACT LOCATION OF ALL EXISTING UTILITIES BEFORE COMMENCING WORK, AND AGREES TO BE FULLY RESPONSIBLE FOR ANY AND ALL DAMAGES WHICH MAY BE OCCASIONED BY THE CONTRACTOR'S FAILURE TO EXACTLY LOCATE AND PRESERVE ALL UNDERGROUND UTILITIES.
4. CONTRACTOR(S) SHALL THOROUGHLY FAMILIARIZE THEMSELVES WITH ALL CONSTRUCTION DOCUMENTS, SPECIFICATIONS, AND SITE CONDITIONS PRIOR TO BIDDING AND PRIOR TO CONSTRUCTION.
5. WHERE AN EXISTING UTILITY IS FOUND TO CONFLICT WITH THE PROPOSED WORK, THE LOCATION, ELEVATION, AND SIZE OF THE UTILITY SHALL BE ACCURATELY DETERMINED WITHOUT DELAY BY THE CONTRACTOR, AND THE INFORMATION FURNISHED TO THE OWNER'S REPRESENTATIVE FOR RESOLUTION OF THE CONFLICT.
6. CONTRACTOR SHALL MAINTAIN, OR ADJUST TO NEW FINISH GRADE, AS NECESSARY ALL UTILITY AND SITE STRUCTURES SUCH AS: TRAFFIC SIGN POLES, ETC., FROM MAINTAINED UTILITY AND SITE SYSTEMS, UNLESS OTHERWISE NOTED OR DIRECTED BY THE OWNER'S REPRESENTATIVE.
7. AREAS OUTSIDE THE LIMITS OF PROPOSED WORK DISTURBED BY THE CONTRACTOR'S OPERATIONS SHALL BE RESTORED BY THE CONTRACTOR TO THEIR ORIGINAL CONDITION, AT THE CONTRACTOR'S EXPENSE.
8. THE CONTRACTOR SHALL MAKE ALL ARRANGEMENTS FOR THE ALTERATION AND ADJUSTMENT OF ALL GAS, ELECTRIC, TELEPHONE AND OTHER PRIVATE UTILITIES BY THE UTILITY COMPANIES PRIOR TO ANY CONSTRUCTION.
9. PROTECT AND MAINTAIN EXISTING ON-SITE DRAINAGE STRUCTURES AND PIPES UNLESS OTHERWISE NOTED.
10. BITUMINOUS CONCRETE ELEVATIONS AT CATCH BASINS TO BE ½ INCH ABOVE RIM ELEVATION SHOWN FOR CATCH.
11. ANY UNSUITABLE MATERIALS (FILL, ORGANIC DEPOSITS, ECT.) LOCATED BELOW INFILTRATION SYSTEMS SHALL BE REMOVED DOWN TO THE SAND LAYER AND REPLACED WITH GRANULAR FILL.

AGAWAM HIGH SCHOOL
760 COOPER STREET AGAWAM, MA 01001

FLANSBURGH

77 NORTH WASHINGTON STREET
BOSTON, MA 02114-1910

FLANSBURGH.COM

Consultants

OWNER'S PROJECT MANAGER:
LEFTFIELD
101 FEDERAL STREET
BOSTON MA, 02110

CIVIL:
SAMIOTES CONSULTANTS INC.
20 A STREET
FRAMINGHAM MA, 01701

LANDSCAPE:
TERRAINK
7 CENTRAL ST STE 150
ARLINGTON MA, 02476

STRUCTURAL:
ENGINEERS DESIGN GROUP INC.
389 MAIN STREET STE 401
MALDEN MA, 02148

MECHANICAL / ELECTRICAL:
VANDERWEIL ENGINEERS
374 SUMMER STREET
BOSTON MA, 02210

PLUMBING / FIRE PROTECTION:
RWH CONSULTING ENGINEERS
540 MEADOW ST EXT
AGAWAM MA, 01001

FOOD SERVICE:
CRABTREE McGRATH ASSOCIATES INC.
161 WEST MAIN ST
GEORGETOWN MA, 01833

CODE:
R.W. SULLIVAN ENGINEERING INC.
529 MAIN ST STE 203
BOSTON MA, 02129

FF&E:
STEFURA ASSOCIATES
77 N WASHINGTON ST
BOSTON MA, 02114

SUSTAINABILITY:
THE GREEN ENGINEER
23 BRADFORD ST
CONCORD MA, 01742

SECURITY:
PAMELA PERINI CONSULTING
WALTHAM, MA

ATHLETIC FIELDS:
ACTIVITAS
70 MILTON STREET
DEDHAM, MA 02026

GEOTHERMAL:
HALEY & ALDRICH
70 BLANCHARD RD, Ste 204
BURLINGTON, MA 01803

THEATRE:
THEATRE PROJECTS
47 WATER ST
SOUTH NORWALK, CT 06854

LIGHTING:
HLB
200 STATE ST, STE 325
BOSTON, MA 02109

HARDWARE:
CAMPBELL-McCABE WORLDWIDE LLC
63 GREAT ROAD
MAYNARD, MA 01754

NO.	DATE	NOTE
		ISSUE

Stamp

MASSACHUSETTS REGISTERED LANDSCAPE ARCHITECT
2/19/2025

AGAWAM PLANNING BOARD SUBMISSION

Key Plan

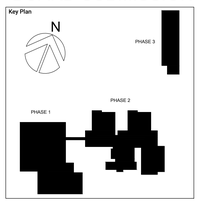

Sheet Title

ATHLETIC FIELD UTILITY PLAN

Drawn By	Project ID
Reviewed By	Scale
Issue Date 02/20/25	Plot Date
Sheet No.	

AF3.1

2/18/2025 3:43:43 PM
Autodesk Docs://202302-Agawam High School/202302-AgawamHighSchool.rvt

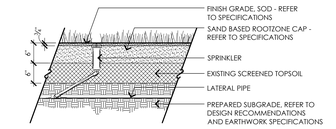

1 SAND CAPPED ATHLETIC FIELD
NOT TO SCALE

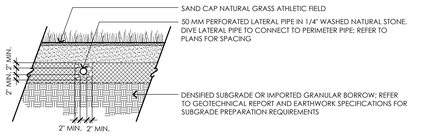

2 LATERAL DRAIN AT SAND CAP NATURAL GRASS ATHLETIC FIELD
NOT TO SCALE

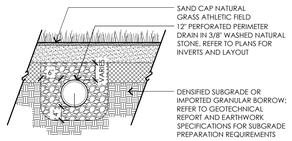

3 PERIMETER PIPE AT SAND CAP NATURAL GRASS ATHLETIC FIELD
NOT TO SCALE

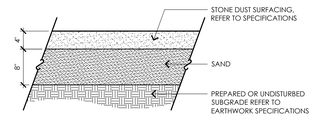

4 STONE PACK SURFACING
NOT TO SCALE

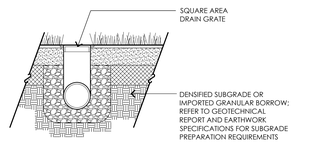

5 AREA DRAIN IN LINE WITH PERFORATED PERIMETER DRAIN
NOT TO SCALE

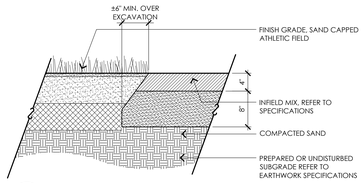

6 INFIELD MIX
NOT TO SCALE

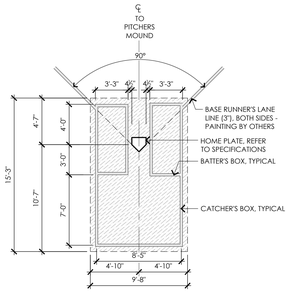

7 SOFTBALL BATTER'S BOX
NOT TO SCALE

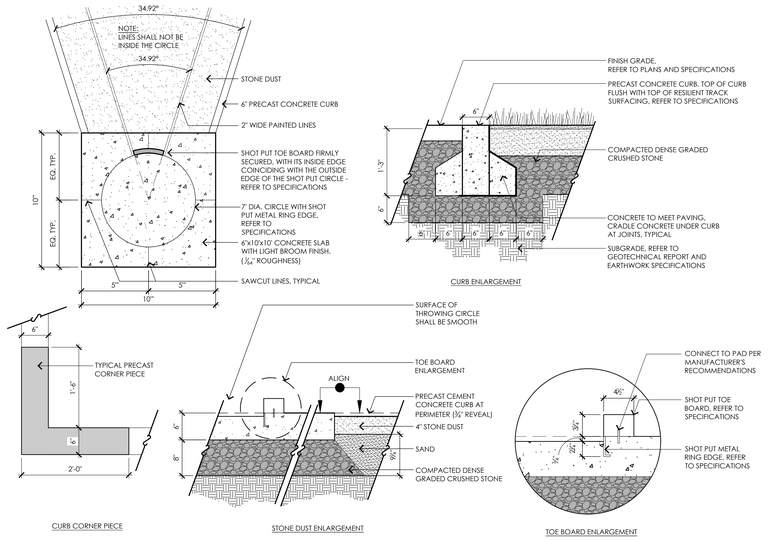

8 SHOT PUT CONCRETE PAD LAYOUT AND STONE DUST PAVEMENT
NOT TO SCALE

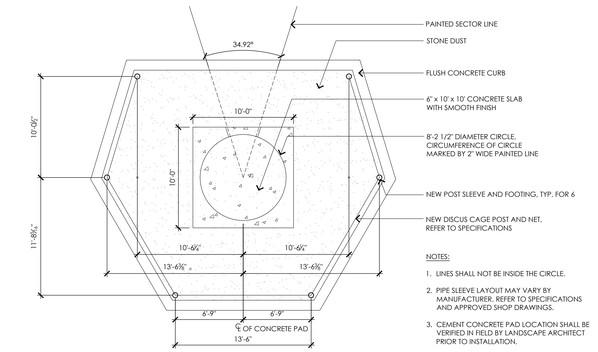

NOTES:
1. LINES SHALL NOT BE INSIDE THE CIRCLE.
2. PIPE SLEEVE LAYOUT MAY VARY BY MANUFACTURER; REFER TO SPECIFICATIONS AND APPROVED SHOP DRAWINGS.
3. CEMENT CONCRETE PAD LOCATION SHALL BE VERIFIED IN FIELD BY LANDSCAPE ARCHITECT PRIOR TO INSTALLATION.

9 HIGH SCHOOL DISCUS PAD AND CAGE LAYOUT
NOT TO SCALE

NOTE:
1. CORNERS OF PAD SHALL SITE AT ONE CONSISTENT ELEVATION.
2. LOCATION OF PAD SHALL BE VERIFIED IN FIELD BY LANDSCAPE ARCHITECT PRIOR TO INSTALLATION .

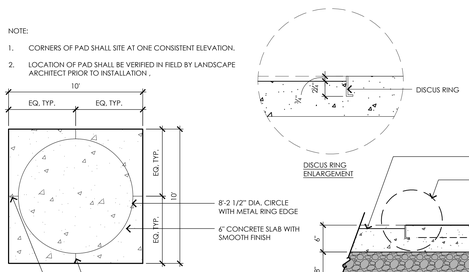

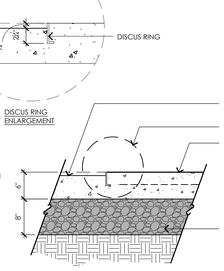

10 HIGH SCHOOL DISCUS PAD LAYOUT
NOT TO SCALE

NOTES:
1. SIZE OF 10' HIGH ATHLETIC BALL NETTING FOOTING AND REBAR IS SHOWN FOR INTENT ONLY. CONTRACTOR SHALL PROVIDE (AT HIS/HER OWN COST) STRUCTURAL DESIGN OF THE FOUNDATIONS BY A STRUCTURAL ENGINEER LICENSED IN THE COMMONWEALTH OF MASSACHUSETTS AND SHALL CARRY COSTS ASSOCIATED WITH STRUCTURAL DESIGN IN HIS/HER BID.
2. CONTRACTOR SHALL EXCAVATE FOR FOOTING TO DEPTH AS REQUIRED. REFER TO GEOTECHNICAL AND DESIGN RECOMMENDATIONS.
3. REBAR SHOWN FOR INTENT ONLY. MUST BE PROVIDED IN SHOP DRAWINGS NOTED ABOVE.

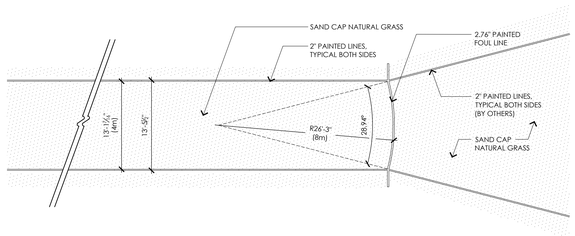

11 JAVELIN DETAIL
NOT TO SCALE

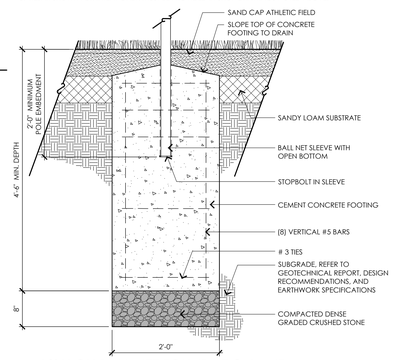

12 10' HIGH BALL NET FOUNDATION AND SLEEVE IN NATURAL GRASS FIELD
NOT TO SCALE

NOTES:
1. SIZE OF 20' HIGH ATHLETIC BALL NETTING FOOTING AND REBAR IS SHOWN FOR INTENT ONLY. CONTRACTOR SHALL PROVIDE (AT HIS/HER OWN COST) STRUCTURAL DESIGN OF THE FOUNDATIONS BY A STRUCTURAL ENGINEER LICENSED IN THE COMMONWEALTH OF MASSACHUSETTS AND SHALL CARRY COSTS ASSOCIATED WITH STRUCTURAL DESIGN IN HIS/HER BID.
2. CONTRACTOR SHALL EXCAVATE FOR FOOTING TO DEPTH AS REQUIRED. REFER TO GEOTECHNICAL MEMORANDUM AND DESIGN RECOMMENDATIONS.
3. REBAR SHOWN FOR INTENT ONLY. MUST BE PROVIDED IN SHOP DRAWINGS NOTED ABOVE.

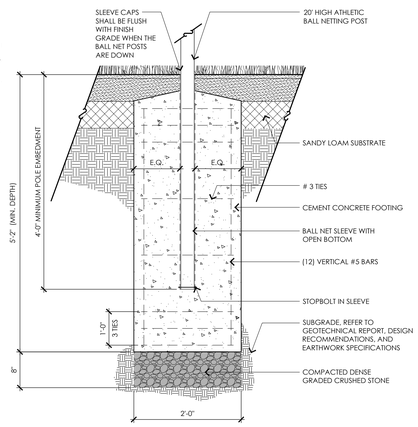

13 20' HIGH BALL NET FOUNDATION AND SLEEVE IN NATURAL GRASS FIELD
NOT TO SCALE

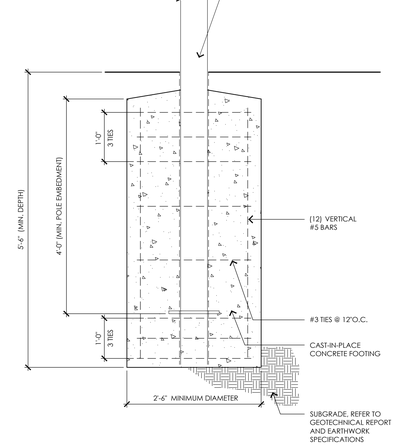

14 30' HIGH ATHLETIC BALL NETTING SYSTEM FOOTING
NOT TO SCALE

NOTES:
1. DRAWING SHOWN FOR GENERAL REFERENCE, INTENT, AND PRICING ONLY. FINAL LAYOUT AND DETAILS SHALL BE PER APPROVED SHOP DRAWINGS AND STAMPED STRUCTURAL DRAWINGS.
2. SIZE OF BALL NET POST FOOTING IS SHOWN FOR INTENT ONLY. CONTRACTOR SHALL PROVIDE (AT HIS OWN COST) STRUCTURAL DESIGN OF THE FOUNDATIONS BY A STRUCTURAL ENGINEER LICENSED IN THE COMMONWEALTH OF MASSACHUSETTS AND SHALL CARRY COSTS ASSOCIATED WITH THE INSTALLATION OF THE STRUCTURAL DESIGN IN HIS BID.
3. SHOP DRAWINGS SHALL BE PROVIDED TO LANDSCAPE ARCHITECT/CIVIL ENGINEER FOR REVIEW.

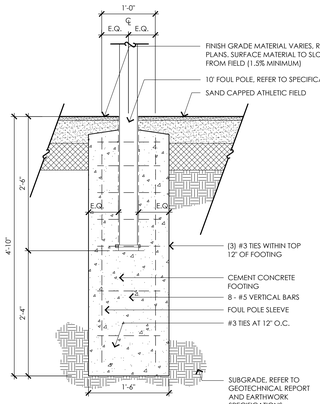

FOUL POLE IN SAND CAPPED ATHLETIC FIELD

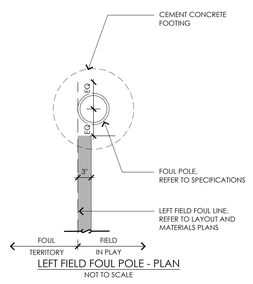

LEFT FIELD FOUL POLE - PLAN
NOT TO SCALE

NOTE:
RIGHT FIELD FOUL POLE TO HAVE WING ON LEFT SIDE.

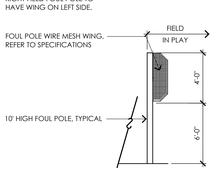

LEFT FIELD FOUL POLE - ELEVATION
NOT TO SCALE

15 10' HIGH FOUL POLE FOOTING
NOT TO SCALE

NOTES:
1. FENCE FABRIC TOP SHALL BE EVEN WITH TOP OF TOP RAIL.
2. TOP OF CONCRETE FENCE POST FOOTING TO HAVE SLOPE TO PROMOTE POSITIVE DRAINAGE.
2. PROVIDE PROVISIONS FOR PAD LOCKS ON ALL GATES.
3. REFER TO SPECIFICATIONS FOR MATERIAL GAUGE, POST, RAIL, AND FABRIC INFORMATION.

CONCRETE FOOTING DEPTH X WIDTH

	H
TERMINAL	48"x18"
LINE	48"x15"

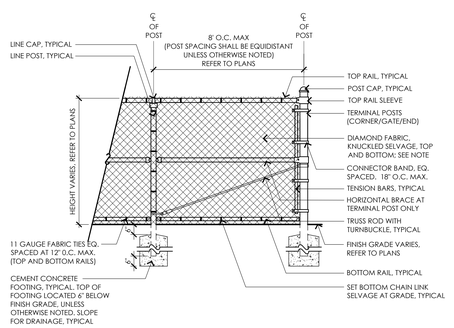

16 CHAIN LINK FENCE
NOT TO SCALE

NOTES:
1. FENCE FABRIC TOP SHALL BE EVEN WITH TOP OF TOP RAIL.
2. FENCE GUARD TO BE INSTALLED AT ALL BASEBALL AND SOFTBALL FENCE. REFER TO SPECIFICATIONS FOR PRODUCT AND COLOR DETAILS.
3. REFER TO CEMENT CONCRETE TURF ANCHOR DETAILS FOR CHAIN LINK FENCE POSTS SET IN CEMENT CONCRETE TURF ANCHOR.
4. REFER TO SPECIFICATIONS FOR POST, RAIL, AND FABRIC INFORMATION.
5. REFER TO SPECIFICATIONS FOR WINDSCREEN REQUIREMENTS.
6. PROVIDE PROVISIONS FOR PAD LOCK ON ALL GATES.

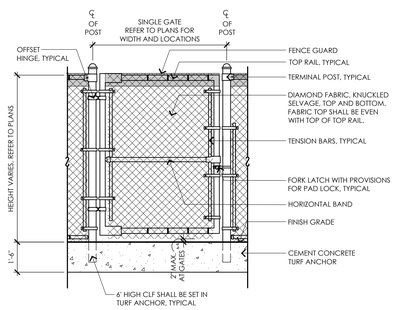

17 CHAIN LINK FENCE SINGLE GATE IN MOW STRIP
NOT TO SCALE

AGAWAM HIGH SCHOOL
760 COOPER STREET AGAWAM, MA 01001

FLANSBURGH
77 NORTH WASHINGTON STREET
BOSTON, MA 02114-1910
FLANSBURGH.COM

Consultants

OWNER'S PROJECT MANAGER:
LEFTFIELD
101 FEDERAL STREET
BOSTON MA, 02110

CIVIL:
SAMIOTES CONSULTANTS INC.
20 A STREET
FRAMINGHAM MA, 01701

LANDSCAPE:
TERRAINK
7 CENTRAL ST STE 150
ARLINGTON MA, 02476

STRUCTURAL:
ENGINEERS DESIGN GROUP INC.
389 MAIN STREET STE 401
MALDEN MA, 02148

MECHANICAL / ELECTRICAL:
VANDERWEIL ENGINEERS
374 SUMMER STREET
BOSTON MA, 02210

PLUMBING / FIRE PROTECTION:
RWH CONSULTING ENGINEERS
540 MEADOW ST EXT
AGAWAM MA, 01001

FOOD SERVICE:
CRABTREE McGRATH ASSOCIATES INC.
161 WEST MAIN ST
GEORGETOWN MA, 01833

CODE:
R.W. SULLIVAN ENGINEERING INC.
529 MAIN ST STE 203
BOSTON MA, 02129

FF&E:
STEFURA ASSOCIATES
77 N WASHINGTON ST
BOSTON MA, 02114

SUSTAINABILITY:
THE GREEN ENGINEER
23 BRADFORD ST
CONCORD MA, 01742

SECURITY:
PAMELA PERINI CONSULTING
WALTHAM, MA

ATHLETIC FIELDS:
ACTIVITAS
70 MILTON STREET
DEDHAM, MA 02026

GEOTHERMAL:
HALEY & ALDRICH
70 BLANCHARD RD, Ste 204
BURLINGTON, MA 01803

THEATRE:
THEATRE PROJECTS
47 WATER ST
SOUTH NORWALK, CT 06854

LIGHTING:
HLB
200 STATE ST, STE 325
BOSTON, MA 02109

HARDWARE:
CAMPBELL-McCABE WORLDWIDE LLC
63 GREAT ROAD
MAYNARD, MA 01754

NO.	DATE	NOTE

ISSUE

Stamp
COMMONWEALTH OF MASSACHUSETTS
REG. 1423
REGISTERED LANDSCAPE ARCHITECT
2/19/2025

AGAWAM PLANNING BOARD SUBMISSION

Key Plan
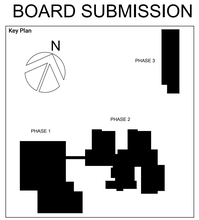

Sheet Title
ATHLETIC FIELD DETAILS SHEET I

Drawn By	Project ID
Reviewed By	Scale
Issue Date 02/20/25	Plot Date
Sheet No.	

AF4.1

2/18/2025 3:43:43 PM
Autodesk Docs://202302-Agawam High School/202302-AgawamHighSchool.rvt

NOTES:

1. FENCE FABRIC TOP SHALL BE EVEN WITH TOP OF TOP RAIL.
2. FENCE GUARD TO BE INSTALLED AT ALL BASEBALL AND SOFTBALL FENCE. REFER TO SPECIFICATIONS FOR PRODUCT AND COLOR DETAILS.
3. REFER TO CEMENT CONCRETE TURF ANCHOR DETAILS FOR CHAIN LINK FENCE POSTS SET IN CEMENT CONCRETE TURF ANCHOR.
4. REFER TO SPECIFICATIONS FOR POST, RAIL, AND FABRIC INFORMATION.
5. REFER TO SPECIFICATIONS FOR WINDSCREEN REQUIREMENTS.
6. PROVIDE PROVISIONS FOR PAD LOCK ON ALL GATES.

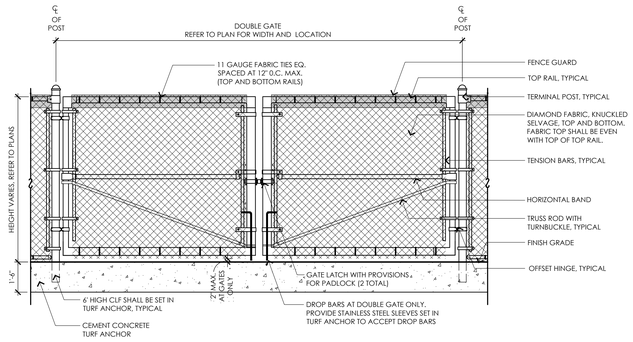

1 CHAIN LINK FENCE DOUBLE GATE IN MOW STRIP

NOT TO SCALE

NOTES:

1. REFER TO SPECIFICATIONS FOR CHAIN LINK FENCE FABRIC GAUGE AND MATERIAL.
2. RECYCLED PLASTIC LUMBER SHALL BE EQUIVALENT TO "DIMENSIONAL LUMBER" AS MANUFACTURED BY TANGENT TECHNOLOGIES, LLC LOCATED IN AURORA, ILLINOIS (630-264-1110). COLOR TO BE BLACK.

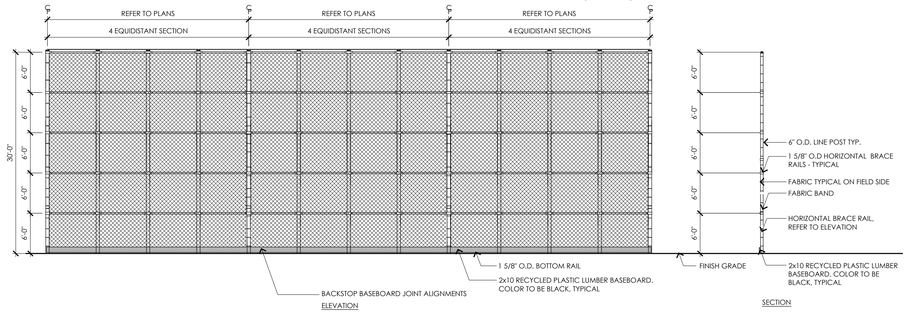

2 30' HIGH CHAIN LINK FENCE BACKSTOP

NOT TO SCALE

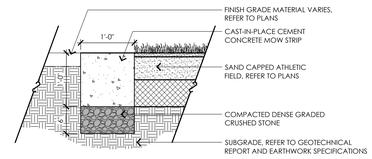

3 CEMENT CONCRETE MOW STRIP

NOT TO SCALE

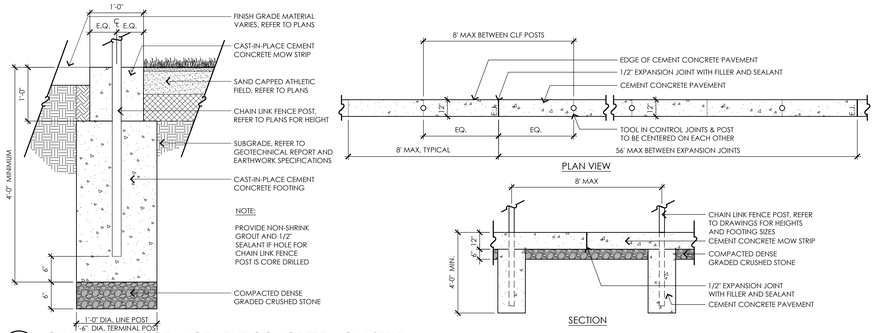

4 CHAIN LINK FENCE IN CEMENT CONCRETE MOW STRIP

NOT TO SCALE

AGAWAM HIGH SCHOOL
760 COOPER STREET AGAWAM, MA 01001

FLANSBURGH
77 NORTH WASHINGTON STREET
BOSTON, MA 02114-1910
FLANSBURGH.COM

Consultants

OWNER'S PROJECT MANAGER:
LEFTFIELD
101 FEDERAL STREET
BOSTON MA, 02110

CIVIL:
SAMIOTES CONSULTANTS INC.
20 A STREET
FRAMINGHAM MA, 01701

LANDSCAPE:
TERRAINK
7 CENTRAL ST STE 150
ARLINGTON MA, 02476

STRUCTURAL:
ENGINEERS DESIGN GROUP INC.
389 MAIN STREET STE 401
MALDEN MA, 02148

MECHANICAL / ELECTRICAL:
VANDERWEIL ENGINEERS
374 SUMMER STREET
BOSTON MA, 02210

PLUMBING / FIRE PROTECTION:
RWH CONSULTING ENGINEERS
540 MEADOW ST EXT
AGAWAM MA, 01001

FOOD SERVICE:
CRABTREE McGRATH ASSOCIATES INC.
161 WEST MAIN ST
GEORGETOWN MA, 01833

CODE:
R.W. SULLIVAN ENGINEERING INC.
529 MAIN ST STE 203
BOSTON MA, 02129

FF&E:
STEFURA ASSOCIATES
77 N WASHINGTON ST
BOSTON MA, 02114

SUSTAINABILITY:
THE GREEN ENGINEER
23 BRADFORD ST
CONCORD MA, 01742

SECURITY:
PAMELA PERINI CONSULTING
WALTHAM, MA

ATHLETIC FIELDS:
ACTIVITAS
70 MILTON STREET
DEDHAM, MA 02026

GEOTHERMAL:
HALEY & ALDRICH
70 BLANCHARD RD, Ste 204
BURLINGTON, MA 01803

THEATRE:
THEATRE PROJECTS
47 WATER ST
SOUTH NORWALK, CT 06854

LIGHTING:
HLB
200 STATE ST, STE 325
BOSTON, MA 02109

HARDWARE:
CAMPBELL-McCABE WORLDWIDE LLC
63 GREAT ROAD
MAYNARD, MA 01754

NO.	DATE	NOTE

ISSUE

Stamp

2/19/2025

AGAWAM PLANNING BOARD SUBMISSION

Key Plan

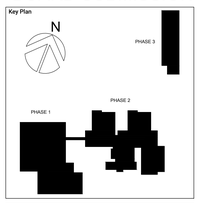

Sheet Title

ATHLETIC FIELD DETAILS SHEET II

Drawn By	Project ID
Reviewed By	Scale
Issue Date 02/20/25	Plot Date

Sheet No.

AF4.2

2/18/2025 3:43:43 PM
Autodesk Docs://202302-Agawam High School/202302-AgawamHighSchool.rvt

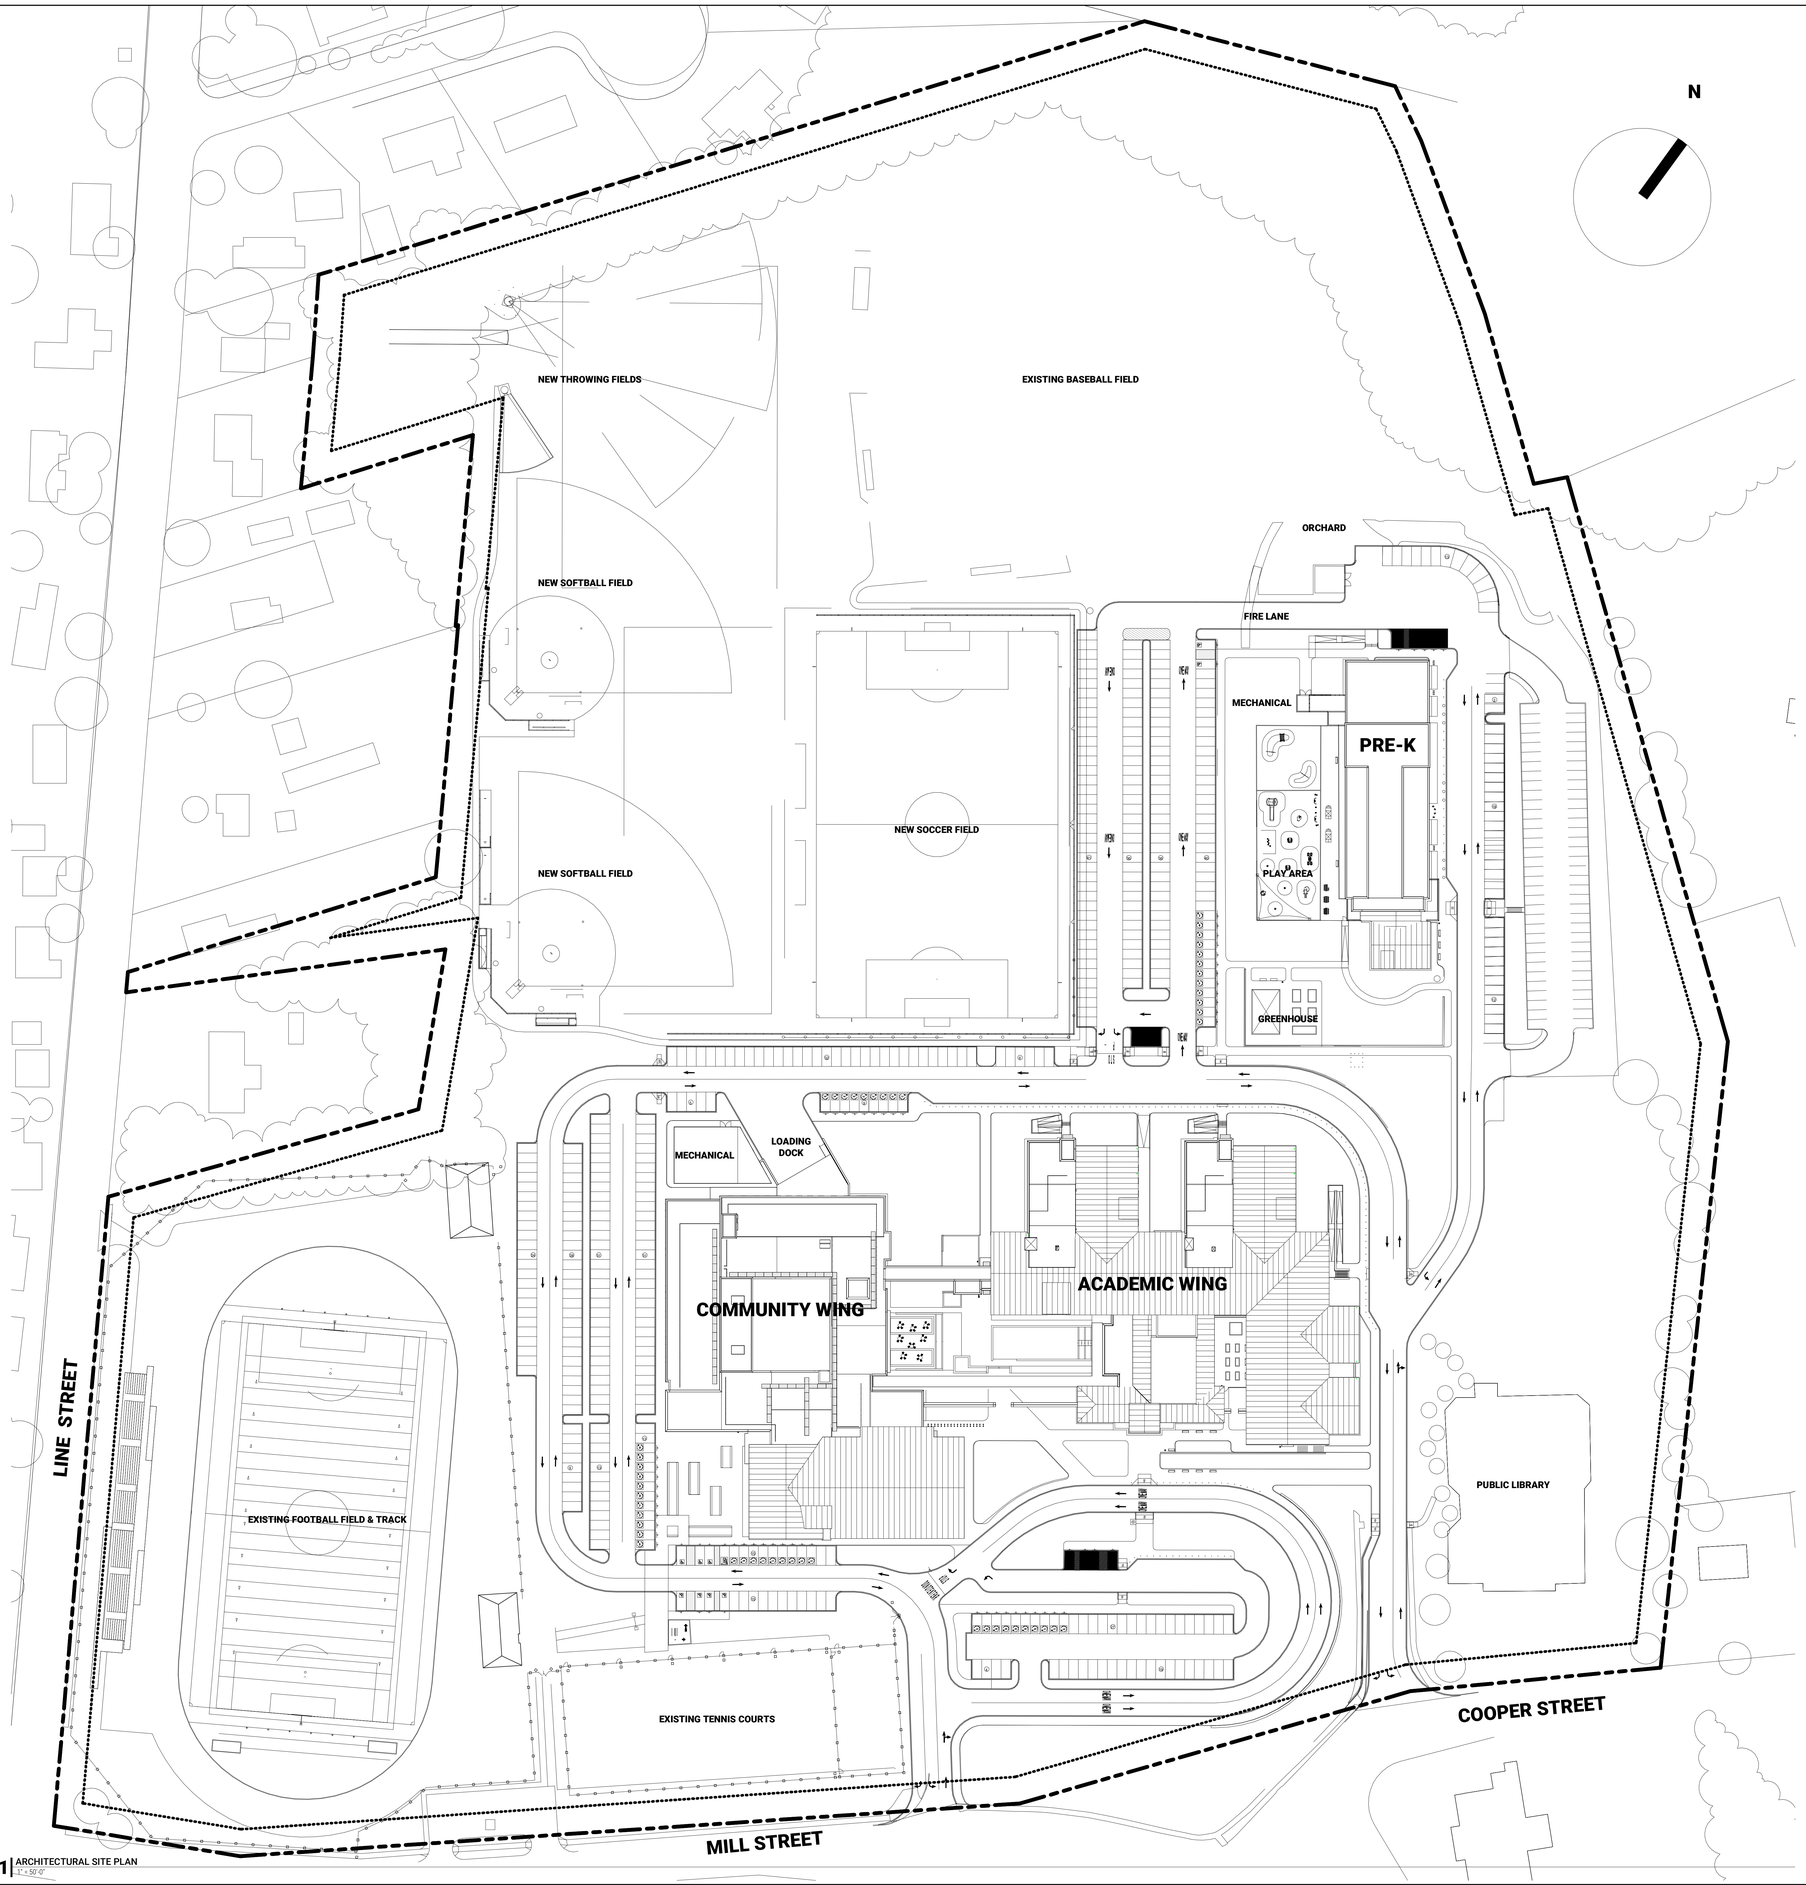

1 ARCHITECTURAL SITE PLAN
1" = 50'-0"

ARCHITECTURAL SITE PLAN LEGEND

- -INDICATES PROPERTY LINE
- -INDICATES ZONING SETBACK
- -INDICATES EV PARKING SPOT; 57 REQUIRED
- ? -INDICATES KEYNOTE, REFER TO KEYNOTE SCHEDULE THIS SHEET

AGAWAM HIGH SCHOOL
760 COOPER STREET AGAWAM, MA 01001

FLANSBURGH
77 NORTH WASHINGTON STREET
BOSTON, MA 02114-1910
FLANSBURGH.COM

Consultants

OWNER'S PROJECT MANAGER:
LEFTFIELD
101 FEDERAL STREET
BOSTON MA, 02110

CIVIL:
SAMIOTES CONSULTANTS INC.
20 A STREET
FRAMINGHAM MA, 01701

LANDSCAPE:
TERRAINK
7 CENTRAL ST STE 150
ARLINGTON MA, 02476

STRUCTURAL:
ENGINEERS DESIGN GROUP INC.
389 MAIN STREET STE 401
MALDEN MA, 02148

MECHANICAL / ELECTRICAL:
VANDERWEIL ENGINEERS
374 SUMMER STREET
BOSTON MA, 02210

PLUMBING / FIRE PROTECTION:
RWH CONSULTING ENGINEERS
540 MEADOW ST EXT
AGAWAM MA, 01001

FOOD SERVICE:
CRABTREE McGRATH ASSOCIATES INC.
161 WEST MAIN ST
GEORGETOWN MA, 01833

CODE:
R.W. SULLIVAN ENGINEERING INC.
529 MAIN ST STE 203
BOSTON MA, 02129

FF&E:
STEFURA ASSOCIATES
77 N WASHINGTON ST
BOSTON MA, 02114

SUSTAINABILITY:
THE GREEN ENGINEER
23 BRADFORD ST
CONCORD MA, 01742

SECURITY:
PAMELA PERINI CONSULTING
WALTHAM, MA

ATHLETIC FIELDS:
ACTIVITAS
70 MILTON STREET
DEDHAM, MA 02026

GEOTHERMAL:
HALEY & ALDRICH
70 BLANCHARD RD, Ste 204
BURLINGTON, MA 01803

THEATRE:
THEATRE PROJECTS
47 WATER ST
SOUTH NORWALK, CT 06854

LIGHTING:
HLB
200 STATE ST, STE 325
BOSTON, MA 02109

HARDWARE:
CAMPBELL-McCABE WORLDWIDE LLC
63 GREAT ROAD
MAYNARD, MA 01754

NO.	DATE	ISSUE
	5/2025	PLANNING BOARD

Stamp

NOT FOR CONSTRUCTION

AGAWAM PLANNING BOARD SUBMISSION

Key Plan

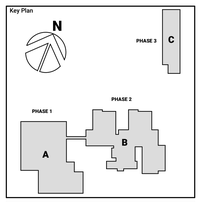

Sheet Title

ARCHITECTURAL SITE PLAN

Drawn By: Author	Project ID: 202302
Reviewed By: Checker	Scale: 1" = 50'-0"
Issue Date: 02/20/25	Plot Date: 2/20/2025 12:45:32 PM

Sheet No.

A0.10

2/20/2025 12:45:32 PM
Autodesk Docs://202302 Agawam High School/202302-AgawamHighSchool.rvt

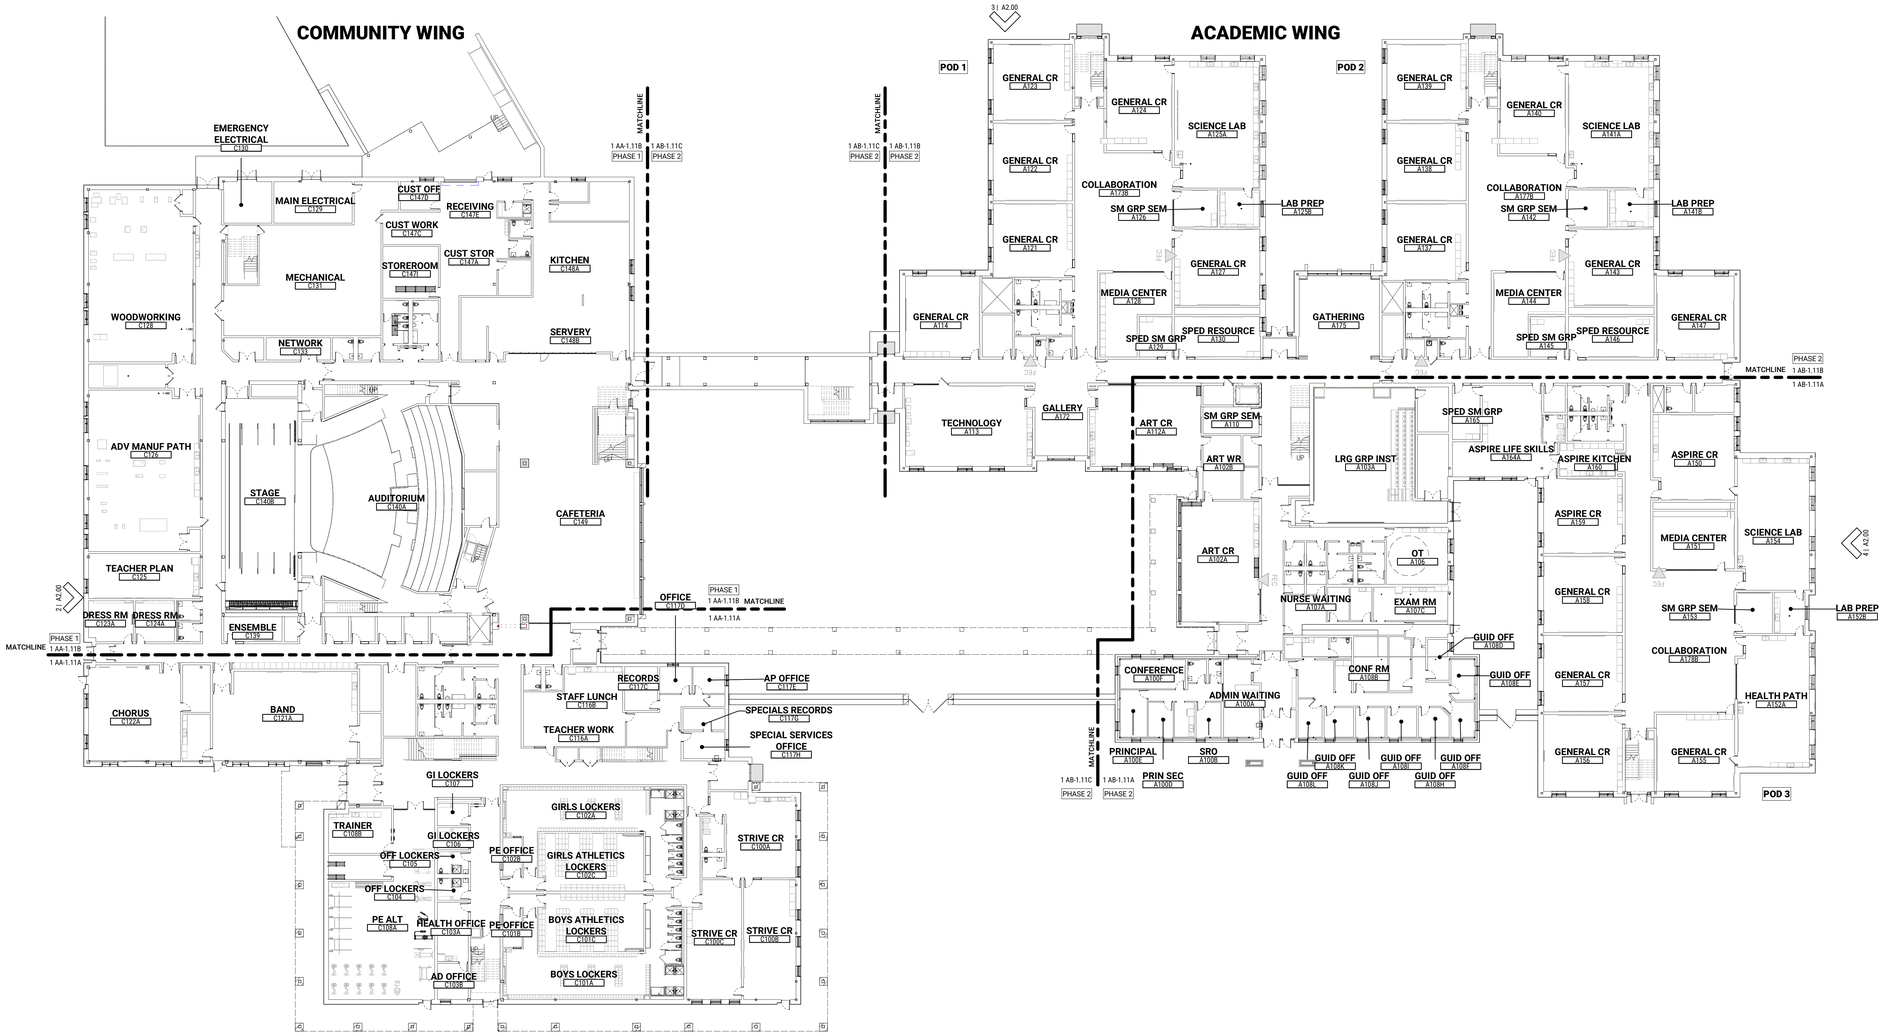

1 OVERALL GROUND FLOOR KEY PLAN
1" = 20'-0"

AGAWAM HIGH SCHOOL
760 COOPER STREET AGAWAM, MA 01001

FLANSBURGH
77 NORTH WASHINGTON STREET
BOSTON, MA 02114-1910
FLANSBURGH.COM

Consultants

OWNER'S PROJECT MANAGER:
LEFTFIELD
101 FEDERAL STREET
BOSTON MA, 02110

CIVIL:
SAMIOTES CONSULTANTS INC.
20 A STREET
FRAMINGHAM MA, 01701

LANDSCAPE:
TERRAINK
7 CENTRAL ST STE 150
ARLINGTON MA, 02476

STRUCTURAL:
ENGINEERS DESIGN GROUP INC.
389 MAIN STREET STE 401
MALDEN MA, 02148

MECHANICAL / ELECTRICAL:
VANDERWEIL ENGINEERS
374 SUMMER STREET
BOSTON MA, 02210

PLUMBING / FIRE PROTECTION:
RWH CONSULTING ENGINEERS
540 MEADOW ST EXT
AGAWAM MA, 01001

FOOD SERVICE:
CRABTREE McGRATH ASSOCIATES INC.
161 WEST MAIN ST
GEORGETOWN MA, 01833

CODE:
R.W. SULLIVAN ENGINEERING INC.
529 MAIN ST STE 203
BOSTON MA, 02129

FF&E:
STEFURA ASSOCIATES
77 N WASHINGTON ST
BOSTON MA, 02114

SUSTAINABILITY:
THE GREEN ENGINEER
23 BRADFORD ST
CONCORD MA, 01742

SECURITY:
PAMELA PERINI CONSULTING
WALTHAM, MA

ATHLETIC FIELDS:
ACTIVITAS
70 MILTON STREET
DEDHAM, MA 02026

GEOTHERMAL:
HALEY & ALDRICH
70 BLANCHARD RD, Ste 204
BURLINGTON, MA 01803

THEATRE:
THEATRE PROJECTS
47 WATER ST
SOUTH NORWALK, CT 06854

LIGHTING:
HLB
200 STATE ST, STE 325
BOSTON, MA 02109

HARDWARE:
CAMPBELL-McCABE WORLDWIDE LLC
63 GREAT ROAD
MAYNARD, MA 01754

NO.	DATE	NOTE
	2/20/25	PLANNING BOARD

ISSUE

Stamp

NOT FOR CONSTRUCTION

AGAWAM PLANNING BOARD SUBMISSION

Key Plan

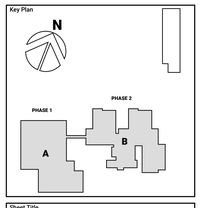

Sheet Title

OVERALL GROUND FLOOR KEY PLAN - PHASE 1 & 2

Drawn By: Author	Project ID: 202302
Reviewed By: Checker	Scale: 1" = 20'-0"
Issue Date: 02/20/25	Plot Date: 2/20/2025 12:39:30 PM

Sheet No.

A1.01

2/20/2025 12:39:30 PM
Autodesk Docs://202302-Agawam High School/202302-AgawamHighSchool.rvt

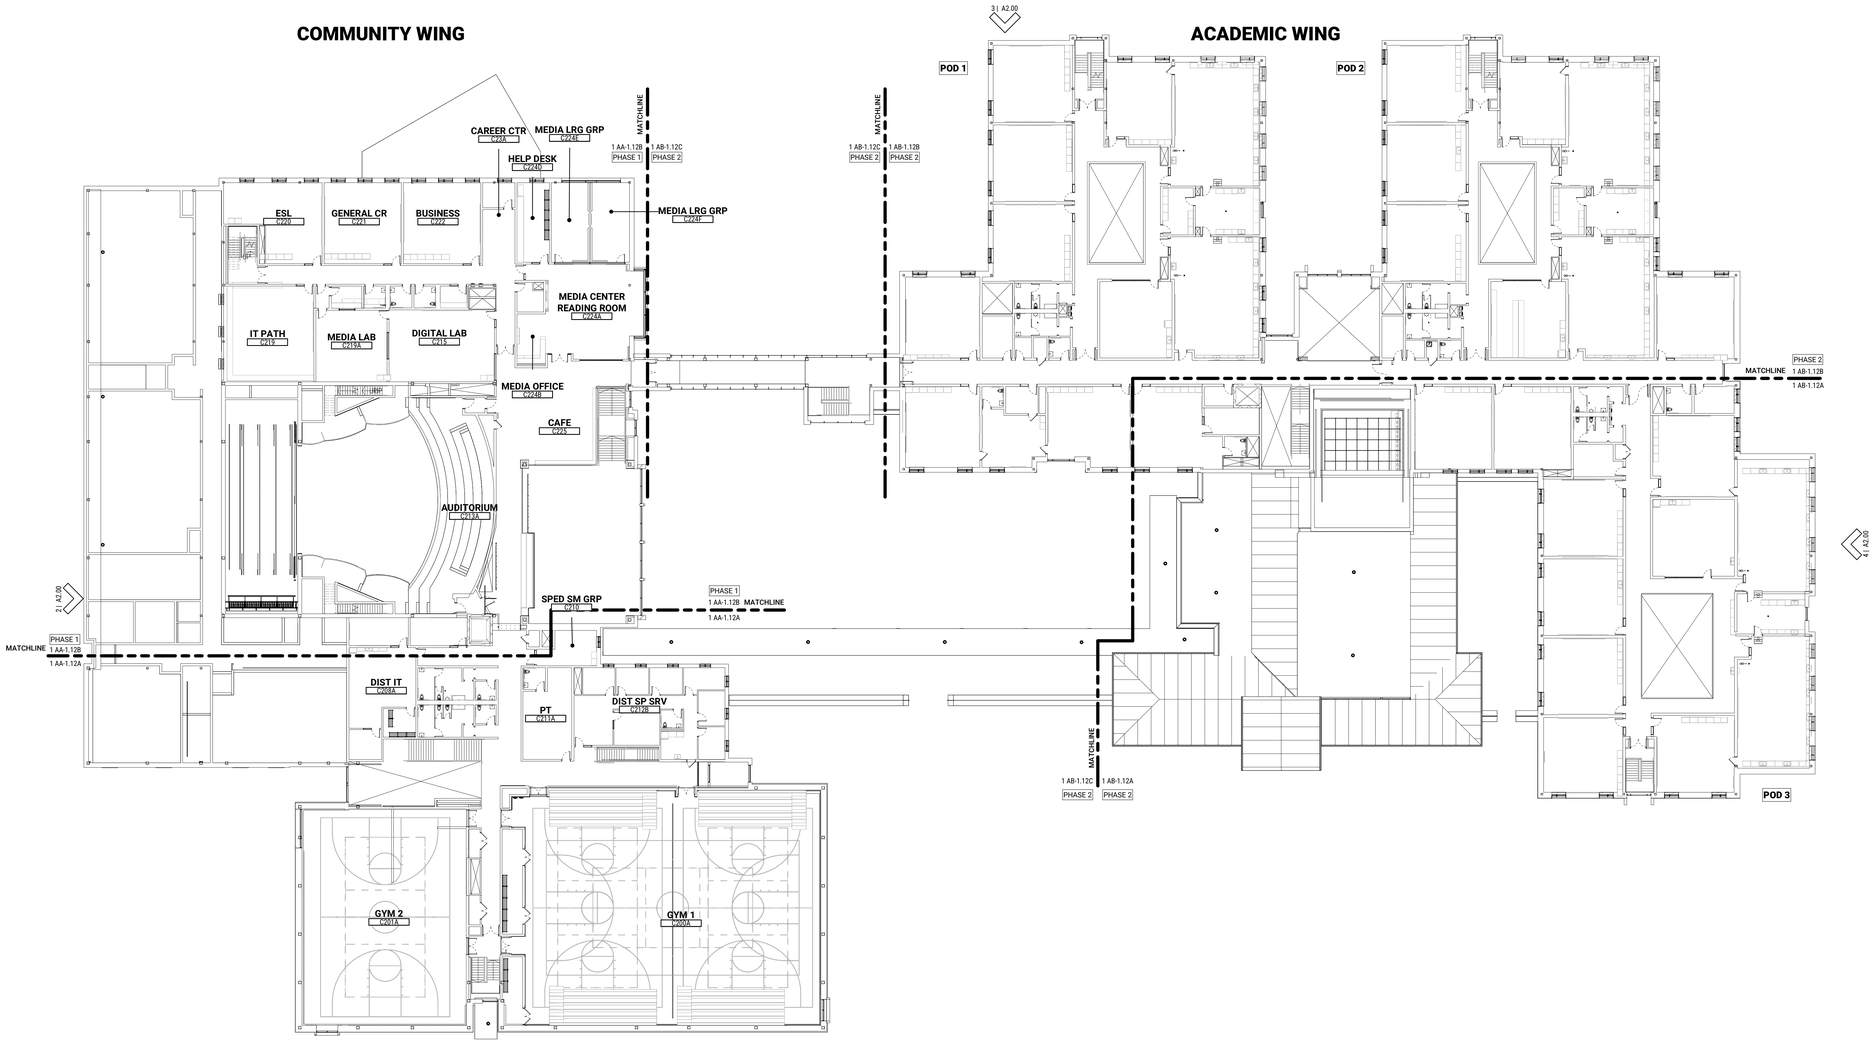

1 OVERALL SECOND FLOOR KEY PLAN
1" = 20'-0"

AGAWAM HIGH SCHOOL
760 COOPER STREET AGAWAM, MA 01001

FLANSBURGH
77 NORTH WASHINGTON STREET
BOSTON, MA 02114-1910
FLANSBURGH.COM

Consultants

OWNER'S PROJECT MANAGER:
LEFTFIELD
101 FEDERAL STREET
BOSTON MA, 02110

CIVIL:
SAMIOTES CONSULTANTS INC.
20 A STREET
FRAMINGHAM MA, 01701

LANDSCAPE:
TERRAINK
7 CENTRAL ST STE 150
ARLINGTON MA, 02476

STRUCTURAL:
ENGINEERS DESIGN GROUP INC.
389 MAIN STREET STE 401
MALDEN MA, 02148

MECHANICAL / ELECTRICAL:
VANDERWEIL ENGINEERS
374 SUMMER STREET
BOSTON MA, 02210

PLUMBING / FIRE PROTECTION:
RWH CONSULTING ENGINEERS
540 MEADOW ST EXT
AGAWAM MA, 01001

FOOD SERVICE:
CRABTREE McGRATH ASSOCIATES INC.
161 WEST MAIN ST
GEORGETOWN MA, 01833

CODE:
R.W. SULLIVAN ENGINEERING INC.
529 MAIN ST STE 203
BOSTON MA, 02129

FF&E:
STEFURA ASSOCIATES
77 N WASHINGTON ST
BOSTON MA, 02114

SUSTAINABILITY:
THE GREEN ENGINEER
23 BRADFORD ST
CONCORD MA, 01742

SECURITY:
PAMELA PERINI CONSULTING
WALTHAM, MA

ATHLETIC FIELDS:
ACTIVITAS
70 MILTON STREET
DEDHAM, MA 02026

GEOTHERMAL:
HALEY & ALDRICH
70 BLANCHARD RD, Ste 204
BURLINGTON, MA 01803

THEATRE:
THEATRE PROJECTS
47 WATER ST
SOUTH NORWALK, CT 06854

LIGHTING:
HLB
200 STATE ST, STE 325
BOSTON, MA 02109

HARDWARE:
CAMPBELL-McCABE WORLDWIDE LLC
63 GREAT ROAD
MAYNARD, MA 01754

NO.	DATE	PLANNING BOARD

ISSUE

Stamp

NOT FOR CONSTRUCTION

AGAWAM PLANNING BOARD SUBMISSION

Key Plan

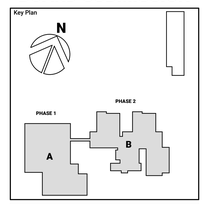

Sheet Title

OVERALL SECOND FLOOR KEY PLAN - PHASE 1 & 2

Drawn By: Author	Project ID: 202302
Reviewed By: Checker	Scale: 1" = 20'-0"
Issue Date: 02/20/25	Plot Date: 2/20/2025 12:40:31 PM

Sheet No.

A1.02

2/20/2025 12:40:31 PM
Autodesk Docs://202302-Agawam High School/202302-AgawamHighSchool.rvt

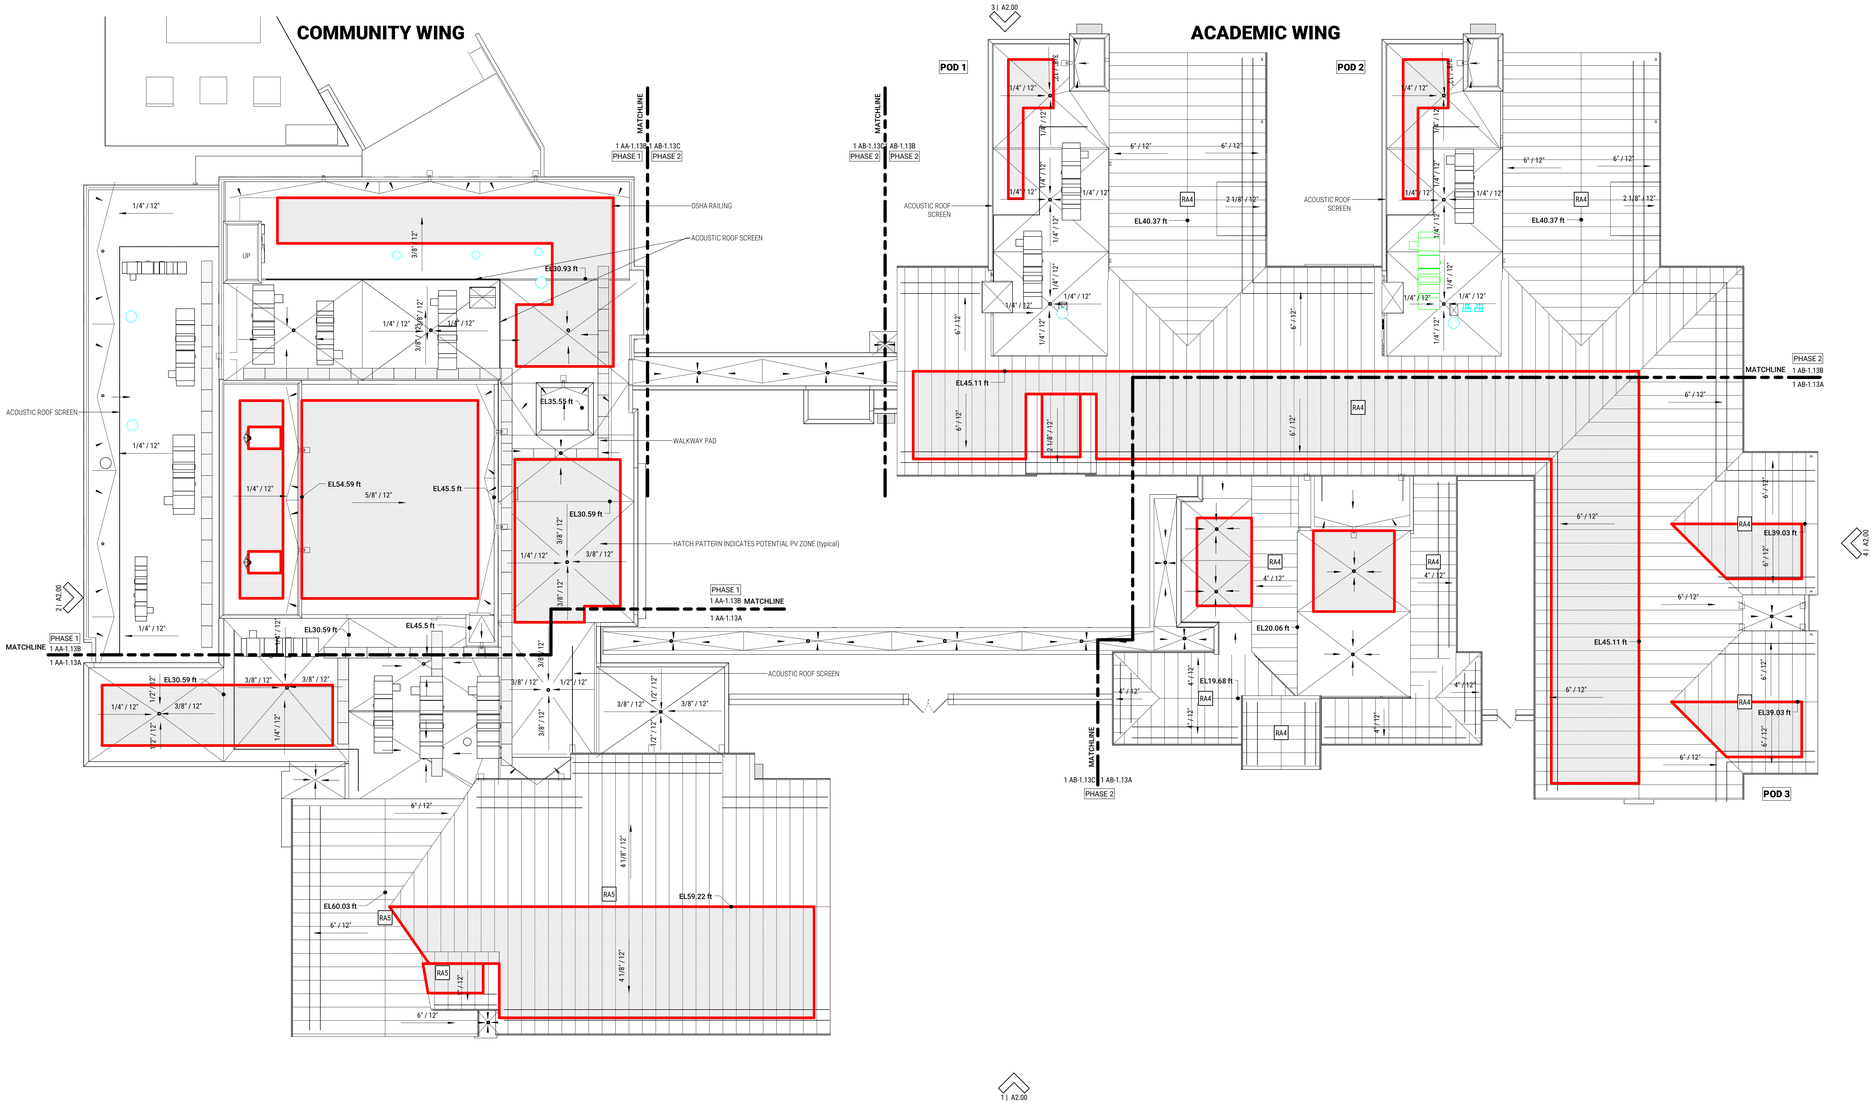

1 | OVERALL ROOF KEY PLAN
1" = 20'-0"

AGAWAM HIGH SCHOOL
760 COOPER STREET AGAWAM, MA 01001

FLANSBURGH
77 NORTH WASHINGTON STREET
BOSTON, MA 02114-1910
FLANSBURGH.COM

Consultants

OWNER'S PROJECT MANAGER:
LEFTFIELD
101 FEDERAL STREET
BOSTON MA, 02110

CIVIL:
SAMIOTES CONSULTANTS INC.
20 A STREET
FRAMINGHAM MA, 01701

LANDSCAPE:
TERRAINK
7 CENTRAL ST STE 150
ARLINGTON MA, 02476

STRUCTURAL:
ENGINEERS DESIGN GROUP INC.
389 MAIN STREET STE 401
MALDEN MA, 02148

MECHANICAL / ELECTRICAL:
VANDERWEIL ENGINEERS
374 SUMMER STREET
BOSTON MA, 02210

PLUMBING / FIRE PROTECTION:
RWH CONSULTING ENGINEERS
540 MEADOW ST EXT
AGAWAM MA, 01001

FOOD SERVICE:
CRABTREE McGRATH ASSOCIATES INC.
161 WEST MAIN ST
GEORGETOWN MA, 01833

CODE:
R.W. SULLIVAN ENGINEERING INC.
529 MAIN ST STE 203
BOSTON MA, 02129

FF&E:
STEFURA ASSOCIATES
77 N WASHINGTON ST
BOSTON MA, 02114

SUSTAINABILITY:
THE GREEN ENGINEER
23 BRADFORD ST
CONCORD MA, 01742

SECURITY:
PAMELA PERINI CONSULTING
WALTHAM, MA

ATHLETIC FIELDS:
ACTIVITAS
70 MILTON STREET
DEDHAM, MA 02026

GEOTHERMAL:
HALEY & ALDRICH
70 BLANCHARD RD, Ste 204
BURLINGTON, MA 01803

THEATRE:
THEATRE PROJECTS
47 WATER ST
SOUTH NORWALK, CT 06854

LIGHTING:
HLB
200 STATE ST, STE 325
BOSTON, MA 02109

HARDWARE:
CAMPBELL-McCABE WORLDWIDE LLC
63 GREAT ROAD
MAYNARD, MA 01754

NO.	DATE	NOTE
	2/20/25	PLANNING BOARD

ISSUE

Stamp

NOT FOR CONSTRUCTION

AGAWAM PLANNING BOARD SUBMISSION

Key Plan

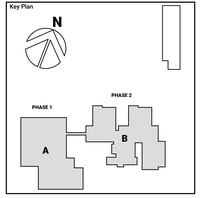

Sheet Title

OVERALL ROOF KEY PLAN - PHASE 1 & 2

Drawn By: Author	Project ID: 202302
Reviewed By: Checker	Scale: 1" = 20'-0"
Issue Date: 02/20/25	Plot Date: 2/20/2025 12:38:25 PM

Sheet No.

A1.03

2/20/2025 12:38:25 PM
Autodesk Docs://202302-Agawam High School/202302-AgawamHighSchool.rvt

4 EAST ELEVATION
1/16" = 1'-0"

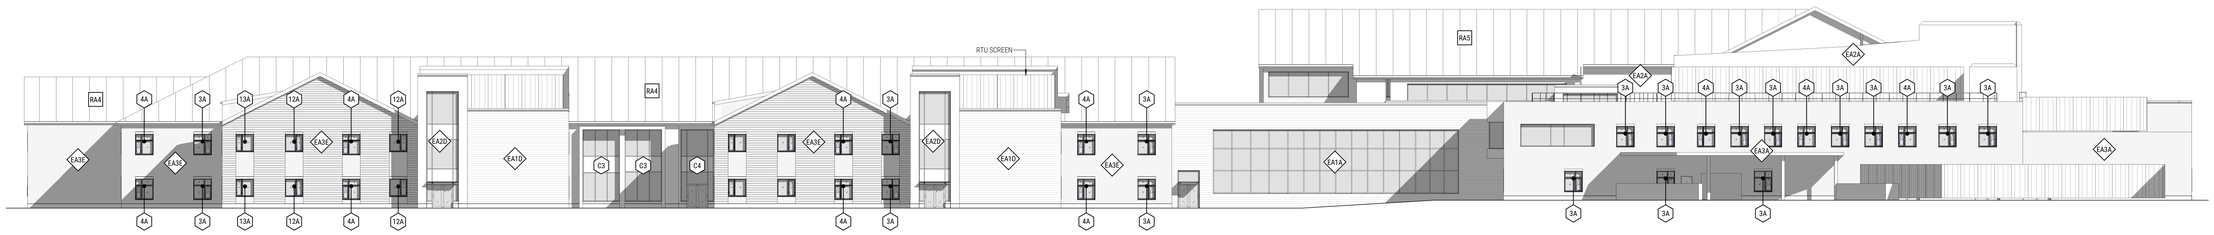

3 NORTH ELEVATION
1/16" = 1'-0"

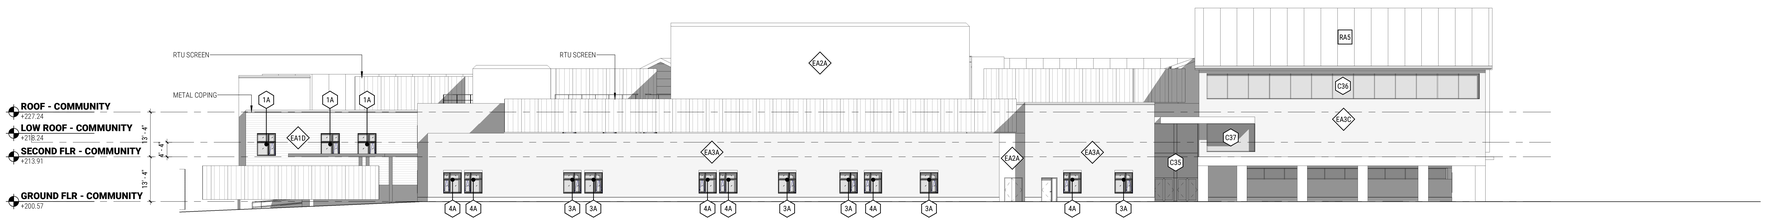

2 WEST ELEVATION
1/16" = 1'-0"

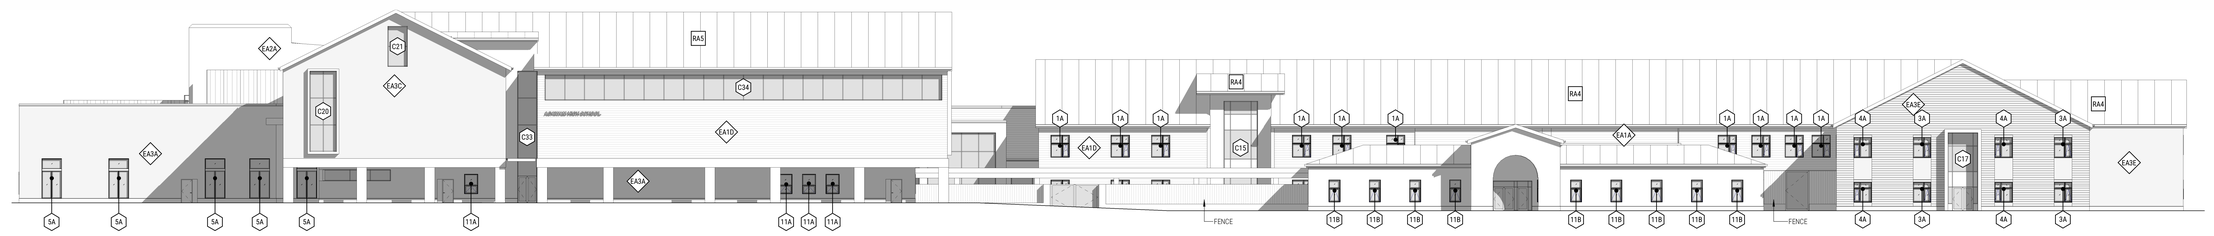

1 SOUTH ELEVATION
1/16" = 1'-0"

AGAWAM HIGH SCHOOL
760 COOPER STREET AGAWAM, MA 01001

FLANSBURGH
77 NORTH WASHINGTON STREET
BOSTON, MA 02114-1910
FLANSBURGH.COM

Consultants

OWNER'S PROJECT MANAGER:
LEFTFIELD
101 FEDERAL STREET
BOSTON MA, 02110

CIVIL:
SAMIOTES CONSULTANTS INC.
20 A STREET
FRAMINGHAM MA, 01701

LANDSCAPE:
TERRAINK
7 CENTRAL ST STE 150
ARLINGTON MA, 02476

STRUCTURAL:
ENGINEERS DESIGN GROUP INC.
389 MAIN STREET STE 401
MALDEN MA, 02148

MECHANICAL / ELECTRICAL:
VANDERWEIL ENGINEERS
374 SUMMER STREET
BOSTON MA, 02210

PLUMBING / FIRE PROTECTION:
RWH CONSULTING ENGINEERS
540 MEADOW ST EXT
AGAWAM MA, 01001

FOOD SERVICE:
CRABTREE McGRATH ASSOCIATES INC.
161 WEST MAIN ST
GEORGETOWN MA, 01833

CODE:
R.W. SULLIVAN ENGINEERING INC.
529 MAIN ST STE 203
BOSTON MA, 02129

FF&E:
STEFURA ASSOCIATES
77 N WASHINGTON ST
BOSTON MA, 02114

SUSTAINABILITY:
THE GREEN ENGINEER
23 BRADFORD ST
CONCORD MA, 01742

SECURITY:
PAMELA PERINI CONSULTING
WALTHAM, MA

ATHLETIC FIELDS:
ACTIVITAS
70 MILTON STREET
DEDHAM, MA 02026

GEOTHERMAL:
HALEY & ALDRICH
70 BLANCHARD RD, Ste 204
BURLINGTON, MA 01803

THEATRE:
THEATRE PROJECTS
47 WATER ST
SOUTH NORWALK, CT 06854

LIGHTING:
HLB
200 STATE ST, STE 325
BOSTON, MA 02109

HARDWARE:
CAMPBELL-McCABE WORLDWIDE LLC
63 GREAT ROAD
MAYNARD, MA 01754

NO.	DATE	NOTE
	2/20/25	PLANNING BOARD

ISSUE

Stamp

REGISTERED ARCHITECT — JOHN P. KOMPOLTHER — 30251 — COMMONWEALTH OF MASSACHUSETTS

NOT FOR CONSTRUCTION

AGAWAM PLANNING BOARD SUBMISSION

Key Plan

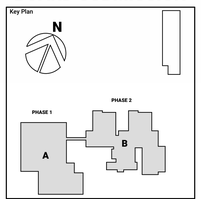

Sheet Title

OVERALL BUILDING ELEVATIONS

Drawn By: Author	Project ID: 202302
Reviewed By: Checker	Scale: 1/16" = 1'-0"
Issue Date: 02/20/25	Plot Date: 2/20/2025 12:51:11 PM
Sheet No.	

A2.00

2/20/2025 12:51:11 PM
Autodesk Docs://202302-Agawam High School/202302-AgawamHighSchool.rvt

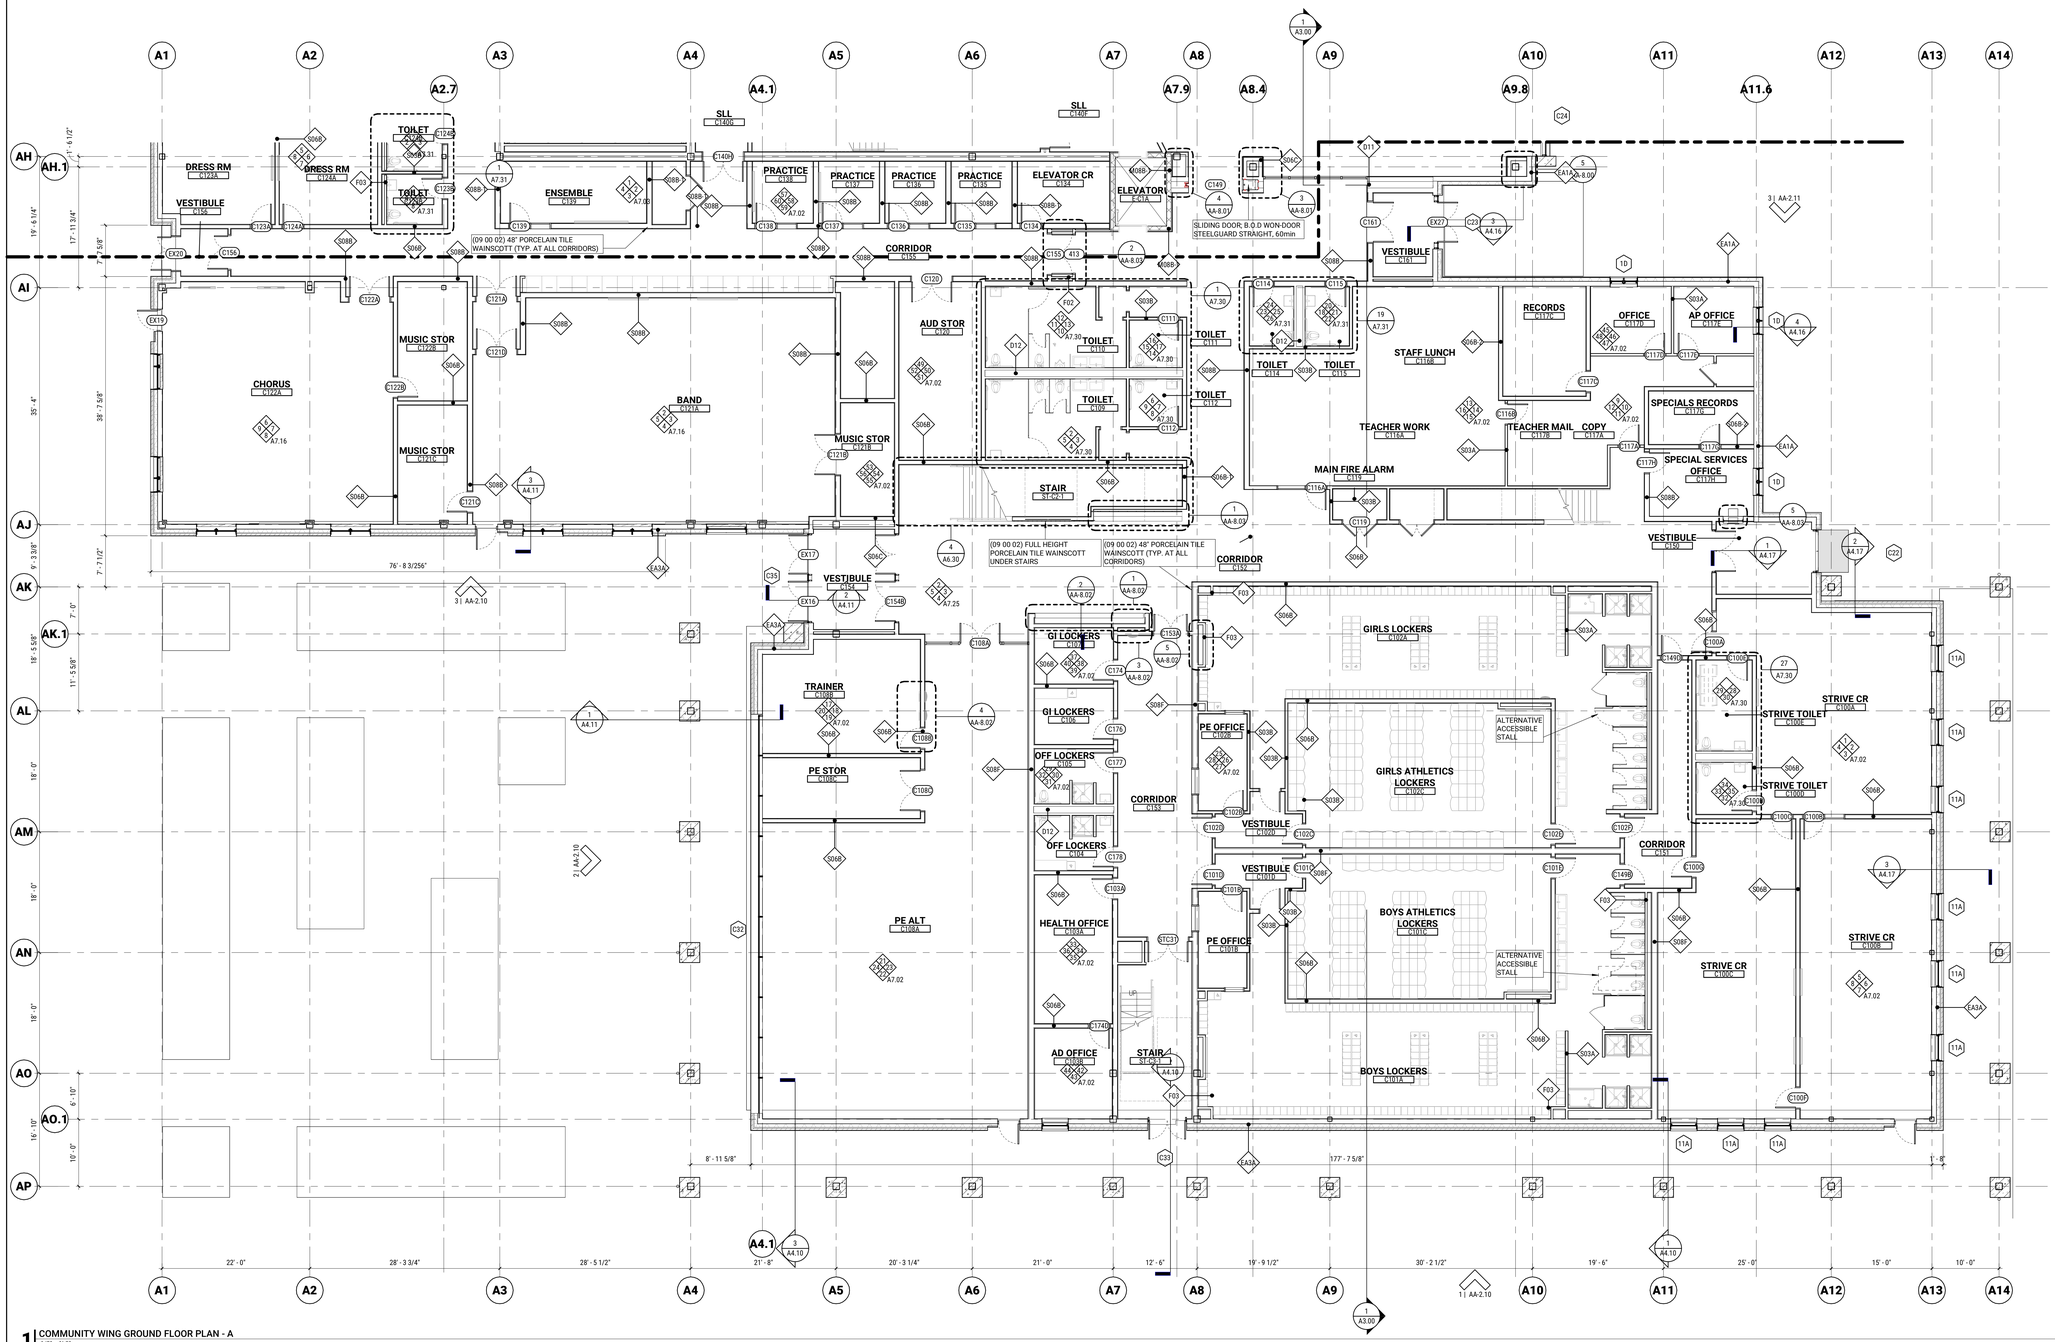

1 COMMUNITY WING GROUND FLOOR PLAN - A
1/8" = 1'-0"

NEW CONSTRUCTION LEGEND

- -INDICATES EXISTING CONSTRUCTION TO REMAIN
- -INDICATES NEW CONSTRUCTION
- -INDICATES CONSTRUCTION ABOVE
- S06B -INDICATES WALL ASSEMBLY; REFER TO A0.0x SERIES FOR ADDITIONAL INFORMATION
- 1 -INDICATES WINDOW/CURTAINWALL TYPE; REFER TO A6 SERIES FOR ADDITIONAL INFORMATION
- 101 -INDICATES DOOR TYPE; REFER TO A6 SERIES FOR ADDITIONAL INFORMATION

EXTERIOR WALL TYPES

MARK	DESCRIPTION
EA1A	CEMENTITIOUS FIBERBOARD RAINSCREEN ASSEMBLY W/ 6" STUD
EA1D	CEMENTITIOUS FIBERBOARD RAINSCREEN ASSEMBLY W/ DOUBLE STUDS
EA2A	METAL PANEL RAINSCREEN ASSEMBLY W/ 8" STUD
EA2C	METAL PANEL RAINSCREEN ASSEMBLY W/ DOUBLE STUDS - 2 LAYERS GWB
EA3A	BRICK RAINSCREEN ASSEMBLY W/ 8" STUD
EA3C	BRICK RAINSCREEN ASSEMBLY W/ DOUBLE STUDS - 2 LAYERS GWB
EA4	STONE VENEER RAINSCREEN ON EXISTING BACKUP
EA6	METAL PANEL RAINSCREEN ASSEMBLY

NOTE: WALL TYPE S06B IS TYPICAL INTERIOR CONSTRUCTION U.O.N. UNLESS ON GRID LINE

INTERIOR WALL TYPES

MARK	DESCRIPTION	STC Rating	FIRE RATING
D08A	Interior - Double Stud - 2 Layers Each Side - 4" Space	60	
D08A-1	Interior - Double Stud - 3 Layers Each Side - 4" Space - 1HR	60	1 hr
D11	Interior - Double Stud - 2 Layers Each Side - 11 3/4" Space		1 hr
D12	Interior - Double Stud - Plumbing Chase Wall	52	
F02	Interior - 2 1/2" Furring - 1 Layer		
F03	Interior - 3 5/8" Furring - 1 Layer	30	
H02-2	Interior - 2 1/2" Shaft Wall - 2 Layers - 2 Hour	38	2 hr
M08B-1	Interior - 8" CMU w/Furring One Side - 2 layers - 1HR	48	1 hr
R06B	Interior - R06B - 6" Stud - 2 Layer Each Side		0 hr
S03-2	Interior - 3 5/8" Stud w/ Insul - 2 Layers Each Side - 2 Hour	53	2 hr
S03A	Interior - 3 5/8" Stud w/ Insul - 1 Layer Each Side	>45	
S03B	Interior - 3 5/8" Stud w/ Insul - 2 Layers Each Side	53	
S03C	Interior - 3 5/8" Stud - 2 Layers One Side		
S03C-1	Interior - 3 5/8" Stud w/ Insul - 2 Layers One Side, 1 Layer Other Side - 1 Hour	49	1 hr
S03D	Interior - 3 5/8" Stud w/ Insul - 2 Layers One Side, 1 Layer Other Side	49	
S06A-1	Interior - S06A-1 - 6" Stud w/ Insul - 1 Layer Each Side - 1 Hour	40	1 hr
S06B	Interior - 6" Stud w/ Insul - 2 Layers Each Side	53	
S06B-1	Interior - 6" Stud w/ Insul - 2 Layers Each Side - 1 Hour	53	1 hr
S06B-2	Interior - 6" Stud w/ Insul - 2 Layers Each Side - 2 Hour	53	2 hr
S06C	<varies>	50	
S06D	Interior - 6" Stud w/ Insul - 3 Layers Each Side	53	
S06E	Interior - 6" Stud w/ Insul - 1 Layer Each Side	>45	
S08B	<varies>	53	

INTERIOR WALL TYPES

MARK	DESCRIPTION	STC Rating	FIRE RATING
S08B-1	Interior - 8" Stud - 2 Layer Each Side 1 HR	53	1 hr
S08B-2	Interior - 8" Stud - 2 Layer Each Side 2 HR	53	2 hr
S08D	Interior - 8" Stud w/ Insul - 1 Layer Each Side	>45	
S08F	Interior - 8" Stud - 1 Layer Each Side BRACE FRAME	53	

AGAWAM HIGH SCHOOL
760 COOPER STREET AGAWAM, MA 01001

FLANSBURGH
77 NORTH WASHINGTON STREET
BOSTON, MA 02114-1910
FLANSBURGH.COM

Consultants

OWNER'S PROJECT MANAGER:
LEFTFIELD
101 FEDERAL STREET
BOSTON MA, 02110

CIVIL:
SAMIOTES CONSULTANTS INC.
20 A STREET
FRAMINGHAM MA, 01701

LANDSCAPE:
TERRAINK
7 CENTRAL ST STE 150
ARLINGTON MA, 02476

STRUCTURAL:
ENGINEERS DESIGN GROUP INC.
389 MAIN STREET STE 401
MALDEN MA, 02148

MECHANICAL / ELECTRICAL:
VANDERWEIL ENGINEERS
374 SUMMER STREET
BOSTON MA, 02210

PLUMBING / FIRE PROTECTION:
RWH CONSULTING ENGINEERS
540 MEADOW ST EXT
AGAWAM MA, 01001

FOOD SERVICE:
CRABTREE McGRATH ASSOCIATES INC.
161 WEST MAIN ST
GEORGETOWN MA, 01833

CODE:
R.W. SULLIVAN ENGINEERING INC.
529 MAIN ST STE 203
BOSTON MA, 02129

FF&E:
STEFURA ASSOCIATES
77 N WASHINGTON ST
BOSTON MA, 02114

SUSTAINABILITY:
THE GREEN ENGINEER
23 BRADFORD ST
CONCORD MA, 01742

SECURITY:
PAMELA PERINI CONSULTING
WALTHAM, MA

ATHLETIC FIELDS:
ACTIVITAS
70 MILTON STREET
DEDHAM, MA 02026

GEOTHERMAL:
HALEY & ALDRICH
70 BLANCHARD RD, Ste 204
BURLINGTON, MA 01803

THEATRE:
THEATRE PROJECTS
47 WATER ST
SOUTH NORWALK, CT 06854

LIGHTING:
HLB
200 STATE ST, STE 325
BOSTON, MA 02109

HARDWARE:
CAMPBELL-McCABE WORLDWIDE LLC
63 GREAT ROAD
MAYNARD, MA 01754

NO.	DATE	NOTE
	2/20/25	PLANNING BOARD

ISSUE

Stamp

NOT FOR CONSTRUCTION

AGAWAM PLANNING BOARD SUBMISSION

Key Plan

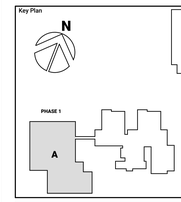

Sheet Title
COMMUNITY WING GROUND FLOOR PLAN - PART A

Drawn By: Author	Project ID: 202302
Reviewed By: Checker	Scale: As indicated
Issue Date: 02/20/25	Plot Date: 2/20/2025 12:52:53 PM
Sheet No.	

AA-1.11A

2/20/2025 12:52:53 PM
Autodesk Docs://202302-Agawam High School/202302-AgawamHighSchool.rvt

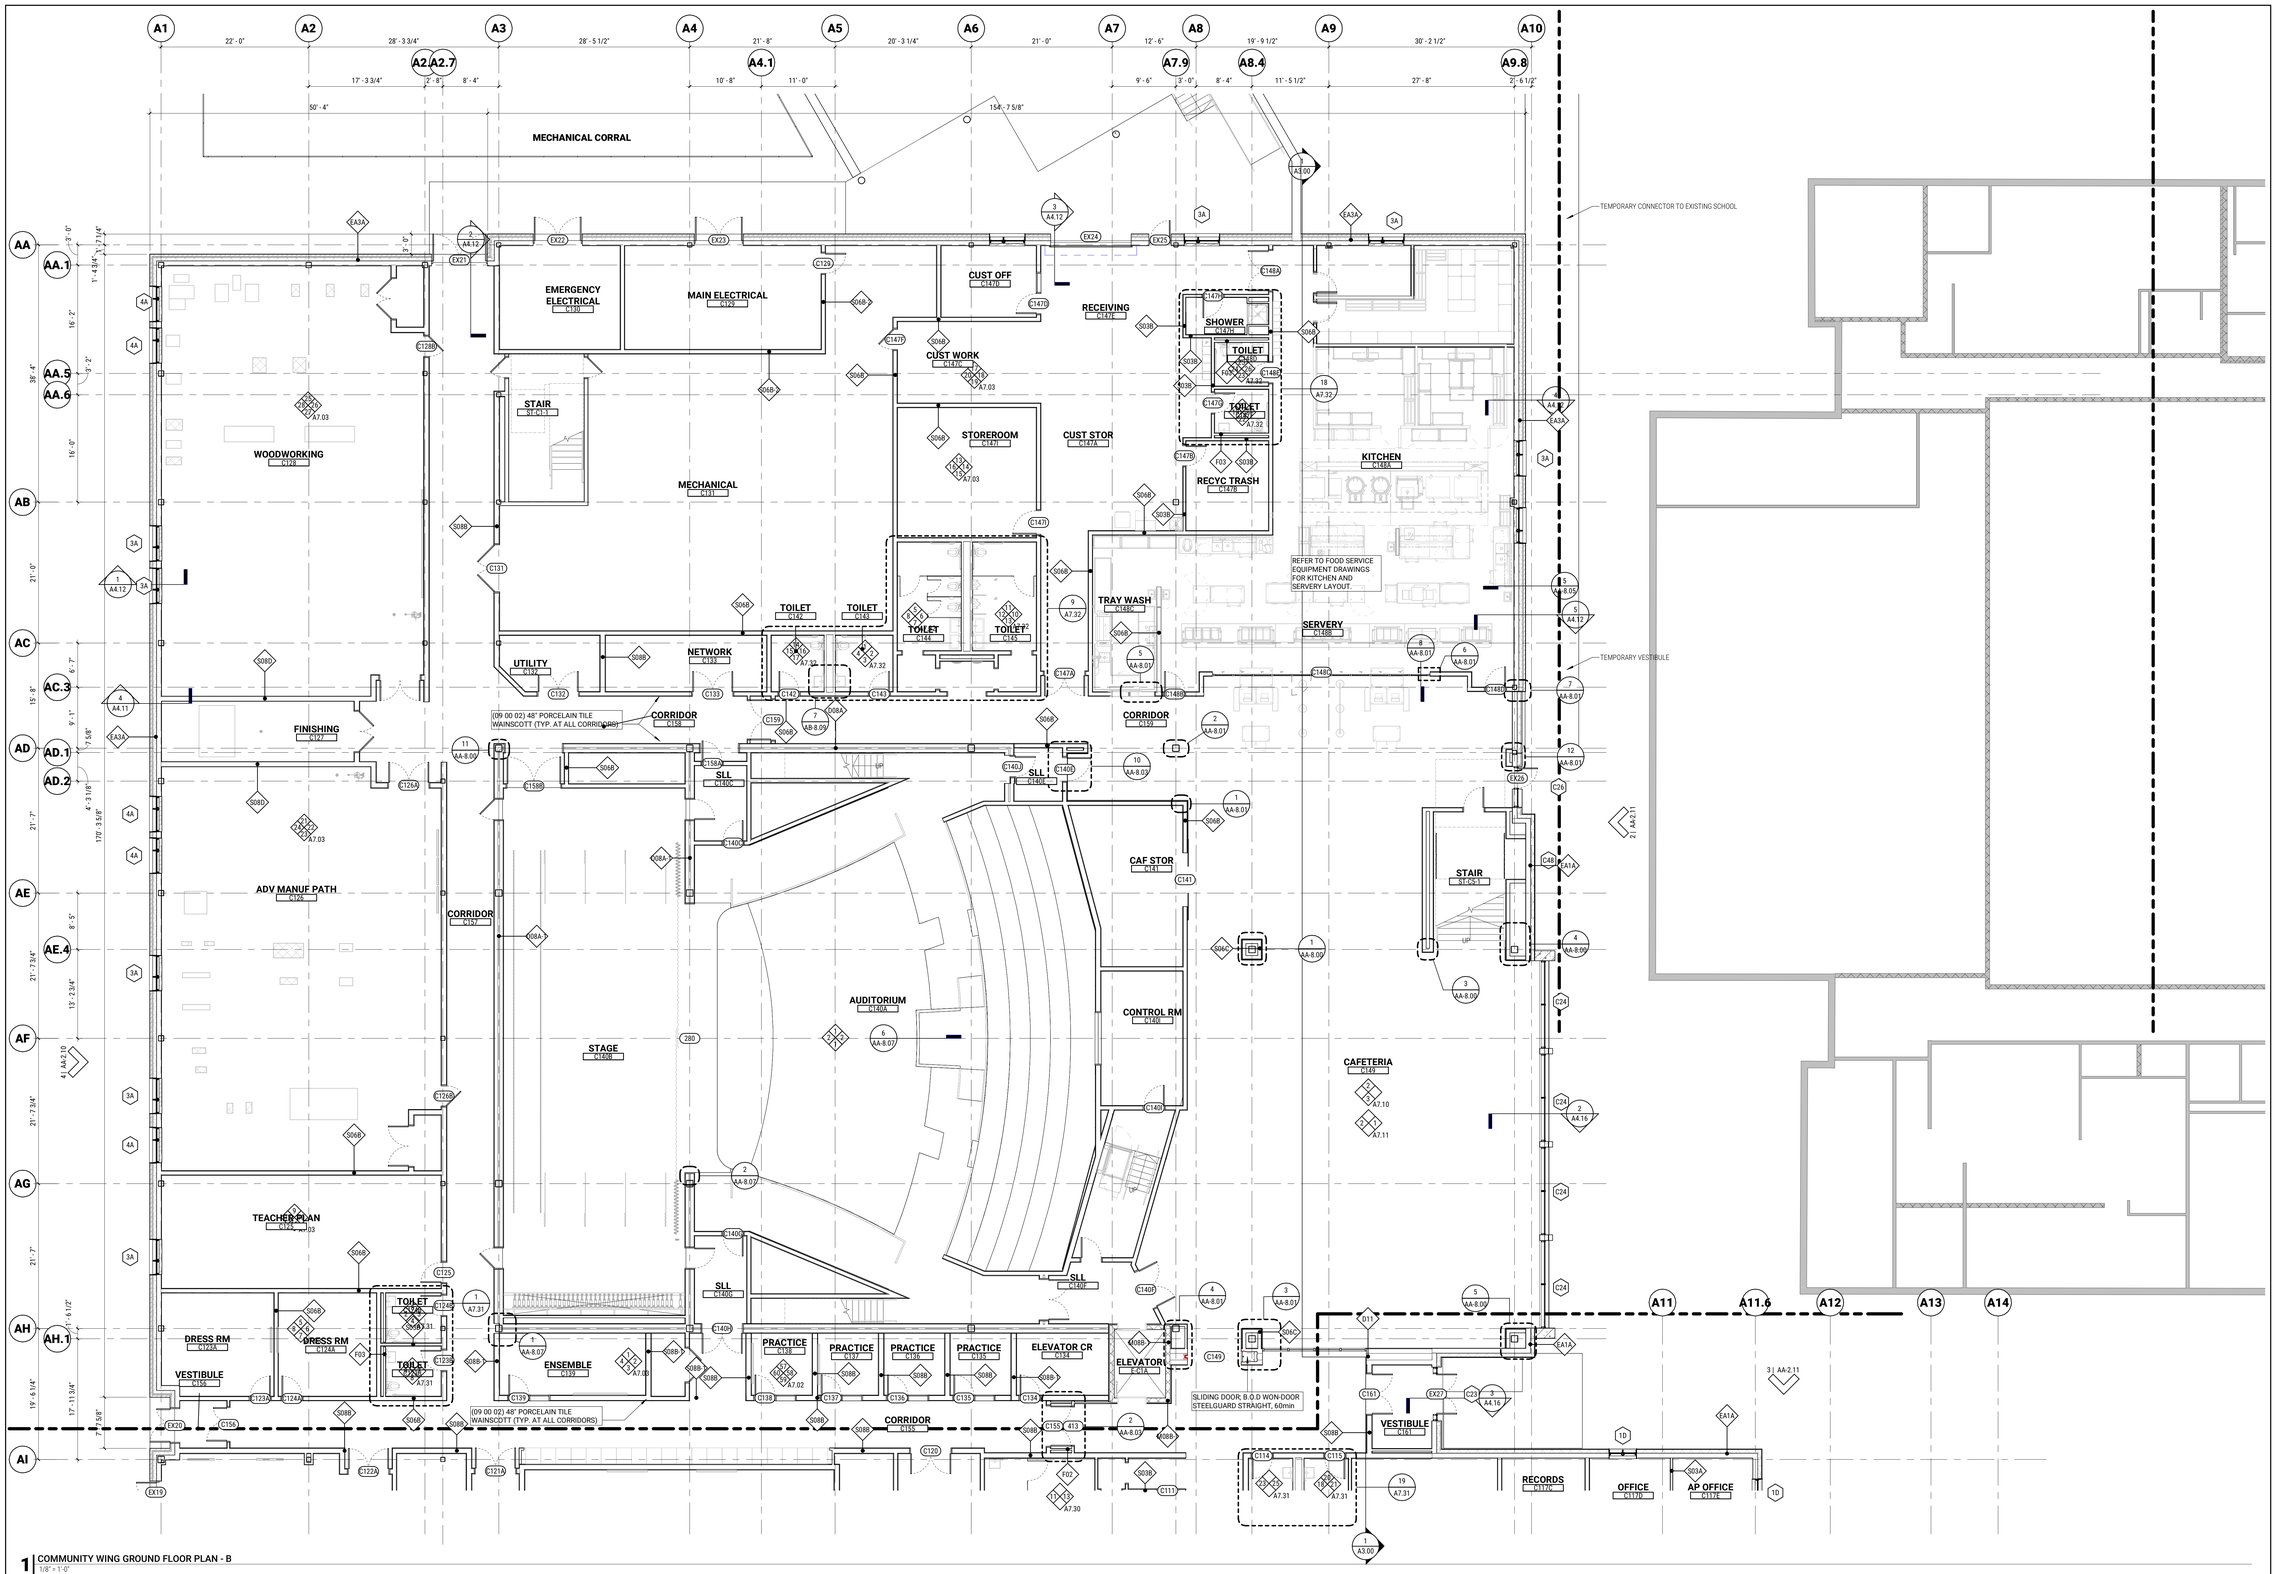

1 COMMUNITY WING GROUND FLOOR PLAN - B
1/8" = 1'-0"

NEW CONSTRUCTION LEGEND

- -INDICATES EXISTING CONSTRUCTION TO REMAIN
- -INDICATES NEW CONSTRUCTION
- -INDICATES CONSTRUCTION ABOVE
- S06B-1 -INDICATES WALL ASSEMBLY; REFER TO A0.0x SERIES FOR ADDITIONAL INFORMATION
- 1 -INDICATES WINDOW/CURTAINWALL TYPE; REFER TO A6 SERIES FOR ADDITIONAL INFORMATION
- 101 -INDICATES DOOR TYPE; REFER TO A6 SERIES FOR ADDITIONAL INFORMATION

EXTERIOR WALL TYPES

MARK	DESCRIPTION
EA1A	CEMENTITIOUS FIBERBOARD RAINSCREEN ASSEMBLY W/ 8" STUD
EA1D	CEMENTITIOUS FIBERBOARD RAINSCREEN ASSEMBLY W/ DOUBLE STUDS
EA2A	METAL PANEL RAINSCREEN ASSEMBLY W/ 8" STUD
EA2C	METAL PANEL RAINSCREEN ASSEMBLY W/ DOUBLE STUDS - 2 LAYERS GWB
EA3A	BRICK RAINSCREEN ASSEMBLY W/ 8" STUD
EA3C	BRICK RAINSCREEN ASSEMBLY W/ DOUBLE STUDS - 2 LAYERS GWB
EA4	STONE VENEER RAINSCREEN ON EXISTING BACKUP
EA6	METAL PANEL RAINSCREEN ASSEMBLY

NOTE: WALL TYPE S06B IS TYPICAL INTERIOR CONSTRUCTION U.O.N. UNLESS ON GRID LINE

INTERIOR WALL TYPES

MARK	DESCRIPTION	STC Rating	FIRE RATING
D08A	Interior - Double Stud - 2 Layers Each Side - 4" Space	60	
D08A-1	Interior - Double Stud - 3 Layers Each Side - 4" Space - 1HR	60	1 hr
D11	Interior - Double Stud - 2 Layers Each Side - 11 3/4" Space		1 hr
D12	Interior - Double Stud - Plumbing Chase Wall	52	
F02	Interior - 2 1/2" Furring - 1 Layer		
F03	Interior - 3 5/8" Furring - 1 Layer	30	
H02-2	Interior - 2 1/2" Shaft Wall - 2 Layers - 2 Hour	39	2 hr
M08B-1	Interior - 8" CMU w/Furring One Side - 2 layers - 1HR	48	1 hr
R06B	Interior - R06B - 6" Stud - 2 Layer Each Side		0 hr
S03-2	Interior - 3 5/8" Stud w/ Insul - 2 Layers Each Side - 2 Hour	53	2 hr
S03A	Interior - 3 5/8" Stud w/ Insul - 1 Layer Each Side	>45	
S03B	Interior - 3 5/8" Stud w/ Insul - 2 Layers Each Side	53	
S03C	Interior - 3 5/8" Stud - 2 Layers One Side		
S03C-1	Interior - 3 5/8" Stud w/ Insul - 2 Layers One Side, 1 Layer Other Side - 1 Hour	49	1 hr
S03D	Interior - 3 5/8" Stud w/ Insul - 2 Layers One Side, 1 Layer Other Side	49	
S06A-1	Interior - S06A-1 - 6" Stud w/ Insul - 1 Layer Each Side - 1 Hour	40	1 hr
S06B	Interior - 6" Stud w/ Insul - 2 Layers Each Side	53	
S06B-1	Interior - 6" Stud w/ Insul - 2 Layers Each Side - 1 Hour	53	1 hr
S06B-2	Interior - 6" Stud w/ Insul - 2 Layers Each Side - 2 Hour	53	2 hr
S06C	<varies>	50	
S06D	Interior - 6" Stud w/ Insul - 3 Layers Each Side	53	
S06E	Interior - 6" Stud w/ Insul - 1 Layer Each Side	>45	
S08B	<varies>	53	

INTERIOR WALL TYPES

MARK	DESCRIPTION	STC Rating	FIRE RATING
S08B-1	Interior - 8" Stud - 2 Layer Each Side 1 HR	53	1 hr
S08B-2	Interior - 8" Stud - 2 Layer Each Side 2 HR	53	2 hr
S08D	Interior - 8" Stud w/ Insul - 1 Layer Each Side	>45	
S08F	Interior - 8" Stud - 1 Layer Each Side BRACE FRAME	53	

AGAWAM HIGH SCHOOL
760 COOPER STREET AGAWAM, MA 01001

FLANSBURGH
77 NORTH WASHINGTON STREET
BOSTON, MA 02114-1910
FLANSBURGH.COM

Consultants

OWNER'S PROJECT MANAGER:
LEFTFIELD
101 FEDERAL STREET
BOSTON MA, 02110

CIVIL:
SAMIOTES CONSULTANTS INC.
20 A STREET
FRAMINGHAM MA, 01701

LANDSCAPE:
TERRAINK
7 CENTRAL ST STE 150
ARLINGTON MA, 02476

STRUCTURAL:
ENGINEERS DESIGN GROUP INC.
389 MAIN STREET STE 401
MALDEN MA, 02148

MECHANICAL / ELECTRICAL:
VANDERWEIL ENGINEERS
374 SUMMER STREET
BOSTON MA, 02210

PLUMBING / FIRE PROTECTION:
RWH CONSULTING ENGINEERS
540 MEADOW ST EXT
AGAWAM MA, 01001

FOOD SERVICE:
CRABTREE McGRATH ASSOCIATES INC.
161 WEST MAIN ST
GEORGETOWN MA, 01833

CODE:
R.W. SULLIVAN ENGINEERING INC.
529 MAIN ST STE 203
BOSTON MA, 02129

FF&E:
STEFURA ASSOCIATES
77 N WASHINGTON ST
BOSTON MA, 02114

SUSTAINABILITY:
THE GREEN ENGINEER
23 BRADFORD ST
CONCORD MA, 01742

SECURITY:
PAMELA PERINI CONSULTING
WALTHAM, MA

ATHLETIC FIELDS:
ACTIVITAS
70 MILTON STREET
DEDHAM, MA 02026

GEOTHERMAL:
HALEY & ALDRICH
70 BLANCHARD RD, Ste 204
BURLINGTON, MA 01803

THEATRE:
THEATRE PROJECTS
47 WATER ST
SOUTH NORWALK, CT 06854

LIGHTING:
HLB
200 STATE ST, STE 325
BOSTON, MA 02109

HARDWARE:
CAMPBELL-McCABE WORLDWIDE LLC
63 GREAT ROAD
MAYNARD, MA 01754

NO.	DATE	NOTE
1	2/20/25	PLANNING BOARD

ISSUE

Stamp

NOT FOR CONSTRUCTION

AGAWAM PLANNING BOARD SUBMISSION

Key Plan

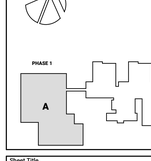

Sheet Title
COMMUNITY WING GROUND FLOOR PLAN - PART B

Drawn By: Author	Project ID: 202302
Reviewed By: Checker	Scale: As indicated
Issue Date: 02/20/25	Plot Date: 2/20/2025 12:57:50 PM

Sheet No.
AA-1.11B

2/20/2025 12:57:50 PM
Autodesk Docs://202302-Agawam High School/202302-AgawamHighSchool.rvt

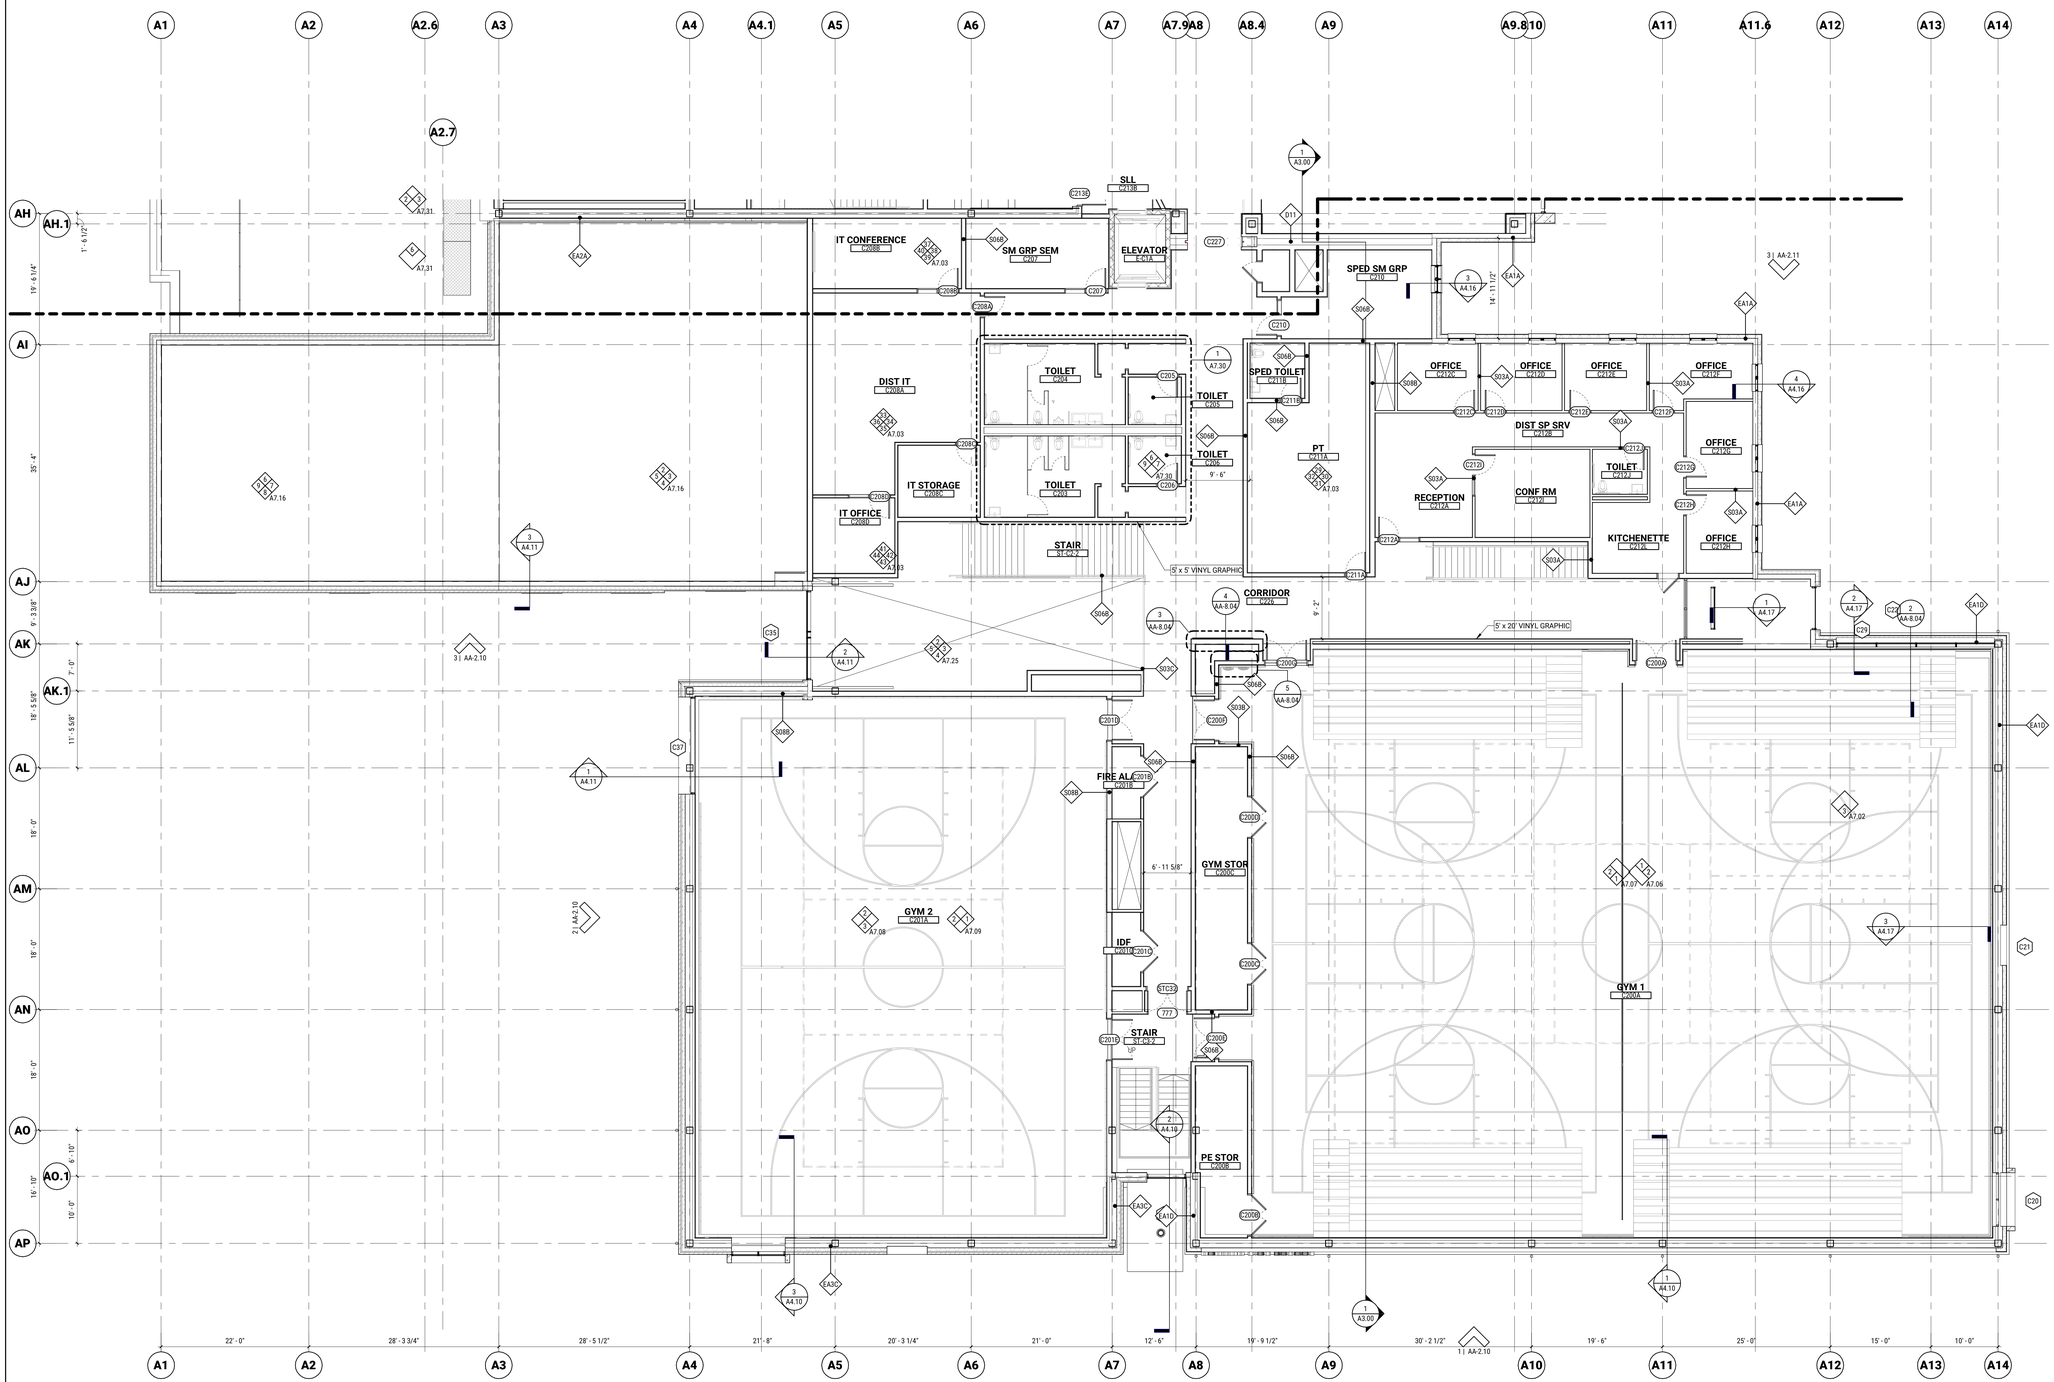

1 SECOND FLOOR PLAN COMMUNITY WING - A
1/8" = 1'-0"

NEW CONSTRUCTION LEGEND

- EXISTING CONSTRUCTION TO REMAIN
- NEW CONSTRUCTION
- CONSTRUCTION ABOVE
- S06B — WALL ASSEMBLY; REFER TO A0.0x SERIES FOR ADDITIONAL INFORMATION
- 1 — WINDOW/CURTAINWALL TYPE; REFER TO A6 SERIES FOR ADDITIONAL INFORMATION
- 101 — DOOR TYPE; REFER TO A6 SERIES FOR ADDITIONAL INFORMATION

EXTERIOR WALL TYPES

MARK	DESCRIPTION
EA1A	CEMENTITIOUS FIBERBOARD RAINSCREEN ASSEMBLY W/ 8" STUD
EA1D	CEMENTITIOUS FIBERBOARD RAINSCREEN ASSEMBLY W/ DOUBLE STUDS
EA2A	METAL PANEL RAINSCREEN ASSEMBLY W/ 8" STUD
EA2C	METAL PANEL RAINSCREEN ASSEMBLY W/ DOUBLE STUDS - 2 LAYERS GWB
EA3A	BRICK RAINSCREEN ASSEMBLY W/ 8" STUD
EA3C	BRICK RAINSCREEN ASSEMBLY W/ DOUBLE STUDS - 2 LAYERS GWB
EA4	STONE VENEER RAINSCREEN ON EXISTING BACKUP
EA6	METAL PANEL RAINSCREEN ASSEMBLY

NOTE: WALL TYPE S06B IS TYPICAL INTERIOR CONSTRUCTION U.O.N. UNLESS ON GRID LINE

INTERIOR WALL TYPES

MARK	DESCRIPTION	STC Rating	FIRE RATING
	<varies>		
D08A	Interior - Double Stud - 2 Layers Each Side - 4" Space	60	
D08A-1	Interior - Double Stud - 3 Layers Each Side - 4" Space - 1HR	60	1 hr
D11	Interior - Double Stud - 2 Layers Each Side - 11 3/4" Space		1 hr
D12	Interior - Double Stud - Plumbing Chase Wall	52	
F02	Interior - 2 1/2" Furring - 1 Layer		
F03	Interior - 3 5/8" Furring - 1 Layer	30	
H02-2	Interior - 2 1/2" Shaft Wall - 2 Layers - 2 Hour	38	2 hr
M08B-1	Interior - 8" CMU w/Furring One Side - 2 layers - 1HR	48	1 hr
S06B	Interior - R06B - 6" Stud - 2 Layer Each Side		0 hr
S03-2	Interior - 3 5/8" Stud w/ Insul - 2 Layers Each Side - 2 Hour	53	2 hr
S03A	Interior - 3 5/8" Stud w/ Insul - 1 Layer Each Side	>45	
S03B	Interior - 3 5/8" Stud w/ Insul - 2 Layers Each Side	53	
S03C	Interior - 3 5/8" Stud - 2 Layers One Side		
S03C-1	Interior - 3 5/8" Stud w/ Insul - 2 Layers One Side, 1 Layer Other Side - 1 Hour	49	1 hr
S03D	Interior - 3 5/8" Stud w/ Insul - 2 Layers One Side, 1 Layer Other Side	49	
S06A-1	Interior - S06A-1 - 6" Stud w/ Insul - 1 Layer Each Side - 1 Hour	40	1 hr
S06B	Interior - 6" Stud w/ Insul - 2 Layers Each Side	53	
S06B-1	Interior - 6" Stud w/ Insul - 2 Layers Each Side - 1 Hour	53	1 hr
S06B-2	Interior - 6" Stud w/ Insul - 2 Layers Each Side - 2 Hour	53	2 hr
S06C	<varies>	50	
S06D	Interior - 6" Stud w/ Insul - 3 Layers Each Side	53	
S06E	Interior - 6" Stud w/ Insul - 1 Layer Each Side	>45	
S08B	<varies>	53	

INTERIOR WALL TYPES

MARK	DESCRIPTION	STC Rating	FIRE RATING
S08B-1	Interior - 8" Stud - 2 Layer Each Side 1 HR	53	1 hr
S08B-2	Interior - 8" Stud - 2 Layer Each Side 2 HR	53	2 hr
S08D	Interior - 8" Stud w/ Insul - 1 Layer Each Side	>45	
S08F	Interior - 8" Stud - 1 Layer Each Side BRACE FRAME	53	

AGAWAM HIGH SCHOOL
760 COOPER STREET AGAWAM, MA 01001

FLANSBURGH
77 NORTH WASHINGTON STREET
BOSTON, MA 02114-1910
FLANSBURGH.COM

Consultants

OWNER'S PROJECT MANAGER:
LEFTFIELD
101 FEDERAL STREET
BOSTON MA, 02110

CIVIL:
SAMIOTES CONSULTANTS INC.
20 A STREET
FRAMINGHAM MA, 01701

LANDSCAPE:
TERRAINK
7 CENTRAL ST STE 150
ARLINGTON MA, 02476

STRUCTURAL:
ENGINEERS DESIGN GROUP INC.
389 MAIN STREET STE 401
MALDEN MA, 02148

MECHANICAL / ELECTRICAL:
VANDERWEIL ENGINEERS
374 SUMMER STREET
BOSTON MA, 02210

PLUMBING / FIRE PROTECTION:
RWH CONSULTING ENGINEERS
540 MEADOW ST EXT
AGAWAM MA, 01001

FOOD SERVICE:
CRABTREE McGRATH ASSOCIATES INC.
161 WEST MAIN ST
GEORGETOWN MA, 01833

CODE:
R.W. SULLIVAN ENGINEERING INC.
529 MAIN ST STE 203
BOSTON MA, 02129

FF&E:
STEFURA ASSOCIATES
77 N WASHINGTON ST
BOSTON MA, 02114

SUSTAINABILITY:
THE GREEN ENGINEER
23 BRADFORD ST
CONCORD MA, 01742

SECURITY:
PAMELA PERINI CONSULTING
WALTHAM, MA

ATHLETIC FIELDS:
ACTIVITAS
70 MILTON STREET
DEDHAM, MA 02026

GEOTHERMAL:
HALEY & ALDRICH
70 BLANCHARD RD, Ste 204
BURLINGTON, MA 01803

THEATRE:
THEATRE PROJECTS
47 WATER ST
SOUTH NORWALK, CT 06854

LIGHTING:
HLB
200 STATE ST, STE 325
BOSTON, MA 02109

HARDWARE:
CAMPBELL-McCABE WORLDWIDE LLC
63 GREAT ROAD
MAYNARD, MA 01754

NO.	DATE	NOTE
	2/20/25	PLANNING BOARD

ISSUE

Stamp

NOT FOR CONSTRUCTION

AGAWAM PLANNING BOARD SUBMISSION

Key Plan

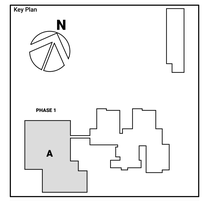

Sheet Title

COMMUNITY WING SECOND FLOOR PLAN - PART A

Drawn By: Author	Project ID: 202302
Reviewed By: Checker	Scale: As indicated
Issue Date: 02/20/25	Plot Date: 2/20/2025 1:21:52 PM

Sheet No.

AA-1.12A

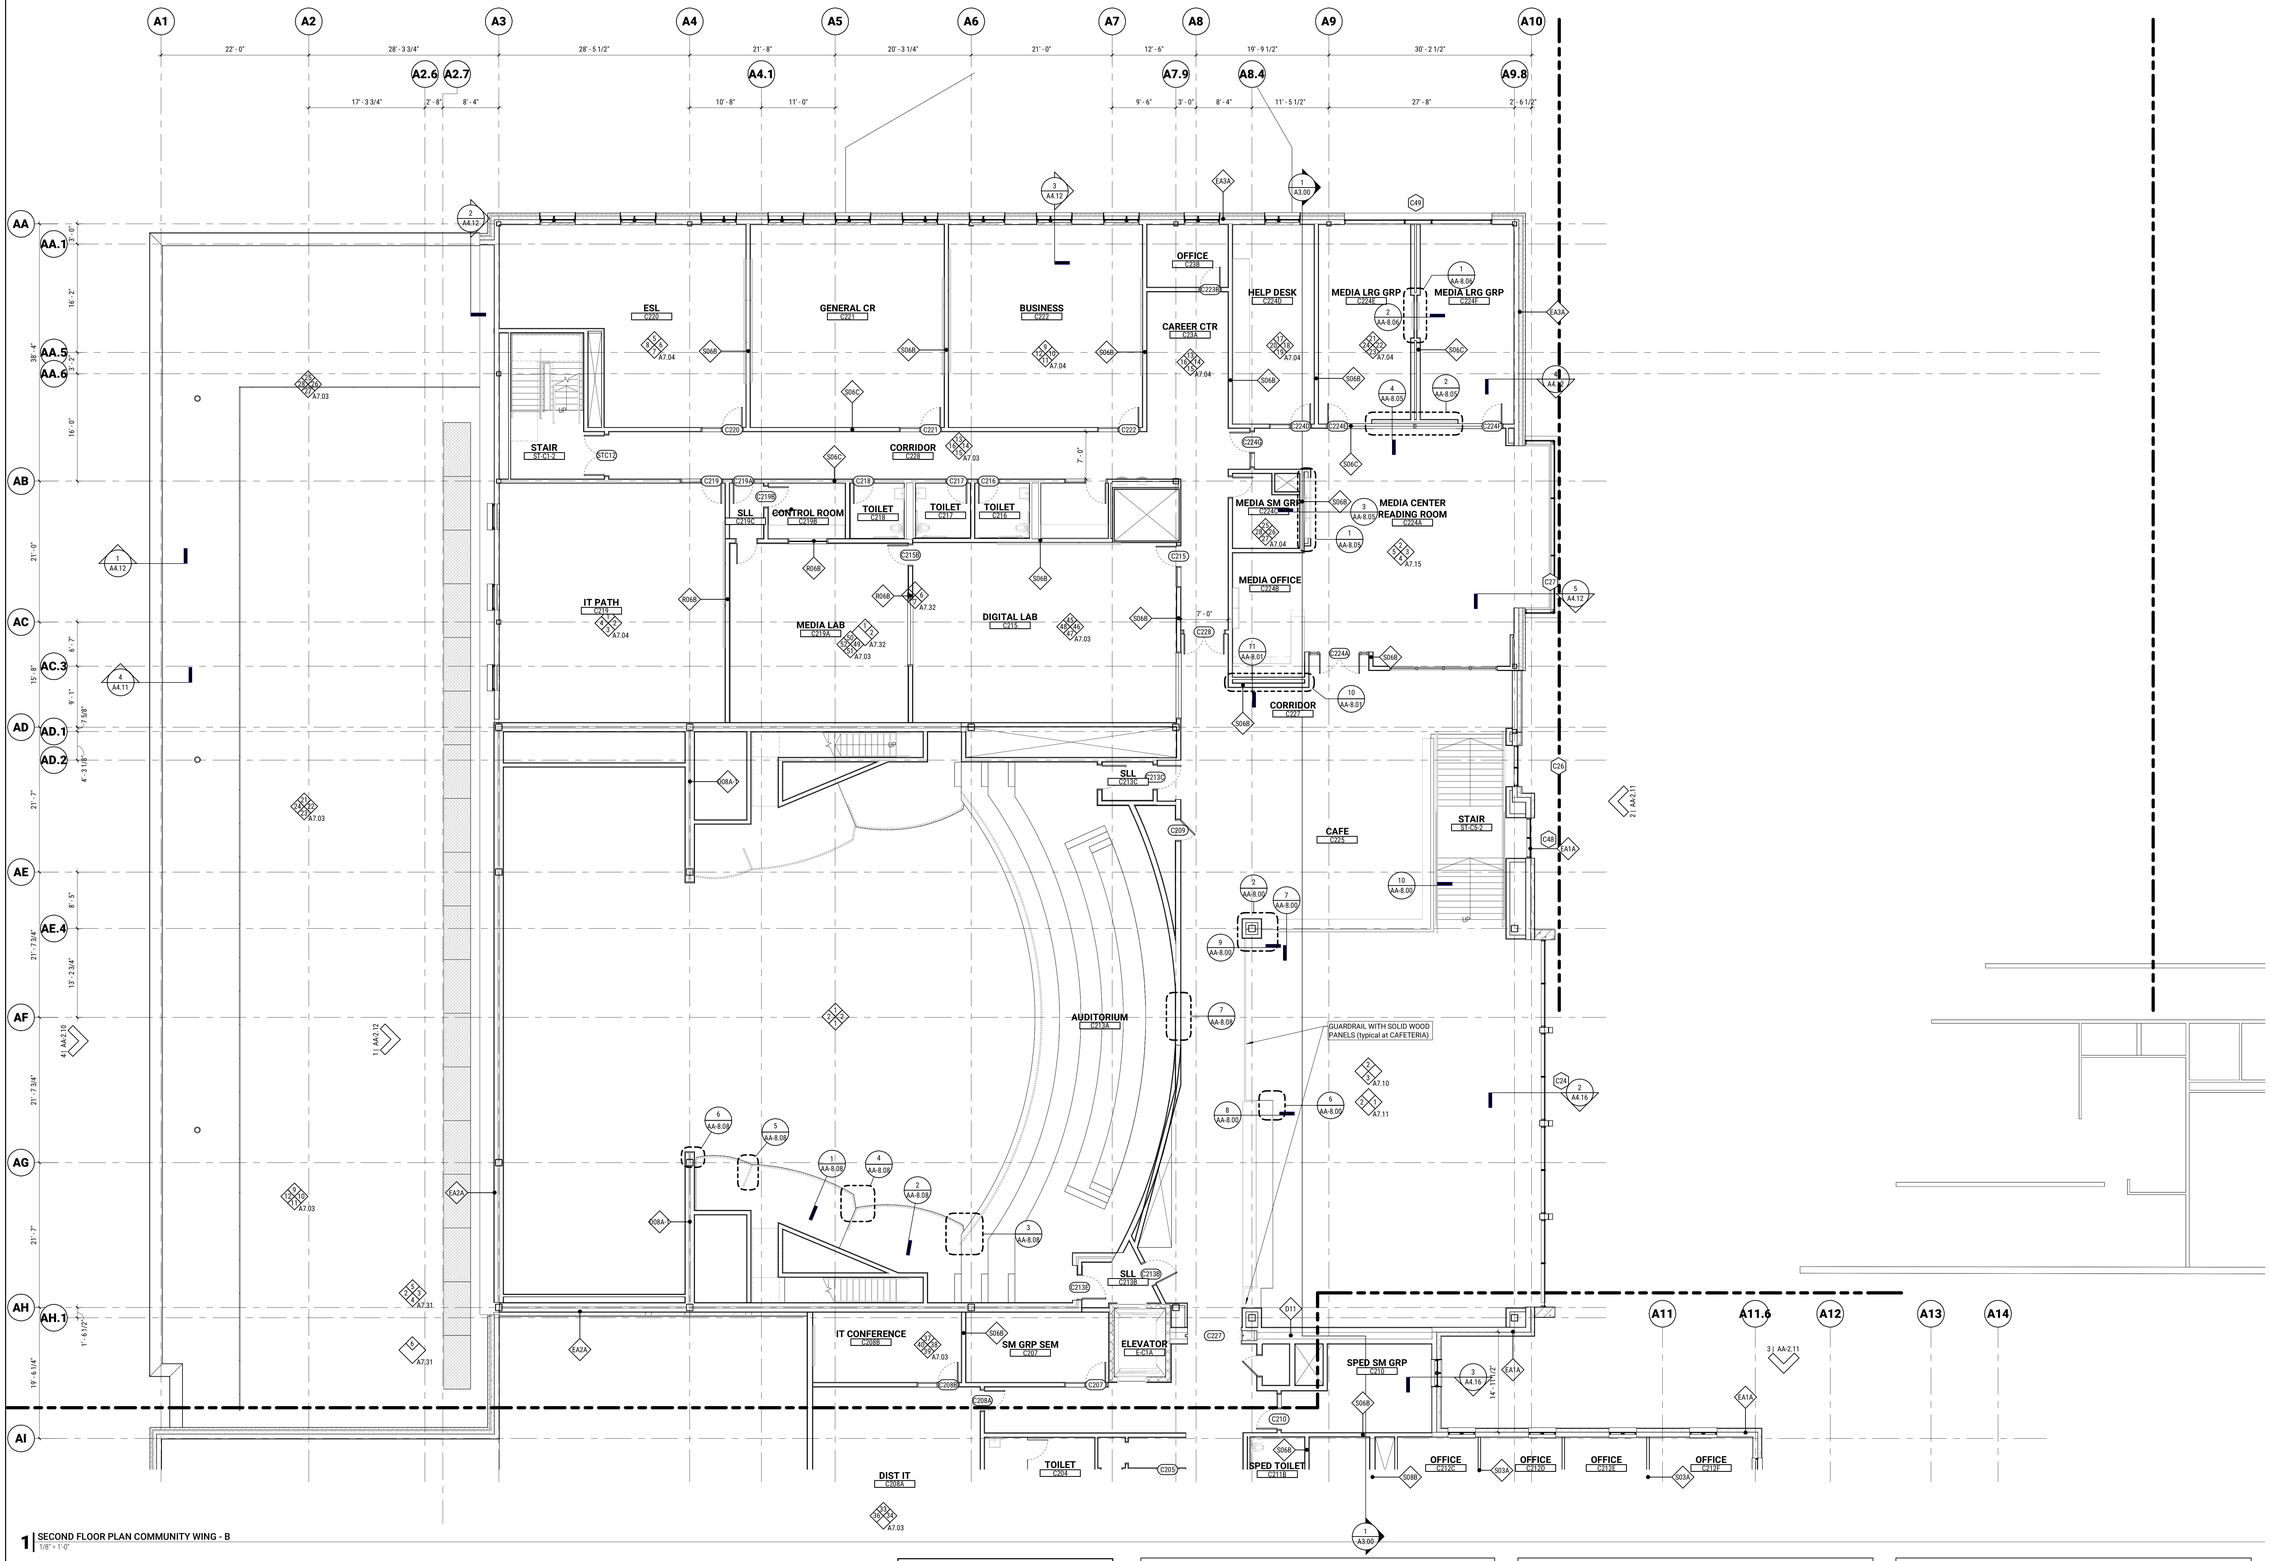

1 SECOND FLOOR PLAN COMMUNITY WING - B
1/8" = 1'-0"

NEW CONSTRUCTION LEGEND

- -INDICATES EXISTING CONSTRUCTION TO REMAIN
- -INDICATES NEW CONSTRUCTION
- -INDICATES CONSTRUCTION ABOVE
- 506B-1 -INDICATES WALL ASSEMBLY; REFER TO A0.0x SERIES FOR ADDITIONAL INFORMATION
- 1 -INDICATES WINDOW/CURTAINWALL TYPE; REFER TO A6 SERIES FOR ADDITIONAL INFORMATION
- 101 -INDICATES DOOR TYPE; REFER TO A6 SERIES FOR ADDITIONAL INFORMATION

EXTERIOR WALL TYPES

MARK	DESCRIPTION
EA1A	CEMENTITIOUS FIBERBOARD RAINSCREEN ASSEMBLY W/ 6" STUD
EA1D	CEMENTITIOUS FIBERBOARD RAINSCREEN ASSEMBLY W/ DOUBLE STUDS
EA2A	METAL PANEL RAINSCREEN ASSEMBLY W/ 8" STUD
EA2C	METAL PANEL RAINSCREEN ASSEMBLY W/ DOUBLE STUDS - 2 LAYERS GWB
EA3A	BRICK RAINSCREEN ASSEMBLY W/ 8" STUD
EA3C	BRICK RAINSCREEN ASSEMBLY W/ DOUBLE STUDS - 2 LAYERS GWB
EA4	STONE VENEER RAINSCREEN ON EXISTING BACKUP
EA6	METAL PANEL RAINSCREEN ASSEMBLY

NOTE: WALL TYPE S06B IS TYPICAL INTERIOR CONSTRUCTION U.O.N. UNLESS ON GRID LINE

INTERIOR WALL TYPES

MARK	DESCRIPTION	STC Rating	FIRE RATING
	<varies>	60	
D08A	Interior - Double Stud - 2 Layers Each Side - 4" Space	60	
D08A-1	Interior - Double Stud - 3 Layers Each Side - 4" Space - 1HR	60	1 hr
D11	Interior - Double Stud - 2 Layers Each Side - 11 3/4" Space		1 hr
D12	Interior - Double Stud - Plumbing Chase Wall	52	
F02	Interior - 2 1/2" Furring - 1 Layer		
F03	Interior - 3 5/8" Furring - 1 Layer	30	
H02-2	Interior - 2 1/2" Shaft Wall - 2 Layers - 2 Hour	38	2 hr
M08B-1	Interior - 8" CMU w/Furring One Side - 2 layers - 1HR	48	1 hr
R06B	Interior - R06B - 6" Stud - 2 Layer Each Side		0 hr
S03-2	Interior - 3 5/8" Stud w/ Insul - 2 Layers Each Side - 2 Hour	53	2 hr
S03A	Interior - 3 5/8" Stud w/ Insul - 1 Layer Each Side	>45	
S03B	Interior - 3 5/8" Stud w/ Insul - 2 Layers Each Side	53	
S03C	Interior - 3 5/8" Stud - 2 Layers One Side		
S03C-1	Interior - 3 5/8" Stud w/ Insul - 2 Layers One Side, 1 Layer Other Side - 1 Hour	49	1 hr
S03D	Interior - 3 5/8" Stud w/ Insul - 2 Layers One Side, 1 Layer Other Side	49	
S06A-1	Interior - S06A-1 - 6" Stud w/ Insul - 1 Layer Each Side - 1 Hour	40	1 hr
S06B	Interior - 6" Stud w/ Insul - 2 Layers Each Side	53	
S06B-1	Interior - 6" Stud w/ Insul - 2 Layers Each Side - 1 Hour	53	1 hr
S06B-2	Interior - 6" Stud w/ Insul - 2 Layers Each Side - 2 Hour	53	2 hr
S06C	<varies>	50	
S06D	Interior - 6" Stud w/ Insul - 3 Layers Each Side	53	
S06E	Interior - 6" Stud w/ Insul - 1 Layer Each Side	>45	
S08B	<varies>	53	

INTERIOR WALL TYPES

MARK	DESCRIPTION	STC Rating	FIRE RATING
S08B-1	Interior - 8" Stud - 2 Layer Each Side 1 HR	53	1 hr
S08B-2	Interior - 8" Stud - 2 Layer Each Side 2 HR	53	2 hr
S08D	Interior - 8" Stud w/ Insul - 1 Layer Each Side	>45	
S08F	Interior - 8" Stud - 1 Layer Each Side BRACE FRAME	53	

AGAWAM HIGH SCHOOL
760 COOPER STREET AGAWAM, MA 01001

FLANSBURGH
77 NORTH WASHINGTON STREET
BOSTON, MA 02114-1910
FLANSBURGH.COM

Consultants

OWNER'S PROJECT MANAGER:
LEFTFIELD
101 FEDERAL STREET
BOSTON MA, 02110

CIVIL:
SAMIOTES CONSULTANTS INC.
20 A STREET
FRAMINGHAM MA, 01701

LANDSCAPE:
TERRAINK
7 CENTRAL ST STE 150
ARLINGTON MA, 02476

STRUCTURAL:
ENGINEERS DESIGN GROUP INC.
389 MAIN STREET STE 401
MALDEN MA, 02148

MECHANICAL / ELECTRICAL:
VANDERWEIL ENGINEERS
374 SUMMER STREET
BOSTON MA, 02210

PLUMBING / FIRE PROTECTION:
RWH CONSULTING ENGINEERS
540 MEADOW ST EXT
AGAWAM MA, 01001

FOOD SERVICE:
CRABTREE McGRATH ASSOCIATES INC.
161 WEST MAIN ST
GEORGETOWN MA, 01833

CODE:
R.W. SULLIVAN ENGINEERING INC.
529 MAIN ST STE 203
BOSTON MA, 02129

FF&E:
STEFURA ASSOCIATES
77 N WASHINGTON ST
BOSTON MA, 02114

SUSTAINABILITY:
THE GREEN ENGINEER
23 BRADFORD ST
CONCORD MA, 01742

SECURITY:
PAMELA PERINI CONSULTING
WALTHAM, MA

ATHLETIC FIELDS:
ACTIVITAS
70 MILTON STREET
DEDHAM, MA 02026

GEOTHERMAL:
HALEY & ALDRICH
70 BLANCHARD RD, Ste 204
BURLINGTON, MA 01803

THEATRE:
THEATRE PROJECTS
47 WATER ST
SOUTH NORWALK, CT 06854

LIGHTING:
HLB
200 STATE ST, STE 325
BOSTON, MA 02109

HARDWARE:
CAMPBELL-McCABE WORLDWIDE LLC
63 GREAT ROAD
MAYNARD, MA 01754

NO.	DATE	NOTE
	5/2025	PLANNING BOARD

ISSUE

Stamp

NOT FOR CONSTRUCTION

AGAWAM PLANNING BOARD SUBMISSION

Key Plan

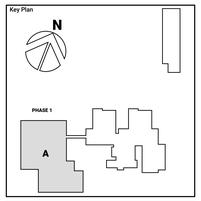

Sheet Title

COMMUNITY WING SECOND FLOOR PLAN - PART B

Drawn By: Author	Project ID: 202302
Reviewed By: Checker	Scale: As indicated
Issue Date: 02/20/25	Plot Date: 2/20/2025 1:42:21 PM

Sheet No.

AA-1.12B

2/20/2025 1:42:21 PM
Autodesk Docs://202302 Agawam High School/202302-AgawamHighSchool.rvt

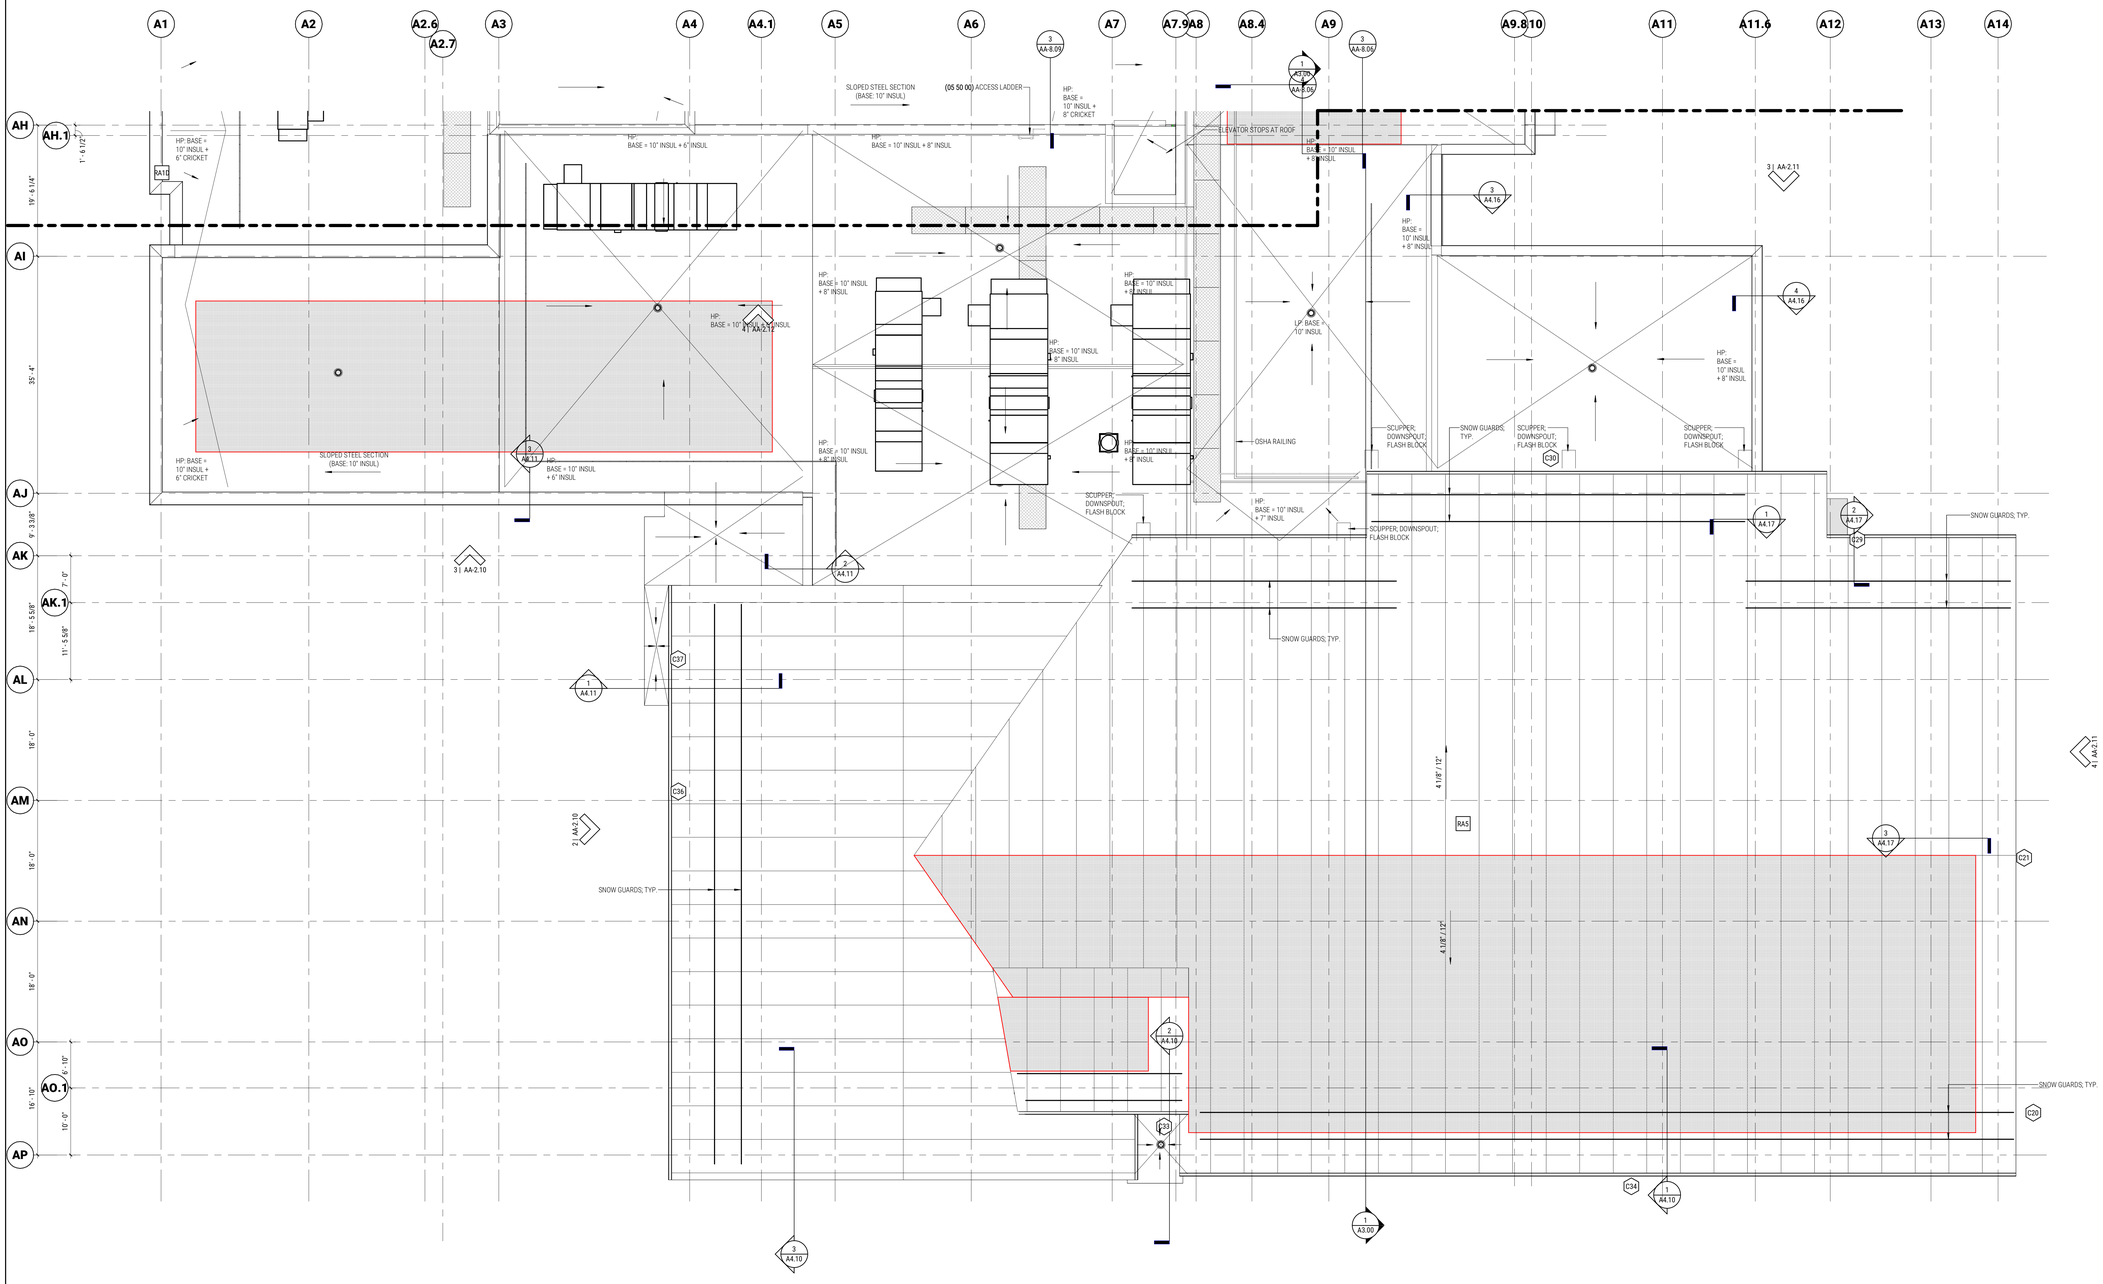

1 ROOF PLAN COMMUNITY WING - A
1/8" = 1'-0"

ROOF PLAN LEGEND

- INDICATES POTENTIAL ROOF AREA FOR PV
- (36B-1) INDICATES WALL ASSEMBLY; REFER TO A0.0x SERIES FOR ADDITIONAL INFORMATION
- (1) INDICATES WINDOW/CURTAINWALL TYPE; REFER TO A6.0x SERIES FOR ADDITIONAL INFORMATION
- (101) INDICATES DOOR TYPE; REFER TO Ax.xxx SERIES FOR ADDITIONAL INFORMATION

ROOF TYPES

MARK	DESCRIPTION	COMMENTS
RA1A	Tapered PVC Roof assembly on 3" Deck	PVC ROOF ASSEMBLY w/10" MINIMUM POLYISO INSULATION ON 3" METAL DECK
RA1B-1	Tapered PVC Roof assembly on 1.5" Composite Deck - 1 HR	1 HR RATED PVC ROOF ASSEMBLY w/10" MINIMUM POLYISO INSULATION ON 1.5" METAL DECK
RA1C	RA-1 - PVC on Protection Board on Rigid Insul on Mtl Deck	SLOPING PVC ROOF ON METAL DECK
RA1D	Tapered PVC Roof assembly on 5.25" Composite Deck	PVC ROOF ASSEMBLY w/10" MINIMUM POLYISO INSULATION ON 2" METAL DECK WITH 3 1/4" CONCRETE TOPPING
RA2	Tapered PVC Roof assembly on concrete topping	PVC ROOF ASSEMBLY ON CONCRETE TOPPING, 10" MIN POLYISO INSULATION
RA3	Tapered PVC Roof Assembly on 3" Acoustical Deck	PVC ROOF ASSEMBLY w/10" MINIMUM POLYISO INSULATION ON 3" ACOUSTICAL DECK
RA5	Pitched Standing Seam Roof w/Acoustic Deck	ALUMINUM STANDING SEAM w/10" POLYISO INSULATION ON ACOUSTIC DECK

AGAWAM HIGH SCHOOL
760 COOPER STREET AGAWAM, MA 01001

FLANSBURGH
77 NORTH WASHINGTON STREET
BOSTON, MA 02114-1910
FLANSBURGH.COM

Consultants

OWNER'S PROJECT MANAGER:
LEFTFIELD
101 FEDERAL STREET
BOSTON MA, 02110

CIVIL:
SAMIOTES CONSULTANTS INC.
20 A STREET
FRAMINGHAM MA, 01701

LANDSCAPE:
TERRAINK
7 CENTRAL ST STE 150
ARLINGTON MA, 02476

STRUCTURAL:
ENGINEERS DESIGN GROUP INC.
389 MAIN STREET STE 401
MALDEN MA, 02148

MECHANICAL / ELECTRICAL:
VANDERWEIL ENGINEERS
374 SUMMER STREET
BOSTON MA, 02210

PLUMBING / FIRE PROTECTION:
RWH CONSULTING ENGINEERS
540 MEADOW ST EXT
AGAWAM MA, 01001

FOOD SERVICE:
CRABTREE McGRATH ASSOCIATES INC.
161 WEST MAIN ST
GEORGETOWN MA, 01833

CODE:
R.W. SULLIVAN ENGINEERING INC.
529 MAIN ST STE 203
BOSTON MA, 02129

FF&E:
STEFURA ASSOCIATES
77 N WASHINGTON ST
BOSTON MA, 02114

SUSTAINABILITY:
THE GREEN ENGINEER
23 BRADFORD ST
CONCORD MA, 01742

SECURITY:
PAMELA PERINI CONSULTING
WALTHAM, MA

ATHLETIC FIELDS:
ACTIVITAS
70 MILTON STREET
DEDHAM, MA 02026

GEOTHERMAL:
HALEY & ALDRICH
70 BLANCHARD RD, Ste 204
BURLINGTON, MA 01803

THEATRE:
THEATRE PROJECTS
47 WATER ST
SOUTH NORWALK, CT 06854

LIGHTING:
HLB
200 STATE ST, STE 325
BOSTON, MA 02109

HARDWARE:
CAMPBELL-McCABE WORLDWIDE LLC
63 GREAT ROAD
MAYNARD, MA 01754

NO.	DATE	NOTE
	2/20/25	PLANNING BOARD

ISSUE

Stamp

NOT FOR CONSTRUCTION

AGAWAM PLANNING BOARD SUBMISSION

Key Plan

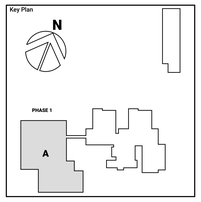

Sheet Title

COMMUNITY WING ROOF PLAN - PART A

Drawn By: Author	Project ID: 202302
Reviewed By: Checker	Scale: As indicated
Issue Date: 02/20/25	Plot Date: 2/20/2025 1:43:11 PM

Sheet No.

AA-1.13A

2/20/2025 1:43:11 PM
Autodesk Docs://202302-Agawam High School/202302-AgawamHighSchool.rvt

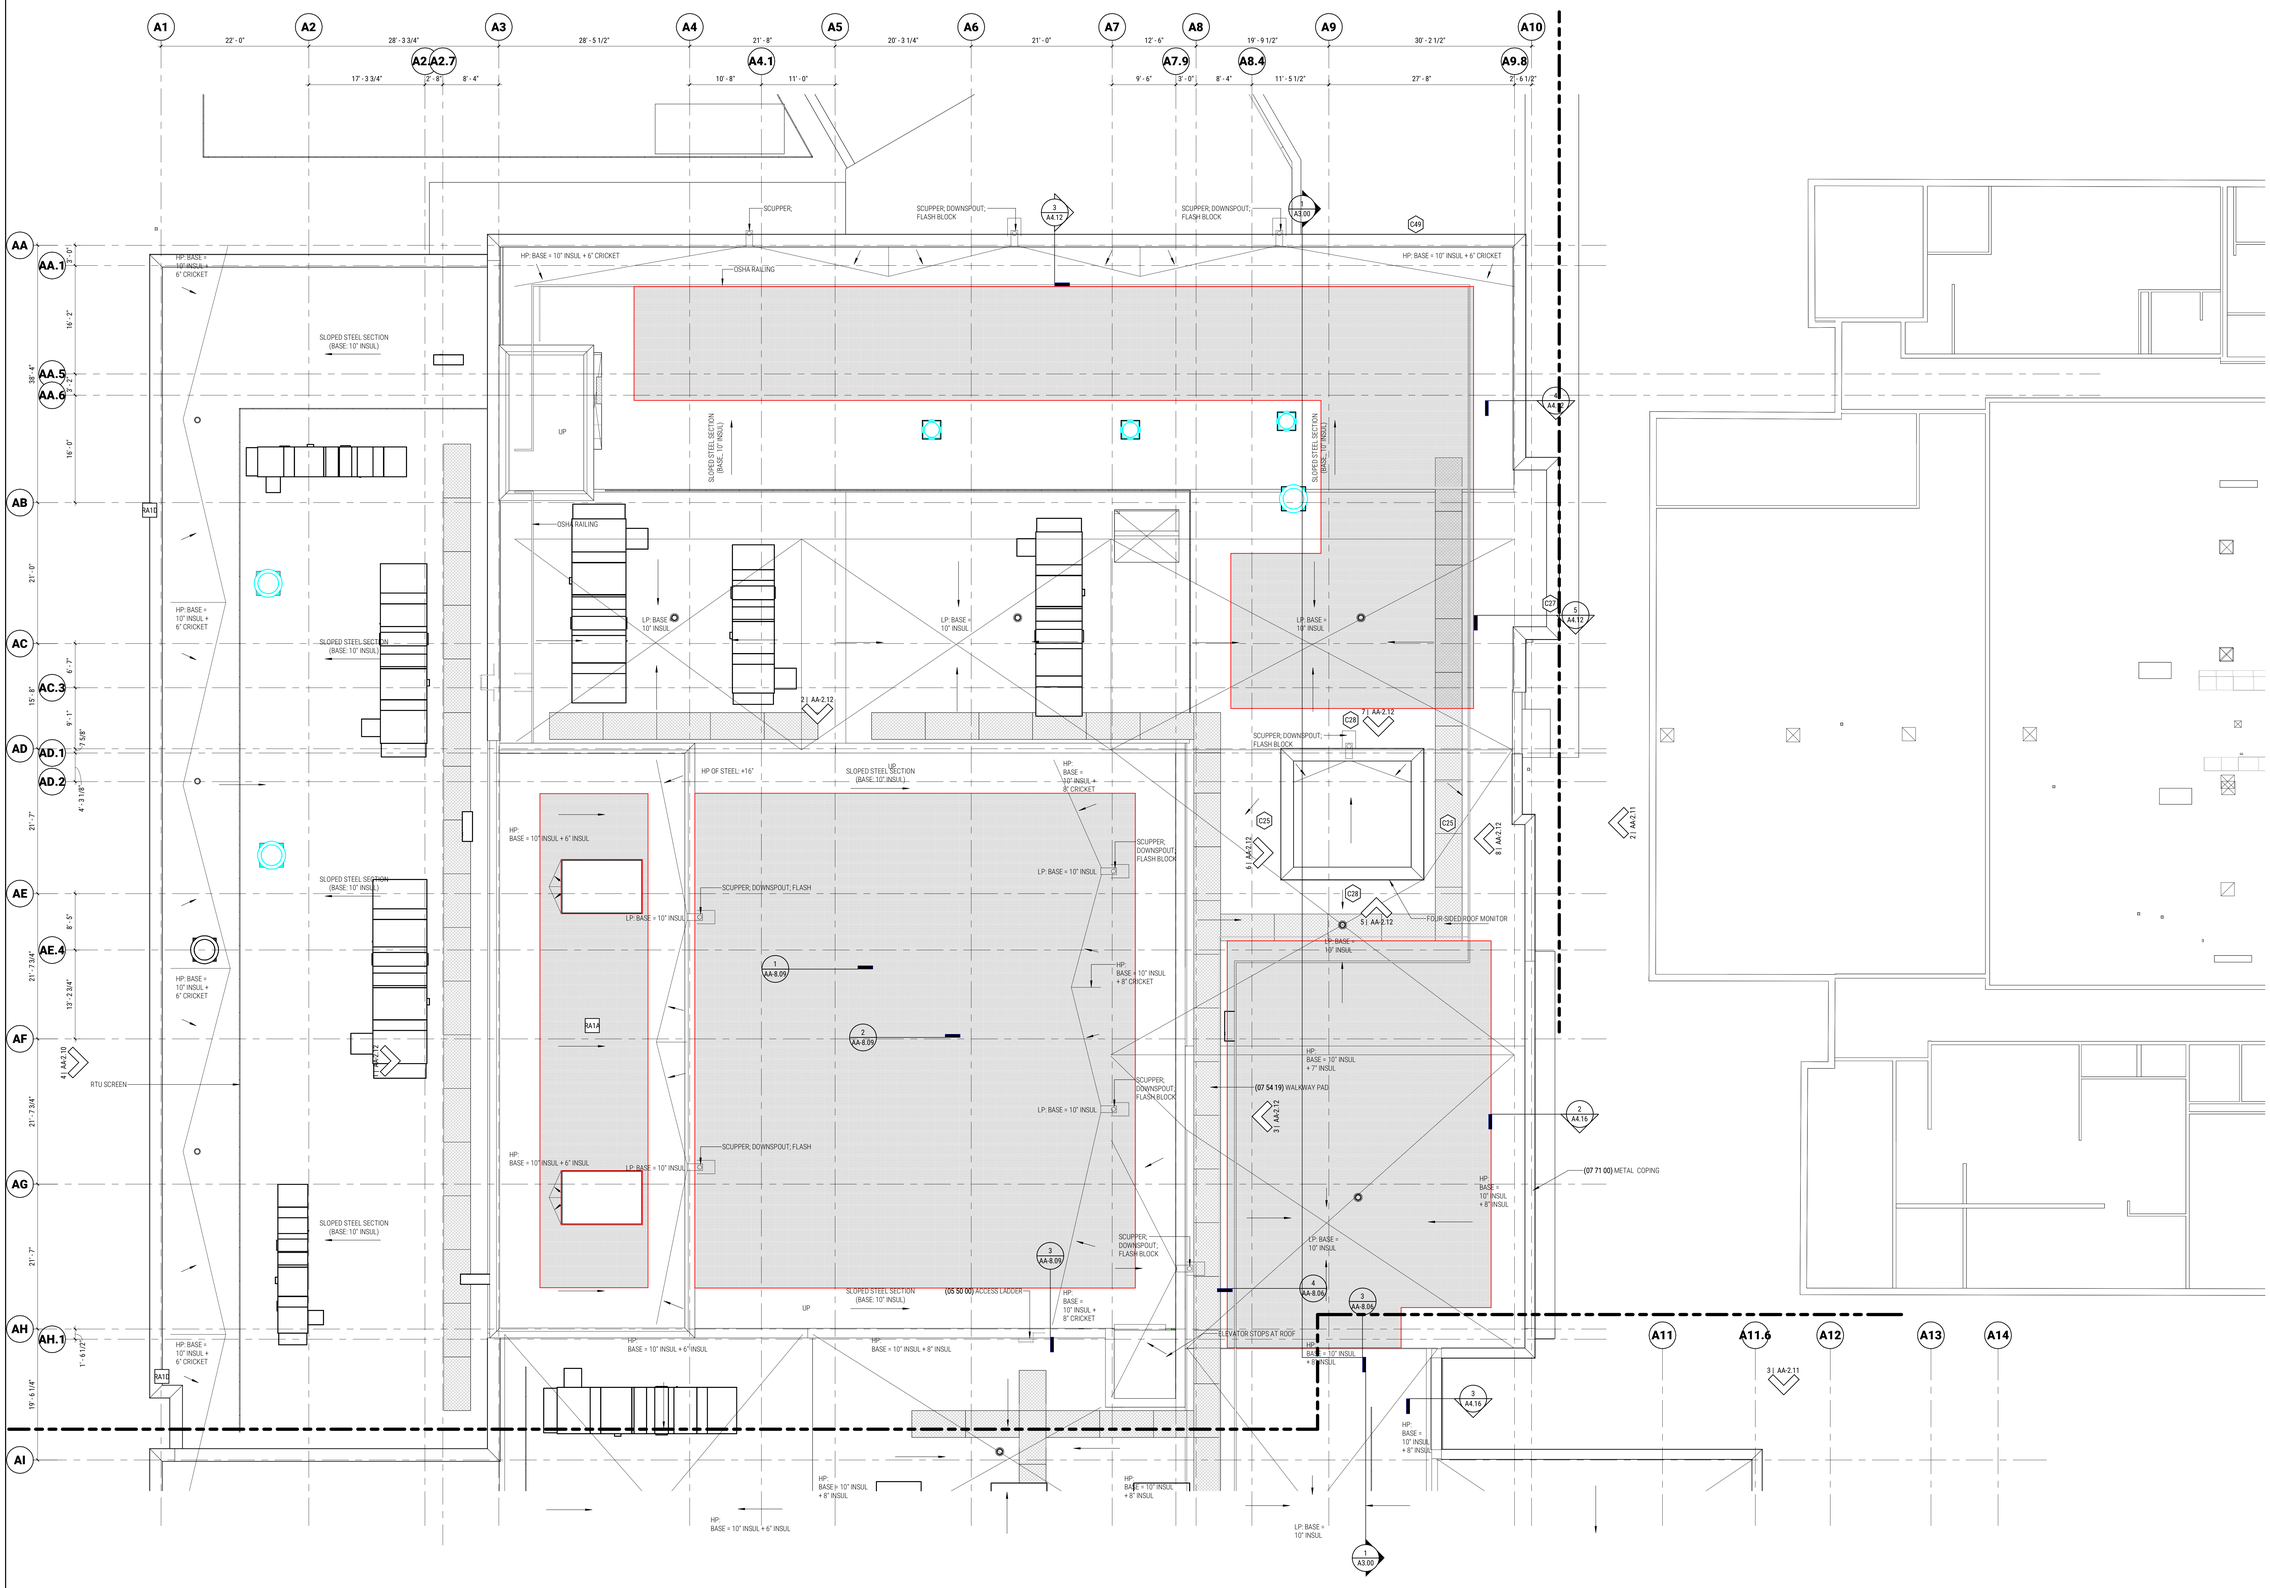

1 ROOF PLAN COMMUNITY WING - B

1/8" = 1'-0"

ROOF PLAN LEGEND

- INDICATES POTENTIAL ROOF AREA FOR PV
- SGB-1 — INDICATES WALL ASSEMBLY; REFER TO A0.0x SERIES FOR ADDITIONAL INFORMATION
- 1 — INDICATES WINDOW/CURTAINWALL TYPE; REFER TO A6.0x SERIES FOR ADDITIONAL INFORMATION
- 101 — INDICATES DOOR TYPE; REFER TO A.xxx SERIES FOR ADDITIONAL INFORMATION

ROOF TYPES

MARK	DESCRIPTION	COMMENTS
RA1A	Tapered PVC Roof assembly on 3" Deck	PVC ROOF ASSEMBLY w/10" MINIMUM POLYISO INSULATION ON 3" METAL DECK
RA1B-1	Tapered PVC Roof assembly on 1.5" Composite Deck - 1 HR	1 HR RATED PVC ROOF ASSEMBLY w/10" MINIMUM POLYISO INSULATION ON 1.5" METAL DECK
RA1C	RA-1 - PVC on Protection Board on Rigid Insul on Mtl Deck	SLOPING PVC ROOF ON METAL DECK
RA1D	Tapered PVC Roof assembly on 5.25" Composite Deck	PVC ROOF ASSEMBLY w/10" MINIMUM POLYISO INSULATION ON 2" METAL DECK WITH 3 1/4" CONCRETE TOPPING
RA2	Tapered PVC Roof assembly on concrete topping	PVC ROOF ASSEMBLY ON CONCRETE TOPPING, 10" MIN POLYISO INSULATION
RA3	Tapered PVC Roof Assembly on 3" Acoustical Deck	PVC ROOF ASSEMBLY w/10" MINIMUM POLYISO INSULATION ON 3" ACOUSTICAL DECK
RA5	Pitched Standing Seam Roof w/Acoustic Deck	ALUMINUM STANDING SEAM w/10" POLYISO INSULATION ON ACOUSTIC DECK

AGAWAM HIGH SCHOOL
760 COOPER STREET AGAWAM, MA 01001

FLANSBURGH
77 NORTH WASHINGTON STREET
BOSTON, MA 02114-1910
FLANSBURGH.COM

Consultants

OWNER'S PROJECT MANAGER:
LEFTFIELD
101 FEDERAL STREET
BOSTON MA, 02110

CIVIL:
SAMIOTES CONSULTANTS INC.
20 A STREET
FRAMINGHAM MA, 01701

LANDSCAPE:
TERRAINK
7 CENTRAL ST STE 150
ARLINGTON MA, 02476

STRUCTURAL:
ENGINEERS DESIGN GROUP INC.
389 MAIN STREET STE 401
MALDEN MA, 02148

MECHANICAL / ELECTRICAL:
VANDERWEIL ENGINEERS
374 SUMMER STREET
BOSTON MA, 02210

PLUMBING / FIRE PROTECTION:
RWH CONSULTING ENGINEERS
540 MEADOW ST EXT
AGAWAM MA, 01001

FOOD SERVICE:
CRABTREE McGRATH ASSOCIATES INC.
161 WEST MAIN ST
GEORGETOWN MA, 01833

CODE:
R.W. SULLIVAN ENGINEERING INC.
529 MAIN ST STE 203
BOSTON MA, 02129

FF&E:
STEFURA ASSOCIATES
77 N WASHINGTON ST
BOSTON MA, 02114

SUSTAINABILITY:
THE GREEN ENGINEER
23 BRADFORD ST
CONCORD MA, 01742

SECURITY:
PAMELA PERINI CONSULTING
WALTHAM, MA

ATHLETIC FIELDS:
ACTIVITAS
70 MILTON STREET
DEDHAM, MA 02026

GEOTHERMAL:
HALEY & ALDRICH
70 BLANCHARD RD, Ste 204
BURLINGTON, MA 01803

THEATRE:
THEATRE PROJECTS
47 WATER ST
SOUTH NORWALK, CT 06854

LIGHTING:
HLB
200 STATE ST, STE 325
BOSTON, MA 02109

HARDWARE:
CAMPBELL-McCABE WORLDWIDE LLC
63 GREAT ROAD
MAYNARD, MA 01754

NO.	DATE	NOTE
	2/2023	PLANNING BOARD

ISSUE

Stamp

NOT FOR CONSTRUCTION

AGAWAM PLANNING BOARD SUBMISSION

Key Plan

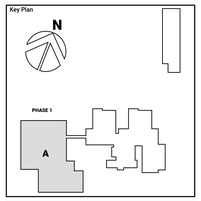

Sheet Title

COMMUNITY WING ROOF PLAN - PART B

Drawn By: Author	Project ID: 202302
Reviewed By: Checker	Scale: As indicated
Issue Date: 02/20/25	Plot Date: 2/20/2025 1:44:07 PM

Sheet No.

AA-1.13B

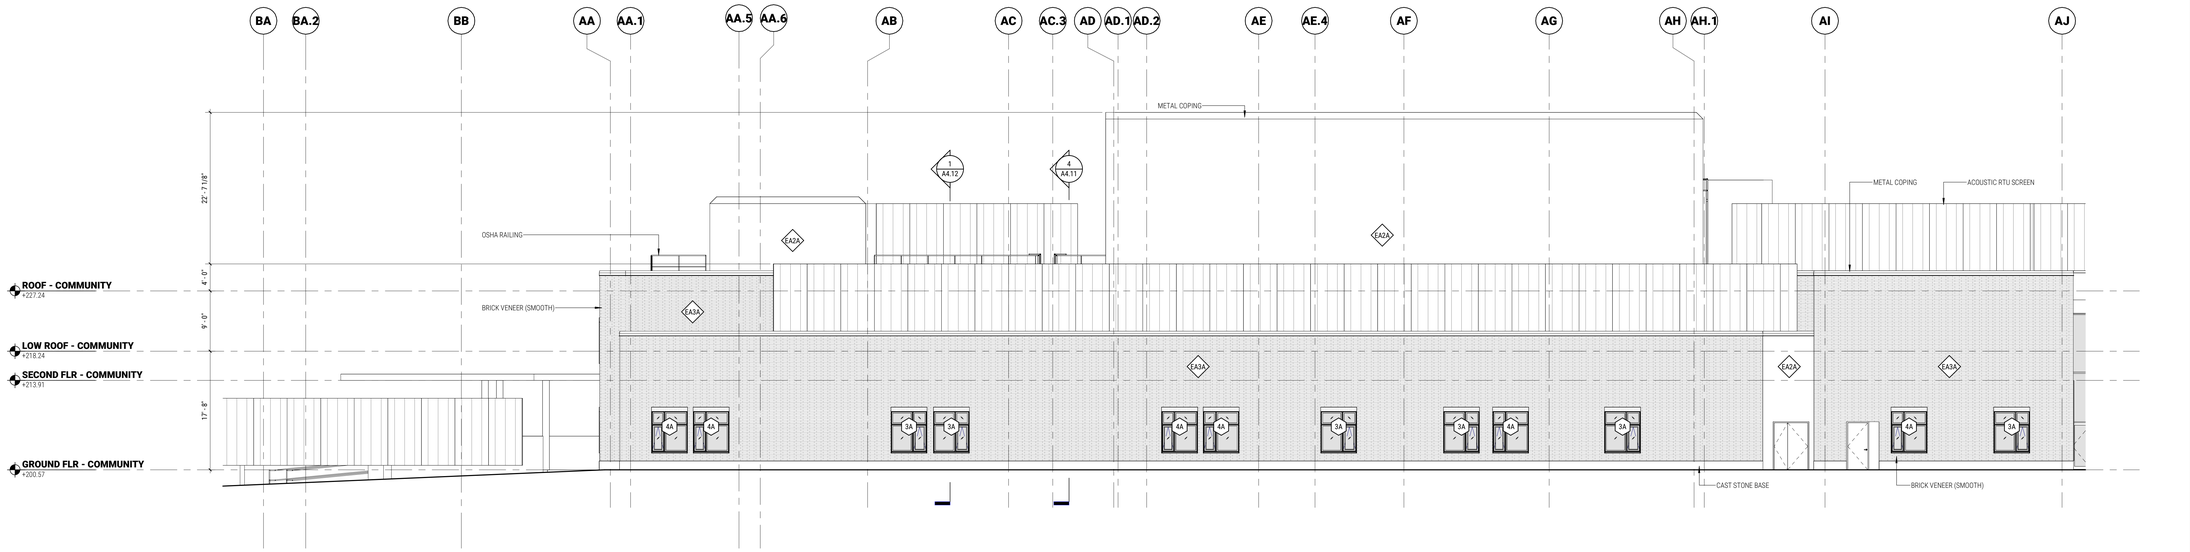

4 COMMUNITY WING WEST ELEVATION - MANUFACTURING SUITE
1/8" = 1'-0"

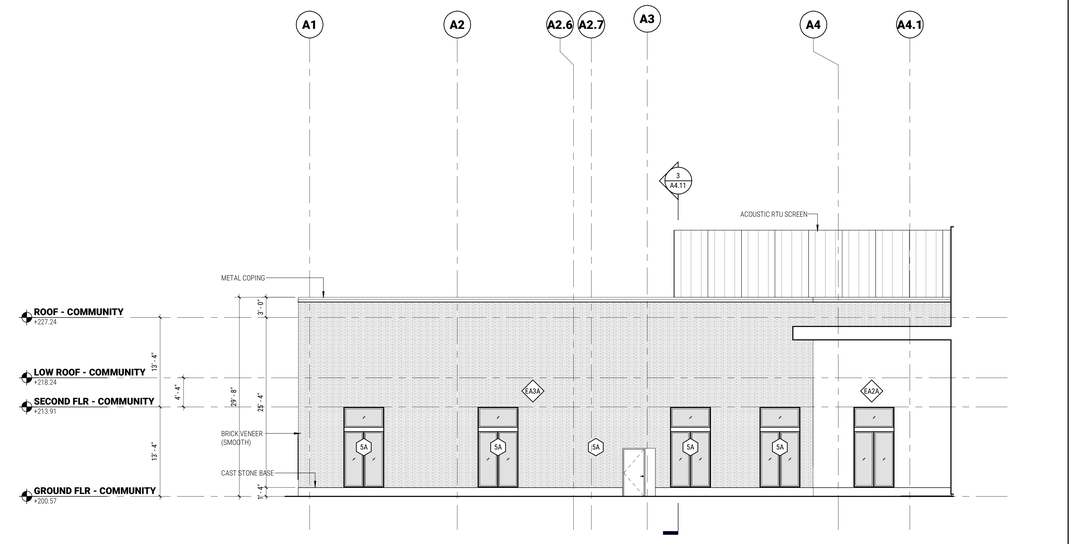

3 COMMUNITY WING SOUTH ELEVATION - MUSIC SUITE
1/8" = 1'-0"

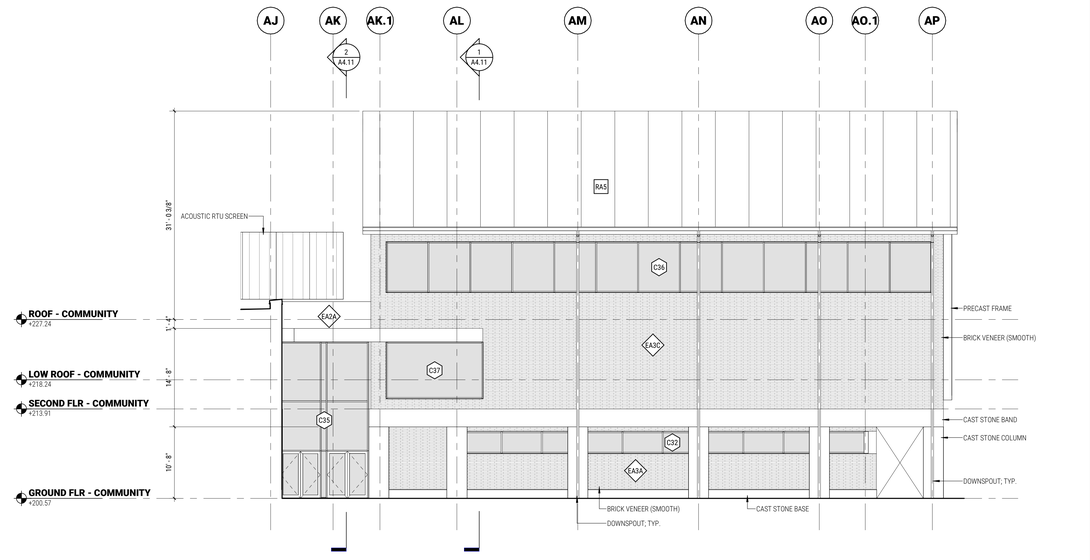

2 COMMUNITY WING WEST ELEVATION - GYMNASIUM
1/8" = 1'-0"

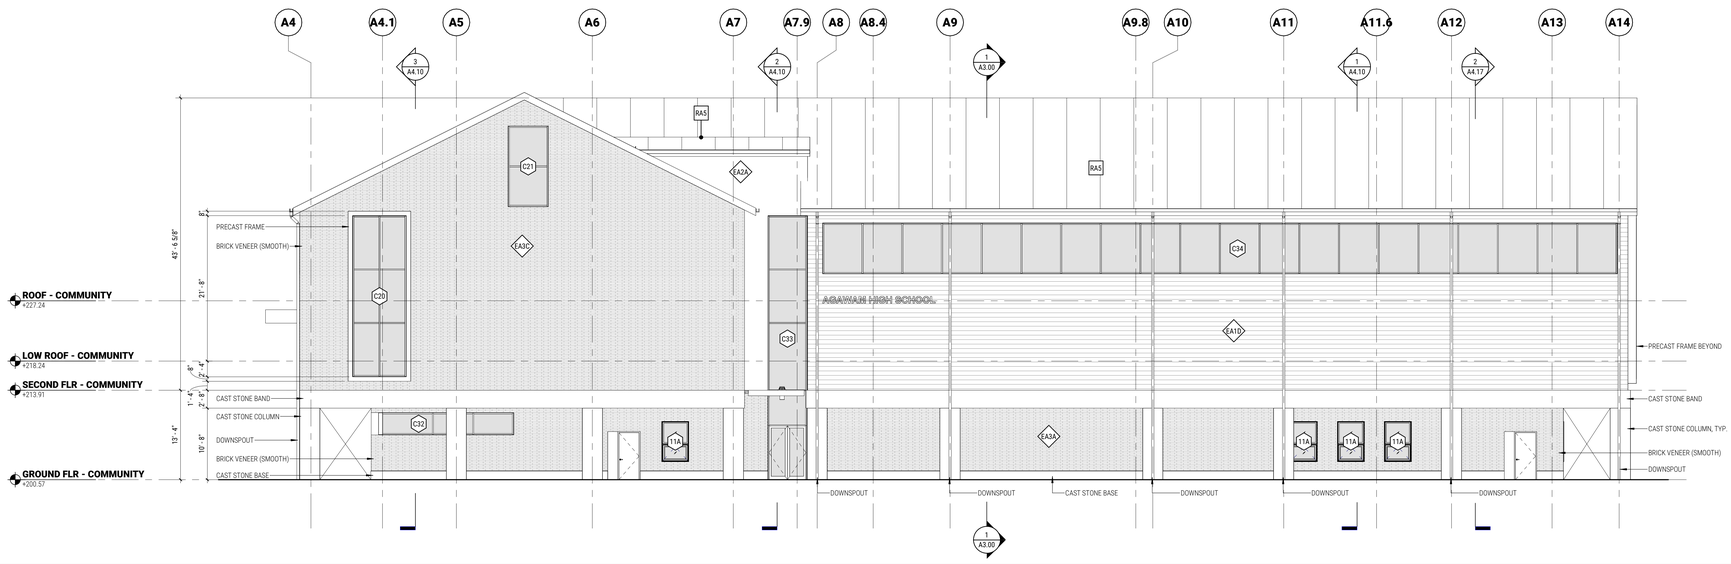

1 COMMUNITY WING SOUTH ELEVATION - GYMNASIUM
1/8" = 1'-0"

AGAWAM HIGH SCHOOL
760 COOPER STREET AGAWAM, MA 01001

FLANSBURGH
77 NORTH WASHINGTON STREET
BOSTON, MA 02114-1910
FLANSBURGH.COM

Consultants

OWNER'S PROJECT MANAGER:
LEFTFIELD
101 FEDERAL STREET
BOSTON MA, 02110

CIVIL:
SAMIOTES CONSULTANTS INC.
20 A STREET
FRAMINGHAM MA, 01701

LANDSCAPE:
TERRAINK
7 CENTRAL ST STE 150
ARLINGTON MA, 02476

STRUCTURAL:
ENGINEERS DESIGN GROUP INC.
389 MAIN STREET STE 401
MALDEN MA, 02148

MECHANICAL / ELECTRICAL:
VANDERWEIL ENGINEERS
374 SUMMER STREET
BOSTON MA, 02210

PLUMBING / FIRE PROTECTION:
RWH CONSULTING ENGINEERS
540 MEADOW ST EXT
AGAWAM MA, 01001

FOOD SERVICE:
CRABTREE McGRATH ASSOCIATES INC.
161 WEST MAIN ST
GEORGETOWN MA, 01833

CODE:
R.W. SULLIVAN ENGINEERING INC.
529 MAIN ST STE 203
BOSTON MA, 02129

FF&E:
STEFURA ASSOCIATES
77 N WASHINGTON ST
BOSTON MA, 02114

SUSTAINABILITY:
THE GREEN ENGINEER
23 BRADFORD ST
CONCORD MA, 01742

SECURITY:
PAMELA PERINI CONSULTING
WALTHAM, MA

ATHLETIC FIELDS:
ACTIVITAS
70 MILTON STREET
DEDHAM, MA 02026

GEOTHERMAL:
HALEY & ALDRICH
70 BLANCHARD RD, Ste 204
BURLINGTON, MA 01803

THEATRE:
THEATRE PROJECTS
47 WATER ST
SOUTH NORWALK, CT 06854

LIGHTING:
HLB
200 STATE ST, STE 325
BOSTON, MA 02109

HARDWARE:
CAMPBELL-McCABE WORLDWIDE LLC
63 GREAT ROAD
MAYNARD, MA 01754

NO.	DATE	NOTE
	2/20/25	PLANNING BOARD

ISSUE

Stamp

NOT FOR CONSTRUCTION

AGAWAM PLANNING BOARD SUBMISSION

Key Plan

PHASE 1

Sheet Title

COMMUNITY WING ENLARGED BUILDING ELEVATIONS

Drawn By: Author	Project ID: 202302
Reviewed By: Checker	Scale: 1/8" = 1'-0"
Issue Date: 02/20/25	Plot Date: 2/20/2025 1:55:12 PM

Sheet No.

AA-2.10

2/20/2025 1:55:12 PM
Autodesk Docs://202302-Agawam High School/202302-AgawamHighSchool.rvt

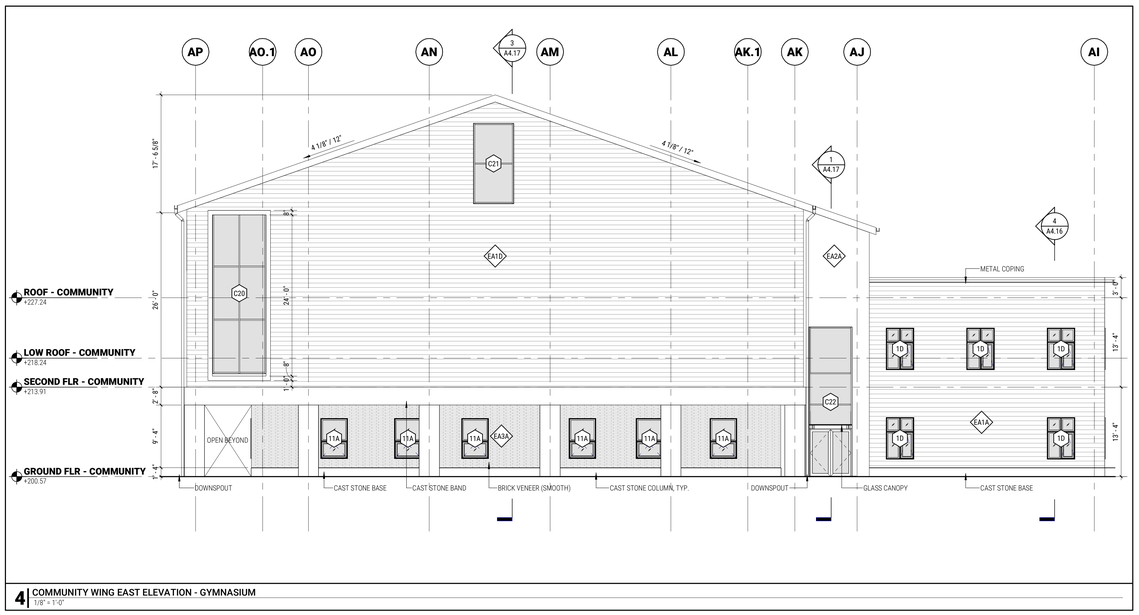

4 COMMUNITY WING EAST ELEVATION - GYMNASIUM
1/8" = 1'-0"

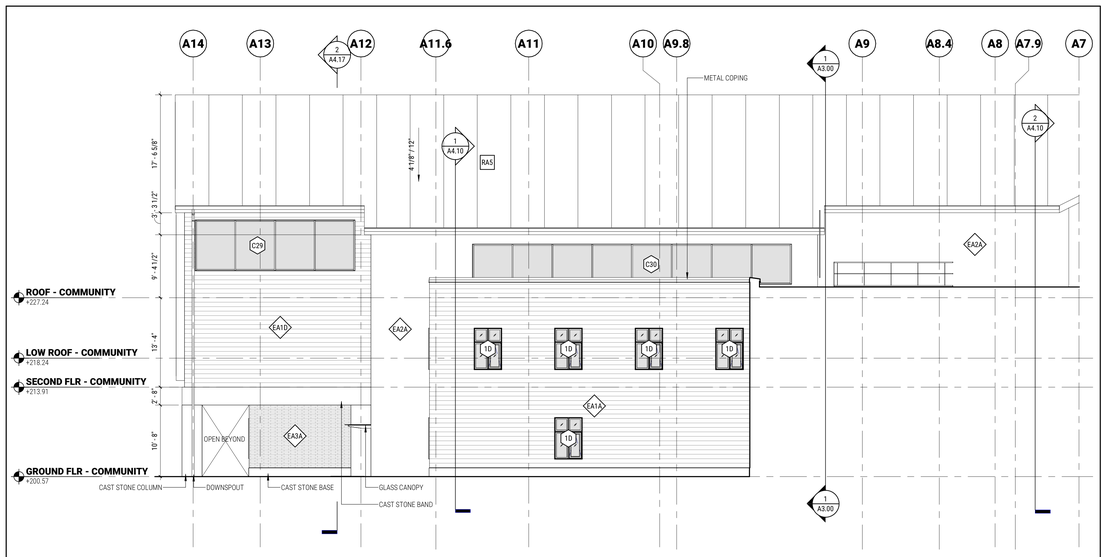

3 COMMUNITY WING NORTH ELEVATION - ADMIN
1/8" = 1'-0"

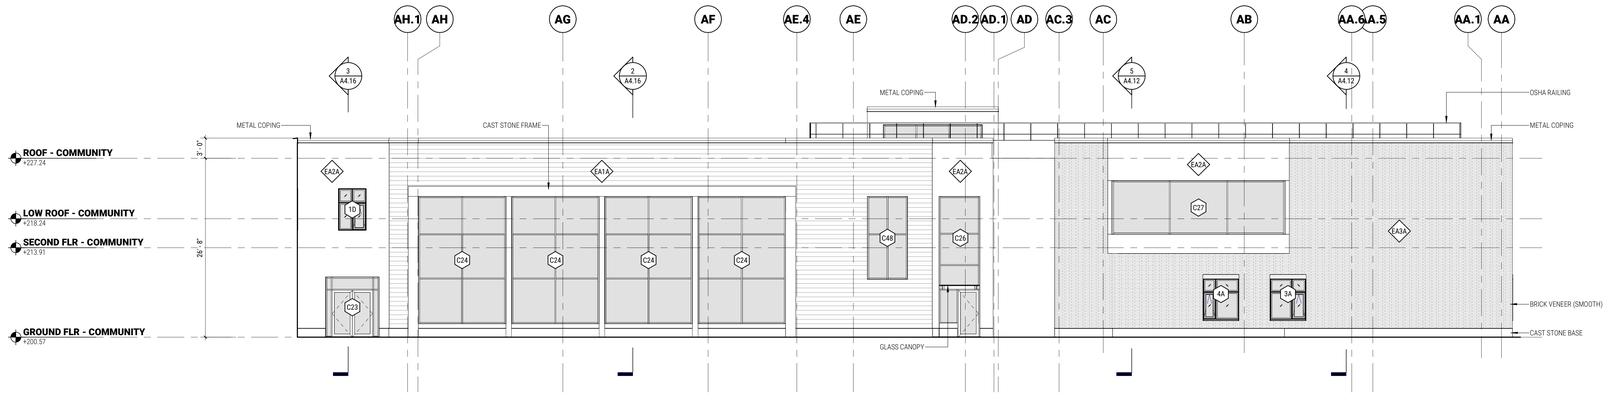

2 COMMUNITY WING EAST ELEVATION - KITCHEN
1/8" = 1'-0"

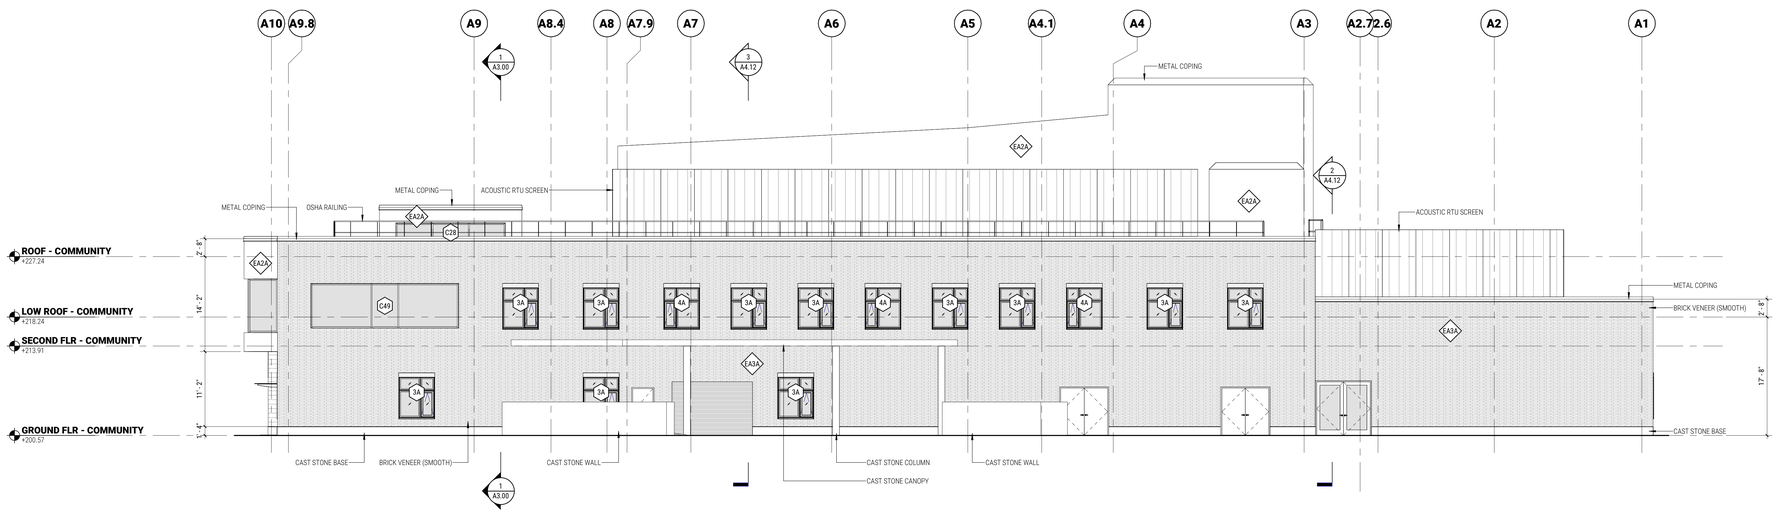

1 COMMUNITY WING NORTH ELEVATION
1/8" = 1'-0"

AGAWAM HIGH SCHOOL
760 COOPER STREET AGAWAM, MA 01001

FLANSBURGH
77 NORTH WASHINGTON STREET
BOSTON, MA 02114-1910
FLANSBURGH.COM

Consultants

OWNER'S PROJECT MANAGER:
LEFTFIELD
101 FEDERAL STREET
BOSTON MA, 02110

CIVIL:
SAMIOTES CONSULTANTS INC.
20 A STREET
FRAMINGHAM MA, 01701

LANDSCAPE:
TERRAINK
7 CENTRAL ST STE 150
ARLINGTON MA, 02476

STRUCTURAL:
ENGINEERS DESIGN GROUP INC.
389 MAIN STREET STE 401
MALDEN MA, 02148

MECHANICAL / ELECTRICAL:
VANDERWEIL ENGINEERS
374 SUMMER STREET
BOSTON MA, 02210

PLUMBING / FIRE PROTECTION:
RWH CONSULTING ENGINEERS
540 MEADOW ST EXT
AGAWAM MA, 01001

FOOD SERVICE:
CRABTREE McGRATH ASSOCIATES INC.
161 WEST MAIN ST
GEORGETOWN MA, 01833

CODE:
R.W. SULLIVAN ENGINEERING INC.
529 MAIN ST STE 203
BOSTON MA, 02129

FF&E:
STEFURA ASSOCIATES
77 N WASHINGTON ST
BOSTON MA, 02114

SUSTAINABILITY:
THE GREEN ENGINEER
23 BRADFORD ST
CONCORD MA, 01742

SECURITY:
PAMELA PERINI CONSULTING
WALTHAM, MA

ATHLETIC FIELDS:
ACTIVITAS
70 MILTON STREET
DEDHAM, MA 02026

GEOTHERMAL:
HALEY & ALDRICH
70 BLANCHARD RD, Ste 204
BURLINGTON, MA 01803

THEATRE:
THEATRE PROJECTS
47 WATER ST
SOUTH NORWALK, CT 06854

LIGHTING:
HLB
200 STATE ST, STE 325
BOSTON, MA 02109

HARDWARE:
CAMPBELL-McCABE WORLDWIDE LLC
63 GREAT ROAD
MAYNARD, MA 01754

NO.	DATE	NOTE
	2/20/25	PLANNING BOARD

ISSUE

Stamp

NOT FOR CONSTRUCTION

AGAWAM PLANNING BOARD SUBMISSION

Key Plan

PHASE 1

A

Sheet Title

COMMUNITY WING ENLARGED BUILDING ELEVATIONS

Drawn By: Author	Project ID: 202302
Reviewed By: Checker	Scale: 1/8" = 1'-0"
Issue Date: 02/20/25	Plot Date: 2/20/2025 1:57:27 PM

Sheet No.

AA-2.11

2/20/2025 1:57:27 PM
Autodesk Docs://202302-Agawam High School/202302-AgawamHighSchool.rvt

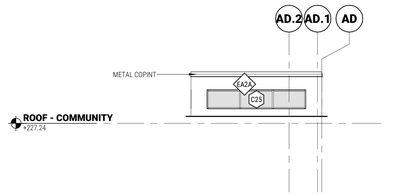

8 COMMUNITY WING EAST ELEVATION - ROOF MONITOR
1/8" = 1'-0"

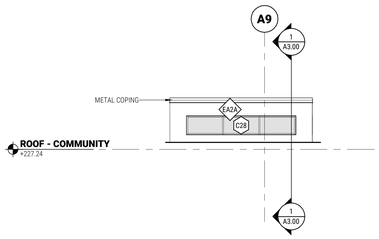

7 COMMUNITY WING NORTH ELEVATION - ROOF MONITOR
1/8" = 1'-0"

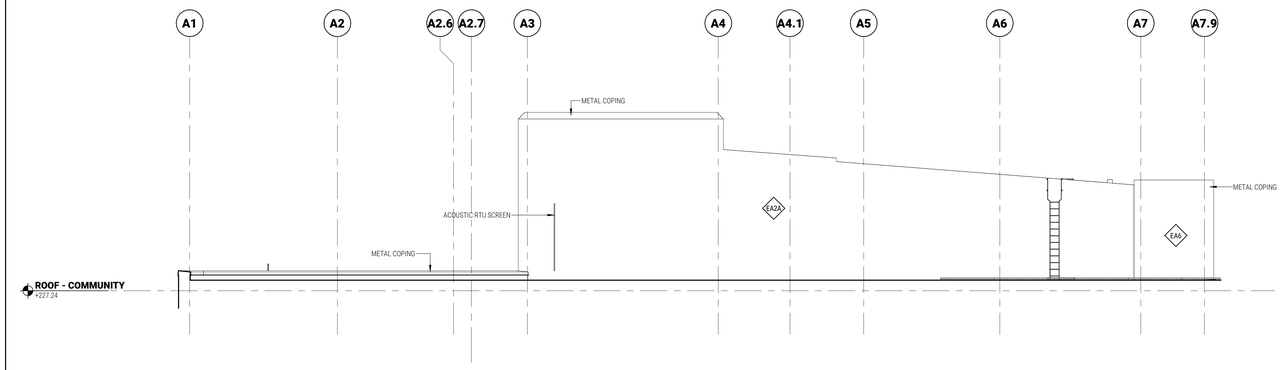

4 COMMUNITY WING SOUTH ELEVATION - ROOF
1/8" = 1'-0"

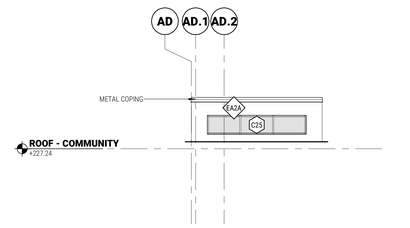

6 COMMUNITY WING WEST ELEVATION - ROOF MONITOR
1/8" = 1'-0"

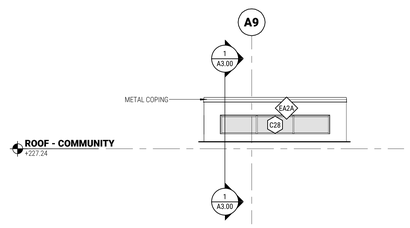

5 COMMUNITY WING SOUTH ELEVATION - ROOF MONITOR
1/8" = 1'-0"

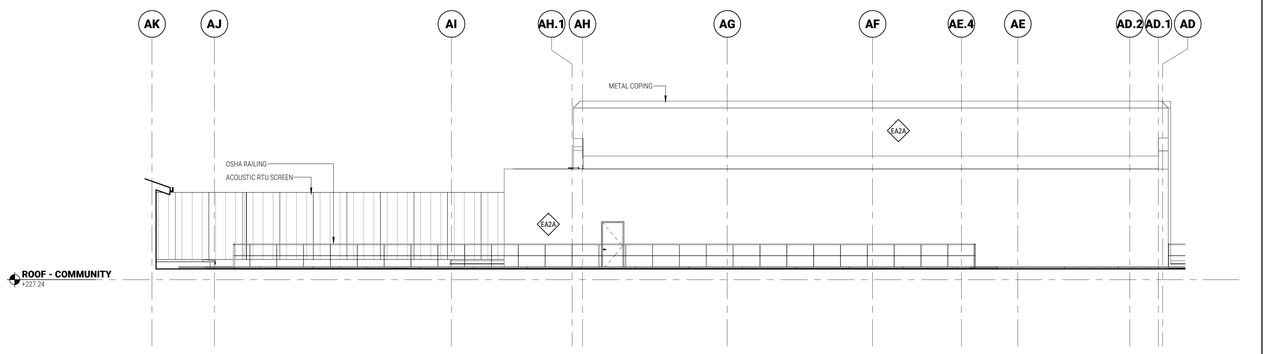

3 COMMUNITY WING EAST ELEVATION - ROOF
1/8" = 1'-0"

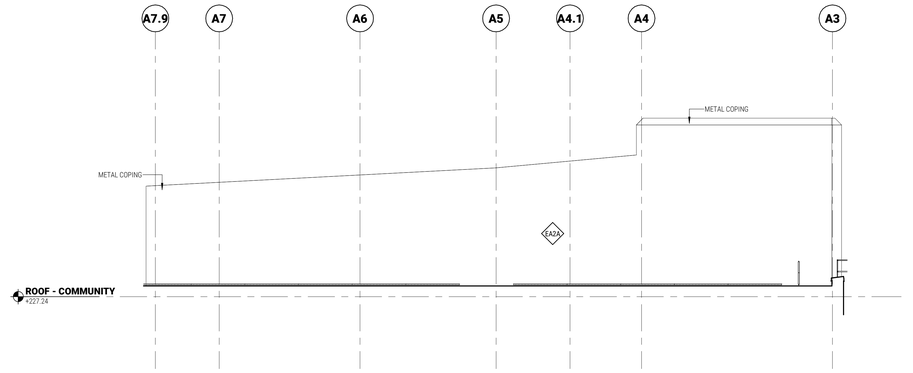

2 COMMUNITY WING NORTH ELEVATION - ROOF
1/8" = 1'-0"

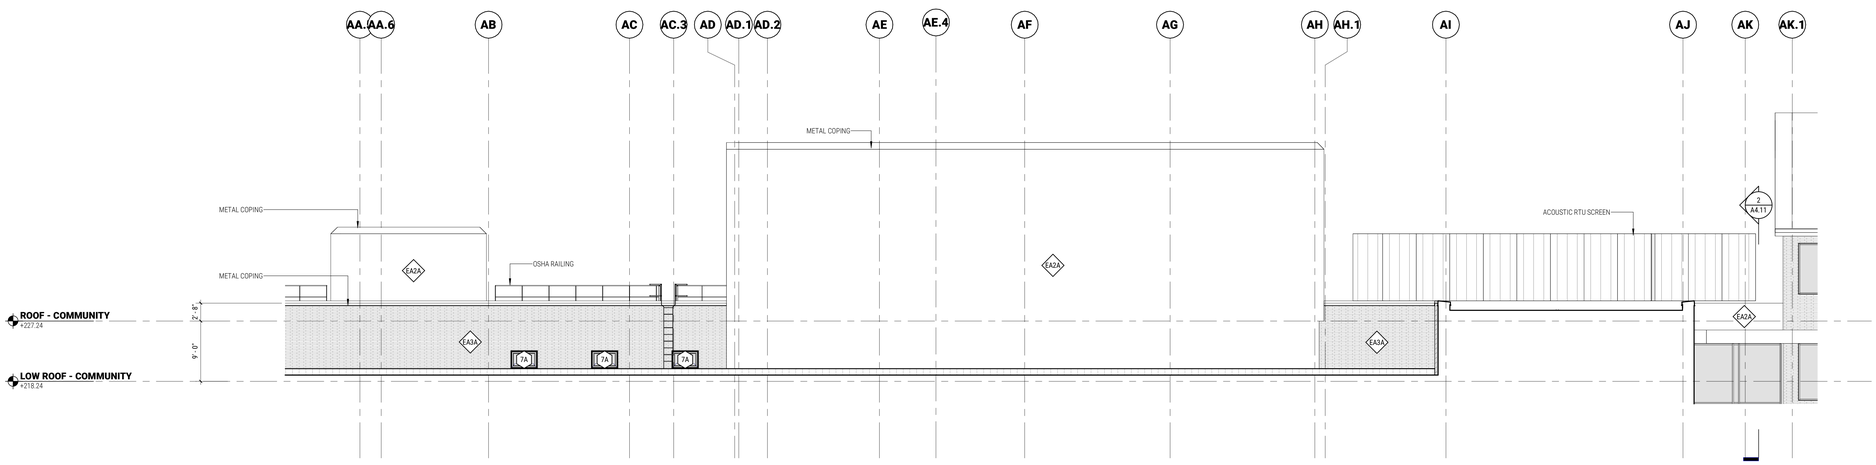

1 COMMUNITY WING WEST ELEVATION - ROOF
1/8" = 1'-0"

AGAWAM HIGH SCHOOL
760 COOPER STREET AGAWAM, MA 01001

FLANSBURGH
77 NORTH WASHINGTON STREET
BOSTON, MA 02114-1910

FLANSBURGH.COM

Consultants

OWNER'S PROJECT MANAGER:
LEFTFIELD
101 FEDERAL STREET
BOSTON MA, 02110

CIVIL:
SAMIOTES CONSULTANTS INC.
20 A STREET
FRAMINGHAM MA, 01701

LANDSCAPE:
TERRAINK
7 CENTRAL ST STE 150
ARLINGTON MA, 02476

STRUCTURAL:
ENGINEERS DESIGN GROUP INC.
389 MAIN STREET STE 401
MALDEN MA, 02148

MECHANICAL / ELECTRICAL:
VANDERWEIL ENGINEERS
374 SUMMER STREET
BOSTON MA, 02210

PLUMBING / FIRE PROTECTION:
RWH CONSULTING ENGINEERS
540 MEADOW ST EXT
AGAWAM MA, 01001

FOOD SERVICE:
CRABTREE McGRATH ASSOCIATES INC.
161 WEST MAIN ST
GEORGETOWN MA, 01833

CODE:
R.W. SULLIVAN ENGINEERING INC.
529 MAIN ST STE 203
BOSTON MA, 02129

FF&E:
STEFURA ASSOCIATES
77 N WASHINGTON ST
BOSTON MA, 02114

SUSTAINABILITY:
THE GREEN ENGINEER
23 BRADFORD ST
CONCORD MA, 01742

SECURITY:
PAMELA PERINI CONSULTING
WALTHAM, MA

ATHLETIC FIELDS:
ACTIVITAS
70 MILTON STREET
DEDHAM, MA 02026

GEOTHERMAL:
HALEY & ALDRICH
70 BLANCHARD RD, Ste 204
BURLINGTON, MA 01803

THEATRE:
THEATRE PROJECTS
47 WATER ST
SOUTH NORWALK, CT 06854

LIGHTING:
HLB
200 STATE ST, STE 325
BOSTON, MA 02109

HARDWARE:
CAMPBELL-McCABE WORLDWIDE LLC
63 GREAT ROAD
MAYNARD, MA 01754

NO.	DATE	NOTE
	2/20/25	PLANNING BOARD

ISSUE

Stamp

NOT FOR CONSTRUCTION

AGAWAM PLANNING BOARD SUBMISSION

Key Plan

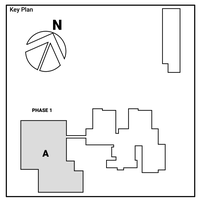

Sheet Title

COMMUNITY WING ENLARGED BUILDING ELEVATIONS

Drawn By: Author	Project ID: 202302
Reviewed By: Checker	Scale
Issue Date: 02/20/25	Plot Date

Sheet No.

AA-2.12

2/20/2025 1:58:08 PM
Autodesk Docs://202302-Agawam High School/202302-AgawamHighSchool.rvt

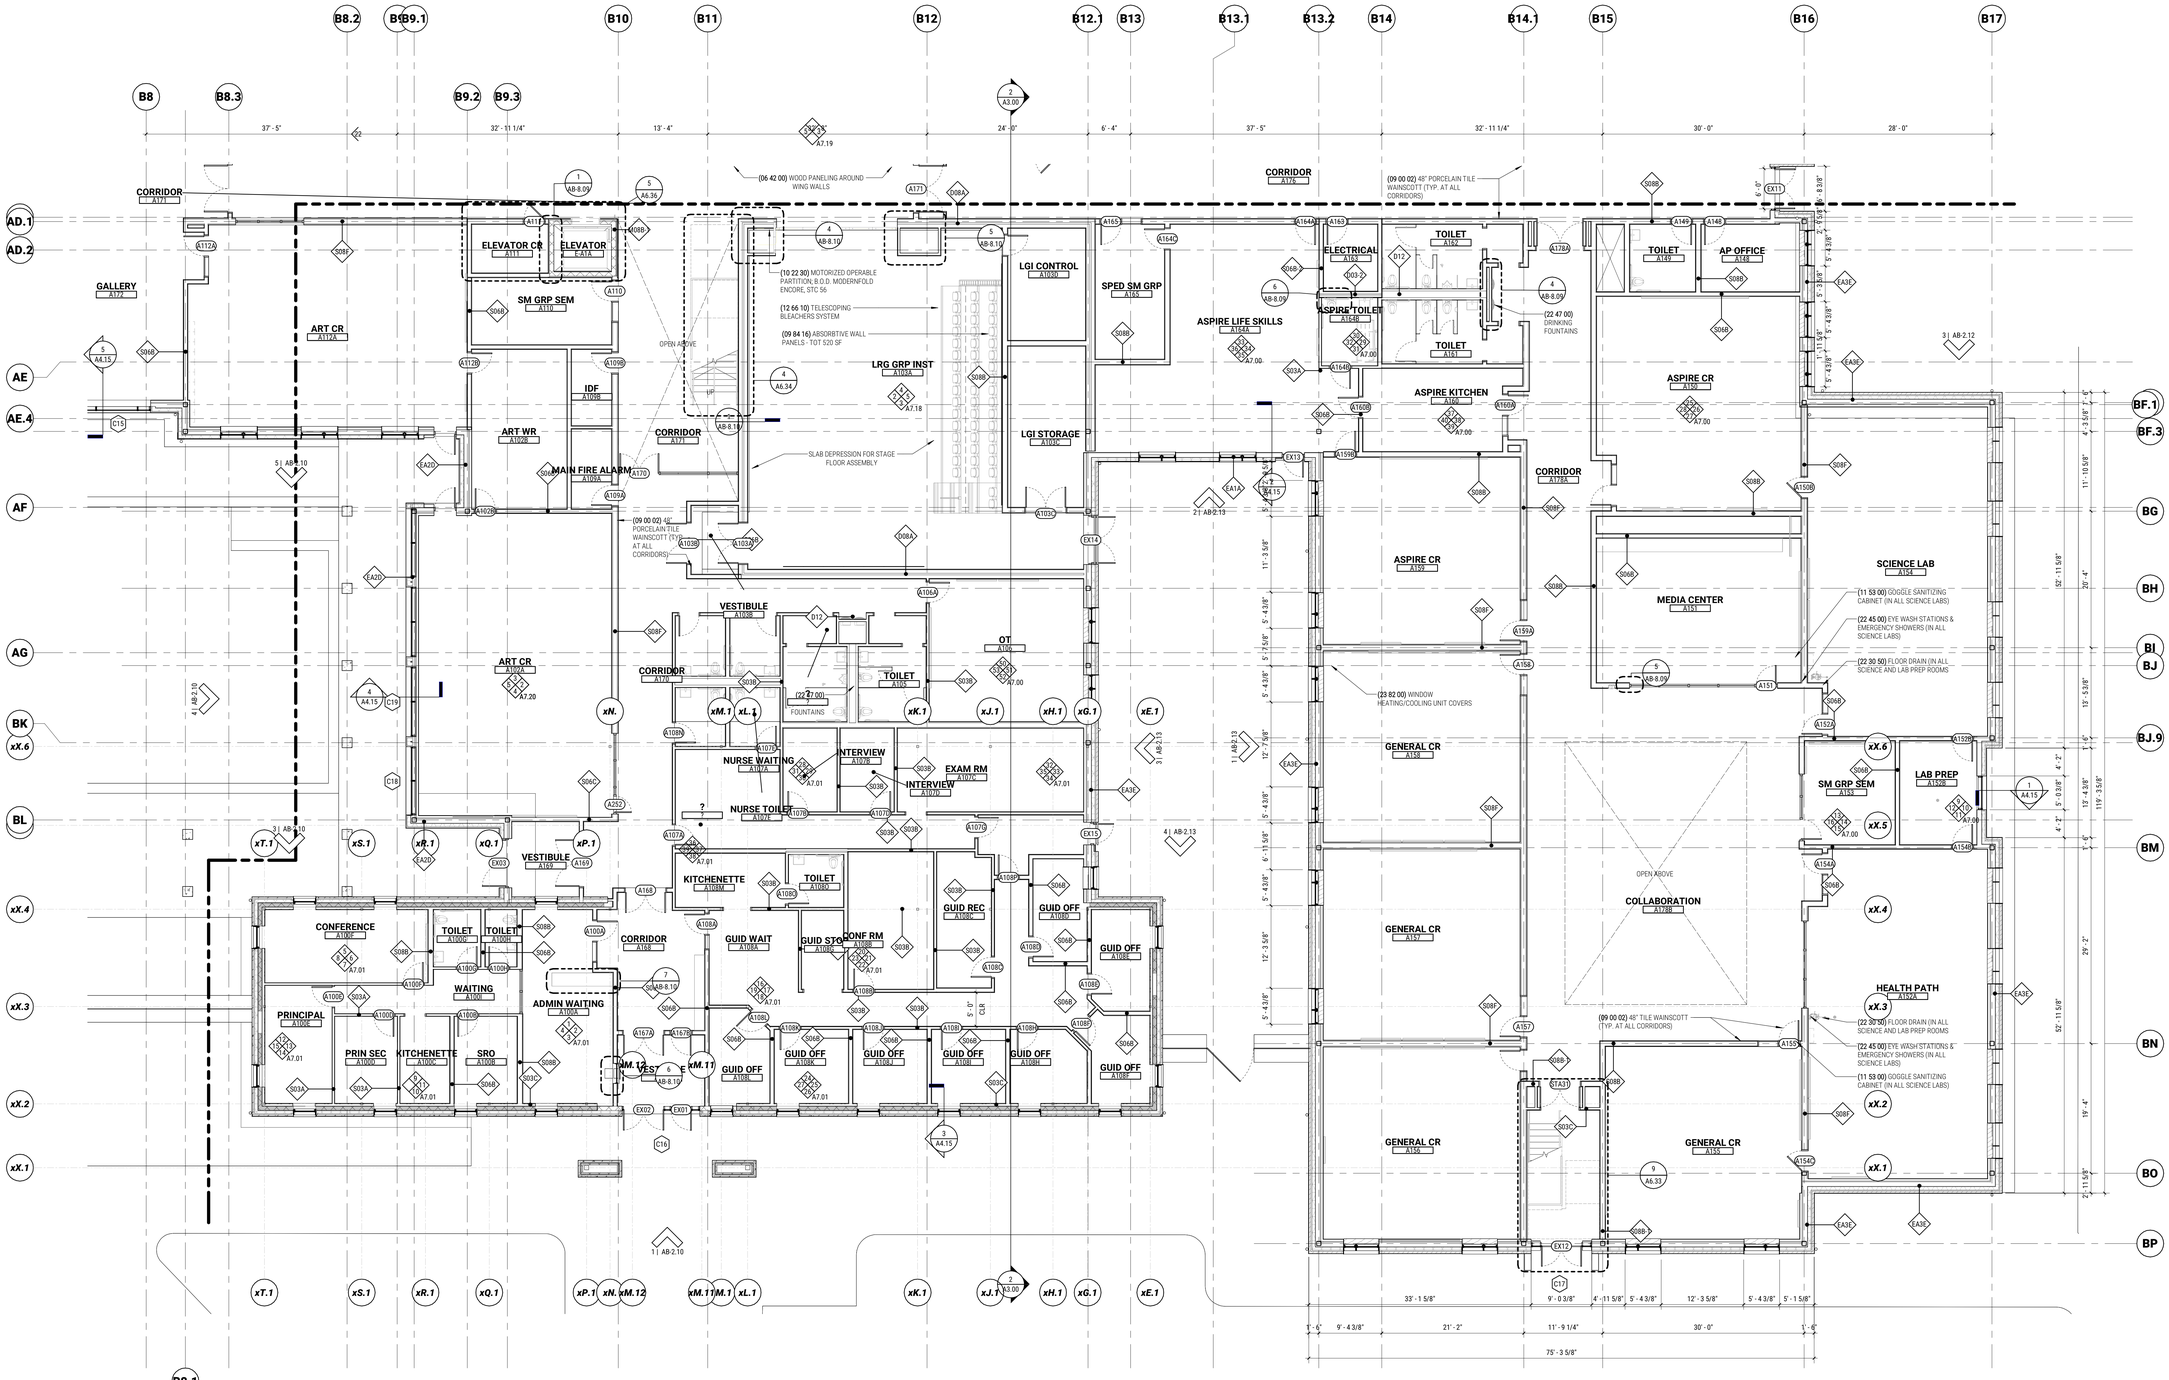

1 GROUND FLOOR PLAN ACADEMIC WING - A
1/8" = 1'-0"

NEW CONSTRUCTION LEGEND

- EXISTING CONSTRUCTION TO REMAIN
- NEW CONSTRUCTION
- CONSTRUCTION ABOVE
- WALL ASSEMBLY; REFER TO A0.0x SERIES FOR ADDITIONAL INFORMATION
- WINDOW/CURTAINWALL TYPE; REFER TO A6 SERIES FOR ADDITIONAL INFORMATION
- DOOR TYPE; REFER TO A6 SERIES FOR ADDITIONAL INFORMATION

EXTERIOR WALL TYPES

MARK	DESCRIPTION
EA1A	CEMENTITIOUS FIBERBOARD RAINSCREEN ASSEMBLY W/ 8" STUD
EA1D	CEMENTITIOUS FIBERBOARD RAINSCREEN ASSEMBLY W/ DOUBLE STUDS
EA2A	METAL PANEL RAINSCREEN ASSEMBLY W/ 8" STUD
EA2C	METAL PANEL RAINSCREEN ASSEMBLY W/ DOUBLE STUDS - 2 LAYERS GWB
EA3A	BRICK RAINSCREEN ASSEMBLY W/ 8" STUD
EA3C	BRICK RAINSCREEN ASSEMBLY W/ DOUBLE STUDS - 2 LAYERS GWB
EA4	STONE VENEER RAINSCREEN ON EXISTING BACKUP
EA6	METAL PANEL RAINSCREEN ASSEMBLY

NOTE: WALL TYPE S06B IS TYPICAL INTERIOR CONSTRUCTION U.O.N. UNLESS ON GRID LINE

INTERIOR WALL TYPES

MARK	DESCRIPTION	STC Rating	FIRE RATING
	<varies>		
D08A	Interior - Double Stud - 2 Layers Each Side - 4" Space	60	
D08A-1	Interior - Double Stud - 3 Layers Each Side - 4" Space - 1HR	60	1 hr
D11	Interior - Double Stud - 2 Layers Each Side - 11 3/4" Space		1 hr
D12	Interior - Double Stud - Plumbing Chase Wall	52	
F02	Interior - 2 1/2" Furring - 1 Layer		
F03	Interior - 3 5/8" Furring - 1 Layer	30	
H02-2	Interior - 2 1/2" Shaft Wall - 2 Layers - 2 Hour	38	2 hr
M08B-1	Interior - 8" CMU w/Furring One Side - 2 layers - 1HR	48	1 hr
R06B	Interior - R06B - 6" Stud - 2 Layer Each Side		0 hr
S03-2	Interior - 3 5/8" Stud w/ Insul - 2 Layers Each Side - 2 Hour	53	2 hr
S03A	Interior - 3 5/8" Stud w/ Insul - 1 Layer Each Side	>45	
S03B	Interior - 3 5/8" Stud w/ Insul - 2 Layers Each Side	53	
S03C	Interior - 3 5/8" Stud - 2 Layers One Side		
S03C-1	Interior - 3 5/8" Stud w/ Insul - 2 Layers One Side, 1 Layer Other Side - 1 Hour	49	1 hr
S03D	Interior - 3 5/8" Stud w/ Insul - 2 Layers One Side, 1 Layer Other Side	49	
S06A-1	Interior - S06A-1 - 6" Stud w/ Insul - 1 Layer Each Side - 1 Hour	40	1 hr
S06B	Interior - 6" Stud w/ Insul - 2 Layers Each Side	53	
S06B-1	Interior - 6" Stud w/ Insul - 2 Layers Each Side - 1 Hour	53	1 hr
S06B-2	Interior - 6" Stud w/ Insul - 2 Layers Each Side - 2 Hour	53	2 hr
S06C	<varies>	50	
S06D	Interior - 6" Stud w/ Insul - 3 Layers Each Side	53	
S06E	Interior - 6" Stud w/ Insul - 1 Layer Each Side	>45	
S08B	<varies>	53	

INTERIOR WALL TYPES

MARK	DESCRIPTION	STC Rating	FIRE RATING
S08B-1	Interior - 8" Stud - 2 Layer Each Side 1 HR	53	1 hr
S08B-2	Interior - 8" Stud - 2 Layer Each Side 2 HR	53	2 hr
S08D	Interior - 8" Stud w/ Insul - 1 Layer Each Side	>45	
S08F	Interior - 8" Stud - 1 Layer Each Side BRACE FRAME	53	

AGAWAM HIGH SCHOOL
760 COOPER STREET AGAWAM, MA 01001

FLANSBURGH
77 NORTH WASHINGTON STREET
BOSTON, MA 02114-1910
FLANSBURGH.COM

Consultants

OWNER'S PROJECT MANAGER:
LEFTFIELD
101 FEDERAL STREET
BOSTON MA, 02110

CIVIL:
SAMIOTES CONSULTANTS INC.
20 A STREET
FRAMINGHAM MA, 01701

LANDSCAPE:
TERRAINK
7 CENTRAL ST STE 150
ARLINGTON MA, 02476

STRUCTURAL:
ENGINEERS DESIGN GROUP INC.
389 MAIN STREET STE 401
MALDEN MA, 02148

MECHANICAL / ELECTRICAL:
VANDERWEIL ENGINEERS
374 SUMMER STREET
BOSTON MA, 02210

PLUMBING / FIRE PROTECTION:
RWH CONSULTING ENGINEERS
540 MEADOW ST EXT
AGAWAM MA, 01001

FOOD SERVICE:
CRABTREE McGRATH ASSOCIATES INC.
161 WEST MAIN ST
GEORGETOWN MA, 01833

CODE:
R.W. SULLIVAN ENGINEERING INC.
529 MAIN ST STE 203
BOSTON MA, 02129

FF&E:
STEFURA ASSOCIATES
77 N WASHINGTON ST
BOSTON MA, 02114

SUSTAINABILITY:
THE GREEN ENGINEER
23 BRADFORD ST
CONCORD MA, 01742

SECURITY:
PAMELA PERINI CONSULTING
WALTHAM, MA

ATHLETIC FIELDS:
ACTIVITAS
70 MILTON STREET
DEDHAM, MA 02026

GEOTHERMAL:
HALEY & ALDRICH
70 BLANCHARD RD, Ste 204
BURLINGTON, MA 01803

THEATRE:
THEATRE PROJECTS
47 WATER ST
SOUTH NORWALK, CT 06854

LIGHTING:
HLB
200 STATE ST, STE 325
BOSTON, MA 02109

HARDWARE:
CAMPBELL-McCABE WORLDWIDE LLC
63 GREAT ROAD
MAYNARD, MA 01754

NO.	DATE	NOTE
	2/2025	PLANNING BOARD

ISSUE

Stamp

NOT FOR CONSTRUCTION

AGAWAM PLANNING BOARD SUBMISSION

Key Plan

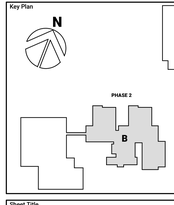

Sheet Title

ACADEMIC WING GROUND FLOOR PLAN - PART A

Drawn By: Author	Project ID: 202302
Reviewed By: Checker	Scale: As indicated
Issue Date: 02/20/25	Plot Date: 2/20/2025 2:00:40 PM

Sheet No.

AB-1.11A

2/20/2025 2:00:40 PM
Autodesk Docs://202302-Agawam High School/202302-AgawamHighSchool.rvt

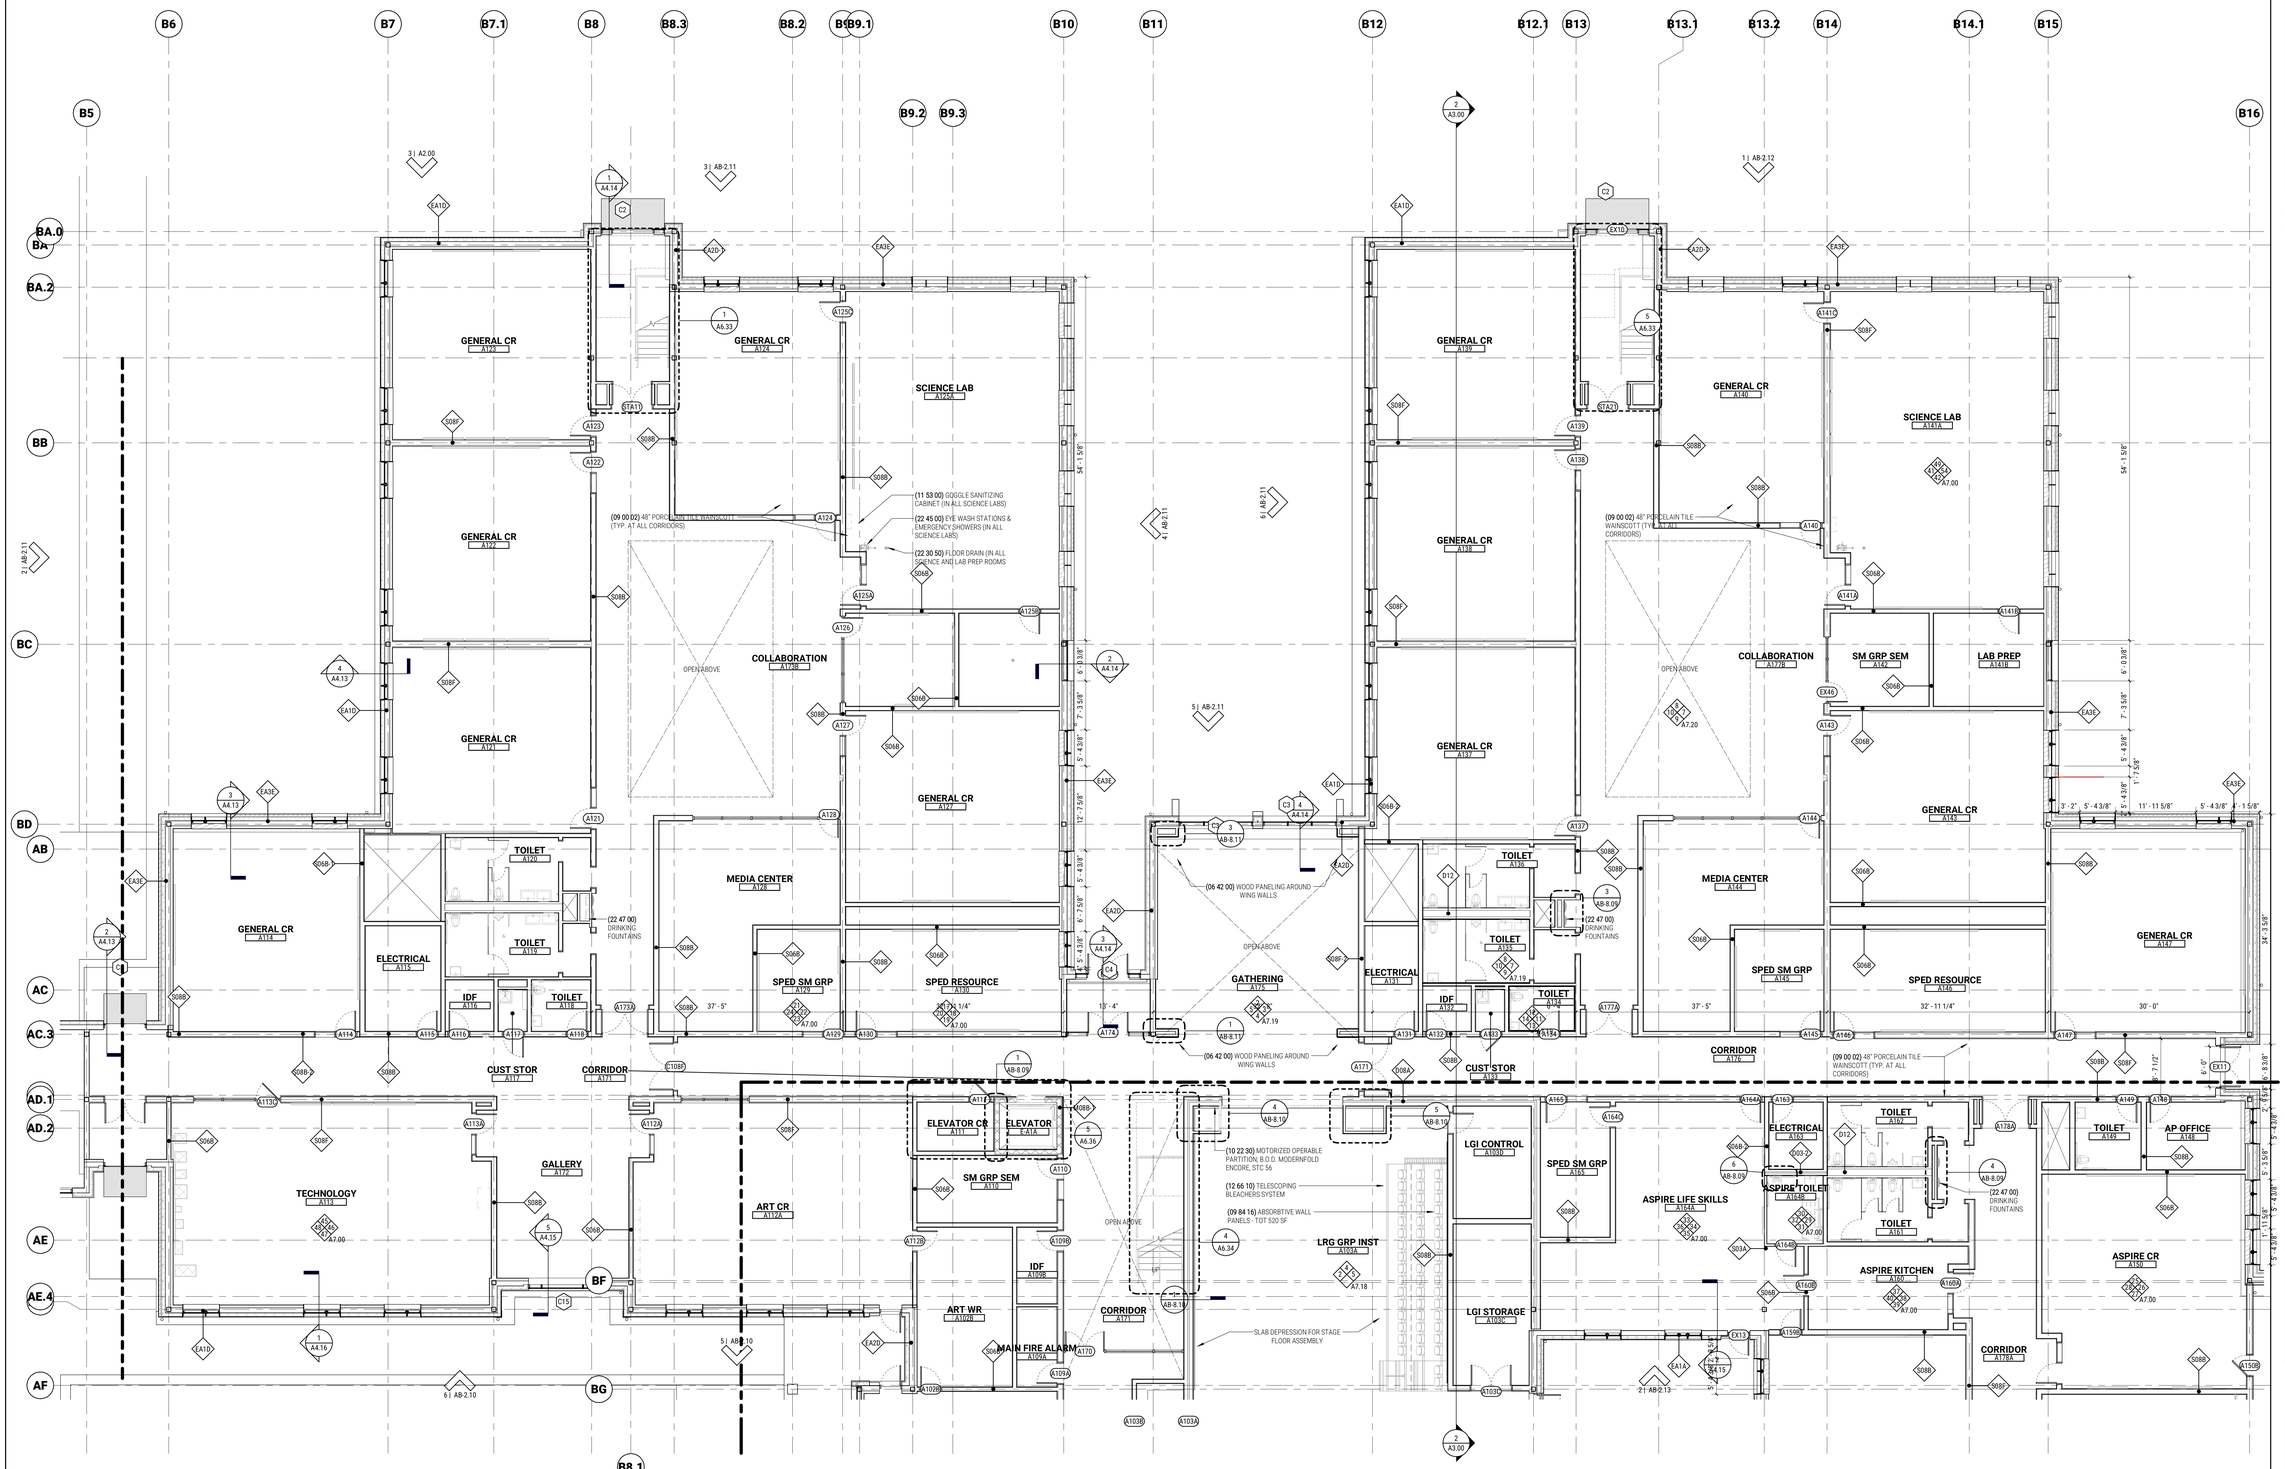

1 GROUND FLOOR PLAN ACADEMIC WING - B
1/8" = 1'-0"

NEW CONSTRUCTION LEGEND

- -INDICATES EXISTING CONSTRUCTION TO REMAIN
- -INDICATES NEW CONSTRUCTION
- -INDICATES CONSTRUCTION ABOVE
- S06B -INDICATES WALL ASSEMBLY; REFER TO A0.0x SERIES FOR ADDITIONAL INFORMATION
- 1 -INDICATES WINDOW/CURTAINWALL TYPE; REFER TO A6 SERIES FOR ADDITIONAL INFORMATION
- 101 -INDICATES DOOR TYPE; REFER TO A6 SERIES FOR ADDITIONAL INFORMATION

EXTERIOR WALL TYPES

MARK	DESCRIPTION
EA1A	CEMENTITIOUS FIBERBOARD RAINSCREEN ASSEMBLY W/ 8" STUD
EA1D	CEMENTITIOUS FIBERBOARD RAINSCREEN ASSEMBLY W/ DOUBLE STUDS
EA2A	METAL PANEL RAINSCREEN ASSEMBLY W/ 8" STUD
EA2C	METAL PANEL RAINSCREEN ASSEMBLY W/ DOUBLE STUDS - 2 LAYERS GWB
EA3A	BRICK RAINSCREEN ASSEMBLY W/ 8" STUD
EA3C	BRICK RAINSCREEN ASSEMBLY W/ DOUBLE STUDS - 2 LAYERS GWB
EA4	STONE VENEER RAINSCREEN ON EXISTING BACKUP
EA6	METAL PANEL RAINSCREEN ASSEMBLY

NOTE: WALL TYPE S06B IS TYPICAL INTERIOR CONSTRUCTION U.O.N. UNLESS ON GRID LINE

INTERIOR WALL TYPES

MARK	DESCRIPTION	STC Rating	FIRE RATING
	<varies>		
D08A	Interior - Double Stud - 2 Layers Each Side - 4" Space	60	
D08A-1	Interior - Double Stud - 3 Layers Each Side - 4" Space - 1HR	60	1 hr
D11	Interior - Double Stud - 2 Layers Each Side - 11 3/4" Space		1 hr
D12	Interior - Double Stud - Plumbing Chase Wall	52	
F02	Interior - 2 1/2" Furring - 1 Layer		
F03	Interior - 3 5/8" Furring - 1 Layer	30	
H02-2	Interior - 2 1/2" Shaft Wall - 2 Layers - 2 Hour	38	2 hr
M08B-1	Interior - 8" CMU w/Furring One Side - 2 layers - 1HR	48	1 hr
R06B	Interior - R06B - 6" Stud - 2 Layer Each Side		0 hr
S03-2	Interior - 3 5/8" Stud w/ Insul - 2 Layers Each Side - 2 Hour	53	2 hr
S03A	Interior - 3 5/8" Stud w/ Insul - 1 Layer Each Side	>45	
S03B	Interior - 3 5/8" Stud w/ Insul - 2 Layers Each Side	53	
S03C	Interior - 3 5/8" Stud - 2 Layers One Side		
S03C-1	Interior - 3 5/8" Stud w/ Insul - 2 Layers One Side, 1 Layer Other Side - 1 Hour	49	1 hr
S03D	Interior - 3 5/8" Stud w/ Insul - 2 Layers One Side, 1 Layer Other Side	49	
S06A-1	Interior - S06A-1 - 6" Stud w/ Insul - 1 Layer Each Side - 1 Hour	40	1 hr
S06B	Interior - 6" Stud w/ Insul - 2 Layers Each Side	53	
S06B-1	Interior - 6" Stud w/ Insul - 2 Layers Each Side - 1 Hour	53	1 hr
S06B-2	Interior - 6" Stud w/ Insul - 2 Layers Each Side - 2 Hour	53	2 hr
S06C	<varies>	50	
S06D	Interior - 6" Stud w/ Insul - 3 Layers Each Side	53	
S06E	Interior - 6" Stud w/ Insul - 1 Layer Each Side	>45	
S08B	<varies>	53	

INTERIOR WALL TYPES

MARK	DESCRIPTION	STC Rating	FIRE RATING
S08B-1	Interior - 8" Stud - 2 Layer Each Side 1 HR	53	1 hr
S08B-2	Interior - 8" Stud - 2 Layer Each Side 2 HR	53	2 hr
S08D	Interior - 8" Stud w/ Insul - 1 Layer Each Side	>45	
S08F	Interior - 8" Stud - 1 Layer Each Side BRACE FRAME	53	

AGAWAM HIGH SCHOOL
760 COOPER STREET AGAWAM, MA 01001

FLANSBURGH
77 NORTH WASHINGTON STREET
BOSTON, MA 02114-1910
FLANSBURGH.COM

Consultants

OWNER'S PROJECT MANAGER:
LEFTFIELD
101 FEDERAL STREET
BOSTON MA, 02110

CIVIL:
SAMIOTES CONSULTANTS INC.
20 A STREET
FRAMINGHAM MA, 01701

LANDSCAPE:
TERRAINK
7 CENTRAL ST STE 150
ARLINGTON MA, 02476

STRUCTURAL:
ENGINEERS DESIGN GROUP INC.
389 MAIN STREET STE 401
MALDEN MA, 02148

MECHANICAL / ELECTRICAL:
VANDERWEIL ENGINEERS
374 SUMMER STREET
BOSTON MA, 02210

PLUMBING / FIRE PROTECTION:
RWH CONSULTING ENGINEERS
540 MEADOW ST EXT
AGAWAM MA, 01001

FOOD SERVICE:
CRABTREE McGRATH ASSOCIATES INC.
161 WEST MAIN ST
GEORGETOWN MA, 01833

CODE:
R.W. SULLIVAN ENGINEERING INC.
529 MAIN ST STE 203
BOSTON MA, 02129

FF&E:
STEFURA ASSOCIATES
77 N WASHINGTON ST
BOSTON MA, 02114

SUSTAINABILITY:
THE GREEN ENGINEER
23 BRADFORD ST
CONCORD MA, 01742

SECURITY:
PAMELA PERINI CONSULTING
WALTHAM, MA

ATHLETIC FIELDS:
ACTIVITAS
70 MILTON STREET
DEDHAM, MA 02026

GEOTHERMAL:
HALEY & ALDRICH
70 BLANCHARD RD, Ste 204
BURLINGTON, MA 01803

THEATRE:
THEATRE PROJECTS
47 WATER ST
SOUTH NORWALK, CT 06854

LIGHTING:
HLB
200 STATE ST, STE 325
BOSTON, MA 02109

HARDWARE:
CAMPBELL-McCABE WORLDWIDE LLC
63 GREAT ROAD
MAYNARD, MA 01754

NO.	DATE	NOTE
	2/20/25	PLANNING BOARD

ISSUE

Stamp

NOT FOR CONSTRUCTION

AGAWAM PLANNING BOARD SUBMISSION

Key Plan

PHASE 2

Sheet Title

ACADEMIC WING GROUND FLOOR PLAN - PART B

Drawn By: Author	Project ID: 202302
Reviewed By: Checker	Scale: As indicated
Issue Date: 02/20/25	Plot Date: 2/20/2025 2:02:51 PM
Sheet No.	

AB-1.11B

2/20/2025 2:02:51 PM
Autodesk Docs://202302-Agawam High School/202302-AgawamHighSchool.rvt

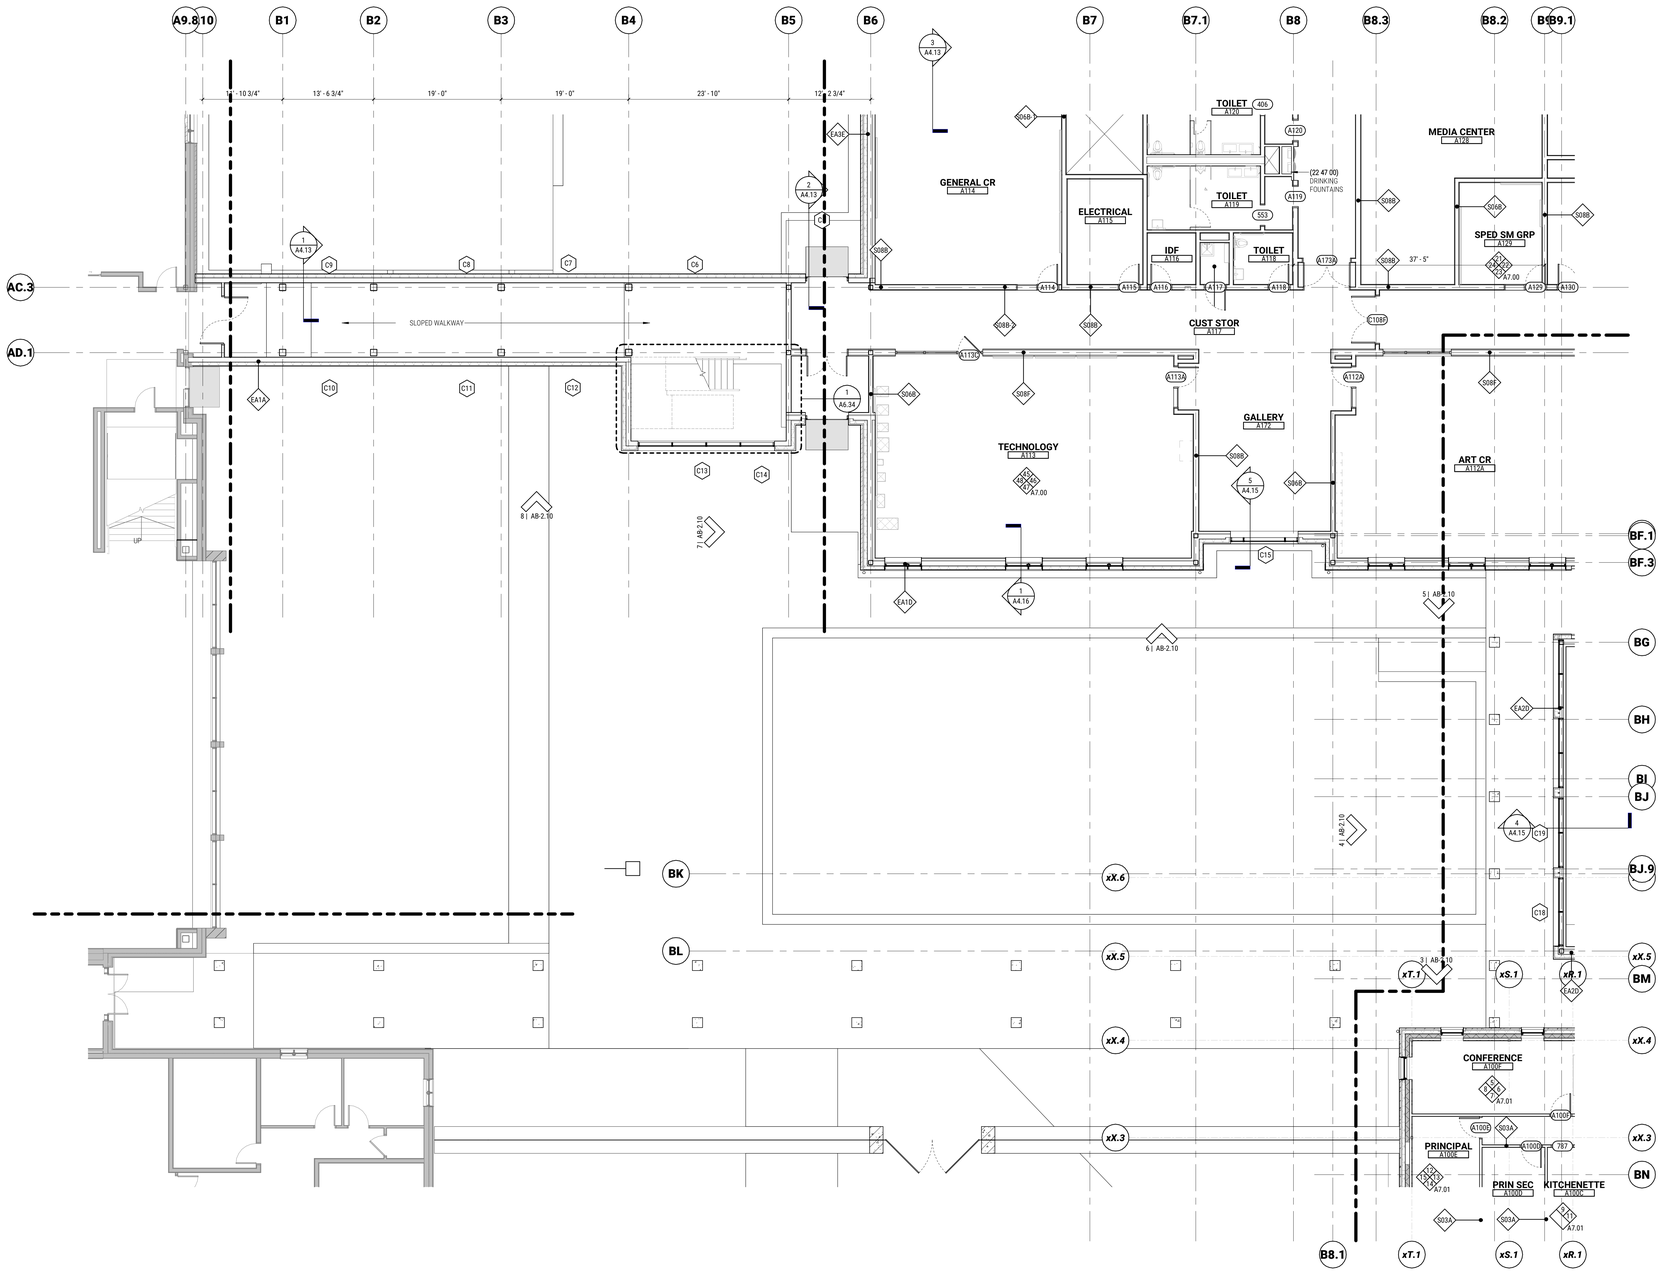

1 GROUND FLOOR PLAN ACADEMIC WING - C
1/8" = 1'-0"

NEW CONSTRUCTION LEGEND

	-INDICATES EXISTING CONSTRUCTION TO REMAIN
	-INDICATES NEW CONSTRUCTION
	-INDICATES CONSTRUCTION ABOVE
S06B-1	-INDICATES WALL ASSEMBLY; REFER TO A0.0x SERIES FOR ADDITIONAL INFORMATION
1	-INDICATES WINDOW/CURTAINWALL TYPE; REFER TO A6 SERIES FOR ADDITIONAL INFORMATION
101	-INDICATES DOOR TYPE; REFER TO A6 SERIES FOR ADDITIONAL INFORMATION

EXTERIOR WALL TYPES

MARK	DESCRIPTION
EA1A	CEMENTITIOUS FIBERBOARD RAINSCREEN ASSEMBLY W/ 8" STUD
EA1D	CEMENTITIOUS FIBERBOARD RAINSCREEN ASSEMBLY W/ DOUBLE STUDS
EA2A	METAL PANEL RAINSCREEN ASSEMBLY W/ 8" STUD
EA2C	METAL PANEL RAINSCREEN ASSEMBLY W/ DOUBLE STUDS - 2 LAYERS GWB
EA3A	BRICK RAINSCREEN ASSEMBLY W/ 8" STUD
EA3C	BRICK RAINSCREEN ASSEMBLY W/ DOUBLE STUDS - 2 LAYERS GWB
EA4	STONE VENEER RAINSCREEN ON EXISTING BACKUP
EA6	METAL PANEL RAINSCREEN ASSEMBLY

NOTE: WALL TYPE S06B IS TYPICAL INTERIOR CONSTRUCTION U.O.N. UNLESS ON GRID LINE

INTERIOR WALL TYPES

MARK	DESCRIPTION	STC Rating	FIRE RATING
	<varies>		
D08A	Interior - Double Stud - 2 Layers Each Side - 4" Space	60	
D08A-1	Interior - Double Stud - 3 Layers Each Side - 4" Space - 1HR	60	1 hr
D11	Interior - Double Stud - 2 Layers Each Side - 11 3/4" Space		1 hr
D12	Interior - Double Stud - Plumbing Chase Wall	52	
F02	Interior - 2 1/2" Furring - 1 Layer		
F03	Interior - 3 5/8" Furring - 1 Layer	30	
H02-2	Interior - 2 1/2" Shaft Wall - 2 Layers - 2 Hour	38	2 hr
M08B-1	Interior - 8" CMU w/Furring One Side - 2 layers - 1HR	48	1 hr
S06B	Interior - R06B - 6" Stud - 2 Layer Each Side		0 hr
S03-2	Interior - 3 5/8" Stud w/ Insul - 2 Layers Each Side - 2 Hour	53	2 hr
S03A	Interior - 3 5/8" Stud w/ Insul - 1 Layer Each Side	>45	
S03B	Interior - 3 5/8" Stud w/ Insul - 2 Layers Each Side	53	
S03C	Interior - 3 5/8" Stud - 2 Layers One Side		
S03C-1	Interior - 3 5/8" Stud w/ Insul - 2 Layers One Side, 1 Layer Other Side - 1 Hour	49	1 hr
S03D	Interior - 3 5/8" Stud w/ Insul - 2 Layers One Side, 1 Layer Other Side	49	
S06A-1	Interior - S06A-1 - 6" Stud w/ Insul - 1 Layer Each Side - 1 Hour	40	1 hr
S06B	Interior - 6" Stud w/ Insul - 2 Layers Each Side	53	
S06B-1	Interior - 6" Stud w/ Insul - 2 Layers Each Side - 1 Hour	53	1 hr
S06B-2	Interior - 6" Stud w/ Insul - 2 Layers Each Side - 2 Hour	53	2 hr
S06C	<varies>	50	
S06O	Interior - 6" Stud w/ Insul - 3 Layers Each Side	53	
S06E	Interior - 6" Stud w/ Insul - 1 Layer Each Side	>45	
S08B	<varies>	53	

INTERIOR WALL TYPES

MARK	DESCRIPTION	STC Rating	FIRE RATING
S08B-1	Interior - 8" Stud - 2 Layer Each Side 1 HR	53	1 hr
S08B-2	Interior - 8" Stud - 2 Layer Each Side 2 HR	53	2 hr
S08O	Interior - 8" Stud w/ Insul - 1 Layer Each Side	>45	
S08F	Interior - 8" Stud - 1 Layer Each Side BRACE FRAME	53	

AGAWAM HIGH SCHOOL
760 COOPER STREET AGAWAM, MA 01001

FLANSBURGH
77 NORTH WASHINGTON STREET
BOSTON, MA 02114-1910
FLANSBURGH.COM

Consultants

OWNER'S PROJECT MANAGER:
LEFTFIELD
101 FEDERAL STREET
BOSTON MA, 02110

CIVIL:
SAMIOTES CONSULTANTS INC.
20 A STREET
FRAMINGHAM MA, 01701

LANDSCAPE:
TERRAINK
7 CENTRAL ST STE 150
ARLINGTON MA, 02476

STRUCTURAL:
ENGINEERS DESIGN GROUP INC.
389 MAIN STREET STE 401
MALDEN MA, 02148

MECHANICAL / ELECTRICAL:
VANDERWEIL ENGINEERS
374 SUMMER STREET
BOSTON MA, 02210

PLUMBING / FIRE PROTECTION:
RWH CONSULTING ENGINEERS
540 MEADOW ST EXT
AGAWAM MA, 01001

FOOD SERVICE:
CRABTREE McGRATH ASSOCIATES INC.
161 WEST MAIN ST
GEORGETOWN MA, 01833

CODE:
R.W. SULLIVAN ENGINEERING INC.
529 MAIN ST STE 203
BOSTON MA, 02129

FF&E:
STEFURA ASSOCIATES
77 N WASHINGTON ST
BOSTON MA, 02114

SUSTAINABILITY:
THE GREEN ENGINEER
23 BRADFORD ST
CONCORD MA, 01742

SECURITY:
PAMELA PERINI CONSULTING
WALTHAM, MA

ATHLETIC FIELDS:
ACTIVITAS
70 MILTON STREET
DEDHAM, MA 02026

GEOTHERMAL:
HALEY & ALDRICH
70 BLANCHARD RD, Ste 204
BURLINGTON, MA 01803

THEATRE:
THEATRE PROJECTS
47 WATER ST
SOUTH NORWALK, CT 06854

LIGHTING:
HLB
200 STATE ST, STE 325
BOSTON, MA 02109

HARDWARE:
CAMPBELL-McCABE WORLDWIDE LLC
63 GREAT ROAD
MAYNARD, MA 01754

NO.	DATE	NOTE
	2/20/25	PLANNING BOARD

ISSUE

Stamp

NOT FOR CONSTRUCTION

AGAWAM PLANNING BOARD SUBMISSION

Key Plan

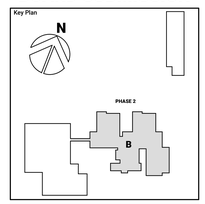

Sheet Title

ACADEMIC GROUND FLOOR PLAN - PART C

Drawn By: Author	Project ID: 202302
Reviewed By: Checker	Scale: As indicated
Issue Date: 02/20/25	Plot Date: 2/20/2025 2:05:36 PM
Sheet No.	

AB-1.11C

2/20/2025 2:05:36 PM
Autodesk Docs://202302-Agawam High School/202302-AgawamHighSchool.rvt

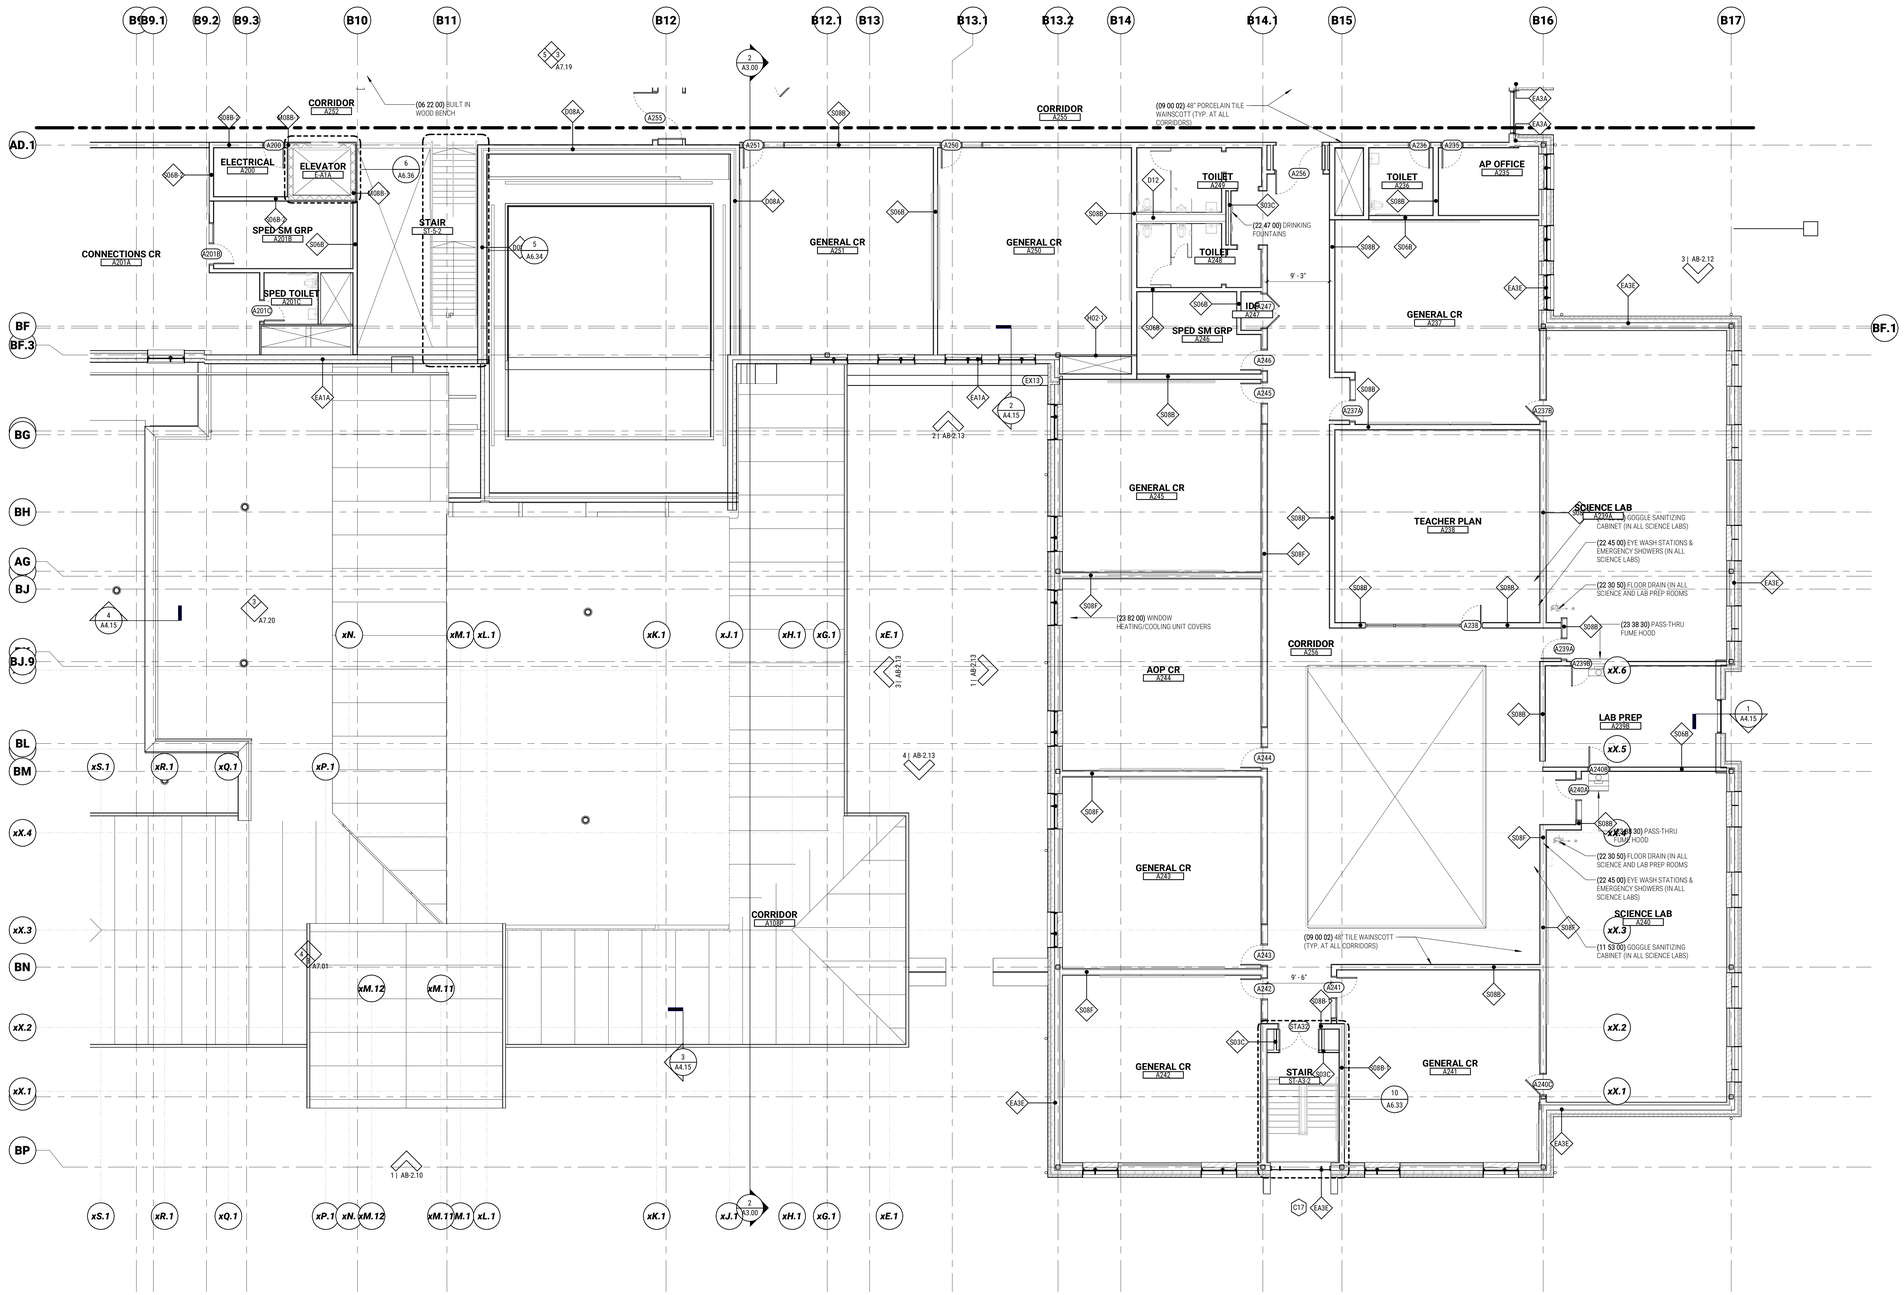

1 | SECOND FLOOR PLAN ACADEMIC WING - A

1/8" = 1'-0"

NEW CONSTRUCTION LEGEND

- -INDICATES EXISTING CONSTRUCTION TO REMAIN
- -INDICATES NEW CONSTRUCTION
- -INDICATES CONSTRUCTION ABOVE
- S04B-1 -INDICATES WALL ASSEMBLY; REFER TO A0.0x SERIES FOR ADDITIONAL INFORMATION
- 1 -INDICATES WINDOW/CURTAINWALL TYPE; REFER TO A6 SERIES FOR ADDITIONAL INFORMATION
- 101 -INDICATES DOOR TYPE; REFER TO A6 SERIES FOR ADDITIONAL INFORMATION

EXTERIOR WALL TYPES

MARK	DESCRIPTION
EA1A	CEMENTITIOUS FIBERBOARD RAINSCREEN ASSEMBLY W/ 8" STUD
EA1D	CEMENTITIOUS FIBERBOARD RAINSCREEN ASSEMBLY W/ DOUBLE STUDS
EA2A	METAL PANEL RAINSCREEN ASSEMBLY W/ 8" STUD
EA2C	METAL PANEL RAINSCREEN ASSEMBLY W/ DOUBLE STUDS - 2 LAYERS GWB
EA3A	BRICK RAINSCREEN ASSEMBLY W/ 8" STUD
EA3C	BRICK RAINSCREEN ASSEMBLY W/ DOUBLE STUDS - 2 LAYERS GWB
EA4	STONE VENEER RAINSCREEN ON EXISTING BACKUP
EA6	METAL PANEL RAINSCREEN ASSEMBLY

NOTE: WALL TYPE S06B IS TYPICAL INTERIOR CONSTRUCTION U.O.N. UNLESS ON GRID LINE

INTERIOR WALL TYPES

MARK	DESCRIPTION	STC Rating	FIRE RATING
<varies>	<varies>		
D08A	Interior - Double Stud - 2 Layers Each Side - 4" Space	60	
D08A-1	Interior - Double Stud - 3 Layers Each Side - 4" Space - 1HR	60	1 hr
D11	Interior - Double Stud - 2 Layers Each Side - 11 3/4" Space		1 hr
D12	Interior - Double Stud - Plumbing Chase Wall	52	
F02	Interior - 2 1/2" Furring - 1 Layer		
F03	Interior - 3 5/8" Furring - 1 Layer	30	
H02-2	Interior - 2 1/2" Shaft Wall - 2 Layers - 2 Hour	38	2 hr
M08B-1	Interior - 8" CMU w/Furring One Side - 2 layers - 1HR	48	1 hr
R06B	Interior - R06B - 6" Stud - 2 Layer Each Side		0 hr
S03-2	Interior - 3 5/8" Stud w/ Insul - 2 Layers Each Side - 2 Hour	53	2 hr
S03A	Interior - 3 5/8" Stud w/ Insul - 1 Layer Each Side	>45	
S03B	Interior - 3 5/8" Stud w/ Insul - 2 Layers Each Side	53	
S03C	Interior - 3 5/8" Stud - 2 Layers One Side		
S03C-1	Interior - 3 5/8" Stud w/ Insul - 2 Layers One Side, 1 Layer Other Side - 1 Hour	49	1 hr
S03D	Interior - 3 5/8" Stud w/ Insul - 2 Layers One Side, 1 Layer Other Side	49	
S06A-1	Interior - S06A-1 - 6" Stud w/ Insul - 1 Layer Each Side - 1 Hour	40	1 hr
S06B	Interior - 6" Stud w/ Insul - 2 Layers Each Side	53	
S06B-1	Interior - 6" Stud w/ Insul - 2 Layers Each Side - 1 Hour	53	1 hr
S06B-2	Interior - 6" Stud w/ Insul - 2 Layers Each Side - 2 Hour	53	2 hr
S06C	<varies>	50	
S06D	Interior - 6" Stud w/ Insul - 3 Layers Each Side	53	
S06E	Interior - 6" Stud w/ Insul - 1 Layer Each Side	>45	
S08B	<varies>	53	

INTERIOR WALL TYPES

MARK	DESCRIPTION	STC Rating	FIRE RATING
S08B-1	Interior - 8" Stud - 2 Layer Each Side 1 HR	53	1 hr
S08B-2	Interior - 8" Stud - 2 Layer Each Side 2 HR	53	2 hr
S08D	Interior - 8" Stud w/ Insul - 1 Layer Each Side	>45	
S08F	Interior - 8" Stud - 1 Layer Each Side BRACE FRAME	53	

AGAWAM HIGH SCHOOL
760 COOPER STREET AGAWAM, MA 01001

FLANSBURGH
77 NORTH WASHINGTON STREET
BOSTON, MA 02114-1910
FLANSBURGH.COM

Consultants

OWNER'S PROJECT MANAGER:
LEFTFIELD
101 FEDERAL STREET
BOSTON MA, 02110

CIVIL:
SAMIOTES CONSULTANTS INC.
20 A STREET
FRAMINGHAM MA, 01701

LANDSCAPE:
TERRAINK
7 CENTRAL ST STE 150
ARLINGTON MA, 02476

STRUCTURAL:
ENGINEERS DESIGN GROUP INC.
389 MAIN STREET STE 401
MALDEN MA, 02148

MECHANICAL / ELECTRICAL:
VANDERWEIL ENGINEERS
374 SUMMER STREET
BOSTON MA, 02210

PLUMBING / FIRE PROTECTION:
RWH CONSULTING ENGINEERS
540 MEADOW ST EXT
AGAWAM MA, 01001

FOOD SERVICE:
CRABTREE McGRATH ASSOCIATES INC.
161 WEST MAIN ST
GEORGETOWN MA, 01833

CODE:
R.W. SULLIVAN ENGINEERING INC.
529 MAIN ST STE 203
BOSTON MA, 02129

FF&E:
STEFURA ASSOCIATES
77 N WASHINGTON ST
BOSTON MA, 02114

SUSTAINABILITY:
THE GREEN ENGINEER
23 BRADFORD ST
CONCORD MA, 01742

SECURITY:
PAMELA PERINI CONSULTING
WALTHAM, MA

ATHLETIC FIELDS:
ACTIVITAS
70 MILTON STREET
DEDHAM, MA 02026

GEOTHERMAL:
HALEY & ALDRICH
70 BLANCHARD RD, Ste 204
BURLINGTON, MA 01803

THEATRE:
THEATRE PROJECTS
47 WATER ST
SOUTH NORWALK, CT 06854

LIGHTING:
HLB
200 STATE ST, STE 325
BOSTON, MA 02109

HARDWARE:
CAMPBELL-McCABE WORLDWIDE LLC
63 GREAT ROAD
MAYNARD, MA 01754

NO.	DATE	NOTE
	2/20/25	PLANNING BOARD

ISSUE

Stamp

NOT FOR CONSTRUCTION

AGAWAM PLANNING BOARD SUBMISSION

Key Plan

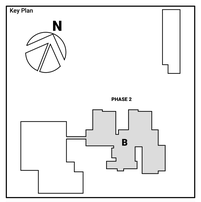

Sheet Title

ACADEMIC WING SECOND FLOOR PLAN - PART A

Drawn By: Author	Project ID: 202302
Reviewed By: Checker	Scale: As indicated
Issue Date: 02/20/25	Plot Date: 2/20/2025 2:10:44 PM

Sheet No.

AB-1.12A

2/20/2025 2:10:44 PM
Autodesk Docs://202302-Agawam High School/202302-AgawamHighSchool.rvt

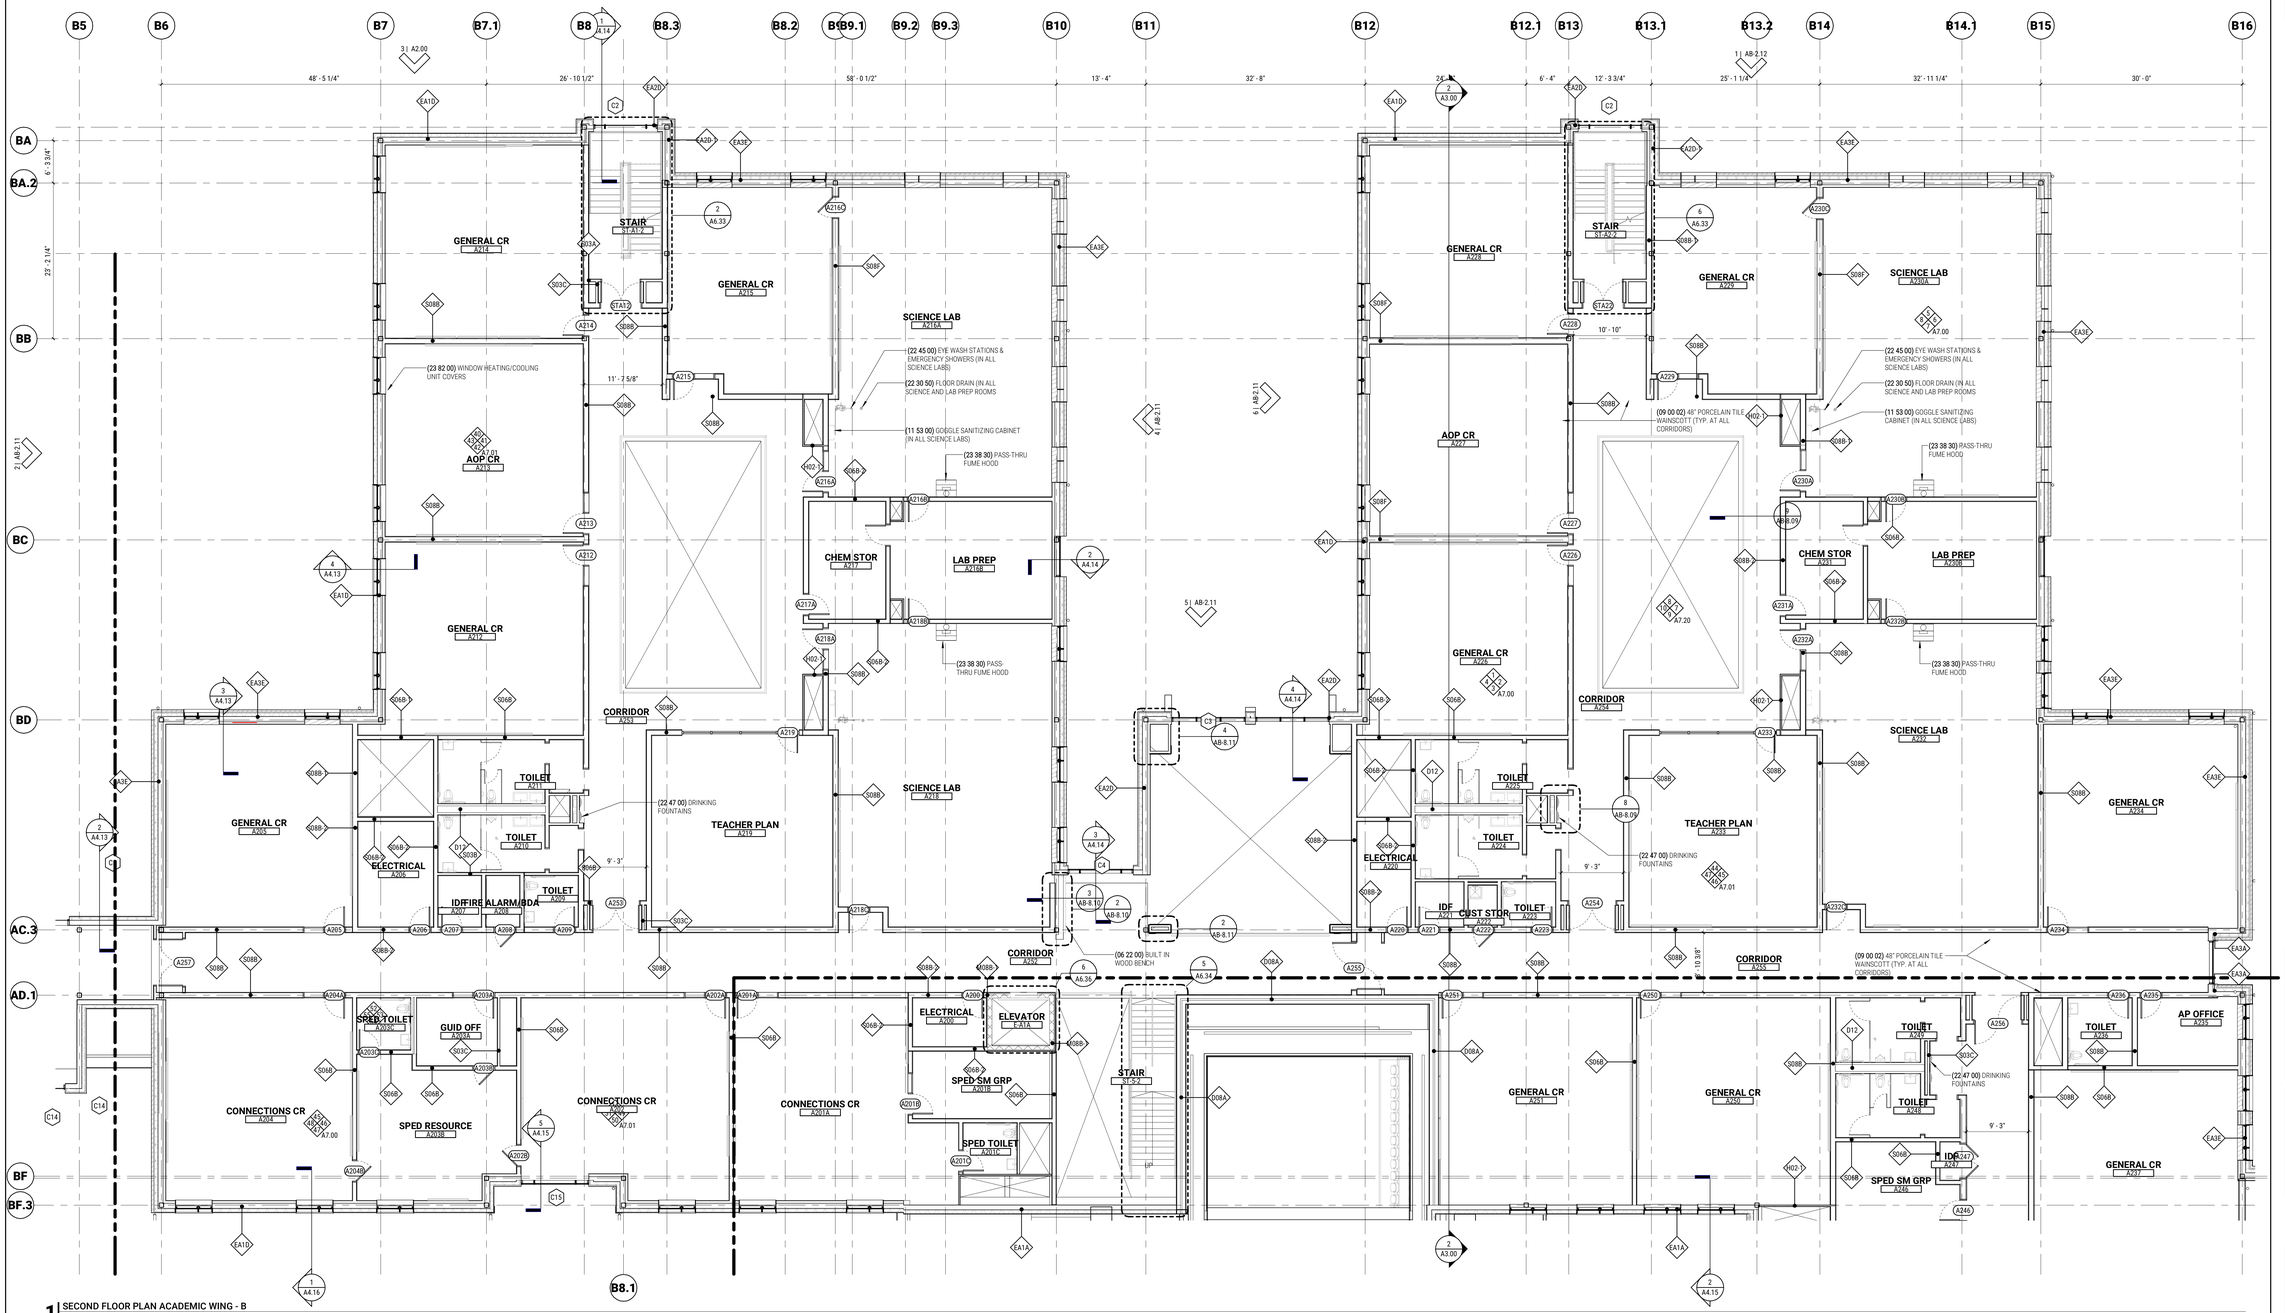

1 SECOND FLOOR PLAN ACADEMIC WING - B
1/8" = 1'-0"

NEW CONSTRUCTION LEGEND

- -INDICATES EXISTING CONSTRUCTION TO REMAIN
- -INDICATES NEW CONSTRUCTION
- -INDICATES CONSTRUCTION ABOVE
- 306B - -INDICATES WALL ASSEMBLY. REFER TO A0.0x SERIES FOR ADDITIONAL INFORMATION
- 1 - -INDICATES WINDOW/CURTAINWALL TYPE; REFER TO A6 SERIES FOR ADDITIONAL INFORMATION
- 101 - -INDICATES DOOR TYPE; REFER TO A6 SERIES FOR ADDITIONAL INFORMATION

EXTERIOR WALL TYPES

MARK	DESCRIPTION
EA1A	CEMENTITIOUS FIBERBOARD RAINSCREEN ASSEMBLY W/ 8" STUD
EA1D	CEMENTITIOUS FIBERBOARD RAINSCREEN ASSEMBLY W/ DOUBLE STUDS
EA2A	METAL PANEL RAINSCREEN ASSEMBLY W/ 8" STUD
EA2C	METAL PANEL RAINSCREEN ASSEMBLY W/ DOUBLE STUDS - 2 LAYERS GWB
EA3A	BRICK RAINSCREEN ASSEMBLY W/ 8" STUD
EA3C	BRICK RAINSCREEN ASSEMBLY W/ DOUBLE STUDS - 2 LAYERS GWB
EA4	STONE VENEER RAINSCREEN ON EXISTING BACKUP
EA6	METAL PANEL RAINSCREEN ASSEMBLY

NOTE: WALL TYPE S06B IS TYPICAL INTERIOR CONSTRUCTION U.O.N. UNLESS ON GRID LINE

INTERIOR WALL TYPES

MARK	DESCRIPTION	STC Rating	FIRE RATING
D08A	Interior - Double Stud - 2 Layers Each Side - 4" Space	60	
D08A-1	Interior - Double Stud - 3 Layers Each Side - 4" Space - 1HR	60	1 hr
D11	Interior - Double Stud - 2 Layers Each Side - 11 3/4" Space		1 hr
D12	Interior - Double Stud - Plumbing Chase Wall	52	
F02	Interior - 2 1/2" Furring - 1 Layer		
F03	Interior - 3 5/8" Furring - 1 Layer	30	
M02-2	Interior - 2 1/2" Shaft Wall - 2 Layers - 2 Hour	38	2 hr
M08B-1	Interior - 8" CMU w/Furring One Side - 2 layers - 1HR	48	1 hr
R06B	Interior - R06B - 6" Stud - 2 Layer Each Side		0 hr
S03-2	Interior - 3 5/8" Stud w/ Insul - 2 Layers Each Side - 2 Hour	53	2 hr
S03A	Interior - 3 5/8" Stud w/ Insul - 1 Layer Each Side	>45	
S03B	Interior - 3 5/8" Stud w/ Insul - 2 Layers Each Side	53	
S03C	Interior - 3 5/8" Stud - 2 Layers One Side		
S03C-1	Interior - 3 5/8" Stud w/ Insul - 2 Layers One Side, 1 Layer Other Side - 1 Hour	49	1 hr
S03D	Interior - 3 5/8" Stud w/ Insul - 2 Layers One Side, 1 Layer Other Side	49	
S06A-1	Interior - S06A-1 - 6" Stud w/ Insul - 1 Layer Each Side - 1 Hour	40	1 hr
S06B	Interior - 6" Stud w/ Insul - 2 Layers Each Side	53	
S06B-1	Interior - 6" Stud w/ Insul - 2 Layers Each Side - 1 Hour	53	1 hr
S06B-2	Interior - 6" Stud w/ Insul - 2 Layers Each Side - 2 Hour	53	2 hr
S06C	<varies>	50	
S06D	Interior - 6" Stud w/ Insul - 3 Layers Each Side	53	
S06E	Interior - 6" Stud w/ Insul - 1 Layer Each Side	>45	
S08B	<varies>	53	

INTERIOR WALL TYPES

MARK	DESCRIPTION	STC Rating	FIRE RATING
S08B-1	Interior - 8" Stud - 2 Layer Each Side 1 HR	53	1 hr
S08B-2	Interior - 8" Stud - 2 Layer Each Side 2 HR	53	2 hr
S08D	Interior - 8" Stud w/ Insul - 1 Layer Each Side	>45	
S08F	Interior - 8" Stud - 1 Layer Each Side BRACE FRAME	53	

AGAWAM HIGH SCHOOL
760 COOPER STREET AGAWAM, MA 01001

FLANSBURGH
77 NORTH WASHINGTON STREET
BOSTON, MA 02114-1910
FLANSBURGH.COM

Consultants

OWNER'S PROJECT MANAGER:
LEFTFIELD
101 FEDERAL STREET
BOSTON MA, 02110

CIVIL:
SAMIOTES CONSULTANTS INC.
20 A STREET
FRAMINGHAM MA, 01701

LANDSCAPE:
TERRAINK
7 CENTRAL ST STE 150
ARLINGTON MA, 02476

STRUCTURAL:
ENGINEERS DESIGN GROUP INC.
389 MAIN STREET STE 401
MALDEN MA, 02148

MECHANICAL / ELECTRICAL:
VANDERWEIL ENGINEERS
374 SUMMER STREET
BOSTON MA, 02210

PLUMBING / FIRE PROTECTION:
RWH CONSULTING ENGINEERS
540 MEADOW ST EXT
AGAWAM MA, 01001

FOOD SERVICE:
CRABTREE McGRATH ASSOCIATES INC.
161 WEST MAIN ST
GEORGETOWN MA, 01833

CODE:
R.W. SULLIVAN ENGINEERING INC.
529 MAIN ST STE 203
BOSTON MA, 02129

FF&E:
STEFURA ASSOCIATES
77 N WASHINGTON ST
BOSTON MA, 02114

SUSTAINABILITY:
THE GREEN ENGINEER
23 BRADFORD ST
CONCORD MA, 01742

SECURITY:
PAMELA PERINI CONSULTING
WALTHAM, MA

ATHLETIC FIELDS:
ACTIVITAS
70 MILTON STREET
DEDHAM, MA 02026

GEOTHERMAL:
HALEY & ALDRICH
70 BLANCHARD RD, Ste 204
BURLINGTON, MA 01803

THEATRE:
THEATRE PROJECTS
47 WATER ST
SOUTH NORWALK, CT 06854

LIGHTING:
HLB
200 STATE ST, STE 325
BOSTON, MA 02109

HARDWARE:
CAMPBELL-McCABE WORLDWIDE LLC
63 GREAT ROAD
MAYNARD, MA 01754

NO.	DATE	NOTE
	2/20/25	PLANNING BOARD

ISSUE

Stamp

REGISTERED ARCHITECT David D. Koch 2025 COMMONWEALTH OF MASSACHUSETTS

NOT FOR CONSTRUCTION

AGAWAM PLANNING BOARD SUBMISSION

Key Plan

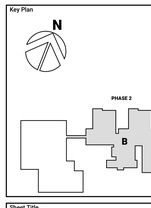

Sheet Title

ACADEMIC WING SECOND FLOOR PLAN - PART B

Drawn By: Author	Project ID: 202302
Reviewed By: Checker	Scale: As indicated
Issue Date: 02/20/25	Plot Date: 2/20/2025 2:11:20 PM

Sheet No.

AB-1.12B

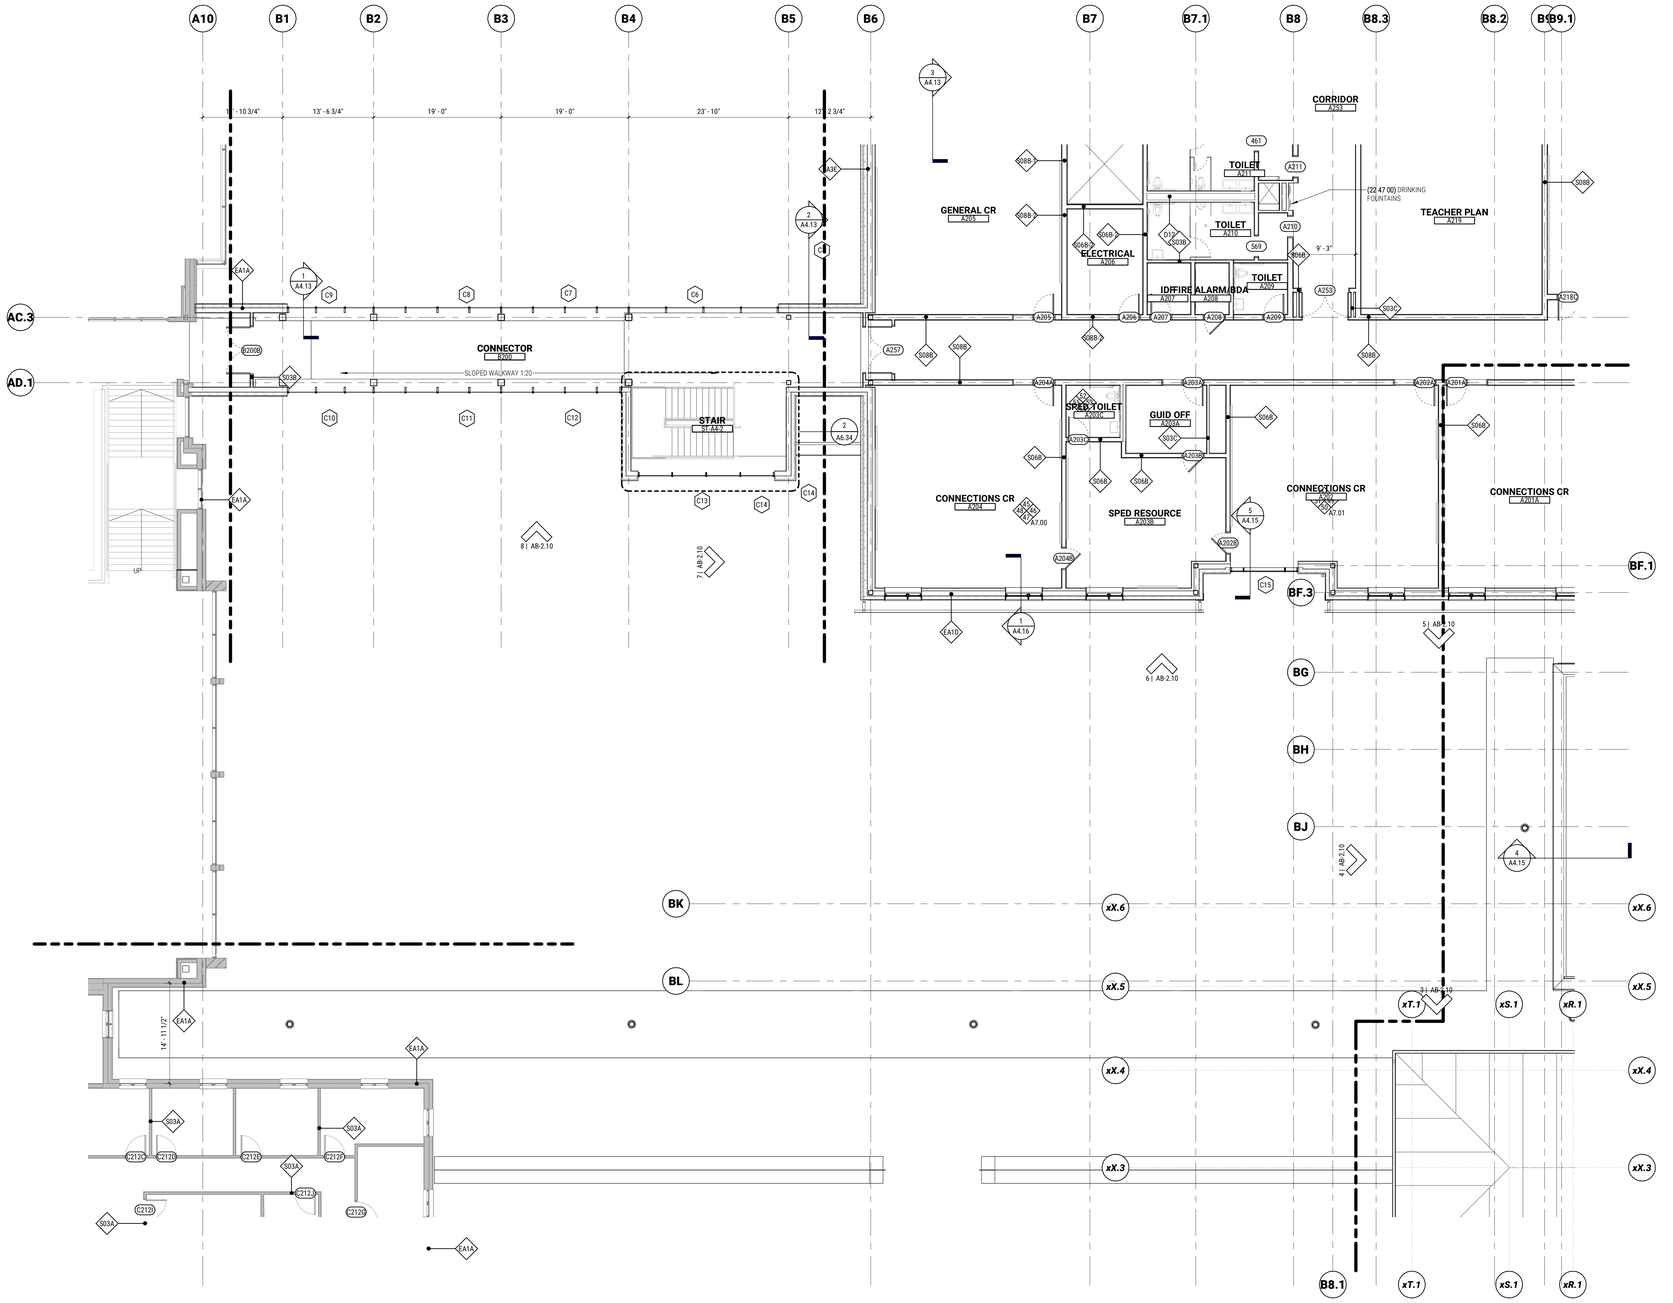

1 SECOND FLOOR PLAN ACADEMIC WING - C
1/8" = 1'-0"

NEW CONSTRUCTION LEGEND

- -INDICATES EXISTING CONSTRUCTION TO REMAIN
- -INDICATES NEW CONSTRUCTION
- -INDICATES CONSTRUCTION ABOVE
- S06B -INDICATES WALL ASSEMBLY; REFER TO A0.0x SERIES FOR ADDITIONAL INFORMATION
- 1 -INDICATES WINDOW/CURTAINWALL TYPE; REFER TO A6 SERIES FOR ADDITIONAL INFORMATION
- 101 -INDICATES DOOR TYPE; REFER TO A6 SERIES FOR ADDITIONAL INFORMATION

EXTERIOR WALL TYPES

MARK	DESCRIPTION
EA1A	CEMENTITIOUS FIBERBOARD RAINSCREEN ASSEMBLY W/ 8" STUD
EA1D	CEMENTITIOUS FIBERBOARD RAINSCREEN ASSEMBLY W/ DOUBLE STUDS
EA2A	METAL PANEL RAINSCREEN ASSEMBLY W/ 8" STUD
EA2C	METAL PANEL RAINSCREEN ASSEMBLY W/ DOUBLE STUDS - 2 LAYERS GWB
EA3A	BRICK RAINSCREEN ASSEMBLY W/ 8" STUD
EA3C	BRICK RAINSCREEN ASSEMBLY W/ DOUBLE STUDS - 2 LAYERS GWB
EA4	STONE VENEER RAINSCREEN ON EXISTING BACKUP
EA6	METAL PANEL RAINSCREEN ASSEMBLY

NOTE: WALL TYPE S06B IS TYPICAL INTERIOR CONSTRUCTION U.O.N. UNLESS ON GRID LINE

INTERIOR WALL TYPES

MARK	DESCRIPTION	STC Rating	FIRE RATING
	<varies>		
D08A	Interior - Double Stud - 2 Layers Each Side - 4" Space	60	
D08A-1	Interior - Double Stud - 3 Layers Each Side - 4" Space - 1HR	60	1 hr
D11	Interior - Double Stud - 2 Layers Each Side - 11 3/4" Space		1 hr
D12	Interior - Double Stud - Plumbing Chase Wall	52	
F02	Interior - 2 1/2" Furring - 1 Layer		
F03	Interior - 3 5/8" Furring - 1 Layer	30	
H02-2	Interior - 2 1/2" Shaft Wall - 2 Layers - 2 Hour	38	2 hr
M08B-1	Interior - 8" CMU w/Furring One Side - 2 layers - 1HR	48	1 hr
R06B	Interior - R06B - 6" Stud - 2 Layer Each Side		0 hr
S03-2	Interior - 3 5/8" Stud w/ Insul - 2 Layers Each Side - 2 Hour	53	2 hr
S03A	Interior - 3 5/8" Stud w/ Insul - 1 Layer Each Side	>45	
S03B	Interior - 3 5/8" Stud w/ Insul - 2 Layers Each Side	53	
S03C	Interior - 3 5/8" Stud - 2 Layers One Side		
S03C-1	Interior - 3 5/8" Stud w/ Insul - 2 Layers One Side, 1 Layer Other Side - 1 Hour	49	1 hr
S03D	Interior - 3 5/8" Stud w/ Insul - 2 Layers One Side, 1 Layer Other Side	49	
S06A-1	Interior - S06A-1 - 6" Stud w/ Insul - 1 Layer Each Side - 1 Hour	40	1 hr
S06B	Interior - 6" Stud w/ Insul - 2 Layers Each Side	53	
S06B-1	Interior - 6" Stud w/ Insul - 2 Layers Each Side - 1 Hour	53	1 hr
S06B-2	Interior - 6" Stud w/ Insul - 2 Layers Each Side - 2 Hour	53	2 hr
S06C	<varies>	50	
S06D	Interior - 6" Stud w/ Insul - 3 Layers Each Side	53	
S06E	Interior - 6" Stud w/ Insul - 1 Layer Each Side	>45	
S08B	<varies>	53	

INTERIOR WALL TYPES

MARK	DESCRIPTION	STC Rating	FIRE RATING
S08B-1	Interior - 8" Stud - 2 Layer Each Side 1 HR	53	1 hr
S08B-2	Interior - 8" Stud - 2 Layer Each Side 2 HR	53	2 hr
S08D	Interior - 8" Stud w/ Insul - 1 Layer Each Side	>45	
S08F	Interior - 8" Stud - 1 Layer Each Side BRACE FRAME	53	

AGAWAM HIGH SCHOOL
760 COOPER STREET AGAWAM, MA 01001

FLANSBURGH
77 NORTH WASHINGTON STREET
BOSTON, MA 02114-1910
FLANSBURGH.COM

Consultants

OWNER'S PROJECT MANAGER:
LEFTFIELD
101 FEDERAL STREET
BOSTON MA, 02110

CIVIL:
SAMIOTES CONSULTANTS INC.
20 A STREET
FRAMINGHAM MA, 01701

LANDSCAPE:
TERRAINK
7 CENTRAL ST STE 150
ARLINGTON MA, 02476

STRUCTURAL:
ENGINEERS DESIGN GROUP INC.
389 MAIN STREET STE 401
MALDEN MA, 02148

MECHANICAL / ELECTRICAL:
VANDERWEIL ENGINEERS
374 SUMMER STREET
BOSTON MA, 02210

PLUMBING / FIRE PROTECTION:
RWH CONSULTING ENGINEERS
540 MEADOW ST EXT
AGAWAM MA, 01001

FOOD SERVICE:
CRABTREE McGRATH ASSOCIATES INC.
161 WEST MAIN ST
GEORGETOWN MA, 01833

CODE:
R.W. SULLIVAN ENGINEERING INC.
529 MAIN ST STE 203
BOSTON MA, 02129

FF&E:
STEFURA ASSOCIATES
77 N WASHINGTON ST
BOSTON MA, 02114

SUSTAINABILITY:
THE GREEN ENGINEER
23 BRADFORD ST
CONCORD MA, 01742

SECURITY:
PAMELA PERINI CONSULTING
WALTHAM, MA

ATHLETIC FIELDS:
ACTIVITAS
70 MILTON STREET
DEDHAM, MA 02026

GEOTHERMAL:
HALEY & ALDRICH
70 BLANCHARD RD, Ste 204
BURLINGTON, MA 01803

THEATRE:
THEATRE PROJECTS
47 WATER ST
SOUTH NORWALK, CT 06854

LIGHTING:
HLB
200 STATE ST, STE 325
BOSTON, MA 02109

HARDWARE:
CAMPBELL-McCABE WORLDWIDE LLC
63 GREAT ROAD
MAYNARD, MA 01754

NO.	DATE	NOTE
	2/20/25	PLANNING BOARD

ISSUE

Stamp

REGISTERED ARCHITECT Richard D. Kronenberg COMMONWEALTH OF MASSACHUSETTS

NOT FOR CONSTRUCTION

AGAWAM PLANNING BOARD SUBMISSION

Key Plan

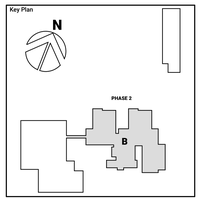

Sheet Title

ACADEMIC WING SECOND FLOOR PLAN - PART C

Drawn By: Author	Project ID: 202302
Reviewed By: Checker	Scale: As indicated
Issue Date: 02/20/25	Plot Date: 2/20/2025 2:12:48 PM

Sheet No.

AB-1.12C

2/20/2025 2:12:48 PM
Autodesk Docs://202302-Agawam High School/202302-AgawamHighSchool.rvt

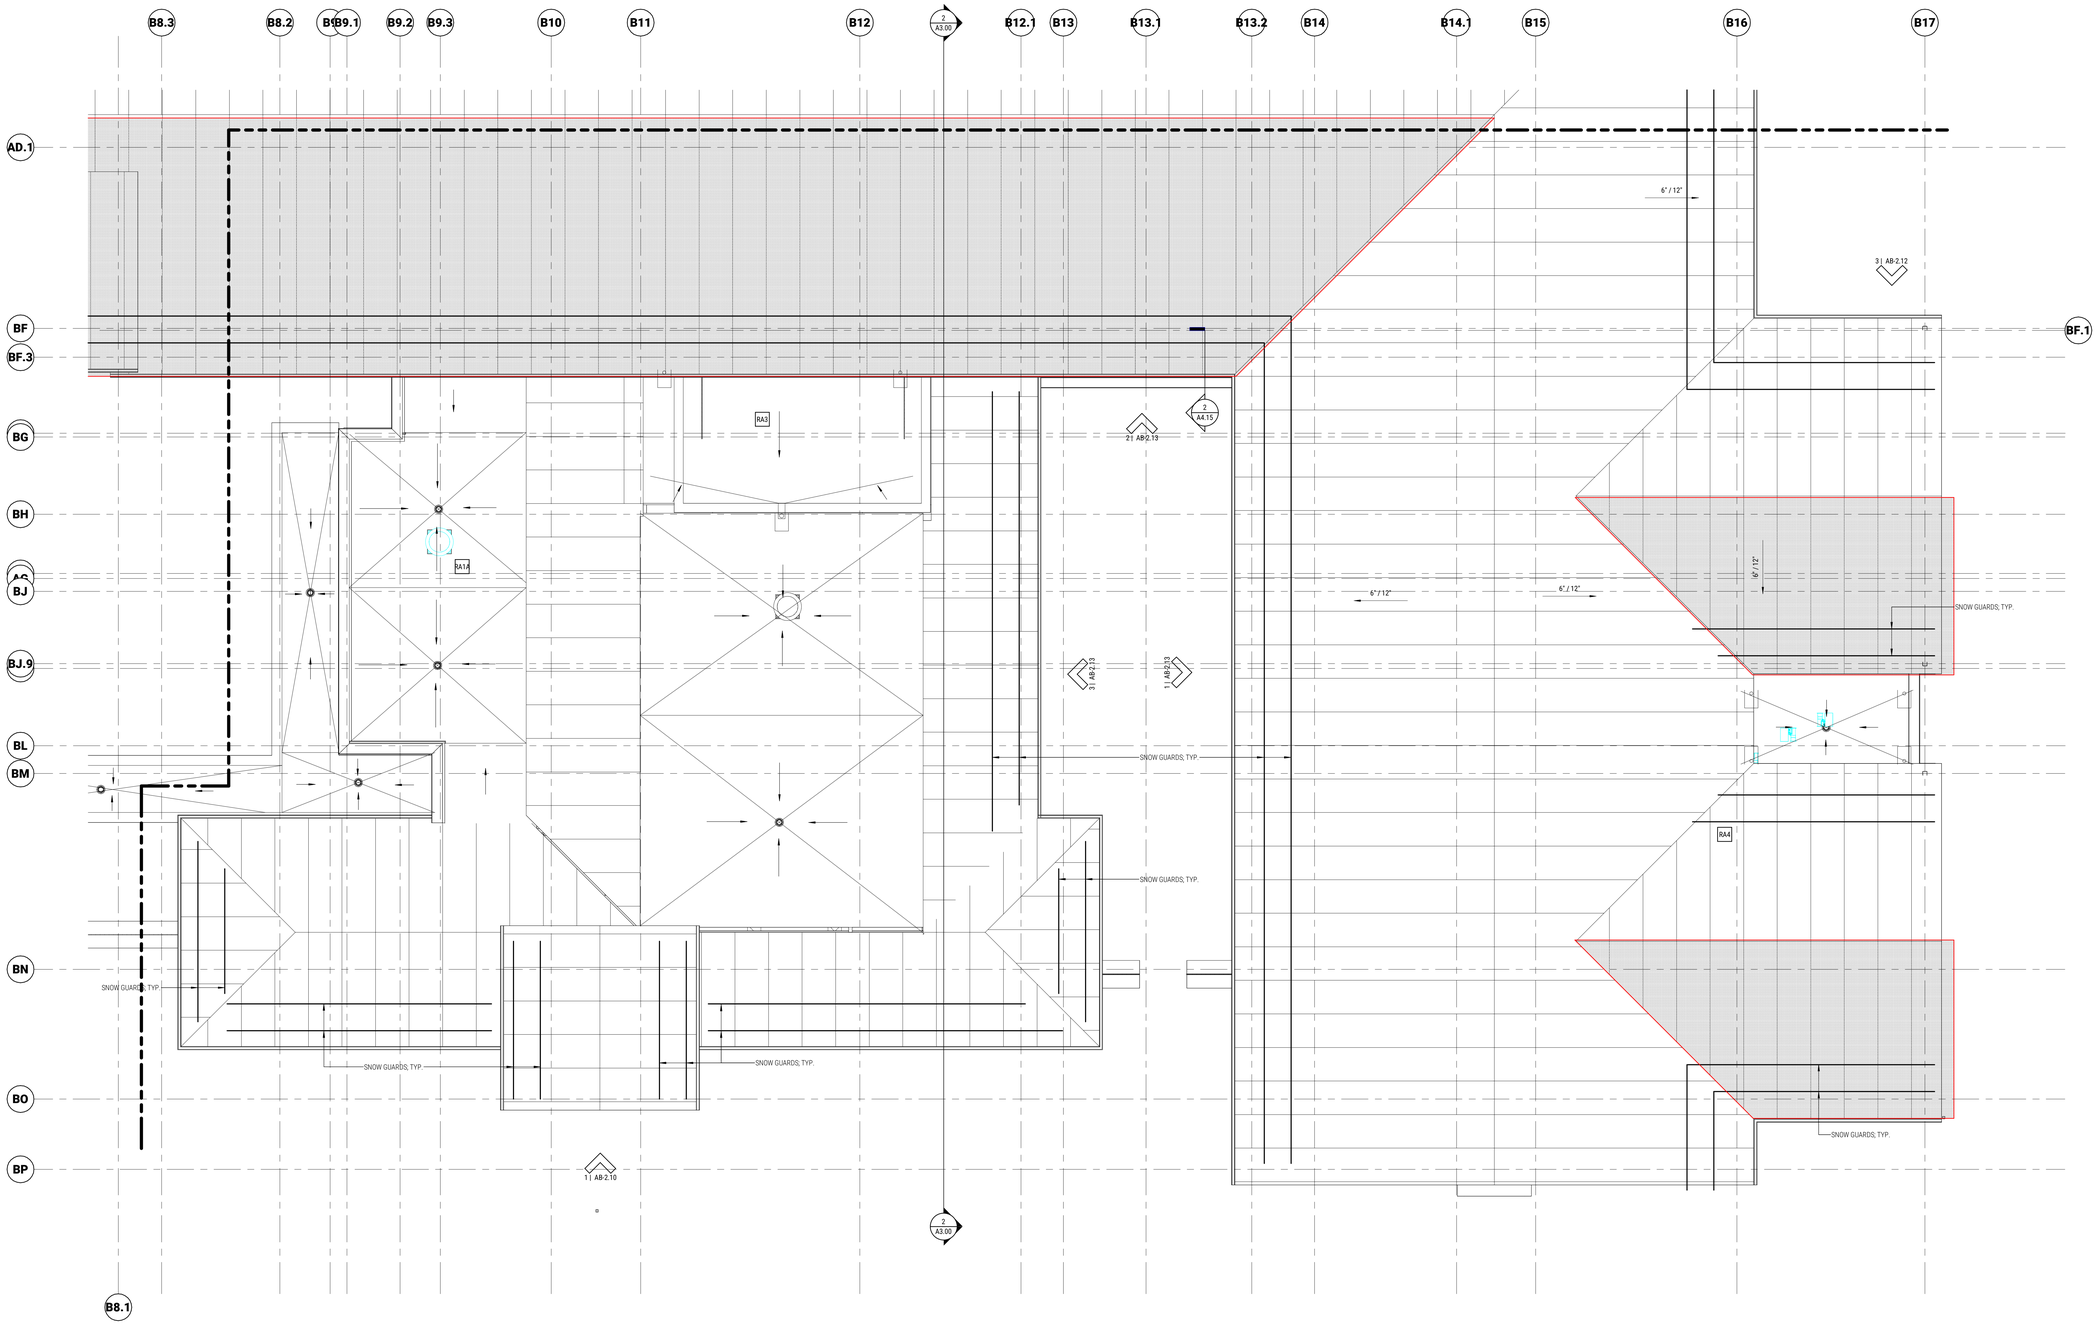

1 ROOF PLAN ACADEMIC WING - A
1/8" = 1'-0"

ROOF PLAN LEGEND

- -INDICATES POTENTIAL ROOF AREA FOR PV
- (AB-1) -INDICATES WALL ASSEMBLY; REFER TO A0.0x SERIES FOR ADDITIONAL INFORMATION
- (1) -INDICATES WINDOW/CURTAINWALL TYPE; REFER TO A6.0x SERIES FOR ADDITIONAL INFORMATION
- (101) -INDICATES DOOR TYPE; REFER TO Ax.xxx SERIES FOR ADDITIONAL INFORMATION

ROOF TYPES

MARK	DESCRIPTION	COMMENTS
RA1A	Tapered PVC Roof assembly on 3" Deck	PVC ROOF ASSEMBLY w/10" MINIMUM POLYISO INSULATION ON 3" METAL DECK
RA1B-1	Tapered PVC Roof assembly on 1.5" Composite Deck - 1 HR	1 HR RATED PVC ROOF ASSEMBLY w/10" MINIMUM POLYISO INSULATION ON 1.5" METAL DECK
RA1C	RA-1 - PVC on Protection Board on Rigid Insul on Mtl Deck	SLOPING PVC ROOF ON METAL DECK
RA1D	Tapered PVC Roof assembly on 5.25" Composite Deck	PVC ROOF ASSEMBLY w/10" MINIMUM POLYISO INSULATION ON 2" METAL DECK WITH 3 1/4" CONCRETE TOPPING
RA2	Tapered PVC Roof assembly on concrete topping	PVC ROOF ASSEMBLY ON CONCRETE TOPPING, 10" MIN POLYISO INSULATION
RA3	Tapered PVC Roof Assembly on 3" Acoustical Deck	PVC ROOF ASSEMBLY w/10" MINIMUM POLYISO INSULATION ON 3" ACOUSTICAL DECK
RA5	Pitched Standing Seam Roof w/Acoustic Deck	ALUMINUM STANDING SEAM w/10" POLYISO INSULATION ON ACOUSTIC DECK

AGAWAM HIGH SCHOOL
760 COOPER STREET AGAWAM, MA 01001

FLANSBURGH
77 NORTH WASHINGTON STREET
BOSTON, MA 02114-1910
FLANSBURGH.COM

Consultants

OWNER'S PROJECT MANAGER:
LEFTFIELD
101 FEDERAL STREET
BOSTON MA, 02110

CIVIL:
SAMIOTES CONSULTANTS INC.
20 A STREET
FRAMINGHAM MA, 01701

LANDSCAPE:
TERRAINK
7 CENTRAL ST STE 150
ARLINGTON MA, 02476

STRUCTURAL:
ENGINEERS DESIGN GROUP INC.
389 MAIN STREET STE 401
MALDEN MA, 02148

MECHANICAL / ELECTRICAL:
VANDERWEIL ENGINEERS
374 SUMMER STREET
BOSTON MA, 02210

PLUMBING / FIRE PROTECTION:
RWH CONSULTING ENGINEERS
540 MEADOW ST EXT
AGAWAM MA, 01001

FOOD SERVICE:
CRABTREE McGRATH ASSOCIATES INC.
161 WEST MAIN ST
GEORGETOWN MA, 01833

CODE:
R.W. SULLIVAN ENGINEERING INC.
529 MAIN ST STE 203
BOSTON MA, 02129

FF&E:
STEFURA ASSOCIATES
77 N WASHINGTON ST
BOSTON MA, 02114

SUSTAINABILITY:
THE GREEN ENGINEER
23 BRADFORD ST
CONCORD MA, 01742

SECURITY:
PAMELA PERINI CONSULTING
WALTHAM, MA

ATHLETIC FIELDS:
ACTIVITAS
70 MILTON STREET
DEDHAM, MA 02026

GEOTHERMAL:
HALEY & ALDRICH
70 BLANCHARD RD, Ste 204
BURLINGTON, MA 01803

THEATRE:
THEATRE PROJECTS
47 WATER ST
SOUTH NORWALK, CT 06854

LIGHTING:
HLB
200 STATE ST, STE 325
BOSTON, MA 02109

HARDWARE:
CAMPBELL-McCABE WORLDWIDE LLC
63 GREAT ROAD
MAYNARD, MA 01754

NO.	DATE	NOTE
	2/20/25	PLANNING BOARD

ISSUE

Stamp

NOT FOR CONSTRUCTION

AGAWAM PLANNING BOARD SUBMISSION

Key Plan

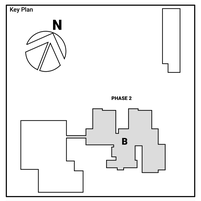

Sheet Title

ACADEMIC WING ROOF PLAN - PART A

Drawn By: Author	Project ID: 202302
Reviewed By: Checker	Scale: As indicated
Issue Date: 02/20/25	Plot Date: 2/20/2025 2:15:20 PM

Sheet No.

AB-1.13A

2/20/2025 2:15:20 PM
Autodesk Docs://202302-Agawam High School/202302-AgawamHighSchool.rvt

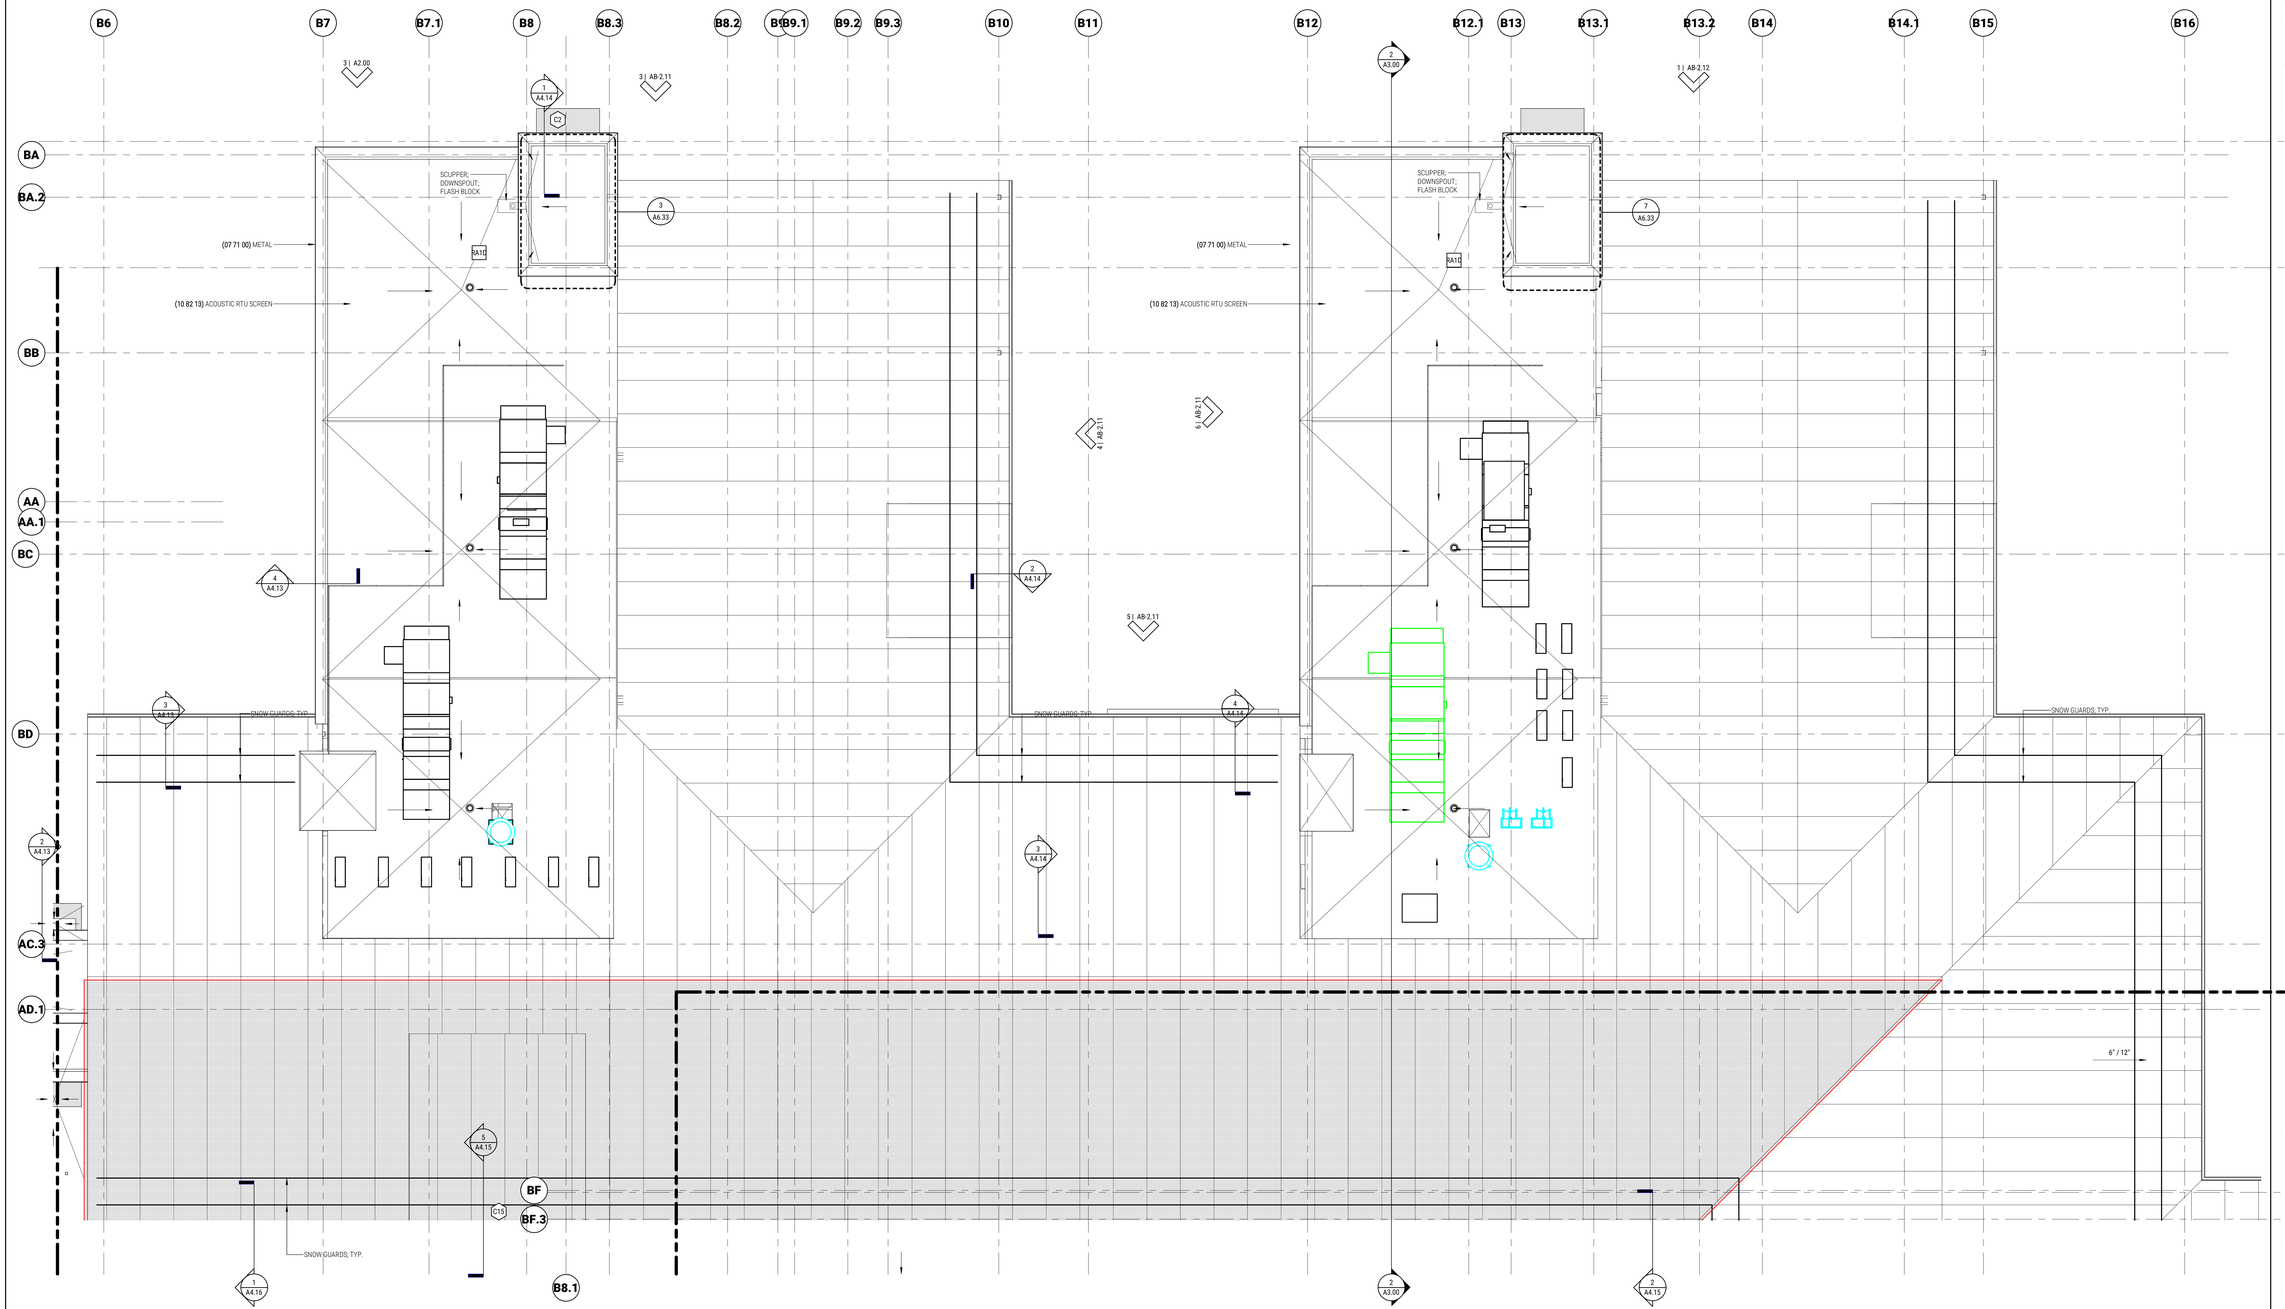

1 ROOF PLAN ACADEMIC WING - B
1/8" = 1'-0"

ROOF PLAN LEGEND

- INDICATES POTENTIAL ROOF AREA FOR PV
- 06B-1 — INDICATES WALL ASSEMBLY; REFER TO A0.0x SERIES FOR ADDITIONAL INFORMATION
- 1 — INDICATES WINDOW/CURTAINWALL TYPE; REFER TO A6.0x SERIES FOR ADDITIONAL INFORMATION
- 101 — INDICATES DOOR TYPE; REFER TO A.xxx SERIES FOR ADDITIONAL INFORMATION

ROOF TYPES

MARK	DESCRIPTION	COMMENTS
RA1A	Tapered PVC Roof assembly on 3" Deck	PVC ROOF ASSEMBLY w/10" MINIMUM POLYISO INSULATION ON 3" METAL DECK
RA1B-1	Tapered PVC Roof assembly on 1.5" Composite Deck - 1 HR	1 HR RATED PVC ROOF ASSEMBLY w/10" MINIMUM POLYISO INSULATION ON 1.5" METAL DECK
RA1C	RA-1 - PVC on Protection Board on Rigid Insul on Mtl Deck	SLOPING PVC ROOF ON METAL DECK
RA1D	Tapered PVC Roof assembly on 5.25" Composite Deck	PVC ROOF ASSEMBLY w/10" MINIMUM POLYISO INSULATION ON 2" METAL DECK WITH 3 1/4" CONCRETE TOPPING
RA2	Tapered PVC Roof assembly on concrete topping	PVC ROOF ASSEMBLY ON CONCRETE TOPPING, 10" MIN POLYISO INSULATION
RA3	Tapered PVC Roof Assembly on 3" Acoustical Deck	PVC ROOF ASSEMBLY w/10" MINIMUM POLYISO INSULATION ON 3" ACOUSTICAL DECK
RA5	Pitched Standing Seam Roof w/Acoustic Deck	ALUMINUM STANDING SEAM w/10" POLYISO INSULATION ON ACOUSTIC DECK

AGAWAM HIGH SCHOOL
760 COOPER STREET AGAWAM, MA 01001

FLANSBURGH
77 NORTH WASHINGTON STREET
BOSTON, MA 02114-1910
FLANSBURGH.COM

Consultants

OWNER'S PROJECT MANAGER:
LEFTFIELD
101 FEDERAL STREET
BOSTON MA, 02110

CIVIL:
SAMIOTES CONSULTANTS INC.
20 A STREET
FRAMINGHAM MA, 01701

LANDSCAPE:
TERRAINK
7 CENTRAL ST STE 150
ARLINGTON MA, 02476

STRUCTURAL:
ENGINEERS DESIGN GROUP INC.
389 MAIN STREET STE 401
MALDEN MA, 02148

MECHANICAL / ELECTRICAL:
VANDERWEIL ENGINEERS
374 SUMMER STREET
BOSTON MA, 02210

PLUMBING / FIRE PROTECTION:
RWH CONSULTING ENGINEERS
540 MEADOW ST EXT
AGAWAM MA, 01001

FOOD SERVICE:
CRABTREE McGRATH ASSOCIATES INC.
161 WEST MAIN ST
GEORGETOWN MA, 01833

CODE:
R.W. SULLIVAN ENGINEERING INC.
529 MAIN ST STE 203
BOSTON MA, 02129

FF&E:
STEFURA ASSOCIATES
77 N WASHINGTON ST
BOSTON MA, 02114

SUSTAINABILITY:
THE GREEN ENGINEER
23 BRADFORD ST
CONCORD MA, 01742

SECURITY:
PAMELA PERINI CONSULTING
WALTHAM, MA

ATHLETIC FIELDS:
ACTIVITAS
70 MILTON STREET
DEDHAM, MA 02026

GEOTHERMAL:
HALEY & ALDRICH
70 BLANCHARD RD, Ste 204
BURLINGTON, MA 01803

THEATRE:
THEATRE PROJECTS
47 WATER ST
SOUTH NORWALK, CT 06854

LIGHTING:
HLB
200 STATE ST, STE 325
BOSTON, MA 02109

HARDWARE:
CAMPBELL-McCABE WORLDWIDE LLC
63 GREAT ROAD
MAYNARD, MA 01754

NO.	DATE	NOTE
1	2/20/25	PLANNING BOARD

ISSUE

Stamp

NOT FOR CONSTRUCTION

AGAWAM PLANNING BOARD SUBMISSION

Key Plan

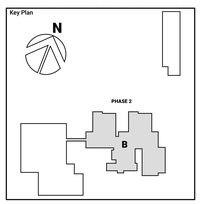

Sheet Title

ACADEMIC WING ROOF PLAN - PART B

Drawn By: Author	Project ID: 202302
Reviewed By: Checker	Scale: As indicated
Issue Date: 02/20/25	Plot Date: 2/20/2025 2:16:30 PM
Sheet No.	

AB-1.13B

2/20/2025 2:16:30 PM
Autodesk Docs://202302-Agawam High School/202302-AgawamHighSchool.rvt

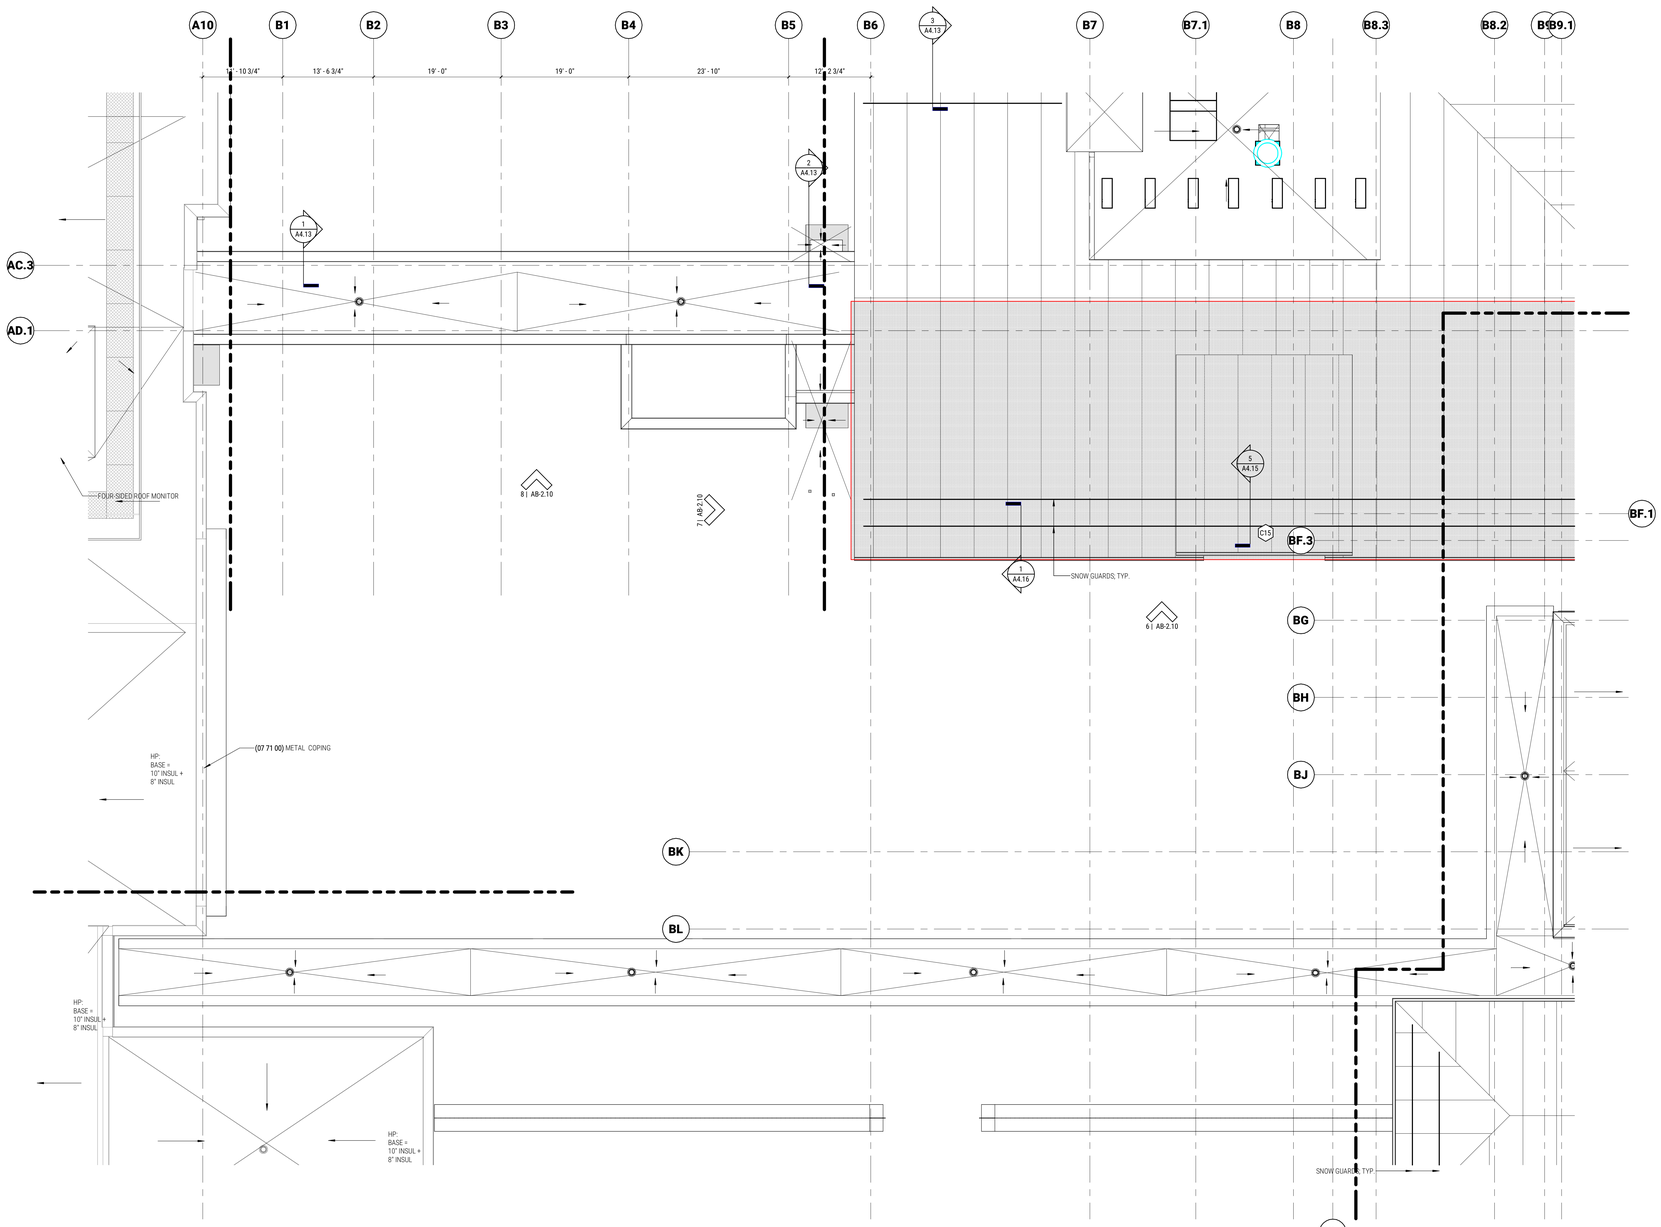

1 ROOF PLAN ACADEMIC WING - C
1/8" = 1'-0"

ROOF PLAN LEGEND

- =INDICATES POTENTIAL ROOF AREA FOR PV
- SSB-1 =INDICATES WALL ASSEMBLY; REFER TO A0.0x SERIES FOR ADDITIONAL INFORMATION
- 1 =INDICATES WINDOW/CURTAINWALL TYPE; REFER TO A6.0x SERIES FOR ADDITIONAL INFORMATION
- 101 =INDICATES DOOR TYPE; REFER TO A.xxx SERIES FOR ADDITIONAL INFORMATION

ROOF TYPES

MARK	DESCRIPTION	COMMENTS
RA1A	Tapered PVC Roof assembly on 3" Deck	PVC ROOF ASSEMBLY w/10" MINIMUM POLYISO INSULATION ON 3" METAL DECK
RA1B-1	Tapered PVC Roof assembly on 1.5" Composite Deck - 1 HR	1 HR RATED PVC ROOF ASSEMBLY w/10" MINIMUM POLYISO INSULATION ON 1.5" METAL DECK
RA1C	RA-1 - PVC on Protection Board on Rigid Insul on Mtl Deck	SLOPING PVC ROOF ON METAL DECK
RA1D	Tapered PVC Roof assembly on 5.25" Composite Deck	PVC ROOF ASSEMBLY w/10" MINIMUM POLYISO INSULATION ON 2" METAL DECK WITH 3 1/4" CONCRETE TOPPING
RA2	Tapered PVC Roof assembly on concrete topping	PVC ROOF ASSEMBLY ON CONCRETE TOPPING, 10" MIN POLYISO INSULATION
RA3	Tapered PVC Roof Assembly on 3" Acoustical Deck	PVC ROOF ASSEMBLY w/10" MINIMUM POLYISO INSULATION ON 3" ACOUSTICAL DECK
RA5	Pitched Standing Seam Roof w/Acoustic Deck	ALUMINUM STANDING SEAM w/10" POLYISO INSULATION ON ACOUSTIC DECK

AGAWAM HIGH SCHOOL
760 COOPER STREET AGAWAM, MA 01001

FLANSBURGH
77 NORTH WASHINGTON STREET
BOSTON, MA 02114-1910
FLANSBURGH.COM

Consultants

OWNER'S PROJECT MANAGER:
LEFTFIELD
101 FEDERAL STREET
BOSTON MA, 02110

CIVIL:
SAMIOTES CONSULTANTS INC.
20 A STREET
FRAMINGHAM MA, 01701

LANDSCAPE:
TERRAINK
7 CENTRAL ST STE 150
ARLINGTON MA, 02476

STRUCTURAL:
ENGINEERS DESIGN GROUP INC.
389 MAIN STREET STE 401
MALDEN MA, 02148

MECHANICAL / ELECTRICAL:
VANDERWEIL ENGINEERS
374 SUMMER STREET
BOSTON MA, 02210

PLUMBING / FIRE PROTECTION:
RWH CONSULTING ENGINEERS
540 MEADOW ST EXT
AGAWAM MA, 01001

FOOD SERVICE:
CRABTREE McGRATH ASSOCIATES INC.
161 WEST MAIN ST
GEORGETOWN MA, 01833

CODE:
R.W. SULLIVAN ENGINEERING INC.
529 MAIN ST STE 203
BOSTON MA, 02129

FF&E:
STEFURA ASSOCIATES
77 N WASHINGTON ST
BOSTON MA, 02114

SUSTAINABILITY:
THE GREEN ENGINEER
23 BRADFORD ST
CONCORD MA, 01742

SECURITY:
PAMELA PERINI CONSULTING
WALTHAM, MA

ATHLETIC FIELDS:
ACTIVITAS
70 MILTON STREET
DEDHAM, MA 02026

GEOTHERMAL:
HALEY & ALDRICH
70 BLANCHARD RD, Ste 204
BURLINGTON, MA 01803

THEATRE:
THEATRE PROJECTS
47 WATER ST
SOUTH NORWALK, CT 06854

LIGHTING:
HLB
200 STATE ST, STE 325
BOSTON, MA 02109

HARDWARE:
CAMPBELL-McCABE WORLDWIDE LLC
63 GREAT ROAD
MAYNARD, MA 01754

NO.	DATE	NOTE
	2/20/25	PLANNING BOARD

ISSUE

Stamp

NOT FOR CONSTRUCTION

AGAWAM PLANNING BOARD SUBMISSION

Key Plan

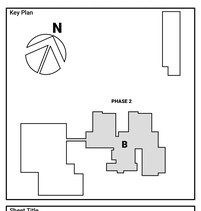

Sheet Title

ACADEMIC WING ROOF PLAN - PART C

Drawn By: Author	Project ID: 202302
Reviewed By: Checker	Scale: As indicated
Issue Date: 02/20/25	Plot Date: 2/20/2025 2:18:46 PM

Sheet No.

AB-1.13C

2/20/2025 2:18:46 PM
Autodesk Docs://202302-Agawam High School/202302-AgawamHighSchool.rvt

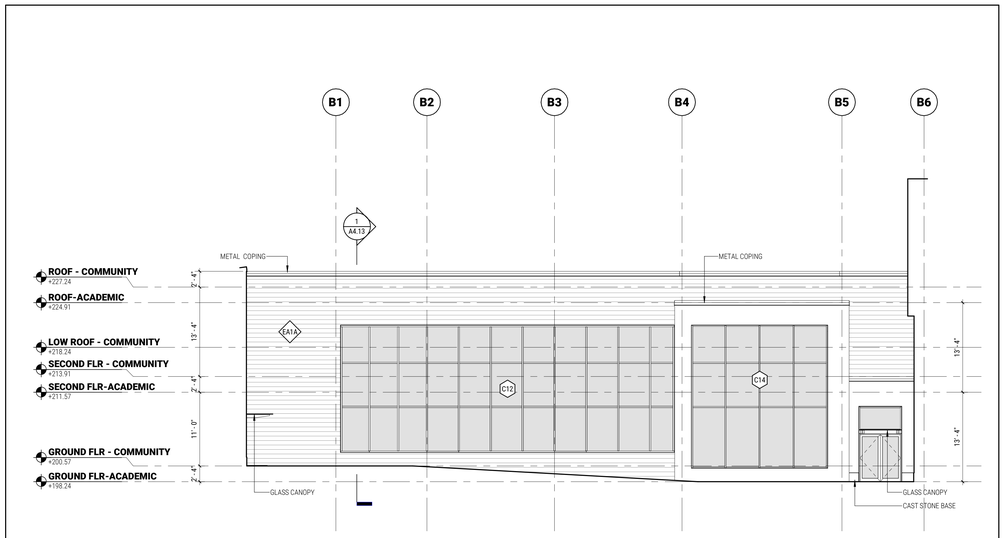

8 CONNECTOR SOUTH ELEVATION
1/8" = 1'-0"

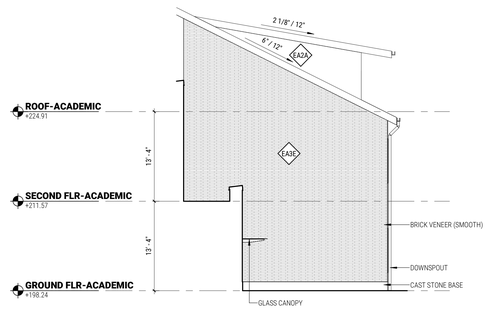

7 ACADEMIC WING WEST ELEVATION - COURTYARD
1/8" = 1'-0"

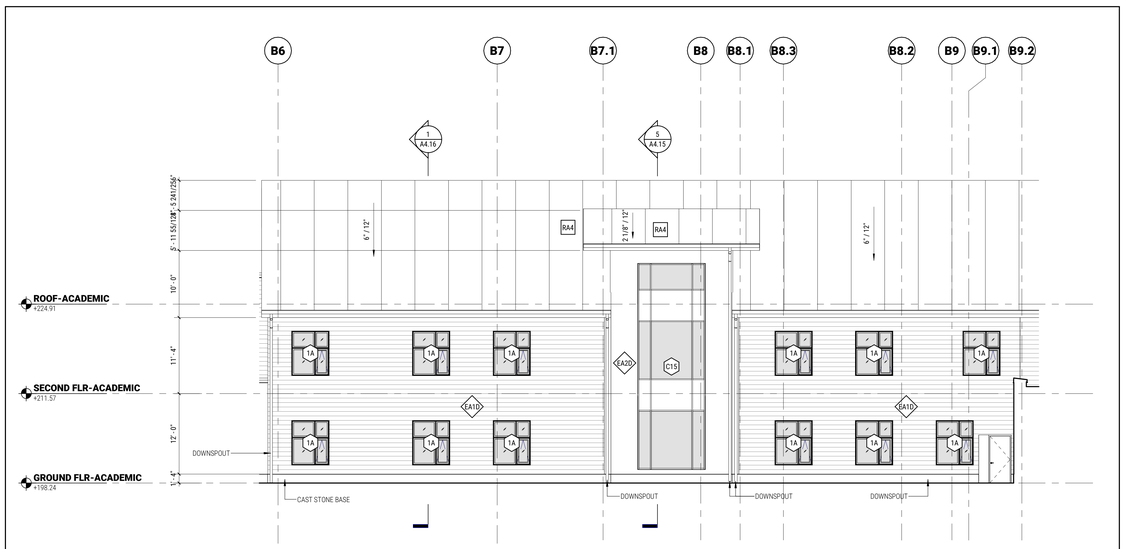

6 ACADEMIC WING SOUTH ELEVATION - COURTYARD
1/8" = 1'-0"

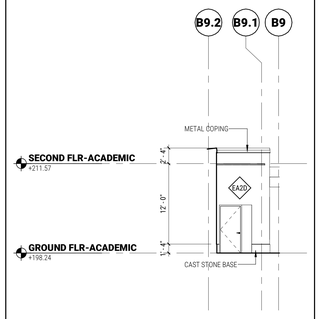

5 ACADEMIC WING NORTH ELEVATION - ART CLASSROOM
1/8" = 1'-0"

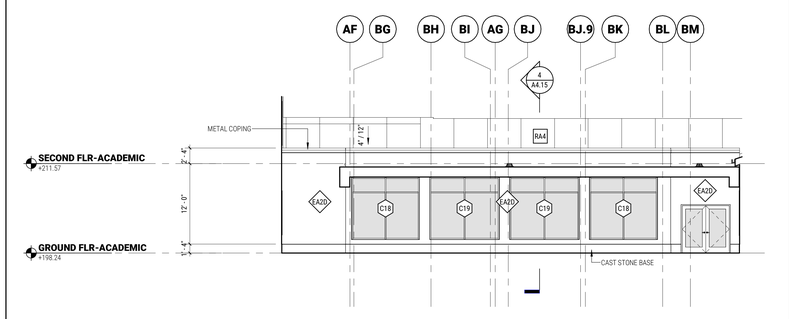

4 ACADEMIC WING WEST ELEVATION - ART CLASSROOM
1/8" = 1'-0"

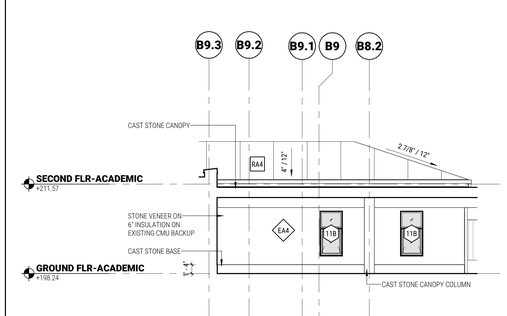

3 ACADEMIC WING NORTH ELEVATION - ADMIN WEST
1/8" = 1'-0"

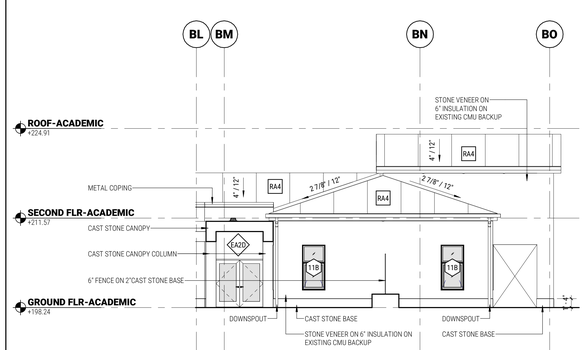

2 ACADEMIC WING WEST ELEVATION - ADMIN
1/8" = 1'-0"

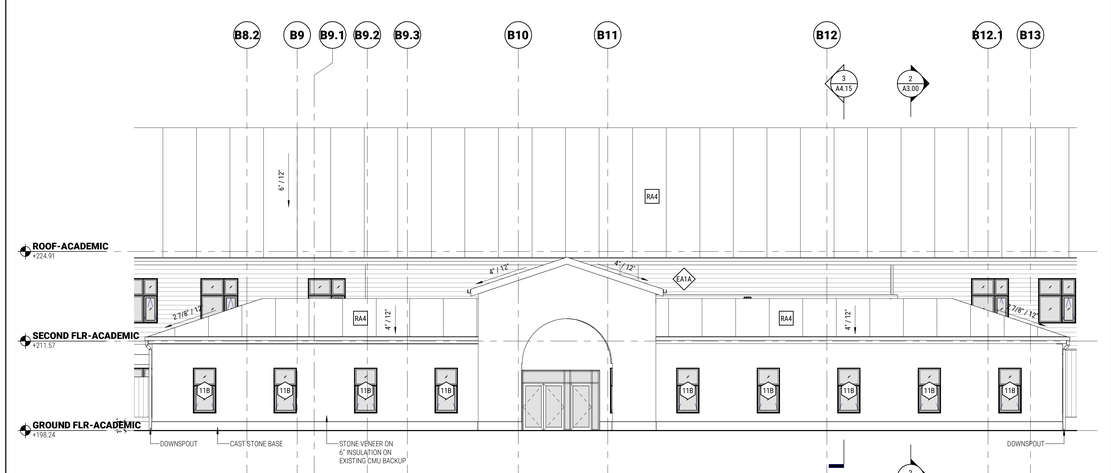

1 ACADEMIC WING SOUTH ELEVATION - ENTRY
1/8" = 1'-0"

AGAWAM HIGH SCHOOL
760 COOPER STREET AGAWAM, MA 01001

FLANSBURGH
77 NORTH WASHINGTON STREET
BOSTON, MA 02114-1910
FLANSBURGH.COM

Consultants

OWNER'S PROJECT MANAGER:
LEFTFIELD
101 FEDERAL STREET
BOSTON MA, 02110

CIVIL:
SAMIOTES CONSULTANTS INC.
20 A STREET
FRAMINGHAM MA, 01701

LANDSCAPE:
TERRAINK
7 CENTRAL ST STE 150
ARLINGTON MA, 02476

STRUCTURAL:
ENGINEERS DESIGN GROUP INC.
389 MAIN STREET STE 401
MALDEN MA, 02148

MECHANICAL / ELECTRICAL:
VANDERWEIL ENGINEERS
374 SUMMER STREET
BOSTON MA, 02210

PLUMBING / FIRE PROTECTION:
RWH CONSULTING ENGINEERS
540 MEADOW ST EXT
AGAWAM MA, 01001

FOOD SERVICE:
CRABTREE McGRATH ASSOCIATES INC.
161 WEST MAIN ST
GEORGETOWN MA, 01833

CODE:
R.W. SULLIVAN ENGINEERING INC.
529 MAIN ST STE 203
BOSTON MA, 02129

FF&E:
STEFURA ASSOCIATES
77 N WASHINGTON ST
BOSTON MA, 02114

SUSTAINABILITY:
THE GREEN ENGINEER
23 BRADFORD ST
CONCORD MA, 01742

SECURITY:
PAMELA PERINI CONSULTING
WALTHAM, MA

ATHLETIC FIELDS:
ACTIVITAS
70 MILTON STREET
DEDHAM, MA 02026

GEOTHERMAL:
HALEY & ALDRICH
70 BLANCHARD RD, Ste 204
BURLINGTON, MA 01803

THEATRE:
THEATRE PROJECTS
47 WATER ST
SOUTH NORWALK, CT 06854

LIGHTING:
HLB
200 STATE ST, STE 325
BOSTON, MA 02109

HARDWARE:
CAMPBELL-McCABE WORLDWIDE LLC
63 GREAT ROAD
MAYNARD, MA 01754

NO.	DATE	NOTE
	2/20/25	PLANNING BOARD

ISSUE

Stamp

NOT FOR CONSTRUCTION

AGAWAM PLANNING BOARD SUBMISSION

Key Plan

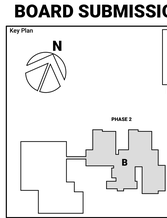

Sheet Title

ACADEMIC WING ENLARGED BUILDING ELEVATIONS

Drawn By: Author	Project ID: 202302
Reviewed By: Checker	Scale: 1/8" = 1'-0"
Issue Date: 02/20/25	Plot Date: 2/20/2025 2:19:34 PM

Sheet No.

AB-2.10

2/20/2025 2:19:34 PM
Autodesk Docs://202302 Agawam High School/202302 AgawamHighSchool.rvt

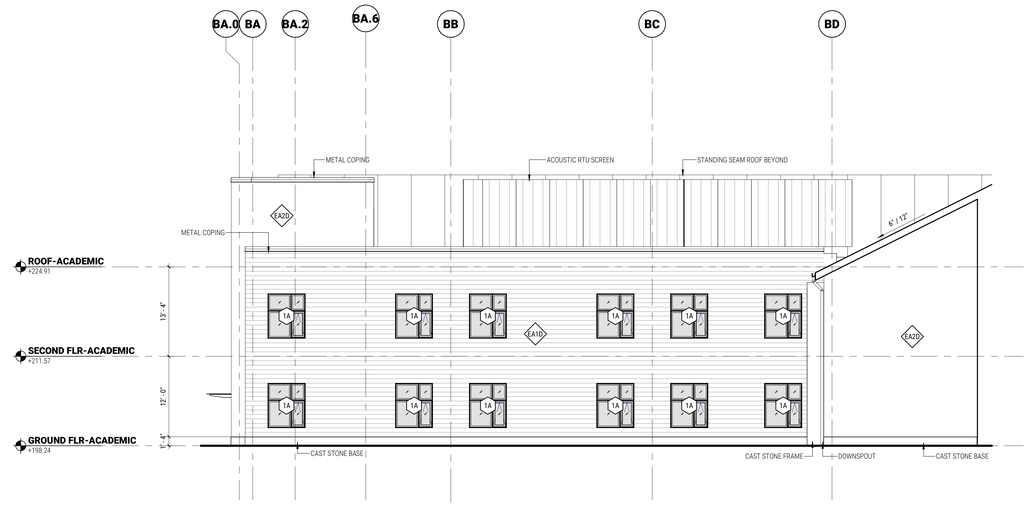

6 ACADEMIC WING WEST ELEVATION - CENTER POD
1/8" = 1'-0"

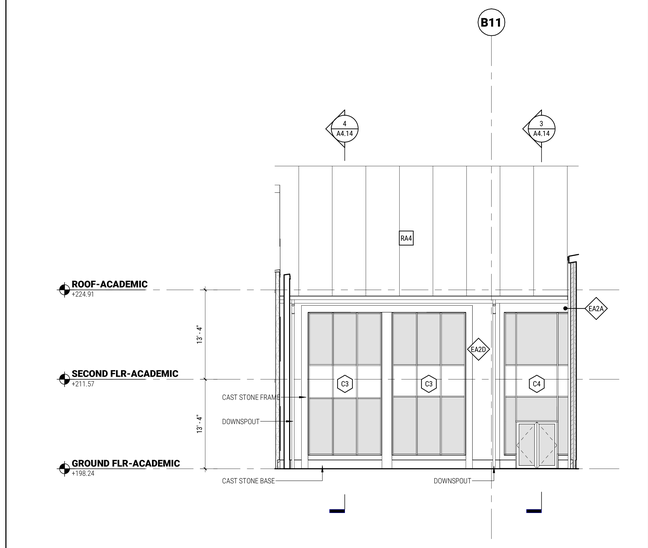

5 ACADEMIC WING NORTH ELEVATION - GATHERING
1/8" = 1'-0"

4 ACADEMIC WING EAST ELEVATION - WEST POD
1/8" = 1'-0"

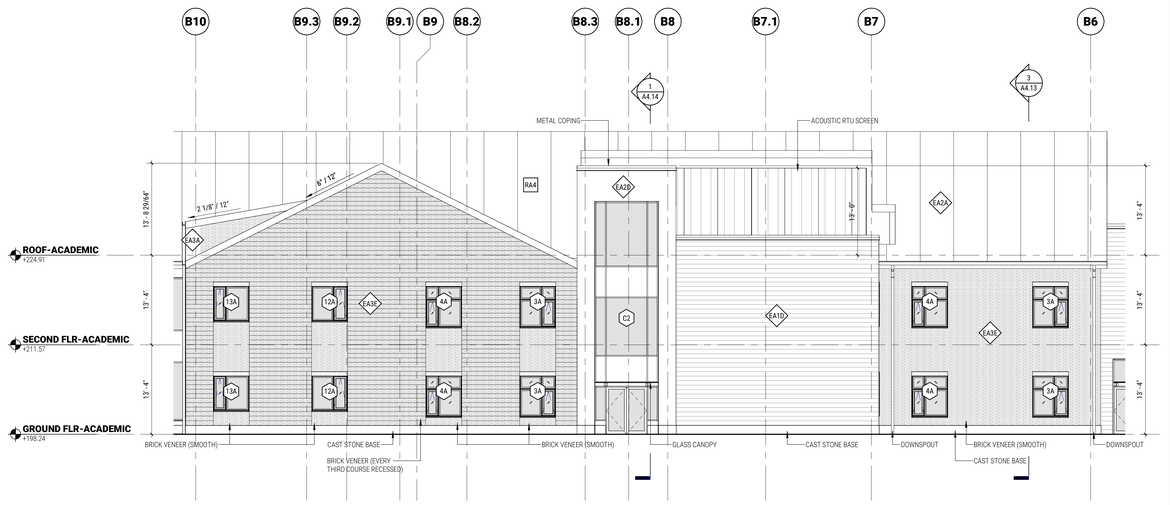

3 ACADEMIC WING NORTH ELEVATION - WEST POD
1/8" = 1'-0"

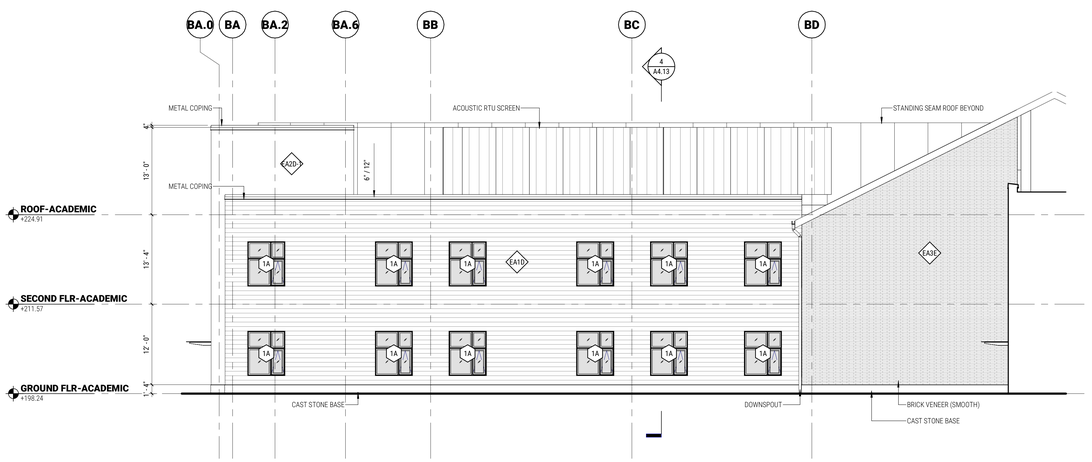

2 ACADEMIC WING WEST ELEVATION - WEST POD
1/8" = 1'-0"

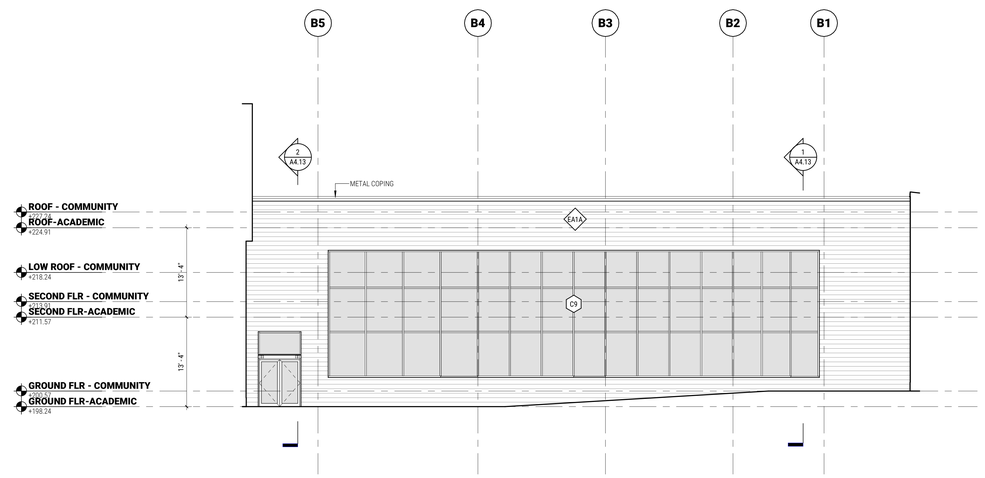

1 CONNECTOR NORTH ELEVATION
1/8" = 1'-0"

AGAWAM HIGH SCHOOL
760 COOPER STREET AGAWAM, MA 01001

FLANSBURGH
77 NORTH WASHINGTON STREET
BOSTON, MA 02114-1910
FLANSBURGH.COM

Consultants

OWNER'S PROJECT MANAGER:
LEFTFIELD
101 FEDERAL STREET
BOSTON MA, 02110

CIVIL:
SAMIOTES CONSULTANTS INC.
20 A STREET
FRAMINGHAM MA, 01701

LANDSCAPE:
TERRAINK
7 CENTRAL ST STE 150
ARLINGTON MA, 02476

STRUCTURAL:
ENGINEERS DESIGN GROUP INC.
389 MAIN STREET STE 401
MALDEN MA, 02148

MECHANICAL / ELECTRICAL:
VANDERWEIL ENGINEERS
374 SUMMER STREET
BOSTON MA, 02210

PLUMBING / FIRE PROTECTION:
RWH CONSULTING ENGINEERS
540 MEADOW ST EXT
AGAWAM MA, 01001

FOOD SERVICE:
CRABTREE McGRATH ASSOCIATES INC.
161 WEST MAIN ST
GEORGETOWN MA, 01833

CODE:
R.W. SULLIVAN ENGINEERING INC.
529 MAIN ST STE 203
BOSTON MA, 02129

FF&E:
STEFURA ASSOCIATES
77 N WASHINGTON ST
BOSTON MA, 02114

SUSTAINABILITY:
THE GREEN ENGINEER
23 BRADFORD ST
CONCORD MA, 01742

SECURITY:
PAMELA PERINI CONSULTING
WALTHAM, MA

ATHLETIC FIELDS:
ACTIVITAS
70 MILTON STREET
DEDHAM, MA 02026

GEOTHERMAL:
HALEY & ALDRICH
70 BLANCHARD RD, Ste 204
BURLINGTON, MA 01803

THEATRE:
THEATRE PROJECTS
47 WATER ST
SOUTH NORWALK, CT 06854

LIGHTING:
HLB
200 STATE ST, STE 325
BOSTON, MA 02109

HARDWARE:
CAMPBELL-McCABE WORLDWIDE LLC
63 GREAT ROAD
MAYNARD, MA 01754

NO.	DATE	NOTE
	2/20/25	PLANNING BOARD

ISSUE

Stamp

NOT FOR CONSTRUCTION

AGAWAM PLANNING BOARD SUBMISSION

Key Plan

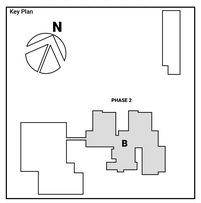

Sheet Title

ACADEMIC WING ENLARGED BUILDING ELEVATIONS

Drawn By: Author	Project ID: 202302
Reviewed By: Checker	Scale: 1/8" = 1'-0"
Issue Date: 02/20/25	Plot Date: 2/20/2025 2:25:23 PM

Sheet No.

AB-2.11

2/20/2025 2:25:23 PM
Autodesk Docs://202302-Agawam High School/202302-AgawamHighSchool.rvt

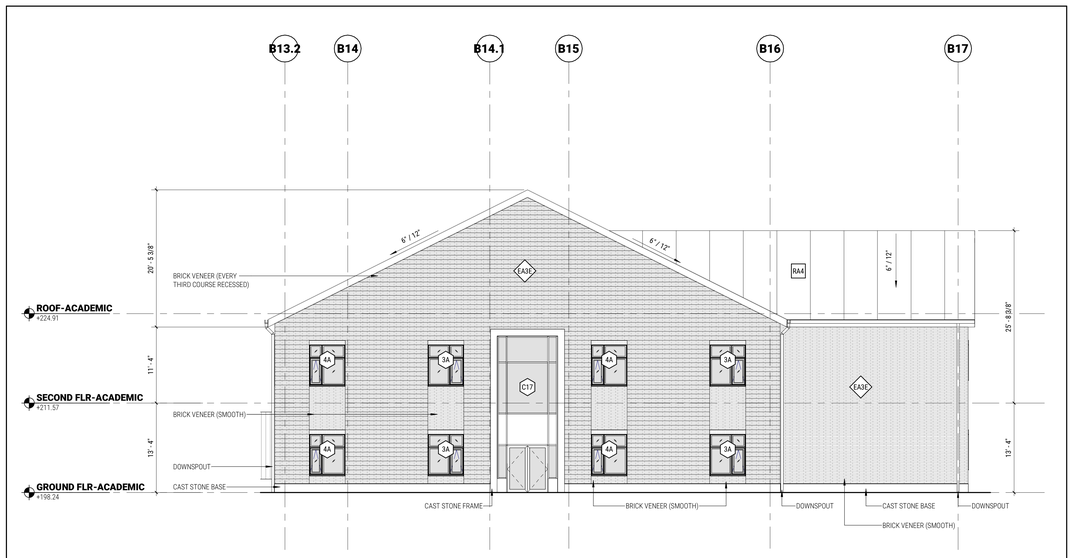

5 ACADEMIC WING SOUTH ELEVATION - EAST POD
1/8" = 1'-0"

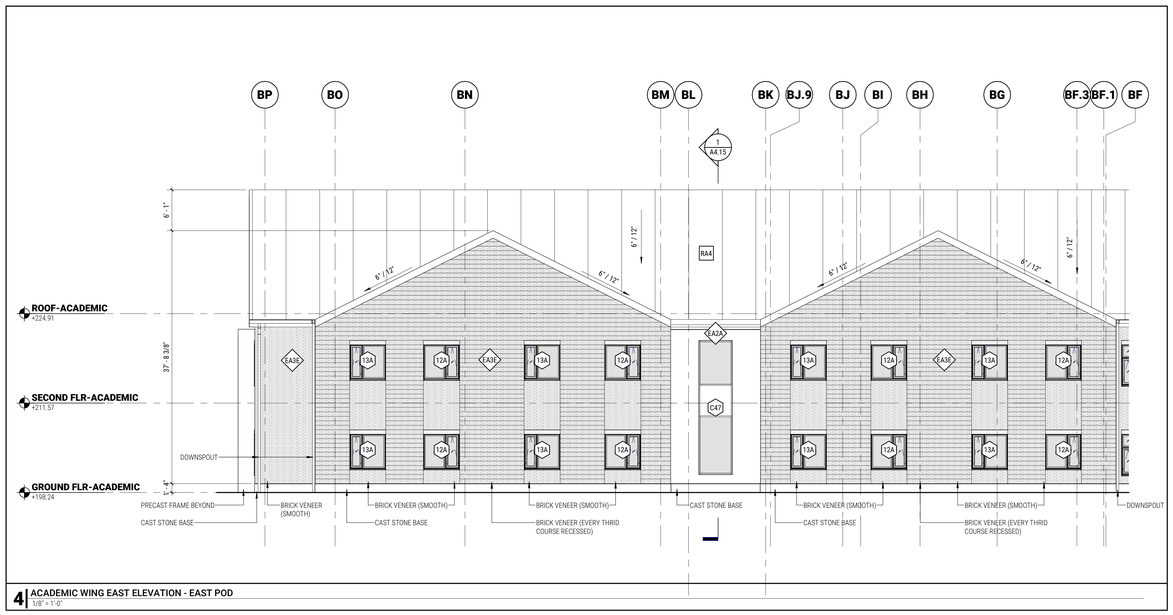

4 ACADEMIC WING EAST ELEVATION - EAST POD
1/8" = 1'-0"

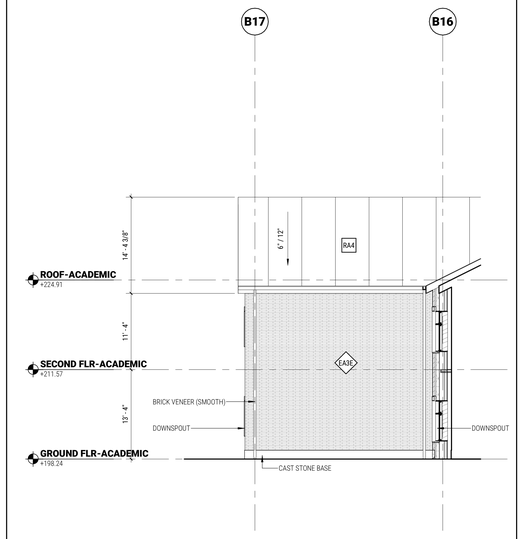

3 ACADEMIC WING NORTH ELEVATION - EAST POD
1/8" = 1'-0"

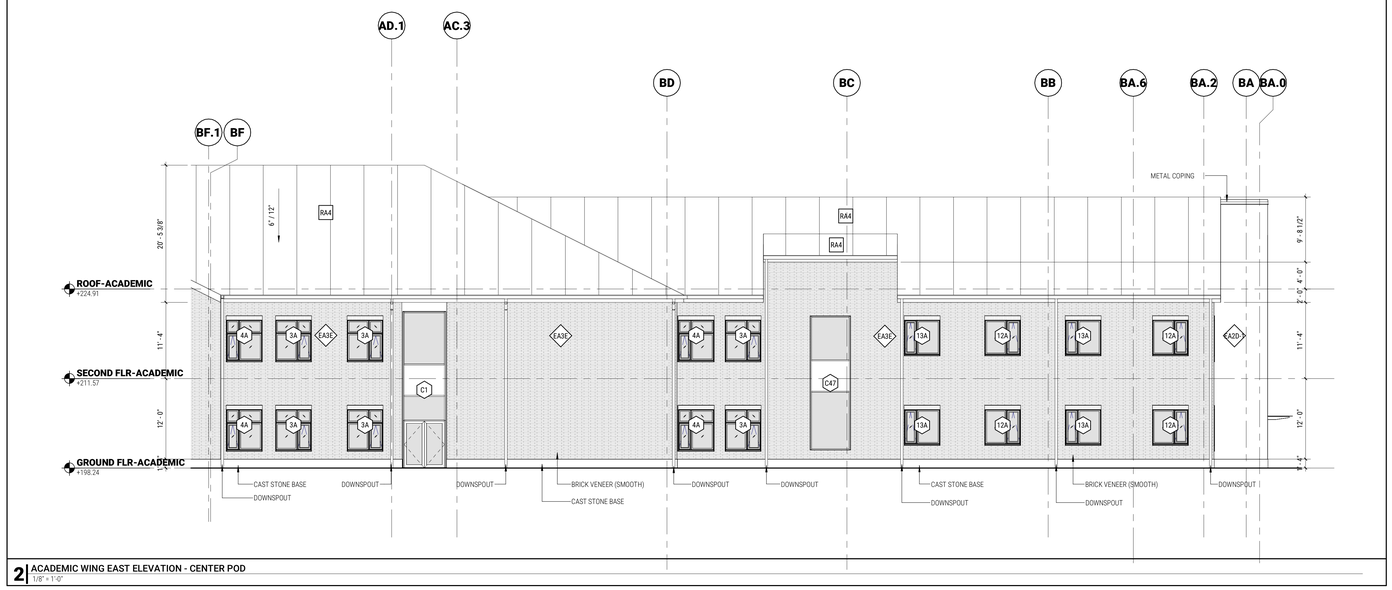

2 ACADEMIC WING EAST ELEVATION - CENTER POD
1/8" = 1'-0"

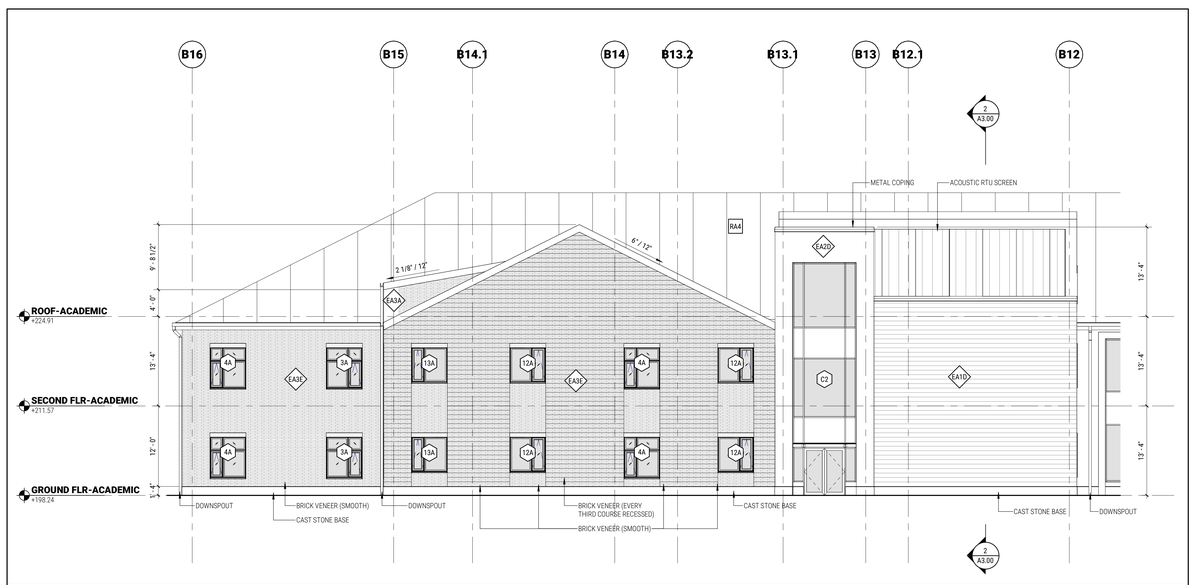

1 ACADEMIC WING NORTH ELEVATION - CENTER POD
1/8" = 1'-0"

AGAWAM HIGH SCHOOL
760 COOPER STREET AGAWAM, MA 01001

FLANSBURGH
77 NORTH WASHINGTON STREET
BOSTON, MA 02114-1910
FLANSBURGH.COM

Consultants

OWNER'S PROJECT MANAGER:
LEFTFIELD
101 FEDERAL STREET
BOSTON MA, 02110

CIVIL:
SAMIOTES CONSULTANTS INC.
20 A STREET
FRAMINGHAM MA, 01701

LANDSCAPE:
TERRAINK
7 CENTRAL ST STE 150
ARLINGTON MA, 02476

STRUCTURAL:
ENGINEERS DESIGN GROUP INC.
389 MAIN STREET STE 401
MALDEN MA, 02148

MECHANICAL / ELECTRICAL:
VANDERWEIL ENGINEERS
374 SUMMER STREET
BOSTON MA, 02210

PLUMBING / FIRE PROTECTION:
RWH CONSULTING ENGINEERS
540 MEADOW ST EXT
AGAWAM MA, 01001

FOOD SERVICE:
CRABTREE McGRATH ASSOCIATES INC.
161 WEST MAIN ST
GEORGETOWN MA, 01833

CODE:
R.W. SULLIVAN ENGINEERING INC.
529 MAIN ST STE 203
BOSTON MA, 02129

FF&E:
STEFURA ASSOCIATES
77 N WASHINGTON ST
BOSTON MA, 02114

SUSTAINABILITY:
THE GREEN ENGINEER
23 BRADFORD ST
CONCORD MA, 01742

SECURITY:
PAMELA PERINI CONSULTING
WALTHAM, MA

ATHLETIC FIELDS:
ACTIVITAS
70 MILTON STREET
DEDHAM, MA 02026

GEOTHERMAL:
HALEY & ALDRICH
70 BLANCHARD RD, Ste 204
BURLINGTON, MA 01803

THEATRE:
THEATRE PROJECTS
47 WATER ST
SOUTH NORWALK, CT 06854

LIGHTING:
HLB
200 STATE ST, STE 325
BOSTON, MA 02109

HARDWARE:
CAMPBELL-McCABE WORLDWIDE LLC
63 GREAT ROAD
MAYNARD, MA 01754

NO.	DATE	NOTE
	2/20/25	PLANNING BOARD

ISSUE

Stamp

NOT FOR CONSTRUCTION

AGAWAM PLANNING BOARD SUBMISSION

Key Plan

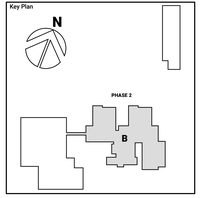

Sheet Title

ACADEMIC WING ENLARGED BUILDING ELEVATIONS

Drawn By: Author	Project ID: 202302
Reviewed By: Checker	Scale: 1/8" = 1'-0"
Issue Date: 02/20/25	Plot Date: 2/20/2025 2:27:07 PM
Sheet No.	

AB-2.12

2/20/2025 2:27:07 PM
Autodesk Docs://202302-Agawam High School/202302-AgawamHighSchool.rvt

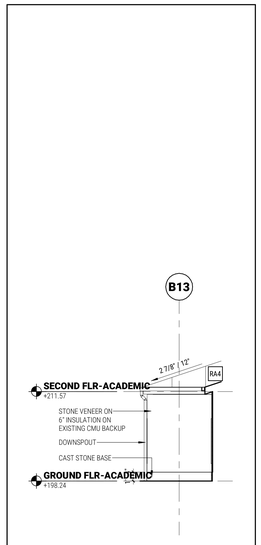

4 ACADEMIC WING NORTH ELEVATION - ADMIN EAST
1/8" = 1'-0"

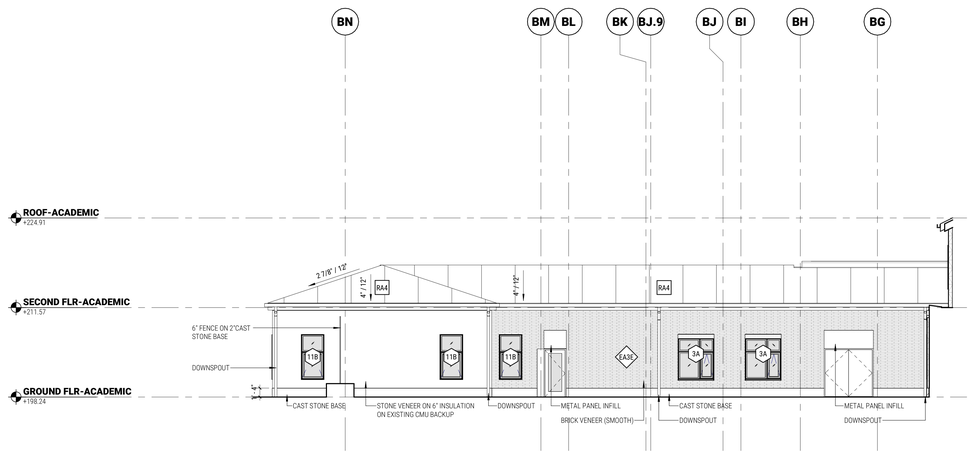

3 ACADEMIC WING EAST ELEVATION - ADMIN
1/8" = 1'-0"

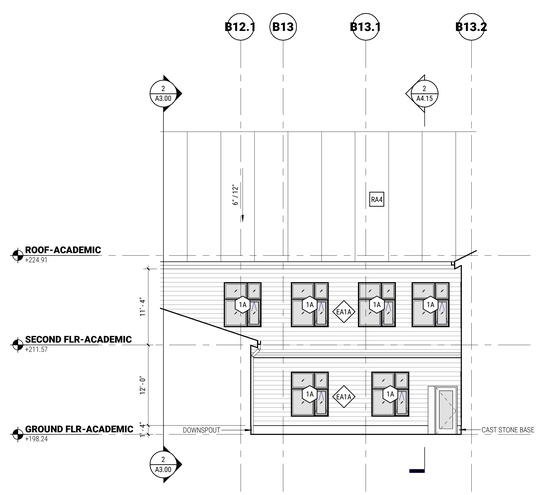

2 ACADEMIC WING SOUTH ELEVATION - GARDEN
1/8" = 1'-0"

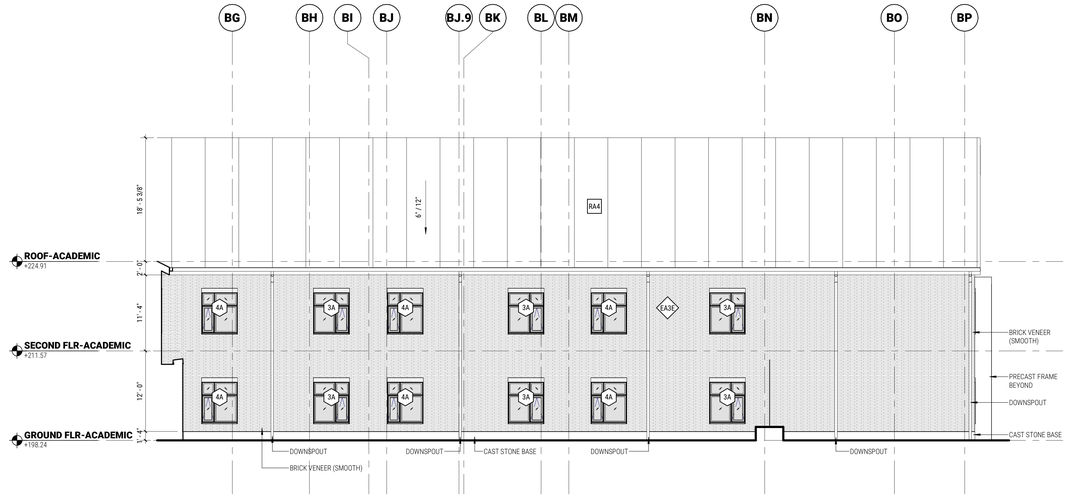

1 ACADEMIC WING WEST ELEVATION - EAST POD
1/8" = 1'-0"

AGAWAM HIGH SCHOOL
760 COOPER STREET AGAWAM, MA 01001

FLANSBURGH
77 NORTH WASHINGTON STREET
BOSTON, MA 02114-1910
FLANSBURGH.COM

Consultants

OWNER'S PROJECT MANAGER:
LEFTFIELD
101 FEDERAL STREET
BOSTON MA, 02110

CIVIL:
SAMIOTES CONSULTANTS INC.
20 A STREET
FRAMINGHAM MA, 01701

LANDSCAPE:
TERRAINK
7 CENTRAL ST STE 150
ARLINGTON MA, 02476

STRUCTURAL:
ENGINEERS DESIGN GROUP INC.
389 MAIN STREET STE 401
MALDEN MA, 02148

MECHANICAL / ELECTRICAL:
VANDERWEIL ENGINEERS
374 SUMMER STREET
BOSTON MA, 02210

PLUMBING / FIRE PROTECTION:
RWH CONSULTING ENGINEERS
540 MEADOW ST EXT
AGAWAM MA, 01001

FOOD SERVICE:
CRABTREE McGRATH ASSOCIATES INC.
161 WEST MAIN ST
GEORGETOWN MA, 01833

CODE:
R.W. SULLIVAN ENGINEERING INC.
529 MAIN ST STE 203
BOSTON MA, 02129

FF&E:
STEFURA ASSOCIATES
77 N WASHINGTON ST
BOSTON MA, 02114

SUSTAINABILITY:
THE GREEN ENGINEER
23 BRADFORD ST
CONCORD MA, 01742

SECURITY:
PAMELA PERINI CONSULTING
WALTHAM, MA

ATHLETIC FIELDS:
ACTIVITAS
70 MILTON STREET
DEDHAM, MA 02026

GEOTHERMAL:
HALEY & ALDRICH
70 BLANCHARD RD, Ste 204
BURLINGTON, MA 01803

THEATRE:
THEATRE PROJECTS
47 WATER ST
SOUTH NORWALK, CT 06854

LIGHTING:
HLB
200 STATE ST, STE 325
BOSTON, MA 02109

HARDWARE:
CAMPBELL-McCABE WORLDWIDE LLC
63 GREAT ROAD
MAYNARD, MA 01754

NO.	DATE	NOTE
	2/20/25	PLANNING BOARD

ISSUE

Stamp

REGISTERED ARCHITECT Richard D. Kronick 2007 COMMONWEALTH OF MASSACHUSETTS

NOT FOR CONSTRUCTION

AGAWAM PLANNING BOARD SUBMISSION

Key Plan

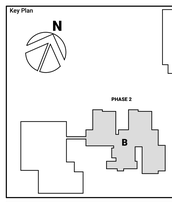

Sheet Title

ACADEMIC WING ENLARGED BUILDING ELEVATIONS

Drawn By Author	Project ID 202302
Reviewed By Checker	Scale 1/8" = 1'-0"
Issue Date 02/20/25	Plot Date 2/20/2025 2:27:34 PM

Sheet No.

AB-2.13

2/20/2025 2:27:34 PM
Autodesk Docs://202302-Agawam High School/202302-AgawamHighSchool.rvt

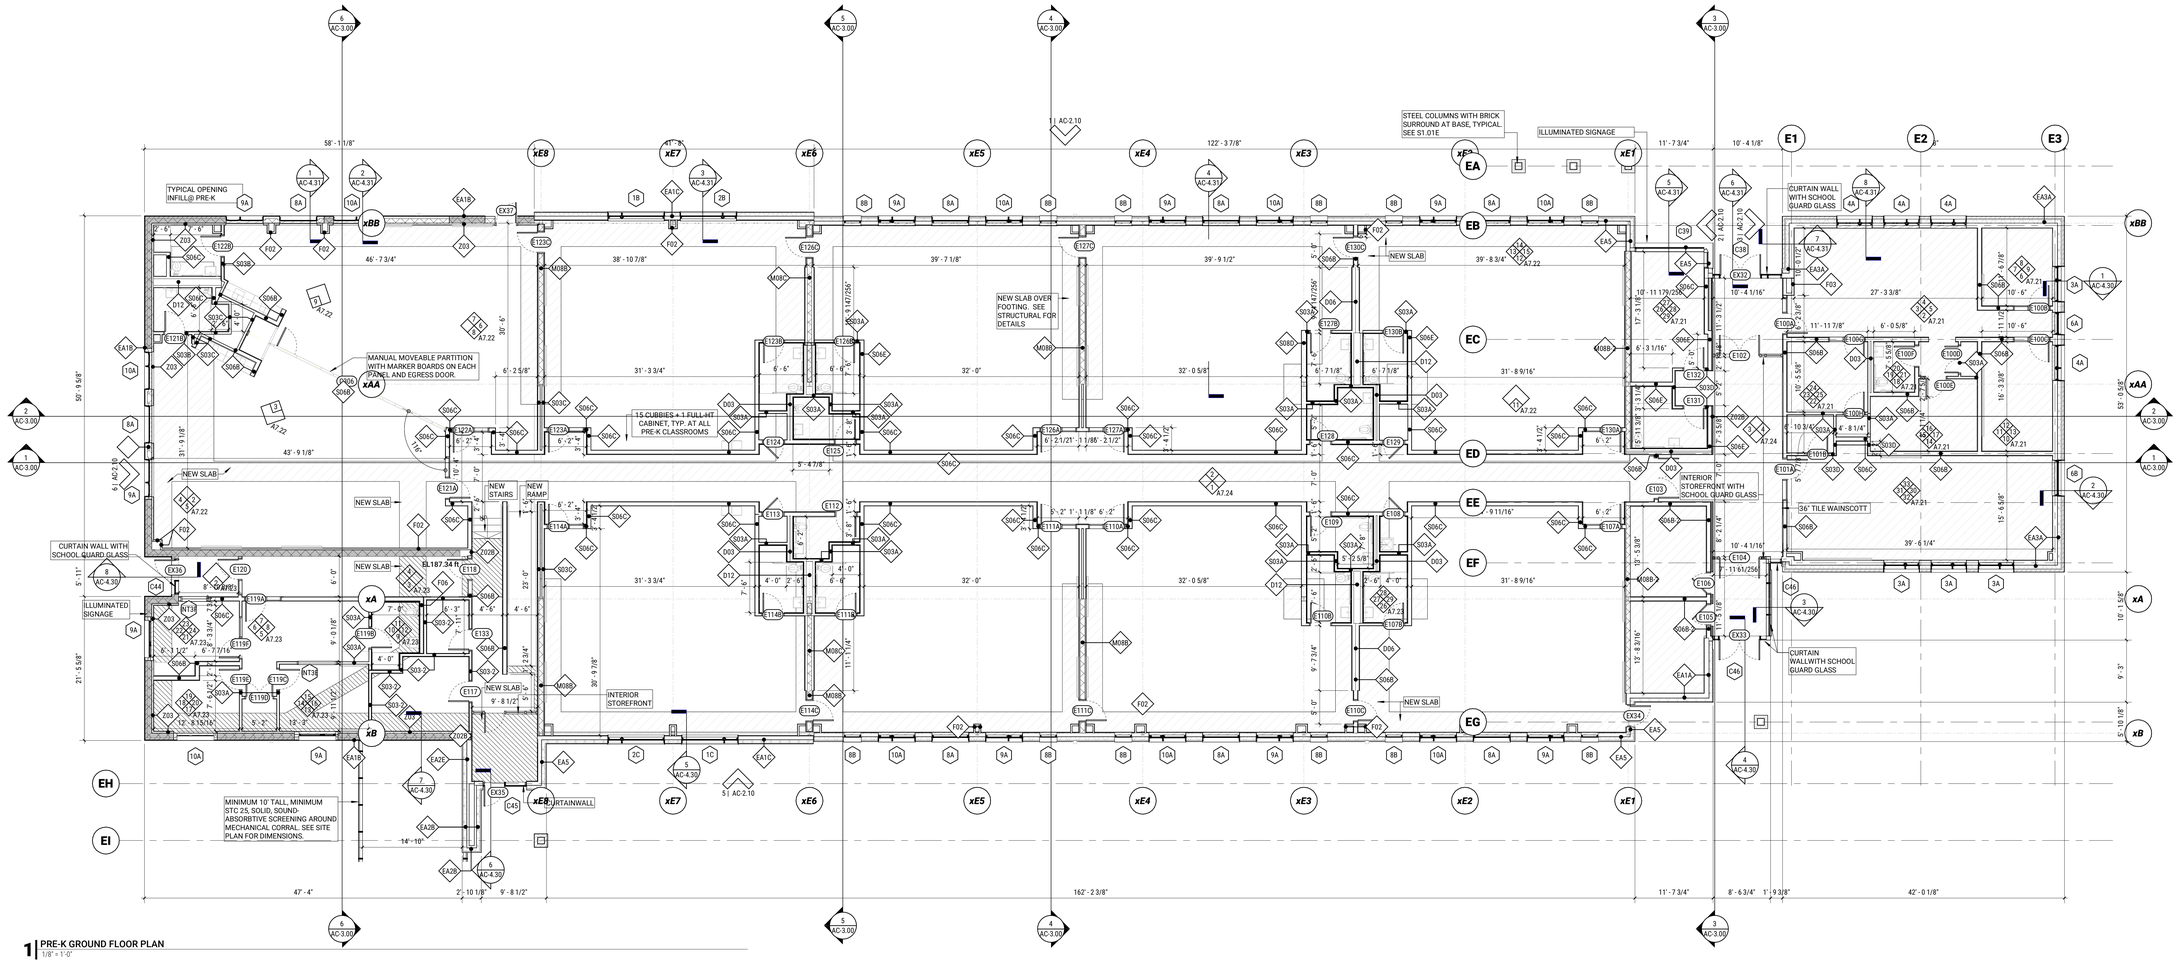

1 | PRE-K GROUND FLOOR PLAN
1/8" = 1'-0"

NEW CONSTRUCTION LEGEND

- ·INDICATES EXISTING CONSTRUCTION TO REMAIN
- ·INDICATES NEW CONSTRUCTION
- ·INDICATES CONSTRUCTION ABOVE
- S06B ·INDICATES WALL ASSEMBLY, REFER TO A0.0x SERIES FOR ADDITIONAL INFORMATION
- 1 ·INDICATES WINDOW/CURTAINWALL TYPE; REFER TO A6 SERIES FOR ADDITIONAL INFORMATION
- 101 ·INDICATES DOOR TYPE; REFER TO A5 SERIES FOR ADDITIONAL INFORMATION

INTERIOR WALL TYPES

MARK	DESCRIPTION	STC Rating	FIRE RATING
	<varies>		
D08A	Interior - Double Stud - 2 Layers Each Side - 4" Space	60	
D08A-1	Interior - Double Stud - 3 Layers Each Side - 4" Space - 1HR	60	1 hr
D11	Interior - Double Stud - 2 Layers Each Side - 11 3/4" Space		1 hr
D12	Interior - Double Stud - Plumbing Chase Wall	52	
F02	Interior - 2 1/2" Furring - 1 Layer		
F03	Interior - 3 5/8" Furring - 1 Layer	30	
H02-2	Interior - 2 1/2" Shaft Wall - 2 Layers - 2 Hour	38	2 hr
M08B-1	Interior - 8" CMU w/Furring One Side - 2 layers - 1HR	48	1 hr
R06B	Interior - R06B - 6" Stud - 2 Layer Each Side		0 hr
S03-2	Interior - 3 5/8" Stud w/ Insul - 2 Layers Each Side - 2 Hour	53	2 hr
S03A	Interior - 3 5/8" Stud w/ Insul - 1 Layer Each Side	>45	
S03B	Interior - 3 5/8" Stud w/ Insul - 2 Layers Each Side	53	
S03C	Interior - 3 5/8" Stud - 2 Layers One Side		
S03C-1	Interior - 3 5/8" Stud w/ Insul - 2 Layers One Side, 1 Layer Other Side - 1 Hour	49	1 hr
S03D	Interior - 3 5/8" Stud w/ Insul - 2 Layers One Side, 1 Layer Other Side	49	
S06A-1	Interior - S06A-1 - 6" Stud w/ Insul - 1 Layer Each Side - 1 Hour	40	1 hr
S06B	Interior - 6" Stud w/ Insul - 2 Layers Each Side	53	
S06B-1	Interior - 6" Stud w/ Insul - 2 Layers Each Side - 1 Hour	53	1 hr
S06B-2	Interior - 6" Stud w/ Insul - 2 Layers Each Side - 2 Hour	53	2 hr
S06C	<varies>	50	
S06D	Interior - 6" Stud w/ Insul - 3 Layers Each Side	53	
S06E	Interior - 6" Stud w/ Insul - 1 Layer Each Side	>45	
S08B	<varies>	53	

INTERIOR WALL TYPES

MARK	DESCRIPTION	STC Rating	FIRE RATING
S08B-1	Interior - 8" Stud - 2 Layer Each Side 1 HR	53	1 hr
S08B-2	Interior - 8" Stud - 2 Layer Each Side 2 HR	53	2 hr
S08D	Interior - 8" Stud w/ Insul - 1 Layer Each Side	≥45	
S08F	Interior - 8" Stud - 1 Layer Each Side BRACE FRAME	53	

NOTE: WALL TYPE S06B IS TYPICAL INTERIOR CONSTRUCTION U.O.N. UNLESS ON GRID LINE

EXTERIOR WALL TYPES

MARK	DESCRIPTION
EA1A	CEMENTITIOUS FIBERBOARD RAINSCREEN ASSEMBLY W/ 8" STUD
EA1D	CEMENTITIOUS FIBERBOARD RAINSCREEN ASSEMBLY W/ DOUBLE STUDS
EA2A	METAL PANEL RAINSCREEN ASSEMBLY W/ 8" STUD
EA2C	METAL PANEL RAINSCREEN ASSEMBLY W/ DOUBLE STUDS - 2 LAYERS GWB
EA3A	BRICK RAINSCREEN ASSEMBLY W/ 8" STUD
EA3C	BRICK RAINSCREEN ASSEMBLY W/ DOUBLE STUDS - 2 LAYERS GWB
EA4	STONE VENEER RAINSCREEN ON EXISTING BACKUP
EA6	METAL PANEL RAINSCREEN ASSEMBLY

AGAWAM HIGH SCHOOL
760 COOPER STREET AGAWAM, MA 01001

FLANSBURGH
77 NORTH WASHINGTON STREET
BOSTON, MA 02114-1910
FLANSBURGH.COM

Consultants

OWNER'S PROJECT MANAGER:
LEFTFIELD
101 FEDERAL STREET
BOSTON MA, 02110

CIVIL:
SAMIOTES CONSULTANTS INC.
20 A STREET
FRAMINGHAM MA, 01701

LANDSCAPE:
TERRAINK
7 CENTRAL ST STE 150
ARLINGTON MA, 02476

STRUCTURAL:
ENGINEERS DESIGN GROUP INC.
389 MAIN STREET STE 401
MALDEN MA, 02148

MECHANICAL / ELECTRICAL:
VANDERWEIL ENGINEERS
374 SUMMER STREET
BOSTON MA, 02210

PLUMBING / FIRE PROTECTION:
RWH CONSULTING ENGINEERS
540 MEADOW ST EXT
AGAWAM MA, 01001

FOOD SERVICE:
CRABTREE McGRATH ASSOCIATES INC.
161 WEST MAIN ST
GEORGETOWN MA, 01833

CODE:
R.W. SULLIVAN ENGINEERING INC.
529 MAIN ST STE 203
BOSTON MA, 02129

FF&E:
STEFURA ASSOCIATES
77 N WASHINGTON ST
BOSTON MA, 02114

SUSTAINABILITY:
THE GREEN ENGINEER
23 BRADFORD ST
CONCORD MA, 01742

SECURITY:
PAMELA PERINI CONSULTING
WALTHAM, MA

ATHLETIC FIELDS:
ACTIVITAS
70 MILTON STREET
DEDHAM, MA 02026

GEOTHERMAL:
HALEY & ALDRICH
70 BLANCHARD RD, Ste 204
BURLINGTON, MA 01803

THEATRE:
THEATRE PROJECTS
47 WATER ST
SOUTH NORWALK, CT 06854

LIGHTING:
HLB
200 STATE ST, STE 325
BOSTON, MA 02109

HARDWARE:
CAMPBELL-McCABE WORLDWIDE LLC
63 GREAT ROAD
MAYNARD, MA 01754

NO.	DATE	NOTE

ISSUE

Stamp

NOT FOR CONSTRUCTION

AGAWAM PLANNING BOARD SUBMISSION

Key Plan

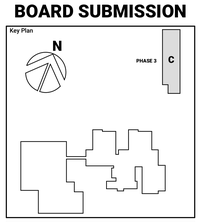

Sheet Title

PRE-K FLOOR PLAN

Drawn By: Author	Project ID: 202302
Reviewed By: Checker	Scale: As indicated
Issue Date: 02/20/25	Plot Date: 2/20/2025 2:29:55 PM
Sheet No.	

AC-1.11

2/20/2025 2:29:55 PM
Autodesk Docs://202302 Agawam High School/202302-AgawamHighSchool.rvt

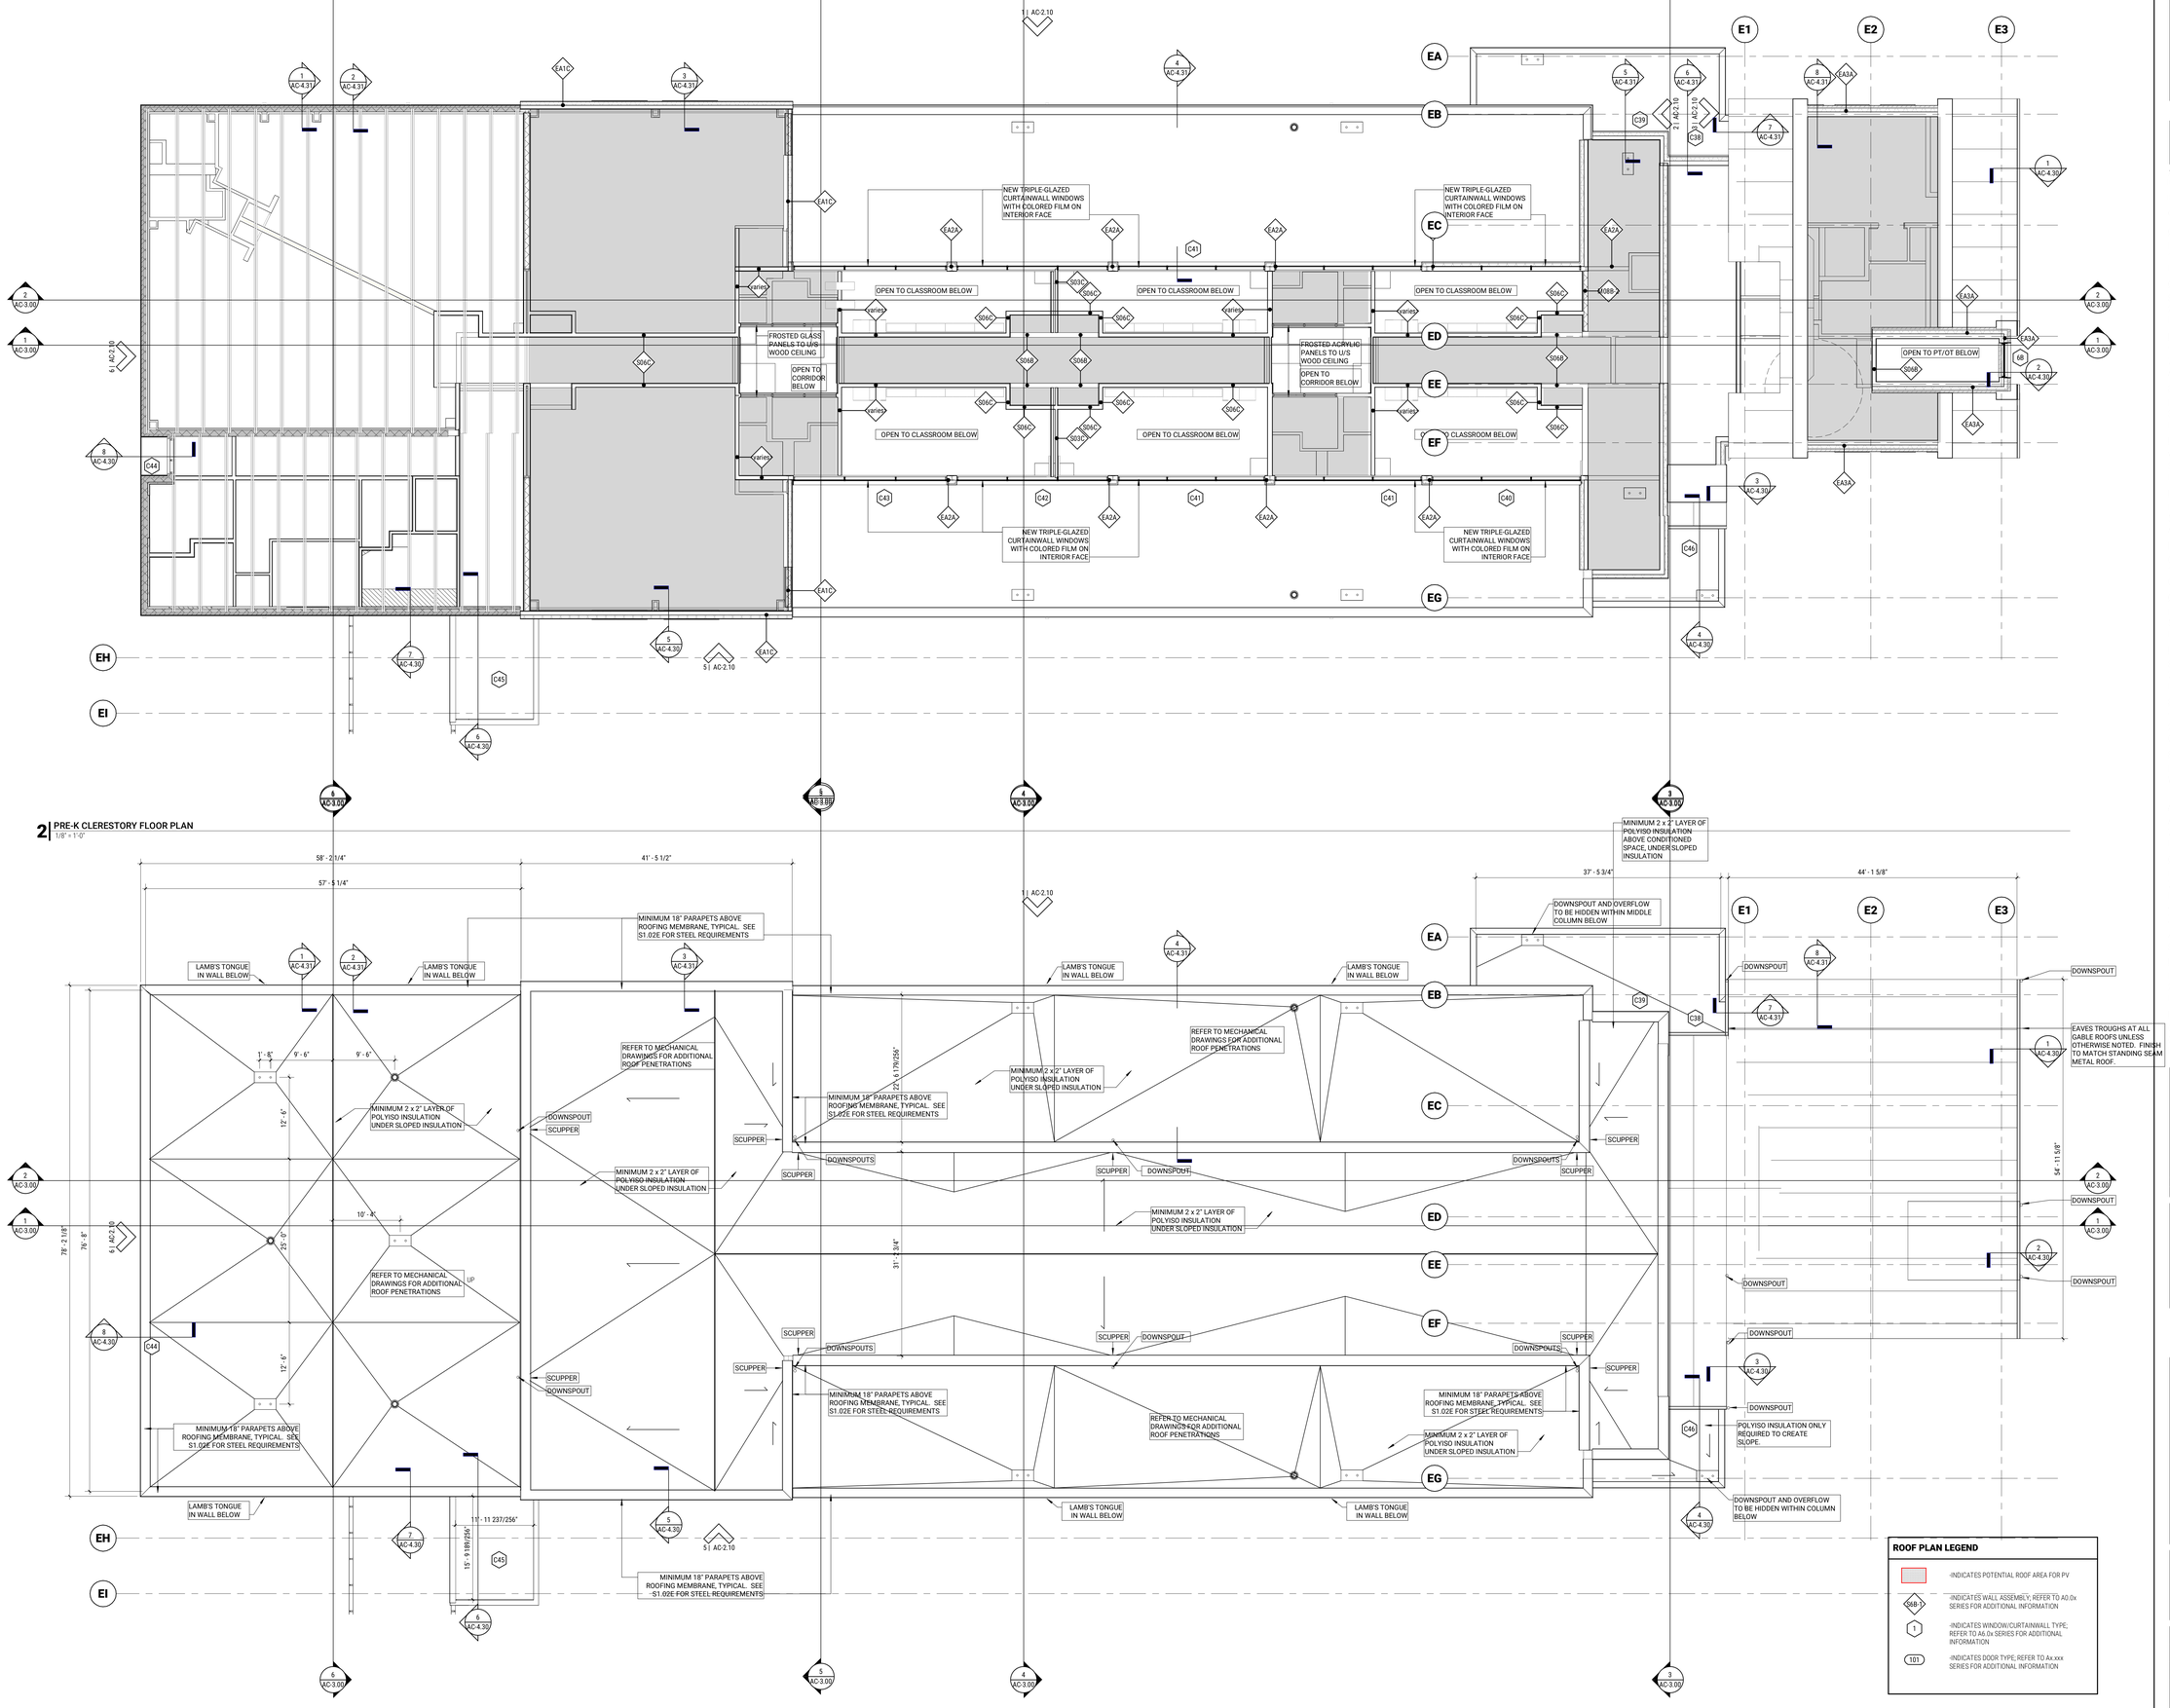

2 | PRE-K CLERESTORY FLOOR PLAN

1/8" = 1'-0"

1 | PRE-K ROOF PLAN

1/8" = 1'-0"

ROOF PLAN LEGEND

- INDICATES POTENTIAL ROOF AREA FOR PV
- SSB 1.1 — INDICATES WALL ASSEMBLY; REFER TO A0.0x SERIES FOR ADDITIONAL INFORMATION
- 1 — INDICATES WINDOW/CURTAINWALL TYPE; REFER TO A6.0x SERIES FOR ADDITIONAL INFORMATION
- 101 — INDICATES DOOR TYPE; REFER TO A.xxx SERIES FOR ADDITIONAL INFORMATION

AGAWAM HIGH SCHOOL
760 COOPER STREET AGAWAM, MA 01001

FLANSBURGH
77 NORTH WASHINGTON STREET
BOSTON, MA 02114-1910
FLANSBURGH.COM

Consultants

OWNER'S PROJECT MANAGER:
LEFTFIELD
101 FEDERAL STREET
BOSTON MA, 02110

CIVIL:
SAMIOTES CONSULTANTS INC.
20 A STREET
FRAMINGHAM MA, 01701

LANDSCAPE:
TERRAINK
7 CENTRAL ST STE 150
ARLINGTON MA, 02476

STRUCTURAL:
ENGINEERS DESIGN GROUP INC.
389 MAIN STREET STE 401
MALDEN MA, 02148

MECHANICAL / ELECTRICAL:
VANDERWEIL ENGINEERS
374 SUMMER STREET
BOSTON MA, 02210

PLUMBING / FIRE PROTECTION:
RWH CONSULTING ENGINEERS
540 MEADOW ST EXT
AGAWAM MA, 01001

FOOD SERVICE:
CRABTREE McGRATH ASSOCIATES INC.
161 WEST MAIN ST
GEORGETOWN MA, 01833

CODE:
R.W. SULLIVAN ENGINEERING INC.
529 MAIN ST STE 203
BOSTON MA, 02129

FF&E:
STEFURA ASSOCIATES
77 N WASHINGTON ST
BOSTON MA, 02114

SUSTAINABILITY:
THE GREEN ENGINEER
23 BRADFORD ST
CONCORD MA, 01742

SECURITY:
PAMELA PERINI CONSULTING
WALTHAM, MA

ATHLETIC FIELDS:
ACTIVITAS
70 MILTON STREET
DEDHAM, MA 02026

GEOTHERMAL:
HALEY & ALDRICH
70 BLANCHARD RD, Ste 204
BURLINGTON, MA 01803

THEATRE:
THEATRE PROJECTS
47 WATER ST
SOUTH NORWALK, CT 06854

LIGHTING:
HLB
200 STATE ST, STE 325
BOSTON, MA 02109

HARDWARE:
CAMPBELL-McCABE WORLDWIDE LLC
63 GREAT ROAD
MAYNARD, MA 01754

NO.	DATE	NOTE

ISSUE

Stamp

NOT FOR CONSTRUCTION

AGAWAM PLANNING BOARD SUBMISSION

Key Plan

PHASE 3

Sheet Title

PRE-K CLERESTORY & ROOF PLANS

Drawn By: Author	Project ID: 202302
Reviewed By: Checker	Scale: As indicated
Issue Date: 02/20/25	Plot Date: 2/20/2025 2:32:12 PM

Sheet No.

AC-1.12

2/20/2025 2:32:12 PM
Autodesk Docs://202302-Agawam High School/202302-AgawamHighSchool.rvt

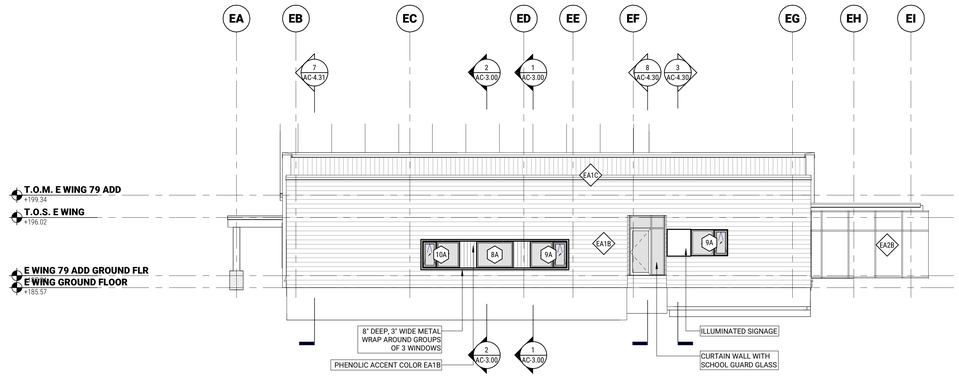

6 E WING NORTH ELEVATION
1/8" = 1'-0"

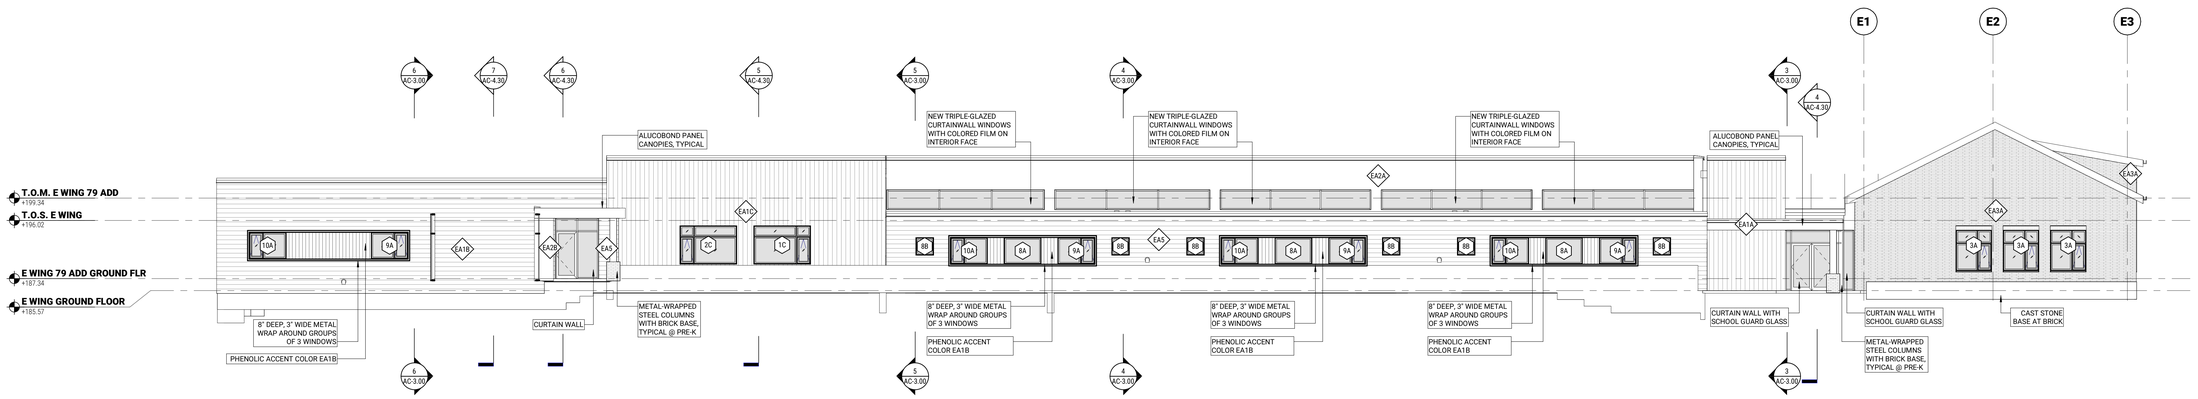

5 E WING WEST ELEVATION
1/8" = 1'-0"

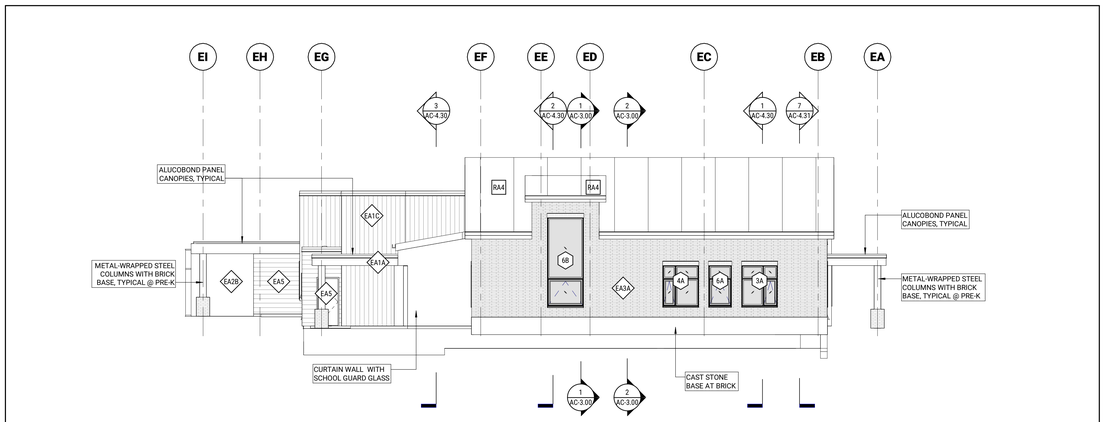

4 E WING SOUTH ELEVATION
1/8" = 1'-0"

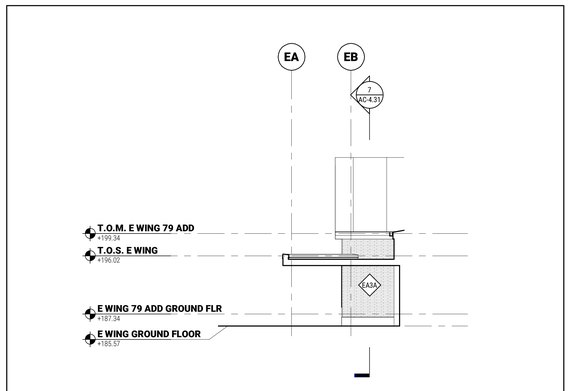

3 E WING ENTRANCE NORTH ELEVATION
1/8" = 1'-0"

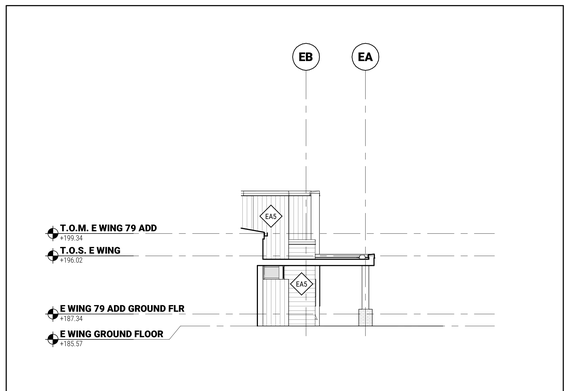

2 E WING ENTRANCE SOUTH ELEVATION
1/8" = 1'-0"

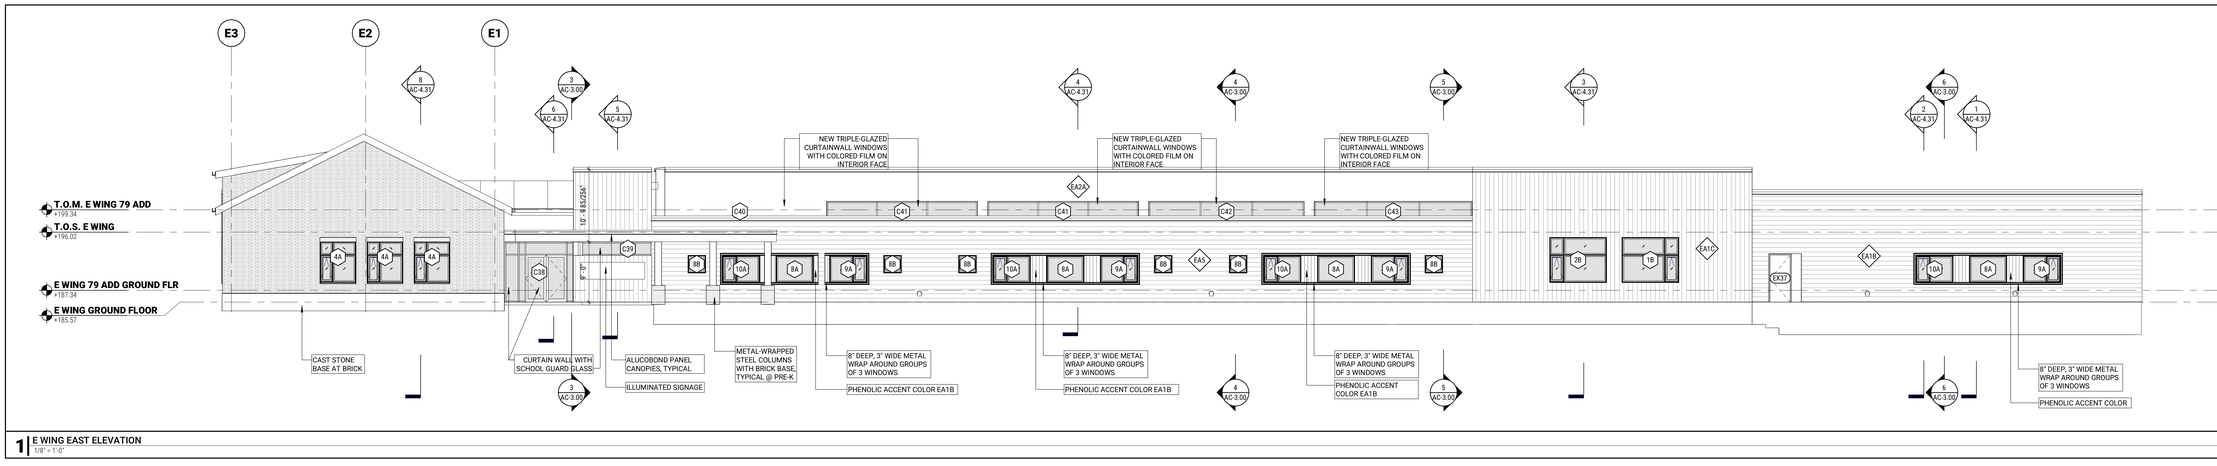

1 E WING EAST ELEVATION
1/8" = 1'-0"

AGAWAM HIGH SCHOOL
760 COOPER STREET AGAWAM, MA 01001

FLANSBURGH
77 NORTH WASHINGTON STREET
BOSTON, MA 02114-1910
FLANSBURGH.COM

Consultants

OWNER'S PROJECT MANAGER:
LEFTFIELD
101 FEDERAL STREET
BOSTON MA, 02110

CIVIL:
SAMIOTES CONSULTANTS INC.
20 A STREET
FRAMINGHAM MA, 01701

LANDSCAPE:
TERRAINK
7 CENTRAL ST STE 150
ARLINGTON MA, 02476

STRUCTURAL:
ENGINEERS DESIGN GROUP INC.
389 MAIN STREET STE 401
MALDEN MA, 02148

MECHANICAL / ELECTRICAL:
VANDERWEIL ENGINEERS
374 SUMMER STREET
BOSTON MA, 02210

PLUMBING / FIRE PROTECTION:
RWH CONSULTING ENGINEERS
540 MEADOW ST EXT
AGAWAM MA, 01001

FOOD SERVICE:
CRABTREE McGRATH ASSOCIATES INC.
161 WEST MAIN ST
GEORGETOWN MA, 01833

CODE:
R.W. SULLIVAN ENGINEERING INC.
529 MAIN ST STE 203
BOSTON MA, 02129

FF&E:
STEFURA ASSOCIATES
77 N WASHINGTON ST
BOSTON MA, 02114

SUSTAINABILITY:
THE GREEN ENGINEER
23 BRADFORD ST
CONCORD MA, 01742

SECURITY:
PAMELA PERINI CONSULTING
WALTHAM, MA

ATHLETIC FIELDS:
ACTIVITAS
70 MILTON STREET
DEDHAM, MA 02026

GEOTHERMAL:
HALEY & ALDRICH
70 BLANCHARD RD, Ste 204
BURLINGTON, MA 01803

THEATRE:
THEATRE PROJECTS
47 WATER ST
SOUTH NORWALK, CT 06854

LIGHTING:
HLB
200 STATE ST, STE 325
BOSTON, MA 02109

HARDWARE:
CAMPBELL-McCABE WORLDWIDE LLC
63 GREAT ROAD
MAYNARD, MA 01754

NO.	DATE	NOTE

ISSUE

Stamp

NOT FOR CONSTRUCTION

AGAWAM PLANNING BOARD SUBMISSION

Key Plan

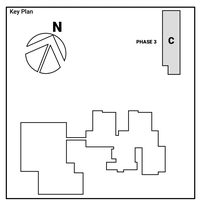

Sheet Title

PRE-K BUILDING ELEVATIONS

Drawn By: Author	Project ID: 202302
Reviewed By: Checker	Scale: 1/8" = 1'-0"
Issue Date: 02/20/25	Plot Date: 2/20/2025 2:32:44 PM

Sheet No.

AC-2.10

2/20/2025 2:32:44 PM
Autodesk Docs://202302-Agawam High School/202302-AgawamHighSchool.rvt

UTILITY POLE OPTIONS

MODERN POLE OPTIONS

GOOSENECK POLE OPTIONS

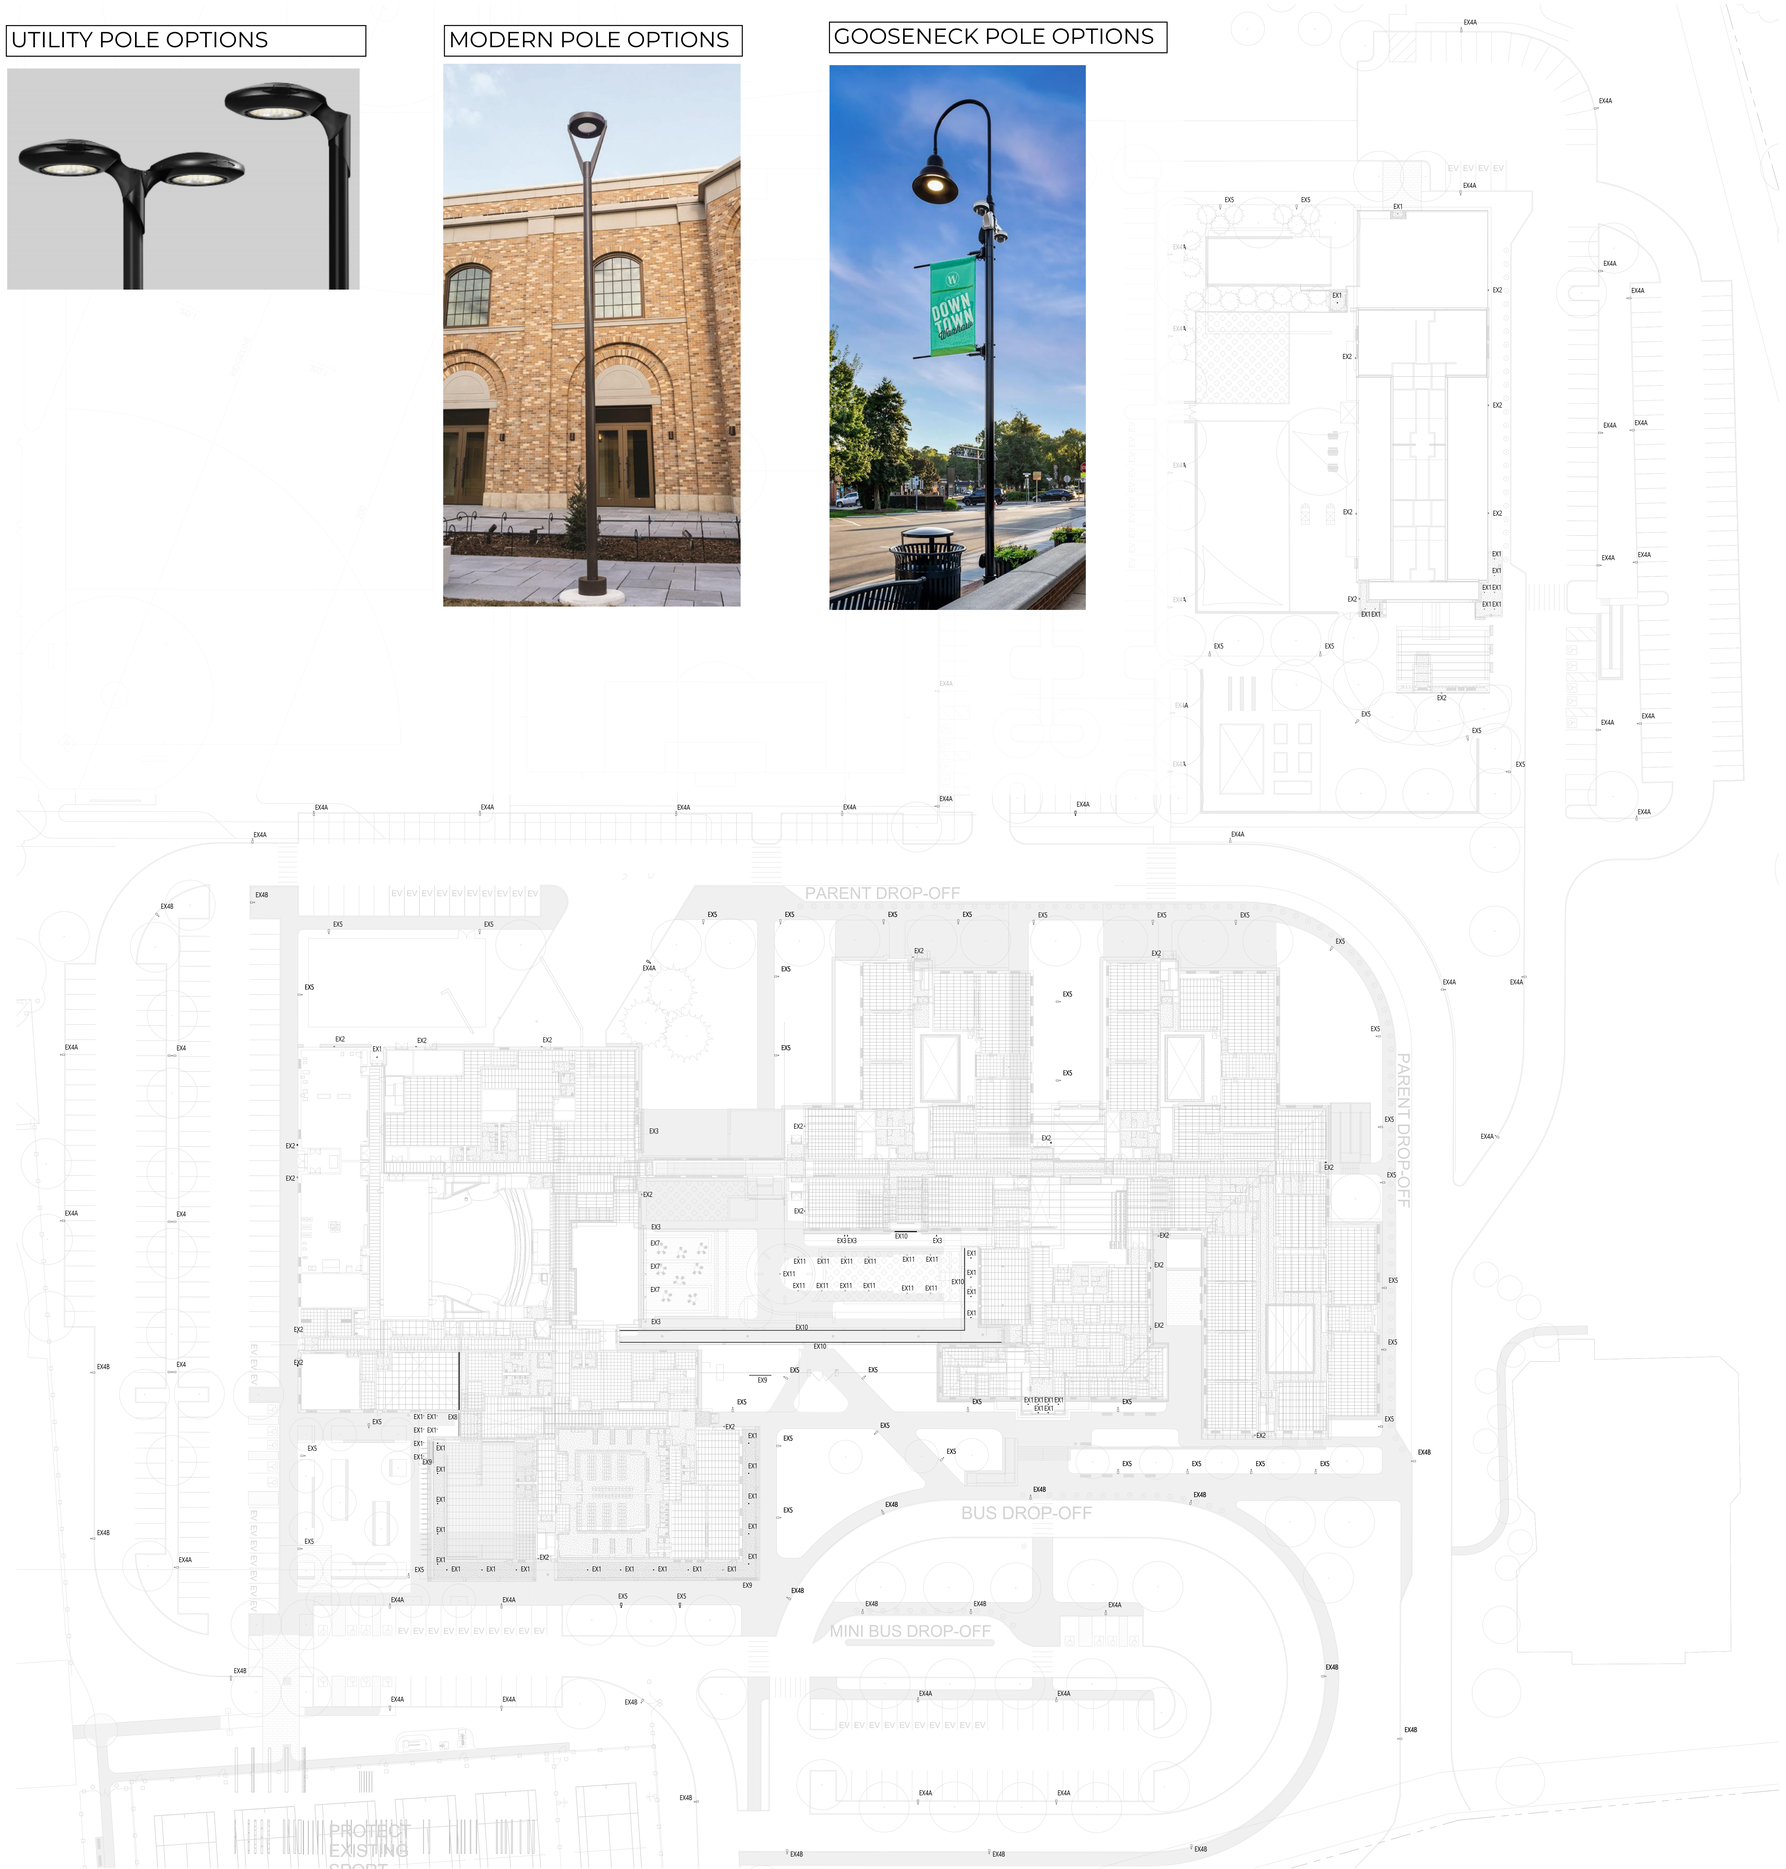

LUMINAIRE LEGEND

- RECESSED DOWNLIGHT FIXED
- SURFACE MOUNTED LINEAR OPTIC
- RECESSED STEPLIGHT
- SURFACE MOUNTED STRIP LIGHT
- SCONCE FLUSH
- POLE MOUNTED AREA LIGHT
- MONOPOINT/TRACK HEAD

LUMINAIRE TAG KEY

F1(2)
dZ1

- LUMINAIRE TYPE
- QUANTITY
- CONTROLS: ZONE
- CONTROLS: AREA
- CONTROLS: DAYLIGHT ZONE

Agawam High School
Agawam, MA

FLANSBURGH
77 NORTH WASHINGTON STREET
BOSTON, MA 02114-1910
FLANSBURGH.COM

Consultants

OWNER'S PROJECT MANAGER:
LEFTFIELD
101 FEDERAL STREET
BOSTON MA, 02110

CIVIL:
SAMIOTES CONSULTANTS INC.
20 A STREET
FRAMINGHAM MA, 01701

LANDSCAPE:
TERRAINK
7 CENTRAL ST STE 150
ARLINGTON MA, 02476

STRUCTURAL:
ENGINEER'S DESIGN GROUP INC.
389 MAIN STREET STE 401
MALDEN MA, 02110

MECHANICAL / ELECTRICAL:
VANDERWEIL ENGINEERS
374 SUMMER STREET
BOSTON MA, 02210

PLUMBING / FIRE PROTECTION:
RWH CONSULTING ENGINEERS
540 MEADOW ST EXT
AGAWAM MA, 01001

FOOD SERVICE:
CRABTREET McGRATH ASSOCIATES INC.
161 WEST MAIN STREET
GEORETOWN MA, 01833

CODE:
R.W. SULLIVAN ENGINEERING INC.
529 MAIN ST STE 203
BOSTON MA, 02129

FF&E:
STEFURA ASSOCIATES
77 N WASHINGTON ST
BOSTON, MA 02114

SUSTAINABILITY:
THE GREEN ENGINEER
23 BRADFORD ST
CONCORD MA, 01742

SECURITY:
PANELA PERINI CONSULTING
WALTHAM MA

ATHLETIC FIELDS:
ACTIVITAS
70 MILTON STREET
DEDHAM MA, 02026

GEOTHERMAL:
HALEY & ALDRICH
70 BLANCHARD RD, Ste 204
BURLINGTON MA, 01803

THEATRE:
THEATRE PROJECTS
47 WATER ST
SOUTH NORWALK CT, 06854

LIGHTING:
HLB
200 STATE ST, STE 325
BOSTON, MA 02109

HARDWARE:
CAMPBELL-McCABE WORLDWIDE LLC
63 GREAT ROAD
MAYNARD, MA 01754

NO.	DATE	NOTE
		ISSUE

Stamp

NOT FOR CONSTRUCTION

Key Plan

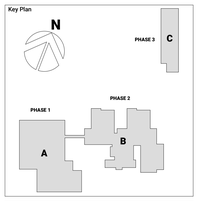

Sheet Title

Site Lighting Plan

Drawn By: CB	Project ID: 230280.000
Reviewed By: MT	Scale: As indicated
Issue Date: 02-20-2025	Plot Date: 2/20/2025 11:55:06 AM
Sheet No.	

SLP-1

2/20/2025 11:55:06 AM
Autodesk Docs://202302-Agawam High School/230280_AgawamHS_LTG.rvt

AGAWAM HIGH SCHOOL
760 COOPER STREET
AGAWAM, MA 01001

STORMWATER REPORT
Pursuant to Massachusetts Stormwater Handbook and Standards &
Town of Agawam Stormwater Regulations

Submitted to:
Town of Agawam Planning Board

Applicant:
Town of Agawam
36 Main St
Agawam, MA 01001

Architect:
Flansburgh Architects
77 N Washington St
Boston, MA 02114

Landscape Architect:
Terraink
7 Central Street, Suite 150
Arlington, MA 02476

Civil Engineer:
Samiotes Consultants, Inc.
20 A Street
Framingham, MA 01701

Plumbing & Fire Protection:
RWH Consulting
540 Meadow St, #2
Agawam, MA 01001

Mechanical & Electrical:
Vanderweil Engineers
274 Summer St
Boston, MA 02210

COMMONWEALTH OF MASSACHUSETTS
STEPHEN R. GARVIN
CIVIL
NO.42772
REGISTERED PROFESSIONAL ENGINEER

FEBRUARY 20, 2025

AGAWAM HIGH SCHOOL
STORMWATER REPORT
AGAWAM, MA

FEBRUARY 2025

Introduction

Project Description:

The existing Agawam High School, located at 760 Cooper Street in Agawam, MA, is a public high school serving the Town of Agawam. The property is approximately 45 acres and is bordered by residential homes and wooded areas to the north, east, and west of the site. The southern boundary of the site is located along the intersection of Mill Street and Cooper Street, where the two school entrances are located (one from each roadway). Residences along Line Street and Jamie Lane are located to the west of the site, and the northern boundary is Springfield Water Supply land.

The campus consists of the existing school with several sprawling wings and courtyard areas, along with athletic facilities, play areas, and open space to the west and north of the school. To the south and east are the existing bituminous asphalt walkways, driveways, and parking lots. To the southeast is the existing Agawam Library property, and to the southwest is the existing stadium and tennis courts, which are to remain.

The proposed project will entail the demolition of most of the existing school, with the exception of the main entrance wing at the south and the Pre-K wing at the northeast. The new school will then be built primarily within the old footprint, with the large community wing being built first at the southwest edge of the existing building, and the rest of the new school being built once the old building is demolished. The project also includes the creation of new exterior spaces adjacent to the school, new parking lots, driveways, and walkways (incorporating MAAB/ADA compliance), new athletic fields and recreational areas, and all new utilities and stormwater management infrastructure.

The stormwater management system for the proposed Agawam High School campus is designed to improve water quality and to mitigate the peak stormwater rates of runoff.

Soils:

The soils resource report and test pit results, conducted in April 2024 by Samiotes Consultants, are located in the Appendices of this report. According to NRCS Web Soil Survey mapping, the soils in the vicinity of the proposed work consist of Merrimac find sandy loam of varying slopes (254A, 254B & 254C). The soil testing effort that was conducted in April 2024 yielded favorable results, with sandy soils observed in all areas of the site that were tested. Based on the NRCS soils and the field results, the soils on the site are considered Hydrological Group “A” with respect to infiltration capabilities. Groundwater was not encountered during the April 2024 soil testing effort to depths as deep as 10+ feet, but based on the Preliminary Geotechnical Report completed by Lahlaf Geotechnical Consulting in August 2023, depths to water ranged from 18.5 to 25 feet below grade.

Existing Stormwater Management:

The existing stormwater infrastructure on site consists of a network of pipes, catch basins, area drains, and roof drains that collect the runoff and then convey the flow into the existing municipal drainage mains within Cooper Street and Mill Street. No existing subsurface infiltration systems are known to exist in the current site condition. The majority of the existing impervious area is currently captured via the existing stormwater system on site and diverted into the municipal system. Many of the fields have underdrains and other surface drain inlets that also capture water from the pervious areas during larger storm events.

Proposed Stormwater Management System:

The proposed stormwater management system incorporates the on-site drainage patterns and will maintain the existing stormwater infrastructure downstream of the new construction area. The new vehicular & pedestrian hardscape areas will feature a network of deep sump catch basins and water quality units (WQUs) that will collect runoff from the throughout the site's impervious areas. Area drains, trench drains, and other smaller drain inlets will be incorporated into the open space and landscaped areas throughout the rest of the site. The majority of the on-site flows will be routed into a series of five (5) subsurface infiltration systems prior to discharging into the existing 18" reinforced concrete pipe (RCP) municipal drain main within Cooper Street to the southeast.

Methodology/ Procedure

Objective:
The objective of the stormwater management for the site is to mitigate any increase in peak storm runoff rates due to the construction of the proposed project while improving water quality and resiliency. Outlined below are the numerous stormwater best management practices (BMP's) proposed to be used on-site. The proposed building roof runoff is captured via the subsurface infiltration system.

Proposed Stormwater Control Systems:
The following are the proposed Best Management Practices (BMP's) stormwater control system's to be used on the site to mitigate an increase in peak stormwater runoff and improve water quality:

Subsurface Structures (Infiltration Chambers):
Subsurface structures are underground systems that capture runoff, and gradually infiltrate it into the groundwater. There are a number of underground infiltration systems that can be installed to enhance groundwater recharge. Subsurface structures are constructed to temporarily detain stormwater while it percolates into the underlying soil. Underground infiltration structures are feasible only where the soil is adequately permeable and the maximum water table and/or elevation is sufficiently low. They can be used to control the quantity, as well as quality, of stormwater runoff if properly designed and constructed. The structures serve as storage chambers for captured stormwater, while the surrounding soil matrix provides treatment.

Deep Sump Catch Basins: A deep sump catch basin (also known as oil and grease or hooded catch basins) acts as underground retention systems designed to remove trash, debris, and coarse sediment from stormwater runoff, and serve as temporary spill containment devices for floatables such as oil and grease that provides pretreatment. A 25% TSS removal is awarded to the deep sump catch basin when used as pre-treatment.

Water Quality Units (WQUs):
Water Quality Units are a flow-through structure with a settling or separation unit to remove sediments and other pollutants. They typically use the power of swirling or flowing water to separate floatables and coarser sediments, are typically designed and manufactured by private businesses, and come in different sizes to accommodate different design storms and flow conditions. Since proprietary separators can be placed in almost any location on a site, they are particularly useful when either site constraints prevent the use of other stormwater techniques or as part of a larger treatment train. Generally they are placed below ground and contain inspection and access ports so that they may be inspected and cleaned.

The stormwater management for the Agawam High School is designed to mitigate any increase in peak stormwater runoff rates due to the construction of the proposed project. The proposed development will result in an increase of impervious area, therefore the proposed stormwater management system is designed to mitigate the increase in the rate of runoff and improve stormwater quality. As tables 1, 2, 3, & 4 below show the peak rate of runoff is reduced for the proposed site.

Watershed Routing

Below is a summary of the various existing and proposed watersheds with a brief narrative describing the routing. As noted above, existing drainage patterns and stormwater infrastructure (as approved and constructed in accordance with the original school construction) were incorporated into the proposed design. The descriptions of the watersheds are depicted in sketches EX-WS and PR-HYD located in the Appendices.

Existing Watersheds:

EX-Watershed-1 (EWS-1): This watershed consists of the northeast portion of the existing site, and includes the lower parking lot and surrounding grassed areas, as well as a small portion of the existing driveway and pedestrian areas at the southeast building entrance. Stormwater runoff from this watershed flows by gravity or into existing drains to an existing double catch basin in the eastern center low point of the lower parking lot. This double catch basin overflows at the surface into an erosion channel. All flows end up at the surface to the east of the site, depicted as POA-1.

EX-Watershed-2 (EWS-2): This watershed consists of the north and east portions of the site, and include approximately half of the existing school footprint, along with parking, drives and walkways, playfields, and landscaped areas. Stormwater runoff from this watershed is captured by a series of catch basins and roof drains that discharge to an existing 12" corrugated plastic pipe (CPP) into the Library property to the southeast. It is presumed that this pipe eventually connects to the Cooper Street municipal drain southeast of the site at the library entrance, beyond our focus area. This discharge location is depicted as POA-2.

EX-Watershed-3 (EWS-3): This watershed is the largest and consists of the entire southwest zone of the site, and includes the other approximate half of the existing school footprint, along with parking, drives and walkways, playfields, and landscaped areas. Stormwater runoff from this watershed is captured by a series of catch basins and roof drains that are then routed southeast across the parking lot and down the driveway to the existing 18" RCP municipal drain within Cooper Street. This discharge location is depicted as POA-3.

EX-Watershed-4 (EWS-4): This watershed consists of the northwest portion of the site and is almost entirely grassed playfield area. This watershed flows by gravity into the neighboring properties to the northwest of the site. This discharge location is depicted as POA-4.

Proposed Watersheds:

PR-Watershed-1 (PWS-1): This watershed consists of the northeast portion of the existing site, slightly altered from the existing EWS-1 with some of the flows diverted south. This watershed and includes the lower parking lot (which is remaining) and surrounding grassed areas. Stormwater runoff from this watershed flows by gravity or into existing drains to an existing double catch basin in the eastern center low point of the lower parking lot. All flows end up at POA-1.

PR-Watershed-2 (PWS-2): This watershed is broken up into three (3) subcatchments (PWS-2A, PWS-2B, PWS-2C) and includes the northeast portion of the renovated site. This watershed encompasses the new soccer field, landscaped areas, portions of the new parking lots, loading dock and drives, and the renovated Pre-K building. Stormwater runoff from this watershed is captured by a series of catch basins and roof drains that discharge into Infiltrations Systems #1 and #2 (INF-1 & INF-2). Infiltration System #1 is located in the northern portion of the site and has a 10" PVC overflow that discharges

into the existing 12" CPP drain at POA-2. Infiltration System #2 is centrally located within PWS-2 and has a 12" PVC overflow that also discharges to POA-2.

PR-Watershed-3 (PWS-3): This watershed consists of the northwest, west, and south portions of the proposed site and is broken up into four (4) subcatchments (PWS-3A, PWS-3B, PWS-3C, and PWS-3D). This watershed includes the northern baseball fields, western parking lots and drives, and southern parking areas and bus loop, as well as landscaped areas and roof drains from the new building. Runoff from this watershed is directed into Infiltration Systems #3, #4 and #5 (INF-3, INF-4, & INF-5).

PR-Watershed-4 (PWS-4): This watershed consists of the northwest portion of the site and is almost entirely grassed playfield area. This watershed is slightly reduced in area from the existing EWS-4 watershed, and the remaining portion flows by gravity into the neighboring properties to the northwest at POA-4.

Results/ Summary

Results of Analysis:
Through the use of the HydroCAD Software, the curve numbers, times of concentrations, and peak discharge rates were determined for both the existing conditions and the proposed conditions. The results of the study shows that both the post-development peak rates of runoff are equal or less than the existing rates.

As shown in Tables 1, 2, 3, & 4 below, the post development peak rates of runoff from the site will be mitigated:

Table 1 – POA-1 (offsite)
Peak Rates of Runoff (cfs)

	2-year storm	10-year storm	25-year storm	100-year storm
Existing	1.53	4.95	7.44	11.57
Proposed	1.09	3.92	6.02	9.55

Table 2 – POA-2
Peak Rates of Runoff (cfs)

	2-year storm	10-year storm	25-year storm	100-year storm
Existing	6.95	18.73	26.98	40.30
Proposed	1.01	7.42	10.84	16.76

Table 3 – POA-3 Peak Rates of Runoff (cfs)				
	2-year storm	10-year storm	25-year storm	100-year storm
Existing	9.90	28.65	42.02	63.81
Proposed	2.19	11.89	17.92	26.96

Table 4 – POA-4 (offsite) Peak Rates of Runoff (cfs)				
	2-year storm	10-year storm	25-year storm	100-year storm
Existing	0.04	0.69	1.42	2.80
Proposed	0.01	0.17	0.42	0.96

Stormwater Management Standards

The Department of Environmental Protection has implemented the Stormwater Management Standards as of November 18, 1996 and updated them in April 2008. The standards met are described below and in the Stormwater Management Form as provided by DEP.

Standard #1: Untreated Stormwater

The project is designed so that stormwater conveyances (outfalls/discharges) do not discharge untreated stormwater into, or cause erosion to, wetlands or waters.

Therefore Standard #1 is met.

Standard #2: Post-development peak discharge rates

The proposed project will result in an increase in impervious area. The proposed stormwater management system has been designed so that there is no increase overall in post construction discharge rates from the site. See Tables 1, 2, 3, & 4 above.

Therefore Standard #2 is met.

Standard #3: Recharge to groundwater

Loss of annual recharge to groundwater shall be eliminated or minimized through the use of environmental sensitive site design, stormwater best management practices, and good operation and maintenance. At a minimum, the annual recharge from the post- development site shall approximate the annual recharge from pre-development conditions based on soil type. This Standard is met when the stormwater management system is designed to infiltrate the required recharge volume as determined in accordance with the Massachusetts Stormwater Handbook.

Soil types have been identified based on the information contained in the Soil Report. We have determined that the soils are consistent with Hydrologic soil type "A" which requires runoff to be infiltrated (as listed in the table below) from new impervious areas.

The proposed development will result in an increase in impervious area in the "A" soil areas. To be conservative, the calculations for required recharge volumes are based on the required inches of runoff for the new impervious area per soil area.

Hydrologic Group Volume to Recharge (x Total Impervious Area)	
Hydrologic Group	Volume to Recharge x Total Impervious Area
A	0.60 inches of runoff
B	0.35 inches of runoff
C	0.25 inches of runoff
D	0.10 inches of runoff

Required Recharge Volumes:

"A" Soils

Infiltration Rate: 0.60 inches of runoff
Proposed Site New Impervious Area in "A" Soils: 566,616 sf
566,616 sf x 0.60 x (1/12) = 28,330.8 cf

Total required recharge volume: 28,331 cf

The following volumes are based on a 2.2" rainfall event resulting in 0.6" of runoff depth. During this event, the infiltration systems discarded the following volumes:

Infiltration System #1 = 9,096 cf
Infiltration System #2 = 6,691 cf
Infiltration System #3 = 181 cf
Infiltration System #4 = 7,914 cf
Infiltration System #5 = 9,037 cf

Total provided recharge volume: 32,919 cf

Therefore Standard #3 is met.

Standard #4: TSS removal

The BMP's selected to remove TSS from impervious areas for this include: Catch Basins, Water Quality, and Subsurface Structures.

PR-Watershed-1 (New construction)

Initial TSS=1.00
Catch Basin: (1.00)(1.00-0.25)=0.75
Water Quality Unit: (0.75)(1.00-0.80)=0.15
Infiltration System: (0.15)(1.00-0.80)=0.03

TSS Removal= 97%
PR-Watershed-2 (New construction)

Initial TSS=1.00
Catch Basin: (1.00)(1.00-0.25)=0.75
Water Quality Unit: (0.75)(1.00-0.80)=0.15
Infiltration System: (0.15)(1.00-0.80)=0.03
TSS Removal= 97%

PR-Watershed-3 (New construction)

Initial TSS=1.00
Catch Basin: (1.00)(1.00-0.25)=0.75
Water Quality Unit: (0.75)(1.00-0.80)=0.15
Infiltration System: (0.15)(1.00-0.80)=0.03
TSS Removal= 97%

PR-Watershed-4 (New construction)

Initial TSS=1.00
Catch Basin: (1.00)(1.00-0.25)=0.75
Water Quality Unit: (0.75)(1.00-0.80)=0.15
Infiltration System: (0.15)(1.00-0.80)=0.03
TSS Removal= 97%

Therefore Standard #4 is met.

Standard #5: Higher potential pollutant loads

The project site does not contain Land Uses with Higher Potential Pollutant Loads.

Therefore Standard #5 is met.

Standard #6: Protection of critical areas

The site is NOT located within critical areas as defined by Critical areas are Outstanding Resource Waters (ORW) as designated in 314 CMR 4.00, Special Resource Waters as designated in 314 CMR 4.00, recharge areas for public water supplies as defined in 310 CMR 22.02 (Zone Is, Zone IIs and Interim Wellhead Protection Areas for groundwater sources and Zone As for surface water sources), bathing beaches as defined in 105 CMR 445.000, cold-water fisheries as defined in 314 CMR 9.02 and 310 CMR 10.04, and shellfish growing areas as defined in 314 CMR 9.02 and 310 CMR 10.04.

Therefore Standard #6 is met.

Standard #7: Redevelopment projects

While a large portion of the site is being redeveloped, there is an increase in impervious area, thus the project is considered a combination of New Construction and Redevelopment and all of the Standards will be met.

Therefore Standard #7 is met.

Standard #8: Construction Period Pollution Prevention and Erosion and Sedimentation Control

Soil Erosion and Sediment Control Plan:
The objectives of the Soil Erosion and Sediment Control Plan are to control erosion at its source with temporary control structures, minimize the runoff from areas of disturbance, and de-concentrate and distribute stormwater runoff through natural vegetation before discharge to critical zones such as streams or wetlands. Soil erosion control does not begin with the perimeter sediment trap. It begins at the source of the sediment, the disturbed land areas, and extends down to the control structure.

The Soil Erosion and Sediment Control Plan will be enacted in order to protect the resource areas during construction. The erosion control devices will remain in place until all exposed areas have been stabilized with vegetation or impervious surfaces.

The objective of the Soil Erosion & Sediment Control Plan that will be enacted on site is to control the vulnerability of the soil to the erosion process or the capability of moving water to detach soil particles during the construction phase(s).

The erosion and sediment control plan to be in place during the construction phase is detailed within the civil design plans (included).

Therefore Standard #8 is met.

Standard #9: Operation & Maintenance Plan

An operation and maintenance plan for both construction and post-development stormwater controls has been developed. The plan includes owner(s); parties responsible for operation and maintenance; schedule for inspection and maintenance; routine and non-routine maintenance tasks. A copy of the O&M is included in the Appendices.

Therefore Standard #9 is met.

Standard #10: All illicit discharges to the stormwater management system are prohibited

It is not anticipated that there will be any Illicit discharges for the project.

Therefore Standard #10 is met.

TABLE OF CONTENTS FOR APPENDICES

APPENDIX 1:
SOIL REPORT

APPENDIX 2:
EXISTING AND PROPOSED WATERSHEDS

APPENDIX 3:
EXISTING HYDROCAD REPORT

APPENDIX 4:
PROPOSED HYDROCAD REPORT

APPENDIX 5:
CONSTRUCTION PERIOD POLLUTION PREVENTION PLAN,
OPERATION AND MAINTENANCE PLAN, AND
LONG-TERM POLLUTION PREVENTION PLAN

APPENDIX 1:
SOIL REPORT

Soil Map—Hampden County, Massachusetts, Central Part
(Agawam Soil Map)

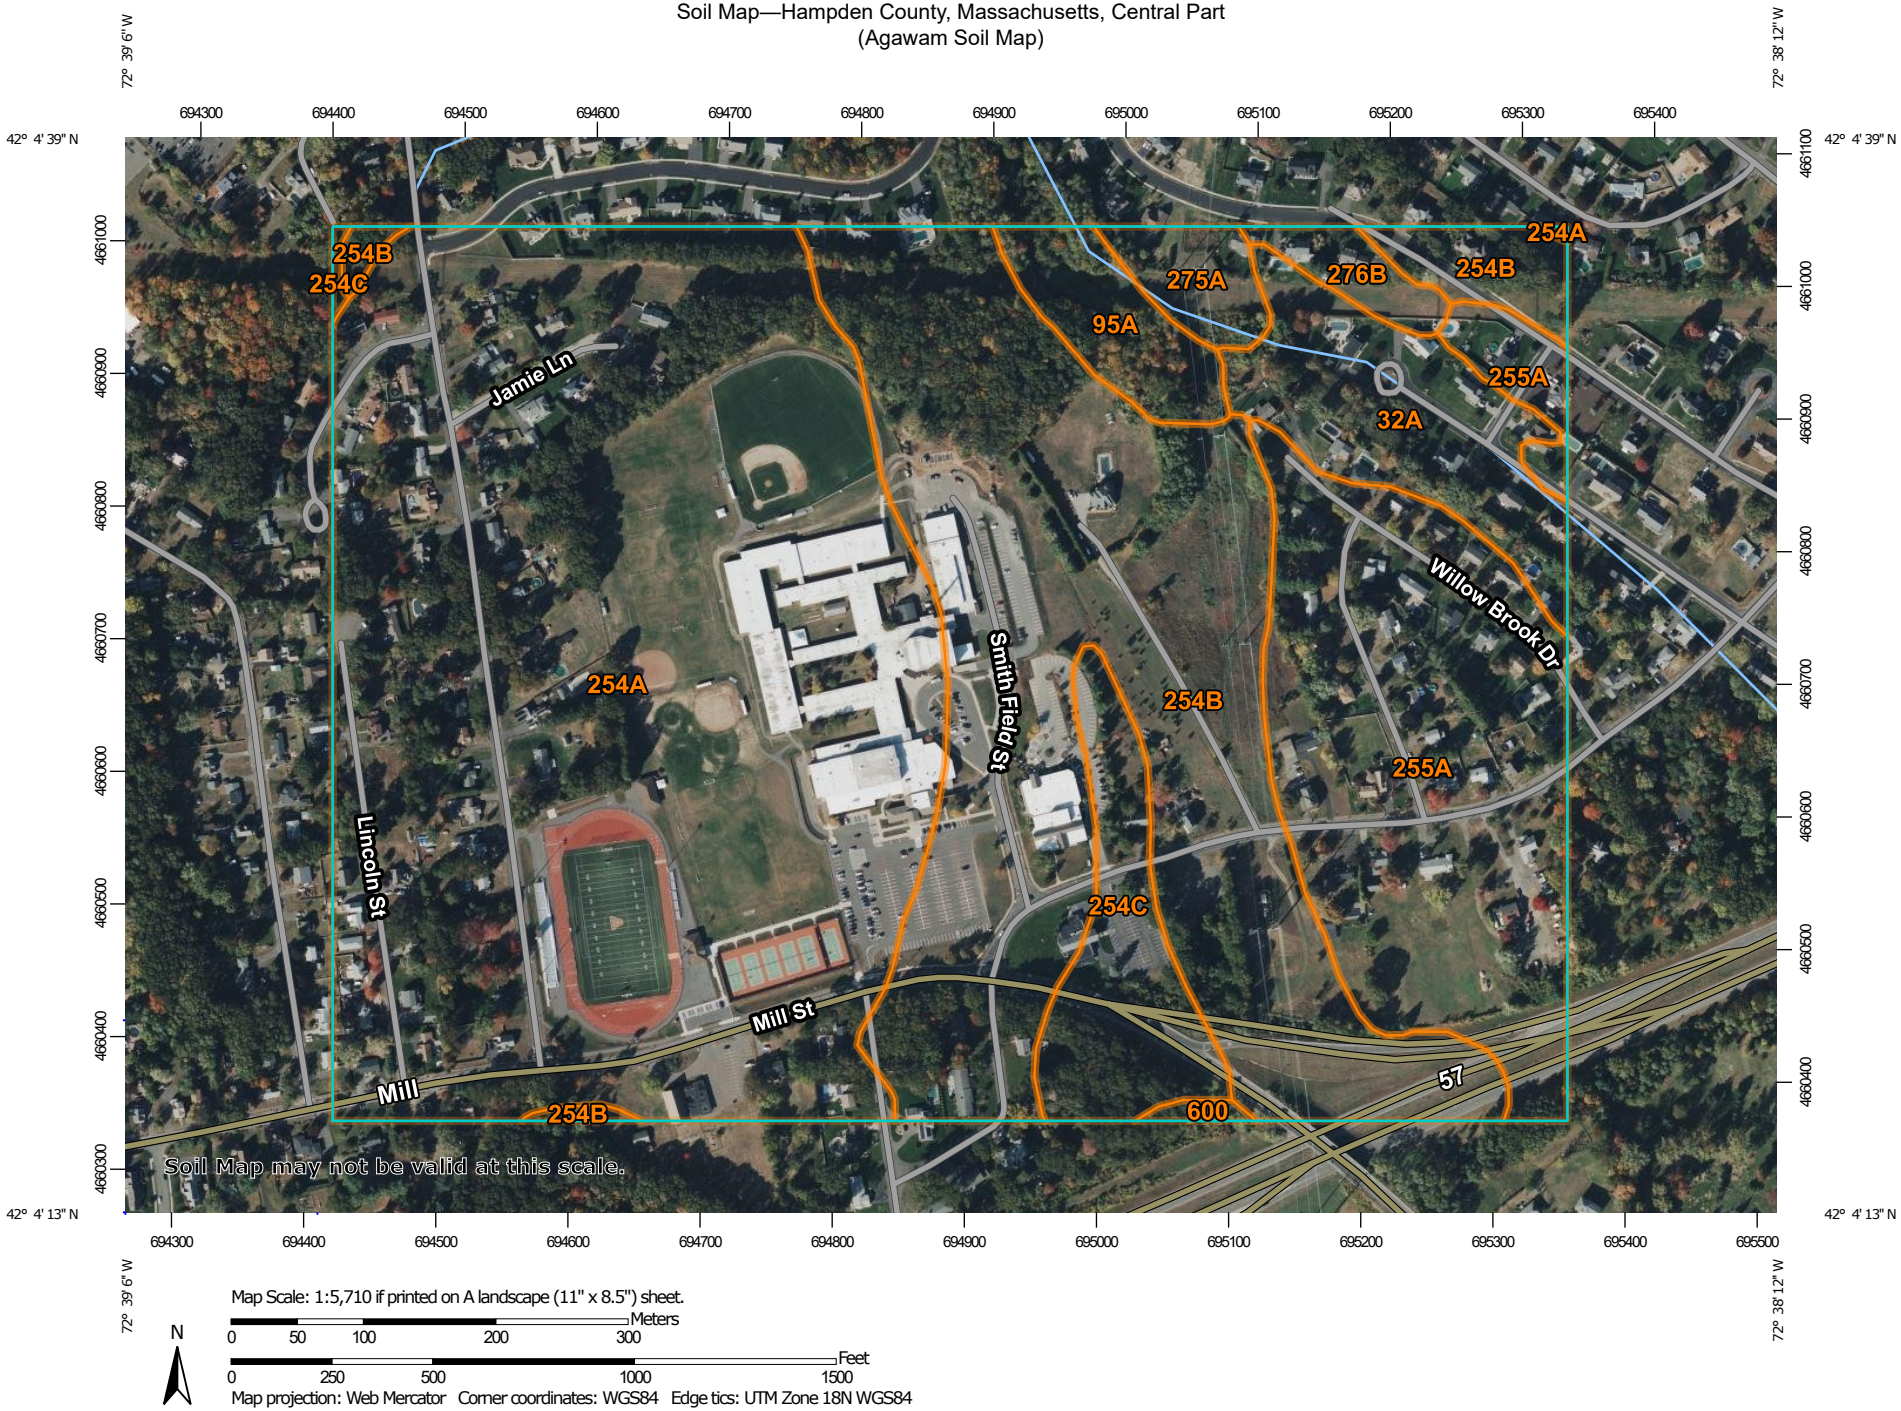

Map Scale: 1:5,710 if printed on A landscape (11" x 8.5") sheet.

N

Meters
0 50 100 200 300

Feet
0 250 500 1000 1500

Map projection: Web Mercator Corner coordinates: WGS84 Edge tics: UTM Zone 18N WGS84

MAP LEGEND

Area of Interest (AOI)
- Area of Interest (AOI)

Soils
- Soil Map Unit Polygons
- Soil Map Unit Lines
- Soil Map Unit Points

Special Point Features
- Blowout
- Borrow Pit
- Clay Spot
- Closed Depression
- Gravel Pit
- Gravelly Spot
- Landfill
- Lava Flow
- Marsh or swamp
- Mine or Quarry
- Miscellaneous Water
- Perennial Water
- Rock Outcrop
- Saline Spot
- Sandy Spot
- Severely Eroded Spot
- Sinkhole
- Slide or Slip
- Sodic Spot
- Spoil Area
- Stony Spot
- Very Stony Spot
- Wet Spot
- Other
- Special Line Features

Water Features
- Streams and Canals

Transportation
- Rails
- Interstate Highways
- US Routes
- Major Roads
- Local Roads

Background
- Aerial Photography

MAP INFORMATION

The soil surveys that comprise your AOI were mapped at 1:15,800.

Warning: Soil Map may not be valid at this scale.

Enlargement of maps beyond the scale of mapping can cause misunderstanding of the detail of mapping and accuracy of soil line placement. The maps do not show the small areas of contrasting soils that could have been shown at a more detailed scale.

Please rely on the bar scale on each map sheet for map measurements.

Source of Map: Natural Resources Conservation Service
Web Soil Survey URL:
Coordinate System: Web Mercator (EPSG:3857)

Maps from the Web Soil Survey are based on the Web Mercator projection, which preserves direction and shape but distorts distance and area. A projection that preserves area, such as the Albers equal-area conic projection, should be used if more accurate calculations of distance or area are required.

This product is generated from the USDA-NRCS certified data as of the version date(s) listed below.

Soil Survey Area: Hampden County, Massachusetts, Central Part
Survey Area Data: Version 17, Sep 10, 2023

Soil map units are labeled (as space allows) for map scales 1:50,000 or larger.

Date(s) aerial images were photographed: Oct 15, 2020—Oct 31, 2020

The orthophoto or other base map on which the soil lines were compiled and digitized probably differs from the background imagery displayed on these maps. As a result, some minor shifting of map unit boundaries may be evident.

Map Unit Legend

Map Unit Symbol	Map Unit Name	Acres in AOI	Percent of AOI
32A	Wareham loamy sand, 0 to 3 percent slopes	7.6	4.9%
95A	Podunk fine sandy loam, 0 to 3 percent slopes, occasionally flooded	3.3	2.1%
254A	Merrimac fine sandy loam, 0 to 3 percent slopes	70.6	45.2%
254B	Merrimac fine sandy loam, 3 to 8 percent slopes	42.0	26.9%
254C	Merrimac fine sandy loam, 8 to 15 percent slopes	6.2	4.0%
255A	Windsor loamy sand, 0 to 3 percent slopes	23.0	14.7%
275A	Agawam fine sandy loam, 0 to 3 percent slopes	2.0	1.3%
276B	Ninigret fine sandy loam, 0 to 3 percent slopes	1.4	0.9%
600	Pits, gravel	0.3	0.2%
Totals for Area of Interest		**156.3**	**100.0%**

Hampden County, Massachusetts, Central Part

254A—Merrimac fine sandy loam, 0 to 3 percent slopes

Map Unit Setting

National map unit symbol: 2tyqr
Elevation: 0 to 1,100 feet
Mean annual precipitation: 36 to 71 inches
Mean annual air temperature: 39 to 55 degrees F
Frost-free period: 140 to 240 days
Farmland classification: All areas are prime farmland

Map Unit Composition

Merrimac and similar soils: 85 percent
Minor components: 15 percent
Estimates are based on observations, descriptions, and transects of the mapunit.

Description of Merrimac

Setting

Landform: Outwash plains, outwash terraces, moraines, eskers, kames
Landform position (two-dimensional): Summit, shoulder, backslope, footslope
Landform position (three-dimensional): Crest, side slope, riser, tread
Down-slope shape: Convex
Across-slope shape: Convex
Parent material: Loamy glaciofluvial deposits derived from granite, schist, and gneiss over sandy and gravelly glaciofluvial deposits derived from granite, schist, and gneiss

Typical profile

Ap - 0 to 10 inches: fine sandy loam
Bw1 - 10 to 22 inches: fine sandy loam
Bw2 - 22 to 26 inches: stratified gravel to gravelly loamy sand
2C - 26 to 65 inches: stratified gravel to very gravelly sand

Properties and qualities

Slope: 0 to 3 percent
Depth to restrictive feature: More than 80 inches
Drainage class: Somewhat excessively drained
Runoff class: Very low
Capacity of the most limiting layer to transmit water (Ksat): Moderately high to very high (1.42 to 99.90 in/hr)
Depth to water table: More than 80 inches
Frequency of flooding: None
Frequency of ponding: None
Calcium carbonate, maximum content: 2 percent
Maximum salinity: Nonsaline (0.0 to 1.4 mmhos/cm)
Sodium adsorption ratio, maximum: 1.0

Available water supply, 0 to 60 inches: Low (about 4.6 inches)

Interpretive groups

Land capability classification (irrigated): None specified
Land capability classification (nonirrigated): 2s
Hydrologic Soil Group: A
Ecological site: F145XY008MA - Dry Outwash
Hydric soil rating: No

Minor Components

Hinckley

Percent of map unit: 5 percent
Landform: Deltas, kames, eskers, outwash plains
Landform position (two-dimensional): Summit, shoulder, backslope
Landform position (three-dimensional): Head slope, nose slope, crest, side slope, rise
Down-slope shape: Convex
Across-slope shape: Convex, linear
Hydric soil rating: No

Sudbury

Percent of map unit: 5 percent
Landform: Deltas, terraces, outwash plains
Landform position (two-dimensional): Footslope
Landform position (three-dimensional): Tread, dip
Down-slope shape: Concave
Across-slope shape: Linear
Hydric soil rating: No

Agawam

Percent of map unit: 3 percent
Landform: Stream terraces, outwash terraces, outwash plains, moraines, eskers, kames
Landform position (three-dimensional): Rise
Down-slope shape: Convex
Across-slope shape: Convex
Hydric soil rating: No

Windsor

Percent of map unit: 2 percent
Landform: Dunes, deltas, outwash terraces, outwash plains
Landform position (two-dimensional): Summit
Landform position (three-dimensional): Tread, riser
Down-slope shape: Convex, linear
Across-slope shape: Convex, linear
Hydric soil rating: No

Data Source Information

Soil Survey Area: Hampden County, Massachusetts, Central Part
Survey Area Data: Version 17, Sep 10, 2023

Commonwealth of Massachusetts
City/Town of Agawam

Form 11 - Soil Suitability Assessment for On-Site Sewage Disposal

A. Facility Information

Agawam High School
Owner Name

760 Cooper St
Street Address

Map/Lot #

Agawam
City

MA
State

01001
Zip Code

B. Site Information

1. (Check one) ☐ New Construction ☒ Upgrade

2. Soil Survey — Web Soil Survey (Source); 254A (Soil Map Unit); Merrimac Fine Sandy Loam (Soil Series)

Outwash terrace or kame
Landform

Hydrologic Soil Group = A
Soil Limitations

Sandy glaciofluvial deposits
Soil Parent material

3. Surficial Geological Report — 2018 USGS (Year Published/Source); Coarse deposits (Map Unit)

Sand and gravel deposits, composed mainly of very coarse to fine sand, commonly in well-sorted layers.
Description of Geologic Map Unit:

4. Flood Rate Insurance Map — Within a regulatory floodway? ☐ Yes ☒ No

5. Within a velocity zone? ☐ Yes ☒ No

6. Within a Mapped Wetland Area? ☐ Yes ☒ No — If yes, MassGIS Wetland Data Layer: ____ Wetland Type

7. Current Water Resource Conditions (USGS): 4/16/24 - MA-CMW 95R Chicopee, MA — Range: ☒ Above Normal ☐ Normal ☐ Below Normal

8. Other references reviewed:
(Zone II, IWPA, Zone A, EEA Data Portal, etc.)

Commonwealth of Massachusetts
City/Town of Agawam

Form 11 - Soil Suitability Assessment for On-Site Sewage Disposal

C. On-Site Review (*minimum of two holes required at every proposed primary and reserve disposal area)*

Deep Observation Hole Number: TP-1 (Hole #) | 04/18/24 (Date) | 8:30 AM (Time) | 45° RAINY (Weather) | (Latitude) | (Longitude)

1. Land Use: PARKING LOT (e.g., woodland, agricultural field, vacant lot, etc.) | N/A (Vegetation) | NO (Surface Stones (e.g., cobbles, stones, boulders, etc.)) | 3-8 (Slope (%))

Description of Location: Southwest area of main parking lot (south of existing school and ~175' north of Mill St)

2. Soil Parent Material: Sandy glaciofluvial deposits | Outwash Terrace/Kame (Landform) | SU (Position on Landscape (SU, SH, BS, FS, TS, Plain))

3. Distances from: Open Water Body >100 feet | Drainage Way >100 feet | Wetlands >100 feet | Property Line >100 feet | Drinking Water Well >100 feet | Other _____ feet

4. Unsuitable Materials Present: ☒ Yes ☐ No If Yes: ☒ Disturbed Soil/Fill Material ☐ Weathered/Fractured Rock ☐ Bedrock

5. Groundwater Observed: ☐ Yes ☒ No If yes: _____ Depth to Weeping in Hole _____ Depth to Standing Water in Hole

Soil Log

Depth (in)	Soil Horizon /Layer	Soil Texture (USDA	Soil Matrix: Color-Moist (Munsell)	Redoximorphic Features			Coarse Fragments % by Volume		Soil Structure	Soil Consistence (Moist)	Other
				Depth	Color	Percent	Gravel	Cobbles & Stones			
0-3	A.C.				Cnc : Dpl:						ASPHALT
3-15	FILL	LOAMY SAND	7.5 YR 4/3		Cnc : Dpl:		20-30	10-20	Single	Loose	
15-36	B	SAND	10 YR 4/4		Cnc : Dpl:		5-10	5-10	Single	Loose	
36-120	C	SAND	10 YR 5/4		Cnc : Dpl:		5-10	5-10	Single	Loose	
					Cnc : Dpl:						
					Cnc : Dpl:						

Additional Notes:

Commonwealth of Massachusetts
City/Town of Agawam

Form 11 - Soil Suitability Assessment for On-Site Sewage Disposal

C. On-Site Review (*minimum of two holes required at every proposed primary and reserve disposal area)*

Deep Observation Hole Number: TP-2 (Hole #) | 4/18/24 (Date) | 9:15 AM (Time) | 45° RAINY (Weather) | _____ (Latitude) | _____ (Longitude)

1. Land Use: FRONT LAWN (e.g., woodland, agricultural field, vacant lot, etc.) | _____ (Vegetation) | NO (Surface Stones (e.g., cobbles, stones, boulders, etc.)) | 0-5 (Slope (%))

Description of Location: Southern landscape island, 40' north of Mill St

2. Soil Parent Material: Sandy glaciofluvial deposits | Outwash Terrace/Kame (Landform) | SU (Position on Landscape (SU, SH, BS, FS, TS, Plain))

3. Distances from: Open Water Body >100 feet | Drainage Way >100 feet | Wetlands >100 feet | Property Line >40 feet | Drinking Water Well >100 feet | Other _____ feet

4. Unsuitable Materials Present: ☒ Yes ☐ No If Yes: ☒ Disturbed Soil/Fill Material ☐ Weathered/Fractured Rock ☐ Bedrock

5. Groundwater Observed: ☐ Yes ☒ No If yes: _____ Depth to Weeping in Hole _____ Depth Standing Water in Hole

Soil Log

Depth (in)	Soil Horizon /Layer	Soil Texture (USDA)	Soil Matrix: Color-Moist (Munsell)	Redoximorphic Features			Coarse Fragments % by Volume		Soil Structure	Soil Consistence (Moist)	Other
				Depth	Color	Percent	Gravel	Cobbles & Stones			
0-10	A	LOAMY SAND	10 YR 3/2		Cnc : Dpl:		0-10	0-10	Granular	Friable	
10-24	FILL	LOAMY SAND	7.5 YR 4/3		Cnc : Dpl:		10-20	10-20	Single	Loose	
24-36	B	SAND	10 YR 4/4		Cnc : Dpl:		5-10	5-10	Single	Loose	
36-126	C	SAND	10 YR 5/4		Cnc : Dpl:		5-10	5-10	Single	Loose	
					Cnc : Dpl:						
					Cnc : Dpl:						

Additional Notes:

Commonwealth of Massachusetts
City/Town of Agawam

Form 11 - Soil Suitability Assessment for On-Site Sewage Disposal

D. Determination of High Groundwater Elevation

1. Method Used (Choose one):

	Obs. Hole # TP-1	Obs. Hole # TP-2
☐ Depth to soil redoximorphic features	_____ inches	_____ inches
☒ Depth to observed standing water in observation hole	> 120 inches	> 126 inches
☐ Depth to adjusted seasonal high groundwater (S_h) (USGS methodology)	_____ inches	_____ inches

_____ Index Well Number _____ Reading Date

$S_h = S_c – [S_r \times (OW_c – OW_{max})/OW_r]$

Obs. Hole/Well# _____ S_c _____ S_r _____ OW_c _____ OW_{max} _____ OW_r _____ S_h _____

E. Depth of Pervious Material

1. Depth of Naturally Occurring Pervious Material

   a. Does at least four feet of naturally occurring pervious material exist in all areas observed throughout the area proposed for the soil absorption system?

      ☒ Yes ☐ No

   b. If yes, at what depth was it observed (exclude O, A, and E Horizons)? Upper boundary: 15 inches Lower boundary: 126 inches

   c. If no, at what depth was impervious material observed? Upper boundary: _____ inches Lower boundary: _____ inches

Commonwealth of Massachusetts
City/Town of Agawam

Form 11 - Soil Suitability Assessment for On-Site Sewage Disposal

F. Certification

I certify that I am currently approved by the Department of Environmental Protection pursuant to 310 CMR 15.017 to conduct soil evaluations and that the above analysis has been performed by me consistent with the required training, expertise and experience described in 310 CMR 15.017. I further certify that the results of my soil evaluation, as indicated in the attached Soil Evaluation Form, are accurate and in accordance with 310 CMR 15.100 through 15.107.

	04/18/2024
Signature of Soil Evaluator	Date
Matthew Zirolli #14562	10/01/2024
Typed or Printed Name of Soil Evaluator / License #	Expiration Date of License
Name of Approving Authority Witness	Approving Authority

Note: In accordance with 310 CMR 15.018(2) this form must be submitted to the approving authority within 60 days of the date of field testing, and to the designer and the property owner with Percolation Test Form 12.

Field Diagrams: Use this area for field diagrams:

Commonwealth of Massachusetts
City/Town of Agawam

Form 11 - Soil Suitability Assessment for On-Site Sewage Disposal

A. Facility Information

Agawam High School
Owner Name

760 Cooper St
Street Address

Map/Lot #

Agawam
City

MA
State

01001
Zip Code

B. Site Information

1. (Check one) ☐ New Construction ☒ Upgrade

2. Soil Survey — Web Soil Survey (Source); 254A (Soil Map Unit); Merrimac Fine Sandy Loam (Soil Series)

   Outwash terrace or kame (Landform); Hydrologic Soil Group = A (Soil Limitations)

   Sandy glaciofluvial deposits
   Soil Parent material

3. Surficial Geological Report — 2018 USGS (Year Published/Source); Coarse deposits (Map Unit)

   Sand and gravel deposits, composed mainly of very coarse to fine sand, commonly in well-sorted layers.
   Description of Geologic Map Unit:

4. Flood Rate Insurance Map — Within a regulatory floodway? ☐ Yes ☒ No

5. Within a velocity zone? ☐ Yes ☒ No

6. Within a Mapped Wetland Area? ☐ Yes ☒ No — If yes, MassGIS Wetland Data Layer: ____ (Wetland Type)

7. Current Water Resource Conditions (USGS): 4/16/24 - MA-CMW 95R Chicopee, MA — Range: ☒ Above Normal ☐ Normal ☐ Below Normal

8. Other references reviewed:
   (Zone II, IWPA, Zone A, EEA Data Portal, etc.)

Commonwealth of Massachusetts
City/Town of Agawam

Form 11 - Soil Suitability Assessment for On-Site Sewage Disposal

C. On-Site Review (*minimum of two holes required at every proposed primary and reserve disposal area)*

Deep Observation Hole Number: TP-3 (Hole #) | 04/18/24 (Date) | 1:30 PM (Time) | 50° RAINY (Weather) | (Latitude) | (Longitude)

1. Land Use: SOCCER FIELD (e.g., woodland, agricultural field, vacant lot, etc.) | Grass (Vegetation) | NO (Surface Stones (e.g., cobbles, stones, boulders, etc.)) | 3-8 (Slope (%))

Description of Location: Southwest end of existing southwest soccer/playfield, about 330' north of Mill St

2. Soil Parent Material: Sandy glaciofluvial deposits | Outwash Terrace/Kame (Landform) | SU (Position on Landscape (SU, SH, BS, FS, TS, Plain))

3. Distances from: Open Water Body >100 feet | Drainage Way >100 feet | Wetlands >100 feet | Property Line >100 feet | Drinking Water Well >100 feet | Other _____ feet

4. Unsuitable Materials Present: ☐ Yes ☒ No If Yes: ☐ Disturbed Soil/Fill Material ☐ Weathered/Fractured Rock ☐ Bedrock

5. Groundwater Observed: ☐ Yes ☒ No If yes: _____ Depth to Weeping in Hole _____ Depth to Standing Water in Hole

Soil Log

Depth (in)	Soil Horizon /Layer	Soil Texture (USDA	Soil Matrix: Color-Moist (Munsell)	Redoximorphic Features			Coarse Fragments % by Volume		Soil Structure	Soil Consistence (Moist)	Other
				Depth	Color	Percent	Gravel	Cobbles & Stones			
0-12	A	LOAMY SAND	10 YR 3/2		Cnc : Dpl:		0-10	0-10	Granular	Friable	
12-36	B	SAND	10 YR 4/4		Cnc : Dpl:		5-10	5-10	Single	Loose	
36-126	C	SAND	10 YR 5/4		Cnc : Dpl:		5-10	5-10	Single	Loose	
					Cnc : Dpl:						
					Cnc : Dpl:						
					Cnc : Dpl:						

Additional Notes:

Commonwealth of Massachusetts
City/Town of Agawam

Form 11 - Soil Suitability Assessment for On-Site Sewage Disposal

C. On-Site Review (*minimum of two holes required at every proposed primary and reserve disposal area)*

Deep Observation Hole Number: TP-4 (Hole #) | 4/18/24 (Date) | 2:15 PM (Time) | 50° RAINY (Weather) | (Latitude) | (Longitude)

1. Land Use: SOCCER FIELD (e.g., woodland, agricultural field, vacant lot, etc.) | Grass (Vegetation) | NO (Surface Stones (e.g., cobbles, stones, boulders, etc.)) | 0-5 (Slope (%))

Description of Location: Northwest end of existing southwest soccer/playfield, about 560' north of Mill St

2. Soil Parent Material: Sandy glaciofluvial deposits | Outwash Terrace/Kame (Landform) | SU (Position on Landscape (SU, SH, BS, FS, TS, Plain))

3. Distances from: Open Water Body >100 feet | Drainage Way >100 feet | Wetlands >100 feet | Property Line >100 feet | Drinking Water Well >100 feet | Other _____ feet

4. Unsuitable Materials Present: ☒ Yes ☐ No If Yes: ☒ Disturbed Soil/Fill Material ☐ Weathered/Fractured Rock ☐ Bedrock

5. Groundwater Observed: ☐ Yes ☒ No If yes: _____ Depth to Weeping in Hole _____ Depth Standing Water in Hole

Soil Log

Depth (in)	Soil Horizon /Layer	Soil Texture (USDA)	Soil Matrix: Color-Moist (Munsell)	Redoximorphic Features			Coarse Fragments % by Volume		Soil Structure	Soil Consistence (Moist)	Other
				Depth	Color	Percent	Gravel	Cobbles & Stones			
0-12	A	LOAMY SAND	10 YR 3/2		Cnc : Dpl:		0-10	0-10	GRANULAR	FRIABLE	
12-24	FILL	LOAMY SAND	7.5 YR 4/3		Cnc : Dpl:		10-20	10-20	SINGLE	LOOSE	
24-36	B	SAND	10 YR 4/4		Cnc : Dpl:		5-10	5-10	SINGLE	LOOSE	
36-120	C	SAND	10 YR 5/4		Cnc : Dpl:		5-10	5-10	SINGLE	LOOSE	
					Cnc : Dpl:						
					Cnc : Dpl:						

Additional Notes:

Form 11 - Soil Suitability Assessment for On-Site Sewage Disposal

D. Determination of High Groundwater Elevation

1. Method Used (Choose one):	Obs. Hole # TP-3	Obs. Hole # TP-4
☐ Depth to soil redoximorphic features	_____ inches	_____ inches
☒ Depth to observed standing water in observation hole	> 126 inches	> 120 inches
☐ Depth to adjusted seasonal high groundwater (S_h) (USGS methodology)	_____ inches	_____ inches

_____ Index Well Number

_____ Reading Date

$S_h = S_c – [S_r \times (OW_c – OW_{max})/OW_r]$

Obs. Hole/Well# _____ S_c _____ S_r _____ OW_c _____ OW_{max} _____ OW_r _____ S_h _____

E. Depth of Pervious Material

1. Depth of Naturally Occurring Pervious Material

   a. Does at least four feet of naturally occurring pervious material exist in all areas observed throughout the area proposed for the soil absorption system?

      ☒ Yes ☐ No

   b. If yes, at what depth was it observed (exclude O, A, and E Horizons)? Upper boundary: 12 inches Lower boundary: 126 inches

   c. If no, at what depth was impervious material observed? Upper boundary: _____ inches Lower boundary: _____ inches

Commonwealth of Massachusetts
City/Town of Agawam

Form 11 - Soil Suitability Assessment for On-Site Sewage Disposal

F. Certification

I certify that I am currently approved by the Department of Environmental Protection pursuant to 310 CMR 15.017 to conduct soil evaluations and that the above analysis has been performed by me consistent with the required training, expertise and experience described in 310 CMR 15.017. I further certify that the results of my soil evaluation, as indicated in the attached Soil Evaluation Form, are accurate and in accordance with 310 CMR 15.100 through 15.107.

	04/18/2024
Signature of Soil Evaluator	Date
Matthew Zirolli #14562	10/01/2024
Typed or Printed Name of Soil Evaluator / License #	Expiration Date of License
Name of Approving Authority Witness	Approving Authority

Note: In accordance with 310 CMR 15.018(2) this form must be submitted to the approving authority within 60 days of the date of field testing, and to the designer and the property owner with Percolation Test Form 12.

Field Diagrams: Use this area for field diagrams:

Commonwealth of Massachusetts
City/Town of Agawam

Form 11 - Soil Suitability Assessment for On-Site Sewage Disposal

A. Facility Information

Agawam High School
Owner Name

760 Cooper St
Street Address

Map/Lot #

Agawam
City

MA
State

01001
Zip Code

B. Site Information

1. (Check one) ☐ New Construction ☒ Upgrade

2. Soil Survey — Web Soil Survey (Source); 254A (Soil Map Unit); Merrimac Fine Sandy Loam (Soil Series)

Outwash terrace or kame
Landform

Hydrologic Soil Group = A
Soil Limitations

Merrimac Fine Sandy Loam
Soil Parent material

3. Surficial Geological Report — 2018 USGS (Year Published/Source); Coarse deposits (Map Unit)

Sand and gravel deposits, composed mainly of very coarse to fine sand, commonly in well-sorted layers.
Description of Geologic Map Unit:

4. Flood Rate Insurance Map — Within a regulatory floodway? ☐ Yes ☒ No

5. Within a velocity zone? ☐ Yes ☒ No

6. Within a Mapped Wetland Area? ☐ Yes ☒ No — If yes, MassGIS Wetland Data Layer: ____ Wetland Type

7. Current Water Resource Conditions (USGS): 4/16/24 - MA-CMW 95R Chicopee, MA — Range: ☒ Above Normal ☐ Normal ☐ Below Normal

8. Other references reviewed:
(Zone II, IWPA, Zone A, EEA Data Portal, etc.)

Commonwealth of Massachusetts
City/Town of Agawam

Form 11 - Soil Suitability Assessment for On-Site Sewage Disposal

C. On-Site Review (*minimum of two holes required at every proposed primary and reserve disposal area)*

Deep Observation Hole Number: TP-5 (Hole #) | 04/18/24 (Date) | 9:50 AM (Time) | 45° RAINY (Weather) | (Latitude) | (Longitude)

1. Land Use: PARKING LOT (e.g., woodland, agricultural field, vacant lot, etc.) | N/A (Vegetation) | NO (Surface Stones (e.g., cobbles, stones, boulders, etc.)) | 0-5 (Slope (%))

Description of Location: Northeast upper parking lot along Kindergarten Wing - about 50' east of building face

2. Soil Parent Material: Sandy glaciofluvial deposits | Outwash Terrace/Kame (Landform) | SU (Position on Landscape (SU, SH, BS, FS, TS, Plain))

3. Distances from: Open Water Body >100 feet | Drainage Way >100 feet | Wetlands >100 feet | Property Line >100 feet | Drinking Water Well >100 feet | Other _____ feet

4. Unsuitable Materials Present: ☒ Yes ☐ No If Yes: ☒ Disturbed Soil/Fill Material ☐ Weathered/Fractured Rock ☐ Bedrock

5. Groundwater Observed: ☐ Yes ☒ No If yes: _____ Depth to Weeping in Hole _____ Depth to Standing Water in Hole

Soil Log

Depth (in)	Soil Horizon /Layer	Soil Texture (USDA	Soil Matrix: Color-Moist (Munsell)	Redoximorphic Features			Coarse Fragments % by Volume		Soil Structure	Soil Consistence (Moist)	Other
				Depth	Color	Percent	Gravel	Cobbles & Stones			
0-3	A.C.	-	-		Cnc : Dpl:		-	-	-	-	ASPHALT
4-12	FILL	LOAMY SAND	7.5 YR 4/3		Cnc : Dpl:		20-30	10-20	Single	Loose	
12-54	B	SAND	10 YR 4/4		Cnc : Dpl:		5-10	5-10	Single	Loose	
54-120	C	SAND	10 YR 5/4		Cnc : Dpl:		5-10	5-10	Single	Loose	
					Cnc : Dpl:						
					Cnc : Dpl:						

Additional Notes:

Commonwealth of Massachusetts
City/Town of Agawam

Form 11 - Soil Suitability Assessment for On-Site Sewage Disposal

C. On-Site Review (*minimum of two holes required at every proposed primary and reserve disposal area)*

Deep Observation Hole Number: TP-6 (Hole #) | 4/18/24 (Date) | 10:30 AM (Time) | 45° RAINY (Weather) | _____ (Latitude) | _____ (Longitude)

1. Land Use: PARKING LOT (e.g., woodland, agricultural field, vacant lot, etc.) | N/A (Vegetation) | NO (Surface Stones (e.g., cobbles, stones, boulders, etc.)) | 0-5 (Slope (%))

Description of Location: Northeast upper parking lot - about 65' northeast of K1 wing building corner

2. Soil Parent Material: Sandy glaciofluvial deposits | Outwash Terrace/Kame (Landform) | SU (Position on Landscape (SU, SH, BS, FS, TS, Plain))

3. Distances from: Open Water Body >100 feet | Drainage Way >100 feet | Wetlands >100 feet | Property Line >100 feet | Drinking Water Well >100 feet | Other _____ feet

4. Unsuitable Materials Present: ☒ Yes ☐ No If Yes: ☒ Disturbed Soil/Fill Material ☐ Weathered/Fractured Rock ☐ Bedrock

5. Groundwater Observed: ☐ Yes ☒ No If yes: _____ Depth to Weeping in Hole _____ Depth Standing Water in Hole

Soil Log

Depth (in)	Soil Horizon /Layer	Soil Texture (USDA)	Soil Matrix: Color-Moist (Munsell)	Redoximorphic Features			Coarse Fragments % by Volume		Soil Structure	Soil Consistence (Moist)	Other
				Depth	Color	Percent	Gravel	Cobbles & Stones			
0-4	AC	-	-		Cnc : Dpl:		-	-	-	-	ASPHALT
4-12	FILL	LOAMY SAND	10 YR 5/1		Cnc : Dpl:		20-30	10-20	Single	Loose	Sub-aggregate layer
12-24	FILL	LOAMY SAND	7.5 YR 4/3		Cnc : Dpl:		10-20	10-20	Single	Loose	Sandy Fill
24-36	B1	SAND	10 YR 5/6		Cnc : Dpl:		5-10	5-10	Single	Loose	
36-60	B2	SAND	10 YR 4/4		Cnc : Dpl:		5-10	5-10	Single	Loose	
60-120	C	SAND	10 YR 5/4		Cnc : Dpl:		5-10	5-10	Single	Loose	

Additional Notes:

Commonwealth of Massachusetts
City/Town of Agawam

Form 11 - Soil Suitability Assessment for On-Site Sewage Disposal

D. Determination of High Groundwater Elevation

1. Method Used (Choose one):

	Obs. Hole # TP-5	Obs. Hole # TP-6
☐ Depth to soil redoximorphic features	_____ inches	_____ inches
☒ Depth to observed standing water in observation hole	> 120 inches	> 120 inches
☐ Depth to adjusted seasonal high groundwater (S_h) (USGS methodology)	_____ inches	_____ inches

_____ Index Well Number _____ Reading Date

$S_h = S_c – [S_r \times (OW_c – OW_{max})/OW_r]$

Obs. Hole/Well# _____ S_c _____ S_r _____ OW_c _____ OW_{max} _____ OW_r _____ S_h _____

E. Depth of Pervious Material

1. Depth of Naturally Occurring Pervious Material

   a. Does at least four feet of naturally occurring pervious material exist in all areas observed throughout the area proposed for the soil absorption system?

      ☒ Yes ☐ No

   b. If yes, at what depth was it observed (exclude O, A, and E Horizons)? Upper boundary: 12 inches Lower boundary: 120 inches

   c. If no, at what depth was impervious material observed? Upper boundary: _____ inches Lower boundary: _____ inches

Commonwealth of Massachusetts
City/Town of Agawam

Form 11 - Soil Suitability Assessment for On-Site Sewage Disposal

F. Certification

I certify that I am currently approved by the Department of Environmental Protection pursuant to 310 CMR 15.017 to conduct soil evaluations and that the above analysis has been performed by me consistent with the required training, expertise and experience described in 310 CMR 15.017. I further certify that the results of my soil evaluation, as indicated in the attached Soil Evaluation Form, are accurate and in accordance with 310 CMR 15.100 through 15.107.

	04/18/2024
Signature of Soil Evaluator	Date
Matthew Zirolli #14562	10/01/2024
Typed or Printed Name of Soil Evaluator / License #	Expiration Date of License
Name of Approving Authority Witness	Approving Authority

Note: In accordance with 310 CMR 15.018(2) this form must be submitted to the approving authority within 60 days of the date of field testing, and to the designer and the property owner with Percolation Test Form 12.

Field Diagrams: Use this area for field diagrams:

APPENDIX 2:
EXISTING AND PROPOSED WATERSHEDS

LEGEND:

EXISTING TIME OF CONCENTRATION

MASSACHUSETTS STATE PLANE COORDINATE SYSTEM (NAD83)

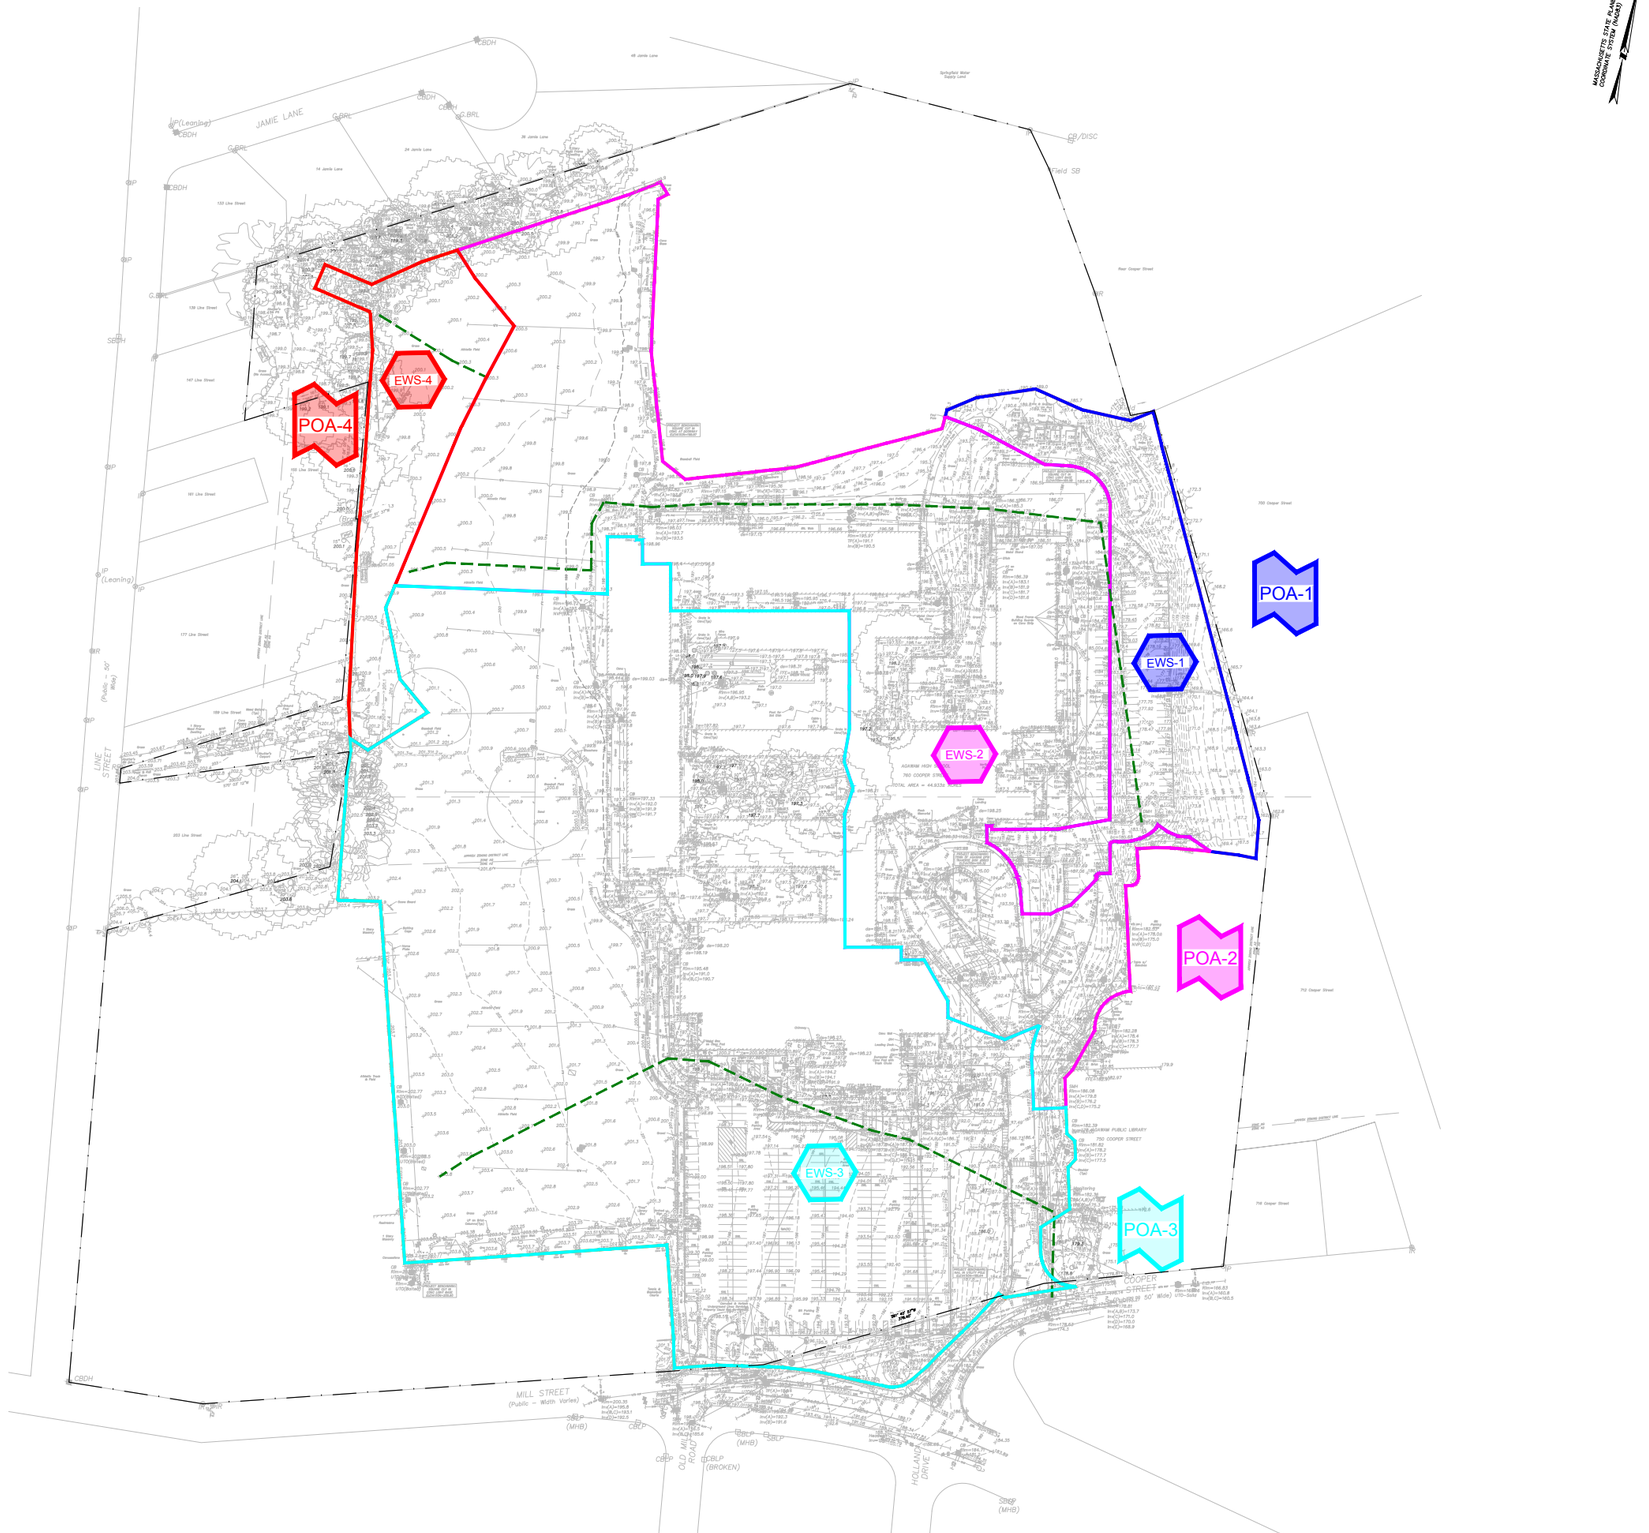

AGAWAM HIGH SCHOOL
760 COOPER STREET AGAWAM, MA 01001

FLANSBURGH
77 NORTH WASHINGTON STREET
BOSTON, MA 02114-1910
FLANSBURGH.COM

Consultants

OWNER'S PROJECT MANAGER:
LEFTFIELD
101 FEDERAL STREET
BOSTON MA, 02110

CIVIL:
SAMIOTES CONSULTANTS INC.
20 A STREET
FRAMINGHAM MA, 01701

LANDSCAPE:
TERRAINK
7 CENTRAL ST STE 150
ARLINGTON MA, 02476

STRUCTURAL:
ENGINEERS DESIGN GROUP INC.
389 MAIN STREET STE 401
MALDEN MA, 02148

MECHANICAL / ELECTRICAL:
VANDERWEIL ENGINEERS
374 SUMMER STREET
BOSTON MA, 02210

PLUMBING / FIRE PROTECTION:
RWH CONSULTING ENGINEERS
540 MEADOW ST EXT
AGAWAM MA, 01001

FOOD SERVICE:
CRABTREE McGRATH ASSOCIATES INC.
161 WEST MAIN ST
GEORGETOWN MA, 01833

CODE:
R.W. SULLIVAN ENGINEERING INC.
529 MAIN ST STE 203
BOSTON MA, 02129

FF&E:
STEFURA ASSOCIATES
77 N WASHINGTON ST
BOSTON MA, 02114

SUSTAINABILITY:
THE GREEN ENGINEER
23 BRADFORD ST
CONCORD MA, 01742

SECURITY:
PAMELA PERINI CONSULTING
WALTHAM, MA

ATHLETIC FIELDS:
ACTIVITAS
70 MILTON STREET
DEDHAM, MA 02026

GEOTHERMAL:
HALEY & ALDRICH
70 BLANCHARD RD, Ste 204
BURLINGTON, MA 01803

THEATRE:
THEATRE PROJECTS
47 WATER ST
SOUTH NORWALK, CT 06854

LIGHTING:
HLB
200 STATE ST, STE 325
BOSTON, MA 02109

HARDWARE:
CAMPBELL-McCABE WORLDWIDE LLC
63 GREAT ROAD
MAYNARD, MA 01754

NO	DATE	NOTE
		ISSUE

Stamp

STEPHEN R. GARVIN No. 47178 REGISTERED PROFESSIONAL ENGINEER

Planning Board Submission

Key Plan

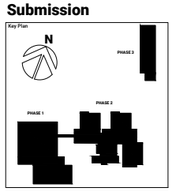

Sheet Title

Existing Watershed

Drawn By: AH	Project ID: 202302
Reviewed By: SRG	Scale: AS SHOWN
Issue Date: 02/20/2025	Plot Date: 12/20/2024 2:32:37 PM

Sheet No.

EW-1

11/13/2024 2:03:37 PM
Autodesk Docs://202302-Agawam High School/202302-AgawamHighSchool.rvt

LEGEND:

PROPOSED TIME OF CONCENTRATION

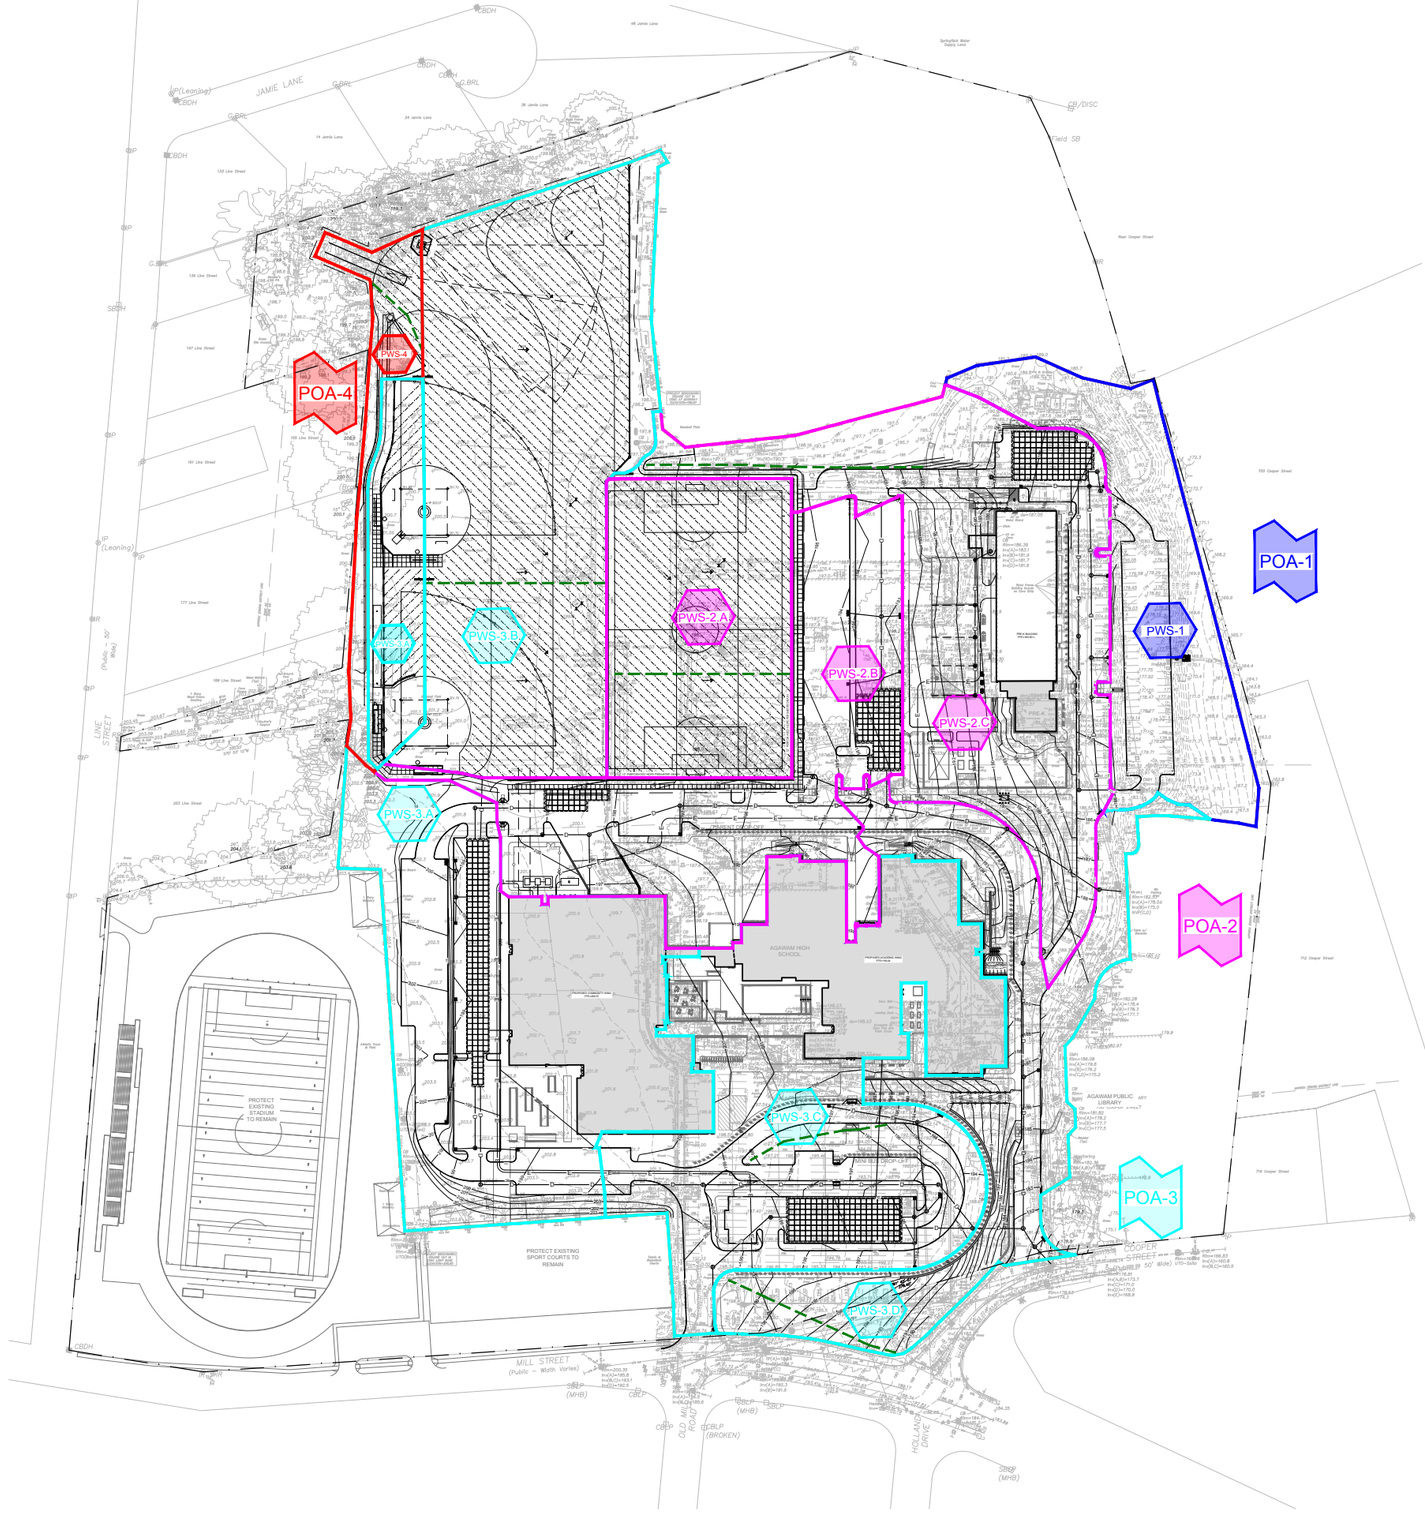

MASSACHUSETTS STATE PLANE COORDINATE SYSTEM (NAD83)

1 inch = 60 feet

AGAWAM HIGH SCHOOL
760 COOPER STREET AGAWAM, MA 01001

77 NORTH WASHINGTON STREET
BOSTON, MA 02114-1910

FLANSBURGH.COM

Consultants

OWNER'S PROJECT MANAGER:
LEFTFIELD
101 FEDERAL STREET
BOSTON MA, 02110

CIVIL:
SAMIOTES CONSULTANTS INC.
20 A STREET
FRAMINGHAM MA, 01701

LANDSCAPE:
TERRAINK
7 CENTRAL ST STE 150
ARLINGTON MA, 02476

STRUCTURAL:
ENGINEERS DESIGN GROUP INC.
389 MAIN STREET STE 401
MALDEN MA, 02148

MECHANICAL / ELECTRICAL:
VANDERWEIL ENGINEERS
374 SUMMER STREET
BOSTON MA, 02210

PLUMBING / FIRE PROTECTION:
RWH CONSULTING ENGINEERS
540 MEADOW ST EXT
AGAWAM MA, 01001

FOOD SERVICE:
CRABTREE McGRATH ASSOCIATES INC.
161 WEST MAIN ST
GEORGETOWN MA, 01833

CODE:
R.W. SULLIVAN ENGINEERING INC.
529 MAIN ST STE 203
BOSTON MA, 02129

FF&E:
STEFURA ASSOCIATES
77 N WASHINGTON ST
BOSTON MA, 02114

SUSTAINABILITY:
THE GREEN ENGINEER
23 BRADFORD ST
CONCORD MA, 01742

SECURITY:
PAMELA PERINI CONSULTING
WALTHAM, MA

ATHLETIC FIELDS:
ACTIVITAS
70 MILTON STREET
DEDHAM, MA 02026

GEOTHERMAL:
HALEY & ALDRICH
70 BLANCHARD RD, Ste 204
BURLINGTON, MA 01803

THEATRE:
THEATRE PROJECTS
47 WATER ST
SOUTH NORWALK, CT 06854

LIGHTING:
HLB
200 STATE ST, STE 325
BOSTON, MA 02109

HARDWARE:
CAMPBELL-McCABE WORLDWIDE LLC
63 GREAT ROAD
MAYNARD, MA 01754

NO	DATE	NOTE
ISSUE		

Stamp

STEPHEN R. CARRIL — No. 41772 — REGISTERED PROFESSIONAL ENGINEER — COMMONWEALTH OF MASSACHUSETTS

Planning Board Submission

Key Plan

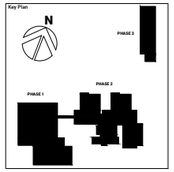

Sheet Title

Proposed Watershed

Drawn By: AH	Project ID: 202302
Reviewed By: SRG	Scale: AS SHOWN
Issue Date: 02/20/2025	Plot Date: 12/20/2024 2:32:37 PM

Sheet No.

PW-1

11/13/2024 2:53:17 PM
Autodesk Docs://202302-Agawam High School/202302-Agawam High School.rvt

APPENDIX 3:
EXISTING HYDROCAD REPORT

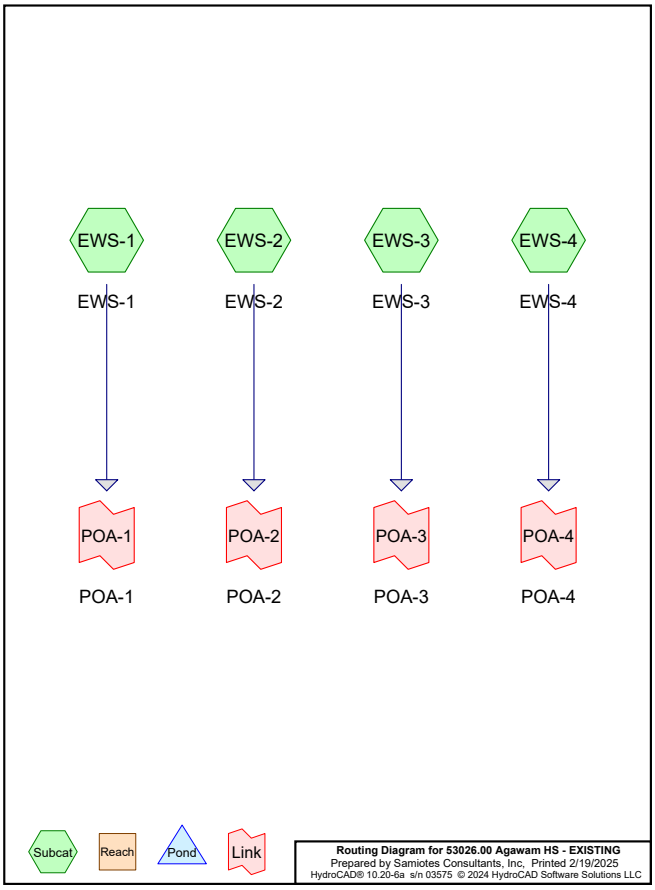

Rainfall Events Listing (selected events)

Event#	Event Name	Storm Type	Curve	Mode	Duration (hours)	B/B	Depth (inches)	AMC
1	2 yr	Type III 24-hr		Default	24.00	1	3.21	2
2	10 yr	Type III 24-hr		Default	24.00	1	5.18	2
3	25 yr	Type III 24-hr		Default	24.00	1	6.41	2
4	100 yr	Type III 24-hr		Default	24.00	1	8.31	2

Area Listing (all nodes)

Area (sq-ft)	CN	Description (subcatchment-numbers)
709,984	49	50-75% Grass cover, Fair, HSG A (EWS-1, EWS-2, EWS-3, EWS-4)
2,265	72	Dirt roads, HSG A (EWS-2)
15,377	96	Gravel surface, HSG A (EWS-1, EWS-2, EWS-3, EWS-4)
21,736	72	INFIELD HSG A (EWS-3, EWS-4)
279,132	98	Paved parking, HSG A (EWS-1, EWS-2, EWS-3)
212,268	98	Roofs, HSG A (EWS-2, EWS-3)
1,240,763	**69**	**TOTAL AREA**

Time span=0.00-72.00 hrs, dt=0.01 hrs, 7201 points
Runoff by SCS TR-20 method, UH=SCS, Weighted-CN
Reach routing by Stor-Ind+Trans method - Pond routing by Stor-Ind method

SubcatchmentEWS-1: EWS-1 Runoff Area=2.253 ac 31.60% Impervious Runoff Depth=0.69"
Tc=6.0 min CN=67 Runoff=1.53 cfs 5,662 cf

SubcatchmentEWS-2: EWS-2 Runoff Area=9.373 ac 44.97% Impervious Runoff Depth=0.94"
Flow Length=1,349' Tc=16.0 min CN=72 Runoff=6.95 cfs 31,842 cf

SubcatchmentEWS-3: EWS-3 Runoff Area=15.366 ac 41.35% Impervious Runoff Depth=0.83"
Flow Length=971' Tc=15.5 min CN=70 Runoff=9.94 cfs 46,514 cf

SubcatchmentEWS-4: EWS-4 Runoff Area=1.492 ac 0.00% Impervious Runoff Depth=0.15"
Flow Length=160' Slope=0.0020 '/' Tc=20.0 min CN=51 Runoff=0.04 cfs 825 cf

Link POA-1: POA-1 Inflow=1.53 cfs 5,662 cf
Primary=1.53 cfs 5,662 cf

Link POA-2: POA-2 Inflow=6.95 cfs 31,842 cf
Primary=6.95 cfs 31,842 cf

Link POA-3: POA-3 Inflow=9.94 cfs 46,514 cf
Primary=9.94 cfs 46,514 cf

Link POA-4: POA-4 Inflow=0.04 cfs 825 cf
Primary=0.04 cfs 825 cf

Total Runoff Area = 1,240,763 sf Runoff Volume = 84,843 cf Average Runoff Depth = 0.82"
60.40% Pervious = 749,363 sf 39.60% Impervious = 491,400 sf

Summary for Subcatchment EWS-1: EWS-1

Runoff = 1.53 cfs @ 12.10 hrs, Volume= 5,662 cf, Depth= 0.69"
Routed to Link POA-1 : POA-1

Runoff by SCS TR-20 method, UH=SCS, Weighted-CN, Time Span= 0.00-72.00 hrs, dt= 0.01 hrs
Type III 24-hr 2 yr Rainfall=3.21"

Area (ac)	CN	Description
0.712	98	Paved parking, HSG A
1.407	49	50-75% Grass cover, Fair, HSG A
0.134	96	Gravel surface, HSG A
2.253	67	Weighted Average
1.541		68.40% Pervious Area
0.712		31.60% Impervious Area

Tc (min)	Length (feet)	Slope (ft/ft)	Velocity (ft/sec)	Capacity (cfs)	Description
6.0					**Direct Entry, PAVEMENT TC**

Subcatchment EWS-1: EWS-1

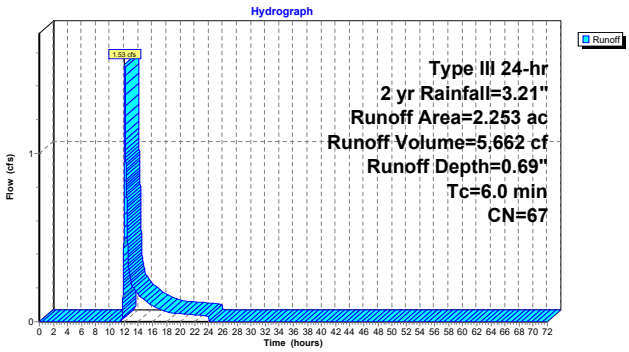

Hydrograph for Subcatchment EWS-1: EWS-1

Time (hours)	Precip. (inches)	Excess (inches)	Runoff (cfs)	Time (hours)	Precip. (inches)	Excess (inches)	Runoff (cfs)
0.00	0.00	0.00	0.00	52.00	3.21	0.69	0.00
1.00	0.03	0.00	0.00	53.00	3.21	0.69	0.00
2.00	0.06	0.00	0.00	54.00	3.21	0.69	0.00
3.00	0.10	0.00	0.00	55.00	3.21	0.69	0.00
4.00	0.14	0.00	0.00	56.00	3.21	0.69	0.00
5.00	0.18	0.00	0.00	57.00	3.21	0.69	0.00
6.00	0.23	0.00	0.00	58.00	3.21	0.69	0.00
7.00	0.29	0.00	0.00	59.00	3.21	0.69	0.00
8.00	0.37	0.00	0.00	60.00	3.21	0.69	0.00
9.00	0.47	0.00	0.00	61.00	3.21	0.69	0.00
10.00	0.61	0.00	0.00	62.00	3.21	0.69	0.00
11.00	0.80	0.00	0.00	63.00	3.21	0.69	0.00
12.00	1.60	0.07	**0.64**	64.00	3.21	0.69	0.00
13.00	2.41	0.32	**0.23**	65.00	3.21	0.69	0.00
14.00	2.60	0.40	0.16	66.00	3.21	0.69	0.00
15.00	2.74	0.46	0.13	67.00	3.21	0.69	0.00
16.00	2.84	0.51	0.09	68.00	3.21	0.69	0.00
17.00	2.92	0.55	0.08	69.00	3.21	0.69	0.00
18.00	2.98	0.57	0.06	70.00	3.21	0.69	0.00
19.00	3.03	0.60	0.05	71.00	3.21	0.69	0.00
20.00	3.07	0.62	0.05	72.00	3.21	0.69	0.00
21.00	3.11	0.64	0.04				
22.00	3.15	0.66	0.04				
23.00	3.18	0.68	0.04				
24.00	**3.21**	**0.69**	0.03				
25.00	3.21	0.69	0.00				
26.00	3.21	0.69	0.00				
27.00	3.21	0.69	0.00				
28.00	3.21	0.69	0.00				
29.00	3.21	0.69	0.00				
30.00	3.21	0.69	0.00				
31.00	3.21	0.69	0.00				
32.00	3.21	0.69	0.00				
33.00	3.21	0.69	0.00				
34.00	3.21	0.69	0.00				
35.00	3.21	0.69	0.00				
36.00	3.21	0.69	0.00				
37.00	3.21	0.69	0.00				
38.00	3.21	0.69	0.00				
39.00	3.21	0.69	0.00				
40.00	3.21	0.69	0.00				
41.00	3.21	0.69	0.00				
42.00	3.21	0.69	0.00				
43.00	3.21	0.69	0.00				
44.00	3.21	0.69	0.00				
45.00	3.21	0.69	0.00				
46.00	3.21	0.69	0.00				
47.00	3.21	0.69	0.00				
48.00	3.21	0.69	0.00				
49.00	3.21	0.69	0.00				
50.00	3.21	0.69	0.00				
51.00	3.21	0.69	0.00				

Summary for Subcatchment EWS-2: EWS-2

Runoff = 6.95 cfs @ 12.24 hrs, Volume= 31,842 cf, Depth= 0.94"
Routed to Link POA-2 : POA-2

Runoff by SCS TR-20 method, UH=SCS, Weighted-CN, Time Span= 0.00-72.00 hrs, dt= 0.01 hrs
Type III 24-hr 2 yr Rainfall=3.21"

Area (ac)	CN	Description
2.141	98	Paved parking, HSG A
4.952	49	50-75% Grass cover, Fair, HSG A
0.154	96	Gravel surface, HSG A
2.074	98	Roofs, HSG A
0.052	72	Dirt roads, HSG A
9.373	72	Weighted Average
5.158		55.03% Pervious Area
4.215		44.97% Impervious Area

Tc (min)	Length (feet)	Slope (ft/ft)	Velocity (ft/sec)	Capacity (cfs)	Description
8.1	50	0.0080	0.10		**Sheet Flow, 50 FT SHEET FLOW** Grass: Short n= 0.150 P2= 3.20"
3.6	187	0.0150	0.86		**Shallow Concentrated Flow, 187 FT SHALLOW GRASS** Short Grass Pasture Kv= 7.0 fps
0.6	61	0.0080	1.82		**Shallow Concentrated Flow, 61 FT SHALLOW PAVED** Paved Kv= 20.3 fps
0.1	19	0.0160	2.57		**Shallow Concentrated Flow, 19 FT SHALLOW PAVED** Paved Kv= 20.3 fps
0.2	60	0.0120	5.72	3.12	**Pipe Channel, 10" PVC** 10.0" Round Area= 0.5 sf Perim= 2.6' r= 0.21' n= 0.010 PVC, smooth interior
0.5	85	0.0030	2.86	1.56	**Pipe Channel, 10" PVC** 10.0" Round Area= 0.5 sf Perim= 2.6' r= 0.21' n= 0.010 PVC, smooth interior
0.1	35	0.0139	5.79	4.55	**Pipe Channel, 12" RCP** 12.0" Round Area= 0.8 sf Perim= 3.1' r= 0.25' n= 0.012 Concrete pipe, finished
0.6	199	0.0139	5.13	2.80	**Pipe Channel, 10" Concrete** 10.0" Round Area= 0.5 sf Perim= 2.6' r= 0.21' n= 0.012 Concrete pipe, finished
0.2	120	0.0691	11.44	6.24	**Pipe Channel, 10" Concrete** 10.0" Round Area= 0.5 sf Perim= 2.6' r= 0.21' n= 0.012 Concrete pipe, finished
0.4	142	0.0147	5.28	2.88	**Pipe Channel, 10" Concrete** 10.0" Round Area= 0.5 sf Perim= 2.6' r= 0.21' n= 0.012 Concrete pipe, finished
1.6	391	0.0087	4.06	2.21	**Pipe Channel, 10" Concrete** 10.0" Round Area= 0.5 sf Perim= 2.6' r= 0.21' n= 0.012 Concrete pipe, finished
16.0	1,349	Total			

Subcatchment EWS-2: EWS-2

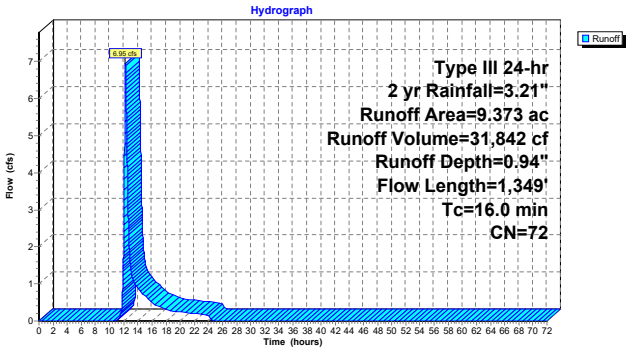

Hydrograph for Subcatchment EWS-2: EWS-2

Time (hours)	Precip. (inches)	Excess (inches)	Runoff (cfs)	Time (hours)	Precip. (inches)	Excess (inches)	Runoff (cfs)
0.00	0.00	0.00	0.00	52.00	3.21	0.94	0.00
1.00	0.03	0.00	0.00	53.00	3.21	0.94	0.00
2.00	0.06	0.00	0.00	54.00	3.21	0.94	0.00
3.00	0.10	0.00	0.00	55.00	3.21	0.94	0.00
4.00	0.14	0.00	0.00	56.00	3.21	0.94	0.00
5.00	0.18	0.00	0.00	57.00	3.21	0.94	0.00
6.00	0.23	0.00	0.00	58.00	3.21	0.94	0.00
7.00	0.29	0.00	0.00	59.00	3.21	0.94	0.00
8.00	0.37	0.00	0.00	60.00	3.21	0.94	0.00
9.00	0.47	0.00	0.00	61.00	3.21	0.94	0.00
10.00	0.61	0.00	0.00	62.00	3.21	0.94	0.00
11.00	0.80	0.00	0.00	63.00	3.21	0.94	0.00
12.00	1.60	0.15	**1.97**	64.00	3.21	0.94	0.00
13.00	2.41	0.48	**1.46**	65.00	3.21	0.94	0.00
14.00	2.60	0.58	0.88	66.00	3.21	0.94	0.00
15.00	2.74	0.66	0.68	67.00	3.21	0.94	0.00
16.00	2.84	0.72	0.50	68.00	3.21	0.94	0.00
17.00	2.92	0.76	0.39	69.00	3.21	0.94	0.00
18.00	2.98	0.80	0.31	70.00	3.21	0.94	0.00
19.00	3.03	0.82	0.27	71.00	3.21	0.94	0.00
20.00	3.07	0.85	0.24	72.00	3.21	0.94	0.00
21.00	3.11	0.88	0.22				
22.00	3.15	0.90	0.21				
23.00	3.18	0.92	0.19				
24.00	**3.21**	**0.94**	0.17				
25.00	3.21	0.94	0.00				
26.00	3.21	0.94	0.00				
27.00	3.21	0.94	0.00				
28.00	3.21	0.94	0.00				
29.00	3.21	0.94	0.00				
30.00	3.21	0.94	0.00				
31.00	3.21	0.94	0.00				
32.00	3.21	0.94	0.00				
33.00	3.21	0.94	0.00				
34.00	3.21	0.94	0.00				
35.00	3.21	0.94	0.00				
36.00	3.21	0.94	0.00				
37.00	3.21	0.94	0.00				
38.00	3.21	0.94	0.00				
39.00	3.21	0.94	0.00				
40.00	3.21	0.94	0.00				
41.00	3.21	0.94	0.00				
42.00	3.21	0.94	0.00				
43.00	3.21	0.94	0.00				
44.00	3.21	0.94	0.00				
45.00	3.21	0.94	0.00				
46.00	3.21	0.94	0.00				
47.00	3.21	0.94	0.00				
48.00	3.21	0.94	0.00				
49.00	3.21	0.94	0.00				
50.00	3.21	0.94	0.00				
51.00	3.21	0.94	0.00				

Summary for Subcatchment EWS-3: EWS-3

Runoff = 9.94 cfs @ 12.24 hrs, Volume= 46,514 cf, Depth= 0.83"
Routed to Link POA-3 : POA-3

Runoff by SCS TR-20 method, UH=SCS, Weighted-CN, Time Span= 0.00-72.00 hrs, dt= 0.01 hrs
Type III 24-hr 2 yr Rainfall=3.21"

	Area (ac)	CN	Description
	3.555	98	Paved parking, HSG A
	8.534	49	50-75% Grass cover, Fair, HSG A
	0.020	96	Gravel surface, HSG A
	2.799	98	Roofs, HSG A
*	0.458	72	INFIELD HSG A
	15.366	70	Weighted Average
	9.012		58.65% Pervious Area
	6.354		41.35% Impervious Area

Tc (min)	Length (feet)	Slope (ft/ft)	Velocity (ft/sec)	Capacity (cfs)	Description
7.7	50	0.0090	0.11		**Sheet Flow, 50 FT SHEET FLOW** Grass: Short n= 0.150 P2= 3.20"
5.6	247	0.0110	0.73		**Shallow Concentrated Flow, 247 FT SHALLOW GRASS** Short Grass Pasture Kv= 7.0 fps
0.1	12	0.0110	2.13		**Shallow Concentrated Flow, 12 FT SHALLOW PAVED** Paved Kv= 20.3 fps
0.1	13	0.0430	4.21		**Shallow Concentrated Flow, 13 FT SHALLOW PAVED** Paved Kv= 20.3 fps
0.4	52	0.0076	2.06	1.62	**Pipe Channel, 12" CLAY** 12.0" Round Area= 0.8 sf Perim= 3.1' r= 0.25' n= 0.025 Rubble masonry, cemented
0.8	229	0.0105	5.04	3.96	**Pipe Channel, 12" RCP+12" RCP** 12.0" Round Area= 0.8 sf Perim= 3.1' r= 0.25' n= 0.012 Concrete pipe, finished
0.1	50	0.0140	5.81	4.57	**Pipe Channel, 12" RCP** 12.0" Round Area= 0.8 sf Perim= 3.1' r= 0.25' n= 0.012 Concrete pipe, finished
0.5	182	0.0219	6.71	5.27	**Pipe Channel, 12" CLAY** 12.0" Round Area= 0.8 sf Perim= 3.1' r= 0.25' n= 0.013 Clay tile
0.0	27	0.1800	19.25	15.12	**Pipe Channel, 12" CLAY** 12.0" Round Area= 0.8 sf Perim= 3.1' r= 0.25' n= 0.013 Clay tile
0.2	109	0.0449	9.61	7.55	**Pipe Channel, 12" CLAY** 12.0" Round Area= 0.8 sf Perim= 3.1' r= 0.25' n= 0.013 Clay tile
15.5	971	Total			

Subcatchment EWS-3: EWS-3

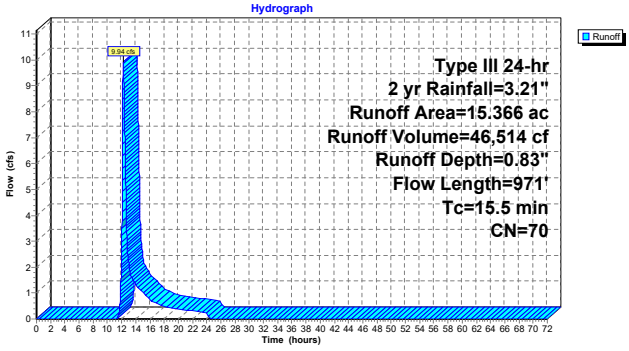

Hydrograph for Subcatchment EWS-3: EWS-3

Time (hours)	Precip. (inches)	Excess (inches)	Runoff (cfs)	Time (hours)	Precip. (inches)	Excess (inches)	Runoff (cfs)
0.00	0.00	0.00	0.00	52.00	3.21	0.83	0.00
1.00	0.03	0.00	0.00	53.00	3.21	0.83	0.00
2.00	0.06	0.00	0.00	54.00	3.21	0.83	0.00
3.00	0.10	0.00	0.00	55.00	3.21	0.83	0.00
4.00	0.14	0.00	0.00	56.00	3.21	0.83	0.00
5.00	0.18	0.00	0.00	57.00	3.21	0.83	0.00
6.00	0.23	0.00	0.00	58.00	3.21	0.83	0.00
7.00	0.29	0.00	0.00	59.00	3.21	0.83	0.00
8.00	0.37	0.00	0.00	60.00	3.21	0.83	0.00
9.00	0.47	0.00	0.00	61.00	3.21	0.83	0.00
10.00	0.61	0.00	0.00	62.00	3.21	0.83	0.00
11.00	0.80	0.00	0.00	63.00	3.21	0.83	0.00
12.00	1.60	0.11	**2.57**	64.00	3.21	0.83	0.00
13.00	2.41	0.41	**2.17**	65.00	3.21	0.83	0.00
14.00	2.60	0.51	1.33	66.00	3.21	0.83	0.00
15.00	2.74	0.58	1.03	67.00	3.21	0.83	0.00
16.00	2.84	0.63	0.76	68.00	3.21	0.83	0.00
17.00	2.92	0.67	0.60	69.00	3.21	0.83	0.00
18.00	2.98	0.70	0.47	70.00	3.21	0.83	0.00
19.00	3.03	0.73	0.41	71.00	3.21	0.83	0.00
20.00	3.07	0.75	0.37	72.00	3.21	0.83	0.00
21.00	3.11	0.78	0.34				
22.00	3.15	0.80	0.31				
23.00	3.18	0.82	0.28				
24.00	**3.21**	**0.83**	0.25				
25.00	3.21	0.83	0.00				
26.00	3.21	0.83	0.00				
27.00	3.21	0.83	0.00				
28.00	3.21	0.83	0.00				
29.00	3.21	0.83	0.00				
30.00	3.21	0.83	0.00				
31.00	3.21	0.83	0.00				
32.00	3.21	0.83	0.00				
33.00	3.21	0.83	0.00				
34.00	3.21	0.83	0.00				
35.00	3.21	0.83	0.00				
36.00	3.21	0.83	0.00				
37.00	3.21	0.83	0.00				
38.00	3.21	0.83	0.00				
39.00	3.21	0.83	0.00				
40.00	3.21	0.83	0.00				
41.00	3.21	0.83	0.00				
42.00	3.21	0.83	0.00				
43.00	3.21	0.83	0.00				
44.00	3.21	0.83	0.00				
45.00	3.21	0.83	0.00				
46.00	3.21	0.83	0.00				
47.00	3.21	0.83	0.00				
48.00	3.21	0.83	0.00				
49.00	3.21	0.83	0.00				
50.00	3.21	0.83	0.00				
51.00	3.21	0.83	0.00				

Summary for Subcatchment EWS-4: EWS-4

Runoff = 0.04 cfs @ 12.65 hrs, Volume= 825 cf, Depth= 0.15"
Routed to Link POA-4 : POA-4

Runoff by SCS TR-20 method, UH=SCS, Weighted-CN, Time Span= 0.00-72.00 hrs, dt= 0.01 hrs
Type III 24-hr 2 yr Rainfall=3.21"

	Area (ac)	CN	Description
	1.406	49	50-75% Grass cover, Fair, HSG A
	0.045	96	Gravel surface, HSG A
*	0.041	72	INFIELD HSG A
	1.492	51	Weighted Average
	1.492		100.00% Pervious Area

Tc (min)	Length (feet)	Slope (ft/ft)	Velocity (ft/sec)	Capacity (cfs)	Description
14.1	50	0.0020	0.06		**Sheet Flow, 50 FT SHEET FLOW** Grass: Short n= 0.150 P2= 3.20"
5.9	110	0.0020	0.31		**Shallow Concentrated Flow, 50 FT SHALLOW GRASS** Short Grass Pasture Kv= 7.0 fps
20.0	160	Total			

Subcatchment EWS-4: EWS-4

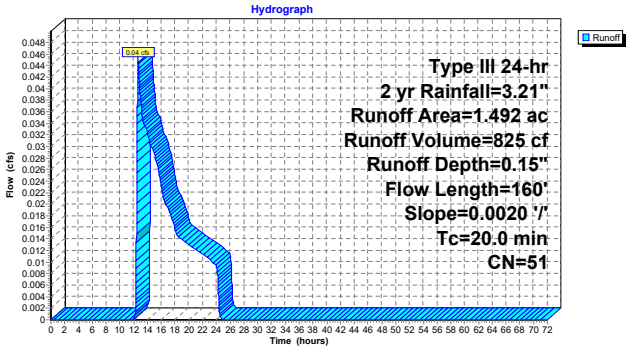

Hydrograph for Subcatchment EWS-4: EWS-4

Time (hours)	Precip. (inches)	Excess (inches)	Runoff (cfs)	Time (hours)	Precip. (inches)	Excess (inches)	Runoff (cfs)
0.00	0.00	0.00	0.00	52.00	3.21	0.15	0.00
1.00	0.03	0.00	0.00	53.00	3.21	0.15	0.00
2.00	0.06	0.00	0.00	54.00	3.21	0.15	0.00
3.00	0.10	0.00	0.00	55.00	3.21	0.15	0.00
4.00	0.14	0.00	0.00	56.00	3.21	0.15	0.00
5.00	0.18	0.00	0.00	57.00	3.21	0.15	0.00
6.00	0.23	0.00	0.00	58.00	3.21	0.15	0.00
7.00	0.29	0.00	0.00	59.00	3.21	0.15	0.00
8.00	0.37	0.00	0.00	60.00	3.21	0.15	0.00
9.00	0.47	0.00	0.00	61.00	3.21	0.15	0.00
10.00	0.61	0.00	0.00	62.00	3.21	0.15	0.00
11.00	0.80	0.00	0.00	63.00	3.21	0.15	0.00
12.00	1.60	0.00	**0.00**	64.00	3.21	0.15	0.00
13.00	2.41	0.02	**0.04**	65.00	3.21	0.15	0.00
14.00	2.60	0.05	0.03	66.00	3.21	0.15	0.00
15.00	2.74	0.06	0.03	67.00	3.21	0.15	0.00
16.00	2.84	0.08	0.02	68.00	3.21	0.15	0.00
17.00	2.92	0.09	0.02	69.00	3.21	0.15	0.00
18.00	2.98	0.10	0.02	70.00	3.21	0.15	0.00
19.00	3.03	0.11	0.01	71.00	3.21	0.15	0.00
20.00	3.07	0.12	0.01	72.00	3.21	0.15	0.00
21.00	3.11	0.13	0.01				
22.00	3.15	0.14	0.01				
23.00	3.18	0.15	0.01				
24.00	**3.21**	**0.15**	0.01				
25.00	3.21	0.15	0.00				
26.00	3.21	0.15	0.00				
27.00	3.21	0.15	0.00				
28.00	3.21	0.15	0.00				
29.00	3.21	0.15	0.00				
30.00	3.21	0.15	0.00				
31.00	3.21	0.15	0.00				
32.00	3.21	0.15	0.00				
33.00	3.21	0.15	0.00				
34.00	3.21	0.15	0.00				
35.00	3.21	0.15	0.00				
36.00	3.21	0.15	0.00				
37.00	3.21	0.15	0.00				
38.00	3.21	0.15	0.00				
39.00	3.21	0.15	0.00				
40.00	3.21	0.15	0.00				
41.00	3.21	0.15	0.00				
42.00	3.21	0.15	0.00				
43.00	3.21	0.15	0.00				
44.00	3.21	0.15	0.00				
45.00	3.21	0.15	0.00				
46.00	3.21	0.15	0.00				
47.00	3.21	0.15	0.00				
48.00	3.21	0.15	0.00				
49.00	3.21	0.15	0.00				
50.00	3.21	0.15	0.00				
51.00	3.21	0.15	0.00				

Summary for Link POA-1: POA-1

Inflow Area = 98,141 sf, 31.60% Impervious, Inflow Depth = 0.69" for 2 yr event
Inflow = 1.53 cfs @ 12.10 hrs, Volume= 5,662 cf
Primary = 1.53 cfs @ 12.10 hrs, Volume= 5,662 cf, Atten= 0%, Lag= 0.0 min
Routed to nonexistent node OFF SITE

Primary outflow = Inflow, Time Span= 0.00-72.00 hrs, dt= 0.01 hrs

Link POA-1: POA-1

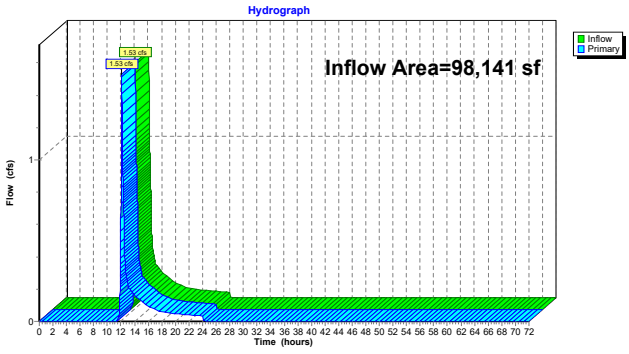

Hydrograph for Link POA-1: POA-1

Time (hours)	Inflow (cfs)	Elevation (feet)	Primary (cfs)	Time (hours)	Inflow (cfs)	Elevation (feet)	Primary (cfs)
0.00	0.00	**0.00**	0.00	52.00	0.00	0.00	0.00
1.00	0.00	0.00	0.00	53.00	0.00	0.00	0.00
2.00	0.00	0.00	0.00	54.00	0.00	0.00	0.00
3.00	0.00	0.00	0.00	55.00	0.00	0.00	0.00
4.00	0.00	0.00	0.00	56.00	0.00	0.00	0.00
5.00	0.00	0.00	0.00	57.00	0.00	0.00	0.00
6.00	0.00	0.00	0.00	58.00	0.00	0.00	0.00
7.00	0.00	0.00	0.00	59.00	0.00	0.00	0.00
8.00	0.00	0.00	0.00	60.00	0.00	0.00	0.00
9.00	0.00	0.00	0.00	61.00	0.00	0.00	0.00
10.00	0.00	0.00	0.00	62.00	0.00	0.00	0.00
11.00	0.00	0.00	0.00	63.00	0.00	0.00	0.00
12.00	**0.64**	0.00	**0.64**	64.00	0.00	0.00	0.00
13.00	**0.23**	0.00	**0.23**	65.00	0.00	0.00	0.00
14.00	0.16	0.00	0.16	66.00	0.00	0.00	0.00
15.00	0.13	0.00	0.13	67.00	0.00	0.00	0.00
16.00	0.09	0.00	0.09	68.00	0.00	0.00	0.00
17.00	0.08	0.00	0.08	69.00	0.00	0.00	0.00
18.00	0.06	0.00	0.06	70.00	0.00	0.00	0.00
19.00	0.05	0.00	0.05	71.00	0.00	0.00	0.00
20.00	0.05	0.00	0.05	72.00	0.00	0.00	0.00
21.00	0.04	0.00	0.04				
22.00	0.04	0.00	0.04				
23.00	0.04	0.00	0.04				
24.00	0.03	0.00	0.03				
25.00	0.00	0.00	0.00				
26.00	0.00	0.00	0.00				
27.00	0.00	0.00	0.00				
28.00	0.00	0.00	0.00				
29.00	0.00	0.00	0.00				
30.00	0.00	0.00	0.00				
31.00	0.00	0.00	0.00				
32.00	0.00	0.00	0.00				
33.00	0.00	0.00	0.00				
34.00	0.00	0.00	0.00				
35.00	0.00	0.00	0.00				
36.00	0.00	0.00	0.00				
37.00	0.00	0.00	0.00				
38.00	0.00	0.00	0.00				
39.00	0.00	0.00	0.00				
40.00	0.00	0.00	0.00				
41.00	0.00	0.00	0.00				
42.00	0.00	0.00	0.00				
43.00	0.00	0.00	0.00				
44.00	0.00	0.00	0.00				
45.00	0.00	0.00	0.00				
46.00	0.00	0.00	0.00				
47.00	0.00	0.00	0.00				
48.00	0.00	0.00	0.00				
49.00	0.00	0.00	0.00				
50.00	0.00	0.00	0.00				
51.00	0.00	0.00	0.00				

Summary for Link POA-2: POA-2

Inflow Area = 408,288 sf, 44.97% Impervious, Inflow Depth = 0.94" for 2 yr event
Inflow = 6.95 cfs @ 12.24 hrs, Volume= 31,842 cf
Primary = 6.95 cfs @ 12.24 hrs, Volume= 31,842 cf, Atten= 0%, Lag= 0.0 min
Routed to nonexistent node OFF SITE

Primary outflow = Inflow, Time Span= 0.00-72.00 hrs, dt= 0.01 hrs

Link POA-2: POA-2

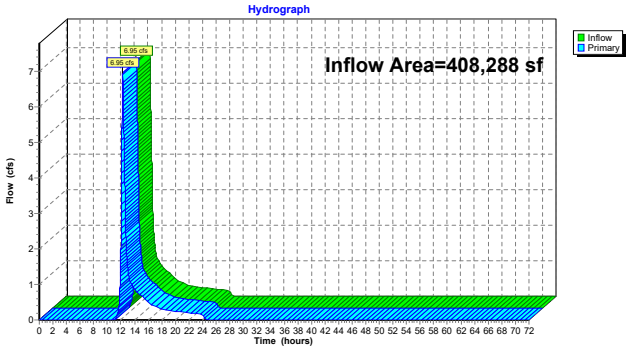

Hydrograph for Link POA-2: POA-2

Time (hours)	Inflow (cfs)	Elevation (feet)	Primary (cfs)	Time (hours)	Inflow (cfs)	Elevation (feet)	Primary (cfs)
0.00	0.00	**0.00**	0.00	52.00	0.00	0.00	0.00
1.00	0.00	0.00	0.00	53.00	0.00	0.00	0.00
2.00	0.00	0.00	0.00	54.00	0.00	0.00	0.00
3.00	0.00	0.00	0.00	55.00	0.00	0.00	0.00
4.00	0.00	0.00	0.00	56.00	0.00	0.00	0.00
5.00	0.00	0.00	0.00	57.00	0.00	0.00	0.00
6.00	0.00	0.00	0.00	58.00	0.00	0.00	0.00
7.00	0.00	0.00	0.00	59.00	0.00	0.00	0.00
8.00	0.00	0.00	0.00	60.00	0.00	0.00	0.00
9.00	0.00	0.00	0.00	61.00	0.00	0.00	0.00
10.00	0.00	0.00	0.00	62.00	0.00	0.00	0.00
11.00	0.00	0.00	0.00	63.00	0.00	0.00	0.00
12.00	**1.97**	0.00	**1.97**	64.00	0.00	0.00	0.00
13.00	**1.46**	0.00	**1.46**	65.00	0.00	0.00	0.00
14.00	0.88	0.00	0.88	66.00	0.00	0.00	0.00
15.00	0.68	0.00	0.68	67.00	0.00	0.00	0.00
16.00	0.50	0.00	0.50	68.00	0.00	0.00	0.00
17.00	0.39	0.00	0.39	69.00	0.00	0.00	0.00
18.00	0.31	0.00	0.31	70.00	0.00	0.00	0.00
19.00	0.27	0.00	0.27	71.00	0.00	0.00	0.00
20.00	0.24	0.00	0.24	72.00	0.00	0.00	0.00
21.00	0.22	0.00	0.22				
22.00	0.21	0.00	0.21				
23.00	0.19	0.00	0.19				
24.00	0.17	0.00	0.17				
25.00	0.00	0.00	0.00				
26.00	0.00	0.00	0.00				
27.00	0.00	0.00	0.00				
28.00	0.00	0.00	0.00				
29.00	0.00	0.00	0.00				
30.00	0.00	0.00	0.00				
31.00	0.00	0.00	0.00				
32.00	0.00	0.00	0.00				
33.00	0.00	0.00	0.00				
34.00	0.00	0.00	0.00				
35.00	0.00	0.00	0.00				
36.00	0.00	0.00	0.00				
37.00	0.00	0.00	0.00				
38.00	0.00	0.00	0.00				
39.00	0.00	0.00	0.00				
40.00	0.00	0.00	0.00				
41.00	0.00	0.00	0.00				
42.00	0.00	0.00	0.00				
43.00	0.00	0.00	0.00				
44.00	0.00	0.00	0.00				
45.00	0.00	0.00	0.00				
46.00	0.00	0.00	0.00				
47.00	0.00	0.00	0.00				
48.00	0.00	0.00	0.00				
49.00	0.00	0.00	0.00				
50.00	0.00	0.00	0.00				
51.00	0.00	0.00	0.00				

Summary for Link POA-3: POA-3

Inflow Area = 669,343 sf, 41.35% Impervious, Inflow Depth = 0.83" for 2 yr event
Inflow = 9.94 cfs @ 12.24 hrs, Volume= 46,514 cf
Primary = 9.94 cfs @ 12.24 hrs, Volume= 46,514 cf, Atten= 0%, Lag= 0.0 min
Routed to nonexistent node OFF SITE

Primary outflow = Inflow, Time Span= 0.00-72.00 hrs, dt= 0.01 hrs

Link POA-3: POA-3

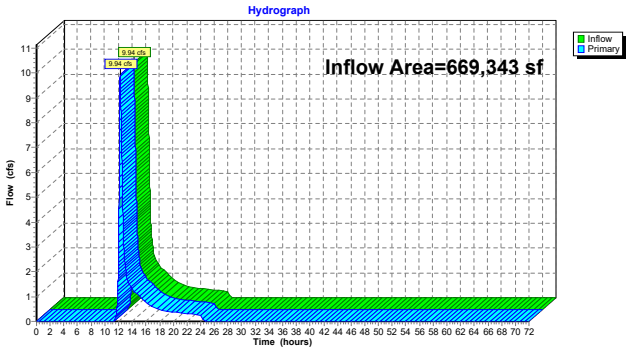

Hydrograph for Link POA-3: POA-3

Time (hours)	Inflow (cfs)	Elevation (feet)	Primary (cfs)	Time (hours)	Inflow (cfs)	Elevation (feet)	Primary (cfs)
0.00	0.00	**0.00**	0.00	52.00	0.00	0.00	0.00
1.00	0.00	0.00	0.00	53.00	0.00	0.00	0.00
2.00	0.00	0.00	0.00	54.00	0.00	0.00	0.00
3.00	0.00	0.00	0.00	55.00	0.00	0.00	0.00
4.00	0.00	0.00	0.00	56.00	0.00	0.00	0.00
5.00	0.00	0.00	0.00	57.00	0.00	0.00	0.00
6.00	0.00	0.00	0.00	58.00	0.00	0.00	0.00
7.00	0.00	0.00	0.00	59.00	0.00	0.00	0.00
8.00	0.00	0.00	0.00	60.00	0.00	0.00	0.00
9.00	0.00	0.00	0.00	61.00	0.00	0.00	0.00
10.00	0.00	0.00	0.00	62.00	0.00	0.00	0.00
11.00	0.00	0.00	0.00	63.00	0.00	0.00	0.00
12.00	**2.57**	0.00	**2.57**	64.00	0.00	0.00	0.00
13.00	**2.17**	0.00	**2.17**	65.00	0.00	0.00	0.00
14.00	1.33	0.00	1.33	66.00	0.00	0.00	0.00
15.00	1.03	0.00	1.03	67.00	0.00	0.00	0.00
16.00	0.76	0.00	0.76	68.00	0.00	0.00	0.00
17.00	0.60	0.00	0.60	69.00	0.00	0.00	0.00
18.00	0.47	0.00	0.47	70.00	0.00	0.00	0.00
19.00	0.41	0.00	0.41	71.00	0.00	0.00	0.00
20.00	0.37	0.00	0.37	72.00	0.00	0.00	0.00
21.00	0.34	0.00	0.34				
22.00	0.31	0.00	0.31				
23.00	0.28	0.00	0.28				
24.00	0.25	0.00	0.25				
25.00	0.00	0.00	0.00				
26.00	0.00	0.00	0.00				
27.00	0.00	0.00	0.00				
28.00	0.00	0.00	0.00				
29.00	0.00	0.00	0.00				
30.00	0.00	0.00	0.00				
31.00	0.00	0.00	0.00				
32.00	0.00	0.00	0.00				
33.00	0.00	0.00	0.00				
34.00	0.00	0.00	0.00				
35.00	0.00	0.00	0.00				
36.00	0.00	0.00	0.00				
37.00	0.00	0.00	0.00				
38.00	0.00	0.00	0.00				
39.00	0.00	0.00	0.00				
40.00	0.00	0.00	0.00				
41.00	0.00	0.00	0.00				
42.00	0.00	0.00	0.00				
43.00	0.00	0.00	0.00				
44.00	0.00	0.00	0.00				
45.00	0.00	0.00	0.00				
46.00	0.00	0.00	0.00				
47.00	0.00	0.00	0.00				
48.00	0.00	0.00	0.00				
49.00	0.00	0.00	0.00				
50.00	0.00	0.00	0.00				
51.00	0.00	0.00	0.00				

Summary for Link POA-4: POA-4

Inflow Area = 64,992 sf, 0.00% Impervious, Inflow Depth = 0.15" for 2 yr event
Inflow = 0.04 cfs @ 12.65 hrs, Volume= 825 cf
Primary = 0.04 cfs @ 12.65 hrs, Volume= 825 cf, Atten= 0%, Lag= 0.0 min
Routed to nonexistent node OFF SITE

Primary outflow = Inflow, Time Span= 0.00-72.00 hrs, dt= 0.01 hrs

Link POA-4: POA-4

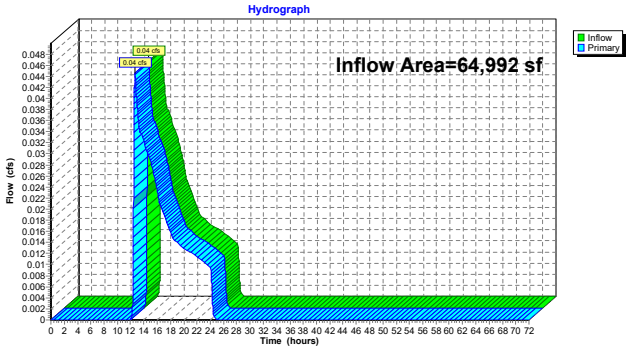

Hydrograph for Link POA-4: POA-4

Time (hours)	Inflow (cfs)	Elevation (feet)	Primary (cfs)	Time (hours)	Inflow (cfs)	Elevation (feet)	Primary (cfs)
0.00	0.00	**0.00**	0.00	52.00	0.00	0.00	0.00
1.00	0.00	0.00	0.00	53.00	0.00	0.00	0.00
2.00	0.00	0.00	0.00	54.00	0.00	0.00	0.00
3.00	0.00	0.00	0.00	55.00	0.00	0.00	0.00
4.00	0.00	0.00	0.00	56.00	0.00	0.00	0.00
5.00	0.00	0.00	0.00	57.00	0.00	0.00	0.00
6.00	0.00	0.00	0.00	58.00	0.00	0.00	0.00
7.00	0.00	0.00	0.00	59.00	0.00	0.00	0.00
8.00	0.00	0.00	0.00	60.00	0.00	0.00	0.00
9.00	0.00	0.00	0.00	61.00	0.00	0.00	0.00
10.00	0.00	0.00	0.00	62.00	0.00	0.00	0.00
11.00	0.00	0.00	0.00	63.00	0.00	0.00	0.00
12.00	**0.00**	0.00	**0.00**	64.00	0.00	0.00	0.00
13.00	**0.04**	0.00	**0.04**	65.00	0.00	0.00	0.00
14.00	0.03	0.00	0.03	66.00	0.00	0.00	0.00
15.00	0.03	0.00	0.03	67.00	0.00	0.00	0.00
16.00	0.02	0.00	0.02	68.00	0.00	0.00	0.00
17.00	0.02	0.00	0.02	69.00	0.00	0.00	0.00
18.00	0.02	0.00	0.02	70.00	0.00	0.00	0.00
19.00	0.01	0.00	0.01	71.00	0.00	0.00	0.00
20.00	0.01	0.00	0.01	72.00	0.00	0.00	0.00
21.00	0.01	0.00	0.01				
22.00	0.01	0.00	0.01				
23.00	0.01	0.00	0.01				
24.00	0.01	0.00	0.01				
25.00	0.00	0.00	0.00				
26.00	0.00	0.00	0.00				
27.00	0.00	0.00	0.00				
28.00	0.00	0.00	0.00				
29.00	0.00	0.00	0.00				
30.00	0.00	0.00	0.00				
31.00	0.00	0.00	0.00				
32.00	0.00	0.00	0.00				
33.00	0.00	0.00	0.00				
34.00	0.00	0.00	0.00				
35.00	0.00	0.00	0.00				
36.00	0.00	0.00	0.00				
37.00	0.00	0.00	0.00				
38.00	0.00	0.00	0.00				
39.00	0.00	0.00	0.00				
40.00	0.00	0.00	0.00				
41.00	0.00	0.00	0.00				
42.00	0.00	0.00	0.00				
43.00	0.00	0.00	0.00				
44.00	0.00	0.00	0.00				
45.00	0.00	0.00	0.00				
46.00	0.00	0.00	0.00				
47.00	0.00	0.00	0.00				
48.00	0.00	0.00	0.00				
49.00	0.00	0.00	0.00				
50.00	0.00	0.00	0.00				
51.00	0.00	0.00	0.00				

Time span=0.00-72.00 hrs, dt=0.01 hrs, 7201 points
Runoff by SCS TR-20 method, UH=SCS, Weighted-CN
Reach routing by Stor-Ind+Trans method - Pond routing by Stor-Ind method

SubcatchmentEWS-1: EWS-1 Runoff Area=2.253 ac 31.60% Impervious Runoff Depth=1.93"
Tc=6.0 min CN=67 Runoff=4.95 cfs 15,780 cf

SubcatchmentEWS-2: EWS-2 Runoff Area=9.373 ac 44.97% Impervious Runoff Depth=2.34"
Flow Length=1,349' Tc=16.0 min CN=72 Runoff=18.73 cfs 79,527 cf

SubcatchmentEWS-3: EWS-3 Runoff Area=15.366 ac 41.35% Impervious Runoff Depth=2.17"
Flow Length=971' Tc=15.5 min CN=70 Runoff=28.65 cfs 121,082 cf

SubcatchmentEWS-4: EWS-4 Runoff Area=1.492 ac 0.00% Impervious Runoff Depth=0.83"
Flow Length=160' Slope=0.0020 '/' Tc=20.0 min CN=51 Runoff=0.69 cfs 4,469 cf

Link POA-1: POA-1 Inflow=4.95 cfs 15,780 cf
Primary=4.95 cfs 15,780 cf

Link POA-2: POA-2 Inflow=18.73 cfs 79,527 cf
Primary=18.73 cfs 79,527 cf

Link POA-3: POA-3 Inflow=28.65 cfs 121,082 cf
Primary=28.65 cfs 121,082 cf

Link POA-4: POA-4 Inflow=0.69 cfs 4,469 cf
Primary=0.69 cfs 4,469 cf

Total Runoff Area = 1,240,763 sf Runoff Volume = 220,858 cf Average Runoff Depth = 2.14"
60.40% Pervious = 749,363 sf 39.60% Impervious = 491,400 sf

Summary for Subcatchment EWS-1: EWS-1

Runoff = 4.95 cfs @ 12.09 hrs, Volume= 15,780 cf, Depth= 1.93"
Routed to Link POA-1 : POA-1

Runoff by SCS TR-20 method, UH=SCS, Weighted-CN, Time Span= 0.00-72.00 hrs, dt= 0.01 hrs
Type III 24-hr 10 yr Rainfall=5.18"

Area (ac)	CN	Description
0.712	98	Paved parking, HSG A
1.407	49	50-75% Grass cover, Fair, HSG A
0.134	96	Gravel surface, HSG A
2.253	67	Weighted Average
1.541		68.40% Pervious Area
0.712		31.60% Impervious Area

Tc (min)	Length (feet)	Slope (ft/ft)	Velocity (ft/sec)	Capacity (cfs)	Description
6.0					**Direct Entry, PAVEMENT TC**

Subcatchment EWS-1: EWS-1

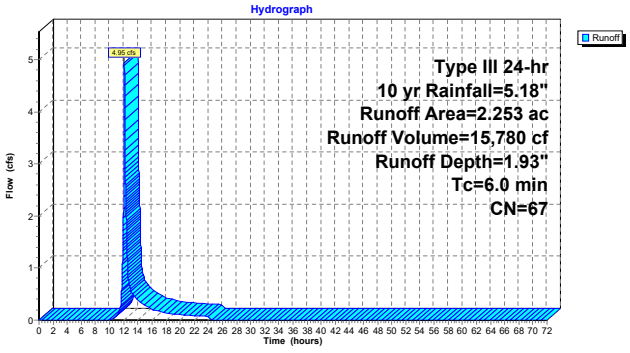

Hydrograph for Subcatchment EWS-1: EWS-1

Time (hours)	Precip. (inches)	Excess (inches)	Runoff (cfs)	Time (hours)	Precip. (inches)	Excess (inches)	Runoff (cfs)
0.00	0.00	0.00	0.00	52.00	5.18	1.93	0.00
1.00	0.05	0.00	0.00	53.00	5.18	1.93	0.00
2.00	0.10	0.00	0.00	54.00	5.18	1.93	0.00
3.00	0.16	0.00	0.00	55.00	5.18	1.93	0.00
4.00	0.22	0.00	0.00	56.00	5.18	1.93	0.00
5.00	0.29	0.00	0.00	57.00	5.18	1.93	0.00
6.00	0.37	0.00	0.00	58.00	5.18	1.93	0.00
7.00	0.47	0.00	0.00	59.00	5.18	1.93	0.00
8.00	0.59	0.00	0.00	60.00	5.18	1.93	0.00
9.00	0.75	0.00	0.00	61.00	5.18	1.93	0.00
10.00	0.98	0.00	0.00	62.00	5.18	1.93	0.00
11.00	1.30	0.02	0.09	63.00	5.18	1.93	0.00
12.00	2.59	0.39	**2.62**	64.00	5.18	1.93	0.00
13.00	3.88	1.07	**0.58**	65.00	5.18	1.93	0.00
14.00	4.20	1.27	0.38	66.00	5.18	1.93	0.00
15.00	4.43	1.41	0.30	67.00	5.18	1.93	0.00
16.00	4.59	1.52	0.21	68.00	5.18	1.93	0.00
17.00	4.71	1.60	0.17	69.00	5.18	1.93	0.00
18.00	4.81	1.67	0.13	70.00	5.18	1.93	0.00
19.00	4.89	1.72	0.12	71.00	5.18	1.93	0.00
20.00	4.96	1.77	0.11	72.00	5.18	1.93	0.00
21.00	5.02	1.82	0.10				
22.00	5.08	1.86	0.09				
23.00	5.13	1.90	0.08				
24.00	**5.18**	**1.93**	0.07				
25.00	5.18	1.93	0.00				
26.00	5.18	1.93	0.00				
27.00	5.18	1.93	0.00				
28.00	5.18	1.93	0.00				
29.00	5.18	1.93	0.00				
30.00	5.18	1.93	0.00				
31.00	5.18	1.93	0.00				
32.00	5.18	1.93	0.00				
33.00	5.18	1.93	0.00				
34.00	5.18	1.93	0.00				
35.00	5.18	1.93	0.00				
36.00	5.18	1.93	0.00				
37.00	5.18	1.93	0.00				
38.00	5.18	1.93	0.00				
39.00	5.18	1.93	0.00				
40.00	5.18	1.93	0.00				
41.00	5.18	1.93	0.00				
42.00	5.18	1.93	0.00				
43.00	5.18	1.93	0.00				
44.00	5.18	1.93	0.00				
45.00	5.18	1.93	0.00				
46.00	5.18	1.93	0.00				
47.00	5.18	1.93	0.00				
48.00	5.18	1.93	0.00				
49.00	5.18	1.93	0.00				
50.00	5.18	1.93	0.00				
51.00	5.18	1.93	0.00				

Summary for Subcatchment EWS-2: EWS-2

Runoff = 18.73 cfs @ 12.22 hrs, Volume= 79,527 cf, Depth= 2.34"
Routed to Link POA-2 : POA-2

Runoff by SCS TR-20 method, UH=SCS, Weighted-CN, Time Span= 0.00-72.00 hrs, dt= 0.01 hrs
Type III 24-hr 10 yr Rainfall=5.18"

Area (ac)	CN	Description
2.141	98	Paved parking, HSG A
4.952	49	50-75% Grass cover, Fair, HSG A
0.154	96	Gravel surface, HSG A
2.074	98	Roofs, HSG A
0.052	72	Dirt roads, HSG A
9.373	72	Weighted Average
5.158		55.03% Pervious Area
4.215		44.97% Impervious Area

Tc (min)	Length (feet)	Slope (ft/ft)	Velocity (ft/sec)	Capacity (cfs)	Description
8.1	50	0.0080	0.10		**Sheet Flow, 50 FT SHEET FLOW** Grass: Short n= 0.150 P2= 3.20"
3.6	187	0.0150	0.86		**Shallow Concentrated Flow, 187 FT SHALLOW GRASS** Short Grass Pasture Kv= 7.0 fps
0.6	61	0.0080	1.82		**Shallow Concentrated Flow, 61 FT SHALLOW PAVED** Paved Kv= 20.3 fps
0.1	19	0.0160	2.57		**Shallow Concentrated Flow, 19 FT SHALLOW PAVED** Paved Kv= 20.3 fps
0.2	60	0.0120	5.72	3.12	**Pipe Channel, 10" PVC** 10.0" Round Area= 0.5 sf Perim= 2.6' r= 0.21' n= 0.010 PVC, smooth interior
0.5	85	0.0030	2.86	1.56	**Pipe Channel, 10" PVC** 10.0" Round Area= 0.5 sf Perim= 2.6' r= 0.21' n= 0.010 PVC, smooth interior
0.1	35	0.0139	5.79	4.55	**Pipe Channel, 12" RCP** 12.0" Round Area= 0.8 sf Perim= 3.1' r= 0.25' n= 0.012 Concrete pipe, finished
0.6	199	0.0139	5.13	2.80	**Pipe Channel, 10" Concrete** 10.0" Round Area= 0.5 sf Perim= 2.6' r= 0.21' n= 0.012 Concrete pipe, finished
0.2	120	0.0691	11.44	6.24	**Pipe Channel, 10" Concrete** 10.0" Round Area= 0.5 sf Perim= 2.6' r= 0.21' n= 0.012 Concrete pipe, finished
0.4	142	0.0147	5.28	2.88	**Pipe Channel, 10" Concrete** 10.0" Round Area= 0.5 sf Perim= 2.6' r= 0.21' n= 0.012 Concrete pipe, finished
1.6	391	0.0087	4.06	2.21	**Pipe Channel, 10" Concrete** 10.0" Round Area= 0.5 sf Perim= 2.6' r= 0.21' n= 0.012 Concrete pipe, finished
16.0	1,349	Total			

Subcatchment EWS-2: EWS-2

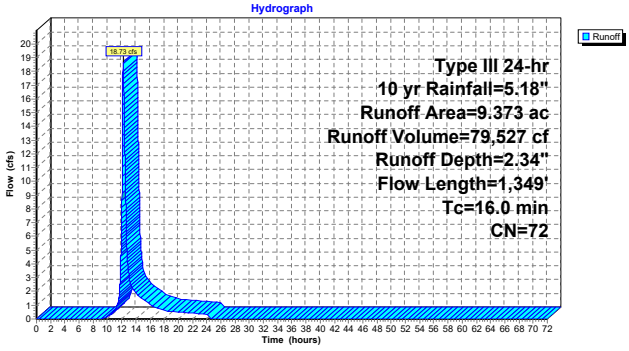

Hydrograph for Subcatchment EWS-2: EWS-2

Time (hours)	Precip. (inches)	Excess (inches)	Runoff (cfs)	Time (hours)	Precip. (inches)	Excess (inches)	Runoff (cfs)
0.00	0.00	0.00	0.00	52.00	5.18	2.34	0.00
1.00	0.05	0.00	0.00	53.00	5.18	2.34	0.00
2.00	0.10	0.00	0.00	54.00	5.18	2.34	0.00
3.00	0.16	0.00	0.00	55.00	5.18	2.34	0.00
4.00	0.22	0.00	0.00	56.00	5.18	2.34	0.00
5.00	0.29	0.00	0.00	57.00	5.18	2.34	0.00
6.00	0.37	0.00	0.00	58.00	5.18	2.34	0.00
7.00	0.47	0.00	0.00	59.00	5.18	2.34	0.00
8.00	0.59	0.00	0.00	60.00	5.18	2.34	0.00
9.00	0.75	0.00	0.00	61.00	5.18	2.34	0.00
10.00	0.98	0.01	0.16	62.00	5.18	2.34	0.00
11.00	1.30	0.06	0.62	63.00	5.18	2.34	0.00
12.00	2.59	0.58	**6.98**	64.00	5.18	2.34	0.00
13.00	3.88	1.38	**3.29**	65.00	5.18	2.34	0.00
14.00	4.20	1.60	1.91	66.00	5.18	2.34	0.00
15.00	4.43	1.77	1.44	67.00	5.18	2.34	0.00
16.00	4.59	1.89	1.05	68.00	5.18	2.34	0.00
17.00	4.71	1.98	0.82	69.00	5.18	2.34	0.00
18.00	4.81	2.05	0.64	70.00	5.18	2.34	0.00
19.00	4.89	2.11	0.56	71.00	5.18	2.34	0.00
20.00	4.96	2.17	0.50	72.00	5.18	2.34	0.00
21.00	5.02	2.21	0.46				
22.00	5.08	2.26	0.42				
23.00	5.13	2.30	0.38				
24.00	**5.18**	**2.34**	0.33				
25.00	5.18	2.34	0.00				
26.00	5.18	2.34	0.00				
27.00	5.18	2.34	0.00				
28.00	5.18	2.34	0.00				
29.00	5.18	2.34	0.00				
30.00	5.18	2.34	0.00				
31.00	5.18	2.34	0.00				
32.00	5.18	2.34	0.00				
33.00	5.18	2.34	0.00				
34.00	5.18	2.34	0.00				
35.00	5.18	2.34	0.00				
36.00	5.18	2.34	0.00				
37.00	5.18	2.34	0.00				
38.00	5.18	2.34	0.00				
39.00	5.18	2.34	0.00				
40.00	5.18	2.34	0.00				
41.00	5.18	2.34	0.00				
42.00	5.18	2.34	0.00				
43.00	5.18	2.34	0.00				
44.00	5.18	2.34	0.00				
45.00	5.18	2.34	0.00				
46.00	5.18	2.34	0.00				
47.00	5.18	2.34	0.00				
48.00	5.18	2.34	0.00				
49.00	5.18	2.34	0.00				
50.00	5.18	2.34	0.00				
51.00	5.18	2.34	0.00				

Summary for Subcatchment EWS-3: EWS-3

Runoff = 28.65 cfs @ 12.22 hrs, Volume= 121,082 cf, Depth= 2.17"
Routed to Link POA-3 : POA-3

Runoff by SCS TR-20 method, UH=SCS, Weighted-CN, Time Span= 0.00-72.00 hrs, dt= 0.01 hrs
Type III 24-hr 10 yr Rainfall=5.18"

	Area (ac)	CN	Description
	3.555	98	Paved parking, HSG A
	8.534	49	50-75% Grass cover, Fair, HSG A
	0.020	96	Gravel surface, HSG A
	2.799	98	Roofs, HSG A
*	0.458	72	INFIELD HSG A
	15.366	70	Weighted Average
	9.012		58.65% Pervious Area
	6.354		41.35% Impervious Area

Tc (min)	Length (feet)	Slope (ft/ft)	Velocity (ft/sec)	Capacity (cfs)	Description
7.7	50	0.0090	0.11		**Sheet Flow, 50 FT SHEET FLOW** Grass: Short n= 0.150 P2= 3.20"
5.6	247	0.0110	0.73		**Shallow Concentrated Flow, 247 FT SHALLOW GRASS** Short Grass Pasture Kv= 7.0 fps
0.1	12	0.0110	2.13		**Shallow Concentrated Flow, 12 FT SHALLOW PAVED** Paved Kv= 20.3 fps
0.1	13	0.0430	4.21		**Shallow Concentrated Flow, 13 FT SHALLOW PAVED** Paved Kv= 20.3 fps
0.4	52	0.0076	2.06	1.62	**Pipe Channel, 12" CLAY** 12.0" Round Area= 0.8 sf Perim= 3.1' r= 0.25' n= 0.025 Rubble masonry, cemented
0.8	229	0.0105	5.04	3.96	**Pipe Channel, 12" RCP+12" RCP** 12.0" Round Area= 0.8 sf Perim= 3.1' r= 0.25' n= 0.012 Concrete pipe, finished
0.1	50	0.0140	5.81	4.57	**Pipe Channel, 12" RCP** 12.0" Round Area= 0.8 sf Perim= 3.1' r= 0.25' n= 0.012 Concrete pipe, finished
0.5	182	0.0219	6.71	5.27	**Pipe Channel, 12" CLAY** 12.0" Round Area= 0.8 sf Perim= 3.1' r= 0.25' n= 0.013 Clay tile
0.0	27	0.1800	19.25	15.12	**Pipe Channel, 12" CLAY** 12.0" Round Area= 0.8 sf Perim= 3.1' r= 0.25' n= 0.013 Clay tile
0.2	109	0.0449	9.61	7.55	**Pipe Channel, 12" CLAY** 12.0" Round Area= 0.8 sf Perim= 3.1' r= 0.25' n= 0.013 Clay tile
15.5	971	Total			

Subcatchment EWS-3: EWS-3

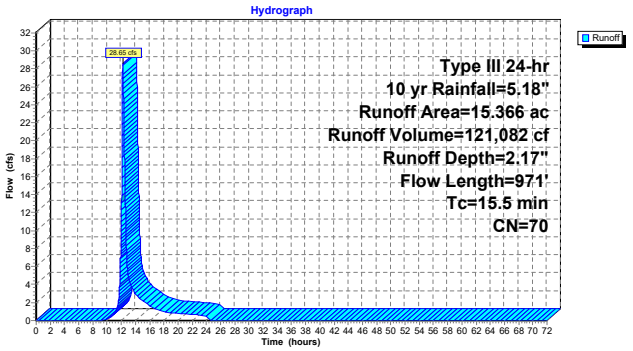

Hydrograph for Subcatchment EWS-3: EWS-3

Time (hours)	Precip. (inches)	Excess (inches)	Runoff (cfs)	Time (hours)	Precip. (inches)	Excess (inches)	Runoff (cfs)
0.00	0.00	0.00	0.00	52.00	5.18	2.17	0.00
1.00	0.05	0.00	0.00	53.00	5.18	2.17	0.00
2.00	0.10	0.00	0.00	54.00	5.18	2.17	0.00
3.00	0.16	0.00	0.00	55.00	5.18	2.17	0.00
4.00	0.22	0.00	0.00	56.00	5.18	2.17	0.00
5.00	0.29	0.00	0.00	57.00	5.18	2.17	0.00
6.00	0.37	0.00	0.00	58.00	5.18	2.17	0.00
7.00	0.47	0.00	0.00	59.00	5.18	2.17	0.00
8.00	0.59	0.00	0.00	60.00	5.18	2.17	0.00
9.00	0.75	0.00	0.00	61.00	5.18	2.17	0.00
10.00	0.98	0.00	0.11	62.00	5.18	2.17	0.00
11.00	1.30	0.04	0.79	63.00	5.18	2.17	0.00
12.00	2.59	0.50	**10.46**	64.00	5.18	2.17	0.00
13.00	3.88	1.25	**5.05**	65.00	5.18	2.17	0.00
14.00	4.20	1.47	2.98	66.00	5.18	2.17	0.00
15.00	4.43	1.62	2.26	67.00	5.18	2.17	0.00
16.00	4.59	1.74	1.64	68.00	5.18	2.17	0.00
17.00	4.71	1.82	1.29	69.00	5.18	2.17	0.00
18.00	4.81	1.89	1.01	70.00	5.18	2.17	0.00
19.00	4.89	1.95	0.87	71.00	5.18	2.17	0.00
20.00	4.96	2.00	0.79	72.00	5.18	2.17	0.00
21.00	5.02	2.05	0.72				
22.00	5.08	2.10	0.66				
23.00	5.13	2.14	0.59				
24.00	**5.18**	**2.17**	0.53				
25.00	5.18	2.17	0.00				
26.00	5.18	2.17	0.00				
27.00	5.18	2.17	0.00				
28.00	5.18	2.17	0.00				
29.00	5.18	2.17	0.00				
30.00	5.18	2.17	0.00				
31.00	5.18	2.17	0.00				
32.00	5.18	2.17	0.00				
33.00	5.18	2.17	0.00				
34.00	5.18	2.17	0.00				
35.00	5.18	2.17	0.00				
36.00	5.18	2.17	0.00				
37.00	5.18	2.17	0.00				
38.00	5.18	2.17	0.00				
39.00	5.18	2.17	0.00				
40.00	5.18	2.17	0.00				
41.00	5.18	2.17	0.00				
42.00	5.18	2.17	0.00				
43.00	5.18	2.17	0.00				
44.00	5.18	2.17	0.00				
45.00	5.18	2.17	0.00				
46.00	5.18	2.17	0.00				
47.00	5.18	2.17	0.00				
48.00	5.18	2.17	0.00				
49.00	5.18	2.17	0.00				
50.00	5.18	2.17	0.00				
51.00	5.18	2.17	0.00				

Summary for Subcatchment EWS-4: EWS-4

Runoff = 0.69 cfs @ 12.37 hrs, Volume= 4,469 cf, Depth= 0.83"
Routed to Link POA-4 : POA-4

Runoff by SCS TR-20 method, UH=SCS, Weighted-CN, Time Span= 0.00-72.00 hrs, dt= 0.01 hrs
Type III 24-hr 10 yr Rainfall=5.18"

	Area (ac)	CN	Description
	1.406	49	50-75% Grass cover, Fair, HSG A
	0.045	96	Gravel surface, HSG A
*	0.041	72	INFIELD HSG A
	1.492	51	Weighted Average
	1.492		100.00% Pervious Area

Tc (min)	Length (feet)	Slope (ft/ft)	Velocity (ft/sec)	Capacity (cfs)	Description
14.1	50	0.0020	0.06		**Sheet Flow, 50 FT SHEET FLOW** Grass: Short n= 0.150 P2= 3.20"
5.9	110	0.0020	0.31		**Shallow Concentrated Flow, 50 FT SHALLOW GRASS** Short Grass Pasture Kv= 7.0 fps
20.0	160	Total			

Subcatchment EWS-4: EWS-4

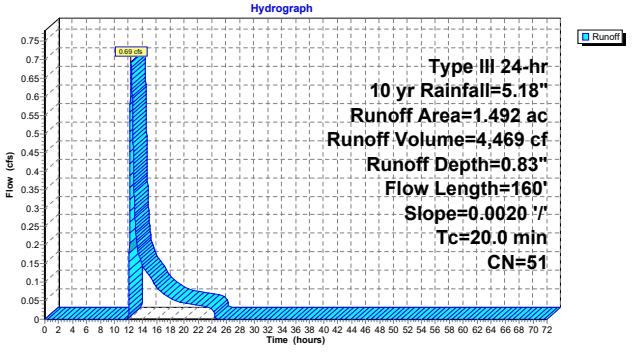

Hydrograph for Subcatchment EWS-4: EWS-4

Time (hours)	Precip. (inches)	Excess (inches)	Runoff (cfs)	Time (hours)	Precip. (inches)	Excess (inches)	Runoff (cfs)
0.00	0.00	0.00	0.00	52.00	5.18	0.83	0.00
1.00	0.05	0.00	0.00	53.00	5.18	0.83	0.00
2.00	0.10	0.00	0.00	54.00	5.18	0.83	0.00
3.00	0.16	0.00	0.00	55.00	5.18	0.83	0.00
4.00	0.22	0.00	0.00	56.00	5.18	0.83	0.00
5.00	0.29	0.00	0.00	57.00	5.18	0.83	0.00
6.00	0.37	0.00	0.00	58.00	5.18	0.83	0.00
7.00	0.47	0.00	0.00	59.00	5.18	0.83	0.00
8.00	0.59	0.00	0.00	60.00	5.18	0.83	0.00
9.00	0.75	0.00	0.00	61.00	5.18	0.83	0.00
10.00	0.98	0.00	0.00	62.00	5.18	0.83	0.00
11.00	1.30	0.00	0.00	63.00	5.18	0.83	0.00
12.00	2.59	0.04	**0.02**	64.00	5.18	0.83	0.00
13.00	3.88	0.33	**0.25**	65.00	5.18	0.83	0.00
14.00	4.20	0.44	0.15	66.00	5.18	0.83	0.00
15.00	4.43	0.52	0.12	67.00	5.18	0.83	0.00
16.00	4.59	0.58	0.09	68.00	5.18	0.83	0.00
17.00	4.71	0.63	0.07	69.00	5.18	0.83	0.00
18.00	4.81	0.67	0.06	70.00	5.18	0.83	0.00
19.00	4.89	0.70	0.05	71.00	5.18	0.83	0.00
20.00	4.96	0.73	0.04	72.00	5.18	0.83	0.00
21.00	5.02	0.76	0.04				
22.00	5.08	0.78	0.04				
23.00	5.13	0.80	0.03				
24.00	**5.18**	**0.83**	0.03				
25.00	5.18	0.83	0.00				
26.00	5.18	0.83	0.00				
27.00	5.18	0.83	0.00				
28.00	5.18	0.83	0.00				
29.00	5.18	0.83	0.00				
30.00	5.18	0.83	0.00				
31.00	5.18	0.83	0.00				
32.00	5.18	0.83	0.00				
33.00	5.18	0.83	0.00				
34.00	5.18	0.83	0.00				
35.00	5.18	0.83	0.00				
36.00	5.18	0.83	0.00				
37.00	5.18	0.83	0.00				
38.00	5.18	0.83	0.00				
39.00	5.18	0.83	0.00				
40.00	5.18	0.83	0.00				
41.00	5.18	0.83	0.00				
42.00	5.18	0.83	0.00				
43.00	5.18	0.83	0.00				
44.00	5.18	0.83	0.00				
45.00	5.18	0.83	0.00				
46.00	5.18	0.83	0.00				
47.00	5.18	0.83	0.00				
48.00	5.18	0.83	0.00				
49.00	5.18	0.83	0.00				
50.00	5.18	0.83	0.00				
51.00	5.18	0.83	0.00				

Summary for Link POA-1: POA-1

Inflow Area = 98,141 sf, 31.60% Impervious, Inflow Depth = 1.93" for 10 yr event
Inflow = 4.95 cfs @ 12.09 hrs, Volume= 15,780 cf
Primary = 4.95 cfs @ 12.09 hrs, Volume= 15,780 cf, Atten= 0%, Lag= 0.0 min
Routed to nonexistent node OFF SITE

Primary outflow = Inflow, Time Span= 0.00-72.00 hrs, dt= 0.01 hrs

Link POA-1: POA-1

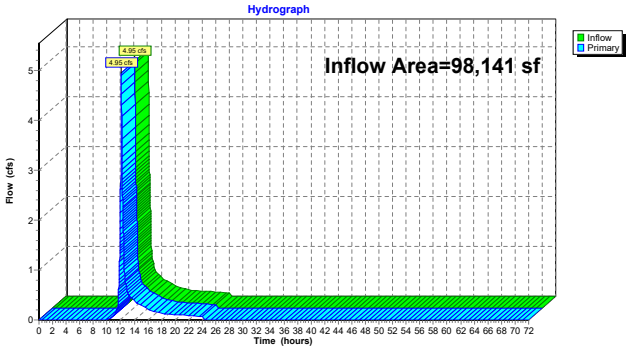

Hydrograph for Link POA-1: POA-1

Time (hours)	Inflow (cfs)	Elevation (feet)	Primary (cfs)	Time (hours)	Inflow (cfs)	Elevation (feet)	Primary (cfs)
0.00	0.00	**0.00**	0.00	52.00	0.00	0.00	0.00
1.00	0.00	0.00	0.00	53.00	0.00	0.00	0.00
2.00	0.00	0.00	0.00	54.00	0.00	0.00	0.00
3.00	0.00	0.00	0.00	55.00	0.00	0.00	0.00
4.00	0.00	0.00	0.00	56.00	0.00	0.00	0.00
5.00	0.00	0.00	0.00	57.00	0.00	0.00	0.00
6.00	0.00	0.00	0.00	58.00	0.00	0.00	0.00
7.00	0.00	0.00	0.00	59.00	0.00	0.00	0.00
8.00	0.00	0.00	0.00	60.00	0.00	0.00	0.00
9.00	0.00	0.00	0.00	61.00	0.00	0.00	0.00
10.00	0.00	0.00	0.00	62.00	0.00	0.00	0.00
11.00	0.09	0.00	0.09	63.00	0.00	0.00	0.00
12.00	**2.62**	0.00	**2.62**	64.00	0.00	0.00	0.00
13.00	**0.58**	0.00	**0.58**	65.00	0.00	0.00	0.00
14.00	0.38	0.00	0.38	66.00	0.00	0.00	0.00
15.00	0.30	0.00	0.30	67.00	0.00	0.00	0.00
16.00	0.21	0.00	0.21	68.00	0.00	0.00	0.00
17.00	0.17	0.00	0.17	69.00	0.00	0.00	0.00
18.00	0.13	0.00	0.13	70.00	0.00	0.00	0.00
19.00	0.12	0.00	0.12	71.00	0.00	0.00	0.00
20.00	0.11	0.00	0.11	72.00	0.00	0.00	0.00
21.00	0.10	0.00	0.10				
22.00	0.09	0.00	0.09				
23.00	0.08	0.00	0.08				
24.00	0.07	0.00	0.07				
25.00	0.00	0.00	0.00				
26.00	0.00	0.00	0.00				
27.00	0.00	0.00	0.00				
28.00	0.00	0.00	0.00				
29.00	0.00	0.00	0.00				
30.00	0.00	0.00	0.00				
31.00	0.00	0.00	0.00				
32.00	0.00	0.00	0.00				
33.00	0.00	0.00	0.00				
34.00	0.00	0.00	0.00				
35.00	0.00	0.00	0.00				
36.00	0.00	0.00	0.00				
37.00	0.00	0.00	0.00				
38.00	0.00	0.00	0.00				
39.00	0.00	0.00	0.00				
40.00	0.00	0.00	0.00				
41.00	0.00	0.00	0.00				
42.00	0.00	0.00	0.00				
43.00	0.00	0.00	0.00				
44.00	0.00	0.00	0.00				
45.00	0.00	0.00	0.00				
46.00	0.00	0.00	0.00				
47.00	0.00	0.00	0.00				
48.00	0.00	0.00	0.00				
49.00	0.00	0.00	0.00				
50.00	0.00	0.00	0.00				
51.00	0.00	0.00	0.00				

Summary for Link POA-2: POA-2

Inflow Area = 408,288 sf, 44.97% Impervious, Inflow Depth = 2.34" for 10 yr event
Inflow = 18.73 cfs @ 12.22 hrs, Volume= 79,527 cf
Primary = 18.73 cfs @ 12.22 hrs, Volume= 79,527 cf, Atten= 0%, Lag= 0.0 min
Routed to nonexistent node OFF SITE

Primary outflow = Inflow, Time Span= 0.00-72.00 hrs, dt= 0.01 hrs

Link POA-2: POA-2

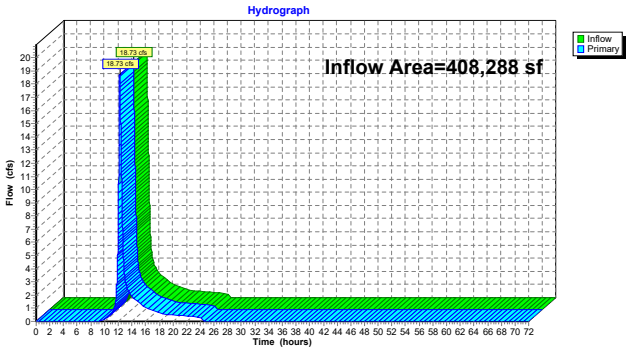

Hydrograph for Link POA-2: POA-2

Time (hours)	Inflow (cfs)	Elevation (feet)	Primary (cfs)	Time (hours)	Inflow (cfs)	Elevation (feet)	Primary (cfs)
0.00	0.00	**0.00**	0.00	52.00	0.00	0.00	0.00
1.00	0.00	0.00	0.00	53.00	0.00	0.00	0.00
2.00	0.00	0.00	0.00	54.00	0.00	0.00	0.00
3.00	0.00	0.00	0.00	55.00	0.00	0.00	0.00
4.00	0.00	0.00	0.00	56.00	0.00	0.00	0.00
5.00	0.00	0.00	0.00	57.00	0.00	0.00	0.00
6.00	0.00	0.00	0.00	58.00	0.00	0.00	0.00
7.00	0.00	0.00	0.00	59.00	0.00	0.00	0.00
8.00	0.00	0.00	0.00	60.00	0.00	0.00	0.00
9.00	0.00	0.00	0.00	61.00	0.00	0.00	0.00
10.00	0.16	0.00	0.16	62.00	0.00	0.00	0.00
11.00	0.62	0.00	0.62	63.00	0.00	0.00	0.00
12.00	**6.98**	0.00	**6.98**	64.00	0.00	0.00	0.00
13.00	**3.29**	0.00	**3.29**	65.00	0.00	0.00	0.00
14.00	1.91	0.00	1.91	66.00	0.00	0.00	0.00
15.00	1.44	0.00	1.44	67.00	0.00	0.00	0.00
16.00	1.05	0.00	1.05	68.00	0.00	0.00	0.00
17.00	0.82	0.00	0.82	69.00	0.00	0.00	0.00
18.00	0.64	0.00	0.64	70.00	0.00	0.00	0.00
19.00	0.56	0.00	0.56	71.00	0.00	0.00	0.00
20.00	0.50	0.00	0.50	72.00	0.00	0.00	0.00
21.00	0.46	0.00	0.46				
22.00	0.42	0.00	0.42				
23.00	0.38	0.00	0.38				
24.00	0.33	0.00	0.33				
25.00	0.00	0.00	0.00				
26.00	0.00	0.00	0.00				
27.00	0.00	0.00	0.00				
28.00	0.00	0.00	0.00				
29.00	0.00	0.00	0.00				
30.00	0.00	0.00	0.00				
31.00	0.00	0.00	0.00				
32.00	0.00	0.00	0.00				
33.00	0.00	0.00	0.00				
34.00	0.00	0.00	0.00				
35.00	0.00	0.00	0.00				
36.00	0.00	0.00	0.00				
37.00	0.00	0.00	0.00				
38.00	0.00	0.00	0.00				
39.00	0.00	0.00	0.00				
40.00	0.00	0.00	0.00				
41.00	0.00	0.00	0.00				
42.00	0.00	0.00	0.00				
43.00	0.00	0.00	0.00				
44.00	0.00	0.00	0.00				
45.00	0.00	0.00	0.00				
46.00	0.00	0.00	0.00				
47.00	0.00	0.00	0.00				
48.00	0.00	0.00	0.00				
49.00	0.00	0.00	0.00				
50.00	0.00	0.00	0.00				
51.00	0.00	0.00	0.00				

Summary for Link POA-3: POA-3

Inflow Area = 669,343 sf, 41.35% Impervious, Inflow Depth = 2.17" for 10 yr event
Inflow = 28.65 cfs @ 12.22 hrs, Volume= 121,082 cf
Primary = 28.65 cfs @ 12.22 hrs, Volume= 121,082 cf, Atten= 0%, Lag= 0.0 min
Routed to nonexistent node OFF SITE

Primary outflow = Inflow, Time Span= 0.00-72.00 hrs, dt= 0.01 hrs

Link POA-3: POA-3

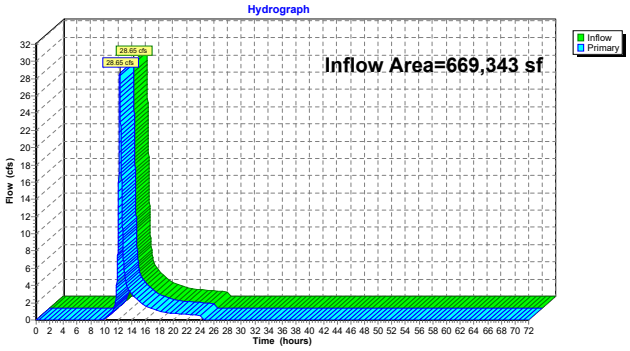

Hydrograph for Link POA-3: POA-3

Time (hours)	Inflow (cfs)	Elevation (feet)	Primary (cfs)	Time (hours)	Inflow (cfs)	Elevation (feet)	Primary (cfs)
0.00	0.00	**0.00**	0.00	52.00	0.00	0.00	0.00
1.00	0.00	0.00	0.00	53.00	0.00	0.00	0.00
2.00	0.00	0.00	0.00	54.00	0.00	0.00	0.00
3.00	0.00	0.00	0.00	55.00	0.00	0.00	0.00
4.00	0.00	0.00	0.00	56.00	0.00	0.00	0.00
5.00	0.00	0.00	0.00	57.00	0.00	0.00	0.00
6.00	0.00	0.00	0.00	58.00	0.00	0.00	0.00
7.00	0.00	0.00	0.00	59.00	0.00	0.00	0.00
8.00	0.00	0.00	0.00	60.00	0.00	0.00	0.00
9.00	0.00	0.00	0.00	61.00	0.00	0.00	0.00
10.00	0.11	0.00	0.11	62.00	0.00	0.00	0.00
11.00	0.79	0.00	0.79	63.00	0.00	0.00	0.00
12.00	**10.46**	0.00	**10.46**	64.00	0.00	0.00	0.00
13.00	**5.05**	0.00	**5.05**	65.00	0.00	0.00	0.00
14.00	2.98	0.00	2.98	66.00	0.00	0.00	0.00
15.00	2.26	0.00	2.26	67.00	0.00	0.00	0.00
16.00	1.64	0.00	1.64	68.00	0.00	0.00	0.00
17.00	1.29	0.00	1.29	69.00	0.00	0.00	0.00
18.00	1.01	0.00	1.01	70.00	0.00	0.00	0.00
19.00	0.87	0.00	0.87	71.00	0.00	0.00	0.00
20.00	0.79	0.00	0.79	72.00	0.00	0.00	0.00
21.00	0.72	0.00	0.72				
22.00	0.66	0.00	0.66				
23.00	0.59	0.00	0.59				
24.00	0.53	0.00	0.53				
25.00	0.00	0.00	0.00				
26.00	0.00	0.00	0.00				
27.00	0.00	0.00	0.00				
28.00	0.00	0.00	0.00				
29.00	0.00	0.00	0.00				
30.00	0.00	0.00	0.00				
31.00	0.00	0.00	0.00				
32.00	0.00	0.00	0.00				
33.00	0.00	0.00	0.00				
34.00	0.00	0.00	0.00				
35.00	0.00	0.00	0.00				
36.00	0.00	0.00	0.00				
37.00	0.00	0.00	0.00				
38.00	0.00	0.00	0.00				
39.00	0.00	0.00	0.00				
40.00	0.00	0.00	0.00				
41.00	0.00	0.00	0.00				
42.00	0.00	0.00	0.00				
43.00	0.00	0.00	0.00				
44.00	0.00	0.00	0.00				
45.00	0.00	0.00	0.00				
46.00	0.00	0.00	0.00				
47.00	0.00	0.00	0.00				
48.00	0.00	0.00	0.00				
49.00	0.00	0.00	0.00				
50.00	0.00	0.00	0.00				
51.00	0.00	0.00	0.00				

Summary for Link POA-4: POA-4

Inflow Area = 64,992 sf, 0.00% Impervious, Inflow Depth = 0.83" for 10 yr event
Inflow = 0.69 cfs @ 12.37 hrs, Volume= 4,469 cf
Primary = 0.69 cfs @ 12.37 hrs, Volume= 4,469 cf, Atten= 0%, Lag= 0.0 min
Routed to nonexistent node OFF SITE

Primary outflow = Inflow, Time Span= 0.00-72.00 hrs, dt= 0.01 hrs

Link POA-4: POA-4

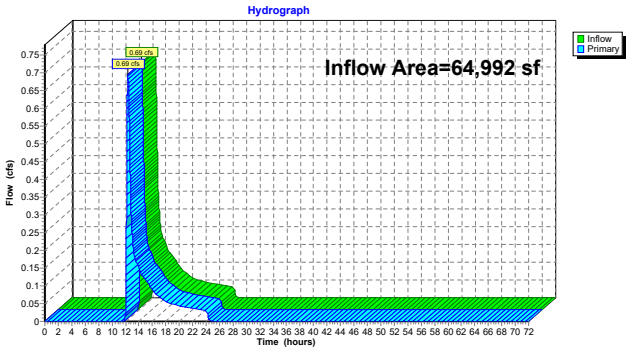

Hydrograph for Link POA-4: POA-4

Time (hours)	Inflow (cfs)	Elevation (feet)	Primary (cfs)	Time (hours)	Inflow (cfs)	Elevation (feet)	Primary (cfs)
0.00	0.00	**0.00**	0.00	52.00	0.00	0.00	0.00
1.00	0.00	0.00	0.00	53.00	0.00	0.00	0.00
2.00	0.00	0.00	0.00	54.00	0.00	0.00	0.00
3.00	0.00	0.00	0.00	55.00	0.00	0.00	0.00
4.00	0.00	0.00	0.00	56.00	0.00	0.00	0.00
5.00	0.00	0.00	0.00	57.00	0.00	0.00	0.00
6.00	0.00	0.00	0.00	58.00	0.00	0.00	0.00
7.00	0.00	0.00	0.00	59.00	0.00	0.00	0.00
8.00	0.00	0.00	0.00	60.00	0.00	0.00	0.00
9.00	0.00	0.00	0.00	61.00	0.00	0.00	0.00
10.00	0.00	0.00	0.00	62.00	0.00	0.00	0.00
11.00	0.00	0.00	0.00	63.00	0.00	0.00	0.00
12.00	**0.02**	0.00	**0.02**	64.00	0.00	0.00	0.00
13.00	**0.25**	0.00	**0.25**	65.00	0.00	0.00	0.00
14.00	0.15	0.00	0.15	66.00	0.00	0.00	0.00
15.00	0.12	0.00	0.12	67.00	0.00	0.00	0.00
16.00	0.09	0.00	0.09	68.00	0.00	0.00	0.00
17.00	0.07	0.00	0.07	69.00	0.00	0.00	0.00
18.00	0.06	0.00	0.06	70.00	0.00	0.00	0.00
19.00	0.05	0.00	0.05	71.00	0.00	0.00	0.00
20.00	0.04	0.00	0.04	72.00	0.00	0.00	0.00
21.00	0.04	0.00	0.04				
22.00	0.04	0.00	0.04				
23.00	0.03	0.00	0.03				
24.00	0.03	0.00	0.03				
25.00	0.00	0.00	0.00				
26.00	0.00	0.00	0.00				
27.00	0.00	0.00	0.00				
28.00	0.00	0.00	0.00				
29.00	0.00	0.00	0.00				
30.00	0.00	0.00	0.00				
31.00	0.00	0.00	0.00				
32.00	0.00	0.00	0.00				
33.00	0.00	0.00	0.00				
34.00	0.00	0.00	0.00				
35.00	0.00	0.00	0.00				
36.00	0.00	0.00	0.00				
37.00	0.00	0.00	0.00				
38.00	0.00	0.00	0.00				
39.00	0.00	0.00	0.00				
40.00	0.00	0.00	0.00				
41.00	0.00	0.00	0.00				
42.00	0.00	0.00	0.00				
43.00	0.00	0.00	0.00				
44.00	0.00	0.00	0.00				
45.00	0.00	0.00	0.00				
46.00	0.00	0.00	0.00				
47.00	0.00	0.00	0.00				
48.00	0.00	0.00	0.00				
49.00	0.00	0.00	0.00				
50.00	0.00	0.00	0.00				
51.00	0.00	0.00	0.00				

Time span=0.00-72.00 hrs, dt=0.01 hrs, 7201 points
Runoff by SCS TR-20 method, UH=SCS, Weighted-CN
Reach routing by Stor-Ind+Trans method - Pond routing by Stor-Ind method

SubcatchmentEWS-1: EWS-1 Runoff Area=2.253 ac 31.60% Impervious Runoff Depth=2.84"
Tc=6.0 min CN=67 Runoff=7.44 cfs 23,254 cf

SubcatchmentEWS-2: EWS-2 Runoff Area=9.373 ac 44.97% Impervious Runoff Depth=3.33"
Flow Length=1,349' Tc=16.0 min CN=72 Runoff=26.98 cfs 113,359 cf

SubcatchmentEWS-3: EWS-3 Runoff Area=15.366 ac 41.35% Impervious Runoff Depth=3.13"
Flow Length=971' Tc=15.5 min CN=70 Runoff=42.02 cfs 174,811 cf

SubcatchmentEWS-4: EWS-4 Runoff Area=1.492 ac 0.00% Impervious Runoff Depth=1.43"
Flow Length=160' Slope=0.0020 '/' Tc=20.0 min CN=51 Runoff=1.42 cfs 7,740 cf

Link POA-1: POA-1 Inflow=7.44 cfs 23,254 cf
Primary=7.44 cfs 23,254 cf

Link POA-2: POA-2 Inflow=26.98 cfs 113,359 cf
Primary=26.98 cfs 113,359 cf

Link POA-3: POA-3 Inflow=42.02 cfs 174,811 cf
Primary=42.02 cfs 174,811 cf

Link POA-4: POA-4 Inflow=1.42 cfs 7,740 cf
Primary=1.42 cfs 7,740 cf

Total Runoff Area = 1,240,763 sf Runoff Volume = 319,165 cf Average Runoff Depth = 3.09"
60.40% Pervious = 749,363 sf 39.60% Impervious = 491,400 sf

Summary for Subcatchment EWS-1: EWS-1

Runoff = 7.44 cfs @ 12.09 hrs, Volume= 23,254 cf, Depth= 2.84"
Routed to Link POA-1 : POA-1

Runoff by SCS TR-20 method, UH=SCS, Weighted-CN, Time Span= 0.00-72.00 hrs, dt= 0.01 hrs
Type III 24-hr 25 yr Rainfall=6.41"

Area (ac)	CN	Description
0.712	98	Paved parking, HSG A
1.407	49	50-75% Grass cover, Fair, HSG A
0.134	96	Gravel surface, HSG A
2.253	67	Weighted Average
1.541		68.40% Pervious Area
0.712		31.60% Impervious Area

Tc (min)	Length (feet)	Slope (ft/ft)	Velocity (ft/sec)	Capacity (cfs)	Description
6.0					**Direct Entry, PAVEMENT TC**

Subcatchment EWS-1: EWS-1

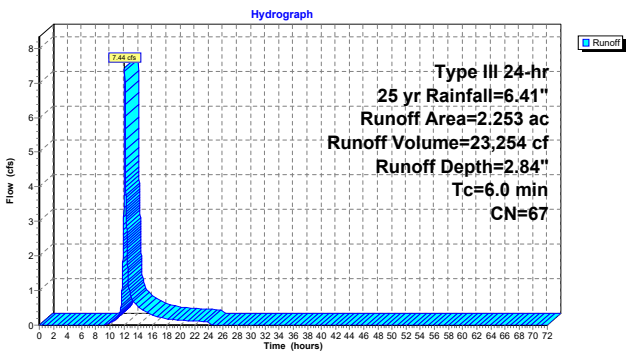

Hydrograph for Subcatchment EWS-1: EWS-1

Time (hours)	Precip. (inches)	Excess (inches)	Runoff (cfs)	Time (hours)	Precip. (inches)	Excess (inches)	Runoff (cfs)
0.00	0.00	0.00	0.00	52.00	6.41	2.84	0.00
1.00	0.06	0.00	0.00	53.00	6.41	2.84	0.00
2.00	0.13	0.00	0.00	54.00	6.41	2.84	0.00
3.00	0.20	0.00	0.00	55.00	6.41	2.84	0.00
4.00	0.28	0.00	0.00	56.00	6.41	2.84	0.00
5.00	0.36	0.00	0.00	57.00	6.41	2.84	0.00
6.00	0.46	0.00	0.00	58.00	6.41	2.84	0.00
7.00	0.58	0.00	0.00	59.00	6.41	2.84	0.00
8.00	0.73	0.00	0.00	60.00	6.41	2.84	0.00
9.00	0.93	0.00	0.00	61.00	6.41	2.84	0.00
10.00	1.21	0.01	0.05	62.00	6.41	2.84	0.00
11.00	1.60	0.07	0.20	63.00	6.41	2.84	0.00
12.00	3.20	0.69	**4.11**	64.00	6.41	2.84	0.00
13.00	4.81	1.67	**0.81**	65.00	6.41	2.84	0.00
14.00	5.20	1.94	0.53	66.00	6.41	2.84	0.00
15.00	5.48	2.14	0.41	67.00	6.41	2.84	0.00
16.00	5.68	2.29	0.29	68.00	6.41	2.84	0.00
17.00	5.83	2.40	0.23	69.00	6.41	2.84	0.00
18.00	5.95	2.49	0.18	70.00	6.41	2.84	0.00
19.00	6.05	2.56	0.16	71.00	6.41	2.84	0.00
20.00	6.13	2.63	0.15	72.00	6.41	2.84	0.00
21.00	6.21	2.69	0.13				
22.00	6.29	2.75	0.12				
23.00	6.35	2.80	0.11				
24.00	**6.41**	**2.84**	0.10				
25.00	6.41	2.84	0.00				
26.00	6.41	2.84	0.00				
27.00	6.41	2.84	0.00				
28.00	6.41	2.84	0.00				
29.00	6.41	2.84	0.00				
30.00	6.41	2.84	0.00				
31.00	6.41	2.84	0.00				
32.00	6.41	2.84	0.00				
33.00	6.41	2.84	0.00				
34.00	6.41	2.84	0.00				
35.00	6.41	2.84	0.00				
36.00	6.41	2.84	0.00				
37.00	6.41	2.84	0.00				
38.00	6.41	2.84	0.00				
39.00	6.41	2.84	0.00				
40.00	6.41	2.84	0.00				
41.00	6.41	2.84	0.00				
42.00	6.41	2.84	0.00				
43.00	6.41	2.84	0.00				
44.00	6.41	2.84	0.00				
45.00	6.41	2.84	0.00				
46.00	6.41	2.84	0.00				
47.00	6.41	2.84	0.00				
48.00	6.41	2.84	0.00				
49.00	6.41	2.84	0.00				
50.00	6.41	2.84	0.00				
51.00	6.41	2.84	0.00				

Summary for Subcatchment EWS-2: EWS-2

Runoff = 26.98 cfs @ 12.22 hrs, Volume= 113,359 cf, Depth= 3.33"
Routed to Link POA-2 : POA-2

Runoff by SCS TR-20 method, UH=SCS, Weighted-CN, Time Span= 0.00-72.00 hrs, dt= 0.01 hrs
Type III 24-hr 25 yr Rainfall=6.41"

Area (ac)	CN	Description
2.141	98	Paved parking, HSG A
4.952	49	50-75% Grass cover, Fair, HSG A
0.154	96	Gravel surface, HSG A
2.074	98	Roofs, HSG A
0.052	72	Dirt roads, HSG A
9.373	72	Weighted Average
5.158		55.03% Pervious Area
4.215		44.97% Impervious Area

Tc (min)	Length (feet)	Slope (ft/ft)	Velocity (ft/sec)	Capacity (cfs)	Description
8.1	50	0.0080	0.10		**Sheet Flow, 50 FT SHEET FLOW** Grass: Short n= 0.150 P2= 3.20"
3.6	187	0.0150	0.86		**Shallow Concentrated Flow, 187 FT SHALLOW GRASS** Short Grass Pasture Kv= 7.0 fps
0.6	61	0.0080	1.82		**Shallow Concentrated Flow, 61 FT SHALLOW PAVED** Paved Kv= 20.3 fps
0.1	19	0.0160	2.57		**Shallow Concentrated Flow, 19 FT SHALLOW PAVED** Paved Kv= 20.3 fps
0.2	60	0.0120	5.72	3.12	**Pipe Channel, 10" PVC** 10.0" Round Area= 0.5 sf Perim= 2.6' r= 0.21' n= 0.010 PVC, smooth interior
0.5	85	0.0030	2.86	1.56	**Pipe Channel, 10" PVC** 10.0" Round Area= 0.5 sf Perim= 2.6' r= 0.21' n= 0.010 PVC, smooth interior
0.1	35	0.0139	5.79	4.55	**Pipe Channel, 12" RCP** 12.0" Round Area= 0.8 sf Perim= 3.1' r= 0.25' n= 0.012 Concrete pipe, finished
0.6	199	0.0139	5.13	2.80	**Pipe Channel, 10" Concrete** 10.0" Round Area= 0.5 sf Perim= 2.6' r= 0.21' n= 0.012 Concrete pipe, finished
0.2	120	0.0691	11.44	6.24	**Pipe Channel, 10" Concrete** 10.0" Round Area= 0.5 sf Perim= 2.6' r= 0.21' n= 0.012 Concrete pipe, finished
0.4	142	0.0147	5.28	2.88	**Pipe Channel, 10" Concrete** 10.0" Round Area= 0.5 sf Perim= 2.6' r= 0.21' n= 0.012 Concrete pipe, finished
1.6	391	0.0087	4.06	2.21	**Pipe Channel, 10" Concrete** 10.0" Round Area= 0.5 sf Perim= 2.6' r= 0.21' n= 0.012 Concrete pipe, finished
16.0	1,349	Total			

Subcatchment EWS-2: EWS-2

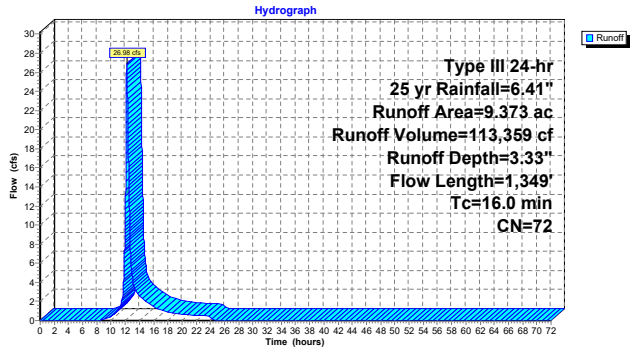

Hydrograph for Subcatchment EWS-2: EWS-2

Time (hours)	Precip. (inches)	Excess (inches)	Runoff (cfs)	Time (hours)	Precip. (inches)	Excess (inches)	Runoff (cfs)
0.00	0.00	0.00	0.00	52.00	6.41	3.33	0.00
1.00	0.06	0.00	0.00	53.00	6.41	3.33	0.00
2.00	0.13	0.00	0.00	54.00	6.41	3.33	0.00
3.00	0.20	0.00	0.00	55.00	6.41	3.33	0.00
4.00	0.28	0.00	0.00	56.00	6.41	3.33	0.00
5.00	0.36	0.00	0.00	57.00	6.41	3.33	0.00
6.00	0.46	0.00	0.00	58.00	6.41	3.33	0.00
7.00	0.58	0.00	0.00	59.00	6.41	3.33	0.00
8.00	0.73	0.00	0.00	60.00	6.41	3.33	0.00
9.00	0.93	0.01	0.10	61.00	6.41	3.33	0.00
10.00	1.21	0.04	0.45	62.00	6.41	3.33	0.00
11.00	1.60	0.14	1.17	63.00	6.41	3.33	0.00
12.00	3.20	0.93	**10.66**	64.00	6.41	3.33	0.00
13.00	4.81	2.05	**4.48**	65.00	6.41	3.33	0.00
14.00	5.20	2.35	2.58	66.00	6.41	3.33	0.00
15.00	5.48	2.57	1.93	67.00	6.41	3.33	0.00
16.00	5.68	2.73	1.40	68.00	6.41	3.33	0.00
17.00	5.83	2.85	1.09	69.00	6.41	3.33	0.00
18.00	5.95	2.95	0.85	70.00	6.41	3.33	0.00
19.00	6.05	3.03	0.74	71.00	6.41	3.33	0.00
20.00	6.13	3.10	0.67	72.00	6.41	3.33	0.00
21.00	6.21	3.17	0.61				
22.00	6.29	3.23	0.55				
23.00	6.35	3.28	0.50				
24.00	**6.41**	**3.33**	0.44				
25.00	6.41	3.33	0.00				
26.00	6.41	3.33	0.00				
27.00	6.41	3.33	0.00				
28.00	6.41	3.33	0.00				
29.00	6.41	3.33	0.00				
30.00	6.41	3.33	0.00				
31.00	6.41	3.33	0.00				
32.00	6.41	3.33	0.00				
33.00	6.41	3.33	0.00				
34.00	6.41	3.33	0.00				
35.00	6.41	3.33	0.00				
36.00	6.41	3.33	0.00				
37.00	6.41	3.33	0.00				
38.00	6.41	3.33	0.00				
39.00	6.41	3.33	0.00				
40.00	6.41	3.33	0.00				
41.00	6.41	3.33	0.00				
42.00	6.41	3.33	0.00				
43.00	6.41	3.33	0.00				
44.00	6.41	3.33	0.00				
45.00	6.41	3.33	0.00				
46.00	6.41	3.33	0.00				
47.00	6.41	3.33	0.00				
48.00	6.41	3.33	0.00				
49.00	6.41	3.33	0.00				
50.00	6.41	3.33	0.00				
51.00	6.41	3.33	0.00				

Summary for Subcatchment EWS-3: EWS-3

Runoff = 42.02 cfs @ 12.21 hrs, Volume= 174,811 cf, Depth= 3.13"
Routed to Link POA-3 : POA-3

Runoff by SCS TR-20 method, UH=SCS, Weighted-CN, Time Span= 0.00-72.00 hrs, dt= 0.01 hrs
Type III 24-hr 25 yr Rainfall=6.41"

Area (ac)	CN	Description
3.555	98	Paved parking, HSG A
8.534	49	50-75% Grass cover, Fair, HSG A
0.020	96	Gravel surface, HSG A
2.799	98	Roofs, HSG A
* 0.458	72	INFIELD HSG A
15.366	70	Weighted Average
9.012		58.65% Pervious Area
6.354		41.35% Impervious Area

Tc (min)	Length (feet)	Slope (ft/ft)	Velocity (ft/sec)	Capacity (cfs)	Description
7.7	50	0.0090	0.11		**Sheet Flow, 50 FT SHEET FLOW** Grass: Short n= 0.150 P2= 3.20"
5.6	247	0.0110	0.73		**Shallow Concentrated Flow, 247 FT SHALLOW GRASS** Short Grass Pasture Kv= 7.0 fps
0.1	12	0.0110	2.13		**Shallow Concentrated Flow, 12 FT SHALLOW PAVED** Paved Kv= 20.3 fps
0.1	13	0.0430	4.21		**Shallow Concentrated Flow, 13 FT SHALLOW PAVED** Paved Kv= 20.3 fps
0.4	52	0.0076	2.06	1.62	**Pipe Channel, 12" CLAY** 12.0" Round Area= 0.8 sf Perim= 3.1' r= 0.25' n= 0.025 Rubble masonry, cemented
0.8	229	0.0105	5.04	3.96	**Pipe Channel, 12" RCP+12" RCP** 12.0" Round Area= 0.8 sf Perim= 3.1' r= 0.25' n= 0.012 Concrete pipe, finished
0.1	50	0.0140	5.81	4.57	**Pipe Channel, 12" RCP** 12.0" Round Area= 0.8 sf Perim= 3.1' r= 0.25' n= 0.012 Concrete pipe, finished
0.5	182	0.0219	6.71	5.27	**Pipe Channel, 12" CLAY** 12.0" Round Area= 0.8 sf Perim= 3.1' r= 0.25' n= 0.013 Clay tile
0.0	27	0.1800	19.25	15.12	**Pipe Channel, 12" CLAY** 12.0" Round Area= 0.8 sf Perim= 3.1' r= 0.25' n= 0.013 Clay tile
0.2	109	0.0449	9.61	7.55	**Pipe Channel, 12" CLAY** 12.0" Round Area= 0.8 sf Perim= 3.1' r= 0.25' n= 0.013 Clay tile
15.5	971	Total			

Subcatchment EWS-3: EWS-3

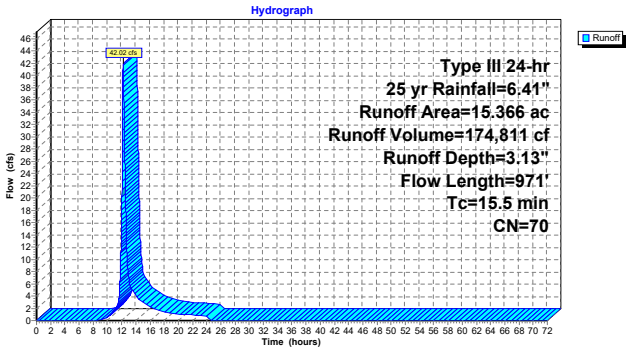

Hydrograph for Subcatchment EWS-3: EWS-3

Time (hours)	Precip. (inches)	Excess (inches)	Runoff (cfs)	Time (hours)	Precip. (inches)	Excess (inches)	Runoff (cfs)
0.00	0.00	0.00	0.00	52.00	6.41	3.13	0.00
1.00	0.06	0.00	0.00	53.00	6.41	3.13	0.00
2.00	0.13	0.00	0.00	54.00	6.41	3.13	0.00
3.00	0.20	0.00	0.00	55.00	6.41	3.13	0.00
4.00	0.28	0.00	0.00	56.00	6.41	3.13	0.00
5.00	0.36	0.00	0.00	57.00	6.41	3.13	0.00
6.00	0.46	0.00	0.00	58.00	6.41	3.13	0.00
7.00	0.58	0.00	0.00	59.00	6.41	3.13	0.00
8.00	0.73	0.00	0.00	60.00	6.41	3.13	0.00
9.00	0.93	0.00	0.04	61.00	6.41	3.13	0.00
10.00	1.21	0.03	0.55	62.00	6.41	3.13	0.00
11.00	1.60	0.11	1.62	63.00	6.41	3.13	0.00
12.00	3.20	0.83	**16.40**	64.00	6.41	3.13	0.00
13.00	4.81	1.89	**6.97**	65.00	6.41	3.13	0.00
14.00	5.20	2.18	4.07	66.00	6.41	3.13	0.00
15.00	5.48	2.40	3.06	67.00	6.41	3.13	0.00
16.00	5.68	2.55	2.22	68.00	6.41	3.13	0.00
17.00	5.83	2.67	1.73	69.00	6.41	3.13	0.00
18.00	5.95	2.76	1.35	70.00	6.41	3.13	0.00
19.00	6.05	2.84	1.17	71.00	6.41	3.13	0.00
20.00	6.13	2.91	1.06	72.00	6.41	3.13	0.00
21.00	6.21	2.98	0.97				
22.00	6.29	3.03	0.88				
23.00	6.35	3.09	0.79				
24.00	**6.41**	**3.13**	0.71				
25.00	6.41	3.13	0.00				
26.00	6.41	3.13	0.00				
27.00	6.41	3.13	0.00				
28.00	6.41	3.13	0.00				
29.00	6.41	3.13	0.00				
30.00	6.41	3.13	0.00				
31.00	6.41	3.13	0.00				
32.00	6.41	3.13	0.00				
33.00	6.41	3.13	0.00				
34.00	6.41	3.13	0.00				
35.00	6.41	3.13	0.00				
36.00	6.41	3.13	0.00				
37.00	6.41	3.13	0.00				
38.00	6.41	3.13	0.00				
39.00	6.41	3.13	0.00				
40.00	6.41	3.13	0.00				
41.00	6.41	3.13	0.00				
42.00	6.41	3.13	0.00				
43.00	6.41	3.13	0.00				
44.00	6.41	3.13	0.00				
45.00	6.41	3.13	0.00				
46.00	6.41	3.13	0.00				
47.00	6.41	3.13	0.00				
48.00	6.41	3.13	0.00				
49.00	6.41	3.13	0.00				
50.00	6.41	3.13	0.00				
51.00	6.41	3.13	0.00				

Summary for Subcatchment EWS-4: EWS-4

Runoff = 1.42 cfs @ 12.33 hrs, Volume= 7,740 cf, Depth= 1.43"
Routed to Link POA-4 : POA-4

Runoff by SCS TR-20 method, UH=SCS, Weighted-CN, Time Span= 0.00-72.00 hrs, dt= 0.01 hrs
Type III 24-hr 25 yr Rainfall=6.41"

	Area (ac)	CN	Description
	1.406	49	50-75% Grass cover, Fair, HSG A
	0.045	96	Gravel surface, HSG A
*	0.041	72	INFIELD HSG A
	1.492	51	Weighted Average
	1.492		100.00% Pervious Area

Tc (min)	Length (feet)	Slope (ft/ft)	Velocity (ft/sec)	Capacity (cfs)	Description
14.1	50	0.0020	0.06		**Sheet Flow, 50 FT SHEET FLOW** Grass: Short n= 0.150 P2= 3.20"
5.9	110	0.0020	0.31		**Shallow Concentrated Flow, 50 FT SHALLOW GRASS** Short Grass Pasture Kv= 7.0 fps
20.0	160	Total			

Subcatchment EWS-4: EWS-4

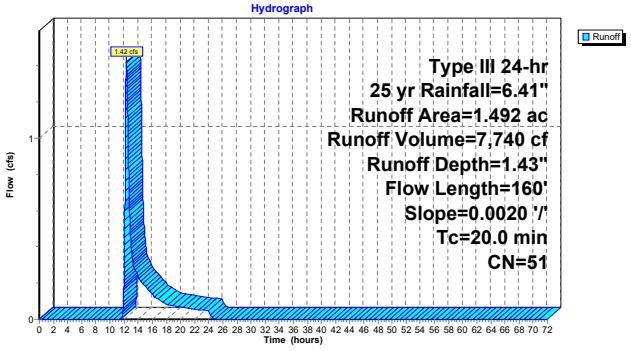

Hydrograph for Subcatchment EWS-4: EWS-4

Time (hours)	Precip. (inches)	Excess (inches)	Runoff (cfs)	Time (hours)	Precip. (inches)	Excess (inches)	Runoff (cfs)
0.00	0.00	0.00	0.00	52.00	6.41	1.43	0.00
1.00	0.06	0.00	0.00	53.00	6.41	1.43	0.00
2.00	0.13	0.00	0.00	54.00	6.41	1.43	0.00
3.00	0.20	0.00	0.00	55.00	6.41	1.43	0.00
4.00	0.28	0.00	0.00	56.00	6.41	1.43	0.00
5.00	0.36	0.00	0.00	57.00	6.41	1.43	0.00
6.00	0.46	0.00	0.00	58.00	6.41	1.43	0.00
7.00	0.58	0.00	0.00	59.00	6.41	1.43	0.00
8.00	0.73	0.00	0.00	60.00	6.41	1.43	0.00
9.00	0.93	0.00	0.00	61.00	6.41	1.43	0.00
10.00	1.21	0.00	0.00	62.00	6.41	1.43	0.00
11.00	1.60	0.00	0.00	63.00	6.41	1.43	0.00
12.00	3.20	0.15	**0.21**	64.00	6.41	1.43	0.00
13.00	4.81	0.67	**0.42**	65.00	6.41	1.43	0.00
14.00	5.20	0.83	0.24	66.00	6.41	1.43	0.00
15.00	5.48	0.96	0.18	67.00	6.41	1.43	0.00
16.00	5.68	1.06	0.14	68.00	6.41	1.43	0.00
17.00	5.83	1.13	0.11	69.00	6.41	1.43	0.00
18.00	5.95	1.19	0.08	70.00	6.41	1.43	0.00
19.00	6.05	1.24	0.07	71.00	6.41	1.43	0.00
20.00	6.13	1.28	0.07	72.00	6.41	1.43	0.00
21.00	6.21	1.33	0.06				
22.00	6.29	1.36	0.06				
23.00	6.35	1.40	0.05				
24.00	**6.41**	**1.43**	0.05				
25.00	6.41	1.43	0.00				
26.00	6.41	1.43	0.00				
27.00	6.41	1.43	0.00				
28.00	6.41	1.43	0.00				
29.00	6.41	1.43	0.00				
30.00	6.41	1.43	0.00				
31.00	6.41	1.43	0.00				
32.00	6.41	1.43	0.00				
33.00	6.41	1.43	0.00				
34.00	6.41	1.43	0.00				
35.00	6.41	1.43	0.00				
36.00	6.41	1.43	0.00				
37.00	6.41	1.43	0.00				
38.00	6.41	1.43	0.00				
39.00	6.41	1.43	0.00				
40.00	6.41	1.43	0.00				
41.00	6.41	1.43	0.00				
42.00	6.41	1.43	0.00				
43.00	6.41	1.43	0.00				
44.00	6.41	1.43	0.00				
45.00	6.41	1.43	0.00				
46.00	6.41	1.43	0.00				
47.00	6.41	1.43	0.00				
48.00	6.41	1.43	0.00				
49.00	6.41	1.43	0.00				
50.00	6.41	1.43	0.00				
51.00	6.41	1.43	0.00				

Summary for Link POA-1: POA-1

Inflow Area = 98,141 sf, 31.60% Impervious, Inflow Depth = 2.84" for 25 yr event
Inflow = 7.44 cfs @ 12.09 hrs, Volume= 23,254 cf
Primary = 7.44 cfs @ 12.09 hrs, Volume= 23,254 cf, Atten= 0%, Lag= 0.0 min
Routed to nonexistent node OFF SITE

Primary outflow = Inflow, Time Span= 0.00-72.00 hrs, dt= 0.01 hrs

Link POA-1: POA-1

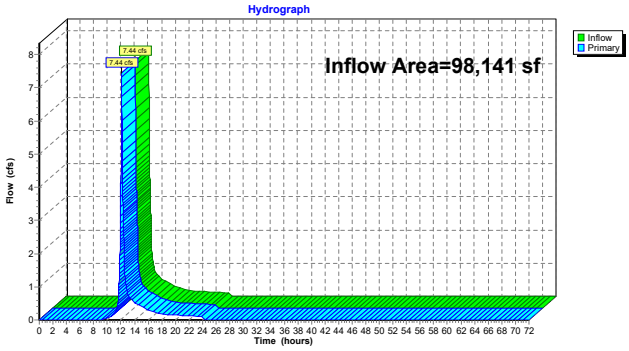

Hydrograph for Link POA-1: POA-1

Time (hours)	Inflow (cfs)	Elevation (feet)	Primary (cfs)	Time (hours)	Inflow (cfs)	Elevation (feet)	Primary (cfs)
0.00	0.00	**0.00**	0.00	52.00	0.00	0.00	0.00
1.00	0.00	0.00	0.00	53.00	0.00	0.00	0.00
2.00	0.00	0.00	0.00	54.00	0.00	0.00	0.00
3.00	0.00	0.00	0.00	55.00	0.00	0.00	0.00
4.00	0.00	0.00	0.00	56.00	0.00	0.00	0.00
5.00	0.00	0.00	0.00	57.00	0.00	0.00	0.00
6.00	0.00	0.00	0.00	58.00	0.00	0.00	0.00
7.00	0.00	0.00	0.00	59.00	0.00	0.00	0.00
8.00	0.00	0.00	0.00	60.00	0.00	0.00	0.00
9.00	0.00	0.00	0.00	61.00	0.00	0.00	0.00
10.00	0.05	0.00	0.05	62.00	0.00	0.00	0.00
11.00	0.20	0.00	0.20	63.00	0.00	0.00	0.00
12.00	**4.11**	0.00	**4.11**	64.00	0.00	0.00	0.00
13.00	**0.81**	0.00	**0.81**	65.00	0.00	0.00	0.00
14.00	0.53	0.00	0.53	66.00	0.00	0.00	0.00
15.00	0.41	0.00	0.41	67.00	0.00	0.00	0.00
16.00	0.29	0.00	0.29	68.00	0.00	0.00	0.00
17.00	0.23	0.00	0.23	69.00	0.00	0.00	0.00
18.00	0.18	0.00	0.18	70.00	0.00	0.00	0.00
19.00	0.16	0.00	0.16	71.00	0.00	0.00	0.00
20.00	0.15	0.00	0.15	72.00	0.00	0.00	0.00
21.00	0.13	0.00	0.13				
22.00	0.12	0.00	0.12				
23.00	0.11	0.00	0.11				
24.00	0.10	0.00	0.10				
25.00	0.00	0.00	0.00				
26.00	0.00	0.00	0.00				
27.00	0.00	0.00	0.00				
28.00	0.00	0.00	0.00				
29.00	0.00	0.00	0.00				
30.00	0.00	0.00	0.00				
31.00	0.00	0.00	0.00				
32.00	0.00	0.00	0.00				
33.00	0.00	0.00	0.00				
34.00	0.00	0.00	0.00				
35.00	0.00	0.00	0.00				
36.00	0.00	0.00	0.00				
37.00	0.00	0.00	0.00				
38.00	0.00	0.00	0.00				
39.00	0.00	0.00	0.00				
40.00	0.00	0.00	0.00				
41.00	0.00	0.00	0.00				
42.00	0.00	0.00	0.00				
43.00	0.00	0.00	0.00				
44.00	0.00	0.00	0.00				
45.00	0.00	0.00	0.00				
46.00	0.00	0.00	0.00				
47.00	0.00	0.00	0.00				
48.00	0.00	0.00	0.00				
49.00	0.00	0.00	0.00				
50.00	0.00	0.00	0.00				
51.00	0.00	0.00	0.00				

Summary for Link POA-2: POA-2

Inflow Area = 408,288 sf, 44.97% Impervious, Inflow Depth = 3.33" for 25 yr event
Inflow = 26.98 cfs @ 12.22 hrs, Volume= 113,359 cf
Primary = 26.98 cfs @ 12.22 hrs, Volume= 113,359 cf, Atten= 0%, Lag= 0.0 min
Routed to nonexistent node OFF SITE

Primary outflow = Inflow, Time Span= 0.00-72.00 hrs, dt= 0.01 hrs

Link POA-2: POA-2

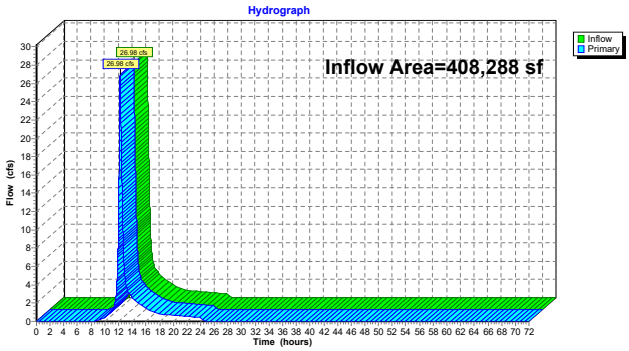

Hydrograph for Link POA-2: POA-2

Time (hours)	Inflow (cfs)	Elevation (feet)	Primary (cfs)	Time (hours)	Inflow (cfs)	Elevation (feet)	Primary (cfs)
0.00	0.00	**0.00**	0.00	52.00	0.00	0.00	0.00
1.00	0.00	0.00	0.00	53.00	0.00	0.00	0.00
2.00	0.00	0.00	0.00	54.00	0.00	0.00	0.00
3.00	0.00	0.00	0.00	55.00	0.00	0.00	0.00
4.00	0.00	0.00	0.00	56.00	0.00	0.00	0.00
5.00	0.00	0.00	0.00	57.00	0.00	0.00	0.00
6.00	0.00	0.00	0.00	58.00	0.00	0.00	0.00
7.00	0.00	0.00	0.00	59.00	0.00	0.00	0.00
8.00	0.00	0.00	0.00	60.00	0.00	0.00	0.00
9.00	0.10	0.00	0.10	61.00	0.00	0.00	0.00
10.00	0.45	0.00	0.45	62.00	0.00	0.00	0.00
11.00	1.17	0.00	1.17	63.00	0.00	0.00	0.00
12.00	**10.66**	0.00	**10.66**	64.00	0.00	0.00	0.00
13.00	**4.48**	0.00	**4.48**	65.00	0.00	0.00	0.00
14.00	2.58	0.00	2.58	66.00	0.00	0.00	0.00
15.00	1.93	0.00	1.93	67.00	0.00	0.00	0.00
16.00	1.40	0.00	1.40	68.00	0.00	0.00	0.00
17.00	1.09	0.00	1.09	69.00	0.00	0.00	0.00
18.00	0.85	0.00	0.85	70.00	0.00	0.00	0.00
19.00	0.74	0.00	0.74	71.00	0.00	0.00	0.00
20.00	0.67	0.00	0.67	72.00	0.00	0.00	0.00
21.00	0.61	0.00	0.61				
22.00	0.55	0.00	0.55				
23.00	0.50	0.00	0.50				
24.00	0.44	0.00	0.44				
25.00	0.00	0.00	0.00				
26.00	0.00	0.00	0.00				
27.00	0.00	0.00	0.00				
28.00	0.00	0.00	0.00				
29.00	0.00	0.00	0.00				
30.00	0.00	0.00	0.00				
31.00	0.00	0.00	0.00				
32.00	0.00	0.00	0.00				
33.00	0.00	0.00	0.00				
34.00	0.00	0.00	0.00				
35.00	0.00	0.00	0.00				
36.00	0.00	0.00	0.00				
37.00	0.00	0.00	0.00				
38.00	0.00	0.00	0.00				
39.00	0.00	0.00	0.00				
40.00	0.00	0.00	0.00				
41.00	0.00	0.00	0.00				
42.00	0.00	0.00	0.00				
43.00	0.00	0.00	0.00				
44.00	0.00	0.00	0.00				
45.00	0.00	0.00	0.00				
46.00	0.00	0.00	0.00				
47.00	0.00	0.00	0.00				
48.00	0.00	0.00	0.00				
49.00	0.00	0.00	0.00				
50.00	0.00	0.00	0.00				
51.00	0.00	0.00	0.00				

Summary for Link POA-3: POA-3

Inflow Area = 669,343 sf, 41.35% Impervious, Inflow Depth = 3.13" for 25 yr event
Inflow = 42.02 cfs @ 12.21 hrs, Volume= 174,811 cf
Primary = 42.02 cfs @ 12.21 hrs, Volume= 174,811 cf, Atten= 0%, Lag= 0.0 min
Routed to nonexistent node OFF SITE

Primary outflow = Inflow, Time Span= 0.00-72.00 hrs, dt= 0.01 hrs

Link POA-3: POA-3

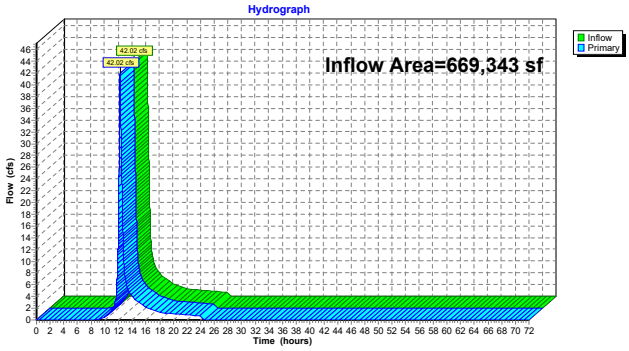

Hydrograph for Link POA-3: POA-3

Time (hours)	Inflow (cfs)	Elevation (feet)	Primary (cfs)	Time (hours)	Inflow (cfs)	Elevation (feet)	Primary (cfs)
0.00	0.00	**0.00**	0.00	52.00	0.00	0.00	0.00
1.00	0.00	0.00	0.00	53.00	0.00	0.00	0.00
2.00	0.00	0.00	0.00	54.00	0.00	0.00	0.00
3.00	0.00	0.00	0.00	55.00	0.00	0.00	0.00
4.00	0.00	0.00	0.00	56.00	0.00	0.00	0.00
5.00	0.00	0.00	0.00	57.00	0.00	0.00	0.00
6.00	0.00	0.00	0.00	58.00	0.00	0.00	0.00
7.00	0.00	0.00	0.00	59.00	0.00	0.00	0.00
8.00	0.00	0.00	0.00	60.00	0.00	0.00	0.00
9.00	0.04	0.00	0.04	61.00	0.00	0.00	0.00
10.00	0.55	0.00	0.55	62.00	0.00	0.00	0.00
11.00	1.62	0.00	1.62	63.00	0.00	0.00	0.00
12.00	**16.40**	0.00	**16.40**	64.00	0.00	0.00	0.00
13.00	**6.97**	0.00	**6.97**	65.00	0.00	0.00	0.00
14.00	4.07	0.00	4.07	66.00	0.00	0.00	0.00
15.00	3.06	0.00	3.06	67.00	0.00	0.00	0.00
16.00	2.22	0.00	2.22	68.00	0.00	0.00	0.00
17.00	1.73	0.00	1.73	69.00	0.00	0.00	0.00
18.00	1.35	0.00	1.35	70.00	0.00	0.00	0.00
19.00	1.17	0.00	1.17	71.00	0.00	0.00	0.00
20.00	1.06	0.00	1.06	72.00	0.00	0.00	0.00
21.00	0.97	0.00	0.97				
22.00	0.88	0.00	0.88				
23.00	0.79	0.00	0.79				
24.00	0.71	0.00	0.71				
25.00	0.00	0.00	0.00				
26.00	0.00	0.00	0.00				
27.00	0.00	0.00	0.00				
28.00	0.00	0.00	0.00				
29.00	0.00	0.00	0.00				
30.00	0.00	0.00	0.00				
31.00	0.00	0.00	0.00				
32.00	0.00	0.00	0.00				
33.00	0.00	0.00	0.00				
34.00	0.00	0.00	0.00				
35.00	0.00	0.00	0.00				
36.00	0.00	0.00	0.00				
37.00	0.00	0.00	0.00				
38.00	0.00	0.00	0.00				
39.00	0.00	0.00	0.00				
40.00	0.00	0.00	0.00				
41.00	0.00	0.00	0.00				
42.00	0.00	0.00	0.00				
43.00	0.00	0.00	0.00				
44.00	0.00	0.00	0.00				
45.00	0.00	0.00	0.00				
46.00	0.00	0.00	0.00				
47.00	0.00	0.00	0.00				
48.00	0.00	0.00	0.00				
49.00	0.00	0.00	0.00				
50.00	0.00	0.00	0.00				
51.00	0.00	0.00	0.00				

Summary for Link POA-4: POA-4

Inflow Area = 64,992 sf, 0.00% Impervious, Inflow Depth = 1.43" for 25 yr event
Inflow = 1.42 cfs @ 12.33 hrs, Volume= 7,740 cf
Primary = 1.42 cfs @ 12.33 hrs, Volume= 7,740 cf, Atten= 0%, Lag= 0.0 min
Routed to nonexistent node OFF SITE

Primary outflow = Inflow, Time Span= 0.00-72.00 hrs, dt= 0.01 hrs

Link POA-4: POA-4

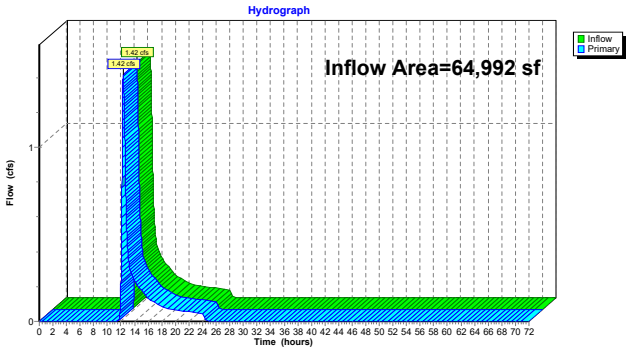

Hydrograph for Link POA-4: POA-4

Time (hours)	Inflow (cfs)	Elevation (feet)	Primary (cfs)	Time (hours)	Inflow (cfs)	Elevation (feet)	Primary (cfs)
0.00	0.00	**0.00**	0.00	52.00	0.00	0.00	0.00
1.00	0.00	0.00	0.00	53.00	0.00	0.00	0.00
2.00	0.00	0.00	0.00	54.00	0.00	0.00	0.00
3.00	0.00	0.00	0.00	55.00	0.00	0.00	0.00
4.00	0.00	0.00	0.00	56.00	0.00	0.00	0.00
5.00	0.00	0.00	0.00	57.00	0.00	0.00	0.00
6.00	0.00	0.00	0.00	58.00	0.00	0.00	0.00
7.00	0.00	0.00	0.00	59.00	0.00	0.00	0.00
8.00	0.00	0.00	0.00	60.00	0.00	0.00	0.00
9.00	0.00	0.00	0.00	61.00	0.00	0.00	0.00
10.00	0.00	0.00	0.00	62.00	0.00	0.00	0.00
11.00	0.00	0.00	0.00	63.00	0.00	0.00	0.00
12.00	**0.21**	0.00	**0.21**	64.00	0.00	0.00	0.00
13.00	**0.42**	0.00	**0.42**	65.00	0.00	0.00	0.00
14.00	0.24	0.00	0.24	66.00	0.00	0.00	0.00
15.00	0.18	0.00	0.18	67.00	0.00	0.00	0.00
16.00	0.14	0.00	0.14	68.00	0.00	0.00	0.00
17.00	0.11	0.00	0.11	69.00	0.00	0.00	0.00
18.00	0.08	0.00	0.08	70.00	0.00	0.00	0.00
19.00	0.07	0.00	0.07	71.00	0.00	0.00	0.00
20.00	0.07	0.00	0.07	72.00	0.00	0.00	0.00
21.00	0.06	0.00	0.06				
22.00	0.06	0.00	0.06				
23.00	0.05	0.00	0.05				
24.00	0.05	0.00	0.05				
25.00	0.00	0.00	0.00				
26.00	0.00	0.00	0.00				
27.00	0.00	0.00	0.00				
28.00	0.00	0.00	0.00				
29.00	0.00	0.00	0.00				
30.00	0.00	0.00	0.00				
31.00	0.00	0.00	0.00				
32.00	0.00	0.00	0.00				
33.00	0.00	0.00	0.00				
34.00	0.00	0.00	0.00				
35.00	0.00	0.00	0.00				
36.00	0.00	0.00	0.00				
37.00	0.00	0.00	0.00				
38.00	0.00	0.00	0.00				
39.00	0.00	0.00	0.00				
40.00	0.00	0.00	0.00				
41.00	0.00	0.00	0.00				
42.00	0.00	0.00	0.00				
43.00	0.00	0.00	0.00				
44.00	0.00	0.00	0.00				
45.00	0.00	0.00	0.00				
46.00	0.00	0.00	0.00				
47.00	0.00	0.00	0.00				
48.00	0.00	0.00	0.00				
49.00	0.00	0.00	0.00				
50.00	0.00	0.00	0.00				
51.00	0.00	0.00	0.00				

Time span=0.00-72.00 hrs, dt=0.01 hrs, 7201 points
Runoff by SCS TR-20 method, UH=SCS, Weighted-CN
Reach routing by Stor-Ind+Trans method - Pond routing by Stor-Ind method

SubcatchmentEWS-1: EWS-1 Runoff Area=2.253 ac 31.60% Impervious Runoff Depth=4.38"
Tc=6.0 min CN=67 Runoff=11.57 cfs 35,820 cf

SubcatchmentEWS-2: EWS-2 Runoff Area=9.373 ac 44.97% Impervious Runoff Depth=4.97"
Flow Length=1,349' Tc=16.0 min CN=72 Runoff=40.30 cfs 169,014 cf

SubcatchmentEWS-3: EWS-3 Runoff Area=15.366 ac 41.35% Impervious Runoff Depth=4.73"
Flow Length=971' Tc=15.5 min CN=70 Runoff=63.81 cfs 263,935 cf

SubcatchmentEWS-4: EWS-4 Runoff Area=1.492 ac 0.00% Impervious Runoff Depth=2.55"
Flow Length=160' Slope=0.0020 '/' Tc=20.0 min CN=51 Runoff=2.80 cfs 13,818 cf

Link POA-1: POA-1 Inflow=11.57 cfs 35,820 cf
Primary=11.57 cfs 35,820 cf

Link POA-2: POA-2 Inflow=40.30 cfs 169,014 cf
Primary=40.30 cfs 169,014 cf

Link POA-3: POA-3 Inflow=63.81 cfs 263,935 cf
Primary=63.81 cfs 263,935 cf

Link POA-4: POA-4 Inflow=2.80 cfs 13,818 cf
Primary=2.80 cfs 13,818 cf

Total Runoff Area = 1,240,763 sf Runoff Volume = 482,588 cf Average Runoff Depth = 4.67"
60.40% Pervious = 749,363 sf 39.60% Impervious = 491,400 sf

Summary for Subcatchment EWS-1: EWS-1

Runoff = 11.57 cfs @ 12.09 hrs, Volume= 35,820 cf, Depth= 4.38"
Routed to Link POA-1 : POA-1

Runoff by SCS TR-20 method, UH=SCS, Weighted-CN, Time Span= 0.00-72.00 hrs, dt= 0.01 hrs
Type III 24-hr 100 yr Rainfall=8.31"

Area (ac)	CN	Description
0.712	98	Paved parking, HSG A
1.407	49	50-75% Grass cover, Fair, HSG A
0.134	96	Gravel surface, HSG A
2.253	67	Weighted Average
1.541		68.40% Pervious Area
0.712		31.60% Impervious Area

Tc (min)	Length (feet)	Slope (ft/ft)	Velocity (ft/sec)	Capacity (cfs)	Description
6.0					**Direct Entry, PAVEMENT TC**

Subcatchment EWS-1: EWS-1

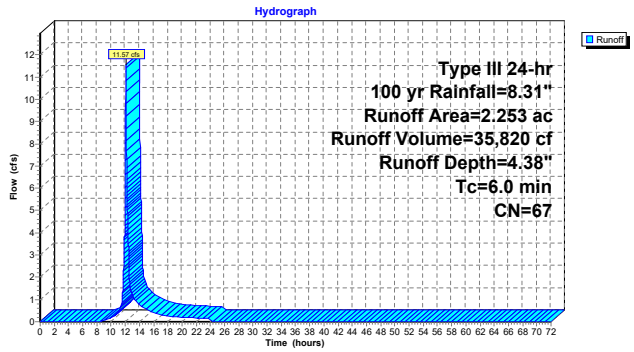

Hydrograph for Subcatchment EWS-1: EWS-1

Time (hours)	Precip. (inches)	Excess (inches)	Runoff (cfs)	Time (hours)	Precip. (inches)	Excess (inches)	Runoff (cfs)
0.00	0.00	0.00	0.00	52.00	8.31	4.38	0.00
1.00	0.08	0.00	0.00	53.00	8.31	4.38	0.00
2.00	0.17	0.00	0.00	54.00	8.31	4.38	0.00
3.00	0.26	0.00	0.00	55.00	8.31	4.38	0.00
4.00	0.36	0.00	0.00	56.00	8.31	4.38	0.00
5.00	0.47	0.00	0.00	57.00	8.31	4.38	0.00
6.00	0.60	0.00	0.00	58.00	8.31	4.38	0.00
7.00	0.75	0.00	0.00	59.00	8.31	4.38	0.00
8.00	0.95	0.00	0.00	60.00	8.31	4.38	0.00
9.00	1.21	0.01	0.05	61.00	8.31	4.38	0.00
10.00	1.57	0.06	0.17	62.00	8.31	4.38	0.00
11.00	2.08	0.20	0.42	63.00	8.31	4.38	0.00
12.00	4.15	1.24	**6.62**	64.00	8.31	4.38	0.00
13.00	6.23	2.71	**1.17**	65.00	8.31	4.38	0.00
14.00	6.74	3.10	0.76	66.00	8.31	4.38	0.00
15.00	7.10	3.39	0.58	67.00	8.31	4.38	0.00
16.00	7.36	3.60	0.41	68.00	8.31	4.38	0.00
17.00	7.56	3.76	0.33	69.00	8.31	4.38	0.00
18.00	7.71	3.88	0.26	70.00	8.31	4.38	0.00
19.00	7.84	3.99	0.23	71.00	8.31	4.38	0.00
20.00	7.95	4.08	0.21	72.00	8.31	4.38	0.00
21.00	8.06	4.17	0.19				
22.00	8.15	4.25	0.17				
23.00	8.23	4.32	0.15				
24.00	**8.31**	**4.38**	0.14				
25.00	8.31	4.38	0.00				
26.00	8.31	4.38	0.00				
27.00	8.31	4.38	0.00				
28.00	8.31	4.38	0.00				
29.00	8.31	4.38	0.00				
30.00	8.31	4.38	0.00				
31.00	8.31	4.38	0.00				
32.00	8.31	4.38	0.00				
33.00	8.31	4.38	0.00				
34.00	8.31	4.38	0.00				
35.00	8.31	4.38	0.00				
36.00	8.31	4.38	0.00				
37.00	8.31	4.38	0.00				
38.00	8.31	4.38	0.00				
39.00	8.31	4.38	0.00				
40.00	8.31	4.38	0.00				
41.00	8.31	4.38	0.00				
42.00	8.31	4.38	0.00				
43.00	8.31	4.38	0.00				
44.00	8.31	4.38	0.00				
45.00	8.31	4.38	0.00				
46.00	8.31	4.38	0.00				
47.00	8.31	4.38	0.00				
48.00	8.31	4.38	0.00				
49.00	8.31	4.38	0.00				
50.00	8.31	4.38	0.00				
51.00	8.31	4.38	0.00				

Summary for Subcatchment EWS-2: EWS-2

Runoff = 40.30 cfs @ 12.22 hrs, Volume= 169,014 cf, Depth= 4.97"
Routed to Link POA-2 : POA-2

Runoff by SCS TR-20 method, UH=SCS, Weighted-CN, Time Span= 0.00-72.00 hrs, dt= 0.01 hrs
Type III 24-hr 100 yr Rainfall=8.31"

Area (ac)	CN	Description
2.141	98	Paved parking, HSG A
4.952	49	50-75% Grass cover, Fair, HSG A
0.154	96	Gravel surface, HSG A
2.074	98	Roofs, HSG A
0.052	72	Dirt roads, HSG A
9.373	72	Weighted Average
5.158		55.03% Pervious Area
4.215		44.97% Impervious Area

Tc (min)	Length (feet)	Slope (ft/ft)	Velocity (ft/sec)	Capacity (cfs)	Description
8.1	50	0.0080	0.10		**Sheet Flow, 50 FT SHEET FLOW** Grass: Short n= 0.150 P2= 3.20"
3.6	187	0.0150	0.86		**Shallow Concentrated Flow, 187 FT SHALLOW GRASS** Short Grass Pasture Kv= 7.0 fps
0.6	61	0.0080	1.82		**Shallow Concentrated Flow, 61 FT SHALLOW PAVED** Paved Kv= 20.3 fps
0.1	19	0.0160	2.57		**Shallow Concentrated Flow, 19 FT SHALLOW PAVED** Paved Kv= 20.3 fps
0.2	60	0.0120	5.72	3.12	**Pipe Channel, 10" PVC** 10.0" Round Area= 0.5 sf Perim= 2.6' r= 0.21' n= 0.010 PVC, smooth interior
0.5	85	0.0030	2.86	1.56	**Pipe Channel, 10" PVC** 10.0" Round Area= 0.5 sf Perim= 2.6' r= 0.21' n= 0.010 PVC, smooth interior
0.1	35	0.0139	5.79	4.55	**Pipe Channel, 12" RCP** 12.0" Round Area= 0.8 sf Perim= 3.1' r= 0.25' n= 0.012 Concrete pipe, finished
0.6	199	0.0139	5.13	2.80	**Pipe Channel, 10" Concrete** 10.0" Round Area= 0.5 sf Perim= 2.6' r= 0.21' n= 0.012 Concrete pipe, finished
0.2	120	0.0691	11.44	6.24	**Pipe Channel, 10" Concrete** 10.0" Round Area= 0.5 sf Perim= 2.6' r= 0.21' n= 0.012 Concrete pipe, finished
0.4	142	0.0147	5.28	2.88	**Pipe Channel, 10" Concrete** 10.0" Round Area= 0.5 sf Perim= 2.6' r= 0.21' n= 0.012 Concrete pipe, finished
1.6	391	0.0087	4.06	2.21	**Pipe Channel, 10" Concrete** 10.0" Round Area= 0.5 sf Perim= 2.6' r= 0.21' n= 0.012 Concrete pipe, finished
16.0	1,349	Total			

Subcatchment EWS-2: EWS-2

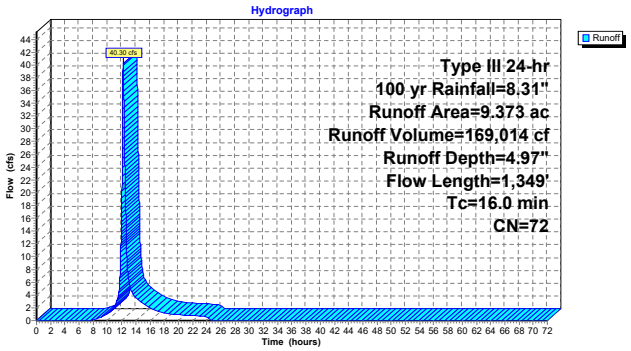

Hydrograph for Subcatchment EWS-2: EWS-2

Time (hours)	Precip. (inches)	Excess (inches)	Runoff (cfs)	Time (hours)	Precip. (inches)	Excess (inches)	Runoff (cfs)
0.00	0.00	0.00	0.00	52.00	8.31	4.97	0.00
1.00	0.08	0.00	0.00	53.00	8.31	4.97	0.00
2.00	0.17	0.00	0.00	54.00	8.31	4.97	0.00
3.00	0.26	0.00	0.00	55.00	8.31	4.97	0.00
4.00	0.36	0.00	0.00	56.00	8.31	4.97	0.00
5.00	0.47	0.00	0.00	57.00	8.31	4.97	0.00
6.00	0.60	0.00	0.00	58.00	8.31	4.97	0.00
7.00	0.75	0.00	0.00	59.00	8.31	4.97	0.00
8.00	0.95	0.01	0.11	60.00	8.31	4.97	0.00
9.00	1.21	0.04	0.44	61.00	8.31	4.97	0.00
10.00	1.57	0.13	1.02	62.00	8.31	4.97	0.00
11.00	2.08	0.33	2.14	63.00	8.31	4.97	0.00
12.00	4.15	1.57	**16.79**	64.00	8.31	4.97	0.00
13.00	6.23	3.18	**6.36**	65.00	8.31	4.97	0.00
14.00	6.74	3.61	3.63	66.00	8.31	4.97	0.00
15.00	7.10	3.91	2.70	67.00	8.31	4.97	0.00
16.00	7.36	4.14	1.95	68.00	8.31	4.97	0.00
17.00	7.56	4.31	1.51	69.00	8.31	4.97	0.00
18.00	7.71	4.44	1.18	70.00	8.31	4.97	0.00
19.00	7.84	4.55	1.02	71.00	8.31	4.97	0.00
20.00	7.95	4.65	0.92	72.00	8.31	4.97	0.00
21.00	8.06	4.74	0.84				
22.00	8.15	4.83	0.76				
23.00	8.23	4.90	0.69				
24.00	**8.31**	**4.97**	0.61				
25.00	8.31	4.97	0.00				
26.00	8.31	4.97	0.00				
27.00	8.31	4.97	0.00				
28.00	8.31	4.97	0.00				
29.00	8.31	4.97	0.00				
30.00	8.31	4.97	0.00				
31.00	8.31	4.97	0.00				
32.00	8.31	4.97	0.00				
33.00	8.31	4.97	0.00				
34.00	8.31	4.97	0.00				
35.00	8.31	4.97	0.00				
36.00	8.31	4.97	0.00				
37.00	8.31	4.97	0.00				
38.00	8.31	4.97	0.00				
39.00	8.31	4.97	0.00				
40.00	8.31	4.97	0.00				
41.00	8.31	4.97	0.00				
42.00	8.31	4.97	0.00				
43.00	8.31	4.97	0.00				
44.00	8.31	4.97	0.00				
45.00	8.31	4.97	0.00				
46.00	8.31	4.97	0.00				
47.00	8.31	4.97	0.00				
48.00	8.31	4.97	0.00				
49.00	8.31	4.97	0.00				
50.00	8.31	4.97	0.00				
51.00	8.31	4.97	0.00				

Summary for Subcatchment EWS-3: EWS-3

Runoff = 63.81 cfs @ 12.21 hrs, Volume= 263,935 cf, Depth= 4.73"
Routed to Link POA-3 : POA-3

Runoff by SCS TR-20 method, UH=SCS, Weighted-CN, Time Span= 0.00-72.00 hrs, dt= 0.01 hrs
Type III 24-hr 100 yr Rainfall=8.31"

	Area (ac)	CN	Description
	3.555	98	Paved parking, HSG A
	8.534	49	50-75% Grass cover, Fair, HSG A
	0.020	96	Gravel surface, HSG A
	2.799	98	Roofs, HSG A
*	0.458	72	INFIELD HSG A
	15.366	70	Weighted Average
	9.012		58.65% Pervious Area
	6.354		41.35% Impervious Area

Tc (min)	Length (feet)	Slope (ft/ft)	Velocity (ft/sec)	Capacity (cfs)	Description
7.7	50	0.0090	0.11		**Sheet Flow, 50 FT SHEET FLOW** Grass: Short n= 0.150 P2= 3.20"
5.6	247	0.0110	0.73		**Shallow Concentrated Flow, 247 FT SHALLOW GRASS** Short Grass Pasture Kv= 7.0 fps
0.1	12	0.0110	2.13		**Shallow Concentrated Flow, 12 FT SHALLOW PAVED** Paved Kv= 20.3 fps
0.1	13	0.0430	4.21		**Shallow Concentrated Flow, 13 FT SHALLOW PAVED** Paved Kv= 20.3 fps
0.4	52	0.0076	2.06	1.62	**Pipe Channel, 12" CLAY** 12.0" Round Area= 0.8 sf Perim= 3.1' r= 0.25' n= 0.025 Rubble masonry, cemented
0.8	229	0.0105	5.04	3.96	**Pipe Channel, 12" RCP+12" RCP** 12.0" Round Area= 0.8 sf Perim= 3.1' r= 0.25' n= 0.012 Concrete pipe, finished
0.1	50	0.0140	5.81	4.57	**Pipe Channel, 12" RCP** 12.0" Round Area= 0.8 sf Perim= 3.1' r= 0.25' n= 0.012 Concrete pipe, finished
0.5	182	0.0219	6.71	5.27	**Pipe Channel, 12" CLAY** 12.0" Round Area= 0.8 sf Perim= 3.1' r= 0.25' n= 0.013 Clay tile
0.0	27	0.1800	19.25	15.12	**Pipe Channel, 12" CLAY** 12.0" Round Area= 0.8 sf Perim= 3.1' r= 0.25' n= 0.013 Clay tile
0.2	109	0.0449	9.61	7.55	**Pipe Channel, 12" CLAY** 12.0" Round Area= 0.8 sf Perim= 3.1' r= 0.25' n= 0.013 Clay tile
15.5	971	Total			

Subcatchment EWS-3: EWS-3

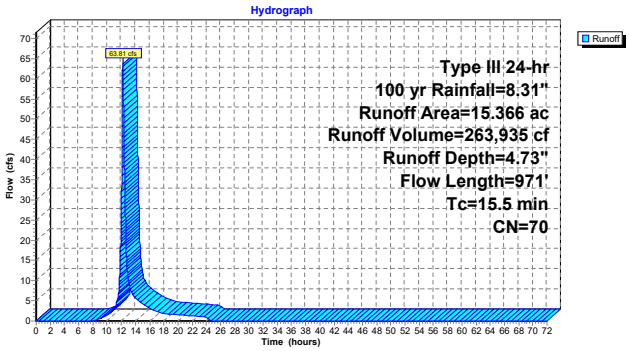

Hydrograph for Subcatchment EWS-3: EWS-3

Time (hours)	Precip. (inches)	Excess (inches)	Runoff (cfs)	Time (hours)	Precip. (inches)	Excess (inches)	Runoff (cfs)
0.00	0.00	0.00	0.00	52.00	8.31	4.73	0.00
1.00	0.08	0.00	0.00	53.00	8.31	4.73	0.00
2.00	0.17	0.00	0.00	54.00	8.31	4.73	0.00
3.00	0.26	0.00	0.00	55.00	8.31	4.73	0.00
4.00	0.36	0.00	0.00	56.00	8.31	4.73	0.00
5.00	0.47	0.00	0.00	57.00	8.31	4.73	0.00
6.00	0.60	0.00	0.00	58.00	8.31	4.73	0.00
7.00	0.75	0.00	0.00	59.00	8.31	4.73	0.00
8.00	0.95	0.00	0.06	60.00	8.31	4.73	0.00
9.00	1.21	0.03	0.54	61.00	8.31	4.73	0.00
10.00	1.57	0.10	1.41	62.00	8.31	4.73	0.00
11.00	2.08	0.27	3.14	63.00	8.31	4.73	0.00
12.00	4.15	1.43	**26.40**	64.00	8.31	4.73	0.00
13.00	6.23	2.99	**9.99**	65.00	8.31	4.73	0.00
14.00	6.74	3.40	5.77	66.00	8.31	4.73	0.00
15.00	7.10	3.70	4.31	67.00	8.31	4.73	0.00
16.00	7.36	3.92	3.11	68.00	8.31	4.73	0.00
17.00	7.56	4.09	2.42	69.00	8.31	4.73	0.00
18.00	7.71	4.22	1.89	70.00	8.31	4.73	0.00
19.00	7.84	4.33	1.64	71.00	8.31	4.73	0.00
20.00	7.95	4.42	1.48	72.00	8.31	4.73	0.00
21.00	8.06	4.51	1.35				
22.00	8.15	4.59	1.22				
23.00	8.23	4.67	1.10				
24.00	**8.31**	**4.73**	0.98				
25.00	8.31	4.73	0.00				
26.00	8.31	4.73	0.00				
27.00	8.31	4.73	0.00				
28.00	8.31	4.73	0.00				
29.00	8.31	4.73	0.00				
30.00	8.31	4.73	0.00				
31.00	8.31	4.73	0.00				
32.00	8.31	4.73	0.00				
33.00	8.31	4.73	0.00				
34.00	8.31	4.73	0.00				
35.00	8.31	4.73	0.00				
36.00	8.31	4.73	0.00				
37.00	8.31	4.73	0.00				
38.00	8.31	4.73	0.00				
39.00	8.31	4.73	0.00				
40.00	8.31	4.73	0.00				
41.00	8.31	4.73	0.00				
42.00	8.31	4.73	0.00				
43.00	8.31	4.73	0.00				
44.00	8.31	4.73	0.00				
45.00	8.31	4.73	0.00				
46.00	8.31	4.73	0.00				
47.00	8.31	4.73	0.00				
48.00	8.31	4.73	0.00				
49.00	8.31	4.73	0.00				
50.00	8.31	4.73	0.00				
51.00	8.31	4.73	0.00				

Summary for Subcatchment EWS-4: EWS-4

Runoff = 2.80 cfs @ 12.29 hrs, Volume= 13,818 cf, Depth= 2.55"
Routed to Link POA-4 : POA-4

Runoff by SCS TR-20 method, UH=SCS, Weighted-CN, Time Span= 0.00-72.00 hrs, dt= 0.01 hrs
Type III 24-hr 100 yr Rainfall=8.31"

	Area (ac)	CN	Description
	1.406	49	50-75% Grass cover, Fair, HSG A
	0.045	96	Gravel surface, HSG A
*	0.041	72	INFIELD HSG A
	1.492	51	Weighted Average
	1.492		100.00% Pervious Area

Tc (min)	Length (feet)	Slope (ft/ft)	Velocity (ft/sec)	Capacity (cfs)	Description
14.1	50	0.0020	0.06		**Sheet Flow, 50 FT SHEET FLOW** Grass: Short n= 0.150 P2= 3.20"
5.9	110	0.0020	0.31		**Shallow Concentrated Flow, 50 FT SHALLOW GRASS** Short Grass Pasture Kv= 7.0 fps
20.0	160	Total			

Subcatchment EWS-4: EWS-4

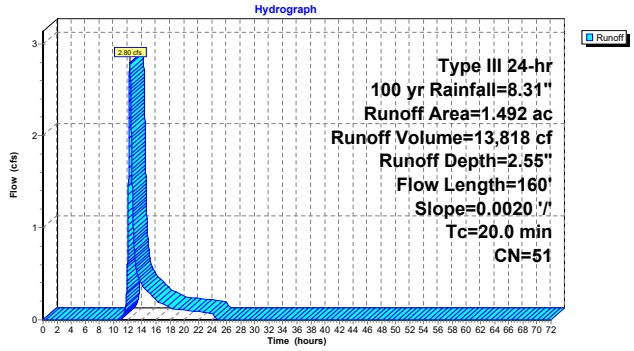

Hydrograph for Subcatchment EWS-4: EWS-4

Time (hours)	Precip. (inches)	Excess (inches)	Runoff (cfs)	Time (hours)	Precip. (inches)	Excess (inches)	Runoff (cfs)
0.00	0.00	0.00	0.00	52.00	8.31	2.55	0.00
1.00	0.08	0.00	0.00	53.00	8.31	2.55	0.00
2.00	0.17	0.00	0.00	54.00	8.31	2.55	0.00
3.00	0.26	0.00	0.00	55.00	8.31	2.55	0.00
4.00	0.36	0.00	0.00	56.00	8.31	2.55	0.00
5.00	0.47	0.00	0.00	57.00	8.31	2.55	0.00
6.00	0.60	0.00	0.00	58.00	8.31	2.55	0.00
7.00	0.75	0.00	0.00	59.00	8.31	2.55	0.00
8.00	0.95	0.00	0.00	60.00	8.31	2.55	0.00
9.00	1.21	0.00	0.00	61.00	8.31	2.55	0.00
10.00	1.57	0.00	0.00	62.00	8.31	2.55	0.00
11.00	2.08	0.00	0.00	63.00	8.31	2.55	0.00
12.00	4.15	0.42	**0.70**	64.00	8.31	2.55	0.00
13.00	6.23	1.34	**0.70**	65.00	8.31	2.55	0.00
14.00	6.74	1.61	0.39	66.00	8.31	2.55	0.00
15.00	7.10	1.81	0.29	67.00	8.31	2.55	0.00
16.00	7.36	1.97	0.22	68.00	8.31	2.55	0.00
17.00	7.56	2.08	0.17	69.00	8.31	2.55	0.00
18.00	7.71	2.18	0.13	70.00	8.31	2.55	0.00
19.00	7.84	2.26	0.12	71.00	8.31	2.55	0.00
20.00	7.95	2.33	0.10	72.00	8.31	2.55	0.00
21.00	8.06	2.39	0.10				
22.00	8.15	2.45	0.09				
23.00	8.23	2.50	0.08				
24.00	**8.31**	**2.55**	0.07				
25.00	8.31	2.55	0.00				
26.00	8.31	2.55	0.00				
27.00	8.31	2.55	0.00				
28.00	8.31	2.55	0.00				
29.00	8.31	2.55	0.00				
30.00	8.31	2.55	0.00				
31.00	8.31	2.55	0.00				
32.00	8.31	2.55	0.00				
33.00	8.31	2.55	0.00				
34.00	8.31	2.55	0.00				
35.00	8.31	2.55	0.00				
36.00	8.31	2.55	0.00				
37.00	8.31	2.55	0.00				
38.00	8.31	2.55	0.00				
39.00	8.31	2.55	0.00				
40.00	8.31	2.55	0.00				
41.00	8.31	2.55	0.00				
42.00	8.31	2.55	0.00				
43.00	8.31	2.55	0.00				
44.00	8.31	2.55	0.00				
45.00	8.31	2.55	0.00				
46.00	8.31	2.55	0.00				
47.00	8.31	2.55	0.00				
48.00	8.31	2.55	0.00				
49.00	8.31	2.55	0.00				
50.00	8.31	2.55	0.00				
51.00	8.31	2.55	0.00				

Summary for Link POA-1: POA-1

Inflow Area = 98,141 sf, 31.60% Impervious, Inflow Depth = 4.38" for 100 yr event
Inflow = 11.57 cfs @ 12.09 hrs, Volume= 35,820 cf
Primary = 11.57 cfs @ 12.09 hrs, Volume= 35,820 cf, Atten= 0%, Lag= 0.0 min
Routed to nonexistent node OFF SITE

Primary outflow = Inflow, Time Span= 0.00-72.00 hrs, dt= 0.01 hrs

Link POA-1: POA-1

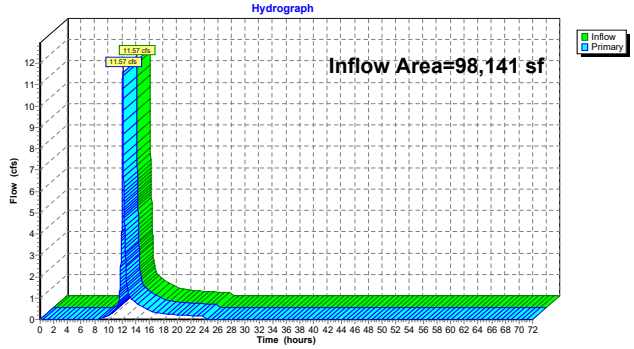

Hydrograph for Link POA-1: POA-1

Time (hours)	Inflow (cfs)	Elevation (feet)	Primary (cfs)	Time (hours)	Inflow (cfs)	Elevation (feet)	Primary (cfs)
0.00	0.00	**0.00**	0.00	52.00	0.00	0.00	0.00
1.00	0.00	0.00	0.00	53.00	0.00	0.00	0.00
2.00	0.00	0.00	0.00	54.00	0.00	0.00	0.00
3.00	0.00	0.00	0.00	55.00	0.00	0.00	0.00
4.00	0.00	0.00	0.00	56.00	0.00	0.00	0.00
5.00	0.00	0.00	0.00	57.00	0.00	0.00	0.00
6.00	0.00	0.00	0.00	58.00	0.00	0.00	0.00
7.00	0.00	0.00	0.00	59.00	0.00	0.00	0.00
8.00	0.00	0.00	0.00	60.00	0.00	0.00	0.00
9.00	0.05	0.00	0.05	61.00	0.00	0.00	0.00
10.00	0.17	0.00	0.17	62.00	0.00	0.00	0.00
11.00	0.42	0.00	0.42	63.00	0.00	0.00	0.00
12.00	**6.62**	0.00	**6.62**	64.00	0.00	0.00	0.00
13.00	**1.17**	0.00	**1.17**	65.00	0.00	0.00	0.00
14.00	0.76	0.00	0.76	66.00	0.00	0.00	0.00
15.00	0.58	0.00	0.58	67.00	0.00	0.00	0.00
16.00	0.41	0.00	0.41	68.00	0.00	0.00	0.00
17.00	0.33	0.00	0.33	69.00	0.00	0.00	0.00
18.00	0.26	0.00	0.26	70.00	0.00	0.00	0.00
19.00	0.23	0.00	0.23	71.00	0.00	0.00	0.00
20.00	0.21	0.00	0.21	72.00	0.00	0.00	0.00
21.00	0.19	0.00	0.19				
22.00	0.17	0.00	0.17				
23.00	0.15	0.00	0.15				
24.00	0.14	0.00	0.14				
25.00	0.00	0.00	0.00				
26.00	0.00	0.00	0.00				
27.00	0.00	0.00	0.00				
28.00	0.00	0.00	0.00				
29.00	0.00	0.00	0.00				
30.00	0.00	0.00	0.00				
31.00	0.00	0.00	0.00				
32.00	0.00	0.00	0.00				
33.00	0.00	0.00	0.00				
34.00	0.00	0.00	0.00				
35.00	0.00	0.00	0.00				
36.00	0.00	0.00	0.00				
37.00	0.00	0.00	0.00				
38.00	0.00	0.00	0.00				
39.00	0.00	0.00	0.00				
40.00	0.00	0.00	0.00				
41.00	0.00	0.00	0.00				
42.00	0.00	0.00	0.00				
43.00	0.00	0.00	0.00				
44.00	0.00	0.00	0.00				
45.00	0.00	0.00	0.00				
46.00	0.00	0.00	0.00				
47.00	0.00	0.00	0.00				
48.00	0.00	0.00	0.00				
49.00	0.00	0.00	0.00				
50.00	0.00	0.00	0.00				
51.00	0.00	0.00	0.00				

Summary for Link POA-2: POA-2

Inflow Area = 408,288 sf, 44.97% Impervious, Inflow Depth = 4.97" for 100 yr event
Inflow = 40.30 cfs @ 12.22 hrs, Volume= 169,014 cf
Primary = 40.30 cfs @ 12.22 hrs, Volume= 169,014 cf, Atten= 0%, Lag= 0.0 min
Routed to nonexistent node OFF SITE

Primary outflow = Inflow, Time Span= 0.00-72.00 hrs, dt= 0.01 hrs

Link POA-2: POA-2

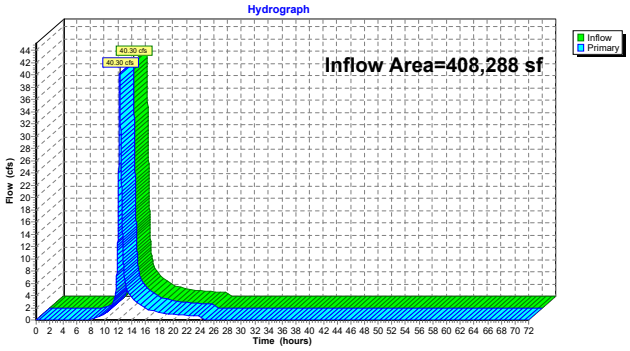

Hydrograph for Link POA-2: POA-2

Time (hours)	Inflow (cfs)	Elevation (feet)	Primary (cfs)	Time (hours)	Inflow (cfs)	Elevation (feet)	Primary (cfs)
0.00	0.00	**0.00**	0.00	52.00	0.00	0.00	0.00
1.00	0.00	0.00	0.00	53.00	0.00	0.00	0.00
2.00	0.00	0.00	0.00	54.00	0.00	0.00	0.00
3.00	0.00	0.00	0.00	55.00	0.00	0.00	0.00
4.00	0.00	0.00	0.00	56.00	0.00	0.00	0.00
5.00	0.00	0.00	0.00	57.00	0.00	0.00	0.00
6.00	0.00	0.00	0.00	58.00	0.00	0.00	0.00
7.00	0.00	0.00	0.00	59.00	0.00	0.00	0.00
8.00	0.11	0.00	0.11	60.00	0.00	0.00	0.00
9.00	0.44	0.00	0.44	61.00	0.00	0.00	0.00
10.00	1.02	0.00	1.02	62.00	0.00	0.00	0.00
11.00	2.14	0.00	2.14	63.00	0.00	0.00	0.00
12.00	**16.79**	0.00	**16.79**	64.00	0.00	0.00	0.00
13.00	**6.36**	0.00	**6.36**	65.00	0.00	0.00	0.00
14.00	3.63	0.00	3.63	66.00	0.00	0.00	0.00
15.00	2.70	0.00	2.70	67.00	0.00	0.00	0.00
16.00	1.95	0.00	1.95	68.00	0.00	0.00	0.00
17.00	1.51	0.00	1.51	69.00	0.00	0.00	0.00
18.00	1.18	0.00	1.18	70.00	0.00	0.00	0.00
19.00	1.02	0.00	1.02	71.00	0.00	0.00	0.00
20.00	0.92	0.00	0.92	72.00	0.00	0.00	0.00
21.00	0.84	0.00	0.84				
22.00	0.76	0.00	0.76				
23.00	0.69	0.00	0.69				
24.00	0.61	0.00	0.61				
25.00	0.00	0.00	0.00				
26.00	0.00	0.00	0.00				
27.00	0.00	0.00	0.00				
28.00	0.00	0.00	0.00				
29.00	0.00	0.00	0.00				
30.00	0.00	0.00	0.00				
31.00	0.00	0.00	0.00				
32.00	0.00	0.00	0.00				
33.00	0.00	0.00	0.00				
34.00	0.00	0.00	0.00				
35.00	0.00	0.00	0.00				
36.00	0.00	0.00	0.00				
37.00	0.00	0.00	0.00				
38.00	0.00	0.00	0.00				
39.00	0.00	0.00	0.00				
40.00	0.00	0.00	0.00				
41.00	0.00	0.00	0.00				
42.00	0.00	0.00	0.00				
43.00	0.00	0.00	0.00				
44.00	0.00	0.00	0.00				
45.00	0.00	0.00	0.00				
46.00	0.00	0.00	0.00				
47.00	0.00	0.00	0.00				
48.00	0.00	0.00	0.00				
49.00	0.00	0.00	0.00				
50.00	0.00	0.00	0.00				
51.00	0.00	0.00	0.00				

Summary for Link POA-3: POA-3

Inflow Area = 669,343 sf, 41.35% Impervious, Inflow Depth = 4.73" for 100 yr event
Inflow = 63.81 cfs @ 12.21 hrs, Volume= 263,935 cf
Primary = 63.81 cfs @ 12.21 hrs, Volume= 263,935 cf, Atten= 0%, Lag= 0.0 min
Routed to nonexistent node OFF SITE

Primary outflow = Inflow, Time Span= 0.00-72.00 hrs, dt= 0.01 hrs

Link POA-3: POA-3

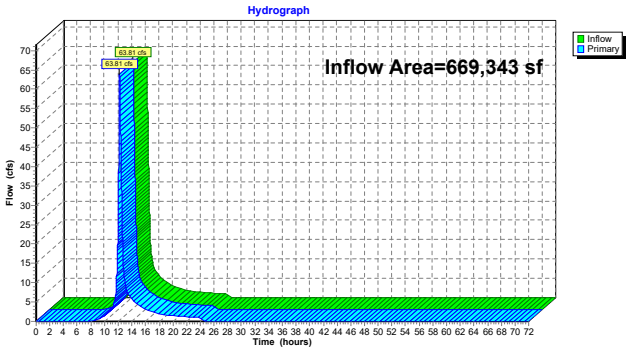

Hydrograph for Link POA-3: POA-3

Time (hours)	Inflow (cfs)	Elevation (feet)	Primary (cfs)	Time (hours)	Inflow (cfs)	Elevation (feet)	Primary (cfs)
0.00	0.00	**0.00**	0.00	52.00	0.00	0.00	0.00
1.00	0.00	0.00	0.00	53.00	0.00	0.00	0.00
2.00	0.00	0.00	0.00	54.00	0.00	0.00	0.00
3.00	0.00	0.00	0.00	55.00	0.00	0.00	0.00
4.00	0.00	0.00	0.00	56.00	0.00	0.00	0.00
5.00	0.00	0.00	0.00	57.00	0.00	0.00	0.00
6.00	0.00	0.00	0.00	58.00	0.00	0.00	0.00
7.00	0.00	0.00	0.00	59.00	0.00	0.00	0.00
8.00	0.06	0.00	0.06	60.00	0.00	0.00	0.00
9.00	0.54	0.00	0.54	61.00	0.00	0.00	0.00
10.00	1.41	0.00	1.41	62.00	0.00	0.00	0.00
11.00	3.14	0.00	3.14	63.00	0.00	0.00	0.00
12.00	**26.40**	0.00	**26.40**	64.00	0.00	0.00	0.00
13.00	**9.99**	0.00	**9.99**	65.00	0.00	0.00	0.00
14.00	5.77	0.00	5.77	66.00	0.00	0.00	0.00
15.00	4.31	0.00	4.31	67.00	0.00	0.00	0.00
16.00	3.11	0.00	3.11	68.00	0.00	0.00	0.00
17.00	2.42	0.00	2.42	69.00	0.00	0.00	0.00
18.00	1.89	0.00	1.89	70.00	0.00	0.00	0.00
19.00	1.64	0.00	1.64	71.00	0.00	0.00	0.00
20.00	1.48	0.00	1.48	72.00	0.00	0.00	0.00
21.00	1.35	0.00	1.35				
22.00	1.22	0.00	1.22				
23.00	1.10	0.00	1.10				
24.00	0.98	0.00	0.98				
25.00	0.00	0.00	0.00				
26.00	0.00	0.00	0.00				
27.00	0.00	0.00	0.00				
28.00	0.00	0.00	0.00				
29.00	0.00	0.00	0.00				
30.00	0.00	0.00	0.00				
31.00	0.00	0.00	0.00				
32.00	0.00	0.00	0.00				
33.00	0.00	0.00	0.00				
34.00	0.00	0.00	0.00				
35.00	0.00	0.00	0.00				
36.00	0.00	0.00	0.00				
37.00	0.00	0.00	0.00				
38.00	0.00	0.00	0.00				
39.00	0.00	0.00	0.00				
40.00	0.00	0.00	0.00				
41.00	0.00	0.00	0.00				
42.00	0.00	0.00	0.00				
43.00	0.00	0.00	0.00				
44.00	0.00	0.00	0.00				
45.00	0.00	0.00	0.00				
46.00	0.00	0.00	0.00				
47.00	0.00	0.00	0.00				
48.00	0.00	0.00	0.00				
49.00	0.00	0.00	0.00				
50.00	0.00	0.00	0.00				
51.00	0.00	0.00	0.00				

Summary for Link POA-4: POA-4

Inflow Area = 64,992 sf, 0.00% Impervious, Inflow Depth = 2.55" for 100 yr event
Inflow = 2.80 cfs @ 12.29 hrs, Volume= 13,818 cf
Primary = 2.80 cfs @ 12.29 hrs, Volume= 13,818 cf, Atten= 0%, Lag= 0.0 min
Routed to nonexistent node OFF SITE

Primary outflow = Inflow, Time Span= 0.00-72.00 hrs, dt= 0.01 hrs

Link POA-4: POA-4

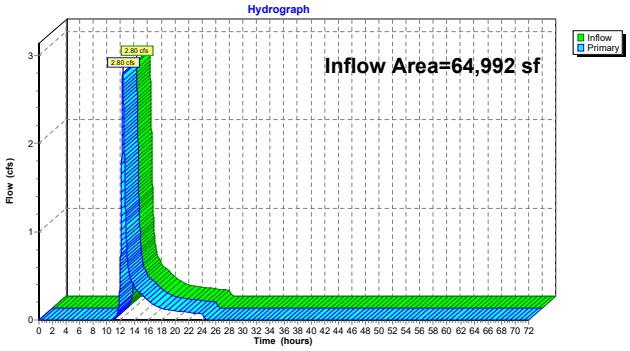

Hydrograph for Link POA-4: POA-4

Time (hours)	Inflow (cfs)	Elevation (feet)	Primary (cfs)	Time (hours)	Inflow (cfs)	Elevation (feet)	Primary (cfs)
0.00	0.00	**0.00**	0.00	52.00	0.00	0.00	0.00
1.00	0.00	0.00	0.00	53.00	0.00	0.00	0.00
2.00	0.00	0.00	0.00	54.00	0.00	0.00	0.00
3.00	0.00	0.00	0.00	55.00	0.00	0.00	0.00
4.00	0.00	0.00	0.00	56.00	0.00	0.00	0.00
5.00	0.00	0.00	0.00	57.00	0.00	0.00	0.00
6.00	0.00	0.00	0.00	58.00	0.00	0.00	0.00
7.00	0.00	0.00	0.00	59.00	0.00	0.00	0.00
8.00	0.00	0.00	0.00	60.00	0.00	0.00	0.00
9.00	0.00	0.00	0.00	61.00	0.00	0.00	0.00
10.00	0.00	0.00	0.00	62.00	0.00	0.00	0.00
11.00	0.00	0.00	0.00	63.00	0.00	0.00	0.00
12.00	**0.70**	0.00	**0.70**	64.00	0.00	0.00	0.00
13.00	**0.70**	0.00	**0.70**	65.00	0.00	0.00	0.00
14.00	0.39	0.00	0.39	66.00	0.00	0.00	0.00
15.00	0.29	0.00	0.29	67.00	0.00	0.00	0.00
16.00	0.22	0.00	0.22	68.00	0.00	0.00	0.00
17.00	0.17	0.00	0.17	69.00	0.00	0.00	0.00
18.00	0.13	0.00	0.13	70.00	0.00	0.00	0.00
19.00	0.12	0.00	0.12	71.00	0.00	0.00	0.00
20.00	0.10	0.00	0.10	72.00	0.00	0.00	0.00
21.00	0.10	0.00	0.10				
22.00	0.09	0.00	0.09				
23.00	0.08	0.00	0.08				
24.00	0.07	0.00	0.07				
25.00	0.00	0.00	0.00				
26.00	0.00	0.00	0.00				
27.00	0.00	0.00	0.00				
28.00	0.00	0.00	0.00				
29.00	0.00	0.00	0.00				
30.00	0.00	0.00	0.00				
31.00	0.00	0.00	0.00				
32.00	0.00	0.00	0.00				
33.00	0.00	0.00	0.00				
34.00	0.00	0.00	0.00				
35.00	0.00	0.00	0.00				
36.00	0.00	0.00	0.00				
37.00	0.00	0.00	0.00				
38.00	0.00	0.00	0.00				
39.00	0.00	0.00	0.00				
40.00	0.00	0.00	0.00				
41.00	0.00	0.00	0.00				
42.00	0.00	0.00	0.00				
43.00	0.00	0.00	0.00				
44.00	0.00	0.00	0.00				
45.00	0.00	0.00	0.00				
46.00	0.00	0.00	0.00				
47.00	0.00	0.00	0.00				
48.00	0.00	0.00	0.00				
49.00	0.00	0.00	0.00				
50.00	0.00	0.00	0.00				
51.00	0.00	0.00	0.00				

TABLE OF CONTENTS

Project Reports
1 Routing Diagram
2 Rainfall Events Listing (selected events)
3 Area Listing (all nodes)

2 yr Event
4 Node Listing
5 Subcat EWS-1: EWS-1
7 Subcat EWS-2: EWS-2
10 Subcat EWS-3: EWS-3
13 Subcat EWS-4: EWS-4
15 Link POA-1: POA-1
17 Link POA-2: POA-2
19 Link POA-3: POA-3
21 Link POA-4: POA-4

10 yr Event
23 Node Listing
24 Subcat EWS-1: EWS-1
26 Subcat EWS-2: EWS-2
29 Subcat EWS-3: EWS-3
32 Subcat EWS-4: EWS-4
34 Link POA-1: POA-1
36 Link POA-2: POA-2
38 Link POA-3: POA-3
40 Link POA-4: POA-4

25 yr Event
42 Node Listing
43 Subcat EWS-1: EWS-1
45 Subcat EWS-2: EWS-2
48 Subcat EWS-3: EWS-3
51 Subcat EWS-4: EWS-4
53 Link POA-1: POA-1
55 Link POA-2: POA-2
57 Link POA-3: POA-3
59 Link POA-4: POA-4

100 yr Event
61 Node Listing
62 Subcat EWS-1: EWS-1
64 Subcat EWS-2: EWS-2
67 Subcat EWS-3: EWS-3
70 Subcat EWS-4: EWS-4
72 Link POA-1: POA-1
74 Link POA-2: POA-2

76 Link POA-3: POA-3
78 Link POA-4: POA-4

APPENDIX 4:
PROPOSED HYDROCAD REPORT

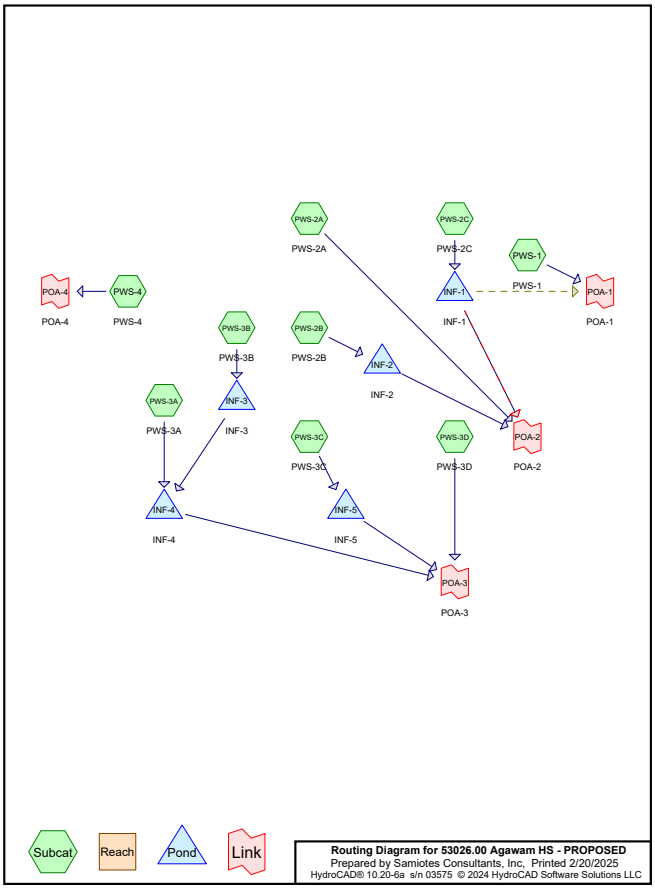

Rainfall Events Listing (selected events)

Event#	Event Name	Storm Type	Curve	Mode	Duration (hours)	B/B	Depth (inches)	AMC
1	2 yr	Type III 24-hr		Default	24.00	1	3.21	2
2	10 yr	Type III 24-hr		Default	24.00	1	5.18	2
3	25 yr	Type III 24-hr		Default	24.00	1	6.41	2
4	100 yr	Type III 24-hr		Default	24.00	1	8.31	2

Area Listing (all nodes)

Area (sq-ft)	CN	Description (subcatchment-numbers)
202,249	49	50-75% Grass cover, Fair, HSG A (PWS-1, PWS-2C, PWS-3D)
439,346	39	>75% Grass cover, Good, HSG A (PWS-2A, PWS-2B, PWS-3A, PWS-3B, PWS-3C, PWS-4)
2,265	72	Dirt roads, HSG A (PWS-3A, PWS-4)
5,706	96	Gravel surface, HSG A (PWS-1)
24,611	72	INFIELD, HSG A (PWS-3A, PWS-3B)
418,699	98	Paved parking, HSG A (PWS-1, PWS-2B, PWS-2C, PWS-3A, PWS-3B, PWS-3C, PWS-3D, PWS-4)
147,886	98	Roofs, HSG A (PWS-2C, PWS-3A, PWS-3C)
1,240,763	**69**	**TOTAL AREA**

Time span=0.00-72.00 hrs, dt=0.01 hrs, 7201 points x 2
Runoff by SCS TR-20 method, UH=SCS, Weighted-CN
Reach routing by Dyn-Stor-Ind method - Pond routing by Dyn-Stor-Ind method

SubcatchmentPWS-1: PWS-1 Runoff Area=1.967 ac 26.89% Impervious Runoff Depth=0.61"
Tc=6.0 min CN=65 Runoff=1.09 cfs 4,322 cf

SubcatchmentPWS-2A: PWS-2A Runoff Area=2.128 ac 0.00% Impervious Runoff Depth=0.00"
Flow Length=249' Slope=0.0125 '/' Tc=11.0 min CN=39 Runoff=0.00 cfs 3 cf

SubcatchmentPWS-2B: PWS-2B Runoff Area=3.009 ac 68.63% Impervious Runoff Depth=1.34"
Tc=6.0 min CN=79 Runoff=4.67 cfs 14,683 cf

SubcatchmentPWS-2C: PWS-2C Runoff Area=4.091 ac 60.74% Impervious Runoff Depth=1.34"
Flow Length=359' Tc=12.1 min CN=79 Runoff=5.19 cfs 19,962 cf

SubcatchmentPWS-3A: PWS-3A Runoff Area=4.898 ac 65.19% Impervious Runoff Depth=1.41"
Tc=6.0 min CN=80 Runoff=8.02 cfs 25,063 cf

SubcatchmentPWS-3B: PWS-3B Runoff Area=4.584 ac 1.81% Impervious Runoff Depth=0.01"
Flow Length=233' Tc=12.3 min CN=42 Runoff=0.01 cfs 234 cf

SubcatchmentPWS-3C: PWS-3C Runoff Area=4.443 ac 78.84% Impervious Runoff Depth=1.84"
Flow Length=184' Tc=8.8 min CN=86 Runoff=8.72 cfs 29,737 cf

SubcatchmentPWS-3D: PWS-3D Runoff Area=2.815 ac 38.54% Impervious Runoff Depth=0.74"
Flow Length=235' Tc=8.3 min CN=68 Runoff=1.92 cfs 7,542 cf

SubcatchmentPWS-4: PWS-4 Runoff Area=0.549 ac 11.66% Impervious Runoff Depth=0.07"
Flow Length=111' Tc=12.9 min CN=47 Runoff=0.01 cfs 148 cf

Pond INF-1: INF-1 Peak Elev=178.37' Storage=4,202 cf Inflow=5.19 cfs 19,962 cf
l.24 cfs 18,527 cf Primary=0.38 cfs 693 cf Secondary=0.37 cfs 743 cf Tertiary=0.00 cfs 0 cf Outflow=1.99 cfs 19,963 cf

Pond INF-2: INF-2 Peak Elev=186.80' Storage=3,186 cf Inflow=4.67 cfs 14,683 cf
Discarded=1.02 cfs 14,213 cf Primary=0.27 cfs 475 cf Outflow=1.29 cfs 14,689 cf

Pond INF-3: INF-3 Peak Elev=191.45' Storage=0 cf Inflow=0.01 cfs 234 cf
Discarded=0.01 cfs 234 cf Primary=0.00 cfs 0 cf Outflow=0.01 cfs 234 cf

Pond INF-4: INF-4 Peak Elev=191.63' Storage=5,636 cf Inflow=8.02 cfs 25,063 cf
Discarded=1.72 cfs 24,435 cf Primary=0.34 cfs 632 cf Outflow=2.06 cfs 25,067 cf

Pond INF-5: INF-5 Peak Elev=189.77' Storage=7,132 cf Inflow=8.72 cfs 29,737 cf
Discarded=1.67 cfs 27,528 cf Primary=0.95 cfs 2,222 cf Outflow=2.62 cfs 29,750 cf

Link POA-1: POA-1 Inflow=1.09 cfs 4,322 cf
Primary=1.09 cfs 4,322 cf

Link POA-2: POA-2 Inflow=1.01 cfs 1,914 cf
Primary=1.01 cfs 1,914 cf

Link POA-3: POA-3 Inflow=2.19 cfs 10,396 cf
Primary=2.19 cfs 10,396 cf

Link POA-4: POA-4 Inflow=0.01 cfs 148 cf
Primary=0.01 cfs 148 cf

Total Runoff Area = 1,240,763 sf Runoff Volume = 101,694 cf Average Runoff Depth = 0.98"
54.34% Pervious = 674,178 sf 45.66% Impervious = 566,585 sf

Summary for Subcatchment PWS-1: PWS-1

Runoff = 1.09 cfs @ 12.11 hrs, Volume= 4,322 cf, Depth= 0.61"
Routed to Link POA-1 : POA-1

Runoff by SCS TR-20 method, UH=SCS, Weighted-CN, Time Span= 0.00-72.00 hrs, dt= 0.01 hrs
Type III 24-hr 2 yr Rainfall=3.21"

Area (ac)	CN	Description
0.529	98	Paved parking, HSG A
1.307	49	50-75% Grass cover, Fair, HSG A
0.131	96	Gravel surface, HSG A
1.967	65	Weighted Average
1.438		73.11% Pervious Area
0.529		26.89% Impervious Area

Tc (min)	Length (feet)	Slope (ft/ft)	Velocity (ft/sec)	Capacity (cfs)	Description
6.0					**Direct Entry, PAVEMENT TC**

Subcatchment PWS-1: PWS-1

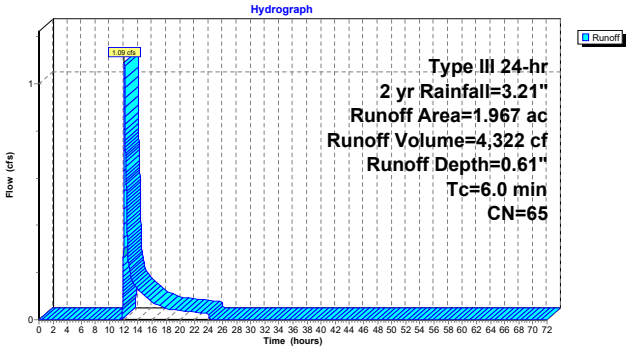

Hydrograph for Subcatchment PWS-1: PWS-1

Time (hours)	Precip. (inches)	Excess (inches)	Runoff (cfs)	Time (hours)	Precip. (inches)	Excess (inches)	Runoff (cfs)
0.00	0.00	0.00	0.00	52.00	3.21	0.61	0.00
1.00	0.03	0.00	0.00	53.00	3.21	0.61	0.00
2.00	0.06	0.00	0.00	54.00	3.21	0.61	0.00
3.00	0.10	0.00	0.00	55.00	3.21	0.61	0.00
4.00	0.14	0.00	0.00	56.00	3.21	0.61	0.00
5.00	0.18	0.00	0.00	57.00	3.21	0.61	0.00
6.00	0.23	0.00	0.00	58.00	3.21	0.61	0.00
7.00	0.29	0.00	0.00	59.00	3.21	0.61	0.00
8.00	0.37	0.00	0.00	60.00	3.21	0.61	0.00
9.00	0.47	0.00	0.00	61.00	3.21	0.61	0.00
10.00	0.61	0.00	0.00	62.00	3.21	0.61	0.00
11.00	0.80	0.00	0.00	63.00	3.21	0.61	0.00
12.00	1.60	0.05	**0.41**	64.00	3.21	0.61	0.00
13.00	2.41	0.26	**0.18**	65.00	3.21	0.61	0.00
14.00	2.60	0.34	0.13	66.00	3.21	0.61	0.00
15.00	2.74	0.39	0.10	67.00	3.21	0.61	0.00
16.00	2.84	0.44	0.07	68.00	3.21	0.61	0.00
17.00	2.92	0.47	0.06	69.00	3.21	0.61	0.00
18.00	2.98	0.50	0.05	70.00	3.21	0.61	0.00
19.00	3.03	0.52	0.04	71.00	3.21	0.61	0.00
20.00	3.07	0.54	0.04	72.00	3.21	0.61	0.00
21.00	3.11	0.56	0.04				
22.00	3.15	0.58	0.03				
23.00	3.18	0.59	0.03				
24.00	**3.21**	**0.61**	0.03				
25.00	3.21	0.61	0.00				
26.00	3.21	0.61	0.00				
27.00	3.21	0.61	0.00				
28.00	3.21	0.61	0.00				
29.00	3.21	0.61	0.00				
30.00	3.21	0.61	0.00				
31.00	3.21	0.61	0.00				
32.00	3.21	0.61	0.00				
33.00	3.21	0.61	0.00				
34.00	3.21	0.61	0.00				
35.00	3.21	0.61	0.00				
36.00	3.21	0.61	0.00				
37.00	3.21	0.61	0.00				
38.00	3.21	0.61	0.00				
39.00	3.21	0.61	0.00				
40.00	3.21	0.61	0.00				
41.00	3.21	0.61	0.00				
42.00	3.21	0.61	0.00				
43.00	3.21	0.61	0.00				
44.00	3.21	0.61	0.00				
45.00	3.21	0.61	0.00				
46.00	3.21	0.61	0.00				
47.00	3.21	0.61	0.00				
48.00	3.21	0.61	0.00				
49.00	3.21	0.61	0.00				
50.00	3.21	0.61	0.00				
51.00	3.21	0.61	0.00				

Summary for Subcatchment PWS-2A: PWS-2A

Runoff = 0.00 cfs @ 24.02 hrs, Volume= 3 cf, Depth= 0.00"
Routed to Link POA-2 : POA-2

Runoff by SCS TR-20 method, UH=SCS, Weighted-CN, Time Span= 0.00-72.00 hrs, dt= 0.01 hrs
Type III 24-hr 2 yr Rainfall=3.21"

Area (ac)	CN	Description
2.128	39	>75% Grass cover, Good, HSG A
2.128		100.00% Pervious Area

Tc (min)	Length (feet)	Slope (ft/ft)	Velocity (ft/sec)	Capacity (cfs)	Description
6.8	50	0.0125	0.12		**Sheet Flow, 50 FT SHEET FLOW** Grass: Short n= 0.150 P2= 3.20"
4.2	199	0.0125	0.78		**Shallow Concentrated Flow, 199 FT SHALLOW GRASS** Short Grass Pasture Kv= 7.0 fps
11.0	249	Total			

Subcatchment PWS-2A: PWS-2A

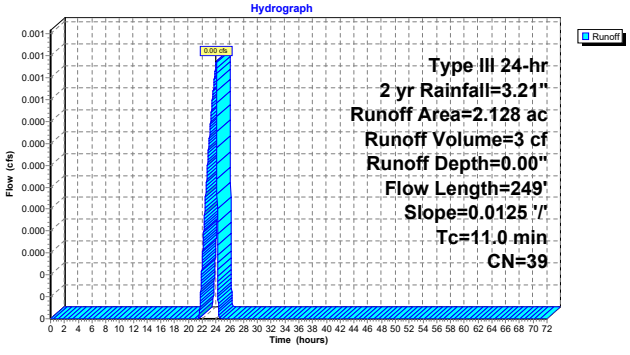

Hydrograph for Subcatchment PWS-2A: PWS-2A

Time (hours)	Precip. (inches)	Excess (inches)	Runoff (cfs)	Time (hours)	Precip. (inches)	Excess (inches)	Runoff (cfs)
0.00	0.00	0.00	0.00	52.00	3.21	0.00	0.00
1.00	0.03	0.00	0.00	53.00	3.21	0.00	0.00
2.00	0.06	0.00	0.00	54.00	3.21	0.00	0.00
3.00	0.10	0.00	0.00	55.00	3.21	0.00	0.00
4.00	0.14	0.00	0.00	56.00	3.21	0.00	0.00
5.00	0.18	0.00	0.00	57.00	3.21	0.00	0.00
6.00	0.23	0.00	0.00	58.00	3.21	0.00	0.00
7.00	0.29	0.00	0.00	59.00	3.21	0.00	0.00
8.00	0.37	0.00	0.00	60.00	3.21	0.00	0.00
9.00	0.47	0.00	0.00	61.00	3.21	0.00	0.00
10.00	0.61	0.00	0.00	62.00	3.21	0.00	0.00
11.00	0.80	0.00	0.00	63.00	3.21	0.00	0.00
12.00	1.60	0.00	0.00	64.00	3.21	0.00	0.00
13.00	2.41	0.00	0.00	65.00	3.21	0.00	0.00
14.00	2.60	0.00	0.00	66.00	3.21	0.00	0.00
15.00	2.74	0.00	0.00	67.00	3.21	0.00	0.00
16.00	2.84	0.00	0.00	68.00	3.21	0.00	0.00
17.00	2.92	0.00	0.00	69.00	3.21	0.00	0.00
18.00	2.98	0.00	0.00	70.00	3.21	0.00	0.00
19.00	3.03	0.00	0.00	71.00	3.21	0.00	0.00
20.00	3.07	0.00	0.00	72.00	3.21	0.00	0.00
21.00	3.11	0.00	0.00				
22.00	3.15	0.00	0.00				
23.00	3.18	0.00	0.00				
24.00	**3.21**	**0.00**	**0.00**				
25.00	3.21	0.00	**0.00**				
26.00	3.21	0.00	0.00				
27.00	3.21	0.00	0.00				
28.00	3.21	0.00	0.00				
29.00	3.21	0.00	0.00				
30.00	3.21	0.00	0.00				
31.00	3.21	0.00	0.00				
32.00	3.21	0.00	0.00				
33.00	3.21	0.00	0.00				
34.00	3.21	0.00	0.00				
35.00	3.21	0.00	0.00				
36.00	3.21	0.00	0.00				
37.00	3.21	0.00	0.00				
38.00	3.21	0.00	0.00				
39.00	3.21	0.00	0.00				
40.00	3.21	0.00	0.00				
41.00	3.21	0.00	0.00				
42.00	3.21	0.00	0.00				
43.00	3.21	0.00	0.00				
44.00	3.21	0.00	0.00				
45.00	3.21	0.00	0.00				
46.00	3.21	0.00	0.00				
47.00	3.21	0.00	0.00				
48.00	3.21	0.00	0.00				
49.00	3.21	0.00	0.00				
50.00	3.21	0.00	0.00				
51.00	3.21	0.00	0.00				

Summary for Subcatchment PWS-2B: PWS-2B

Runoff = 4.67 cfs @ 12.09 hrs, Volume= 14,683 cf, Depth= 1.34"
Routed to Pond INF-2 : INF-2

Runoff by SCS TR-20 method, UH=SCS, Weighted-CN, Time Span= 0.00-72.00 hrs, dt= 0.01 hrs
Type III 24-hr 2 yr Rainfall=3.21"

Area (ac)	CN	Description
2.065	98	Paved parking, HSG A
0.944	39	>75% Grass cover, Good, HSG A
3.009	79	Weighted Average
0.944		31.37% Pervious Area
2.065		68.63% Impervious Area

Tc (min)	Length (feet)	Slope (ft/ft)	Velocity (ft/sec)	Capacity (cfs)	Description
6.0					**Direct Entry, PAVEMENT TC**

Subcatchment PWS-2B: PWS-2B

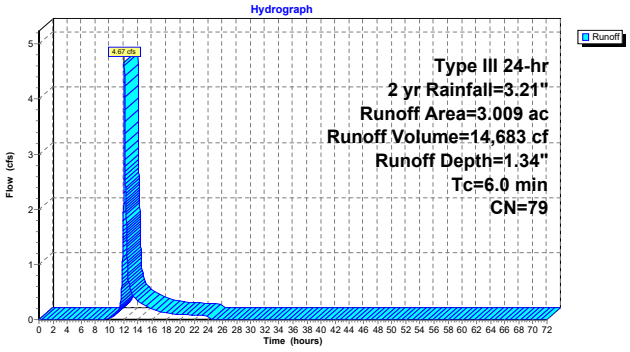

Hydrograph for Subcatchment PWS-2B: PWS-2B

Time (hours)	Precip. (inches)	Excess (inches)	Runoff (cfs)	Time (hours)	Precip. (inches)	Excess (inches)	Runoff (cfs)
0.00	0.00	0.00	0.00	52.00	3.21	1.34	0.00
1.00	0.03	0.00	0.00	53.00	3.21	1.34	0.00
2.00	0.06	0.00	0.00	54.00	3.21	1.34	0.00
3.00	0.10	0.00	0.00	55.00	3.21	1.34	0.00
4.00	0.14	0.00	0.00	56.00	3.21	1.34	0.00
5.00	0.18	0.00	0.00	57.00	3.21	1.34	0.00
6.00	0.23	0.00	0.00	58.00	3.21	1.34	0.00
7.00	0.29	0.00	0.00	59.00	3.21	1.34	0.00
8.00	0.37	0.00	0.00	60.00	3.21	1.34	0.00
9.00	0.47	0.00	0.00	61.00	3.21	1.34	0.00
10.00	0.61	0.00	0.02	62.00	3.21	1.34	0.00
11.00	0.80	0.03	0.11	63.00	3.21	1.34	0.00
12.00	1.60	0.31	**2.55**	64.00	3.21	1.34	0.00
13.00	2.41	0.78	**0.52**	65.00	3.21	1.34	0.00
14.00	2.60	0.91	0.34	66.00	3.21	1.34	0.00
15.00	2.74	1.00	0.26	67.00	3.21	1.34	0.00
16.00	2.84	1.08	0.19	68.00	3.21	1.34	0.00
17.00	2.92	1.13	0.15	69.00	3.21	1.34	0.00
18.00	2.98	1.17	0.12	70.00	3.21	1.34	0.00
19.00	3.03	1.21	0.10	71.00	3.21	1.34	0.00
20.00	3.07	1.24	0.09	72.00	3.21	1.34	0.00
21.00	3.11	1.27	0.09				
22.00	3.15	1.30	0.08				
23.00	3.18	1.32	0.07				
24.00	**3.21**	**1.34**	0.06				
25.00	3.21	1.34	0.00				
26.00	3.21	1.34	0.00				
27.00	3.21	1.34	0.00				
28.00	3.21	1.34	0.00				
29.00	3.21	1.34	0.00				
30.00	3.21	1.34	0.00				
31.00	3.21	1.34	0.00				
32.00	3.21	1.34	0.00				
33.00	3.21	1.34	0.00				
34.00	3.21	1.34	0.00				
35.00	3.21	1.34	0.00				
36.00	3.21	1.34	0.00				
37.00	3.21	1.34	0.00				
38.00	3.21	1.34	0.00				
39.00	3.21	1.34	0.00				
40.00	3.21	1.34	0.00				
41.00	3.21	1.34	0.00				
42.00	3.21	1.34	0.00				
43.00	3.21	1.34	0.00				
44.00	3.21	1.34	0.00				
45.00	3.21	1.34	0.00				
46.00	3.21	1.34	0.00				
47.00	3.21	1.34	0.00				
48.00	3.21	1.34	0.00				
49.00	3.21	1.34	0.00				
50.00	3.21	1.34	0.00				
51.00	3.21	1.34	0.00				

Summary for Subcatchment PWS-2C: PWS-2C

Runoff = 5.19 cfs @ 12.17 hrs, Volume= 19,962 cf, Depth= 1.34"
Routed to Pond INF-1 : INF-1

Runoff by SCS TR-20 method, UH=SCS, Weighted-CN, Time Span= 0.00-72.00 hrs, dt= 0.01 hrs
Type III 24-hr 2 yr Rainfall=3.21"

Area (ac)	CN	Description
1.964	98	Paved parking, HSG A
1.606	49	50-75% Grass cover, Fair, HSG A
0.521	98	Roofs, HSG A
4.091	79	Weighted Average
1.606		39.26% Pervious Area
2.485		60.74% Impervious Area

Tc (min)	Length (feet)	Slope (ft/ft)	Velocity (ft/sec)	Capacity (cfs)	Description
6.8	50	0.0125	0.12		**Sheet Flow, 50 FT SHEET FLOW** Grass: Short n= 0.150 P2= 3.20"
1.5	72	0.0125	0.78		**Shallow Concentrated Flow, 72 FT SHALLOW GRASS** Short Grass Pasture Kv= 7.0 fps
1.4	72	0.0149	0.85		**Shallow Concentrated Flow, 72 FT SHALLOW GRASS** Short Grass Pasture Kv= 7.0 fps
1.3	85	0.0250	1.11		**Shallow Concentrated Flow, 85 FT SHALLOW GRASS** Short Grass Pasture Kv= 7.0 fps
1.1	80	0.0310	1.23		**Shallow Concentrated Flow, 80 FT SHALLOW GRASS** Short Grass Pasture Kv= 7.0 fps
12.1	359	Total			

Subcatchment PWS-2C: PWS-2C

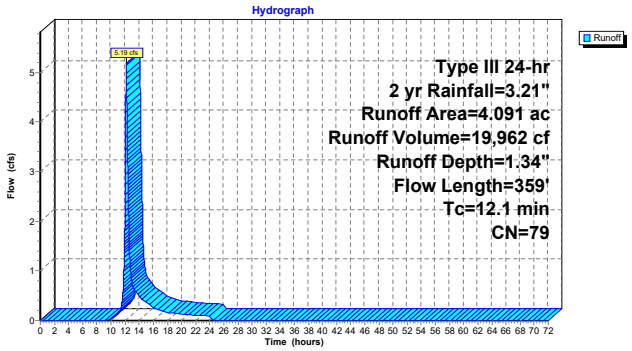

Hydrograph for Subcatchment PWS-2C: PWS-2C

Time (hours)	Precip. (inches)	Excess (inches)	Runoff (cfs)	Time (hours)	Precip. (inches)	Excess (inches)	Runoff (cfs)
0.00	0.00	0.00	0.00	52.00	3.21	1.34	0.00
1.00	0.03	0.00	0.00	53.00	3.21	1.34	0.00
2.00	0.06	0.00	0.00	54.00	3.21	1.34	0.00
3.00	0.10	0.00	0.00	55.00	3.21	1.34	0.00
4.00	0.14	0.00	0.00	56.00	3.21	1.34	0.00
5.00	0.18	0.00	0.00	57.00	3.21	1.34	0.00
6.00	0.23	0.00	0.00	58.00	3.21	1.34	0.00
7.00	0.29	0.00	0.00	59.00	3.21	1.34	0.00
8.00	0.37	0.00	0.00	60.00	3.21	1.34	0.00
9.00	0.47	0.00	0.00	61.00	3.21	1.34	0.00
10.00	0.61	0.00	0.02	62.00	3.21	1.34	0.00
11.00	0.80	0.03	0.14	63.00	3.21	1.34	0.00
12.00	1.60	0.31	**2.09**	64.00	3.21	1.34	0.00
13.00	2.41	0.78	**0.78**	65.00	3.21	1.34	0.00
14.00	2.60	0.91	0.48	66.00	3.21	1.34	0.00
15.00	2.74	1.00	0.37	67.00	3.21	1.34	0.00
16.00	2.84	1.08	0.27	68.00	3.21	1.34	0.00
17.00	2.92	1.13	0.21	69.00	3.21	1.34	0.00
18.00	2.98	1.17	0.16	70.00	3.21	1.34	0.00
19.00	3.03	1.21	0.14	71.00	3.21	1.34	0.00
20.00	3.07	1.24	0.13	72.00	3.21	1.34	0.00
21.00	3.11	1.27	0.12				
22.00	3.15	1.30	0.11				
23.00	3.18	1.32	0.10				
24.00	**3.21**	**1.34**	0.09				
25.00	3.21	1.34	0.00				
26.00	3.21	1.34	0.00				
27.00	3.21	1.34	0.00				
28.00	3.21	1.34	0.00				
29.00	3.21	1.34	0.00				
30.00	3.21	1.34	0.00				
31.00	3.21	1.34	0.00				
32.00	3.21	1.34	0.00				
33.00	3.21	1.34	0.00				
34.00	3.21	1.34	0.00				
35.00	3.21	1.34	0.00				
36.00	3.21	1.34	0.00				
37.00	3.21	1.34	0.00				
38.00	3.21	1.34	0.00				
39.00	3.21	1.34	0.00				
40.00	3.21	1.34	0.00				
41.00	3.21	1.34	0.00				
42.00	3.21	1.34	0.00				
43.00	3.21	1.34	0.00				
44.00	3.21	1.34	0.00				
45.00	3.21	1.34	0.00				
46.00	3.21	1.34	0.00				
47.00	3.21	1.34	0.00				
48.00	3.21	1.34	0.00				
49.00	3.21	1.34	0.00				
50.00	3.21	1.34	0.00				
51.00	3.21	1.34	0.00				

Summary for Subcatchment PWS-3A: PWS-3A

Runoff = 8.02 cfs @ 12.09 hrs, Volume= 25,063 cf, Depth= 1.41"
Routed to Pond INF-4 : INF-4

Runoff by SCS TR-20 method, UH=SCS, Weighted-CN, Time Span= 0.00-72.00 hrs, dt= 0.01 hrs
Type III 24-hr 2 yr Rainfall=3.21"

	Area (ac)	CN	Description
	1.792	98	Paved parking, HSG A
	1.328	39	>75% Grass cover, Good, HSG A
	1.401	98	Roofs, HSG A
*	0.343	72	INFIELD, HSG A
	0.034	72	Dirt roads, HSG A
	4.898	80	Weighted Average
	1.705		34.81% Pervious Area
	3.193		65.19% Impervious Area

Tc (min)	Length (feet)	Slope (ft/ft)	Velocity (ft/sec)	Capacity (cfs)	Description
6.0					**Direct Entry, PAVEMENT Tc**

Subcatchment PWS-3A: PWS-3A

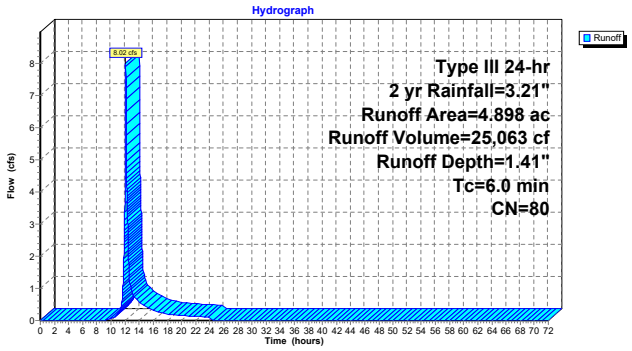

Hydrograph for Subcatchment PWS-3A: PWS-3A

Time (hours)	Precip. (inches)	Excess (inches)	Runoff (cfs)	Time (hours)	Precip. (inches)	Excess (inches)	Runoff (cfs)
0.00	0.00	0.00	0.00	52.00	3.21	1.41	0.00
1.00	0.03	0.00	0.00	53.00	3.21	1.41	0.00
2.00	0.06	0.00	0.00	54.00	3.21	1.41	0.00
3.00	0.10	0.00	0.00	55.00	3.21	1.41	0.00
4.00	0.14	0.00	0.00	56.00	3.21	1.41	0.00
5.00	0.18	0.00	0.00	57.00	3.21	1.41	0.00
6.00	0.23	0.00	0.00	58.00	3.21	1.41	0.00
7.00	0.29	0.00	0.00	59.00	3.21	1.41	0.00
8.00	0.37	0.00	0.00	60.00	3.21	1.41	0.00
9.00	0.47	0.00	0.00	61.00	3.21	1.41	0.00
10.00	0.61	0.00	0.05	62.00	3.21	1.41	0.00
11.00	0.80	0.03	0.22	63.00	3.21	1.41	0.00
12.00	1.60	0.34	**4.41**	64.00	3.21	1.41	0.00
13.00	2.41	0.83	**0.87**	65.00	3.21	1.41	0.00
14.00	2.60	0.96	0.57	66.00	3.21	1.41	0.00
15.00	2.74	1.06	0.44	67.00	3.21	1.41	0.00
16.00	2.84	1.13	0.31	68.00	3.21	1.41	0.00
17.00	2.92	1.19	0.25	69.00	3.21	1.41	0.00
18.00	2.98	1.23	0.20	70.00	3.21	1.41	0.00
19.00	3.03	1.27	0.17	71.00	3.21	1.41	0.00
20.00	3.07	1.30	0.16	72.00	3.21	1.41	0.00
21.00	3.11	1.33	0.14				
22.00	3.15	1.36	0.13				
23.00	3.18	1.39	0.12				
24.00	**3.21**	**1.41**	0.10				
25.00	3.21	1.41	0.00				
26.00	3.21	1.41	0.00				
27.00	3.21	1.41	0.00				
28.00	3.21	1.41	0.00				
29.00	3.21	1.41	0.00				
30.00	3.21	1.41	0.00				
31.00	3.21	1.41	0.00				
32.00	3.21	1.41	0.00				
33.00	3.21	1.41	0.00				
34.00	3.21	1.41	0.00				
35.00	3.21	1.41	0.00				
36.00	3.21	1.41	0.00				
37.00	3.21	1.41	0.00				
38.00	3.21	1.41	0.00				
39.00	3.21	1.41	0.00				
40.00	3.21	1.41	0.00				
41.00	3.21	1.41	0.00				
42.00	3.21	1.41	0.00				
43.00	3.21	1.41	0.00				
44.00	3.21	1.41	0.00				
45.00	3.21	1.41	0.00				
46.00	3.21	1.41	0.00				
47.00	3.21	1.41	0.00				
48.00	3.21	1.41	0.00				
49.00	3.21	1.41	0.00				
50.00	3.21	1.41	0.00				
51.00	3.21	1.41	0.00				

Summary for Subcatchment PWS-3B: PWS-3B

Runoff = 0.01 cfs @ 21.58 hrs, Volume= 234 cf, Depth= 0.01"
Routed to Pond INF-3 : INF-3

Runoff by SCS TR-20 method, UH=SCS, Weighted-CN, Time Span= 0.00-72.00 hrs, dt= 0.01 hrs
Type III 24-hr 2 yr Rainfall=3.21"

Area (ac)	CN	Description
0.083	98	Paved parking, HSG A
4.279	39	>75% Grass cover, Good, HSG A
* 0.222	72	INFIELD, HSG A
4.584	42	Weighted Average
4.501		98.19% Pervious Area
0.083		1.81% Impervious Area

Tc (min)	Length (feet)	Slope (ft/ft)	Velocity (ft/sec)	Capacity (cfs)	Description
8.2	50	0.0079	0.10		**Sheet Flow, 50 FT SHEET FLOW** Grass: Short n= 0.150 P2= 3.20"
1.0	36	0.0079	0.62		**Shallow Concentrated Flow, 36 FT SHALLOW GRASS** Short Grass Pasture Kv= 7.0 fps
3.1	147	0.0125	0.78		**Shallow Concentrated Flow, 147 FT SHALLOW GRASS** Short Grass Pasture Kv= 7.0 fps
12.3	233	Total			

Subcatchment PWS-3B: PWS-3B

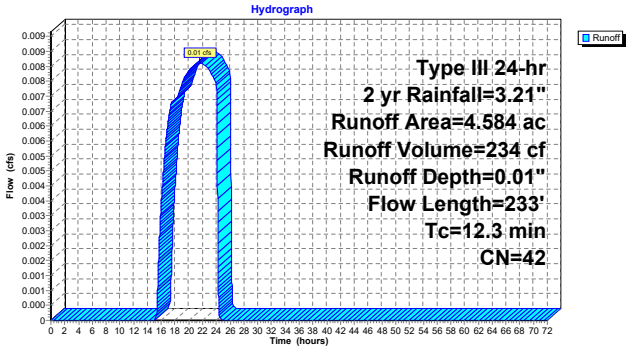

Hydrograph for Subcatchment PWS-3B: PWS-3B

Time (hours)	Precip. (inches)	Excess (inches)	Runoff (cfs)	Time (hours)	Precip. (inches)	Excess (inches)	Runoff (cfs)
0.00	0.00	0.00	0.00	52.00	3.21	0.01	0.00
1.00	0.03	0.00	0.00	53.00	3.21	0.01	0.00
2.00	0.06	0.00	0.00	54.00	3.21	0.01	0.00
3.00	0.10	0.00	0.00	55.00	3.21	0.01	0.00
4.00	0.14	0.00	0.00	56.00	3.21	0.01	0.00
5.00	0.18	0.00	0.00	57.00	3.21	0.01	0.00
6.00	0.23	0.00	0.00	58.00	3.21	0.01	0.00
7.00	0.29	0.00	0.00	59.00	3.21	0.01	0.00
8.00	0.37	0.00	0.00	60.00	3.21	0.01	0.00
9.00	0.47	0.00	0.00	61.00	3.21	0.01	0.00
10.00	0.61	0.00	0.00	62.00	3.21	0.01	0.00
11.00	0.80	0.00	0.00	63.00	3.21	0.01	0.00
12.00	1.60	0.00	0.00	64.00	3.21	0.01	0.00
13.00	2.41	0.00	0.00	65.00	3.21	0.01	0.00
14.00	2.60	0.00	0.00	66.00	3.21	0.01	0.00
15.00	2.74	0.00	0.00	67.00	3.21	0.01	0.00
16.00	2.84	0.00	0.00	68.00	3.21	0.01	0.00
17.00	2.92	0.00	0.01	69.00	3.21	0.01	0.00
18.00	2.98	0.00	0.01	70.00	3.21	0.01	0.00
19.00	3.03	0.01	0.01	71.00	3.21	0.01	0.00
20.00	3.07	0.01	0.01	72.00	3.21	0.01	0.00
21.00	3.11	0.01	**0.01**				
22.00	3.15	0.01	**0.01**				
23.00	3.18	0.01	0.01				
24.00	**3.21**	**0.01**	0.01				
25.00	3.21	0.01	0.00				
26.00	3.21	0.01	0.00				
27.00	3.21	0.01	0.00				
28.00	3.21	0.01	0.00				
29.00	3.21	0.01	0.00				
30.00	3.21	0.01	0.00				
31.00	3.21	0.01	0.00				
32.00	3.21	0.01	0.00				
33.00	3.21	0.01	0.00				
34.00	3.21	0.01	0.00				
35.00	3.21	0.01	0.00				
36.00	3.21	0.01	0.00				
37.00	3.21	0.01	0.00				
38.00	3.21	0.01	0.00				
39.00	3.21	0.01	0.00				
40.00	3.21	0.01	0.00				
41.00	3.21	0.01	0.00				
42.00	3.21	0.01	0.00				
43.00	3.21	0.01	0.00				
44.00	3.21	0.01	0.00				
45.00	3.21	0.01	0.00				
46.00	3.21	0.01	0.00				
47.00	3.21	0.01	0.00				
48.00	3.21	0.01	0.00				
49.00	3.21	0.01	0.00				
50.00	3.21	0.01	0.00				
51.00	3.21	0.01	0.00				

Summary for Subcatchment PWS-3C: PWS-3C

Runoff = 8.72 cfs @ 12.12 hrs, Volume= 29,737 cf, Depth= 1.84"
Routed to Pond INF-5 : INF-5

Runoff by SCS TR-20 method, UH=SCS, Weighted-CN, Time Span= 0.00-72.00 hrs, dt= 0.01 hrs
Type III 24-hr 2 yr Rainfall=3.21"

Area (ac)	CN	Description
2.030	98	Paved parking, HSG A
0.940	39	>75% Grass cover, Good, HSG A
1.473	98	Roofs, HSG A
4.443	86	Weighted Average
0.940		21.16% Pervious Area
3.503		78.84% Impervious Area

Tc (min)	Length (feet)	Slope (ft/ft)	Velocity (ft/sec)	Capacity (cfs)	Description
6.7	50	0.0130	0.12		**Sheet Flow, 50 FT SHEET FLOW** Grass: Short n= 0.150 P2= 3.20"
1.5	79	0.0150	0.86		**Shallow Concentrated Flow, 79 FT SHALLOW GRASS** Short Grass Pasture Kv= 7.0 fps
0.1	17	0.0150	2.49		**Shallow Concentrated Flow, 17 FT SHALLOW PAVED** Paved Kv= 20.3 fps
0.5	38	0.0280	1.17		**Shallow Concentrated Flow, 38 FT SHALLOW GRASS** Short Grass Pasture Kv= 7.0 fps
8.8	184	Total			

Subcatchment PWS-3C: PWS-3C

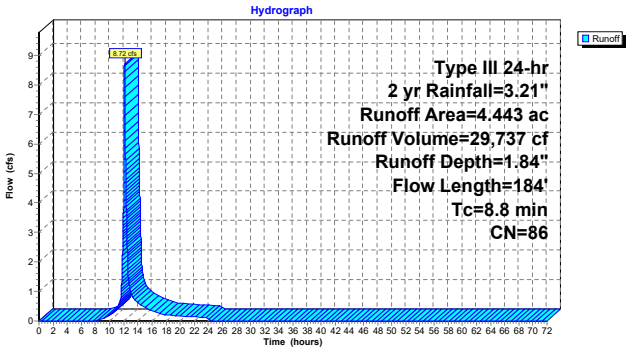

Hydrograph for Subcatchment PWS-3C: PWS-3C

Time (hours)	Precip. (inches)	Excess (inches)	Runoff (cfs)	Time (hours)	Precip. (inches)	Excess (inches)	Runoff (cfs)
0.00	0.00	0.00	0.00	52.00	3.21	1.84	0.00
1.00	0.03	0.00	0.00	53.00	3.21	1.84	0.00
2.00	0.06	0.00	0.00	54.00	3.21	1.84	0.00
3.00	0.10	0.00	0.00	55.00	3.21	1.84	0.00
4.00	0.14	0.00	0.00	56.00	3.21	1.84	0.00
5.00	0.18	0.00	0.00	57.00	3.21	1.84	0.00
6.00	0.23	0.00	0.00	58.00	3.21	1.84	0.00
7.00	0.29	0.00	0.00	59.00	3.21	1.84	0.00
8.00	0.37	0.00	0.01	60.00	3.21	1.84	0.00
9.00	0.47	0.01	0.07	61.00	3.21	1.84	0.00
10.00	0.61	0.04	0.18	62.00	3.21	1.84	0.00
11.00	0.80	0.11	0.39	63.00	3.21	1.84	0.00
12.00	1.60	0.56	**4.34**	64.00	3.21	1.84	0.00
13.00	2.41	1.17	**0.99**	65.00	3.21	1.84	0.00
14.00	2.60	1.33	0.62	66.00	3.21	1.84	0.00
15.00	2.74	1.44	0.47	67.00	3.21	1.84	0.00
16.00	2.84	1.53	0.33	68.00	3.21	1.84	0.00
17.00	2.92	1.59	0.27	69.00	3.21	1.84	0.00
18.00	2.98	1.64	0.21	70.00	3.21	1.84	0.00
19.00	3.03	1.69	0.18	71.00	3.21	1.84	0.00
20.00	3.07	1.72	0.16	72.00	3.21	1.84	0.00
21.00	3.11	1.76	0.15				
22.00	3.15	1.79	0.14				
23.00	3.18	1.82	0.12				
24.00	**3.21**	**1.84**	0.11				
25.00	3.21	1.84	0.00				
26.00	3.21	1.84	0.00				
27.00	3.21	1.84	0.00				
28.00	3.21	1.84	0.00				
29.00	3.21	1.84	0.00				
30.00	3.21	1.84	0.00				
31.00	3.21	1.84	0.00				
32.00	3.21	1.84	0.00				
33.00	3.21	1.84	0.00				
34.00	3.21	1.84	0.00				
35.00	3.21	1.84	0.00				
36.00	3.21	1.84	0.00				
37.00	3.21	1.84	0.00				
38.00	3.21	1.84	0.00				
39.00	3.21	1.84	0.00				
40.00	3.21	1.84	0.00				
41.00	3.21	1.84	0.00				
42.00	3.21	1.84	0.00				
43.00	3.21	1.84	0.00				
44.00	3.21	1.84	0.00				
45.00	3.21	1.84	0.00				
46.00	3.21	1.84	0.00				
47.00	3.21	1.84	0.00				
48.00	3.21	1.84	0.00				
49.00	3.21	1.84	0.00				
50.00	3.21	1.84	0.00				
51.00	3.21	1.84	0.00				

Summary for Subcatchment PWS-3D: PWS-3D

Runoff = 1.92 cfs @ 12.13 hrs, Volume= 7,542 cf, Depth= 0.74"
Routed to Link POA-3 : POA-3

Runoff by SCS TR-20 method, UH=SCS, Weighted-CN, Time Span= 0.00-72.00 hrs, dt= 0.01 hrs
Type III 24-hr 2 yr Rainfall=3.21"

Area (ac)	CN	Description
1.085	98	Paved parking, HSG A
1.730	49	50-75% Grass cover, Fair, HSG A
2.815	68	Weighted Average
1.730		61.46% Pervious Area
1.085		38.54% Impervious Area

Tc (min)	Length (feet)	Slope (ft/ft)	Velocity (ft/sec)	Capacity (cfs)	Description
6.2	50	0.0160	0.14		**Sheet Flow, 50 FT SHEET FLOW** Grass: Short n= 0.150 P2= 3.20"
1.8	150	0.0390	1.38		**Shallow Concentrated Flow, 150 FT SHALLOW GRASS** Short Grass Pasture Kv= 7.0 fps
0.3	35	0.0580	1.69		**Shallow Concentrated Flow, 35 FT SHALLOW GRASS** Short Grass Pasture Kv= 7.0 fps
8.3	235	Total			

Subcatchment PWS-3D: PWS-3D

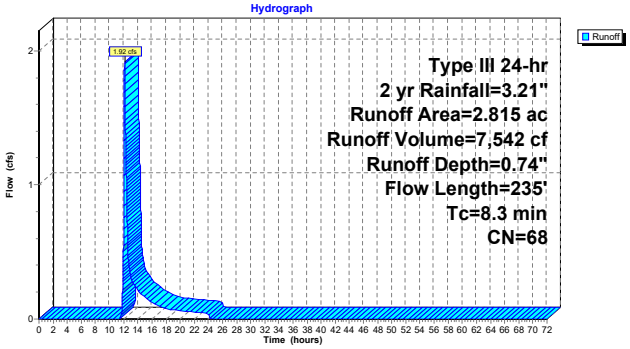

Hydrograph for Subcatchment PWS-3D: PWS-3D

Time (hours)	Precip. (inches)	Excess (inches)	Runoff (cfs)	Time (hours)	Precip. (inches)	Excess (inches)	Runoff (cfs)
0.00	0.00	0.00	0.00	52.00	3.21	0.74	0.00
1.00	0.03	0.00	0.00	53.00	3.21	0.74	0.00
2.00	0.06	0.00	0.00	54.00	3.21	0.74	0.00
3.00	0.10	0.00	0.00	55.00	3.21	0.74	0.00
4.00	0.14	0.00	0.00	56.00	3.21	0.74	0.00
5.00	0.18	0.00	0.00	57.00	3.21	0.74	0.00
6.00	0.23	0.00	0.00	58.00	3.21	0.74	0.00
7.00	0.29	0.00	0.00	59.00	3.21	0.74	0.00
8.00	0.37	0.00	0.00	60.00	3.21	0.74	0.00
9.00	0.47	0.00	0.00	61.00	3.21	0.74	0.00
10.00	0.61	0.00	0.00	62.00	3.21	0.74	0.00
11.00	0.80	0.00	0.00	63.00	3.21	0.74	0.00
12.00	1.60	0.08	**0.67**	64.00	3.21	0.74	0.00
13.00	2.41	0.35	**0.32**	65.00	3.21	0.74	0.00
14.00	2.60	0.43	0.21	66.00	3.21	0.74	0.00
15.00	2.74	0.50	0.17	67.00	3.21	0.74	0.00
16.00	2.84	0.55	0.12	68.00	3.21	0.74	0.00
17.00	2.92	0.59	0.10	69.00	3.21	0.74	0.00
18.00	2.98	0.62	0.08	70.00	3.21	0.74	0.00
19.00	3.03	0.64	0.07	71.00	3.21	0.74	0.00
20.00	3.07	0.66	0.06	72.00	3.21	0.74	0.00
21.00	3.11	0.69	0.06				
22.00	3.15	0.70	0.05				
23.00	3.18	0.72	0.05				
24.00	**3.21**	**0.74**	0.04				
25.00	3.21	0.74	0.00				
26.00	3.21	0.74	0.00				
27.00	3.21	0.74	0.00				
28.00	3.21	0.74	0.00				
29.00	3.21	0.74	0.00				
30.00	3.21	0.74	0.00				
31.00	3.21	0.74	0.00				
32.00	3.21	0.74	0.00				
33.00	3.21	0.74	0.00				
34.00	3.21	0.74	0.00				
35.00	3.21	0.74	0.00				
36.00	3.21	0.74	0.00				
37.00	3.21	0.74	0.00				
38.00	3.21	0.74	0.00				
39.00	3.21	0.74	0.00				
40.00	3.21	0.74	0.00				
41.00	3.21	0.74	0.00				
42.00	3.21	0.74	0.00				
43.00	3.21	0.74	0.00				
44.00	3.21	0.74	0.00				
45.00	3.21	0.74	0.00				
46.00	3.21	0.74	0.00				
47.00	3.21	0.74	0.00				
48.00	3.21	0.74	0.00				
49.00	3.21	0.74	0.00				
50.00	3.21	0.74	0.00				
51.00	3.21	0.74	0.00				

Summary for Subcatchment PWS-4: PWS-4

Runoff = 0.01 cfs @ 14.89 hrs, Volume= 148 cf, Depth= 0.07"
Routed to Link POA-4 : POA-4

Runoff by SCS TR-20 method, UH=SCS, Weighted-CN, Time Span= 0.00-72.00 hrs, dt= 0.01 hrs
Type III 24-hr 2 yr Rainfall=3.21"

Area (ac)	CN	Description
0.064	98	Paved parking, HSG A
0.467	39	>75% Grass cover, Good, HSG A
0.018	72	Dirt roads, HSG A
0.549	47	Weighted Average
0.485		88.34% Pervious Area
0.064		11.66% Impervious Area

Tc (min)	Length (feet)	Slope (ft/ft)	Velocity (ft/sec)	Capacity (cfs)	Description
11.7	50	0.0032	0.07		**Sheet Flow, 50 FT SHEET FLOW** Grass: Short n= 0.150 P2= 3.20"
1.2	61	0.0156	0.87		**Shallow Concentrated Flow, 61 FT SHEET FLOW** Short Grass Pasture Kv= 7.0 fps
12.9	111	Total			

Subcatchment PWS-4: PWS-4

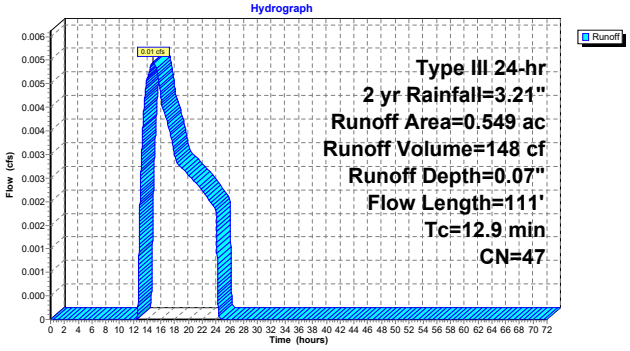

Hydrograph for Subcatchment PWS-4: PWS-4

Time (hours)	Precip. (inches)	Excess (inches)	Runoff (cfs)	Time (hours)	Precip. (inches)	Excess (inches)	Runoff (cfs)
0.00	0.00	0.00	0.00	52.00	3.21	0.07	0.00
1.00	0.03	0.00	0.00	53.00	3.21	0.07	0.00
2.00	0.06	0.00	0.00	54.00	3.21	0.07	0.00
3.00	0.10	0.00	0.00	55.00	3.21	0.07	0.00
4.00	0.14	0.00	0.00	56.00	3.21	0.07	0.00
5.00	0.18	0.00	0.00	57.00	3.21	0.07	0.00
6.00	0.23	0.00	0.00	58.00	3.21	0.07	0.00
7.00	0.29	0.00	0.00	59.00	3.21	0.07	0.00
8.00	0.37	0.00	0.00	60.00	3.21	0.07	0.00
9.00	0.47	0.00	0.00	61.00	3.21	0.07	0.00
10.00	0.61	0.00	0.00	62.00	3.21	0.07	0.00
11.00	0.80	0.00	0.00	63.00	3.21	0.07	0.00
12.00	1.60	0.00	0.00	64.00	3.21	0.07	0.00
13.00	2.41	0.00	0.00	65.00	3.21	0.07	0.00
14.00	2.60	0.01	**0.01**	66.00	3.21	0.07	0.00
15.00	2.74	0.02	**0.01**	67.00	3.21	0.07	0.00
16.00	2.84	0.03	0.00	68.00	3.21	0.07	0.00
17.00	2.92	0.04	0.00	69.00	3.21	0.07	0.00
18.00	2.98	0.04	0.00	70.00	3.21	0.07	0.00
19.00	3.03	0.05	0.00	71.00	3.21	0.07	0.00
20.00	3.07	0.06	0.00	72.00	3.21	0.07	0.00
21.00	3.11	0.06	0.00				
22.00	3.15	0.07	0.00				
23.00	3.18	0.07	0.00				
24.00	**3.21**	**0.07**	0.00				
25.00	3.21	0.07	0.00				
26.00	3.21	0.07	0.00				
27.00	3.21	0.07	0.00				
28.00	3.21	0.07	0.00				
29.00	3.21	0.07	0.00				
30.00	3.21	0.07	0.00				
31.00	3.21	0.07	0.00				
32.00	3.21	0.07	0.00				
33.00	3.21	0.07	0.00				
34.00	3.21	0.07	0.00				
35.00	3.21	0.07	0.00				
36.00	3.21	0.07	0.00				
37.00	3.21	0.07	0.00				
38.00	3.21	0.07	0.00				
39.00	3.21	0.07	0.00				
40.00	3.21	0.07	0.00				
41.00	3.21	0.07	0.00				
42.00	3.21	0.07	0.00				
43.00	3.21	0.07	0.00				
44.00	3.21	0.07	0.00				
45.00	3.21	0.07	0.00				
46.00	3.21	0.07	0.00				
47.00	3.21	0.07	0.00				
48.00	3.21	0.07	0.00				
49.00	3.21	0.07	0.00				
50.00	3.21	0.07	0.00				
51.00	3.21	0.07	0.00				

Summary for Pond INF-1: INF-1

Inflow Area = 178,204 sf, 60.74% Impervious, Inflow Depth = 1.34" for 2 yr event
Inflow = 5.19 cfs @ 12.17 hrs, Volume= 19,962 cf
Outflow = 1.99 cfs @ 12.55 hrs, Volume= 19,963 cf, Atten= 62%, Lag= 22.4 min
Discarded = 1.24 cfs @ 12.01 hrs, Volume= 18,527 cf
Primary = 0.38 cfs @ 12.55 hrs, Volume= 693 cf
Routed to Link POA-2 : POA-2
Secondary = 0.37 cfs @ 12.55 hrs, Volume= 743 cf
Routed to Link POA-2 : POA-2
Tertiary = 0.00 cfs @ 0.00 hrs, Volume= 0 cf
Routed to Link POA-1 : POA-1

Routing by Dyn-Stor-Ind method, Time Span= 0.00-72.00 hrs, dt= 0.01 hrs / 2
Peak Elev= 178.37' @ 12.55 hrs Surf.Area= 6,503 sf Storage= 4,202 cf

Plug-Flow detention time= (not calculated: outflow precedes inflow)
Center-of-Mass det. time= 15.8 min (867.3 - 851.5)

Volume	Invert	Avail.Storage	Storage Description
#1A	177.17'	7,923 cf	**65.75'W x 98.91'L x 5.50'H Field A** 35,768 cf Overall - 13,133 cf Embedded = 22,636 cf x 35.0% Voids
#2A	177.92'	13,133 cf	**ADS_StormTech MC-3500 d +Cap**x 117 Inside #1 Effective Size= 70.4"W x 45.0"H => 15.33 sf x 7.17'L = 110.0 cf Overall Size= 77.0"W x 45.0"H x 7.50'L with 0.33' Overlap 117 Chambers in 9 Rows Cap Storage= 14.9 cf x 2 x 9 rows = 268.2 cf
#3	181.67'	4 cf	**0.83'D x 3.33'H Vertical Cone/Cylinder**x 2
#4	180.28'	53 cf	**4.00'D x 4.25'H Vertical Cone/Cylinder**
		21,112 cf	Total Available Storage

Storage Group A created with Chamber Wizard

Device	Routing	Invert	Outlet Devices
#1	Primary	178.03'	**12.0" Round Culvert** L= 202.0' CPP, projecting, no headwall, Ke= 0.900 Inlet / Outlet Invert= 178.03' / 176.01' S= 0.0100 '/' Cc= 0.900 n= 0.010 PVC, smooth interior, Flow Area= 0.79 sf
#2	Secondary	178.00'	**10.0" Round Culvert** L= 10.0' CPP, projecting, no headwall, Ke= 0.900 Inlet / Outlet Invert= 178.00' / 177.91' S= 0.0090 '/' Cc= 0.900 n= 0.010 PVC, smooth interior, Flow Area= 0.55 sf
#3	Tertiary	184.28'	**1.5" x 1.5" Horiz. Orifice/Grate X 8.00 columns** X 8 rows C= 0.600 in 23.7" x 23.7" Grate (26% open area) Limited to weir flow at low heads
#4	Discarded	177.17'	**8.270 in/hr Exfiltration over Surface area**

Discarded OutFlow Max=1.24 cfs @ 12.01 hrs HW=177.26' (Free Discharge)
↳**4=Exfiltration** (Exfiltration Controls 1.24 cfs)

Primary OutFlow Max=0.38 cfs @ 12.55 hrs HW=178.37' TW=0.00' (Dynamic Tailwater)
↳**1=Culvert** (Inlet Controls 0.38 cfs @ 1.58 fps)

Secondary OutFlow Max=0.37 cfs @ 12.55 hrs HW=178.37' TW=0.00' (Dynamic Tailwater)
↳**2=Culvert** (Barrel Controls 0.37 cfs @ 2.29 fps)

Tertiary OutFlow Max=0.00 cfs @ 0.00 hrs HW=177.17' TW=0.00' (Dynamic Tailwater)
↳**3=Orifice/Grate** (Controls 0.00 cfs)

Pond INF-1: INF-1 - Chamber Wizard Field A

Chamber Model = ADS_StormTechMC-3500 d +Cap (ADS StormTech®MC-3500 d rev 03/14 with Cap volume)
Effective Size= 70.4"W x 45.0"H => 15.33 sf x 7.17'L = 110.0 cf
Overall Size= 77.0"W x 45.0"H x 7.50'L with 0.33' Overlap
Cap Storage= 14.9 cf x 2 x 9 rows = 268.2 cf

77.0" Wide + 9.0" Spacing = 86.0" C-C Row Spacing

13 Chambers/Row x 7.17' Long +1.85' Cap Length x 2 = 96.91' Row Length +12.0" End Stone x 2 = 98.91' Base Length
9 Rows x 77.0" Wide + 9.0" Spacing x 8 + 12.0" Side Stone x 2 = 65.75' Base Width
9.0" Stone Base + 45.0" Chamber Height + 12.0" Stone Cover = 5.50' Field Height

117 Chambers x 110.0 cf + 14.9 cf Cap Volume x 2 x 9 Rows = 13,132.6 cf Chamber Storage

35,768.3 cf Field - 13,132.6 cf Chambers = 22,635.8 cf Stone x 35.0% Voids = 7,922.5 cf Stone Storage

Chamber Storage + Stone Storage = 21,055.1 cf = 0.483 af
Overall Storage Efficiency = 58.9%
Overall System Size = 98.91' x 65.75' x 5.50'

117 Chambers
1,324.8 cy Field
838.4 cy Stone

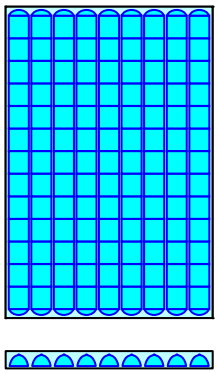

Pond INF-1: INF-1

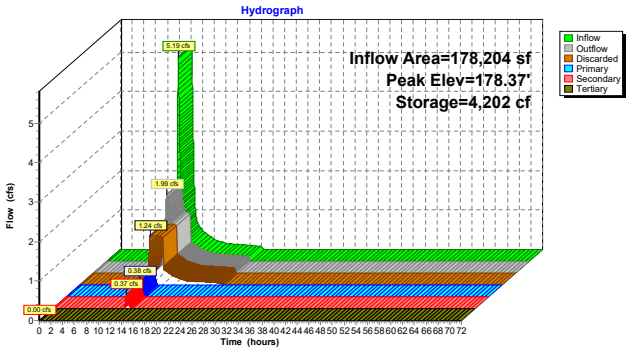

Hydrograph for Pond INF-1: INF-1

Time (hours)	Inflow (cfs)	Storage (cubic-feet)	Elevation (feet)	Outflow (cfs)	Discarded (cfs)	Primary (cfs)	Secondary (cfs)	Tertiary (cfs)
0.00	0.00	0	177.17	0.00	0.00	0.00	0.00	**0.00**
2.00	0.00	0	177.17	0.00	0.00	0.00	0.00	0.00
4.00	0.00	0	177.17	0.00	0.00	0.00	0.00	0.00
6.00	0.00	0	177.17	0.00	0.00	0.00	0.00	0.00
8.00	0.00	0	177.17	0.00	0.00	0.00	0.00	0.00
10.00	0.02	0	177.17	0.02	0.02	0.00	0.00	0.00
12.00	**2.09**	**162**	**177.24**	**1.24**	**1.24**	**0.00**	**0.00**	0.00
14.00	**0.48**	**751**	**177.50**	**1.24**	**1.24**	**0.00**	**0.00**	0.00
16.00	0.27	0	177.17	0.30	0.30	0.00	0.00	0.00
18.00	0.16	0	177.17	0.20	0.20	0.00	0.00	0.00
20.00	0.13	0	177.17	0.17	0.17	0.00	0.00	0.00
22.00	0.11	0	177.17	0.15	0.15	0.00	0.00	0.00
24.00	0.09	0	177.17	0.13	0.13	0.00	0.00	0.00
26.00	0.00	0	177.17	0.00	0.00	0.00	0.00	0.00
28.00	0.00	0	177.17	0.00	0.00	0.00	0.00	0.00
30.00	0.00	0	177.17	0.00	0.00	0.00	0.00	0.00
32.00	0.00	0	177.17	0.00	0.00	0.00	0.00	0.00
34.00	0.00	0	177.17	0.00	0.00	0.00	0.00	0.00
36.00	0.00	0	177.17	0.00	0.00	0.00	0.00	0.00
38.00	0.00	0	177.17	0.00	0.00	0.00	0.00	0.00
40.00	0.00	0	177.17	0.00	0.00	0.00	0.00	0.00
42.00	0.00	0	177.17	0.00	0.00	0.00	0.00	0.00
44.00	0.00	0	177.17	0.00	0.00	0.00	0.00	0.00
46.00	0.00	0	177.17	0.00	0.00	0.00	0.00	0.00
48.00	0.00	0	177.17	0.00	0.00	0.00	0.00	0.00
50.00	0.00	0	177.17	0.00	0.00	0.00	0.00	0.00
52.00	0.00	0	177.17	0.00	0.00	0.00	0.00	0.00
54.00	0.00	0	177.17	0.00	0.00	0.00	0.00	0.00
56.00	0.00	0	177.17	0.00	0.00	0.00	0.00	0.00
58.00	0.00	0	177.17	0.00	0.00	0.00	0.00	0.00
60.00	0.00	0	177.17	0.00	0.00	0.00	0.00	0.00
62.00	0.00	0	177.17	0.00	0.00	0.00	0.00	0.00
64.00	0.00	0	177.17	0.00	0.00	0.00	0.00	0.00
66.00	0.00	0	177.17	0.00	0.00	0.00	0.00	0.00
68.00	0.00	0	177.17	0.00	0.00	0.00	0.00	0.00
70.00	0.00	0	177.17	0.00	0.00	0.00	0.00	0.00
72.00	0.00	0	177.17	0.00	0.00	0.00	0.00	0.00

Summary for Pond INF-2: INF-2

Inflow Area = 131,072 sf, 68.63% Impervious, Inflow Depth = 1.34" for 2 yr event
Inflow = 4.67 cfs @ 12.09 hrs, Volume= 14,683 cf
Outflow = 1.29 cfs @ 12.49 hrs, Volume= 14,689 cf, Atten= 72%, Lag= 23.6 min
Discarded = 1.02 cfs @ 11.95 hrs, Volume= 14,213 cf
Primary = 0.27 cfs @ 12.49 hrs, Volume= 475 cf
Routed to Link POA-2 : POA-2

Routing by Dyn-Stor-Ind method, Time Span= 0.00-72.00 hrs, dt= 0.01 hrs / 2
Peak Elev= 186.80' @ 12.49 hrs Surf.Area= 5,329 sf Storage= 3,186 cf

Plug-Flow detention time= (not calculated: outflow precedes inflow)
Center-of-Mass det. time= 15.9 min (861.7 - 845.8)

Volume	Invert	Avail.Storage	Storage Description
#1A	185.65'	6,501 cf	**44.25'W x 120.42'L x 5.50'H Field A** 29,307 cf Overall - 10,734 cf Embedded = 18,573 cf x 35.0% Voids
#2A	186.40'	10,734 cf	**ADS_StormTech MC-3500 d +Cap** x 96 Inside #1 Effective Size= 70.4"W x 45.0"H => 15.33 sf x 7.17'L = 110.0 cf Overall Size= 77.0"W x 45.0"H x 7.50'L with 0.33' Overlap 96 Chambers in 6 Rows Cap Storage= 14.9 cf x 2 x 6 rows = 178.8 cf
#3	190.15'	3 cf	**0.83'D x 3.00'H Vertical Cone/Cylinder** x 2
#4	188.81'	79 cf	**5.00'D x 4.00'H Vertical Cone/Cylinder**
#5	192.81'	96 cf	**Custom Stage Data (Prismatic)** Listed below (Recalc)
		17,413 cf	Total Available Storage

Storage Group A created with Chamber Wizard

Elevation (feet)	Surf.Area (sq-ft)	Inc.Store (cubic-feet)	Cum.Store (cubic-feet)
192.81	8	0	0
193.00	1,006	96	96

Device	Routing	Invert	Outlet Devices
#1	Primary	186.51'	**12.0" Round Culvert** L= 38.0' CPP, projecting, no headwall, Ke= 0.900 Inlet / Outlet Invert= 186.51' / 186.13' S= 0.0100 '/' Cc= 0.900 n= 0.010 PVC, smooth interior, Flow Area= 0.79 sf
#2	Discarded	185.65'	**8.270 in/hr Exfiltration over Surface area**

Discarded OutFlow Max=1.02 cfs @ 11.95 hrs HW=185.73' (Free Discharge)
↑**2=Exfiltration** (Exfiltration Controls 1.02 cfs)

Primary OutFlow Max=0.27 cfs @ 12.49 hrs HW=186.80' TW=0.00' (Dynamic Tailwater)
↑**1=Culvert** (Inlet Controls 0.27 cfs @ 1.44 fps)

Pond INF-2: INF-2 - Chamber Wizard Field A

Chamber Model = ADS_StormTechMC-3500 d +Cap (ADS StormTech®MC-3500 d rev 03/14 with Cap volume)
Effective Size= 70.4"W x 45.0"H => 15.33 sf x 7.17'L = 110.0 cf
Overall Size= 77.0"W x 45.0"H x 7.50'L with 0.33' Overlap
Cap Storage= 14.9 cf x 2 x 6 rows = 178.8 cf

77.0" Wide + 9.0" Spacing = 86.0" C-C Row Spacing

16 Chambers/Row x 7.17' Long +1.85' Cap Length x 2 = 118.42' Row Length +12.0" End Stone x 2 = 120.42' Base Length
6 Rows x 77.0" Wide + 9.0" Spacing x 5 + 12.0" Side Stone x 2 = 44.25' Base Width
9.0" Stone Base + 45.0" Chamber Height + 12.0" Stone Cover = 5.50' Field Height

96 Chambers x 110.0 cf + 14.9 cf Cap Volume x 2 x 6 Rows = 10,734.2 cf Chamber Storage

29,307.2 cf Field - 10,734.2 cf Chambers = 18,573.0 cf Stone x 35.0% Voids = 6,500.6 cf Stone Storage

Chamber Storage + Stone Storage = 17,234.7 cf = 0.396 af
Overall Storage Efficiency = 58.8%
Overall System Size = 120.42' x 44.25' x 5.50'

96 Chambers
1,085.5 cy Field
687.9 cy Stone

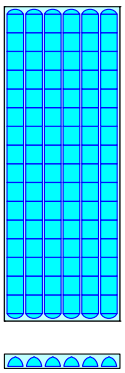

Pond INF-2: INF-2

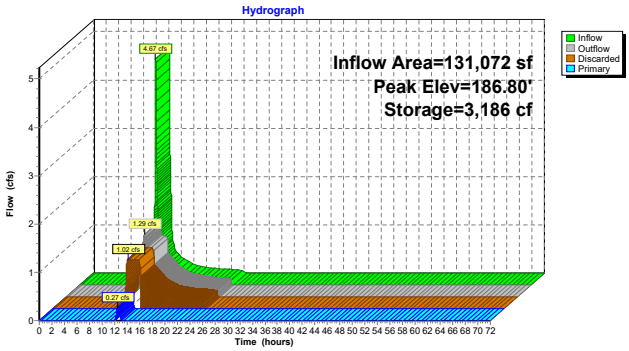

Hydrograph for Pond INF-2: INF-2

Time (hours)	Inflow (cfs)	Storage (cubic-feet)	Elevation (feet)	Outflow (cfs)	Discarded (cfs)	Primary (cfs)
0.00	0.00	0	185.65	0.00	0.00	0.00
2.00	0.00	0	185.65	0.00	0.00	0.00
4.00	0.00	0	185.65	0.00	0.00	0.00
6.00	0.00	0	185.65	0.00	0.00	0.00
8.00	0.00	0	185.65	0.00	0.00	0.00
10.00	0.02	0	185.65	0.02	**0.02**	0.00
12.00	**2.55**	**332**	**185.83**	**1.02**	**1.02**	**0.00**
14.00	**0.34**	**154**	**185.73**	**1.02**	1.02	**0.00**
16.00	0.19	0	185.65	0.38	0.38	0.00
18.00	0.12	0	185.65	0.23	0.23	0.00
20.00	0.09	0	185.65	0.19	0.19	0.00
22.00	0.08	0	185.65	0.16	0.16	0.00
24.00	0.06	0	185.65	0.13	0.13	0.00
26.00	0.00	0	185.65	0.00	0.00	0.00
28.00	0.00	0	185.65	0.00	0.00	0.00
30.00	0.00	0	185.65	0.00	0.00	0.00
32.00	0.00	0	185.65	0.00	0.00	0.00
34.00	0.00	0	185.65	0.00	0.00	0.00
36.00	0.00	0	185.65	0.00	0.00	0.00
38.00	0.00	0	185.65	0.00	0.00	0.00
40.00	0.00	0	185.65	0.00	0.00	0.00
42.00	0.00	0	185.65	0.00	0.00	0.00
44.00	0.00	0	185.65	0.00	0.00	0.00
46.00	0.00	0	185.65	0.00	0.00	0.00
48.00	0.00	0	185.65	0.00	0.00	0.00
50.00	0.00	0	185.65	0.00	0.00	0.00
52.00	0.00	0	185.65	0.00	0.00	0.00
54.00	0.00	0	185.65	0.00	0.00	0.00
56.00	0.00	0	185.65	0.00	0.00	0.00
58.00	0.00	0	185.65	0.00	0.00	0.00
60.00	0.00	0	185.65	0.00	0.00	0.00
62.00	0.00	0	185.65	0.00	0.00	0.00
64.00	0.00	0	185.65	0.00	0.00	0.00
66.00	0.00	0	185.65	0.00	0.00	0.00
68.00	0.00	0	185.65	0.00	0.00	0.00
70.00	0.00	0	185.65	0.00	0.00	0.00
72.00	0.00	0	185.65	0.00	0.00	0.00

Summary for Pond INF-3: INF-3

Inflow Area = 199,679 sf, 1.81% Impervious, Inflow Depth = 0.01" for 2 yr event
Inflow = 0.01 cfs @ 21.58 hrs, Volume= 234 cf
Outflow = 0.01 cfs @ 21.58 hrs, Volume= 234 cf, Atten= 0%, Lag= 0.0 min
Discarded = 0.01 cfs @ 21.58 hrs, Volume= 234 cf
Primary = 0.00 cfs @ 0.00 hrs, Volume= 0 cf
Routed to Pond INF-4 : INF-4

Routing by Dyn-Stor-Ind method, Time Span= 0.00-72.00 hrs, dt= 0.01 hrs / 2
Peak Elev= 191.45' @ 0.00 hrs Surf.Area= 2,101 sf Storage= 0 cf

Plug-Flow detention time= (not calculated: outflow precedes inflow)
Center-of-Mass det. time= 0.0 min (1,213.5 - 1,213.5)

Volume	Invert	Avail.Storage	Storage Description
#1A	191.45'	2,617 cf	**29.92'W x 70.23'L x 5.50'H Field A** 11,556 cf Overall - 4,077 cf Embedded = 7,478 cf x 35.0% Voids
#2A	192.20'	4,077 cf	**ADS_StormTech MC-3500 d +Cap** x 36 Inside #1 Effective Size= 70.4"W x 45.0"H => 15.33 sf x 7.17'L = 110.0 cf Overall Size= 77.0"W x 45.0"H x 7.50'L with 0.33' Overlap 36 Chambers in 4 Rows Cap Storage= 14.9 cf x 2 x 4 rows = 119.2 cf
#3	195.95'	2 cf	**0.83'D x 2.05'H Vertical Cone/Cylinder** x 2
#4	193.80'	9 cf	**2.00'D x 3.00'H Vertical Cone/Cylinder**
#5	196.80'	3,717 cf	**Custom Stage Data (Prismatic)** Listed below (Recalc)
		10,424 cf	Total Available Storage

Storage Group A created with Chamber Wizard

Elevation (feet)	Surf.Area (sq-ft)	Inc.Store (cubic-feet)	Cum.Store (cubic-feet)
196.80	4	0	0
197.00	1,144	115	115
198.00	6,061	3,603	3,717

Device	Routing	Invert	Outlet Devices
#1	Primary	192.28'	**10.0" Round Culvert** L= 88.0' CPP, projecting, no headwall, Ke= 0.900 Inlet / Outlet Invert= 192.28' / 191.84' S= 0.0050 '/' Cc= 0.900 n= 0.010 PVC, smooth interior, Flow Area= 0.55 sf
#2	Discarded	191.45'	**8.270 in/hr Exfiltration over Surface area**

Discarded OutFlow Max=0.00 cfs @ 21.58 hrs HW=191.45' (Free Discharge)
└**2=Exfiltration** (Passes 0.00 cfs of 0.40 cfs potential flow)

Primary OutFlow Max=0.00 cfs @ 0.00 hrs HW=191.45' TW=190.45' (Dynamic Tailwater)
└**1=Culvert** (Controls 0.00 cfs)

Pond INF-3: INF-3 - Chamber Wizard Field A

Chamber Model = ADS_StormTechMC-3500 d +Cap (ADS StormTech®MC-3500 d rev 03/14 with Cap volume)
Effective Size= 70.4"W x 45.0"H => 15.33 sf x 7.17'L = 110.0 cf
Overall Size= 77.0"W x 45.0"H x 7.50'L with 0.33' Overlap
Cap Storage= 14.9 cf x 2 x 4 rows = 119.2 cf

77.0" Wide + 9.0" Spacing = 86.0" C-C Row Spacing

9 Chambers/Row x 7.17' Long +1.85' Cap Length x 2 = 68.23' Row Length +12.0" End Stone x 2 = 70.23' Base Length
4 Rows x 77.0" Wide + 9.0" Spacing x 3 + 12.0" Side Stone x 2 = 29.92' Base Width
9.0" Stone Base + 45.0" Chamber Height + 12.0" Stone Cover = 5.50' Field Height

36 Chambers x 110.0 cf + 14.9 cf Cap Volume x 2 x 4 Rows = 4,077.5 cf Chamber Storage

11,555.8 cf Field - 4,077.5 cf Chambers = 7,478.3 cf Stone x 35.0% Voids = 2,617.4 cf Stone Storage

Chamber Storage + Stone Storage = 6,694.9 cf = 0.154 af
Overall Storage Efficiency = 57.9%
Overall System Size = 70.23' x 29.92' x 5.50'

36 Chambers
428.0 cy Field
277.0 cy Stone

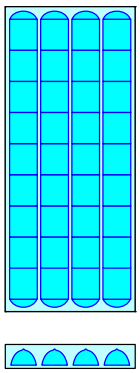

Pond INF-3: INF-3

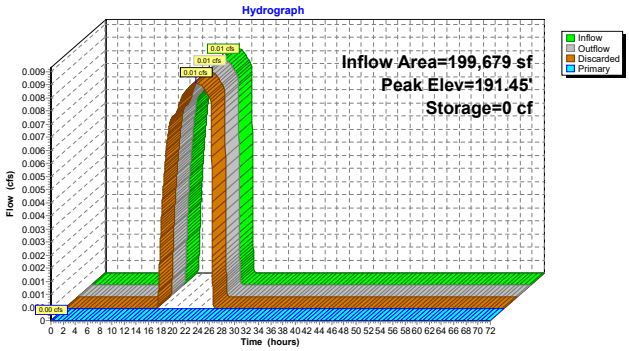

Hydrograph for Pond INF-3: INF-3

Time (hours)	Inflow (cfs)	Storage (cubic-feet)	Elevation (feet)	Outflow (cfs)	Discarded (cfs)	Primary (cfs)
0.00	0.00	0	**191.45**	0.00	0.00	**0.00**
2.00	0.00	0	191.45	0.00	0.00	0.00
4.00	0.00	0	191.45	0.00	0.00	0.00
6.00	0.00	0	191.45	0.00	0.00	0.00
8.00	0.00	0	191.45	0.00	0.00	0.00
10.00	0.00	0	191.45	0.00	0.00	0.00
12.00	0.00	0	191.45	0.00	0.00	0.00
14.00	0.00	0	191.45	0.00	0.00	0.00
16.00	0.00	0	191.45	0.00	0.00	0.00
18.00	0.01	0	191.45	0.01	0.01	0.00
20.00	**0.01**	0	191.45	**0.01**	**0.01**	0.00
22.00	**0.01**	**0**	191.45	**0.01**	**0.01**	0.00
24.00	0.01	**0**	191.45	0.01	0.01	0.00
26.00	0.00	0	191.45	0.00	0.00	0.00
28.00	0.00	0	191.45	0.00	0.00	0.00
30.00	0.00	0	191.45	0.00	0.00	0.00
32.00	0.00	0	191.45	0.00	0.00	0.00
34.00	0.00	0	191.45	0.00	0.00	0.00
36.00	0.00	0	191.45	0.00	0.00	0.00
38.00	0.00	0	191.45	0.00	0.00	0.00
40.00	0.00	0	191.45	0.00	0.00	0.00
42.00	0.00	0	191.45	0.00	0.00	0.00
44.00	0.00	0	191.45	0.00	0.00	0.00
46.00	0.00	0	191.45	0.00	0.00	0.00
48.00	0.00	0	191.45	0.00	0.00	0.00
50.00	0.00	0	191.45	0.00	0.00	0.00
52.00	0.00	0	191.45	0.00	0.00	0.00
54.00	0.00	0	191.45	0.00	0.00	0.00
56.00	0.00	0	191.45	0.00	0.00	0.00
58.00	0.00	0	191.45	0.00	0.00	0.00
60.00	0.00	0	191.45	0.00	0.00	0.00
62.00	0.00	0	191.45	0.00	0.00	0.00
64.00	0.00	0	191.45	0.00	0.00	0.00
66.00	0.00	0	191.45	0.00	0.00	0.00
68.00	0.00	0	191.45	0.00	0.00	0.00
70.00	0.00	0	191.45	0.00	0.00	0.00
72.00	0.00	0	191.45	0.00	0.00	0.00

Summary for Pond INF-4: INF-4

Inflow Area = 413,036 sf, 34.55% Impervious, Inflow Depth = 0.73" for 2 yr event
Inflow = 8.02 cfs @ 12.09 hrs, Volume= 25,063 cf
Outflow = 2.06 cfs @ 12.50 hrs, Volume= 25,067 cf, Atten= 74%, Lag= 24.5 min
Discarded = 1.72 cfs @ 11.95 hrs, Volume= 24,435 cf
Primary = 0.34 cfs @ 12.50 hrs, Volume= 632 cf
Routed to Link POA-3 : POA-3

Routing by Dyn-Stor-Ind method, Time Span= 0.00-72.00 hrs, dt= 0.01 hrs / 2
Peak Elev= 191.63' @ 12.50 hrs Surf.Area= 8,965 sf Storage= 5,636 cf

Plug-Flow detention time= (not calculated: outflow precedes inflow)
Center-of-Mass det. time= 17.2 min (859.8 - 842.6)

Volume	Invert	Avail.Storage	Storage Description
#1A	190.45'	10,905 cf	**29.92'W x 299.67'L x 5.50'H Field A** 49,308 cf Overall - 18,151 cf Embedded = 31,157 cf x 35.0% Voids
#2A	191.20'	18,151 cf	**ADS_StormTech MC-3500 d +Cap** x 164 Inside #1 Effective Size= 70.4"W x 45.0"H => 15.33 sf x 7.17'L = 110.0 cf Overall Size= 77.0"W x 45.0"H x 7.50'L with 0.33' Overlap 164 Chambers in 4 Rows Cap Storage= 14.9 cf x 2 x 4 rows = 119.2 cf
#3	194.95'	4 cf	**0.83'D x 3.84'H Vertical Cone/Cylinder** x 2
#4	194.25'	50 cf	**4.00'D x 4.00'H Vertical Cone/Cylinder**
#5	198.25'	1,779 cf	**Custom Stage Data (Prismatic)** Listed below (Recalc)
		30,890 cf	Total Available Storage

Storage Group A created with Chamber Wizard

Elevation (feet)	Surf.Area (sq-ft)	Inc.Store (cubic-feet)	Cum.Store (cubic-feet)
198.25	4	0	0
198.50	377	48	48
199.00	6,548	1,731	1,779

Device	Routing	Invert	Outlet Devices
#1	Primary	191.33'	**15.0" Round Culvert** L= 50.0' CPP, projecting, no headwall, Ke= 0.900 Inlet / Outlet Invert= 191.33' / 190.83' S= 0.0100 '/' Cc= 0.900 n= 0.010 PVC, smooth interior, Flow Area= 1.23 sf
#2	Discarded	190.45'	**8.270 in/hr Exfiltration over Surface area**

Discarded OutFlow Max=1.72 cfs @ 11.95 hrs HW=190.54' (Free Discharge)
└**2=Exfiltration** (Exfiltration Controls 1.72 cfs)

Primary OutFlow Max=0.34 cfs @ 12.50 hrs HW=191.63' TW=0.00' (Dynamic Tailwater)
└**1=Culvert** (Inlet Controls 0.34 cfs @ 1.48 fps)

Pond INF-4: INF-4 - Chamber Wizard Field A

Chamber Model = ADS_StormTechMC-3500 d +Cap (ADS StormTech®MC-3500 d rev 03/14 with Cap volume)
Effective Size= 70.4"W x 45.0"H => 15.33 sf x 7.17'L = 110.0 cf
Overall Size= 77.0"W x 45.0"H x 7.50'L with 0.33' Overlap
Cap Storage= 14.9 cf x 2 x 4 rows = 119.2 cf

77.0" Wide + 9.0" Spacing = 86.0" C-C Row Spacing

41 Chambers/Row x 7.17' Long +1.85' Cap Length x 2 = 297.67' Row Length +12.0" End Stone x 2 = 299.67' Base Length
4 Rows x 77.0" Wide + 9.0" Spacing x 3 + 12.0" Side Stone x 2 = 29.92' Base Width
9.0" Stone Base + 45.0" Chamber Height + 12.0" Stone Cover = 5.50' Field Height

164 Chambers x 110.0 cf + 14.9 cf Cap Volume x 2 x 4 Rows = 18,151.3 cf Chamber Storage

49,308.2 cf Field - 18,151.3 cf Chambers = 31,156.9 cf Stone x 35.0% Voids = 10,904.9 cf Stone Storage

Chamber Storage + Stone Storage = 29,056.2 cf = 0.667 af
Overall Storage Efficiency = 58.9%
Overall System Size = 299.67' x 29.92' x 5.50'

164 Chambers
1,826.2 cy Field
1,154.0 cy Stone

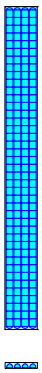

Pond INF-4: INF-4

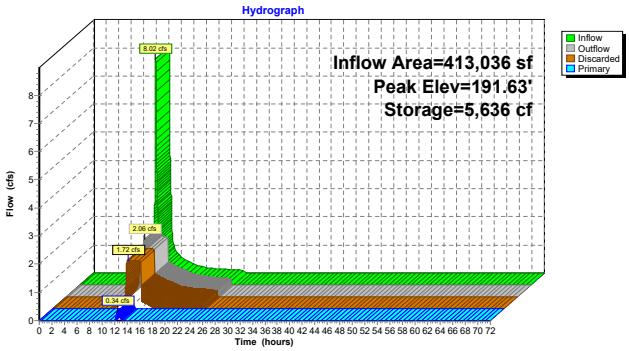

Hydrograph for Pond INF-4: INF-4

Time (hours)	Inflow (cfs)	Storage (cubic-feet)	Elevation (feet)	Outflow (cfs)	Discarded (cfs)	Primary (cfs)
0.00	0.00	0	190.45	0.00	0.00	0.00
2.00	0.00	0	190.45	0.00	0.00	0.00
4.00	0.00	0	190.45	0.00	0.00	0.00
6.00	0.00	0	190.45	0.00	0.00	0.00
8.00	0.00	0	190.45	0.00	0.00	0.00
10.00	0.05	0	190.45	0.05	**0.05**	0.00
12.00	**4.41**	**627**	**190.65**	**1.72**	**1.72**	**0.00**
14.00	**0.57**	**611**	**190.64**	**1.72**	1.72	**0.00**
16.00	0.31	0	190.45	0.05	0.05	0.00
18.00	0.20	0	190.45	0.00	0.00	0.00
20.00	0.16	0	190.45	0.00	0.00	0.00
22.00	0.13	0	190.45	0.00	0.00	0.00
24.00	0.10	0	190.45	0.00	0.00	0.00
26.00	0.00	0	190.45	0.00	0.00	0.00
28.00	0.00	0	190.45	0.00	0.00	0.00
30.00	0.00	0	190.45	0.00	0.00	0.00
32.00	0.00	0	190.45	0.00	0.00	0.00
34.00	0.00	0	190.45	0.00	0.00	0.00
36.00	0.00	0	190.45	0.00	0.00	0.00
38.00	0.00	0	190.45	0.00	0.00	0.00
40.00	0.00	0	190.45	0.00	0.00	0.00
42.00	0.00	0	190.45	0.00	0.00	0.00
44.00	0.00	0	190.45	0.00	0.00	0.00
46.00	0.00	0	190.45	0.00	0.00	0.00
48.00	0.00	0	190.45	0.00	0.00	0.00
50.00	0.00	0	190.45	0.00	0.00	0.00
52.00	0.00	0	190.45	0.00	0.00	0.00
54.00	0.00	0	190.45	0.00	0.00	0.00
56.00	0.00	0	190.45	0.00	0.00	0.00
58.00	0.00	0	190.45	0.00	0.00	0.00
60.00	0.00	0	190.45	0.00	0.00	0.00
62.00	0.00	0	190.45	0.00	0.00	0.00
64.00	0.00	0	190.45	0.00	0.00	0.00
66.00	0.00	0	190.45	0.00	0.00	0.00
68.00	0.00	0	190.45	0.00	0.00	0.00
70.00	0.00	0	190.45	0.00	0.00	0.00
72.00	0.00	0	190.45	0.00	0.00	0.00

Summary for Pond INF-5: INF-5

Inflow Area = 193,537 sf, 78.84% Impervious, Inflow Depth = 1.84" for 2 yr event
Inflow = 8.72 cfs @ 12.12 hrs, Volume= 29,737 cf
Outflow = 2.62 cfs @ 12.51 hrs, Volume= 29,750 cf, Atten= 70%, Lag= 22.9 min
Discarded = 1.67 cfs @ 11.89 hrs, Volume= 27,528 cf
Primary = 0.95 cfs @ 12.51 hrs, Volume= 2,222 cf
Routed to Link POA-3 : POA-3

Routing by Dyn-Stor-Ind method, Time Span= 0.00-72.00 hrs, dt= 0.01 hrs / 2
Peak Elev= 189.77' @ 12.51 hrs Surf.Area= 8,735 sf Storage= 7,132 cf

Plug-Flow detention time= (not calculated: outflow precedes inflow)
Center-of-Mass det. time= 20.3 min (845.3 - 825.0)

Volume	Invert	Avail.Storage	Storage Description
#1A	188.37'	10,574 cf	**58.58'W x 149.10'L x 5.50'H Field A** 48,041 cf Overall - 17,831 cf Embedded = 30,211 cf x 35.0% Voids
#2A	189.12'	17,831 cf	**ADS_StormTech MC-3500 d +Cap** x 160 Inside #1 Effective Size= 70.4"W x 45.0"H => 15.33 sf x 7.17'L = 110.0 cf Overall Size= 77.0"W x 45.0"H x 7.50'L with 0.33' Overlap 160 Chambers in 8 Rows Cap Storage= 14.9 cf x 2 x 8 rows = 238.4 cf
#3	192.87'	3 cf	**0.83'D x 3.00'H Vertical Cone/Cylinder** x 2
#4	191.56'	79 cf	**5.00'D x 4.00'H Vertical Cone/Cylinder**
#5	195.56'	3,305 cf	**Custom Stage Data (Prismatic)** Listed below (Recalc)
		31,791 cf	Total Available Storage

Storage Group A created with Chamber Wizard

Elevation (feet)	Surf.Area (sq-ft)	Inc.Store (cubic-feet)	Cum.Store (cubic-feet)
195.56	8	0	0
196.00	2,759	609	609
196.50	8,025	2,696	3,305

Device	Routing	Invert	Outlet Devices
#1	Primary	189.25'	**15.0" Round Culvert** L= 100.0' CPP, projecting, no headwall, Ke= 0.900 Inlet / Outlet Invert= 189.25' / 188.25' S= 0.0100 '/' Cc= 0.900 n= 0.010 PVC, smooth interior, Flow Area= 1.23 sf
#2	Discarded	188.37'	**8.270 in/hr Exfiltration over Surface area**

Discarded OutFlow Max=1.67 cfs @ 11.89 hrs HW=188.46' (Free Discharge)
└**2=Exfiltration** (Exfiltration Controls 1.67 cfs)

Primary OutFlow Max=0.95 cfs @ 12.51 hrs HW=189.77' TW=0.00' (Dynamic Tailwater)
└**1=Culvert** (Inlet Controls 0.95 cfs @ 1.95 fps)

Pond INF-5: INF-5 - Chamber Wizard Field A

Chamber Model = ADS_StormTechMC-3500 d +Cap (ADS StormTech®MC-3500 d rev 03/14 with Cap volume)
Effective Size= 70.4"W x 45.0"H => 15.33 sf x 7.17'L = 110.0 cf
Overall Size= 77.0"W x 45.0"H x 7.50'L with 0.33' Overlap
Cap Storage= 14.9 cf x 2 x 8 rows = 238.4 cf

77.0" Wide + 9.0" Spacing = 86.0" C-C Row Spacing

20 Chambers/Row x 7.17' Long +1.85' Cap Length x 2 = 147.10' Row Length +12.0" End Stone x 2 = 149.10' Base Length
8 Rows x 77.0" Wide + 9.0" Spacing x 7 + 12.0" Side Stone x 2 = 58.58' Base Width
9.0" Stone Base + 45.0" Chamber Height + 12.0" Stone Cover = 5.50' Field Height

160 Chambers x 110.0 cf + 14.9 cf Cap Volume x 2 x 8 Rows = 17,830.7 cf Chamber Storage

48,041.3 cf Field - 17,830.7 cf Chambers = 30,210.6 cf Stone x 35.0% Voids = 10,573.7 cf Stone Storage

Chamber Storage + Stone Storage = 28,404.4 cf = 0.652 af
Overall Storage Efficiency = 59.1%
Overall System Size = 149.10' x 58.58' x 5.50'

160 Chambers
1,779.3 cy Field
1,118.9 cy Stone

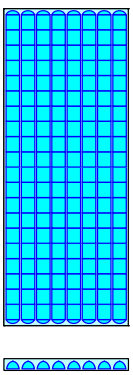

Pond INF-5: INF-5

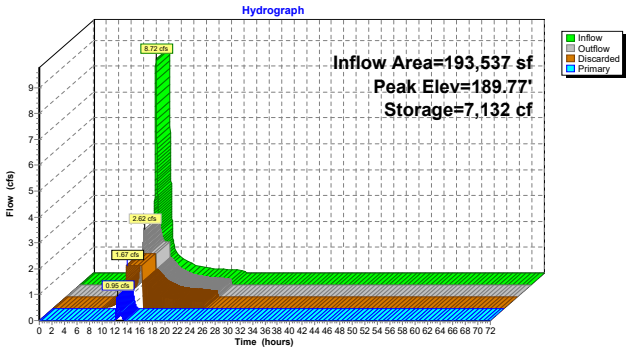

Hydrograph for Pond INF-5: INF-5

Time (hours)	Inflow (cfs)	Storage (cubic-feet)	Elevation (feet)	Outflow (cfs)	Discarded (cfs)	Primary (cfs)
0.00	0.00	0	188.37	0.00	0.00	0.00
2.00	0.00	0	188.37	0.00	0.00	0.00
4.00	0.00	0	188.37	0.00	0.00	0.00
6.00	0.00	0	188.37	0.00	0.00	0.00
8.00	0.01	0	188.37	0.01	0.01	0.00
10.00	0.18	0	188.37	0.18	**0.18**	0.00
12.00	**4.34**	**939**	**188.68**	**1.67**	**1.67**	**0.00**
14.00	**0.62**	**1,975**	**189.02**	**1.67**	1.67	**0.00**
16.00	0.33	0	188.37	0.67	0.67	0.00
18.00	0.21	0	188.37	0.41	0.41	0.00
20.00	0.16	0	188.37	0.33	0.33	0.00
22.00	0.14	0	188.37	0.27	0.27	0.00
24.00	0.11	0	188.37	0.22	0.22	0.00
26.00	0.00	0	188.37	0.00	0.00	0.00
28.00	0.00	0	188.37	0.00	0.00	0.00
30.00	0.00	0	188.37	0.00	0.00	0.00
32.00	0.00	0	188.37	0.00	0.00	0.00
34.00	0.00	0	188.37	0.00	0.00	0.00
36.00	0.00	0	188.37	0.00	0.00	0.00
38.00	0.00	0	188.37	0.00	0.00	0.00
40.00	0.00	0	188.37	0.00	0.00	0.00
42.00	0.00	0	188.37	0.00	0.00	0.00
44.00	0.00	0	188.37	0.00	0.00	0.00
46.00	0.00	0	188.37	0.00	0.00	0.00
48.00	0.00	0	188.37	0.00	0.00	0.00
50.00	0.00	0	188.37	0.00	0.00	0.00
52.00	0.00	0	188.37	0.00	0.00	0.00
54.00	0.00	0	188.37	0.00	0.00	0.00
56.00	0.00	0	188.37	0.00	0.00	0.00
58.00	0.00	0	188.37	0.00	0.00	0.00
60.00	0.00	0	188.37	0.00	0.00	0.00
62.00	0.00	0	188.37	0.00	0.00	0.00
64.00	0.00	0	188.37	0.00	0.00	0.00
66.00	0.00	0	188.37	0.00	0.00	0.00
68.00	0.00	0	188.37	0.00	0.00	0.00
70.00	0.00	0	188.37	0.00	0.00	0.00
72.00	0.00	0	188.37	0.00	0.00	0.00

Summary for Link POA-1: POA-1

Inflow Area = 85,683 sf, 26.89% Impervious, Inflow Depth = 0.61" for 2 yr event
Inflow = 1.09 cfs @ 12.11 hrs, Volume= 4,322 cf
Primary = 1.09 cfs @ 12.11 hrs, Volume= 4,322 cf, Atten= 0%, Lag= 0.0 min
Routed to nonexistent node OFF SITE

Primary outflow = Inflow, Time Span= 0.00-72.00 hrs, dt= 0.01 hrs

Link POA-1: POA-1

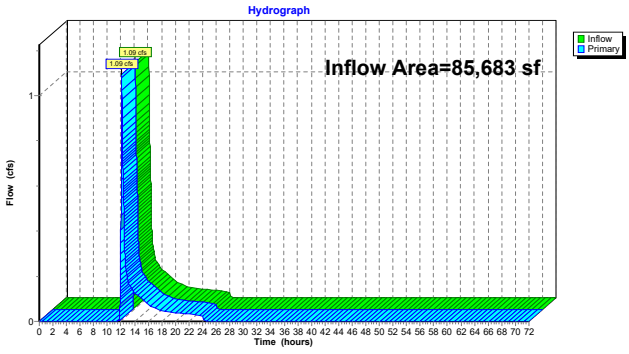

Hydrograph for Link POA-1: POA-1

Time (hours)	Inflow (cfs)	Elevation (feet)	Primary (cfs)	Time (hours)	Inflow (cfs)	Elevation (feet)	Primary (cfs)
0.00	0.00	**0.00**	0.00	52.00	0.00	0.00	0.00
1.00	0.00	0.00	0.00	53.00	0.00	0.00	0.00
2.00	0.00	0.00	0.00	54.00	0.00	0.00	0.00
3.00	0.00	0.00	0.00	55.00	0.00	0.00	0.00
4.00	0.00	0.00	0.00	56.00	0.00	0.00	0.00
5.00	0.00	0.00	0.00	57.00	0.00	0.00	0.00
6.00	0.00	0.00	0.00	58.00	0.00	0.00	0.00
7.00	0.00	0.00	0.00	59.00	0.00	0.00	0.00
8.00	0.00	0.00	0.00	60.00	0.00	0.00	0.00
9.00	0.00	0.00	0.00	61.00	0.00	0.00	0.00
10.00	0.00	0.00	0.00	62.00	0.00	0.00	0.00
11.00	0.00	0.00	0.00	63.00	0.00	0.00	0.00
12.00	**0.41**	0.00	**0.41**	64.00	0.00	0.00	0.00
13.00	**0.18**	0.00	**0.18**	65.00	0.00	0.00	0.00
14.00	0.13	0.00	0.13	66.00	0.00	0.00	0.00
15.00	0.10	0.00	0.10	67.00	0.00	0.00	0.00
16.00	0.07	0.00	0.07	68.00	0.00	0.00	0.00
17.00	0.06	0.00	0.06	69.00	0.00	0.00	0.00
18.00	0.05	0.00	0.05	70.00	0.00	0.00	0.00
19.00	0.04	0.00	0.04	71.00	0.00	0.00	0.00
20.00	0.04	0.00	0.04	72.00	0.00	0.00	0.00
21.00	0.04	0.00	0.04				
22.00	0.03	0.00	0.03				
23.00	0.03	0.00	0.03				
24.00	0.03	0.00	0.03				
25.00	0.00	0.00	0.00				
26.00	0.00	0.00	0.00				
27.00	0.00	0.00	0.00				
28.00	0.00	0.00	0.00				
29.00	0.00	0.00	0.00				
30.00	0.00	0.00	0.00				
31.00	0.00	0.00	0.00				
32.00	0.00	0.00	0.00				
33.00	0.00	0.00	0.00				
34.00	0.00	0.00	0.00				
35.00	0.00	0.00	0.00				
36.00	0.00	0.00	0.00				
37.00	0.00	0.00	0.00				
38.00	0.00	0.00	0.00				
39.00	0.00	0.00	0.00				
40.00	0.00	0.00	0.00				
41.00	0.00	0.00	0.00				
42.00	0.00	0.00	0.00				
43.00	0.00	0.00	0.00				
44.00	0.00	0.00	0.00				
45.00	0.00	0.00	0.00				
46.00	0.00	0.00	0.00				
47.00	0.00	0.00	0.00				
48.00	0.00	0.00	0.00				
49.00	0.00	0.00	0.00				
50.00	0.00	0.00	0.00				
51.00	0.00	0.00	0.00				

Summary for Link POA-2: POA-2

Inflow Area = 401,972 sf, 49.31% Impervious, Inflow Depth = 0.06" for 2 yr event
Inflow = 1.01 cfs @ 12.53 hrs, Volume= 1,914 cf
Primary = 1.01 cfs @ 12.53 hrs, Volume= 1,914 cf, Atten= 0%, Lag= 0.0 min
Routed to nonexistent node OFF SITE

Primary outflow = Inflow, Time Span= 0.00-72.00 hrs, dt= 0.01 hrs

Link POA-2: POA-2

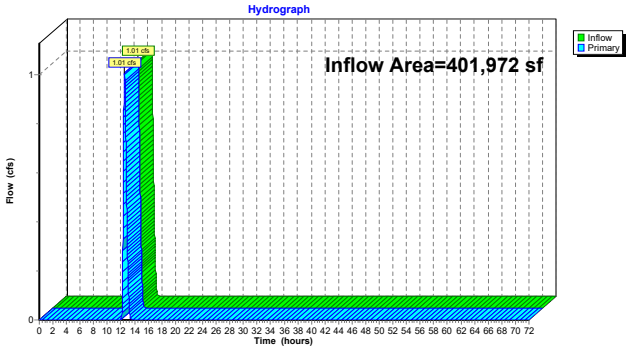

Hydrograph for Link POA-2: POA-2

Time (hours)	Inflow (cfs)	Elevation (feet)	Primary (cfs)	Time (hours)	Inflow (cfs)	Elevation (feet)	Primary (cfs)
0.00	0.00	**0.00**	0.00	52.00	0.00	0.00	0.00
1.00	0.00	0.00	0.00	53.00	0.00	0.00	0.00
2.00	0.00	0.00	0.00	54.00	0.00	0.00	0.00
3.00	0.00	0.00	0.00	55.00	0.00	0.00	0.00
4.00	0.00	0.00	0.00	56.00	0.00	0.00	0.00
5.00	0.00	0.00	0.00	57.00	0.00	0.00	0.00
6.00	0.00	0.00	0.00	58.00	0.00	0.00	0.00
7.00	0.00	0.00	0.00	59.00	0.00	0.00	0.00
8.00	0.00	0.00	0.00	60.00	0.00	0.00	0.00
9.00	0.00	0.00	0.00	61.00	0.00	0.00	0.00
10.00	0.00	0.00	0.00	62.00	0.00	0.00	0.00
11.00	0.00	0.00	0.00	63.00	0.00	0.00	0.00
12.00	**0.00**	0.00	**0.00**	64.00	0.00	0.00	0.00
13.00	**0.24**	0.00	**0.24**	65.00	0.00	0.00	0.00
14.00	0.00	0.00	0.00	66.00	0.00	0.00	0.00
15.00	0.00	0.00	0.00	67.00	0.00	0.00	0.00
16.00	0.00	0.00	0.00	68.00	0.00	0.00	0.00
17.00	0.00	0.00	0.00	69.00	0.00	0.00	0.00
18.00	0.00	0.00	0.00	70.00	0.00	0.00	0.00
19.00	0.00	0.00	0.00	71.00	0.00	0.00	0.00
20.00	0.00	0.00	0.00	72.00	0.00	0.00	0.00
21.00	0.00	0.00	0.00				
22.00	0.00	0.00	0.00				
23.00	0.00	0.00	0.00				
24.00	0.00	0.00	0.00				
25.00	0.00	0.00	0.00				
26.00	0.00	0.00	0.00				
27.00	0.00	0.00	0.00				
28.00	0.00	0.00	0.00				
29.00	0.00	0.00	0.00				
30.00	0.00	0.00	0.00				
31.00	0.00	0.00	0.00				
32.00	0.00	0.00	0.00				
33.00	0.00	0.00	0.00				
34.00	0.00	0.00	0.00				
35.00	0.00	0.00	0.00				
36.00	0.00	0.00	0.00				
37.00	0.00	0.00	0.00				
38.00	0.00	0.00	0.00				
39.00	0.00	0.00	0.00				
40.00	0.00	0.00	0.00				
41.00	0.00	0.00	0.00				
42.00	0.00	0.00	0.00				
43.00	0.00	0.00	0.00				
44.00	0.00	0.00	0.00				
45.00	0.00	0.00	0.00				
46.00	0.00	0.00	0.00				
47.00	0.00	0.00	0.00				
48.00	0.00	0.00	0.00				
49.00	0.00	0.00	0.00				
50.00	0.00	0.00	0.00				
51.00	0.00	0.00	0.00				

Summary for Link POA-3: POA-3

Inflow Area = 729,194 sf, 46.98% Impervious, Inflow Depth = 0.17" for 2 yr event
Inflow = 2.19 cfs @ 12.41 hrs, Volume= 10,396 cf
Primary = 2.19 cfs @ 12.41 hrs, Volume= 10,396 cf, Atten= 0%, Lag= 0.0 min
Routed to nonexistent node OFF SITE

Primary outflow = Inflow, Time Span= 0.00-72.00 hrs, dt= 0.01 hrs

Link POA-3: POA-3

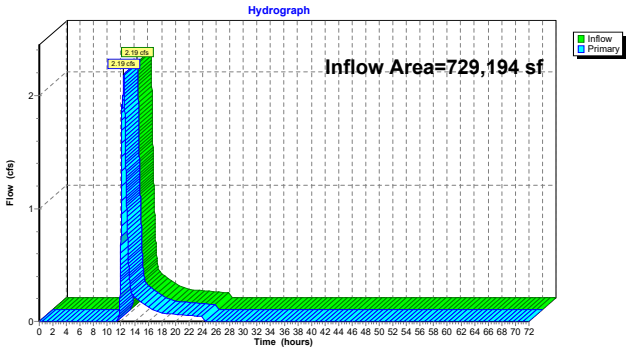

Hydrograph for Link POA-3: POA-3

Time (hours)	Inflow (cfs)	Elevation (feet)	Primary (cfs)	Time (hours)	Inflow (cfs)	Elevation (feet)	Primary (cfs)
0.00	0.00	**0.00**	0.00	52.00	0.00	0.00	0.00
1.00	0.00	0.00	0.00	53.00	0.00	0.00	0.00
2.00	0.00	0.00	0.00	54.00	0.00	0.00	0.00
3.00	0.00	0.00	0.00	55.00	0.00	0.00	0.00
4.00	0.00	0.00	0.00	56.00	0.00	0.00	0.00
5.00	0.00	0.00	0.00	57.00	0.00	0.00	0.00
6.00	0.00	0.00	0.00	58.00	0.00	0.00	0.00
7.00	0.00	0.00	0.00	59.00	0.00	0.00	0.00
8.00	0.00	0.00	0.00	60.00	0.00	0.00	0.00
9.00	0.00	0.00	0.00	61.00	0.00	0.00	0.00
10.00	0.00	0.00	0.00	62.00	0.00	0.00	0.00
11.00	0.00	0.00	0.00	63.00	0.00	0.00	0.00
12.00	**0.67**	0.00	**0.67**	64.00	0.00	0.00	0.00
13.00	**0.72**	0.00	**0.72**	65.00	0.00	0.00	0.00
14.00	0.21	0.00	0.21	66.00	0.00	0.00	0.00
15.00	0.17	0.00	0.17	67.00	0.00	0.00	0.00
16.00	0.12	0.00	0.12	68.00	0.00	0.00	0.00
17.00	0.10	0.00	0.10	69.00	0.00	0.00	0.00
18.00	0.08	0.00	0.08	70.00	0.00	0.00	0.00
19.00	0.07	0.00	0.07	71.00	0.00	0.00	0.00
20.00	0.06	0.00	0.06	72.00	0.00	0.00	0.00
21.00	0.06	0.00	0.06				
22.00	0.05	0.00	0.05				
23.00	0.05	0.00	0.05				
24.00	0.04	0.00	0.04				
25.00	0.00	0.00	0.00				
26.00	0.00	0.00	0.00				
27.00	0.00	0.00	0.00				
28.00	0.00	0.00	0.00				
29.00	0.00	0.00	0.00				
30.00	0.00	0.00	0.00				
31.00	0.00	0.00	0.00				
32.00	0.00	0.00	0.00				
33.00	0.00	0.00	0.00				
34.00	0.00	0.00	0.00				
35.00	0.00	0.00	0.00				
36.00	0.00	0.00	0.00				
37.00	0.00	0.00	0.00				
38.00	0.00	0.00	0.00				
39.00	0.00	0.00	0.00				
40.00	0.00	0.00	0.00				
41.00	0.00	0.00	0.00				
42.00	0.00	0.00	0.00				
43.00	0.00	0.00	0.00				
44.00	0.00	0.00	0.00				
45.00	0.00	0.00	0.00				
46.00	0.00	0.00	0.00				
47.00	0.00	0.00	0.00				
48.00	0.00	0.00	0.00				
49.00	0.00	0.00	0.00				
50.00	0.00	0.00	0.00				
51.00	0.00	0.00	0.00				

Summary for Link POA-4: POA-4

Inflow Area = 23,914 sf, 11.66% Impervious, Inflow Depth = 0.07" for 2 yr event
Inflow = 0.01 cfs @ 14.89 hrs, Volume= 148 cf
Primary = 0.01 cfs @ 14.89 hrs, Volume= 148 cf, Atten= 0%, Lag= 0.0 min
Routed to nonexistent node OFF SITE

Primary outflow = Inflow, Time Span= 0.00-72.00 hrs, dt= 0.01 hrs

Link POA-4: POA-4

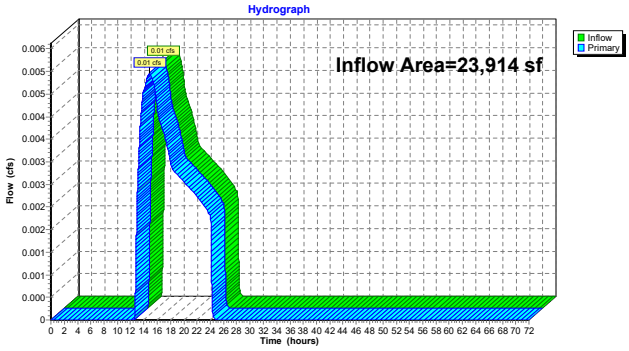

Hydrograph for Link POA-4: POA-4

Time (hours)	Inflow (cfs)	Elevation (feet)	Primary (cfs)	Time (hours)	Inflow (cfs)	Elevation (feet)	Primary (cfs)
0.00	0.00	**0.00**	0.00	52.00	0.00	0.00	0.00
1.00	0.00	0.00	0.00	53.00	0.00	0.00	0.00
2.00	0.00	0.00	0.00	54.00	0.00	0.00	0.00
3.00	0.00	0.00	0.00	55.00	0.00	0.00	0.00
4.00	0.00	0.00	0.00	56.00	0.00	0.00	0.00
5.00	0.00	0.00	0.00	57.00	0.00	0.00	0.00
6.00	0.00	0.00	0.00	58.00	0.00	0.00	0.00
7.00	0.00	0.00	0.00	59.00	0.00	0.00	0.00
8.00	0.00	0.00	0.00	60.00	0.00	0.00	0.00
9.00	0.00	0.00	0.00	61.00	0.00	0.00	0.00
10.00	0.00	0.00	0.00	62.00	0.00	0.00	0.00
11.00	0.00	0.00	0.00	63.00	0.00	0.00	0.00
12.00	0.00	0.00	0.00	64.00	0.00	0.00	0.00
13.00	0.00	0.00	0.00	65.00	0.00	0.00	0.00
14.00	**0.01**	0.00	**0.01**	66.00	0.00	0.00	0.00
15.00	**0.01**	0.00	**0.01**	67.00	0.00	0.00	0.00
16.00	0.00	0.00	0.00	68.00	0.00	0.00	0.00
17.00	0.00	0.00	0.00	69.00	0.00	0.00	0.00
18.00	0.00	0.00	0.00	70.00	0.00	0.00	0.00
19.00	0.00	0.00	0.00	71.00	0.00	0.00	0.00
20.00	0.00	0.00	0.00	72.00	0.00	0.00	0.00
21.00	0.00	0.00	0.00				
22.00	0.00	0.00	0.00				
23.00	0.00	0.00	0.00				
24.00	0.00	0.00	0.00				
25.00	0.00	0.00	0.00				
26.00	0.00	0.00	0.00				
27.00	0.00	0.00	0.00				
28.00	0.00	0.00	0.00				
29.00	0.00	0.00	0.00				
30.00	0.00	0.00	0.00				
31.00	0.00	0.00	0.00				
32.00	0.00	0.00	0.00				
33.00	0.00	0.00	0.00				
34.00	0.00	0.00	0.00				
35.00	0.00	0.00	0.00				
36.00	0.00	0.00	0.00				
37.00	0.00	0.00	0.00				
38.00	0.00	0.00	0.00				
39.00	0.00	0.00	0.00				
40.00	0.00	0.00	0.00				
41.00	0.00	0.00	0.00				
42.00	0.00	0.00	0.00				
43.00	0.00	0.00	0.00				
44.00	0.00	0.00	0.00				
45.00	0.00	0.00	0.00				
46.00	0.00	0.00	0.00				
47.00	0.00	0.00	0.00				
48.00	0.00	0.00	0.00				
49.00	0.00	0.00	0.00				
50.00	0.00	0.00	0.00				
51.00	0.00	0.00	0.00				

Time span=0.00-72.00 hrs, dt=0.01 hrs, 7201 points x 2
Runoff by SCS TR-20 method, UH=SCS, Weighted-CN
Reach routing by Dyn-Stor-Ind method - Pond routing by Dyn-Stor-Ind method

SubcatchmentPWS-1: PWS-1 Runoff Area=1.967 ac 26.89% Impervious Runoff Depth=1.77"
Tc=6.0 min CN=65 Runoff=3.92 cfs 12,670 cf

SubcatchmentPWS-2A: PWS-2A Runoff Area=2.128 ac 0.00% Impervious Runoff Depth=0.24"
Flow Length=249' Slope=0.0125 '/' Tc=11.0 min CN=39 Runoff=0.11 cfs 1,838 cf

SubcatchmentPWS-2B: PWS-2B Runoff Area=3.009 ac 68.63% Impervious Runoff Depth=2.96"
Tc=6.0 min CN=79 Runoff=10.44 cfs 32,301 cf

SubcatchmentPWS-2C: PWS-2C Runoff Area=4.091 ac 60.74% Impervious Runoff Depth=2.96"
Flow Length=359' Tc=12.1 min CN=79 Runoff=11.63 cfs 43,916 cf

SubcatchmentPWS-3A: PWS-3A Runoff Area=4.898 ac 65.19% Impervious Runoff Depth=3.05"
Tc=6.0 min CN=80 Runoff=17.51 cfs 54,237 cf

SubcatchmentPWS-3B: PWS-3B Runoff Area=4.584 ac 1.81% Impervious Runoff Depth=0.36"
Flow Length=233' Tc=12.3 min CN=42 Runoff=0.58 cfs 5,996 cf

SubcatchmentPWS-3C: PWS-3C Runoff Area=4.443 ac 78.84% Impervious Runoff Depth=3.64"
Flow Length=184' Tc=8.8 min CN=86 Runoff=16.95 cfs 58,631 cf

SubcatchmentPWS-3D: PWS-3D Runoff Area=2.815 ac 38.54% Impervious Runoff Depth=2.01"
Flow Length=235' Tc=8.3 min CN=68 Runoff=5.96 cfs 20,526 cf

SubcatchmentPWS-4: PWS-4 Runoff Area=0.549 ac 11.66% Impervious Runoff Depth=0.60"
Flow Length=111' Tc=12.9 min CN=47 Runoff=0.17 cfs 1,200 cf

Pond INF-1: INF-1 Peak Elev=179.32' Storage=9,221 cf Inflow=11.63 cfs 43,916 cf
cfs 30,345 cf Primary=2.66 cfs 7,509 cf Secondary=1.97 cfs 6,067 cf Tertiary=0.00 cfs 0 cf Outflow=5.88 cfs 43,921 cf

Pond INF-2: INF-2 Peak Elev=187.83' Storage=7,668 cf Inflow=10.44 cfs 32,301 cf
Discarded=1.02 cfs 23,642 cf Primary=2.71 cfs 8,661 cf Outflow=3.73 cfs 32,302 cf

Pond INF-3: INF-3 Peak Elev=191.66' Storage=152 cf Inflow=0.58 cfs 5,996 cf
Discarded=0.40 cfs 5,997 cf Primary=0.00 cfs 0 cf Outflow=0.40 cfs 5,997 cf

Pond INF-4: INF-4 Peak Elev=192.72' Storage=13,582 cf Inflow=17.51 cfs 54,237 cf
Discarded=1.72 cfs 40,543 cf Primary=4.09 cfs 13,701 cf Outflow=5.81 cfs 54,245 cf

Pond INF-5: INF-5 Peak Elev=190.84' Storage=14,582 cf Inflow=16.95 cfs 58,631 cf
Discarded=1.67 cfs 42,719 cf Primary=4.58 cfs 15,926 cf Outflow=6.25 cfs 58,645 cf

Link POA-1: POA-1 Inflow=3.92 cfs 12,670 cf
Primary=3.92 cfs 12,670 cf

Link POA-2: POA-2 Inflow=7.42 cfs 24,075 cf
Primary=7.42 cfs 24,075 cf

Link POA-3: POA-3 Inflow=11.89 cfs 50,154 cf
Primary=11.89 cfs 50,154 cf

Link POA-4: POA-4 Inflow=0.17 cfs 1,200 cf
Primary=0.17 cfs 1,200 cf

Total Runoff Area = 1,240,763 sf Runoff Volume = 231,314 cf Average Runoff Depth = 2.24"
54.34% Pervious = 674,178 sf 45.66% Impervious = 566,585 sf

Summary for Subcatchment PWS-1: PWS-1

Runoff = 3.92 cfs @ 12.09 hrs, Volume= 12,670 cf, Depth= 1.77"
Routed to Link POA-1 : POA-1

Runoff by SCS TR-20 method, UH=SCS, Weighted-CN, Time Span= 0.00-72.00 hrs, dt= 0.01 hrs
Type III 24-hr 10 yr Rainfall=5.18"

Area (ac)	CN	Description
0.529	98	Paved parking, HSG A
1.307	49	50-75% Grass cover, Fair, HSG A
0.131	96	Gravel surface, HSG A
1.967	65	Weighted Average
1.438		73.11% Pervious Area
0.529		26.89% Impervious Area

Tc (min)	Length (feet)	Slope (ft/ft)	Velocity (ft/sec)	Capacity (cfs)	Description
6.0					**Direct Entry, PAVEMENT TC**

Subcatchment PWS-1: PWS-1

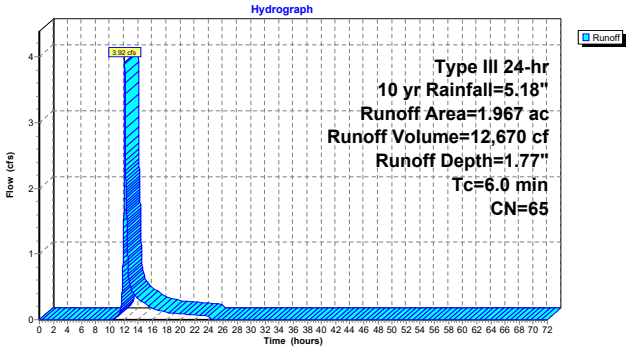

Hydrograph for Subcatchment PWS-1: PWS-1

Time (hours)	Precip. (inches)	Excess (inches)	Runoff (cfs)	Time (hours)	Precip. (inches)	Excess (inches)	Runoff (cfs)
0.00	0.00	0.00	0.00	52.00	5.18	1.77	0.00
1.00	0.05	0.00	0.00	53.00	5.18	1.77	0.00
2.00	0.10	0.00	0.00	54.00	5.18	1.77	0.00
3.00	0.16	0.00	0.00	55.00	5.18	1.77	0.00
4.00	0.22	0.00	0.00	56.00	5.18	1.77	0.00
5.00	0.29	0.00	0.00	57.00	5.18	1.77	0.00
6.00	0.37	0.00	0.00	58.00	5.18	1.77	0.00
7.00	0.47	0.00	0.00	59.00	5.18	1.77	0.00
8.00	0.59	0.00	0.00	60.00	5.18	1.77	0.00
9.00	0.75	0.00	0.00	61.00	5.18	1.77	0.00
10.00	0.98	0.00	0.00	62.00	5.18	1.77	0.00
11.00	1.30	0.01	0.05	63.00	5.18	1.77	0.00
12.00	2.59	0.33	**2.03**	64.00	5.18	1.77	0.00
13.00	3.88	0.96	**0.47**	65.00	5.18	1.77	0.00
14.00	4.20	1.15	0.31	66.00	5.18	1.77	0.00
15.00	4.43	1.28	0.24	67.00	5.18	1.77	0.00
16.00	4.59	1.39	0.18	68.00	5.18	1.77	0.00
17.00	4.71	1.46	0.14	69.00	5.18	1.77	0.00
18.00	4.81	1.53	0.11	70.00	5.18	1.77	0.00
19.00	4.89	1.58	0.10	71.00	5.18	1.77	0.00
20.00	4.96	1.63	0.09	72.00	5.18	1.77	0.00
21.00	5.02	1.67	0.08				
22.00	5.08	1.71	0.07				
23.00	5.13	1.74	0.07				
24.00	**5.18**	**1.77**	0.06				
25.00	5.18	1.77	0.00				
26.00	5.18	1.77	0.00				
27.00	5.18	1.77	0.00				
28.00	5.18	1.77	0.00				
29.00	5.18	1.77	0.00				
30.00	5.18	1.77	0.00				
31.00	5.18	1.77	0.00				
32.00	5.18	1.77	0.00				
33.00	5.18	1.77	0.00				
34.00	5.18	1.77	0.00				
35.00	5.18	1.77	0.00				
36.00	5.18	1.77	0.00				
37.00	5.18	1.77	0.00				
38.00	5.18	1.77	0.00				
39.00	5.18	1.77	0.00				
40.00	5.18	1.77	0.00				
41.00	5.18	1.77	0.00				
42.00	5.18	1.77	0.00				
43.00	5.18	1.77	0.00				
44.00	5.18	1.77	0.00				
45.00	5.18	1.77	0.00				
46.00	5.18	1.77	0.00				
47.00	5.18	1.77	0.00				
48.00	5.18	1.77	0.00				
49.00	5.18	1.77	0.00				
50.00	5.18	1.77	0.00				
51.00	5.18	1.77	0.00				

Summary for Subcatchment PWS-2A: PWS-2A

Runoff = 0.11 cfs @ 12.52 hrs, Volume= 1,838 cf, Depth= 0.24"
Routed to Link POA-2 : POA-2

Runoff by SCS TR-20 method, UH=SCS, Weighted-CN, Time Span= 0.00-72.00 hrs, dt= 0.01 hrs
Type III 24-hr 10 yr Rainfall=5.18"

Area (ac)	CN	Description
2.128	39	>75% Grass cover, Good, HSG A
2.128		100.00% Pervious Area

Tc (min)	Length (feet)	Slope (ft/ft)	Velocity (ft/sec)	Capacity (cfs)	Description
6.8	50	0.0125	0.12		**Sheet Flow, 50 FT SHEET FLOW** Grass: Short n= 0.150 P2= 3.20"
4.2	199	0.0125	0.78		**Shallow Concentrated Flow, 199 FT SHALLOW GRASS** Short Grass Pasture Kv= 7.0 fps
11.0	249	Total			

Subcatchment PWS-2A: PWS-2A

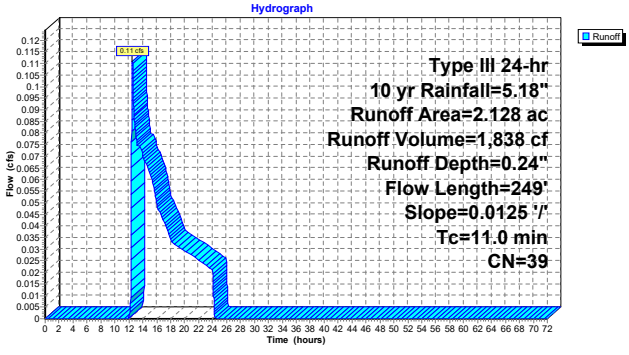

Hydrograph for Subcatchment PWS-2A: PWS-2A

Time (hours)	Precip. (inches)	Excess (inches)	Runoff (cfs)	Time (hours)	Precip. (inches)	Excess (inches)	Runoff (cfs)
0.00	0.00	0.00	0.00	52.00	5.18	0.24	0.00
1.00	0.05	0.00	0.00	53.00	5.18	0.24	0.00
2.00	0.10	0.00	0.00	54.00	5.18	0.24	0.00
3.00	0.16	0.00	0.00	55.00	5.18	0.24	0.00
4.00	0.22	0.00	0.00	56.00	5.18	0.24	0.00
5.00	0.29	0.00	0.00	57.00	5.18	0.24	0.00
6.00	0.37	0.00	0.00	58.00	5.18	0.24	0.00
7.00	0.47	0.00	0.00	59.00	5.18	0.24	0.00
8.00	0.59	0.00	0.00	60.00	5.18	0.24	0.00
9.00	0.75	0.00	0.00	61.00	5.18	0.24	0.00
10.00	0.98	0.00	0.00	62.00	5.18	0.24	0.00
11.00	1.30	0.00	0.00	63.00	5.18	0.24	0.00
12.00	2.59	0.00	**0.00**	64.00	5.18	0.24	0.00
13.00	3.88	0.03	**0.08**	65.00	5.18	0.24	0.00
14.00	4.20	0.07	0.07	66.00	5.18	0.24	0.00
15.00	4.43	0.10	0.06	67.00	5.18	0.24	0.00
16.00	4.59	0.12	0.05	68.00	5.18	0.24	0.00
17.00	4.71	0.15	0.04	69.00	5.18	0.24	0.00
18.00	4.81	0.16	0.03	70.00	5.18	0.24	0.00
19.00	4.89	0.18	0.03	71.00	5.18	0.24	0.00
20.00	4.96	0.19	0.03	72.00	5.18	0.24	0.00
21.00	5.02	0.20	0.03				
22.00	5.08	0.22	0.03				
23.00	5.13	0.23	0.02				
24.00	**5.18**	**0.24**	0.02				
25.00	5.18	0.24	0.00				
26.00	5.18	0.24	0.00				
27.00	5.18	0.24	0.00				
28.00	5.18	0.24	0.00				
29.00	5.18	0.24	0.00				
30.00	5.18	0.24	0.00				
31.00	5.18	0.24	0.00				
32.00	5.18	0.24	0.00				
33.00	5.18	0.24	0.00				
34.00	5.18	0.24	0.00				
35.00	5.18	0.24	0.00				
36.00	5.18	0.24	0.00				
37.00	5.18	0.24	0.00				
38.00	5.18	0.24	0.00				
39.00	5.18	0.24	0.00				
40.00	5.18	0.24	0.00				
41.00	5.18	0.24	0.00				
42.00	5.18	0.24	0.00				
43.00	5.18	0.24	0.00				
44.00	5.18	0.24	0.00				
45.00	5.18	0.24	0.00				
46.00	5.18	0.24	0.00				
47.00	5.18	0.24	0.00				
48.00	5.18	0.24	0.00				
49.00	5.18	0.24	0.00				
50.00	5.18	0.24	0.00				
51.00	5.18	0.24	0.00				

Summary for Subcatchment PWS-2B: PWS-2B

Runoff = 10.44 cfs @ 12.09 hrs, Volume= 32,301 cf, Depth= 2.96"
Routed to Pond INF-2 : INF-2

Runoff by SCS TR-20 method, UH=SCS, Weighted-CN, Time Span= 0.00-72.00 hrs, dt= 0.01 hrs
Type III 24-hr 10 yr Rainfall=5.18"

Area (ac)	CN	Description
2.065	98	Paved parking, HSG A
0.944	39	>75% Grass cover, Good, HSG A
3.009	79	Weighted Average
0.944		31.37% Pervious Area
2.065		68.63% Impervious Area

Tc (min)	Length (feet)	Slope (ft/ft)	Velocity (ft/sec)	Capacity (cfs)	Description
6.0					**Direct Entry, PAVEMENT TC**

Subcatchment PWS-2B: PWS-2B

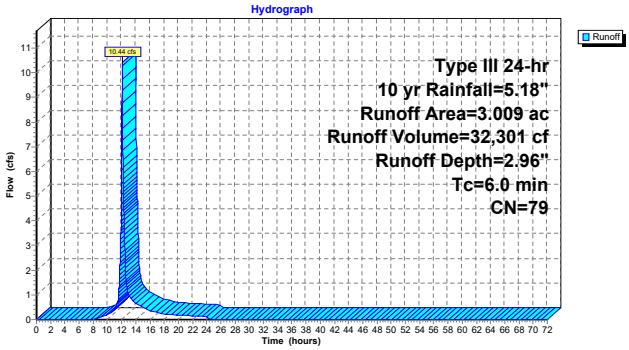

Hydrograph for Subcatchment PWS-2B: PWS-2B

Time (hours)	Precip. (inches)	Excess (inches)	Runoff (cfs)	Time (hours)	Precip. (inches)	Excess (inches)	Runoff (cfs)
0.00	0.00	0.00	0.00	52.00	5.18	2.96	0.00
1.00	0.05	0.00	0.00	53.00	5.18	2.96	0.00
2.00	0.10	0.00	0.00	54.00	5.18	2.96	0.00
3.00	0.16	0.00	0.00	55.00	5.18	2.96	0.00
4.00	0.22	0.00	0.00	56.00	5.18	2.96	0.00
5.00	0.29	0.00	0.00	57.00	5.18	2.96	0.00
6.00	0.37	0.00	0.00	58.00	5.18	2.96	0.00
7.00	0.47	0.00	0.00	59.00	5.18	2.96	0.00
8.00	0.59	0.00	0.01	60.00	5.18	2.96	0.00
9.00	0.75	0.02	0.08	61.00	5.18	2.96	0.00
10.00	0.98	0.06	0.19	62.00	5.18	2.96	0.00
11.00	1.30	0.17	0.43	63.00	5.18	2.96	0.00
12.00	2.59	0.90	**6.06**	64.00	5.18	2.96	0.00
13.00	3.88	1.87	**1.03**	65.00	5.18	2.96	0.00
14.00	4.20	2.13	0.66	66.00	5.18	2.96	0.00
15.00	4.43	2.31	0.51	67.00	5.18	2.96	0.00
16.00	4.59	2.45	0.36	68.00	5.18	2.96	0.00
17.00	4.71	2.55	0.29	69.00	5.18	2.96	0.00
18.00	4.81	2.64	0.22	70.00	5.18	2.96	0.00
19.00	4.89	2.70	0.20	71.00	5.18	2.96	0.00
20.00	4.96	2.76	0.18	72.00	5.18	2.96	0.00
21.00	5.02	2.82	0.16				
22.00	5.08	2.87	0.15				
23.00	5.13	2.92	0.13				
24.00	**5.18**	**2.96**	0.12				
25.00	5.18	2.96	0.00				
26.00	5.18	2.96	0.00				
27.00	5.18	2.96	0.00				
28.00	5.18	2.96	0.00				
29.00	5.18	2.96	0.00				
30.00	5.18	2.96	0.00				
31.00	5.18	2.96	0.00				
32.00	5.18	2.96	0.00				
33.00	5.18	2.96	0.00				
34.00	5.18	2.96	0.00				
35.00	5.18	2.96	0.00				
36.00	5.18	2.96	0.00				
37.00	5.18	2.96	0.00				
38.00	5.18	2.96	0.00				
39.00	5.18	2.96	0.00				
40.00	5.18	2.96	0.00				
41.00	5.18	2.96	0.00				
42.00	5.18	2.96	0.00				
43.00	5.18	2.96	0.00				
44.00	5.18	2.96	0.00				
45.00	5.18	2.96	0.00				
46.00	5.18	2.96	0.00				
47.00	5.18	2.96	0.00				
48.00	5.18	2.96	0.00				
49.00	5.18	2.96	0.00				
50.00	5.18	2.96	0.00				
51.00	5.18	2.96	0.00				

Summary for Subcatchment PWS-2C: PWS-2C

Runoff = 11.63 cfs @ 12.17 hrs, Volume= 43,916 cf, Depth= 2.96"
Routed to Pond INF-1 : INF-1

Runoff by SCS TR-20 method, UH=SCS, Weighted-CN, Time Span= 0.00-72.00 hrs, dt= 0.01 hrs
Type III 24-hr 10 yr Rainfall=5.18"

Area (ac)	CN	Description
1.964	98	Paved parking, HSG A
1.606	49	50-75% Grass cover, Fair, HSG A
0.521	98	Roofs, HSG A
4.091	79	Weighted Average
1.606		39.26% Pervious Area
2.485		60.74% Impervious Area

Tc (min)	Length (feet)	Slope (ft/ft)	Velocity (ft/sec)	Capacity (cfs)	Description
6.8	50	0.0125	0.12		**Sheet Flow, 50 FT SHEET FLOW** Grass: Short n= 0.150 P2= 3.20"
1.5	72	0.0125	0.78		**Shallow Concentrated Flow, 72 FT SHALLOW GRASS** Short Grass Pasture Kv= 7.0 fps
1.4	72	0.0149	0.85		**Shallow Concentrated Flow, 72 FT SHALLOW GRASS** Short Grass Pasture Kv= 7.0 fps
1.3	85	0.0250	1.11		**Shallow Concentrated Flow, 85 FT SHALLOW GRASS** Short Grass Pasture Kv= 7.0 fps
1.1	80	0.0310	1.23		**Shallow Concentrated Flow, 80 FT SHALLOW GRASS** Short Grass Pasture Kv= 7.0 fps
12.1	359	Total			

Subcatchment PWS-2C: PWS-2C

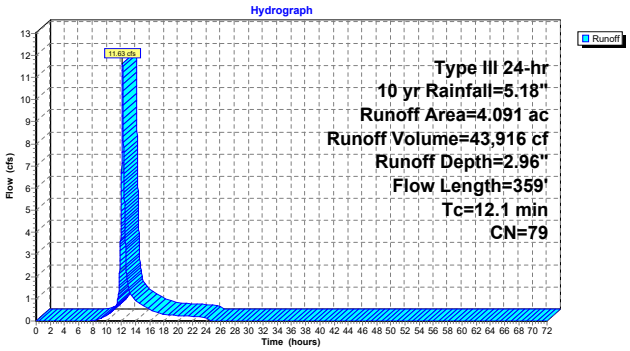

Hydrograph for Subcatchment PWS-2C: PWS-2C

Time (hours)	Precip. (inches)	Excess (inches)	Runoff (cfs)	Time (hours)	Precip. (inches)	Excess (inches)	Runoff (cfs)
0.00	0.00	0.00	0.00	52.00	5.18	2.96	0.00
1.00	0.05	0.00	0.00	53.00	5.18	2.96	0.00
2.00	0.10	0.00	0.00	54.00	5.18	2.96	0.00
3.00	0.16	0.00	0.00	55.00	5.18	2.96	0.00
4.00	0.22	0.00	0.00	56.00	5.18	2.96	0.00
5.00	0.29	0.00	0.00	57.00	5.18	2.96	0.00
6.00	0.37	0.00	0.00	58.00	5.18	2.96	0.00
7.00	0.47	0.00	0.00	59.00	5.18	2.96	0.00
8.00	0.59	0.00	0.01	60.00	5.18	2.96	0.00
9.00	0.75	0.02	0.10	61.00	5.18	2.96	0.00
10.00	0.98	0.06	0.25	62.00	5.18	2.96	0.00
11.00	1.30	0.17	0.54	63.00	5.18	2.96	0.00
12.00	2.59	0.90	**5.22**	64.00	5.18	2.96	0.00
13.00	3.88	1.87	**1.55**	65.00	5.18	2.96	0.00
14.00	4.20	2.13	0.94	66.00	5.18	2.96	0.00
15.00	4.43	2.31	0.71	67.00	5.18	2.96	0.00
16.00	4.59	2.45	0.51	68.00	5.18	2.96	0.00
17.00	4.71	2.55	0.40	69.00	5.18	2.96	0.00
18.00	4.81	2.64	0.31	70.00	5.18	2.96	0.00
19.00	4.89	2.70	0.27	71.00	5.18	2.96	0.00
20.00	4.96	2.76	0.24	72.00	5.18	2.96	0.00
21.00	5.02	2.82	0.22				
22.00	5.08	2.87	0.20				
23.00	5.13	2.92	0.18				
24.00	**5.18**	**2.96**	0.16				
25.00	5.18	2.96	0.00				
26.00	5.18	2.96	0.00				
27.00	5.18	2.96	0.00				
28.00	5.18	2.96	0.00				
29.00	5.18	2.96	0.00				
30.00	5.18	2.96	0.00				
31.00	5.18	2.96	0.00				
32.00	5.18	2.96	0.00				
33.00	5.18	2.96	0.00				
34.00	5.18	2.96	0.00				
35.00	5.18	2.96	0.00				
36.00	5.18	2.96	0.00				
37.00	5.18	2.96	0.00				
38.00	5.18	2.96	0.00				
39.00	5.18	2.96	0.00				
40.00	5.18	2.96	0.00				
41.00	5.18	2.96	0.00				
42.00	5.18	2.96	0.00				
43.00	5.18	2.96	0.00				
44.00	5.18	2.96	0.00				
45.00	5.18	2.96	0.00				
46.00	5.18	2.96	0.00				
47.00	5.18	2.96	0.00				
48.00	5.18	2.96	0.00				
49.00	5.18	2.96	0.00				
50.00	5.18	2.96	0.00				
51.00	5.18	2.96	0.00				

Summary for Subcatchment PWS-3A: PWS-3A

Runoff = 17.51 cfs @ 12.09 hrs, Volume= 54,237 cf, Depth= 3.05"
Routed to Pond INF-4 : INF-4

Runoff by SCS TR-20 method, UH=SCS, Weighted-CN, Time Span= 0.00-72.00 hrs, dt= 0.01 hrs
Type III 24-hr 10 yr Rainfall=5.18"

	Area (ac)	CN	Description
	1.792	98	Paved parking, HSG A
	1.328	39	>75% Grass cover, Good, HSG A
	1.401	98	Roofs, HSG A
*	0.343	72	INFIELD, HSG A
	0.034	72	Dirt roads, HSG A
	4.898	80	Weighted Average
	1.705		34.81% Pervious Area
	3.193		65.19% Impervious Area

Tc (min)	Length (feet)	Slope (ft/ft)	Velocity (ft/sec)	Capacity (cfs)	Description
6.0					**Direct Entry, PAVEMENT Tc**

Subcatchment PWS-3A: PWS-3A

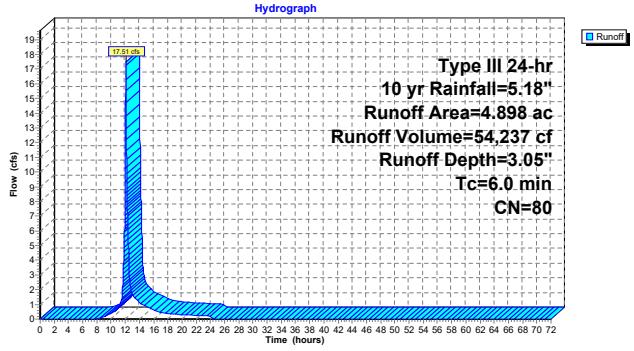

Hydrograph for Subcatchment PWS-3A: PWS-3A

Time (hours)	Precip. (inches)	Excess (inches)	Runoff (cfs)	Time (hours)	Precip. (inches)	Excess (inches)	Runoff (cfs)
0.00	0.00	0.00	0.00	52.00	5.18	3.05	0.00
1.00	0.05	0.00	0.00	53.00	5.18	3.05	0.00
2.00	0.10	0.00	0.00	54.00	5.18	3.05	0.00
3.00	0.16	0.00	0.00	55.00	5.18	3.05	0.00
4.00	0.22	0.00	0.00	56.00	5.18	3.05	0.00
5.00	0.29	0.00	0.00	57.00	5.18	3.05	0.00
6.00	0.37	0.00	0.00	58.00	5.18	3.05	0.00
7.00	0.47	0.00	0.00	59.00	5.18	3.05	0.00
8.00	0.59	0.00	0.04	60.00	5.18	3.05	0.00
9.00	0.75	0.02	0.15	61.00	5.18	3.05	0.00
10.00	0.98	0.08	0.35	62.00	5.18	3.05	0.00
11.00	1.30	0.19	0.75	63.00	5.18	3.05	0.00
12.00	2.59	0.95	**10.23**	64.00	5.18	3.05	0.00
13.00	3.88	1.95	**1.70**	65.00	5.18	3.05	0.00
14.00	4.20	2.21	1.10	66.00	5.18	3.05	0.00
15.00	4.43	2.40	0.84	67.00	5.18	3.05	0.00
16.00	4.59	2.54	0.59	68.00	5.18	3.05	0.00
17.00	4.71	2.64	0.47	69.00	5.18	3.05	0.00
18.00	4.81	2.73	0.36	70.00	5.18	3.05	0.00
19.00	4.89	2.79	0.32	71.00	5.18	3.05	0.00
20.00	4.96	2.86	0.29	72.00	5.18	3.05	0.00
21.00	5.02	2.91	0.27				
22.00	5.08	2.96	0.24				
23.00	5.13	3.01	0.22				
24.00	**5.18**	**3.05**	0.19				
25.00	5.18	3.05	0.00				
26.00	5.18	3.05	0.00				
27.00	5.18	3.05	0.00				
28.00	5.18	3.05	0.00				
29.00	5.18	3.05	0.00				
30.00	5.18	3.05	0.00				
31.00	5.18	3.05	0.00				
32.00	5.18	3.05	0.00				
33.00	5.18	3.05	0.00				
34.00	5.18	3.05	0.00				
35.00	5.18	3.05	0.00				
36.00	5.18	3.05	0.00				
37.00	5.18	3.05	0.00				
38.00	5.18	3.05	0.00				
39.00	5.18	3.05	0.00				
40.00	5.18	3.05	0.00				
41.00	5.18	3.05	0.00				
42.00	5.18	3.05	0.00				
43.00	5.18	3.05	0.00				
44.00	5.18	3.05	0.00				
45.00	5.18	3.05	0.00				
46.00	5.18	3.05	0.00				
47.00	5.18	3.05	0.00				
48.00	5.18	3.05	0.00				
49.00	5.18	3.05	0.00				
50.00	5.18	3.05	0.00				
51.00	5.18	3.05	0.00				

Summary for Subcatchment PWS-3B: PWS-3B

Runoff = 0.58 cfs @ 12.45 hrs, Volume= 5,996 cf, Depth= 0.36"
Routed to Pond INF-3 : INF-3

Runoff by SCS TR-20 method, UH=SCS, Weighted-CN, Time Span= 0.00-72.00 hrs, dt= 0.01 hrs
Type III 24-hr 10 yr Rainfall=5.18"

	Area (ac)	CN	Description
	0.083	98	Paved parking, HSG A
	4.279	39	>75% Grass cover, Good, HSG A
*	0.222	72	INFIELD, HSG A
	4.584	42	Weighted Average
	4.501		98.19% Pervious Area
	0.083		1.81% Impervious Area

Tc (min)	Length (feet)	Slope (ft/ft)	Velocity (ft/sec)	Capacity (cfs)	Description
8.2	50	0.0079	0.10		**Sheet Flow, 50 FT SHEET FLOW** Grass: Short n= 0.150 P2= 3.20"
1.0	36	0.0079	0.62		**Shallow Concentrated Flow, 36 FT SHALLOW GRASS** Short Grass Pasture Kv= 7.0 fps
3.1	147	0.0125	0.78		**Shallow Concentrated Flow, 147 FT SHALLOW GRASS** Short Grass Pasture Kv= 7.0 fps
12.3	233	Total			

Subcatchment PWS-3B: PWS-3B

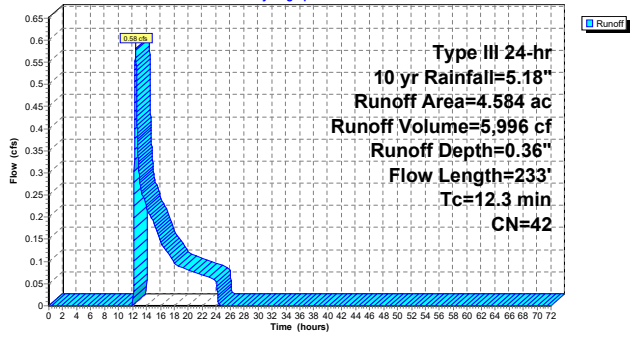

Hydrograph for Subcatchment PWS-3B: PWS-3B

Time (hours)	Precip. (inches)	Excess (inches)	Runoff (cfs)	Time (hours)	Precip. (inches)	Excess (inches)	Runoff (cfs)
0.00	0.00	0.00	0.00	52.00	5.18	0.36	0.00
1.00	0.05	0.00	0.00	53.00	5.18	0.36	0.00
2.00	0.10	0.00	0.00	54.00	5.18	0.36	0.00
3.00	0.16	0.00	0.00	55.00	5.18	0.36	0.00
4.00	0.22	0.00	0.00	56.00	5.18	0.36	0.00
5.00	0.29	0.00	0.00	57.00	5.18	0.36	0.00
6.00	0.37	0.00	0.00	58.00	5.18	0.36	0.00
7.00	0.47	0.00	0.00	59.00	5.18	0.36	0.00
8.00	0.59	0.00	0.00	60.00	5.18	0.36	0.00
9.00	0.75	0.00	0.00	61.00	5.18	0.36	0.00
10.00	0.98	0.00	0.00	62.00	5.18	0.36	0.00
11.00	1.30	0.00	0.00	63.00	5.18	0.36	0.00
12.00	2.59	0.00	**0.00**	64.00	5.18	0.36	0.00
13.00	3.88	0.08	**0.29**	65.00	5.18	0.36	0.00
14.00	4.20	0.14	0.22	66.00	5.18	0.36	0.00
15.00	4.43	0.18	0.19	67.00	5.18	0.36	0.00
16.00	4.59	0.21	0.15	68.00	5.18	0.36	0.00
17.00	4.71	0.24	0.12	69.00	5.18	0.36	0.00
18.00	4.81	0.26	0.10	70.00	5.18	0.36	0.00
19.00	4.89	0.28	0.09	71.00	5.18	0.36	0.00
20.00	4.96	0.30	0.08	72.00	5.18	0.36	0.00
21.00	5.02	0.32	0.08				
22.00	5.08	0.33	0.07				
23.00	5.13	0.35	0.06				
24.00	**5.18**	**0.36**	0.06				
25.00	5.18	0.36	0.00				
26.00	5.18	0.36	0.00				
27.00	5.18	0.36	0.00				
28.00	5.18	0.36	0.00				
29.00	5.18	0.36	0.00				
30.00	5.18	0.36	0.00				
31.00	5.18	0.36	0.00				
32.00	5.18	0.36	0.00				
33.00	5.18	0.36	0.00				
34.00	5.18	0.36	0.00				
35.00	5.18	0.36	0.00				
36.00	5.18	0.36	0.00				
37.00	5.18	0.36	0.00				
38.00	5.18	0.36	0.00				
39.00	5.18	0.36	0.00				
40.00	5.18	0.36	0.00				
41.00	5.18	0.36	0.00				
42.00	5.18	0.36	0.00				
43.00	5.18	0.36	0.00				
44.00	5.18	0.36	0.00				
45.00	5.18	0.36	0.00				
46.00	5.18	0.36	0.00				
47.00	5.18	0.36	0.00				
48.00	5.18	0.36	0.00				
49.00	5.18	0.36	0.00				
50.00	5.18	0.36	0.00				
51.00	5.18	0.36	0.00				

Summary for Subcatchment PWS-3C: PWS-3C

Runoff = 16.95 cfs @ 12.12 hrs, Volume= 58,631 cf, Depth= 3.64"
Routed to Pond INF-5 : INF-5

Runoff by SCS TR-20 method, UH=SCS, Weighted-CN, Time Span= 0.00-72.00 hrs, dt= 0.01 hrs
Type III 24-hr 10 yr Rainfall=5.18"

Area (ac)	CN	Description
2.030	98	Paved parking, HSG A
0.940	39	>75% Grass cover, Good, HSG A
1.473	98	Roofs, HSG A
4.443	86	Weighted Average
0.940		21.16% Pervious Area
3.503		78.84% Impervious Area

Tc (min)	Length (feet)	Slope (ft/ft)	Velocity (ft/sec)	Capacity (cfs)	Description
6.7	50	0.0130	0.12		**Sheet Flow, 50 FT SHEET FLOW** Grass: Short n= 0.150 P2= 3.20"
1.5	79	0.0150	0.86		**Shallow Concentrated Flow, 79 FT SHALLOW GRASS** Short Grass Pasture Kv= 7.0 fps
0.1	17	0.0150	2.49		**Shallow Concentrated Flow, 17 FT SHALLOW PAVED** Paved Kv= 20.3 fps
0.5	38	0.0280	1.17		**Shallow Concentrated Flow, 38 FT SHALLOW GRASS** Short Grass Pasture Kv= 7.0 fps
8.8	184	Total			

Subcatchment PWS-3C: PWS-3C

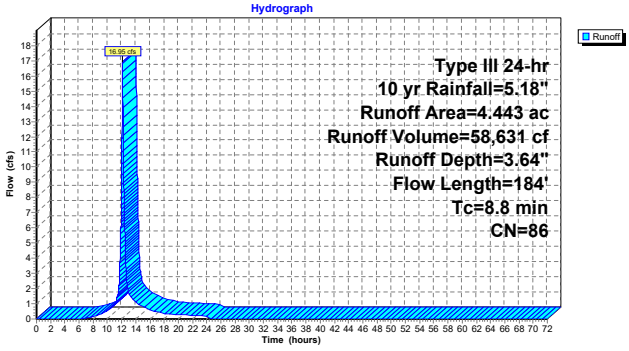

Hydrograph for Subcatchment PWS-3C: PWS-3C

Time (hours)	Precip. (inches)	Excess (inches)	Runoff (cfs)	Time (hours)	Precip. (inches)	Excess (inches)	Runoff (cfs)
0.00	0.00	0.00	0.00	52.00	5.18	3.64	0.00
1.00	0.05	0.00	0.00	53.00	5.18	3.64	0.00
2.00	0.10	0.00	0.00	54.00	5.18	3.64	0.00
3.00	0.16	0.00	0.00	55.00	5.18	3.64	0.00
4.00	0.22	0.00	0.00	56.00	5.18	3.64	0.00
5.00	0.29	0.00	0.00	57.00	5.18	3.64	0.00
6.00	0.37	0.00	0.02	58.00	5.18	3.64	0.00
7.00	0.47	0.01	0.07	59.00	5.18	3.64	0.00
8.00	0.59	0.04	0.14	60.00	5.18	3.64	0.00
9.00	0.75	0.09	0.30	61.00	5.18	3.64	0.00
10.00	0.98	0.19	0.52	62.00	5.18	3.64	0.00
11.00	1.30	0.36	0.96	63.00	5.18	3.64	0.00
12.00	2.59	1.32	**8.85**	64.00	5.18	3.64	0.00
13.00	3.88	2.44	**1.78**	65.00	5.18	3.64	0.00
14.00	4.20	2.73	1.10	66.00	5.18	3.64	0.00
15.00	4.43	2.93	0.83	67.00	5.18	3.64	0.00
16.00	4.59	3.09	0.59	68.00	5.18	3.64	0.00
17.00	4.71	3.20	0.47	69.00	5.18	3.64	0.00
18.00	4.81	3.29	0.36	70.00	5.18	3.64	0.00
19.00	4.89	3.36	0.32	71.00	5.18	3.64	0.00
20.00	4.96	3.43	0.29	72.00	5.18	3.64	0.00
21.00	5.02	3.49	0.26				
22.00	5.08	3.54	0.24				
23.00	5.13	3.59	0.21				
24.00	**5.18**	**3.64**	0.19				
25.00	5.18	3.64	0.00				
26.00	5.18	3.64	0.00				
27.00	5.18	3.64	0.00				
28.00	5.18	3.64	0.00				
29.00	5.18	3.64	0.00				
30.00	5.18	3.64	0.00				
31.00	5.18	3.64	0.00				
32.00	5.18	3.64	0.00				
33.00	5.18	3.64	0.00				
34.00	5.18	3.64	0.00				
35.00	5.18	3.64	0.00				
36.00	5.18	3.64	0.00				
37.00	5.18	3.64	0.00				
38.00	5.18	3.64	0.00				
39.00	5.18	3.64	0.00				
40.00	5.18	3.64	0.00				
41.00	5.18	3.64	0.00				
42.00	5.18	3.64	0.00				
43.00	5.18	3.64	0.00				
44.00	5.18	3.64	0.00				
45.00	5.18	3.64	0.00				
46.00	5.18	3.64	0.00				
47.00	5.18	3.64	0.00				
48.00	5.18	3.64	0.00				
49.00	5.18	3.64	0.00				
50.00	5.18	3.64	0.00				
51.00	5.18	3.64	0.00				

Summary for Subcatchment PWS-3D: PWS-3D

Runoff = 5.96 cfs @ 12.12 hrs, Volume= 20,526 cf, Depth= 2.01"
Routed to Link POA-3 : POA-3

Runoff by SCS TR-20 method, UH=SCS, Weighted-CN, Time Span= 0.00-72.00 hrs, dt= 0.01 hrs
Type III 24-hr 10 yr Rainfall=5.18"

Area (ac)	CN	Description
1.085	98	Paved parking, HSG A
1.730	49	50-75% Grass cover, Fair, HSG A
2.815	68	Weighted Average
1.730		61.46% Pervious Area
1.085		38.54% Impervious Area

Tc (min)	Length (feet)	Slope (ft/ft)	Velocity (ft/sec)	Capacity (cfs)	Description
6.2	50	0.0160	0.14		**Sheet Flow, 50 FT SHEET FLOW** Grass: Short n= 0.150 P2= 3.20"
1.8	150	0.0390	1.38		**Shallow Concentrated Flow, 150 FT SHALLOW GRASS** Short Grass Pasture Kv= 7.0 fps
0.3	35	0.0580	1.69		**Shallow Concentrated Flow, 35 FT SHALLOW GRASS** Short Grass Pasture Kv= 7.0 fps
8.3	235	Total			

Subcatchment PWS-3D: PWS-3D

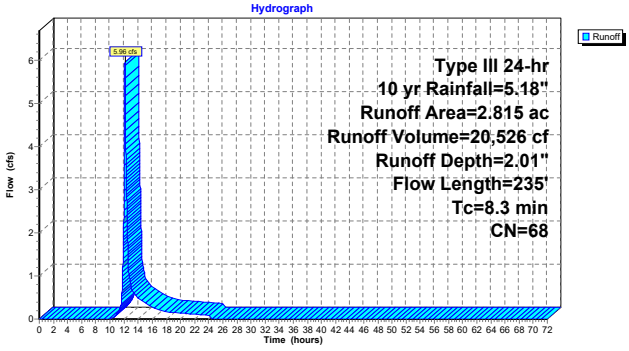

Hydrograph for Subcatchment PWS-3D: PWS-3D

Time (hours)	Precip. (inches)	Excess (inches)	Runoff (cfs)	Time (hours)	Precip. (inches)	Excess (inches)	Runoff (cfs)
0.00	0.00	0.00	0.00	52.00	5.18	2.01	0.00
1.00	0.05	0.00	0.00	53.00	5.18	2.01	0.00
2.00	0.10	0.00	0.00	54.00	5.18	2.01	0.00
3.00	0.16	0.00	0.00	55.00	5.18	2.01	0.00
4.00	0.22	0.00	0.00	56.00	5.18	2.01	0.00
5.00	0.29	0.00	0.00	57.00	5.18	2.01	0.00
6.00	0.37	0.00	0.00	58.00	5.18	2.01	0.00
7.00	0.47	0.00	0.00	59.00	5.18	2.01	0.00
8.00	0.59	0.00	0.00	60.00	5.18	2.01	0.00
9.00	0.75	0.00	0.00	61.00	5.18	2.01	0.00
10.00	0.98	0.00	0.00	62.00	5.18	2.01	0.00
11.00	1.30	0.02	0.12	63.00	5.18	2.01	0.00
12.00	2.59	0.43	**2.73**	64.00	5.18	2.01	0.00
13.00	3.88	1.13	**0.77**	65.00	5.18	2.01	0.00
14.00	4.20	1.33	0.50	66.00	5.18	2.01	0.00
15.00	4.43	1.48	0.38	67.00	5.18	2.01	0.00
16.00	4.59	1.59	0.28	68.00	5.18	2.01	0.00
17.00	4.71	1.68	0.22	69.00	5.18	2.01	0.00
18.00	4.81	1.74	0.17	70.00	5.18	2.01	0.00
19.00	4.89	1.80	0.15	71.00	5.18	2.01	0.00
20.00	4.96	1.85	0.14	72.00	5.18	2.01	0.00
21.00	5.02	1.90	0.13				
22.00	5.08	1.94	0.11				
23.00	5.13	1.97	0.10				
24.00	**5.18**	**2.01**	0.09				
25.00	5.18	2.01	0.00				
26.00	5.18	2.01	0.00				
27.00	5.18	2.01	0.00				
28.00	5.18	2.01	0.00				
29.00	5.18	2.01	0.00				
30.00	5.18	2.01	0.00				
31.00	5.18	2.01	0.00				
32.00	5.18	2.01	0.00				
33.00	5.18	2.01	0.00				
34.00	5.18	2.01	0.00				
35.00	5.18	2.01	0.00				
36.00	5.18	2.01	0.00				
37.00	5.18	2.01	0.00				
38.00	5.18	2.01	0.00				
39.00	5.18	2.01	0.00				
40.00	5.18	2.01	0.00				
41.00	5.18	2.01	0.00				
42.00	5.18	2.01	0.00				
43.00	5.18	2.01	0.00				
44.00	5.18	2.01	0.00				
45.00	5.18	2.01	0.00				
46.00	5.18	2.01	0.00				
47.00	5.18	2.01	0.00				
48.00	5.18	2.01	0.00				
49.00	5.18	2.01	0.00				
50.00	5.18	2.01	0.00				
51.00	5.18	2.01	0.00				

Summary for Subcatchment PWS-4: PWS-4

Runoff = 0.17 cfs @ 12.31 hrs, Volume= 1,200 cf, Depth= 0.60"
Routed to Link POA-4 : POA-4

Runoff by SCS TR-20 method, UH=SCS, Weighted-CN, Time Span= 0.00-72.00 hrs, dt= 0.01 hrs
Type III 24-hr 10 yr Rainfall=5.18"

Area (ac)	CN	Description
0.064	98	Paved parking, HSG A
0.467	39	>75% Grass cover, Good, HSG A
0.018	72	Dirt roads, HSG A
0.549	47	Weighted Average
0.485		88.34% Pervious Area
0.064		11.66% Impervious Area

Tc (min)	Length (feet)	Slope (ft/ft)	Velocity (ft/sec)	Capacity (cfs)	Description
11.7	50	0.0032	0.07		**Sheet Flow, 50 FT SHEET FLOW** Grass: Short n= 0.150 P2= 3.20"
1.2	61	0.0156	0.87		**Shallow Concentrated Flow, 61 FT SHEET FLOW** Short Grass Pasture Kv= 7.0 fps
12.9	111	Total			

Subcatchment PWS-4: PWS-4

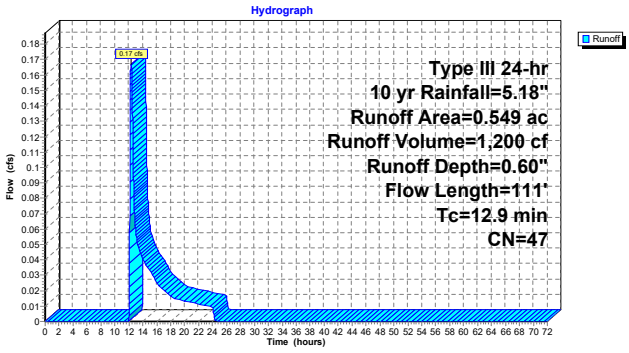

Hydrograph for Subcatchment PWS-4: PWS-4

Time (hours)	Precip. (inches)	Excess (inches)	Runoff (cfs)	Time (hours)	Precip. (inches)	Excess (inches)	Runoff (cfs)
0.00	0.00	0.00	0.00	52.00	5.18	0.60	0.00
1.00	0.05	0.00	0.00	53.00	5.18	0.60	0.00
2.00	0.10	0.00	0.00	54.00	5.18	0.60	0.00
3.00	0.16	0.00	0.00	55.00	5.18	0.60	0.00
4.00	0.22	0.00	0.00	56.00	5.18	0.60	0.00
5.00	0.29	0.00	0.00	57.00	5.18	0.60	0.00
6.00	0.37	0.00	0.00	58.00	5.18	0.60	0.00
7.00	0.47	0.00	0.00	59.00	5.18	0.60	0.00
8.00	0.59	0.00	0.00	60.00	5.18	0.60	0.00
9.00	0.75	0.00	0.00	61.00	5.18	0.60	0.00
10.00	0.98	0.00	0.00	62.00	5.18	0.60	0.00
11.00	1.30	0.00	0.00	63.00	5.18	0.60	0.00
12.00	2.59	0.01	**0.00**	64.00	5.18	0.60	0.00
13.00	3.88	0.21	**0.06**	65.00	5.18	0.60	0.00
14.00	4.20	0.29	0.04	66.00	5.18	0.60	0.00
15.00	4.43	0.35	0.03	67.00	5.18	0.60	0.00
16.00	4.59	0.40	0.03	68.00	5.18	0.60	0.00
17.00	4.71	0.44	0.02	69.00	5.18	0.60	0.00
18.00	4.81	0.47	0.02	70.00	5.18	0.60	0.00
19.00	4.89	0.50	0.01	71.00	5.18	0.60	0.00
20.00	4.96	0.52	0.01	72.00	5.18	0.60	0.00
21.00	5.02	0.54	0.01				
22.00	5.08	0.57	0.01				
23.00	5.13	0.59	0.01				
24.00	**5.18**	**0.60**	0.01				
25.00	5.18	0.60	0.00				
26.00	5.18	0.60	0.00				
27.00	5.18	0.60	0.00				
28.00	5.18	0.60	0.00				
29.00	5.18	0.60	0.00				
30.00	5.18	0.60	0.00				
31.00	5.18	0.60	0.00				
32.00	5.18	0.60	0.00				
33.00	5.18	0.60	0.00				
34.00	5.18	0.60	0.00				
35.00	5.18	0.60	0.00				
36.00	5.18	0.60	0.00				
37.00	5.18	0.60	0.00				
38.00	5.18	0.60	0.00				
39.00	5.18	0.60	0.00				
40.00	5.18	0.60	0.00				
41.00	5.18	0.60	0.00				
42.00	5.18	0.60	0.00				
43.00	5.18	0.60	0.00				
44.00	5.18	0.60	0.00				
45.00	5.18	0.60	0.00				
46.00	5.18	0.60	0.00				
47.00	5.18	0.60	0.00				
48.00	5.18	0.60	0.00				
49.00	5.18	0.60	0.00				
50.00	5.18	0.60	0.00				
51.00	5.18	0.60	0.00				

Summary for Pond INF-1: INF-1

Inflow Area = 178,204 sf, 60.74% Impervious, Inflow Depth = 2.96" for 10 yr event
Inflow = 11.63 cfs @ 12.17 hrs, Volume= 43,916 cf
Outflow = 5.88 cfs @ 12.43 hrs, Volume= 43,921 cf, Atten= 49%, Lag= 15.5 min
Discarded = 1.24 cfs @ 11.77 hrs, Volume= 30,345 cf
Primary = 2.66 cfs @ 12.43 hrs, Volume= 7,509 cf
Routed to Link POA-2 : POA-2
Secondary = 1.97 cfs @ 12.43 hrs, Volume= 6,067 cf
Routed to Link POA-2 : POA-2
Tertiary = 0.00 cfs @ 0.00 hrs, Volume= 0 cf
Routed to Link POA-1 : POA-1

Routing by Dyn-Stor-Ind method, Time Span= 0.00-72.00 hrs, dt= 0.01 hrs / 2
Peak Elev= 179.32' @ 12.43 hrs Surf.Area= 6,503 sf Storage= 9,221 cf

Plug-Flow detention time= (not calculated: outflow precedes inflow)
Center-of-Mass det. time= 18.8 min (847.4 - 828.6)

Volume	Invert	Avail.Storage	Storage Description
#1A	177.17'	7,923 cf	**65.75'W x 98.91'L x 5.50'H Field A** 35,768 cf Overall - 13,133 cf Embedded = 22,636 cf x 35.0% Voids
#2A	177.92'	13,133 cf	**ADS_StormTech MC-3500 d +Cap** x 117 Inside #1 Effective Size= 70.4"W x 45.0"H => 15.33 sf x 7.17'L = 110.0 cf Overall Size= 77.0"W x 45.0"H x 7.50'L with 0.33' Overlap 117 Chambers in 9 Rows Cap Storage= 14.9 cf x 2 x 9 rows = 268.2 cf
#3	181.67'	4 cf	**0.83'D x 3.33'H Vertical Cone/Cylinder** x 2
#4	180.28'	53 cf	**4.00'D x 4.25'H Vertical Cone/Cylinder**
		21,112 cf	Total Available Storage

Storage Group A created with Chamber Wizard

Device	Routing	Invert	Outlet Devices
#1	Primary	178.03'	**12.0" Round Culvert** L= 202.0' CPP, projecting, no headwall, Ke= 0.900 Inlet / Outlet Invert= 178.03' / 176.01' S= 0.0100 '/' Cc= 0.900 n= 0.010 PVC, smooth interior, Flow Area= 0.79 sf
#2	Secondary	178.00'	**10.0" Round Culvert** L= 10.0' CPP, projecting, no headwall, Ke= 0.900 Inlet / Outlet Invert= 178.00' / 177.91' S= 0.0090 '/' Cc= 0.900 n= 0.010 PVC, smooth interior, Flow Area= 0.55 sf
#3	Tertiary	184.28'	**1.5" x 1.5" Horiz. Orifice/Grate X 8.00 columns** X 8 rows C= 0.600 in 23.7" x 23.7" Grate (26% open area) Limited to weir flow at low heads
#4	Discarded	177.17'	**8.270 in/hr Exfiltration over Surface area**

Discarded OutFlow Max=1.24 cfs @ 11.77 hrs HW=177.25' (Free Discharge)
└**4=Exfiltration** (Exfiltration Controls 1.24 cfs)

Primary OutFlow Max=2.66 cfs @ 12.43 hrs HW=179.32' TW=0.00' (Dynamic Tailwater)
└**1=Culvert** (Inlet Controls 2.66 cfs @ 3.38 fps)

Secondary OutFlow Max=1.97 cfs @ 12.43 hrs HW=179.32' TW=0.00' (Dynamic Tailwater)
└**2=Culvert** (Inlet Controls 1.97 cfs @ 3.62 fps)

Tertiary OutFlow Max=0.00 cfs @ 0.00 hrs HW=177.17' TW=0.00' (Dynamic Tailwater)
└**3=Orifice/Grate** (Controls 0.00 cfs)

Pond INF-1: INF-1 - Chamber Wizard Field A

Chamber Model = ADS_StormTechMC-3500 d +Cap (ADS StormTech®MC-3500 d rev 03/14 with Cap volume)
Effective Size= 70.4"W x 45.0"H => 15.33 sf x 7.17'L = 110.0 cf
Overall Size= 77.0"W x 45.0"H x 7.50'L with 0.33' Overlap
Cap Storage= 14.9 cf x 2 x 9 rows = 268.2 cf

77.0" Wide + 9.0" Spacing = 86.0" C-C Row Spacing

13 Chambers/Row x 7.17' Long +1.85' Cap Length x 2 = 96.91' Row Length +12.0" End Stone x 2 = 98.91' Base Length
9 Rows x 77.0" Wide + 9.0" Spacing x 8 + 12.0" Side Stone x 2 = 65.75' Base Width
9.0" Stone Base + 45.0" Chamber Height + 12.0" Stone Cover = 5.50' Field Height

117 Chambers x 110.0 cf + 14.9 cf Cap Volume x 2 x 9 Rows = 13,132.6 cf Chamber Storage

35,768.3 cf Field - 13,132.6 cf Chambers = 22,635.8 cf Stone x 35.0% Voids = 7,922.5 cf Stone Storage

Chamber Storage + Stone Storage = 21,055.1 cf = 0.483 af
Overall Storage Efficiency = 58.9%
Overall System Size = 98.91' x 65.75' x 5.50'

117 Chambers
1,324.8 cy Field
838.4 cy Stone

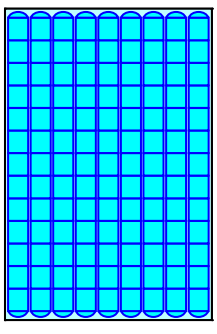

Pond INF-1: INF-1

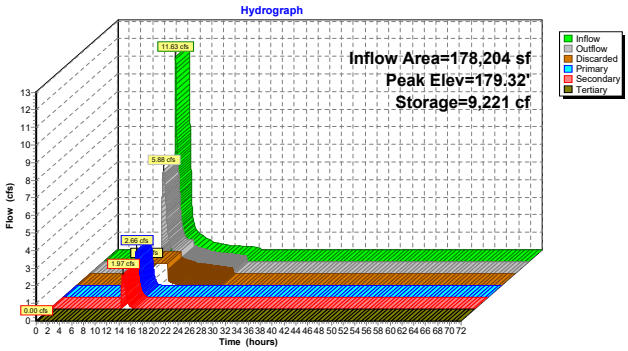

Hydrograph for Pond INF-1: INF-1

Time (hours)	Inflow (cfs)	Storage (cubic-feet)	Elevation (feet)	Outflow (cfs)	Discarded (cfs)	Primary (cfs)	Secondary (cfs)	Tertiary (cfs)
0.00	0.00	0	177.17	0.00	0.00	0.00	0.00	**0.00**
2.00	0.00	0	177.17	0.00	0.00	0.00	0.00	0.00
4.00	0.00	0	177.17	0.00	0.00	0.00	0.00	0.00
6.00	0.00	0	177.17	0.00	0.00	0.00	0.00	0.00
8.00	0.01	0	177.17	0.01	0.01	0.00	0.00	0.00
10.00	0.25	0	177.17	0.25	**0.25**	0.00	0.00	0.00
12.00	**5.22**	**2,045**	**177.98**	**1.24**	**1.24**	**0.00**	**0.00**	0.00
14.00	**0.94**	**2,921**	**178.14**	**1.35**	1.24	**0.04**	**0.06**	0.00
16.00	0.51	0	177.17	0.82	0.82	0.00	0.00	0.00
18.00	0.31	0	177.17	0.62	0.62	0.00	0.00	0.00
20.00	0.24	0	177.17	0.49	0.49	0.00	0.00	0.00
22.00	0.20	0	177.17	0.40	0.40	0.00	0.00	0.00
24.00	0.16	0	177.17	0.32	0.32	0.00	0.00	0.00
26.00	0.00	0	177.17	0.00	0.00	0.00	0.00	0.00
28.00	0.00	0	177.17	0.00	0.00	0.00	0.00	0.00
30.00	0.00	0	177.17	0.00	0.00	0.00	0.00	0.00
32.00	0.00	0	177.17	0.00	0.00	0.00	0.00	0.00
34.00	0.00	0	177.17	0.00	0.00	0.00	0.00	0.00
36.00	0.00	0	177.17	0.00	0.00	0.00	0.00	0.00
38.00	0.00	0	177.17	0.00	0.00	0.00	0.00	0.00
40.00	0.00	0	177.17	0.00	0.00	0.00	0.00	0.00
42.00	0.00	0	177.17	0.00	0.00	0.00	0.00	0.00
44.00	0.00	0	177.17	0.00	0.00	0.00	0.00	0.00
46.00	0.00	0	177.17	0.00	0.00	0.00	0.00	0.00
48.00	0.00	0	177.17	0.00	0.00	0.00	0.00	0.00
50.00	0.00	0	177.17	0.00	0.00	0.00	0.00	0.00
52.00	0.00	0	177.17	0.00	0.00	0.00	0.00	0.00
54.00	0.00	0	177.17	0.00	0.00	0.00	0.00	0.00
56.00	0.00	0	177.17	0.00	0.00	0.00	0.00	0.00
58.00	0.00	0	177.17	0.00	0.00	0.00	0.00	0.00
60.00	0.00	0	177.17	0.00	0.00	0.00	0.00	0.00
62.00	0.00	0	177.17	0.00	0.00	0.00	0.00	0.00
64.00	0.00	0	177.17	0.00	0.00	0.00	0.00	0.00
66.00	0.00	0	177.17	0.00	0.00	0.00	0.00	0.00
68.00	0.00	0	177.17	0.00	0.00	0.00	0.00	0.00
70.00	0.00	0	177.17	0.00	0.00	0.00	0.00	0.00
72.00	0.00	0	177.17	0.00	0.00	0.00	0.00	0.00

Summary for Pond INF-2: INF-2

Inflow Area = 131,072 sf, 68.63% Impervious, Inflow Depth = 2.96" for 10 yr event
Inflow = 10.44 cfs @ 12.09 hrs, Volume= 32,301 cf
Outflow = 3.73 cfs @ 12.38 hrs, Volume= 32,302 cf, Atten= 64%, Lag= 17.3 min
Discarded = 1.02 cfs @ 11.71 hrs, Volume= 23,642 cf
Primary = 2.71 cfs @ 12.38 hrs, Volume= 8,661 cf
Routed to Link POA-2 : POA-2

Routing by Dyn-Stor-Ind method, Time Span= 0.00-72.00 hrs, dt= 0.01 hrs / 2
Peak Elev= 187.83' @ 12.38 hrs Surf.Area= 5,329 sf Storage= 7,668 cf

Plug-Flow detention time= (not calculated: outflow precedes inflow)
Center-of-Mass det. time= 22.0 min (844.9 - 822.9)

Volume	Invert	Avail.Storage	Storage Description
#1A	185.65'	6,501 cf	**44.25'W x 120.42'L x 5.50'H Field A** 29,307 cf Overall - 10,734 cf Embedded = 18,573 cf x 35.0% Voids
#2A	186.40'	10,734 cf	**ADS_StormTech MC-3500 d +Cap** x 96 Inside #1 Effective Size= 70.4"W x 45.0"H => 15.33 sf x 7.17'L = 110.0 cf Overall Size= 77.0"W x 45.0"H x 7.50'L with 0.33' Overlap 96 Chambers in 6 Rows Cap Storage= 14.9 cf x 2 x 6 rows = 178.8 cf
#3	190.15'	3 cf	**0.83'D x 3.00'H Vertical Cone/Cylinder** x 2
#4	188.81'	79 cf	**5.00'D x 4.00'H Vertical Cone/Cylinder**
#5	192.81'	96 cf	**Custom Stage Data (Prismatic)** Listed below (Recalc)
		17,413 cf	Total Available Storage

Storage Group A created with Chamber Wizard

Elevation (feet)	Surf.Area (sq-ft)	Inc.Store (cubic-feet)	Cum.Store (cubic-feet)
192.81	8	0	0
193.00	1,006	96	96

Device	Routing	Invert	Outlet Devices
#1	Primary	186.51'	**12.0" Round Culvert** L= 38.0' CPP, projecting, no headwall, Ke= 0.900 Inlet / Outlet Invert= 186.51' / 186.13' S= 0.0100 '/' Cc= 0.900 n= 0.010 PVC, smooth interior, Flow Area= 0.79 sf
#2	Discarded	185.65'	**8.270 in/hr Exfiltration over Surface area**

Discarded OutFlow Max=1.02 cfs @ 11.71 hrs HW=185.73' (Free Discharge)
↑—**2=Exfiltration** (Exfiltration Controls 1.02 cfs)

Primary OutFlow Max=2.71 cfs @ 12.38 hrs HW=187.83' TW=0.00' (Dynamic Tailwater)
↑—**1=Culvert** (Inlet Controls 2.71 cfs @ 3.45 fps)

Pond INF-2: INF-2 - Chamber Wizard Field A

Chamber Model = ADS_StormTechMC-3500 d +Cap (ADS StormTech®MC-3500 d rev 03/14 with Cap volume)
Effective Size= 70.4"W x 45.0"H => 15.33 sf x 7.17'L = 110.0 cf
Overall Size= 77.0"W x 45.0"H x 7.50'L with 0.33' Overlap
Cap Storage= 14.9 cf x 2 x 6 rows = 178.8 cf

77.0" Wide + 9.0" Spacing = 86.0" C-C Row Spacing

16 Chambers/Row x 7.17' Long +1.85' Cap Length x 2 = 118.42' Row Length +12.0" End Stone x 2 = 120.42' Base Length
6 Rows x 77.0" Wide + 9.0" Spacing x 5 + 12.0" Side Stone x 2 = 44.25' Base Width
9.0" Stone Base + 45.0" Chamber Height + 12.0" Stone Cover = 5.50' Field Height

96 Chambers x 110.0 cf + 14.9 cf Cap Volume x 2 x 6 Rows = 10,734.2 cf Chamber Storage

29,307.2 cf Field - 10,734.2 cf Chambers = 18,573.0 cf Stone x 35.0% Voids = 6,500.6 cf Stone Storage

Chamber Storage + Stone Storage = 17,234.7 cf = 0.396 af
Overall Storage Efficiency = 58.8%
Overall System Size = 120.42' x 44.25' x 5.50'

96 Chambers
1,085.5 cy Field
687.9 cy Stone

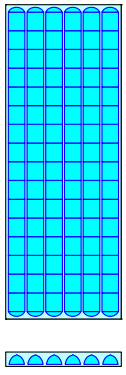

Pond INF-2: INF-2

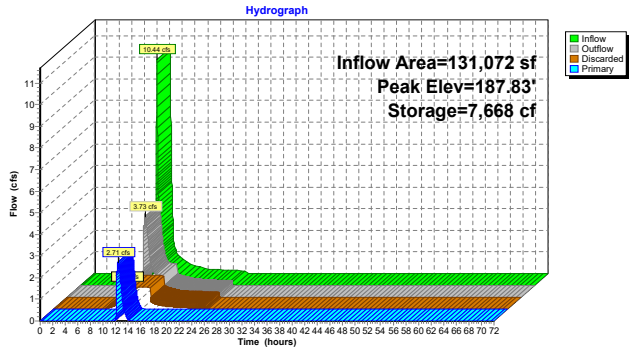

Hydrograph for Pond INF-2: INF-2

Time (hours)	Inflow (cfs)	Storage (cubic-feet)	Elevation (feet)	Outflow (cfs)	Discarded (cfs)	Primary (cfs)
0.00	0.00	0	185.65	0.00	0.00	0.00
2.00	0.00	0	185.65	0.00	0.00	0.00
4.00	0.00	0	185.65	0.00	0.00	0.00
6.00	0.00	0	185.65	0.00	0.00	0.00
8.00	0.01	0	185.65	0.01	0.01	0.00
10.00	0.19	0	185.65	0.19	**0.19**	0.00
12.00	**6.06**	**2,443**	**186.63**	**1.07**	**1.02**	**0.05**
14.00	**0.66**	**2,495**	**186.64**	**1.08**	1.02	**0.06**
16.00	0.36	0	185.65	0.46	0.46	0.00
18.00	0.22	0	185.65	0.32	0.32	0.00
20.00	0.18	0	185.65	0.28	0.28	0.00
22.00	0.15	0	185.65	0.25	0.25	0.00
24.00	0.12	0	185.65	0.22	0.22	0.00
26.00	0.00	0	185.65	0.00	0.00	0.00
28.00	0.00	0	185.65	0.00	0.00	0.00
30.00	0.00	0	185.65	0.00	0.00	0.00
32.00	0.00	0	185.65	0.00	0.00	0.00
34.00	0.00	0	185.65	0.00	0.00	0.00
36.00	0.00	0	185.65	0.00	0.00	0.00
38.00	0.00	0	185.65	0.00	0.00	0.00
40.00	0.00	0	185.65	0.00	0.00	0.00
42.00	0.00	0	185.65	0.00	0.00	0.00
44.00	0.00	0	185.65	0.00	0.00	0.00
46.00	0.00	0	185.65	0.00	0.00	0.00
48.00	0.00	0	185.65	0.00	0.00	0.00
50.00	0.00	0	185.65	0.00	0.00	0.00
52.00	0.00	0	185.65	0.00	0.00	0.00
54.00	0.00	0	185.65	0.00	0.00	0.00
56.00	0.00	0	185.65	0.00	0.00	0.00
58.00	0.00	0	185.65	0.00	0.00	0.00
60.00	0.00	0	185.65	0.00	0.00	0.00
62.00	0.00	0	185.65	0.00	0.00	0.00
64.00	0.00	0	185.65	0.00	0.00	0.00
66.00	0.00	0	185.65	0.00	0.00	0.00
68.00	0.00	0	185.65	0.00	0.00	0.00
70.00	0.00	0	185.65	0.00	0.00	0.00
72.00	0.00	0	185.65	0.00	0.00	0.00

Summary for Pond INF-3: INF-3

Inflow Area = 199,679 sf, 1.81% Impervious, Inflow Depth = 0.36" for 10 yr event
Inflow = 0.58 cfs @ 12.45 hrs, Volume= 5,996 cf
Outflow = 0.40 cfs @ 12.42 hrs, Volume= 5,997 cf, Atten= 31%, Lag= 0.0 min
Discarded = 0.40 cfs @ 12.42 hrs, Volume= 5,997 cf
Primary = 0.00 cfs @ 0.00 hrs, Volume= 0 cf
Routed to Pond INF-4 : INF-4

Routing by Dyn-Stor-Ind method, Time Span= 0.00-72.00 hrs, dt= 0.01 hrs / 2
Peak Elev= 191.66' @ 12.67 hrs Surf.Area= 2,101 sf Storage= 152 cf

Plug-Flow detention time= (not calculated: outflow precedes inflow)
Center-of-Mass det. time= 0.9 min (971.3 - 970.5)

Volume	Invert	Avail.Storage	Storage Description
#1A	191.45'	2,617 cf	**29.92'W x 70.23'L x 5.50'H Field A** 11,556 cf Overall - 4,077 cf Embedded = 7,478 cf x 35.0% Voids
#2A	192.20'	4,077 cf	**ADS_StormTech MC-3500 d +Cap** x 36 Inside #1 Effective Size= 70.4"W x 45.0"H => 15.33 sf x 7.17'L = 110.0 cf Overall Size= 77.0"W x 45.0"H x 7.50'L with 0.33' Overlap 36 Chambers in 4 Rows Cap Storage= 14.9 cf x 2 x 4 rows = 119.2 cf
#3	195.95'	2 cf	**0.83'D x 2.05'H Vertical Cone/Cylinder** x 2
#4	193.80'	9 cf	**2.00'D x 3.00'H Vertical Cone/Cylinder**
#5	196.80'	3,717 cf	**Custom Stage Data (Prismatic)** Listed below (Recalc)
		10,424 cf	Total Available Storage

Storage Group A created with Chamber Wizard

Elevation (feet)	Surf.Area (sq-ft)	Inc.Store (cubic-feet)	Cum.Store (cubic-feet)
196.80	4	0	0
197.00	1,144	115	115
198.00	6,061	3,603	3,717

Device	Routing	Invert	Outlet Devices
#1	Primary	192.28'	**10.0" Round Culvert** L= 88.0' CPP, projecting, no headwall, Ke= 0.900 Inlet / Outlet Invert= 192.28' / 191.84' S= 0.0050 '/' Cc= 0.900 n= 0.010 PVC, smooth interior, Flow Area= 0.55 sf
#2	Discarded	191.45'	**8.270 in/hr Exfiltration over Surface area**

Discarded OutFlow Max=0.40 cfs @ 12.42 hrs HW=191.52' (Free Discharge)
↑**2=Exfiltration** (Exfiltration Controls 0.40 cfs)

Primary OutFlow Max=0.00 cfs @ 0.00 hrs HW=191.45' TW=190.45' (Dynamic Tailwater)
↑**1=Culvert** (Controls 0.00 cfs)

Pond INF-3: INF-3 - Chamber Wizard Field A

Chamber Model = ADS_StormTechMC-3500 d +Cap (ADS StormTech®MC-3500 d rev 03/14 with Cap volume)
Effective Size= 70.4"W x 45.0"H => 15.33 sf x 7.17'L = 110.0 cf
Overall Size= 77.0"W x 45.0"H x 7.50'L with 0.33' Overlap
Cap Storage= 14.9 cf x 2 x 4 rows = 119.2 cf

77.0" Wide + 9.0" Spacing = 86.0" C-C Row Spacing

9 Chambers/Row x 7.17' Long +1.85' Cap Length x 2 = 68.23' Row Length +12.0" End Stone x 2 = 70.23' Base Length
4 Rows x 77.0" Wide + 9.0" Spacing x 3 + 12.0" Side Stone x 2 = 29.92' Base Width
9.0" Stone Base + 45.0" Chamber Height + 12.0" Stone Cover = 5.50' Field Height

36 Chambers x 110.0 cf + 14.9 cf Cap Volume x 2 x 4 Rows = 4,077.5 cf Chamber Storage

11,555.8 cf Field - 4,077.5 cf Chambers = 7,478.3 cf Stone x 35.0% Voids = 2,617.4 cf Stone Storage

Chamber Storage + Stone Storage = 6,694.9 cf = 0.154 af
Overall Storage Efficiency = 57.9%
Overall System Size = 70.23' x 29.92' x 5.50'

36 Chambers
428.0 cy Field
277.0 cy Stone

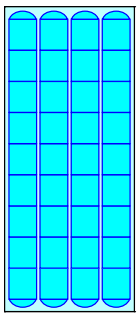

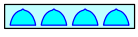

Pond INF-3: INF-3

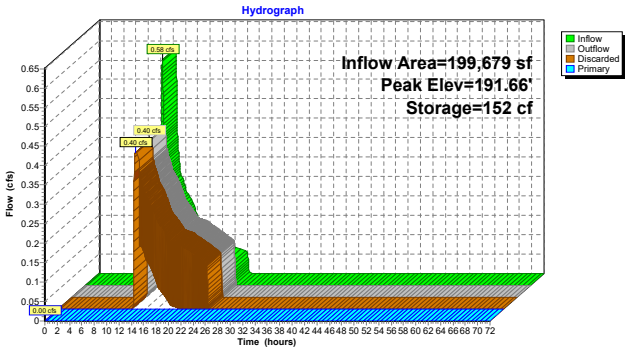

Hydrograph for Pond INF-3: INF-3

Time (hours)	Inflow (cfs)	Storage (cubic-feet)	Elevation (feet)	Outflow (cfs)	Discarded (cfs)	Primary (cfs)
0.00	0.00	0	191.45	0.00	0.00	**0.00**
2.00	0.00	0	191.45	0.00	0.00	0.00
4.00	0.00	0	191.45	0.00	0.00	0.00
6.00	0.00	0	191.45	0.00	0.00	0.00
8.00	0.00	0	191.45	0.00	0.00	0.00
10.00	0.00	0	191.45	0.00	0.00	0.00
12.00	**0.00**	**0**	**191.45**	**0.00**	**0.00**	0.00
14.00	**0.22**	**0**	**191.45**	**0.14**	**0.14**	0.00
16.00	0.15	0	191.45	0.06	0.06	0.00
18.00	0.10	0	191.45	0.01	0.01	0.00
20.00	0.08	0	191.45	0.00	0.00	0.00
22.00	0.07	0	191.45	0.00	0.00	0.00
24.00	0.06	0	191.45	0.00	0.00	0.00
26.00	0.00	0	191.45	0.00	0.00	0.00
28.00	0.00	0	191.45	0.00	0.00	0.00
30.00	0.00	0	191.45	0.00	0.00	0.00
32.00	0.00	0	191.45	0.00	0.00	0.00
34.00	0.00	0	191.45	0.00	0.00	0.00
36.00	0.00	0	191.45	0.00	0.00	0.00
38.00	0.00	0	191.45	0.00	0.00	0.00
40.00	0.00	0	191.45	0.00	0.00	0.00
42.00	0.00	0	191.45	0.00	0.00	0.00
44.00	0.00	0	191.45	0.00	0.00	0.00
46.00	0.00	0	191.45	0.00	0.00	0.00
48.00	0.00	0	191.45	0.00	0.00	0.00
50.00	0.00	0	191.45	0.00	0.00	0.00
52.00	0.00	0	191.45	0.00	0.00	0.00
54.00	0.00	0	191.45	0.00	0.00	0.00
56.00	0.00	0	191.45	0.00	0.00	0.00
58.00	0.00	0	191.45	0.00	0.00	0.00
60.00	0.00	0	191.45	0.00	0.00	0.00
62.00	0.00	0	191.45	0.00	0.00	0.00
64.00	0.00	0	191.45	0.00	0.00	0.00
66.00	0.00	0	191.45	0.00	0.00	0.00
68.00	0.00	0	191.45	0.00	0.00	0.00
70.00	0.00	0	191.45	0.00	0.00	0.00
72.00	0.00	0	191.45	0.00	0.00	0.00

Summary for Pond INF-4: INF-4

Inflow Area = 413,036 sf, 34.55% Impervious, Inflow Depth = 1.58" for 10 yr event
Inflow = 17.51 cfs @ 12.09 hrs, Volume= 54,237 cf
Outflow = 5.81 cfs @ 12.40 hrs, Volume= 54,245 cf, Atten= 67%, Lag= 18.7 min
Discarded = 1.72 cfs @ 11.72 hrs, Volume= 40,543 cf
Primary = 4.09 cfs @ 12.40 hrs, Volume= 13,701 cf
Routed to Link POA-3 : POA-3

Routing by Dyn-Stor-Ind method, Time Span= 0.00-72.00 hrs, dt= 0.01 hrs / 2
Peak Elev= 192.72' @ 12.40 hrs Surf.Area= 8,965 sf Storage= 13,582 cf

Plug-Flow detention time= (not calculated: outflow precedes inflow)
Center-of-Mass det. time= 25.2 min (845.4 - 820.3)

Volume	Invert	Avail.Storage	Storage Description
#1A	190.45'	10,905 cf	**29.92'W x 299.67'L x 5.50'H Field A** 49,308 cf Overall - 18,151 cf Embedded = 31,157 cf x 35.0% Voids
#2A	191.20'	18,151 cf	**ADS_StormTech MC-3500 d +Cap** x 164 Inside #1 Effective Size= 70.4"W x 45.0"H => 15.33 sf x 7.17'L = 110.0 cf Overall Size= 77.0"W x 45.0"H x 7.50'L with 0.33' Overlap 164 Chambers in 4 Rows Cap Storage= 14.9 cf x 2 x 4 rows = 119.2 cf
#3	194.95'	4 cf	**0.83'D x 3.84'H Vertical Cone/Cylinder** x 2
#4	194.25'	50 cf	**4.00'D x 4.00'H Vertical Cone/Cylinder**
#5	198.25'	1,779 cf	**Custom Stage Data (Prismatic)** Listed below (Recalc)
		30,890 cf	Total Available Storage

Storage Group A created with Chamber Wizard

Elevation (feet)	Surf.Area (sq-ft)	Inc.Store (cubic-feet)	Cum.Store (cubic-feet)
198.25	4	0	0
198.50	377	48	48
199.00	6,548	1,731	1,779

Device	Routing	Invert	Outlet Devices
#1	Primary	191.33'	**15.0" Round Culvert** L= 50.0' CPP, projecting, no headwall, Ke= 0.900 Inlet / Outlet Invert= 191.33' / 190.83' S= 0.0100 '/' Cc= 0.900 n= 0.010 PVC, smooth interior, Flow Area= 1.23 sf
#2	Discarded	190.45'	**8.270 in/hr Exfiltration over Surface area**

Discarded OutFlow Max=1.72 cfs @ 11.72 hrs HW=190.55' (Free Discharge)
↑**2=Exfiltration** (Exfiltration Controls 1.72 cfs)

Primary OutFlow Max=4.09 cfs @ 12.40 hrs HW=192.72' TW=0.00' (Dynamic Tailwater)
↑**1=Culvert** (Inlet Controls 4.09 cfs @ 3.34 fps)

Pond INF-4: INF-4 - Chamber Wizard Field A

Chamber Model = ADS_StormTechMC-3500 d +Cap (ADS StormTech®MC-3500 d rev 03/14 with Cap volume)
Effective Size= 70.4"W x 45.0"H => 15.33 sf x 7.17'L = 110.0 cf
Overall Size= 77.0"W x 45.0"H x 7.50'L with 0.33' Overlap
Cap Storage= 14.9 cf x 2 x 4 rows = 119.2 cf

77.0" Wide + 9.0" Spacing = 86.0" C-C Row Spacing

41 Chambers/Row x 7.17' Long +1.85' Cap Length x 2 = 297.67' Row Length +12.0" End Stone x 2 = 299.67' Base Length
4 Rows x 77.0" Wide + 9.0" Spacing x 3 + 12.0" Side Stone x 2 = 29.92' Base Width
9.0" Stone Base + 45.0" Chamber Height + 12.0" Stone Cover = 5.50' Field Height

164 Chambers x 110.0 cf + 14.9 cf Cap Volume x 2 x 4 Rows = 18,151.3 cf Chamber Storage

49,308.2 cf Field - 18,151.3 cf Chambers = 31,156.9 cf Stone x 35.0% Voids = 10,904.9 cf Stone Storage

Chamber Storage + Stone Storage = 29,056.2 cf = 0.667 af
Overall Storage Efficiency = 58.9%
Overall System Size = 299.67' x 29.92' x 5.50'

164 Chambers
1,826.2 cy Field
1,154.0 cy Stone

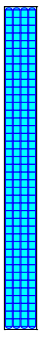

Pond INF-4: INF-4

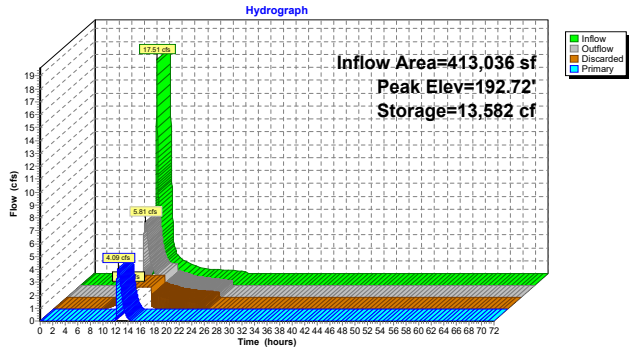

Hydrograph for Pond INF-4: INF-4

Time (hours)	Inflow (cfs)	Storage (cubic-feet)	Elevation (feet)	Outflow (cfs)	Discarded (cfs)	Primary (cfs)
0.00	0.00	0	190.45	0.00	0.00	0.00
2.00	0.00	0	190.45	0.00	0.00	0.00
4.00	0.00	0	190.45	0.00	0.00	0.00
6.00	0.00	0	190.45	0.00	0.00	0.00
8.00	0.04	0	190.45	0.04	0.04	0.00
10.00	0.35	0	190.45	0.35	**0.35**	0.00
12.00	**10.23**	**4,185**	**191.44**	**1.76**	**1.72**	**0.05**
14.00	**1.10**	**4,983**	**191.55**	**1.89**	1.72	**0.18**
16.00	0.59	0	190.45	1.06	1.06	0.00
18.00	0.36	0	190.45	0.73	0.73	0.00
20.00	0.29	0	190.45	0.59	0.59	0.00
22.00	0.24	0	190.45	0.49	0.49	0.00
24.00	0.19	0	190.45	0.39	0.39	0.00
26.00	0.00	0	190.45	0.00	0.00	0.00
28.00	0.00	0	190.45	0.00	0.00	0.00
30.00	0.00	0	190.45	0.00	0.00	0.00
32.00	0.00	0	190.45	0.00	0.00	0.00
34.00	0.00	0	190.45	0.00	0.00	0.00
36.00	0.00	0	190.45	0.00	0.00	0.00
38.00	0.00	0	190.45	0.00	0.00	0.00
40.00	0.00	0	190.45	0.00	0.00	0.00
42.00	0.00	0	190.45	0.00	0.00	0.00
44.00	0.00	0	190.45	0.00	0.00	0.00
46.00	0.00	0	190.45	0.00	0.00	0.00
48.00	0.00	0	190.45	0.00	0.00	0.00
50.00	0.00	0	190.45	0.00	0.00	0.00
52.00	0.00	0	190.45	0.00	0.00	0.00
54.00	0.00	0	190.45	0.00	0.00	0.00
56.00	0.00	0	190.45	0.00	0.00	0.00
58.00	0.00	0	190.45	0.00	0.00	0.00
60.00	0.00	0	190.45	0.00	0.00	0.00
62.00	0.00	0	190.45	0.00	0.00	0.00
64.00	0.00	0	190.45	0.00	0.00	0.00
66.00	0.00	0	190.45	0.00	0.00	0.00
68.00	0.00	0	190.45	0.00	0.00	0.00
70.00	0.00	0	190.45	0.00	0.00	0.00
72.00	0.00	0	190.45	0.00	0.00	0.00

Summary for Pond INF-5: INF-5

Inflow Area = 193,537 sf, 78.84% Impervious, Inflow Depth = 3.64" for 10 yr event
Inflow = 16.95 cfs @ 12.12 hrs, Volume= 58,631 cf
Outflow = 6.25 cfs @ 12.43 hrs, Volume= 58,645 cf, Atten= 63%, Lag= 18.4 min
Discarded = 1.67 cfs @ 11.70 hrs, Volume= 42,719 cf
Primary = 4.58 cfs @ 12.43 hrs, Volume= 15,926 cf
Routed to Link POA-3 : POA-3

Routing by Dyn-Stor-Ind method, Time Span= 0.00-72.00 hrs, dt= 0.01 hrs / 2
Peak Elev= 190.84' @ 12.43 hrs Surf.Area= 8,735 sf Storage= 14,582 cf

Plug-Flow detention time= (not calculated: outflow precedes inflow)
Center-of-Mass det. time= 24.7 min (830.4 - 805.7)

Volume	Invert	Avail.Storage	Storage Description
#1A	188.37'	10,574 cf	**58.58'W x 149.10'L x 5.50'H Field A** 48,041 cf Overall - 17,831 cf Embedded = 30,211 cf x 35.0% Voids
#2A	189.12'	17,831 cf	**ADS_StormTech MC-3500 d +Cap** x 160 Inside #1 Effective Size= 70.4"W x 45.0"H => 15.33 sf x 7.17'L = 110.0 cf Overall Size= 77.0"W x 45.0"H x 7.50'L with 0.33' Overlap 160 Chambers in 8 Rows Cap Storage= 14.9 cf x 2 x 8 rows = 238.4 cf
#3	192.87'	3 cf	**0.83'D x 3.00'H Vertical Cone/Cylinder** x 2
#4	191.56'	79 cf	**5.00'D x 4.00'H Vertical Cone/Cylinder**
#5	195.56'	3,305 cf	**Custom Stage Data (Prismatic)** Listed below (Recalc)
		31,791 cf	Total Available Storage

Storage Group A created with Chamber Wizard

Elevation (feet)	Surf.Area (sq-ft)	Inc.Store (cubic-feet)	Cum.Store (cubic-feet)
195.56	8	0	0
196.00	2,759	609	609
196.50	8,025	2,696	3,305

Device	Routing	Invert	Outlet Devices
#1	Primary	189.25'	**15.0" Round Culvert** L= 100.0' CPP, projecting, no headwall, Ke= 0.900 Inlet / Outlet Invert= 189.25' / 188.25' S= 0.0100 '/' Cc= 0.900 n= 0.010 PVC, smooth interior, Flow Area= 1.23 sf
#2	Discarded	188.37'	**8.270 in/hr Exfiltration over Surface area**

Discarded OutFlow Max=1.67 cfs @ 11.70 hrs HW=188.46' (Free Discharge)
↑**2=Exfiltration** (Exfiltration Controls 1.67 cfs)

Primary OutFlow Max=4.57 cfs @ 12.43 hrs HW=190.84' TW=0.00' (Dynamic Tailwater)
↑**1=Culvert** (Inlet Controls 4.57 cfs @ 3.73 fps)

Pond INF-5: INF-5 - Chamber Wizard Field A

Chamber Model = ADS_StormTechMC-3500 d +Cap (ADS StormTech®MC-3500 d rev 03/14 with Cap volume)
Effective Size= 70.4"W x 45.0"H => 15.33 sf x 7.17'L = 110.0 cf
Overall Size= 77.0"W x 45.0"H x 7.50'L with 0.33' Overlap
Cap Storage= 14.9 cf x 2 x 8 rows = 238.4 cf

77.0" Wide + 9.0" Spacing = 86.0" C-C Row Spacing

20 Chambers/Row x 7.17' Long +1.85' Cap Length x 2 = 147.10' Row Length +12.0" End Stone x 2 = 149.10' Base Length
8 Rows x 77.0" Wide + 9.0" Spacing x 7 + 12.0" Side Stone x 2 = 58.58' Base Width
9.0" Stone Base + 45.0" Chamber Height + 12.0" Stone Cover = 5.50' Field Height

160 Chambers x 110.0 cf + 14.9 cf Cap Volume x 2 x 8 Rows = 17,830.7 cf Chamber Storage

48,041.3 cf Field - 17,830.7 cf Chambers = 30,210.6 cf Stone x 35.0% Voids = 10,573.7 cf Stone Storage

Chamber Storage + Stone Storage = 28,404.4 cf = 0.652 af
Overall Storage Efficiency = 59.1%
Overall System Size = 149.10' x 58.58' x 5.50'

160 Chambers
1,779.3 cy Field
1,118.9 cy Stone

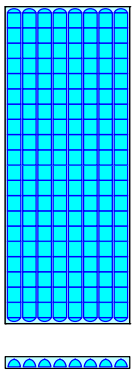

Pond INF-5: INF-5

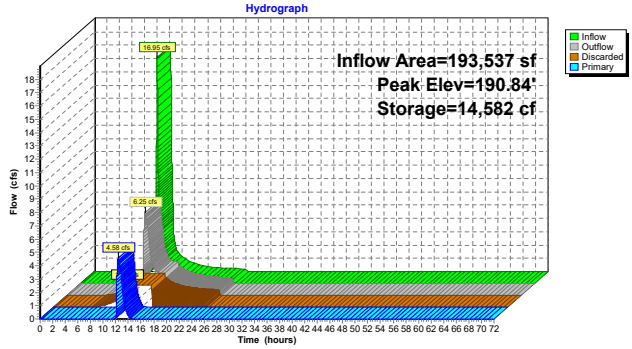

Hydrograph for Pond INF-5: INF-5

Time (hours)	Inflow (cfs)	Storage (cubic-feet)	Elevation (feet)	Outflow (cfs)	Discarded (cfs)	Primary (cfs)
0.00	0.00	0	188.37	0.00	0.00	0.00
2.00	0.00	0	188.37	0.00	0.00	0.00
4.00	0.00	0	188.37	0.00	0.00	0.00
6.00	0.02	0	188.37	0.02	0.02	0.00
8.00	0.14	0	188.37	0.14	0.14	0.00
10.00	0.52	0	188.37	0.52	**0.52**	0.00
12.00	**8.85**	**4,190**	**189.37**	**1.73**	**1.67**	**0.06**
14.00	**1.10**	**5,142**	**189.50**	**1.91**	1.67	**0.24**
16.00	0.59	0	188.37	0.00	0.00	0.00
18.00	0.36	0	188.37	0.00	0.00	0.00
20.00	0.29	0	188.37	0.00	0.00	0.00
22.00	0.24	0	188.37	0.00	0.00	0.00
24.00	0.19	0	188.37	0.00	0.00	0.00
26.00	0.00	0	188.37	0.00	0.00	0.00
28.00	0.00	0	188.37	0.00	0.00	0.00
30.00	0.00	0	188.37	0.00	0.00	0.00
32.00	0.00	0	188.37	0.00	0.00	0.00
34.00	0.00	0	188.37	0.00	0.00	0.00
36.00	0.00	0	188.37	0.00	0.00	0.00
38.00	0.00	0	188.37	0.00	0.00	0.00
40.00	0.00	0	188.37	0.00	0.00	0.00
42.00	0.00	0	188.37	0.00	0.00	0.00
44.00	0.00	0	188.37	0.00	0.00	0.00
46.00	0.00	0	188.37	0.00	0.00	0.00
48.00	0.00	0	188.37	0.00	0.00	0.00
50.00	0.00	0	188.37	0.00	0.00	0.00
52.00	0.00	0	188.37	0.00	0.00	0.00
54.00	0.00	0	188.37	0.00	0.00	0.00
56.00	0.00	0	188.37	0.00	0.00	0.00
58.00	0.00	0	188.37	0.00	0.00	0.00
60.00	0.00	0	188.37	0.00	0.00	0.00
62.00	0.00	0	188.37	0.00	0.00	0.00
64.00	0.00	0	188.37	0.00	0.00	0.00
66.00	0.00	0	188.37	0.00	0.00	0.00
68.00	0.00	0	188.37	0.00	0.00	0.00
70.00	0.00	0	188.37	0.00	0.00	0.00
72.00	0.00	0	188.37	0.00	0.00	0.00

Summary for Link POA-1: POA-1

Inflow Area = 85,683 sf, 26.89% Impervious, Inflow Depth = 1.77" for 10 yr event
Inflow = 3.92 cfs @ 12.09 hrs, Volume= 12,670 cf
Primary = 3.92 cfs @ 12.09 hrs, Volume= 12,670 cf, Atten= 0%, Lag= 0.0 min
Routed to nonexistent node OFF SITE

Primary outflow = Inflow, Time Span= 0.00-72.00 hrs, dt= 0.01 hrs

Link POA-1: POA-1

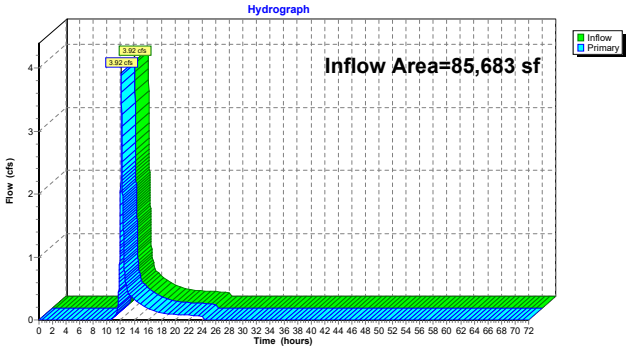

Hydrograph for Link POA-1: POA-1

Time (hours)	Inflow (cfs)	Elevation (feet)	Primary (cfs)	Time (hours)	Inflow (cfs)	Elevation (feet)	Primary (cfs)
0.00	0.00	**0.00**	0.00	52.00	0.00	0.00	0.00
1.00	0.00	0.00	0.00	53.00	0.00	0.00	0.00
2.00	0.00	0.00	0.00	54.00	0.00	0.00	0.00
3.00	0.00	0.00	0.00	55.00	0.00	0.00	0.00
4.00	0.00	0.00	0.00	56.00	0.00	0.00	0.00
5.00	0.00	0.00	0.00	57.00	0.00	0.00	0.00
6.00	0.00	0.00	0.00	58.00	0.00	0.00	0.00
7.00	0.00	0.00	0.00	59.00	0.00	0.00	0.00
8.00	0.00	0.00	0.00	60.00	0.00	0.00	0.00
9.00	0.00	0.00	0.00	61.00	0.00	0.00	0.00
10.00	0.00	0.00	0.00	62.00	0.00	0.00	0.00
11.00	0.05	0.00	0.05	63.00	0.00	0.00	0.00
12.00	**2.03**	0.00	**2.03**	64.00	0.00	0.00	0.00
13.00	**0.47**	0.00	**0.47**	65.00	0.00	0.00	0.00
14.00	0.31	0.00	0.31	66.00	0.00	0.00	0.00
15.00	0.24	0.00	0.24	67.00	0.00	0.00	0.00
16.00	0.18	0.00	0.18	68.00	0.00	0.00	0.00
17.00	0.14	0.00	0.14	69.00	0.00	0.00	0.00
18.00	0.11	0.00	0.11	70.00	0.00	0.00	0.00
19.00	0.10	0.00	0.10	71.00	0.00	0.00	0.00
20.00	0.09	0.00	0.09	72.00	0.00	0.00	0.00
21.00	0.08	0.00	0.08				
22.00	0.07	0.00	0.07				
23.00	0.07	0.00	0.07				
24.00	0.06	0.00	0.06				
25.00	0.00	0.00	0.00				
26.00	0.00	0.00	0.00				
27.00	0.00	0.00	0.00				
28.00	0.00	0.00	0.00				
29.00	0.00	0.00	0.00				
30.00	0.00	0.00	0.00				
31.00	0.00	0.00	0.00				
32.00	0.00	0.00	0.00				
33.00	0.00	0.00	0.00				
34.00	0.00	0.00	0.00				
35.00	0.00	0.00	0.00				
36.00	0.00	0.00	0.00				
37.00	0.00	0.00	0.00				
38.00	0.00	0.00	0.00				
39.00	0.00	0.00	0.00				
40.00	0.00	0.00	0.00				
41.00	0.00	0.00	0.00				
42.00	0.00	0.00	0.00				
43.00	0.00	0.00	0.00				
44.00	0.00	0.00	0.00				
45.00	0.00	0.00	0.00				
46.00	0.00	0.00	0.00				
47.00	0.00	0.00	0.00				
48.00	0.00	0.00	0.00				
49.00	0.00	0.00	0.00				
50.00	0.00	0.00	0.00				
51.00	0.00	0.00	0.00				

Summary for Link POA-2: POA-2

Inflow Area = 401,972 sf, 49.31% Impervious, Inflow Depth = 0.72" for 10 yr event
Inflow = 7.42 cfs @ 12.42 hrs, Volume= 24,075 cf
Primary = 7.42 cfs @ 12.42 hrs, Volume= 24,075 cf, Atten= 0%, Lag= 0.0 min
Routed to nonexistent node OFF SITE

Primary outflow = Inflow, Time Span= 0.00-72.00 hrs, dt= 0.01 hrs

Link POA-2: POA-2

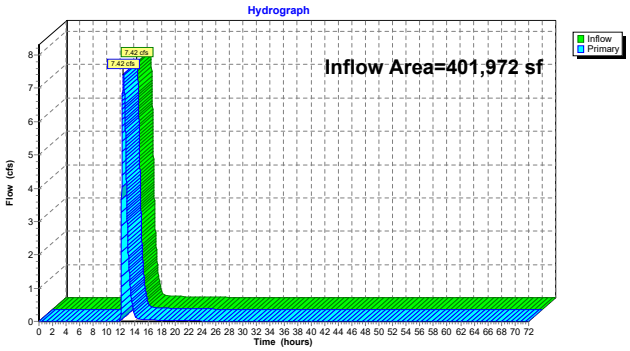

Hydrograph for Link POA-2: POA-2

Time (hours)	Inflow (cfs)	Elevation (feet)	Primary (cfs)	Time (hours)	Inflow (cfs)	Elevation (feet)	Primary (cfs)
0.00	0.00	**0.00**	0.00	52.00	0.00	0.00	0.00
1.00	0.00	0.00	0.00	53.00	0.00	0.00	0.00
2.00	0.00	0.00	0.00	54.00	0.00	0.00	0.00
3.00	0.00	0.00	0.00	55.00	0.00	0.00	0.00
4.00	0.00	0.00	0.00	56.00	0.00	0.00	0.00
5.00	0.00	0.00	0.00	57.00	0.00	0.00	0.00
6.00	0.00	0.00	0.00	58.00	0.00	0.00	0.00
7.00	0.00	0.00	0.00	59.00	0.00	0.00	0.00
8.00	0.00	0.00	0.00	60.00	0.00	0.00	0.00
9.00	0.00	0.00	0.00	61.00	0.00	0.00	0.00
10.00	0.00	0.00	0.00	62.00	0.00	0.00	0.00
11.00	0.00	0.00	0.00	63.00	0.00	0.00	0.00
12.00	**0.05**	0.00	**0.05**	64.00	0.00	0.00	0.00
13.00	**2.92**	0.00	**2.92**	65.00	0.00	0.00	0.00
14.00	0.23	0.00	0.23	66.00	0.00	0.00	0.00
15.00	0.06	0.00	0.06	67.00	0.00	0.00	0.00
16.00	0.05	0.00	0.05	68.00	0.00	0.00	0.00
17.00	0.04	0.00	0.04	69.00	0.00	0.00	0.00
18.00	0.03	0.00	0.03	70.00	0.00	0.00	0.00
19.00	0.03	0.00	0.03	71.00	0.00	0.00	0.00
20.00	0.03	0.00	0.03	72.00	0.00	0.00	0.00
21.00	0.03	0.00	0.03				
22.00	0.03	0.00	0.03				
23.00	0.02	0.00	0.02				
24.00	0.02	0.00	0.02				
25.00	0.00	0.00	0.00				
26.00	0.00	0.00	0.00				
27.00	0.00	0.00	0.00				
28.00	0.00	0.00	0.00				
29.00	0.00	0.00	0.00				
30.00	0.00	0.00	0.00				
31.00	0.00	0.00	0.00				
32.00	0.00	0.00	0.00				
33.00	0.00	0.00	0.00				
34.00	0.00	0.00	0.00				
35.00	0.00	0.00	0.00				
36.00	0.00	0.00	0.00				
37.00	0.00	0.00	0.00				
38.00	0.00	0.00	0.00				
39.00	0.00	0.00	0.00				
40.00	0.00	0.00	0.00				
41.00	0.00	0.00	0.00				
42.00	0.00	0.00	0.00				
43.00	0.00	0.00	0.00				
44.00	0.00	0.00	0.00				
45.00	0.00	0.00	0.00				
46.00	0.00	0.00	0.00				
47.00	0.00	0.00	0.00				
48.00	0.00	0.00	0.00				
49.00	0.00	0.00	0.00				
50.00	0.00	0.00	0.00				
51.00	0.00	0.00	0.00				

Summary for Link POA-3: POA-3

Inflow Area = 729,194 sf, 46.98% Impervious, Inflow Depth = 0.83" for 10 yr event
Inflow = 11.89 cfs @ 12.20 hrs, Volume= 50,154 cf
Primary = 11.89 cfs @ 12.20 hrs, Volume= 50,154 cf, Atten= 0%, Lag= 0.0 min
Routed to nonexistent node OFF SITE

Primary outflow = Inflow, Time Span= 0.00-72.00 hrs, dt= 0.01 hrs

Link POA-3: POA-3

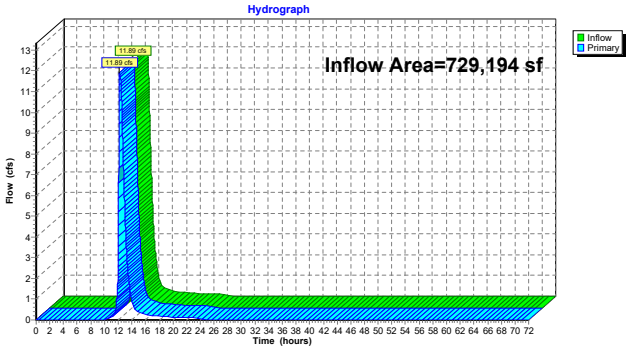

Hydrograph for Link POA-3: POA-3

Time (hours)	Inflow (cfs)	Elevation (feet)	Primary (cfs)	Time (hours)	Inflow (cfs)	Elevation (feet)	Primary (cfs)
0.00	0.00	**0.00**	0.00	52.00	0.00	0.00	0.00
1.00	0.00	0.00	0.00	53.00	0.00	0.00	0.00
2.00	0.00	0.00	0.00	54.00	0.00	0.00	0.00
3.00	0.00	0.00	0.00	55.00	0.00	0.00	0.00
4.00	0.00	0.00	0.00	56.00	0.00	0.00	0.00
5.00	0.00	0.00	0.00	57.00	0.00	0.00	0.00
6.00	0.00	0.00	0.00	58.00	0.00	0.00	0.00
7.00	0.00	0.00	0.00	59.00	0.00	0.00	0.00
8.00	0.00	0.00	0.00	60.00	0.00	0.00	0.00
9.00	0.00	0.00	0.00	61.00	0.00	0.00	0.00
10.00	0.00	0.00	0.00	62.00	0.00	0.00	0.00
11.00	0.12	0.00	0.12	63.00	0.00	0.00	0.00
12.00	**2.84**	0.00	**2.84**	64.00	0.00	0.00	0.00
13.00	**4.97**	0.00	**4.97**	65.00	0.00	0.00	0.00
14.00	0.91	0.00	0.91	66.00	0.00	0.00	0.00
15.00	0.38	0.00	0.38	67.00	0.00	0.00	0.00
16.00	0.28	0.00	0.28	68.00	0.00	0.00	0.00
17.00	0.22	0.00	0.22	69.00	0.00	0.00	0.00
18.00	0.17	0.00	0.17	70.00	0.00	0.00	0.00
19.00	0.15	0.00	0.15	71.00	0.00	0.00	0.00
20.00	0.14	0.00	0.14	72.00	0.00	0.00	0.00
21.00	0.13	0.00	0.13				
22.00	0.11	0.00	0.11				
23.00	0.10	0.00	0.10				
24.00	0.09	0.00	0.09				
25.00	0.00	0.00	0.00				
26.00	0.00	0.00	0.00				
27.00	0.00	0.00	0.00				
28.00	0.00	0.00	0.00				
29.00	0.00	0.00	0.00				
30.00	0.00	0.00	0.00				
31.00	0.00	0.00	0.00				
32.00	0.00	0.00	0.00				
33.00	0.00	0.00	0.00				
34.00	0.00	0.00	0.00				
35.00	0.00	0.00	0.00				
36.00	0.00	0.00	0.00				
37.00	0.00	0.00	0.00				
38.00	0.00	0.00	0.00				
39.00	0.00	0.00	0.00				
40.00	0.00	0.00	0.00				
41.00	0.00	0.00	0.00				
42.00	0.00	0.00	0.00				
43.00	0.00	0.00	0.00				
44.00	0.00	0.00	0.00				
45.00	0.00	0.00	0.00				
46.00	0.00	0.00	0.00				
47.00	0.00	0.00	0.00				
48.00	0.00	0.00	0.00				
49.00	0.00	0.00	0.00				
50.00	0.00	0.00	0.00				
51.00	0.00	0.00	0.00				

Summary for Link POA-4: POA-4

Inflow Area = 23,914 sf, 11.66% Impervious, Inflow Depth = 0.60" for 10 yr event
Inflow = 0.17 cfs @ 12.31 hrs, Volume= 1,200 cf
Primary = 0.17 cfs @ 12.31 hrs, Volume= 1,200 cf, Atten= 0%, Lag= 0.0 min
Routed to nonexistent node OFF SITE

Primary outflow = Inflow, Time Span= 0.00-72.00 hrs, dt= 0.01 hrs

Link POA-4: POA-4

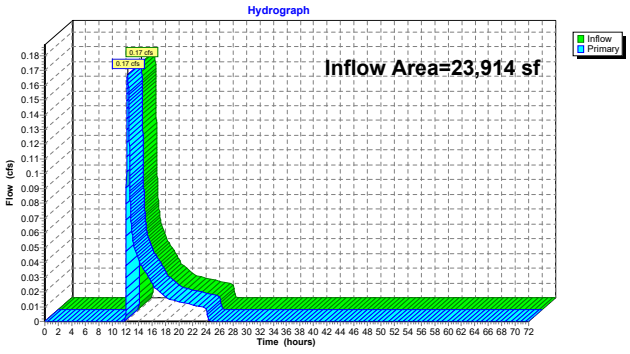

Hydrograph for Link POA-4: POA-4

Time (hours)	Inflow (cfs)	Elevation (feet)	Primary (cfs)	Time (hours)	Inflow (cfs)	Elevation (feet)	Primary (cfs)
0.00	0.00	**0.00**	0.00	52.00	0.00	0.00	0.00
1.00	0.00	0.00	0.00	53.00	0.00	0.00	0.00
2.00	0.00	0.00	0.00	54.00	0.00	0.00	0.00
3.00	0.00	0.00	0.00	55.00	0.00	0.00	0.00
4.00	0.00	0.00	0.00	56.00	0.00	0.00	0.00
5.00	0.00	0.00	0.00	57.00	0.00	0.00	0.00
6.00	0.00	0.00	0.00	58.00	0.00	0.00	0.00
7.00	0.00	0.00	0.00	59.00	0.00	0.00	0.00
8.00	0.00	0.00	0.00	60.00	0.00	0.00	0.00
9.00	0.00	0.00	0.00	61.00	0.00	0.00	0.00
10.00	0.00	0.00	0.00	62.00	0.00	0.00	0.00
11.00	0.00	0.00	0.00	63.00	0.00	0.00	0.00
12.00	**0.00**	0.00	**0.00**	64.00	0.00	0.00	0.00
13.00	**0.06**	0.00	**0.06**	65.00	0.00	0.00	0.00
14.00	0.04	0.00	0.04	66.00	0.00	0.00	0.00
15.00	0.03	0.00	0.03	67.00	0.00	0.00	0.00
16.00	0.03	0.00	0.03	68.00	0.00	0.00	0.00
17.00	0.02	0.00	0.02	69.00	0.00	0.00	0.00
18.00	0.02	0.00	0.02	70.00	0.00	0.00	0.00
19.00	0.01	0.00	0.01	71.00	0.00	0.00	0.00
20.00	0.01	0.00	0.01	72.00	0.00	0.00	0.00
21.00	0.01	0.00	0.01				
22.00	0.01	0.00	0.01				
23.00	0.01	0.00	0.01				
24.00	0.01	0.00	0.01				
25.00	0.00	0.00	0.00				
26.00	0.00	0.00	0.00				
27.00	0.00	0.00	0.00				
28.00	0.00	0.00	0.00				
29.00	0.00	0.00	0.00				
30.00	0.00	0.00	0.00				
31.00	0.00	0.00	0.00				
32.00	0.00	0.00	0.00				
33.00	0.00	0.00	0.00				
34.00	0.00	0.00	0.00				
35.00	0.00	0.00	0.00				
36.00	0.00	0.00	0.00				
37.00	0.00	0.00	0.00				
38.00	0.00	0.00	0.00				
39.00	0.00	0.00	0.00				
40.00	0.00	0.00	0.00				
41.00	0.00	0.00	0.00				
42.00	0.00	0.00	0.00				
43.00	0.00	0.00	0.00				
44.00	0.00	0.00	0.00				
45.00	0.00	0.00	0.00				
46.00	0.00	0.00	0.00				
47.00	0.00	0.00	0.00				
48.00	0.00	0.00	0.00				
49.00	0.00	0.00	0.00				
50.00	0.00	0.00	0.00				
51.00	0.00	0.00	0.00				

Time span=0.00-72.00 hrs, dt=0.01 hrs, 7201 points x 2
Runoff by SCS TR-20 method, UH=SCS, Weighted-CN
Reach routing by Dyn-Stor-Ind method - Pond routing by Dyn-Stor-Ind method

SubcatchmentPWS-1: PWS-1 Runoff Area=1.967 ac 26.89% Impervious Runoff Depth=2.65"
Tc=6.0 min CN=65 Runoff=6.02 cfs 18,948 cf

SubcatchmentPWS-2A: PWS-2A Runoff Area=2.128 ac 0.00% Impervious Runoff Depth=0.57"
Flow Length=249' Slope=0.0125 '/' Tc=11.0 min CN=39 Runoff=0.52 cfs 4,397 cf

SubcatchmentPWS-2B: PWS-2B Runoff Area=3.009 ac 68.63% Impervious Runoff Depth=4.05"
Tc=6.0 min CN=79 Runoff=14.22 cfs 44,214 cf

SubcatchmentPWS-2C: PWS-2C Runoff Area=4.091 ac 60.74% Impervious Runoff Depth=4.05"
Flow Length=359' Tc=12.1 min CN=79 Runoff=15.87 cfs 60,112 cf

SubcatchmentPWS-3A: PWS-3A Runoff Area=4.898 ac 65.19% Impervious Runoff Depth=4.15"
Tc=6.0 min CN=80 Runoff=23.71 cfs 73,842 cf

SubcatchmentPWS-3B: PWS-3B Runoff Area=4.584 ac 1.81% Impervious Runoff Depth=0.76"
Flow Length=233' Tc=12.3 min CN=42 Runoff=1.81 cfs 12,685 cf

SubcatchmentPWS-3C: PWS-3C Runoff Area=4.443 ac 78.84% Impervious Runoff Depth=4.80"
Flow Length=184' Tc=8.8 min CN=86 Runoff=22.13 cfs 77,417 cf

SubcatchmentPWS-3D: PWS-3D Runoff Area=2.815 ac 38.54% Impervious Runoff Depth=2.94"
Flow Length=235' Tc=8.3 min CN=68 Runoff=8.89 cfs 30,037 cf

SubcatchmentPWS-4: PWS-4 Runoff Area=0.549 ac 11.66% Impervious Runoff Depth=1.12"
Flow Length=111' Tc=12.9 min CN=47 Runoff=0.42 cfs 2,229 cf

Pond INF-1: INF-1 Peak Elev=180.12' Storage=13,127 cf Inflow=15.87 cfs 60,112 cf
s 36,939 cf Primary=3.77 cfs 13,065 cf Secondary=2.71 cfs 10,109 cf Tertiary=0.00 cfs 0 cf Outflow=7.72 cfs 60,113 cf

Pond INF-2: INF-2 Peak Elev=188.68' Storage=11,039 cf Inflow=14.22 cfs 44,214 cf
Discarded=1.02 cfs 28,795 cf Primary=3.86 cfs 15,426 cf Outflow=4.88 cfs 44,221 cf

Pond INF-3: INF-3 Peak Elev=193.19' Storage=2,250 cf Inflow=1.81 cfs 12,685 cf
Discarded=0.40 cfs 10,559 cf Primary=0.78 cfs 2,128 cf Outflow=1.18 cfs 12,687 cf

Pond INF-4: INF-4 Peak Elev=193.58' Storage=19,272 cf Inflow=23.71 cfs 75,970 cf
Discarded=1.72 cfs 49,419 cf Primary=5.95 cfs 26,565 cf Outflow=7.67 cfs 75,983 cf

Pond INF-5: INF-5 Peak Elev=191.69' Storage=19,952 cf Inflow=22.13 cfs 77,417 cf
Discarded=1.68 cfs 50,956 cf Primary=6.28 cfs 26,461 cf Outflow=7.96 cfs 77,417 cf

Link POA-1: POA-1 Inflow=6.02 cfs 18,948 cf
Primary=6.02 cfs 18,948 cf

Link POA-2: POA-2 Inflow=10.84 cfs 42,996 cf
Primary=10.84 cfs 42,996 cf

Link POA-3: POA-3 Inflow=17.92 cfs 83,063 cf
Primary=17.92 cfs 83,063 cf

Link POA-4: POA-4 Inflow=0.42 cfs 2,229 cf
Primary=0.42 cfs 2,229 cf

Total Runoff Area = 1,240,763 sf Runoff Volume = 323,881 cf Average Runoff Depth = 3.13"
54.34% Pervious = 674,178 sf 45.66% Impervious = 566,585 sf

Summary for Subcatchment PWS-1: PWS-1

Runoff = 6.02 cfs @ 12.09 hrs, Volume= 18,948 cf, Depth= 2.65"
Routed to Link POA-1 : POA-1

Runoff by SCS TR-20 method, UH=SCS, Weighted-CN, Time Span= 0.00-72.00 hrs, dt= 0.01 hrs
Type III 24-hr 25 yr Rainfall=6.41"

Area (ac)	CN	Description
0.529	98	Paved parking, HSG A
1.307	49	50-75% Grass cover, Fair, HSG A
0.131	96	Gravel surface, HSG A
1.967	65	Weighted Average
1.438		73.11% Pervious Area
0.529		26.89% Impervious Area

Tc (min)	Length (feet)	Slope (ft/ft)	Velocity (ft/sec)	Capacity (cfs)	Description
6.0					**Direct Entry, PAVEMENT TC**

Subcatchment PWS-1: PWS-1

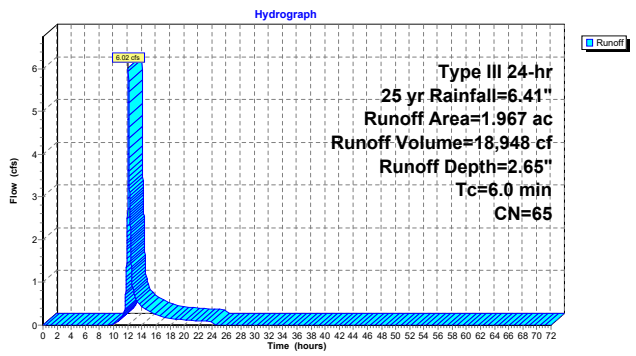

Hydrograph for Subcatchment PWS-1: PWS-1

Time (hours)	Precip. (inches)	Excess (inches)	Runoff (cfs)	Time (hours)	Precip. (inches)	Excess (inches)	Runoff (cfs)
0.00	0.00	0.00	0.00	52.00	6.41	2.65	0.00
1.00	0.06	0.00	0.00	53.00	6.41	2.65	0.00
2.00	0.13	0.00	0.00	54.00	6.41	2.65	0.00
3.00	0.20	0.00	0.00	55.00	6.41	2.65	0.00
4.00	0.28	0.00	0.00	56.00	6.41	2.65	0.00
5.00	0.36	0.00	0.00	57.00	6.41	2.65	0.00
6.00	0.46	0.00	0.00	58.00	6.41	2.65	0.00
7.00	0.58	0.00	0.00	59.00	6.41	2.65	0.00
8.00	0.73	0.00	0.00	60.00	6.41	2.65	0.00
9.00	0.93	0.00	0.00	61.00	6.41	2.65	0.00
10.00	1.21	0.00	0.02	62.00	6.41	2.65	0.00
11.00	1.60	0.05	0.14	63.00	6.41	2.65	0.00
12.00	3.20	0.60	**3.27**	64.00	6.41	2.65	0.00
13.00	4.81	1.53	**0.67**	65.00	6.41	2.65	0.00
14.00	5.20	1.79	0.44	66.00	6.41	2.65	0.00
15.00	5.48	1.98	0.34	67.00	6.41	2.65	0.00
16.00	5.68	2.12	0.24	68.00	6.41	2.65	0.00
17.00	5.83	2.23	0.20	69.00	6.41	2.65	0.00
18.00	5.95	2.31	0.15	70.00	6.41	2.65	0.00
19.00	6.05	2.38	0.14	71.00	6.41	2.65	0.00
20.00	6.13	2.45	0.12	72.00	6.41	2.65	0.00
21.00	6.21	2.51	0.11				
22.00	6.29	2.56	0.10				
23.00	6.35	2.61	0.09				
24.00	**6.41**	**2.65**	0.08				
25.00	6.41	2.65	0.00				
26.00	6.41	2.65	0.00				
27.00	6.41	2.65	0.00				
28.00	6.41	2.65	0.00				
29.00	6.41	2.65	0.00				
30.00	6.41	2.65	0.00				
31.00	6.41	2.65	0.00				
32.00	6.41	2.65	0.00				
33.00	6.41	2.65	0.00				
34.00	6.41	2.65	0.00				
35.00	6.41	2.65	0.00				
36.00	6.41	2.65	0.00				
37.00	6.41	2.65	0.00				
38.00	6.41	2.65	0.00				
39.00	6.41	2.65	0.00				
40.00	6.41	2.65	0.00				
41.00	6.41	2.65	0.00				
42.00	6.41	2.65	0.00				
43.00	6.41	2.65	0.00				
44.00	6.41	2.65	0.00				
45.00	6.41	2.65	0.00				
46.00	6.41	2.65	0.00				
47.00	6.41	2.65	0.00				
48.00	6.41	2.65	0.00				
49.00	6.41	2.65	0.00				
50.00	6.41	2.65	0.00				
51.00	6.41	2.65	0.00				

Summary for Subcatchment PWS-2A: PWS-2A

Runoff = 0.52 cfs @ 12.38 hrs, Volume= 4,397 cf, Depth= 0.57"
Routed to Link POA-2 : POA-2

Runoff by SCS TR-20 method, UH=SCS, Weighted-CN, Time Span= 0.00-72.00 hrs, dt= 0.01 hrs
Type III 24-hr 25 yr Rainfall=6.41"

Area (ac)	CN	Description
2.128	39	>75% Grass cover, Good, HSG A
2.128		100.00% Pervious Area

Tc (min)	Length (feet)	Slope (ft/ft)	Velocity (ft/sec)	Capacity (cfs)	Description
6.8	50	0.0125	0.12		**Sheet Flow, 50 FT SHEET FLOW** Grass: Short n= 0.150 P2= 3.20"
4.2	199	0.0125	0.78		**Shallow Concentrated Flow, 199 FT SHALLOW GRASS** Short Grass Pasture Kv= 7.0 fps
11.0	249	Total			

Subcatchment PWS-2A: PWS-2A

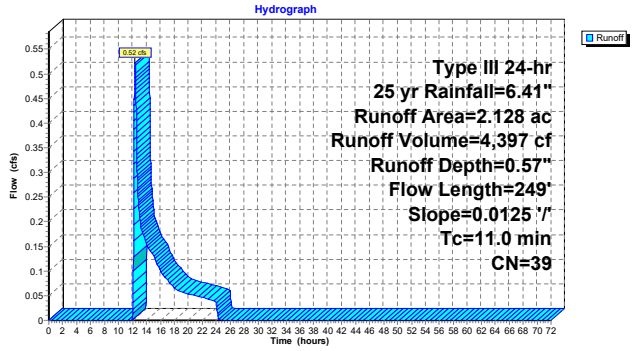

Hydrograph for Subcatchment PWS-2A: PWS-2A

Time (hours)	Precip. (inches)	Excess (inches)	Runoff (cfs)	Time (hours)	Precip. (inches)	Excess (inches)	Runoff (cfs)
0.00	0.00	0.00	0.00	52.00	6.41	0.57	0.00
1.00	0.06	0.00	0.00	53.00	6.41	0.57	0.00
2.00	0.13	0.00	0.00	54.00	6.41	0.57	0.00
3.00	0.20	0.00	0.00	55.00	6.41	0.57	0.00
4.00	0.28	0.00	0.00	56.00	6.41	0.57	0.00
5.00	0.36	0.00	0.00	57.00	6.41	0.57	0.00
6.00	0.46	0.00	0.00	58.00	6.41	0.57	0.00
7.00	0.58	0.00	0.00	59.00	6.41	0.57	0.00
8.00	0.73	0.00	0.00	60.00	6.41	0.57	0.00
9.00	0.93	0.00	0.00	61.00	6.41	0.57	0.00
10.00	1.21	0.00	0.00	62.00	6.41	0.57	0.00
11.00	1.60	0.00	0.00	63.00	6.41	0.57	0.00
12.00	3.20	0.00	**0.00**	64.00	6.41	0.57	0.00
13.00	4.81	0.16	**0.21**	65.00	6.41	0.57	0.00
14.00	5.20	0.24	0.16	66.00	6.41	0.57	0.00
15.00	5.48	0.31	0.13	67.00	6.41	0.57	0.00
16.00	5.68	0.36	0.10	68.00	6.41	0.57	0.00
17.00	5.83	0.40	0.08	69.00	6.41	0.57	0.00
18.00	5.95	0.43	0.07	70.00	6.41	0.57	0.00
19.00	6.05	0.46	0.06	71.00	6.41	0.57	0.00
20.00	6.13	0.48	0.05	72.00	6.41	0.57	0.00
21.00	6.21	0.51	0.05				
22.00	6.29	0.53	0.05				
23.00	6.35	0.55	0.04				
24.00	**6.41**	**0.57**	0.04				
25.00	6.41	0.57	0.00				
26.00	6.41	0.57	0.00				
27.00	6.41	0.57	0.00				
28.00	6.41	0.57	0.00				
29.00	6.41	0.57	0.00				
30.00	6.41	0.57	0.00				
31.00	6.41	0.57	0.00				
32.00	6.41	0.57	0.00				
33.00	6.41	0.57	0.00				
34.00	6.41	0.57	0.00				
35.00	6.41	0.57	0.00				
36.00	6.41	0.57	0.00				
37.00	6.41	0.57	0.00				
38.00	6.41	0.57	0.00				
39.00	6.41	0.57	0.00				
40.00	6.41	0.57	0.00				
41.00	6.41	0.57	0.00				
42.00	6.41	0.57	0.00				
43.00	6.41	0.57	0.00				
44.00	6.41	0.57	0.00				
45.00	6.41	0.57	0.00				
46.00	6.41	0.57	0.00				
47.00	6.41	0.57	0.00				
48.00	6.41	0.57	0.00				
49.00	6.41	0.57	0.00				
50.00	6.41	0.57	0.00				
51.00	6.41	0.57	0.00				

Summary for Subcatchment PWS-2B: PWS-2B

Runoff = 14.22 cfs @ 12.09 hrs, Volume= 44,214 cf, Depth= 4.05"
Routed to Pond INF-2 : INF-2

Runoff by SCS TR-20 method, UH=SCS, Weighted-CN, Time Span= 0.00-72.00 hrs, dt= 0.01 hrs
Type III 24-hr 25 yr Rainfall=6.41"

Area (ac)	CN	Description
2.065	98	Paved parking, HSG A
0.944	39	>75% Grass cover, Good, HSG A
3.009	79	Weighted Average
0.944		31.37% Pervious Area
2.065		68.63% Impervious Area

Tc (min)	Length (feet)	Slope (ft/ft)	Velocity (ft/sec)	Capacity (cfs)	Description
6.0					**Direct Entry, PAVEMENT TC**

Subcatchment PWS-2B: PWS-2B

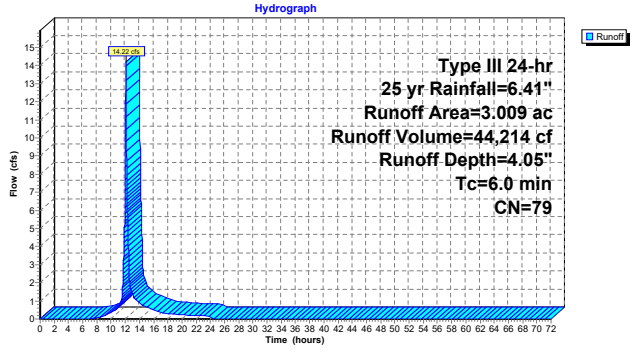

Hydrograph for Subcatchment PWS-2B: PWS-2B

Time (hours)	Precip. (inches)	Excess (inches)	Runoff (cfs)	Time (hours)	Precip. (inches)	Excess (inches)	Runoff (cfs)
0.00	0.00	0.00	0.00	52.00	6.41	4.05	0.00
1.00	0.06	0.00	0.00	53.00	6.41	4.05	0.00
2.00	0.13	0.00	0.00	54.00	6.41	4.05	0.00
3.00	0.20	0.00	0.00	55.00	6.41	4.05	0.00
4.00	0.28	0.00	0.00	56.00	6.41	4.05	0.00
5.00	0.36	0.00	0.00	57.00	6.41	4.05	0.00
6.00	0.46	0.00	0.00	58.00	6.41	4.05	0.00
7.00	0.58	0.00	0.01	59.00	6.41	4.05	0.00
8.00	0.73	0.01	0.06	60.00	6.41	4.05	0.00
9.00	0.93	0.05	0.17	61.00	6.41	4.05	0.00
10.00	1.21	0.14	0.33	62.00	6.41	4.05	0.00
11.00	1.60	0.31	0.66	63.00	6.41	4.05	0.00
12.00	3.20	1.34	**8.41**	64.00	6.41	4.05	0.00
13.00	4.81	2.64	**1.35**	65.00	6.41	4.05	0.00
14.00	5.20	2.97	0.86	66.00	6.41	4.05	0.00
15.00	5.48	3.22	0.66	67.00	6.41	4.05	0.00
16.00	5.68	3.39	0.47	68.00	6.41	4.05	0.00
17.00	5.83	3.53	0.37	69.00	6.41	4.05	0.00
18.00	5.95	3.63	0.29	70.00	6.41	4.05	0.00
19.00	6.05	3.72	0.25	71.00	6.41	4.05	0.00
20.00	6.13	3.80	0.23	72.00	6.41	4.05	0.00
21.00	6.21	3.87	0.21				
22.00	6.29	3.94	0.19				
23.00	6.35	4.00	0.17				
24.00	**6.41**	**4.05**	0.15				
25.00	6.41	4.05	0.00				
26.00	6.41	4.05	0.00				
27.00	6.41	4.05	0.00				
28.00	6.41	4.05	0.00				
29.00	6.41	4.05	0.00				
30.00	6.41	4.05	0.00				
31.00	6.41	4.05	0.00				
32.00	6.41	4.05	0.00				
33.00	6.41	4.05	0.00				
34.00	6.41	4.05	0.00				
35.00	6.41	4.05	0.00				
36.00	6.41	4.05	0.00				
37.00	6.41	4.05	0.00				
38.00	6.41	4.05	0.00				
39.00	6.41	4.05	0.00				
40.00	6.41	4.05	0.00				
41.00	6.41	4.05	0.00				
42.00	6.41	4.05	0.00				
43.00	6.41	4.05	0.00				
44.00	6.41	4.05	0.00				
45.00	6.41	4.05	0.00				
46.00	6.41	4.05	0.00				
47.00	6.41	4.05	0.00				
48.00	6.41	4.05	0.00				
49.00	6.41	4.05	0.00				
50.00	6.41	4.05	0.00				
51.00	6.41	4.05	0.00				

Summary for Subcatchment PWS-2C: PWS-2C

Runoff = 15.87 cfs @ 12.17 hrs, Volume= 60,112 cf, Depth= 4.05"
Routed to Pond INF-1 : INF-1

Runoff by SCS TR-20 method, UH=SCS, Weighted-CN, Time Span= 0.00-72.00 hrs, dt= 0.01 hrs
Type III 24-hr 25 yr Rainfall=6.41"

Area (ac)	CN	Description
1.964	98	Paved parking, HSG A
1.606	49	50-75% Grass cover, Fair, HSG A
0.521	98	Roofs, HSG A
4.091	79	Weighted Average
1.606		39.26% Pervious Area
2.485		60.74% Impervious Area

Tc (min)	Length (feet)	Slope (ft/ft)	Velocity (ft/sec)	Capacity (cfs)	Description
6.8	50	0.0125	0.12		**Sheet Flow, 50 FT SHEET FLOW** Grass: Short n= 0.150 P2= 3.20"
1.5	72	0.0125	0.78		**Shallow Concentrated Flow, 72 FT SHALLOW GRASS** Short Grass Pasture Kv= 7.0 fps
1.4	72	0.0149	0.85		**Shallow Concentrated Flow, 72 FT SHALLOW GRASS** Short Grass Pasture Kv= 7.0 fps
1.3	85	0.0250	1.11		**Shallow Concentrated Flow, 85 FT SHALLOW GRASS** Short Grass Pasture Kv= 7.0 fps
1.1	80	0.0310	1.23		**Shallow Concentrated Flow, 80 FT SHALLOW GRASS** Short Grass Pasture Kv= 7.0 fps
12.1	359	Total			

Subcatchment PWS-2C: PWS-2C

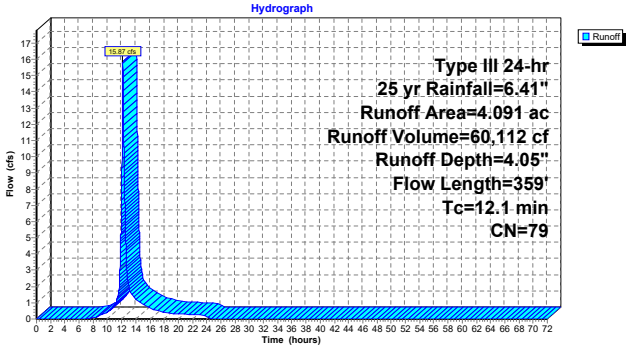

Hydrograph for Subcatchment PWS-2C: PWS-2C

Time (hours)	Precip. (inches)	Excess (inches)	Runoff (cfs)	Time (hours)	Precip. (inches)	Excess (inches)	Runoff (cfs)
0.00	0.00	0.00	0.00	52.00	6.41	4.05	0.00
1.00	0.06	0.00	0.00	53.00	6.41	4.05	0.00
2.00	0.13	0.00	0.00	54.00	6.41	4.05	0.00
3.00	0.20	0.00	0.00	55.00	6.41	4.05	0.00
4.00	0.28	0.00	0.00	56.00	6.41	4.05	0.00
5.00	0.36	0.00	0.00	57.00	6.41	4.05	0.00
6.00	0.46	0.00	0.00	58.00	6.41	4.05	0.00
7.00	0.58	0.00	0.01	59.00	6.41	4.05	0.00
8.00	0.73	0.01	0.08	60.00	6.41	4.05	0.00
9.00	0.93	0.05	0.21	61.00	6.41	4.05	0.00
10.00	1.21	0.14	0.43	62.00	6.41	4.05	0.00
11.00	1.60	0.31	0.85	63.00	6.41	4.05	0.00
12.00	3.20	1.34	**7.35**	64.00	6.41	4.05	0.00
13.00	4.81	2.64	**2.03**	65.00	6.41	4.05	0.00
14.00	5.20	2.97	1.23	66.00	6.41	4.05	0.00
15.00	5.48	3.22	0.92	67.00	6.41	4.05	0.00
16.00	5.68	3.39	0.66	68.00	6.41	4.05	0.00
17.00	5.83	3.53	0.51	69.00	6.41	4.05	0.00
18.00	5.95	3.63	0.40	70.00	6.41	4.05	0.00
19.00	6.05	3.72	0.35	71.00	6.41	4.05	0.00
20.00	6.13	3.80	0.31	72.00	6.41	4.05	0.00
21.00	6.21	3.87	0.29				
22.00	6.29	3.94	0.26				
23.00	6.35	4.00	0.23				
24.00	**6.41**	**4.05**	0.21				
25.00	6.41	4.05	0.00				
26.00	6.41	4.05	0.00				
27.00	6.41	4.05	0.00				
28.00	6.41	4.05	0.00				
29.00	6.41	4.05	0.00				
30.00	6.41	4.05	0.00				
31.00	6.41	4.05	0.00				
32.00	6.41	4.05	0.00				
33.00	6.41	4.05	0.00				
34.00	6.41	4.05	0.00				
35.00	6.41	4.05	0.00				
36.00	6.41	4.05	0.00				
37.00	6.41	4.05	0.00				
38.00	6.41	4.05	0.00				
39.00	6.41	4.05	0.00				
40.00	6.41	4.05	0.00				
41.00	6.41	4.05	0.00				
42.00	6.41	4.05	0.00				
43.00	6.41	4.05	0.00				
44.00	6.41	4.05	0.00				
45.00	6.41	4.05	0.00				
46.00	6.41	4.05	0.00				
47.00	6.41	4.05	0.00				
48.00	6.41	4.05	0.00				
49.00	6.41	4.05	0.00				
50.00	6.41	4.05	0.00				
51.00	6.41	4.05	0.00				

Summary for Subcatchment PWS-3A: PWS-3A

Runoff = 23.71 cfs @ 12.09 hrs, Volume= 73,842 cf, Depth= 4.15"
Routed to Pond INF-4 : INF-4

Runoff by SCS TR-20 method, UH=SCS, Weighted-CN, Time Span= 0.00-72.00 hrs, dt= 0.01 hrs
Type III 24-hr 25 yr Rainfall=6.41"

	Area (ac)	CN	Description
	1.792	98	Paved parking, HSG A
	1.328	39	>75% Grass cover, Good, HSG A
	1.401	98	Roofs, HSG A
*	0.343	72	INFIELD, HSG A
	0.034	72	Dirt roads, HSG A
	4.898	80	Weighted Average
	1.705		34.81% Pervious Area
	3.193		65.19% Impervious Area

Tc (min)	Length (feet)	Slope (ft/ft)	Velocity (ft/sec)	Capacity (cfs)	Description
6.0					**Direct Entry, PAVEMENT Tc**

Subcatchment PWS-3A: PWS-3A

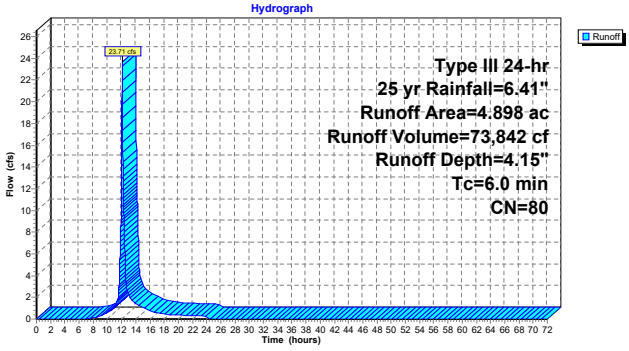

Hydrograph for Subcatchment PWS-3A: PWS-3A

Time (hours)	Precip. (inches)	Excess (inches)	Runoff (cfs)	Time (hours)	Precip. (inches)	Excess (inches)	Runoff (cfs)
0.00	0.00	0.00	0.00	52.00	6.41	4.15	0.00
1.00	0.06	0.00	0.00	53.00	6.41	4.15	0.00
2.00	0.13	0.00	0.00	54.00	6.41	4.15	0.00
3.00	0.20	0.00	0.00	55.00	6.41	4.15	0.00
4.00	0.28	0.00	0.00	56.00	6.41	4.15	0.00
5.00	0.36	0.00	0.00	57.00	6.41	4.15	0.00
6.00	0.46	0.00	0.00	58.00	6.41	4.15	0.00
7.00	0.58	0.00	0.03	59.00	6.41	4.15	0.00
8.00	0.73	0.02	0.12	60.00	6.41	4.15	0.00
9.00	0.93	0.06	0.30	61.00	6.41	4.15	0.00
10.00	1.21	0.16	0.58	62.00	6.41	4.15	0.00
11.00	1.60	0.34	1.14	63.00	6.41	4.15	0.00
12.00	3.20	1.41	**14.09**	64.00	6.41	4.15	0.00
13.00	4.81	2.73	**2.23**	65.00	6.41	4.15	0.00
14.00	5.20	3.07	1.42	66.00	6.41	4.15	0.00
15.00	5.48	3.31	1.08	67.00	6.41	4.15	0.00
16.00	5.68	3.49	0.77	68.00	6.41	4.15	0.00
17.00	5.83	3.63	0.61	69.00	6.41	4.15	0.00
18.00	5.95	3.73	0.47	70.00	6.41	4.15	0.00
19.00	6.05	3.82	0.42	71.00	6.41	4.15	0.00
20.00	6.13	3.90	0.38	72.00	6.41	4.15	0.00
21.00	6.21	3.97	0.34				
22.00	6.29	4.04	0.31				
23.00	6.35	4.10	0.28				
24.00	**6.41**	**4.15**	0.25				
25.00	6.41	4.15	0.00				
26.00	6.41	4.15	0.00				
27.00	6.41	4.15	0.00				
28.00	6.41	4.15	0.00				
29.00	6.41	4.15	0.00				
30.00	6.41	4.15	0.00				
31.00	6.41	4.15	0.00				
32.00	6.41	4.15	0.00				
33.00	6.41	4.15	0.00				
34.00	6.41	4.15	0.00				
35.00	6.41	4.15	0.00				
36.00	6.41	4.15	0.00				
37.00	6.41	4.15	0.00				
38.00	6.41	4.15	0.00				
39.00	6.41	4.15	0.00				
40.00	6.41	4.15	0.00				
41.00	6.41	4.15	0.00				
42.00	6.41	4.15	0.00				
43.00	6.41	4.15	0.00				
44.00	6.41	4.15	0.00				
45.00	6.41	4.15	0.00				
46.00	6.41	4.15	0.00				
47.00	6.41	4.15	0.00				
48.00	6.41	4.15	0.00				
49.00	6.41	4.15	0.00				
50.00	6.41	4.15	0.00				
51.00	6.41	4.15	0.00				

Summary for Subcatchment PWS-3B: PWS-3B

Runoff = 1.81 cfs @ 12.29 hrs, Volume= 12,685 cf, Depth= 0.76"
Routed to Pond INF-3 : INF-3

Runoff by SCS TR-20 method, UH=SCS, Weighted-CN, Time Span= 0.00-72.00 hrs, dt= 0.01 hrs
Type III 24-hr 25 yr Rainfall=6.41"

	Area (ac)	CN	Description
	0.083	98	Paved parking, HSG A
	4.279	39	>75% Grass cover, Good, HSG A
*	0.222	72	INFIELD, HSG A
	4.584	42	Weighted Average
	4.501		98.19% Pervious Area
	0.083		1.81% Impervious Area

Tc (min)	Length (feet)	Slope (ft/ft)	Velocity (ft/sec)	Capacity (cfs)	Description
8.2	50	0.0079	0.10		**Sheet Flow, 50 FT SHEET FLOW** Grass: Short n= 0.150 P2= 3.20"
1.0	36	0.0079	0.62		**Shallow Concentrated Flow, 36 FT SHALLOW GRASS** Short Grass Pasture Kv= 7.0 fps
3.1	147	0.0125	0.78		**Shallow Concentrated Flow, 147 FT SHALLOW GRASS** Short Grass Pasture Kv= 7.0 fps
12.3	233	Total			

Subcatchment PWS-3B: PWS-3B

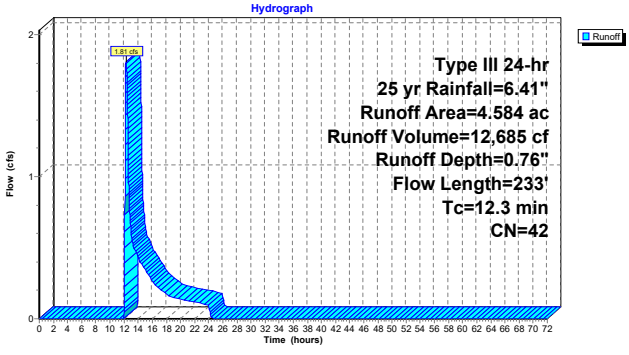

Hydrograph for Subcatchment PWS-3B: PWS-3B

Time (hours)	Precip. (inches)	Excess (inches)	Runoff (cfs)	Time (hours)	Precip. (inches)	Excess (inches)	Runoff (cfs)
0.00	0.00	0.00	0.00	52.00	6.41	0.76	0.00
1.00	0.06	0.00	0.00	53.00	6.41	0.76	0.00
2.00	0.13	0.00	0.00	54.00	6.41	0.76	0.00
3.00	0.20	0.00	0.00	55.00	6.41	0.76	0.00
4.00	0.28	0.00	0.00	56.00	6.41	0.76	0.00
5.00	0.36	0.00	0.00	57.00	6.41	0.76	0.00
6.00	0.46	0.00	0.00	58.00	6.41	0.76	0.00
7.00	0.58	0.00	0.00	59.00	6.41	0.76	0.00
8.00	0.73	0.00	0.00	60.00	6.41	0.76	0.00
9.00	0.93	0.00	0.00	61.00	6.41	0.76	0.00
10.00	1.21	0.00	0.00	62.00	6.41	0.76	0.00
11.00	1.60	0.00	0.00	63.00	6.41	0.76	0.00
12.00	3.20	0.01	**0.02**	64.00	6.41	0.76	0.00
13.00	4.81	0.26	**0.62**	65.00	6.41	0.76	0.00
14.00	5.20	0.37	0.43	66.00	6.41	0.76	0.00
15.00	5.48	0.45	0.35	67.00	6.41	0.76	0.00
16.00	5.68	0.51	0.26	68.00	6.41	0.76	0.00
17.00	5.83	0.56	0.21	69.00	6.41	0.76	0.00
18.00	5.95	0.60	0.17	70.00	6.41	0.76	0.00
19.00	6.05	0.63	0.15	71.00	6.41	0.76	0.00
20.00	6.13	0.66	0.14	72.00	6.41	0.76	0.00
21.00	6.21	0.69	0.13				
22.00	6.29	0.72	0.12				
23.00	6.35	0.74	0.11				
24.00	**6.41**	**0.76**	0.10				
25.00	6.41	0.76	0.00				
26.00	6.41	0.76	0.00				
27.00	6.41	0.76	0.00				
28.00	6.41	0.76	0.00				
29.00	6.41	0.76	0.00				
30.00	6.41	0.76	0.00				
31.00	6.41	0.76	0.00				
32.00	6.41	0.76	0.00				
33.00	6.41	0.76	0.00				
34.00	6.41	0.76	0.00				
35.00	6.41	0.76	0.00				
36.00	6.41	0.76	0.00				
37.00	6.41	0.76	0.00				
38.00	6.41	0.76	0.00				
39.00	6.41	0.76	0.00				
40.00	6.41	0.76	0.00				
41.00	6.41	0.76	0.00				
42.00	6.41	0.76	0.00				
43.00	6.41	0.76	0.00				
44.00	6.41	0.76	0.00				
45.00	6.41	0.76	0.00				
46.00	6.41	0.76	0.00				
47.00	6.41	0.76	0.00				
48.00	6.41	0.76	0.00				
49.00	6.41	0.76	0.00				
50.00	6.41	0.76	0.00				
51.00	6.41	0.76	0.00				

Summary for Subcatchment PWS-3C: PWS-3C

Runoff = 22.13 cfs @ 12.12 hrs, Volume= 77,417 cf, Depth= 4.80"
Routed to Pond INF-5 : INF-5

Runoff by SCS TR-20 method, UH=SCS, Weighted-CN, Time Span= 0.00-72.00 hrs, dt= 0.01 hrs
Type III 24-hr 25 yr Rainfall=6.41"

Area (ac)	CN	Description
2.030	98	Paved parking, HSG A
0.940	39	>75% Grass cover, Good, HSG A
1.473	98	Roofs, HSG A
4.443	86	Weighted Average
0.940		21.16% Pervious Area
3.503		78.84% Impervious Area

Tc (min)	Length (feet)	Slope (ft/ft)	Velocity (ft/sec)	Capacity (cfs)	Description
6.7	50	0.0130	0.12		**Sheet Flow, 50 FT SHEET FLOW** Grass: Short n= 0.150 P2= 3.20"
1.5	79	0.0150	0.86		**Shallow Concentrated Flow, 79 FT SHALLOW GRASS** Short Grass Pasture Kv= 7.0 fps
0.1	17	0.0150	2.49		**Shallow Concentrated Flow, 17 FT SHALLOW PAVED** Paved Kv= 20.3 fps
0.5	38	0.0280	1.17		**Shallow Concentrated Flow, 38 FT SHALLOW GRASS** Short Grass Pasture Kv= 7.0 fps
8.8	184	Total			

Subcatchment PWS-3C: PWS-3C

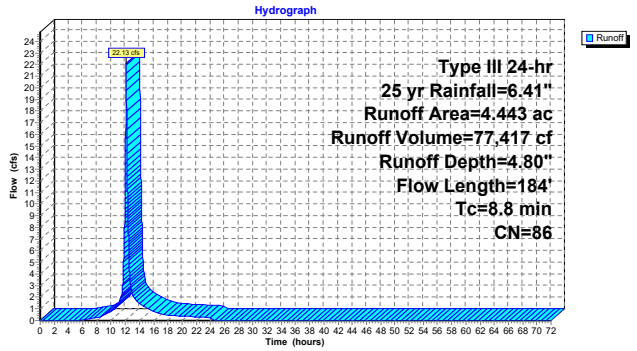

Hydrograph for Subcatchment PWS-3C: PWS-3C

Time (hours)	Precip. (inches)	Excess (inches)	Runoff (cfs)	Time (hours)	Precip. (inches)	Excess (inches)	Runoff (cfs)
0.00	0.00	0.00	0.00	52.00	6.41	4.80	0.00
1.00	0.06	0.00	0.00	53.00	6.41	4.80	0.00
2.00	0.13	0.00	0.00	54.00	6.41	4.80	0.00
3.00	0.20	0.00	0.00	55.00	6.41	4.80	0.00
4.00	0.28	0.00	0.00	56.00	6.41	4.80	0.00
5.00	0.36	0.00	0.01	57.00	6.41	4.80	0.00
6.00	0.46	0.01	0.06	58.00	6.41	4.80	0.00
7.00	0.58	0.03	0.14	59.00	6.41	4.80	0.00
8.00	0.73	0.08	0.25	60.00	6.41	4.80	0.00
9.00	0.93	0.17	0.47	61.00	6.41	4.80	0.00
10.00	1.21	0.31	0.77	62.00	6.41	4.80	0.00
11.00	1.60	0.56	1.35	63.00	6.41	4.80	0.00
12.00	3.20	1.84	**11.73**	64.00	6.41	4.80	0.00
13.00	4.81	3.29	**2.28**	65.00	6.41	4.80	0.00
14.00	5.20	3.65	1.40	66.00	6.41	4.80	0.00
15.00	5.48	3.91	1.06	67.00	6.41	4.80	0.00
16.00	5.68	4.11	0.75	68.00	6.41	4.80	0.00
17.00	5.83	4.25	0.59	69.00	6.41	4.80	0.00
18.00	5.95	4.36	0.45	70.00	6.41	4.80	0.00
19.00	6.05	4.45	0.40	71.00	6.41	4.80	0.00
20.00	6.13	4.54	0.36	72.00	6.41	4.80	0.00
21.00	6.21	4.61	0.33				
22.00	6.29	4.68	0.30				
23.00	6.35	4.74	0.27				
24.00	**6.41**	**4.80**	0.24				
25.00	6.41	4.80	0.00				
26.00	6.41	4.80	0.00				
27.00	6.41	4.80	0.00				
28.00	6.41	4.80	0.00				
29.00	6.41	4.80	0.00				
30.00	6.41	4.80	0.00				
31.00	6.41	4.80	0.00				
32.00	6.41	4.80	0.00				
33.00	6.41	4.80	0.00				
34.00	6.41	4.80	0.00				
35.00	6.41	4.80	0.00				
36.00	6.41	4.80	0.00				
37.00	6.41	4.80	0.00				
38.00	6.41	4.80	0.00				
39.00	6.41	4.80	0.00				
40.00	6.41	4.80	0.00				
41.00	6.41	4.80	0.00				
42.00	6.41	4.80	0.00				
43.00	6.41	4.80	0.00				
44.00	6.41	4.80	0.00				
45.00	6.41	4.80	0.00				
46.00	6.41	4.80	0.00				
47.00	6.41	4.80	0.00				
48.00	6.41	4.80	0.00				
49.00	6.41	4.80	0.00				
50.00	6.41	4.80	0.00				
51.00	6.41	4.80	0.00				

Summary for Subcatchment PWS-3D: PWS-3D

Runoff = 8.89 cfs @ 12.12 hrs, Volume= 30,037 cf, Depth= 2.94"
Routed to Link POA-3 : POA-3

Runoff by SCS TR-20 method, UH=SCS, Weighted-CN, Time Span= 0.00-72.00 hrs, dt= 0.01 hrs
Type III 24-hr 25 yr Rainfall=6.41"

Area (ac)	CN	Description
1.085	98	Paved parking, HSG A
1.730	49	50-75% Grass cover, Fair, HSG A
2.815	68	Weighted Average
1.730		61.46% Pervious Area
1.085		38.54% Impervious Area

Tc (min)	Length (feet)	Slope (ft/ft)	Velocity (ft/sec)	Capacity (cfs)	Description
6.2	50	0.0160	0.14		**Sheet Flow, 50 FT SHEET FLOW** Grass: Short n= 0.150 P2= 3.20"
1.8	150	0.0390	1.38		**Shallow Concentrated Flow, 150 FT SHALLOW GRASS** Short Grass Pasture Kv= 7.0 fps
0.3	35	0.0580	1.69		**Shallow Concentrated Flow, 35 FT SHALLOW GRASS** Short Grass Pasture Kv= 7.0 fps
8.3	235	Total			

Subcatchment PWS-3D: PWS-3D

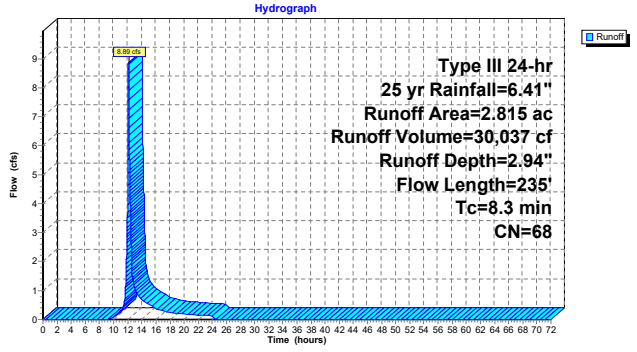

Hydrograph for Subcatchment PWS-3D: PWS-3D

Time (hours)	Precip. (inches)	Excess (inches)	Runoff (cfs)	Time (hours)	Precip. (inches)	Excess (inches)	Runoff (cfs)
0.00	0.00	0.00	0.00	52.00	6.41	2.94	0.00
1.00	0.06	0.00	0.00	53.00	6.41	2.94	0.00
2.00	0.13	0.00	0.00	54.00	6.41	2.94	0.00
3.00	0.20	0.00	0.00	55.00	6.41	2.94	0.00
4.00	0.28	0.00	0.00	56.00	6.41	2.94	0.00
5.00	0.36	0.00	0.00	57.00	6.41	2.94	0.00
6.00	0.46	0.00	0.00	58.00	6.41	2.94	0.00
7.00	0.58	0.00	0.00	59.00	6.41	2.94	0.00
8.00	0.73	0.00	0.00	60.00	6.41	2.94	0.00
9.00	0.93	0.00	0.00	61.00	6.41	2.94	0.00
10.00	1.21	0.01	0.08	62.00	6.41	2.94	0.00
11.00	1.60	0.08	0.27	63.00	6.41	2.94	0.00
12.00	3.20	0.74	**4.27**	64.00	6.41	2.94	0.00
13.00	4.81	1.74	**1.07**	65.00	6.41	2.94	0.00
14.00	5.20	2.02	0.68	66.00	6.41	2.94	0.00
15.00	5.48	2.23	0.52	67.00	6.41	2.94	0.00
16.00	5.68	2.38	0.38	68.00	6.41	2.94	0.00
17.00	5.83	2.49	0.30	69.00	6.41	2.94	0.00
18.00	5.95	2.58	0.23	70.00	6.41	2.94	0.00
19.00	6.05	2.66	0.21	71.00	6.41	2.94	0.00
20.00	6.13	2.72	0.19	72.00	6.41	2.94	0.00
21.00	6.21	2.79	0.17				
22.00	6.29	2.84	0.15				
23.00	6.35	2.89	0.14				
24.00	**6.41**	**2.94**	0.12				
25.00	6.41	2.94	0.00				
26.00	6.41	2.94	0.00				
27.00	6.41	2.94	0.00				
28.00	6.41	2.94	0.00				
29.00	6.41	2.94	0.00				
30.00	6.41	2.94	0.00				
31.00	6.41	2.94	0.00				
32.00	6.41	2.94	0.00				
33.00	6.41	2.94	0.00				
34.00	6.41	2.94	0.00				
35.00	6.41	2.94	0.00				
36.00	6.41	2.94	0.00				
37.00	6.41	2.94	0.00				
38.00	6.41	2.94	0.00				
39.00	6.41	2.94	0.00				
40.00	6.41	2.94	0.00				
41.00	6.41	2.94	0.00				
42.00	6.41	2.94	0.00				
43.00	6.41	2.94	0.00				
44.00	6.41	2.94	0.00				
45.00	6.41	2.94	0.00				
46.00	6.41	2.94	0.00				
47.00	6.41	2.94	0.00				
48.00	6.41	2.94	0.00				
49.00	6.41	2.94	0.00				
50.00	6.41	2.94	0.00				
51.00	6.41	2.94	0.00				

Summary for Subcatchment PWS-4: PWS-4

Runoff = 0.42 cfs @ 12.22 hrs, Volume= 2,229 cf, Depth= 1.12"
Routed to Link POA-4 : POA-4

Runoff by SCS TR-20 method, UH=SCS, Weighted-CN, Time Span= 0.00-72.00 hrs, dt= 0.01 hrs
Type III 24-hr 25 yr Rainfall=6.41"

Area (ac)	CN	Description
0.064	98	Paved parking, HSG A
0.467	39	>75% Grass cover, Good, HSG A
0.018	72	Dirt roads, HSG A
0.549	47	Weighted Average
0.485		88.34% Pervious Area
0.064		11.66% Impervious Area

Tc (min)	Length (feet)	Slope (ft/ft)	Velocity (ft/sec)	Capacity (cfs)	Description
11.7	50	0.0032	0.07		**Sheet Flow, 50 FT SHEET FLOW** Grass: Short n= 0.150 P2= 3.20"
1.2	61	0.0156	0.87		**Shallow Concentrated Flow, 61 FT SHEET FLOW** Short Grass Pasture Kv= 7.0 fps
12.9	111	Total			

Subcatchment PWS-4: PWS-4

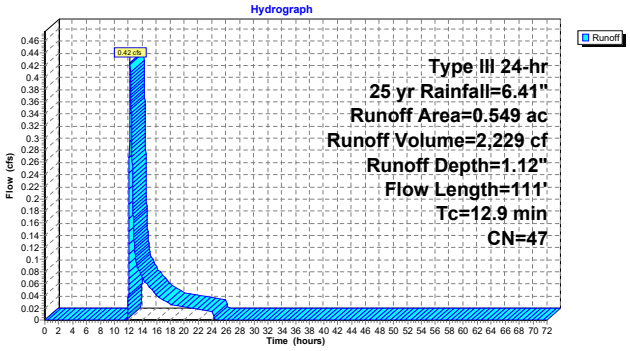

Hydrograph for Subcatchment PWS-4: PWS-4

Time (hours)	Precip. (inches)	Excess (inches)	Runoff (cfs)	Time (hours)	Precip. (inches)	Excess (inches)	Runoff (cfs)
0.00	0.00	0.00	0.00	52.00	6.41	1.12	0.00
1.00	0.06	0.00	0.00	53.00	6.41	1.12	0.00
2.00	0.13	0.00	0.00	54.00	6.41	1.12	0.00
3.00	0.20	0.00	0.00	55.00	6.41	1.12	0.00
4.00	0.28	0.00	0.00	56.00	6.41	1.12	0.00
5.00	0.36	0.00	0.00	57.00	6.41	1.12	0.00
6.00	0.46	0.00	0.00	58.00	6.41	1.12	0.00
7.00	0.58	0.00	0.00	59.00	6.41	1.12	0.00
8.00	0.73	0.00	0.00	60.00	6.41	1.12	0.00
9.00	0.93	0.00	0.00	61.00	6.41	1.12	0.00
10.00	1.21	0.00	0.00	62.00	6.41	1.12	0.00
11.00	1.60	0.00	0.00	63.00	6.41	1.12	0.00
12.00	3.20	0.07	**0.06**	64.00	6.41	1.12	0.00
13.00	4.81	0.47	**0.11**	65.00	6.41	1.12	0.00
14.00	5.20	0.61	0.07	66.00	6.41	1.12	0.00
15.00	5.48	0.72	0.06	67.00	6.41	1.12	0.00
16.00	5.68	0.80	0.04	68.00	6.41	1.12	0.00
17.00	5.83	0.86	0.03	69.00	6.41	1.12	0.00
18.00	5.95	0.91	0.03	70.00	6.41	1.12	0.00
19.00	6.05	0.95	0.02	71.00	6.41	1.12	0.00
20.00	6.13	0.99	0.02	72.00	6.41	1.12	0.00
21.00	6.21	1.03	0.02				
22.00	6.29	1.06	0.02				
23.00	6.35	1.09	0.02				
24.00	**6.41**	**1.12**	0.01				
25.00	6.41	1.12	0.00				
26.00	6.41	1.12	0.00				
27.00	6.41	1.12	0.00				
28.00	6.41	1.12	0.00				
29.00	6.41	1.12	0.00				
30.00	6.41	1.12	0.00				
31.00	6.41	1.12	0.00				
32.00	6.41	1.12	0.00				
33.00	6.41	1.12	0.00				
34.00	6.41	1.12	0.00				
35.00	6.41	1.12	0.00				
36.00	6.41	1.12	0.00				
37.00	6.41	1.12	0.00				
38.00	6.41	1.12	0.00				
39.00	6.41	1.12	0.00				
40.00	6.41	1.12	0.00				
41.00	6.41	1.12	0.00				
42.00	6.41	1.12	0.00				
43.00	6.41	1.12	0.00				
44.00	6.41	1.12	0.00				
45.00	6.41	1.12	0.00				
46.00	6.41	1.12	0.00				
47.00	6.41	1.12	0.00				
48.00	6.41	1.12	0.00				
49.00	6.41	1.12	0.00				
50.00	6.41	1.12	0.00				
51.00	6.41	1.12	0.00				

Summary for Pond INF-1: INF-1

Inflow Area = 178,204 sf, 60.74% Impervious, Inflow Depth = 4.05" for 25 yr event
Inflow = 15.87 cfs @ 12.17 hrs, Volume= 60,112 cf
Outflow = 7.72 cfs @ 12.43 hrs, Volume= 60,113 cf, Atten= 51%, Lag= 15.9 min
Discarded = 1.24 cfs @ 11.62 hrs, Volume= 36,939 cf
Primary = 3.77 cfs @ 12.43 hrs, Volume= 13,065 cf
Routed to Link POA-2 : POA-2
Secondary = 2.71 cfs @ 12.43 hrs, Volume= 10,109 cf
Routed to Link POA-2 : POA-2
Tertiary = 0.00 cfs @ 0.00 hrs, Volume= 0 cf
Routed to Link POA-1 : POA-1

Routing by Dyn-Stor-Ind method, Time Span= 0.00-72.00 hrs, dt= 0.01 hrs / 2
Peak Elev= 180.12' @ 12.43 hrs Surf.Area= 6,503 sf Storage= 13,127 cf

Plug-Flow detention time= (not calculated: outflow precedes inflow)
Center-of-Mass det. time= 20.3 min (839.9 - 819.6)

Volume	Invert	Avail.Storage	Storage Description
#1A	177.17'	7,923 cf	**65.75'W x 98.91'L x 5.50'H Field A** 35,768 cf Overall - 13,133 cf Embedded = 22,636 cf x 35.0% Voids
#2A	177.92'	13,133 cf	**ADS_StormTech MC-3500 d +Cap**x 117 Inside #1 Effective Size= 70.4"W x 45.0"H => 15.33 sf x 7.17'L = 110.0 cf Overall Size= 77.0"W x 45.0"H x 7.50'L with 0.33' Overlap 117 Chambers in 9 Rows Cap Storage= 14.9 cf x 2 x 9 rows = 268.2 cf
#3	181.67'	4 cf	**0.83'D x 3.33'H Vertical Cone/Cylinder**x 2
#4	180.28'	53 cf	**4.00'D x 4.25'H Vertical Cone/Cylinder**
		21,112 cf	Total Available Storage

Storage Group A created with Chamber Wizard

Device	Routing	Invert	Outlet Devices
#1	Primary	178.03'	**12.0" Round Culvert** L= 202.0' CPP, projecting, no headwall, Ke= 0.900 Inlet / Outlet Invert= 178.03' / 176.01' S= 0.0100 '/' Cc= 0.900 n= 0.010 PVC, smooth interior, Flow Area= 0.79 sf
#2	Secondary	178.00'	**10.0" Round Culvert** L= 10.0' CPP, projecting, no headwall, Ke= 0.900 Inlet / Outlet Invert= 178.00' / 177.91' S= 0.0090 '/' Cc= 0.900 n= 0.010 PVC, smooth interior, Flow Area= 0.55 sf
#3	Tertiary	184.28'	**1.5" x 1.5" Horiz. Orifice/Grate X 8.00 columns** X 8 rows C= 0.600 in 23.7" x 23.7" Grate (26% open area) Limited to weir flow at low heads
#4	Discarded	177.17'	**8.270 in/hr Exfiltration over Surface area**

Discarded OutFlow Max=1.24 cfs @ 11.62 hrs HW=177.25' (Free Discharge)
↑└**4=Exfiltration** (Exfiltration Controls 1.24 cfs)

Primary OutFlow Max=3.77 cfs @ 12.43 hrs HW=180.12' TW=0.00' (Dynamic Tailwater)
↑└**1=Culvert** (Inlet Controls 3.77 cfs @ 4.80 fps)

Secondary OutFlow Max=2.71 cfs @ 12.43 hrs HW=180.12' TW=0.00' (Dynamic Tailwater)
↑└**2=Culvert** (Inlet Controls 2.71 cfs @ 4.96 fps)

Tertiary OutFlow Max=0.00 cfs @ 0.00 hrs HW=177.17' TW=0.00' (Dynamic Tailwater)
↑└**3=Orifice/Grate** (Controls 0.00 cfs)

Pond INF-1: INF-1 - Chamber Wizard Field A

Chamber Model = ADS_StormTechMC-3500 d +Cap (ADS StormTech®MC-3500 d rev 03/14 with Cap volume)
Effective Size= 70.4"W x 45.0"H => 15.33 sf x 7.17'L = 110.0 cf
Overall Size= 77.0"W x 45.0"H x 7.50'L with 0.33' Overlap
Cap Storage= 14.9 cf x 2 x 9 rows = 268.2 cf

77.0" Wide + 9.0" Spacing = 86.0" C-C Row Spacing

13 Chambers/Row x 7.17' Long +1.85' Cap Length x 2 = 96.91' Row Length +12.0" End Stone x 2 = 98.91' Base Length
9 Rows x 77.0" Wide + 9.0" Spacing x 8 + 12.0" Side Stone x 2 = 65.75' Base Width
9.0" Stone Base + 45.0" Chamber Height + 12.0" Stone Cover = 5.50' Field Height

117 Chambers x 110.0 cf + 14.9 cf Cap Volume x 2 x 9 Rows = 13,132.6 cf Chamber Storage

35,768.3 cf Field - 13,132.6 cf Chambers = 22,635.8 cf Stone x 35.0% Voids = 7,922.5 cf Stone Storage

Chamber Storage + Stone Storage = 21,055.1 cf = 0.483 af
Overall Storage Efficiency = 58.9%
Overall System Size = 98.91' x 65.75' x 5.50'

117 Chambers
1,324.8 cy Field
838.4 cy Stone

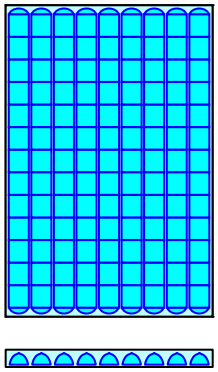

Pond INF-1: INF-1

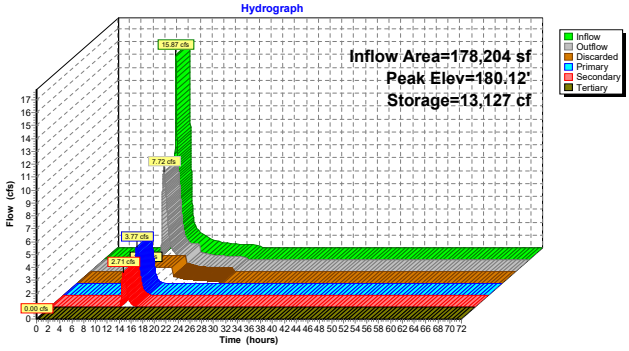

Hydrograph for Pond INF-1: INF-1

Time (hours)	Inflow (cfs)	Storage (cubic-feet)	Elevation (feet)	Outflow (cfs)	Discarded (cfs)	Primary (cfs)	Secondary (cfs)	Tertiary (cfs)
0.00	0.00	0	177.17	0.00	0.00	0.00	0.00	**0.00**
2.00	0.00	0	177.17	0.00	0.00	0.00	0.00	0.00
4.00	0.00	0	177.17	0.00	0.00	0.00	0.00	0.00
6.00	0.00	0	177.17	0.00	0.00	0.00	0.00	0.00
8.00	0.08	0	177.17	0.08	0.08	0.00	0.00	0.00
10.00	0.43	0	177.17	0.43	**0.43**	0.00	0.00	0.00
12.00	**7.35**	**3,814**	**178.30**	**1.75**	**1.24**	**0.24**	**0.26**	0.00
14.00	**1.23**	**3,604**	**178.26**	**1.63**	1.24	**0.18**	**0.20**	0.00
16.00	0.66	755	177.50	1.24	1.24	0.00	0.00	0.00
18.00	0.40	0	177.17	0.43	0.43	0.00	0.00	0.00
20.00	0.31	0	177.17	0.34	0.34	0.00	0.00	0.00
22.00	0.26	0	177.17	0.29	0.29	0.00	0.00	0.00
24.00	0.21	0	177.17	0.24	0.24	0.00	0.00	0.00
26.00	0.00	0	177.17	0.00	0.00	0.00	0.00	0.00
28.00	0.00	0	177.17	0.00	0.00	0.00	0.00	0.00
30.00	0.00	0	177.17	0.00	0.00	0.00	0.00	0.00
32.00	0.00	0	177.17	0.00	0.00	0.00	0.00	0.00
34.00	0.00	0	177.17	0.00	0.00	0.00	0.00	0.00
36.00	0.00	0	177.17	0.00	0.00	0.00	0.00	0.00
38.00	0.00	0	177.17	0.00	0.00	0.00	0.00	0.00
40.00	0.00	0	177.17	0.00	0.00	0.00	0.00	0.00
42.00	0.00	0	177.17	0.00	0.00	0.00	0.00	0.00
44.00	0.00	0	177.17	0.00	0.00	0.00	0.00	0.00
46.00	0.00	0	177.17	0.00	0.00	0.00	0.00	0.00
48.00	0.00	0	177.17	0.00	0.00	0.00	0.00	0.00
50.00	0.00	0	177.17	0.00	0.00	0.00	0.00	0.00
52.00	0.00	0	177.17	0.00	0.00	0.00	0.00	0.00
54.00	0.00	0	177.17	0.00	0.00	0.00	0.00	0.00
56.00	0.00	0	177.17	0.00	0.00	0.00	0.00	0.00
58.00	0.00	0	177.17	0.00	0.00	0.00	0.00	0.00
60.00	0.00	0	177.17	0.00	0.00	0.00	0.00	0.00
62.00	0.00	0	177.17	0.00	0.00	0.00	0.00	0.00
64.00	0.00	0	177.17	0.00	0.00	0.00	0.00	0.00
66.00	0.00	0	177.17	0.00	0.00	0.00	0.00	0.00
68.00	0.00	0	177.17	0.00	0.00	0.00	0.00	0.00
70.00	0.00	0	177.17	0.00	0.00	0.00	0.00	0.00
72.00	0.00	0	177.17	0.00	0.00	0.00	0.00	0.00

Summary for Pond INF-2: INF-2

Inflow Area = 131,072 sf, 68.63% Impervious, Inflow Depth = 4.05" for 25 yr event
Inflow = 14.22 cfs @ 12.09 hrs, Volume= 44,214 cf
Outflow = 4.88 cfs @ 12.38 hrs, Volume= 44,221 cf, Atten= 66%, Lag= 17.7 min
Discarded = 1.02 cfs @ 11.61 hrs, Volume= 28,795 cf
Primary = 3.86 cfs @ 12.38 hrs, Volume= 15,426 cf
Routed to Link POA-2 : POA-2

Routing by Dyn-Stor-Ind method, Time Span= 0.00-72.00 hrs, dt= 0.01 hrs / 2
Peak Elev= 188.68' @ 12.38 hrs Surf.Area= 5,329 sf Storage= 11,039 cf

Plug-Flow detention time= (not calculated: outflow precedes inflow)
Center-of-Mass det. time= 24.4 min (838.3 - 813.9)

Volume	Invert	Avail.Storage	Storage Description
#1A	185.65'	6,501 cf	**44.25'W x 120.42'L x 5.50'H Field A** 29,307 cf Overall - 10,734 cf Embedded = 18,573 cf x 35.0% Voids
#2A	186.40'	10,734 cf	**ADS_StormTech MC-3500 d +Cap** x 96 Inside #1 Effective Size= 70.4"W x 45.0"H => 15.33 sf x 7.17'L = 110.0 cf Overall Size= 77.0"W x 45.0"H x 7.50'L with 0.33' Overlap 96 Chambers in 6 Rows Cap Storage= 14.9 cf x 2 x 6 rows = 178.8 cf
#3	190.15'	3 cf	**0.83'D x 3.00'H Vertical Cone/Cylinder** x 2
#4	188.81'	79 cf	**5.00'D x 4.00'H Vertical Cone/Cylinder**
#5	192.81'	96 cf	**Custom Stage Data (Prismatic)** Listed below (Recalc)
		17,413 cf	Total Available Storage

Storage Group A created with Chamber Wizard

Elevation (feet)	Surf.Area (sq-ft)	Inc.Store (cubic-feet)	Cum.Store (cubic-feet)
192.81	8	0	0
193.00	1,006	96	96

Device	Routing	Invert	Outlet Devices
#1	Primary	186.51'	**12.0" Round Culvert** L= 38.0' CPP, projecting, no headwall, Ke= 0.900 Inlet / Outlet Invert= 186.51' / 186.13' S= 0.0100 '/' Cc= 0.900 n= 0.010 PVC, smooth interior, Flow Area= 0.79 sf
#2	Discarded	185.65'	**8.270 in/hr Exfiltration over Surface area**

Discarded OutFlow Max=1.02 cfs @ 11.61 hrs HW=185.73' (Free Discharge)
└**2=Exfiltration** (Exfiltration Controls 1.02 cfs)

Primary OutFlow Max=3.86 cfs @ 12.38 hrs HW=188.68' TW=0.00' (Dynamic Tailwater)
└**1=Culvert** (Inlet Controls 3.86 cfs @ 4.91 fps)

Pond INF-2: INF-2 - Chamber Wizard Field A

Chamber Model = ADS_StormTechMC-3500 d +Cap (ADS StormTech®MC-3500 d rev 03/14 with Cap volume)
Effective Size= 70.4"W x 45.0"H => 15.33 sf x 7.17'L = 110.0 cf
Overall Size= 77.0"W x 45.0"H x 7.50'L with 0.33' Overlap
Cap Storage= 14.9 cf x 2 x 6 rows = 178.8 cf

77.0" Wide + 9.0" Spacing = 86.0" C-C Row Spacing

16 Chambers/Row x 7.17' Long +1.85' Cap Length x 2 = 118.42' Row Length +12.0" End Stone x 2 = 120.42' Base Length
6 Rows x 77.0" Wide + 9.0" Spacing x 5 + 12.0" Side Stone x 2 = 44.25' Base Width
9.0" Stone Base + 45.0" Chamber Height + 12.0" Stone Cover = 5.50' Field Height

96 Chambers x 110.0 cf + 14.9 cf Cap Volume x 2 x 6 Rows = 10,734.2 cf Chamber Storage

29,307.2 cf Field - 10,734.2 cf Chambers = 18,573.0 cf Stone x 35.0% Voids = 6,500.6 cf Stone Storage

Chamber Storage + Stone Storage = 17,234.7 cf = 0.396 af
Overall Storage Efficiency = 58.8%
Overall System Size = 120.42' x 44.25' x 5.50'

96 Chambers
1,085.5 cy Field
687.9 cy Stone

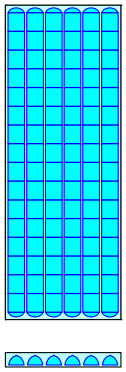

Pond INF-2: INF-2

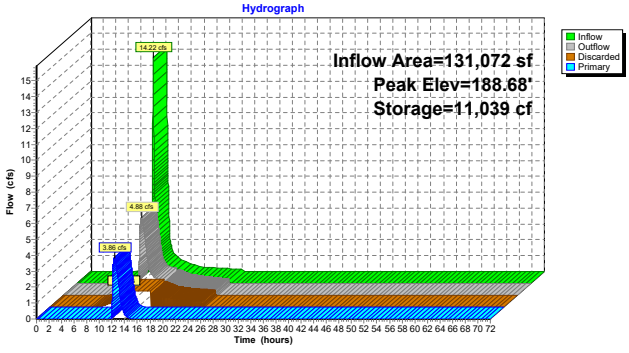

Hydrograph for Pond INF-2: INF-2

Time (hours)	Inflow (cfs)	Storage (cubic-feet)	Elevation (feet)	Outflow (cfs)	Discarded (cfs)	Primary (cfs)
0.00	0.00	0	185.65	0.00	0.00	0.00
2.00	0.00	0	185.65	0.00	0.00	0.00
4.00	0.00	0	185.65	0.00	0.00	0.00
6.00	0.00	0	185.65	0.00	0.00	0.00
8.00	0.06	0	185.65	0.06	0.06	0.00
10.00	0.33	0	185.65	0.33	**0.33**	0.00
12.00	**8.41**	**4,130**	**187.01**	**1.77**	**1.02**	**0.75**
14.00	**0.86**	**3,235**	**186.81**	**1.31**	1.02	**0.29**
16.00	0.47	283	185.80	1.02	1.02	0.00
18.00	0.29	0	185.65	0.57	0.57	0.00
20.00	0.23	0	185.65	0.46	0.46	0.00
22.00	0.19	0	185.65	0.38	0.38	0.00
24.00	0.15	0	185.65	0.30	0.30	0.00
26.00	0.00	0	185.65	0.00	0.00	0.00
28.00	0.00	0	185.65	0.00	0.00	0.00
30.00	0.00	0	185.65	0.00	0.00	0.00
32.00	0.00	0	185.65	0.00	0.00	0.00
34.00	0.00	0	185.65	0.00	0.00	0.00
36.00	0.00	0	185.65	0.00	0.00	0.00
38.00	0.00	0	185.65	0.00	0.00	0.00
40.00	0.00	0	185.65	0.00	0.00	0.00
42.00	0.00	0	185.65	0.00	0.00	0.00
44.00	0.00	0	185.65	0.00	0.00	0.00
46.00	0.00	0	185.65	0.00	0.00	0.00
48.00	0.00	0	185.65	0.00	0.00	0.00
50.00	0.00	0	185.65	0.00	0.00	0.00
52.00	0.00	0	185.65	0.00	0.00	0.00
54.00	0.00	0	185.65	0.00	0.00	0.00
56.00	0.00	0	185.65	0.00	0.00	0.00
58.00	0.00	0	185.65	0.00	0.00	0.00
60.00	0.00	0	185.65	0.00	0.00	0.00
62.00	0.00	0	185.65	0.00	0.00	0.00
64.00	0.00	0	185.65	0.00	0.00	0.00
66.00	0.00	0	185.65	0.00	0.00	0.00
68.00	0.00	0	185.65	0.00	0.00	0.00
70.00	0.00	0	185.65	0.00	0.00	0.00
72.00	0.00	0	185.65	0.00	0.00	0.00

Summary for Pond INF-3: INF-3

Inflow Area = 199,679 sf, 1.81% Impervious, Inflow Depth = 0.76" for 25 yr event
Inflow = 1.81 cfs @ 12.29 hrs, Volume= 12,685 cf
Outflow = 1.18 cfs @ 12.84 hrs, Volume= 12,687 cf, Atten= 35%, Lag= 33.3 min
Discarded = 0.40 cfs @ 12.13 hrs, Volume= 10,559 cf
Primary = 0.78 cfs @ 12.84 hrs, Volume= 2,128 cf
Routed to Pond INF-4 : INF-4

Routing by Dyn-Stor-Ind method, Time Span= 0.00-72.00 hrs, dt= 0.01 hrs / 2
Peak Elev= 193.19' @ 12.70 hrs Surf.Area= 2,101 sf Storage= 2,250 cf

Plug-Flow detention time= (not calculated: outflow precedes inflow)
Center-of-Mass det. time= 20.6 min (951.7 - 931.0)

Volume	Invert	Avail.Storage	Storage Description
#1A	191.45'	2,617 cf	**29.92'W x 70.23'L x 5.50'H Field A** 11,556 cf Overall - 4,077 cf Embedded = 7,478 cf x 35.0% Voids
#2A	192.20'	4,077 cf	**ADS_StormTech MC-3500 d +Cap** x 36 Inside #1 Effective Size= 70.4"W x 45.0"H => 15.33 sf x 7.17'L = 110.0 cf Overall Size= 77.0"W x 45.0"H x 7.50'L with 0.33' Overlap 36 Chambers in 4 Rows Cap Storage= 14.9 cf x 2 x 4 rows = 119.2 cf
#3	195.95'	2 cf	**0.83'D x 2.05'H Vertical Cone/Cylinder** x 2
#4	193.80'	9 cf	**2.00'D x 3.00'H Vertical Cone/Cylinder**
#5	196.80'	3,717 cf	**Custom Stage Data (Prismatic)** Listed below (Recalc)
		10,424 cf	Total Available Storage

Storage Group A created with Chamber Wizard

Elevation (feet)	Surf.Area (sq-ft)	Inc.Store (cubic-feet)	Cum.Store (cubic-feet)
196.80	4	0	0
197.00	1,144	115	115
198.00	6,061	3,603	3,717

Device	Routing	Invert	Outlet Devices
#1	Primary	192.28'	**10.0" Round Culvert** L= 88.0' CPP, projecting, no headwall, Ke= 0.900 Inlet / Outlet Invert= 192.28' / 191.84' S= 0.0050 '/' Cc= 0.900 n= 0.010 PVC, smooth interior, Flow Area= 0.55 sf
#2	Discarded	191.45'	**8.270 in/hr Exfiltration over Surface area**

Discarded OutFlow Max=0.40 cfs @ 12.13 hrs HW=191.52' (Free Discharge)
↳**2=Exfiltration** (Exfiltration Controls 0.40 cfs)

Primary OutFlow Max=0.78 cfs @ 12.84 hrs HW=193.09' TW=192.91' (Dynamic Tailwater)
↳**1=Culvert** (Outlet Controls 0.78 cfs @ 1.82 fps)

Pond INF-3: INF-3 - Chamber Wizard Field A

Chamber Model = ADS_StormTechMC-3500 d +Cap (ADS StormTech®MC-3500 d rev 03/14 with Cap volume)
Effective Size= 70.4"W x 45.0"H => 15.33 sf x 7.17'L = 110.0 cf
Overall Size= 77.0"W x 45.0"H x 7.50'L with 0.33' Overlap
Cap Storage= 14.9 cf x 2 x 4 rows = 119.2 cf

77.0" Wide + 9.0" Spacing = 86.0" C-C Row Spacing

9 Chambers/Row x 7.17' Long +1.85' Cap Length x 2 = 68.23' Row Length +12.0" End Stone x 2 = 70.23' Base Length
4 Rows x 77.0" Wide + 9.0" Spacing x 3 + 12.0" Side Stone x 2 = 29.92' Base Width
9.0" Stone Base + 45.0" Chamber Height + 12.0" Stone Cover = 5.50' Field Height

36 Chambers x 110.0 cf + 14.9 cf Cap Volume x 2 x 4 Rows = 4,077.5 cf Chamber Storage

11,555.8 cf Field - 4,077.5 cf Chambers = 7,478.3 cf Stone x 35.0% Voids = 2,617.4 cf Stone Storage

Chamber Storage + Stone Storage = 6,694.9 cf = 0.154 af
Overall Storage Efficiency = 57.9%
Overall System Size = 70.23' x 29.92' x 5.50'

36 Chambers
428.0 cy Field
277.0 cy Stone

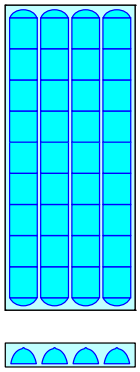

Pond INF-3: INF-3

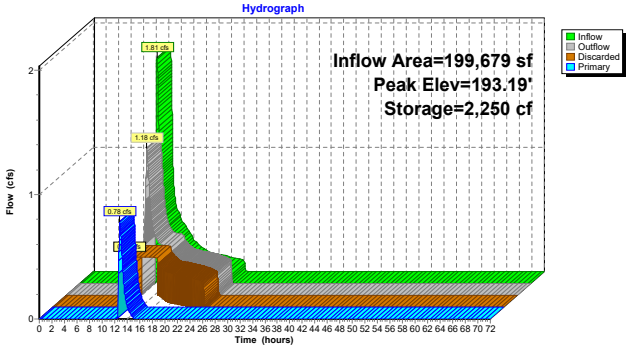

Hydrograph for Pond INF-3: INF-3

Time (hours)	Inflow (cfs)	Storage (cubic-feet)	Elevation (feet)	Outflow (cfs)	Discarded (cfs)	Primary (cfs)
0.00	0.00	0	191.45	0.00	0.00	0.00
2.00	0.00	0	191.45	0.00	0.00	0.00
4.00	0.00	0	191.45	0.00	0.00	0.00
6.00	0.00	0	191.45	0.00	0.00	0.00
8.00	0.00	0	191.45	0.00	0.00	0.00
10.00	0.00	0	191.45	0.00	0.00	0.00
12.00	**0.02**	**0**	**191.45**	**0.02**	**0.02**	**0.00**
14.00	**0.43**	**1,020**	**192.47**	**0.51**	**0.40**	**0.11**
16.00	0.26	445	192.06	0.40	0.40	0.00
18.00	0.17	0	191.45	0.29	0.29	0.00
20.00	0.14	0	191.45	0.26	0.26	0.00
22.00	0.12	0	191.45	0.23	0.23	0.00
24.00	0.10	0	191.45	0.19	0.19	0.00
26.00	0.00	0	191.45	0.00	0.00	0.00
28.00	0.00	0	191.45	0.00	0.00	0.00
30.00	0.00	0	191.45	0.00	0.00	0.00
32.00	0.00	0	191.45	0.00	0.00	0.00
34.00	0.00	0	191.45	0.00	0.00	0.00
36.00	0.00	0	191.45	0.00	0.00	0.00
38.00	0.00	0	191.45	0.00	0.00	0.00
40.00	0.00	0	191.45	0.00	0.00	0.00
42.00	0.00	0	191.45	0.00	0.00	0.00
44.00	0.00	0	191.45	0.00	0.00	0.00
46.00	0.00	0	191.45	0.00	0.00	0.00
48.00	0.00	0	191.45	0.00	0.00	0.00
50.00	0.00	0	191.45	0.00	0.00	0.00
52.00	0.00	0	191.45	0.00	0.00	0.00
54.00	0.00	0	191.45	0.00	0.00	0.00
56.00	0.00	0	191.45	0.00	0.00	0.00
58.00	0.00	0	191.45	0.00	0.00	0.00
60.00	0.00	0	191.45	0.00	0.00	0.00
62.00	0.00	0	191.45	0.00	0.00	0.00
64.00	0.00	0	191.45	0.00	0.00	0.00
66.00	0.00	0	191.45	0.00	0.00	0.00
68.00	0.00	0	191.45	0.00	0.00	0.00
70.00	0.00	0	191.45	0.00	0.00	0.00
72.00	0.00	0	191.45	0.00	0.00	0.00

Summary for Pond INF-4: INF-4

Inflow Area = 413,036 sf, 34.55% Impervious, Inflow Depth = 2.21" for 25 yr event
Inflow = 23.71 cfs @ 12.09 hrs, Volume= 75,970 cf
Outflow = 7.67 cfs @ 12.40 hrs, Volume= 75,983 cf, Atten= 68%, Lag= 18.8 min
Discarded = 1.72 cfs @ 11.61 hrs, Volume= 49,419 cf
Primary = 5.95 cfs @ 12.40 hrs, Volume= 26,565 cf
Routed to Link POA-3 : POA-3

Routing by Dyn-Stor-Ind method, Time Span= 0.00-72.00 hrs, dt= 0.01 hrs / 2
Peak Elev= 193.58' @ 12.40 hrs Surf.Area= 8,965 sf Storage= 19,272 cf

Plug-Flow detention time= (not calculated: outflow precedes inflow)
Center-of-Mass det. time= 28.0 min (839.0 - 811.0)

Volume	Invert	Avail.Storage	Storage Description
#1A	190.45'	10,905 cf	**29.92'W x 299.67'L x 5.50'H Field A** 49,308 cf Overall - 18,151 cf Embedded = 31,157 cf x 35.0% Voids
#2A	191.20'	18,151 cf	**ADS_StormTech MC-3500 d +Cap** x 164 Inside #1 Effective Size= 70.4"W x 45.0"H => 15.33 sf x 7.17'L = 110.0 cf Overall Size= 77.0"W x 45.0"H x 7.50'L with 0.33' Overlap 164 Chambers in 4 Rows Cap Storage= 14.9 cf x 2 x 4 rows = 119.2 cf
#3	194.95'	4 cf	**0.83'D x 3.84'H Vertical Cone/Cylinder** x 2
#4	194.25'	50 cf	**4.00'D x 4.00'H Vertical Cone/Cylinder**
#5	198.25'	1,779 cf	**Custom Stage Data (Prismatic)** Listed below (Recalc)
		30,890 cf	Total Available Storage

Storage Group A created with Chamber Wizard

Elevation (feet)	Surf.Area (sq-ft)	Inc.Store (cubic-feet)	Cum.Store (cubic-feet)
198.25	4	0	0
198.50	377	48	48
199.00	6,548	1,731	1,779

Device	Routing	Invert	Outlet Devices
#1	Primary	191.33'	**15.0" Round Culvert** L= 50.0' CPP, projecting, no headwall, Ke= 0.900 Inlet / Outlet Invert= 191.33' / 190.83' S= 0.0100 '/' Cc= 0.900 n= 0.010 PVC, smooth interior, Flow Area= 1.23 sf
#2	Discarded	190.45'	**8.270 in/hr Exfiltration over Surface area**

Discarded OutFlow Max=1.72 cfs @ 11.61 hrs HW=190.54' (Free Discharge)
└**2=Exfiltration** (Exfiltration Controls 1.72 cfs)

Primary OutFlow Max=5.95 cfs @ 12.40 hrs HW=193.58' TW=0.00' (Dynamic Tailwater)
└**1=Culvert** (Inlet Controls 5.95 cfs @ 4.85 fps)

Pond INF-4: INF-4 - Chamber Wizard Field A

Chamber Model = ADS_StormTechMC-3500 d +Cap (ADS StormTech®MC-3500 d rev 03/14 with Cap volume)
Effective Size= 70.4"W x 45.0"H => 15.33 sf x 7.17'L = 110.0 cf
Overall Size= 77.0"W x 45.0"H x 7.50'L with 0.33' Overlap
Cap Storage= 14.9 cf x 2 x 4 rows = 119.2 cf

77.0" Wide + 9.0" Spacing = 86.0" C-C Row Spacing

41 Chambers/Row x 7.17' Long +1.85' Cap Length x 2 = 297.67' Row Length +12.0" End Stone x 2 = 299.67' Base Length
4 Rows x 77.0" Wide + 9.0" Spacing x 3 + 12.0" Side Stone x 2 = 29.92' Base Width
9.0" Stone Base + 45.0" Chamber Height + 12.0" Stone Cover = 5.50' Field Height

164 Chambers x 110.0 cf + 14.9 cf Cap Volume x 2 x 4 Rows = 18,151.3 cf Chamber Storage

49,308.2 cf Field - 18,151.3 cf Chambers = 31,156.9 cf Stone x 35.0% Voids = 10,904.9 cf Stone Storage

Chamber Storage + Stone Storage = 29,056.2 cf = 0.667 af
Overall Storage Efficiency = 58.9%
Overall System Size = 299.67' x 29.92' x 5.50'

164 Chambers
1,826.2 cy Field
1,154.0 cy Stone

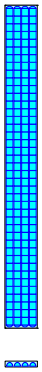

Pond INF-4: INF-4

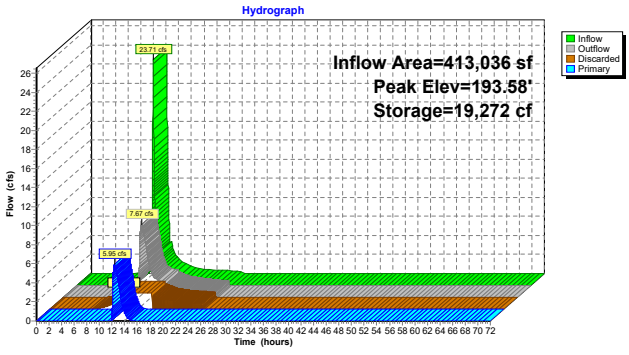

Hydrograph for Pond INF-4: INF-4

Time (hours)	Inflow (cfs)	Storage (cubic-feet)	Elevation (feet)	Outflow (cfs)	Discarded (cfs)	Primary (cfs)
0.00	0.00	0	190.45	0.00	0.00	0.00
2.00	0.00	0	190.45	0.00	0.00	0.00
4.00	0.00	0	190.45	0.00	0.00	0.00
6.00	0.00	0	190.45	0.00	0.00	0.00
8.00	0.12	0	190.45	0.12	0.12	0.00
10.00	0.58	0	190.45	0.58	**0.58**	0.00
12.00	**14.09**	**7,049**	**191.82**	**2.56**	**1.72**	**0.84**
14.00	**1.53**	**6,951**	**191.81**	**2.52**	1.72	**0.80**
16.00	0.77	1,351	190.88	1.72	1.72	0.00
18.00	0.47	0	190.45	0.94	0.94	0.00
20.00	0.38	0	190.45	0.75	0.75	0.00
22.00	0.31	0	190.45	0.62	0.62	0.00
24.00	0.25	0	190.45	0.50	0.50	0.00
26.00	0.00	0	190.45	0.00	0.00	0.00
28.00	0.00	0	190.45	0.00	0.00	0.00
30.00	0.00	0	190.45	0.00	0.00	0.00
32.00	0.00	0	190.45	0.00	0.00	0.00
34.00	0.00	0	190.45	0.00	0.00	0.00
36.00	0.00	0	190.45	0.00	0.00	0.00
38.00	0.00	0	190.45	0.00	0.00	0.00
40.00	0.00	0	190.45	0.00	0.00	0.00
42.00	0.00	0	190.45	0.00	0.00	0.00
44.00	0.00	0	190.45	0.00	0.00	0.00
46.00	0.00	0	190.45	0.00	0.00	0.00
48.00	0.00	0	190.45	0.00	0.00	0.00
50.00	0.00	0	190.45	0.00	0.00	0.00
52.00	0.00	0	190.45	0.00	0.00	0.00
54.00	0.00	0	190.45	0.00	0.00	0.00
56.00	0.00	0	190.45	0.00	0.00	0.00
58.00	0.00	0	190.45	0.00	0.00	0.00
60.00	0.00	0	190.45	0.00	0.00	0.00
62.00	0.00	0	190.45	0.00	0.00	0.00
64.00	0.00	0	190.45	0.00	0.00	0.00
66.00	0.00	0	190.45	0.00	0.00	0.00
68.00	0.00	0	190.45	0.00	0.00	0.00
70.00	0.00	0	190.45	0.00	0.00	0.00
72.00	0.00	0	190.45	0.00	0.00	0.00

Summary for Pond INF-5: INF-5

Inflow Area = 193,537 sf, 78.84% Impervious, Inflow Depth = 4.80" for 25 yr event
Inflow = 22.13 cfs @ 12.12 hrs, Volume= 77,417 cf
Outflow = 7.96 cfs @ 12.43 hrs, Volume= 77,417 cf, Atten= 64%, Lag= 18.6 min
Discarded = 1.68 cfs @ 12.31 hrs, Volume= 50,956 cf
Primary = 6.28 cfs @ 12.43 hrs, Volume= 26,461 cf
Routed to Link POA-3 : POA-3

Routing by Dyn-Stor-Ind method, Time Span= 0.00-72.00 hrs, dt= 0.01 hrs / 2
Peak Elev= 191.69' @ 12.43 hrs Surf.Area= 8,754 sf Storage= 19,952 cf

Plug-Flow detention time= (not calculated: outflow precedes inflow)
Center-of-Mass det. time= 26.7 min (824.6 - 797.9)

Volume	Invert	Avail.Storage	Storage Description
#1A	188.37'	10,574 cf	**58.58'W x 149.10'L x 5.50'H Field A** 48,041 cf Overall - 17,831 cf Embedded = 30,211 cf x 35.0% Voids
#2A	189.12'	17,831 cf	**ADS_StormTech MC-3500 d +Cap** x 160 Inside #1 Effective Size= 70.4"W x 45.0"H => 15.33 sf x 7.17'L = 110.0 cf Overall Size= 77.0"W x 45.0"H x 7.50'L with 0.33' Overlap 160 Chambers in 8 Rows Cap Storage= 14.9 cf x 2 x 8 rows = 238.4 cf
#3	192.87'	3 cf	**0.83'D x 3.00'H Vertical Cone/Cylinder** x 2
#4	191.56'	79 cf	**5.00'D x 4.00'H Vertical Cone/Cylinder**
#5	195.56'	3,305 cf	**Custom Stage Data (Prismatic)** Listed below (Recalc)
		31,791 cf	Total Available Storage

Storage Group A created with Chamber Wizard

Elevation (feet)	Surf.Area (sq-ft)	Inc.Store (cubic-feet)	Cum.Store (cubic-feet)
195.56	8	0	0
196.00	2,759	609	609
196.50	8,025	2,696	3,305

Device	Routing	Invert	Outlet Devices
#1	Primary	189.25'	**15.0" Round Culvert** L= 100.0' CPP, projecting, no headwall, Ke= 0.900 Inlet / Outlet Invert= 189.25' / 188.25' S= 0.0100 '/' Cc= 0.900 n= 0.010 PVC, smooth interior, Flow Area= 1.23 sf
#2	Discarded	188.37'	**8.270 in/hr Exfiltration over Surface area**

Discarded OutFlow Max=1.68 cfs @ 12.31 hrs HW=191.57' (Free Discharge)
└**2=Exfiltration** (Exfiltration Controls 1.68 cfs)

Primary OutFlow Max=6.28 cfs @ 12.43 hrs HW=191.69' TW=0.00' (Dynamic Tailwater)
└**1=Culvert** (Inlet Controls 6.28 cfs @ 5.12 fps)

Pond INF-5: INF-5 - Chamber Wizard Field A

Chamber Model = ADS_StormTechMC-3500 d +Cap (ADS StormTech®MC-3500 d rev 03/14 with Cap volume)
Effective Size= 70.4"W x 45.0"H => 15.33 sf x 7.17'L = 110.0 cf
Overall Size= 77.0"W x 45.0"H x 7.50'L with 0.33' Overlap
Cap Storage= 14.9 cf x 2 x 8 rows = 238.4 cf

77.0" Wide + 9.0" Spacing = 86.0" C-C Row Spacing

20 Chambers/Row x 7.17' Long +1.85' Cap Length x 2 = 147.10' Row Length +12.0" End Stone x 2 = 149.10' Base Length
8 Rows x 77.0" Wide + 9.0" Spacing x 7 + 12.0" Side Stone x 2 = 58.58' Base Width
9.0" Stone Base + 45.0" Chamber Height + 12.0" Stone Cover = 5.50' Field Height

160 Chambers x 110.0 cf + 14.9 cf Cap Volume x 2 x 8 Rows = 17,830.7 cf Chamber Storage

48,041.3 cf Field - 17,830.7 cf Chambers = 30,210.6 cf Stone x 35.0% Voids = 10,573.7 cf Stone Storage

Chamber Storage + Stone Storage = 28,404.4 cf = 0.652 af
Overall Storage Efficiency = 59.1%
Overall System Size = 149.10' x 58.58' x 5.50'

160 Chambers
1,779.3 cy Field
1,118.9 cy Stone

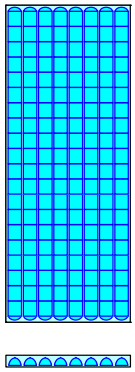

Pond INF-5: INF-5

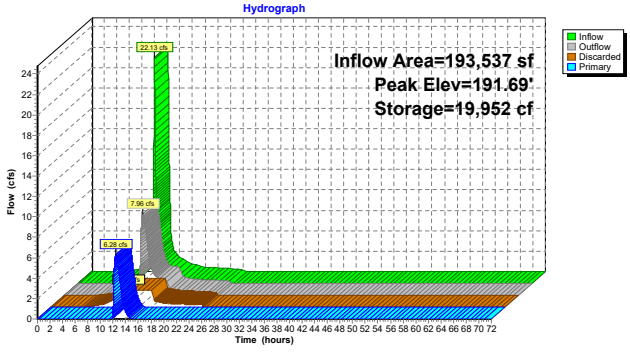

Hydrograph for Pond INF-5: INF-5

Time (hours)	Inflow (cfs)	Storage (cubic-feet)	Elevation (feet)	Outflow (cfs)	Discarded (cfs)	Primary (cfs)
0.00	0.00	0	188.37	0.00	0.00	0.00
2.00	0.00	0	188.37	0.00	0.00	0.00
4.00	0.00	0	188.37	0.00	0.00	0.00
6.00	0.06	0	188.37	0.06	0.06	0.00
8.00	0.25	0	188.37	0.25	0.25	0.00
10.00	0.77	0	188.37	0.77	0.77	0.00
12.00	**11.73**	**6,804**	**189.73**	**2.48**	**1.67**	**0.81**
14.00	**1.40**	**6,441**	**189.68**	**2.33**	**1.67**	**0.66**
16.00	0.75	1,091	188.73	1.67	1.67	0.00
18.00	0.45	0	188.37	0.43	0.43	0.00
20.00	0.36	0	188.37	0.33	0.33	0.00
22.00	0.30	0	188.37	0.27	0.27	0.00
24.00	0.24	0	188.37	0.21	0.21	0.00
26.00	0.00	0	188.37	0.00	0.00	0.00
28.00	0.00	0	188.37	0.00	0.00	0.00
30.00	0.00	0	188.37	0.00	0.00	0.00
32.00	0.00	0	188.37	0.00	0.00	0.00
34.00	0.00	0	188.37	0.00	0.00	0.00
36.00	0.00	0	188.37	0.00	0.00	0.00
38.00	0.00	0	188.37	0.00	0.00	0.00
40.00	0.00	0	188.37	0.00	0.00	0.00
42.00	0.00	0	188.37	0.00	0.00	0.00
44.00	0.00	0	188.37	0.00	0.00	0.00
46.00	0.00	0	188.37	0.00	0.00	0.00
48.00	0.00	0	188.37	0.00	0.00	0.00
50.00	0.00	0	188.37	0.00	0.00	0.00
52.00	0.00	0	188.37	0.00	0.00	0.00
54.00	0.00	0	188.37	0.00	0.00	0.00
56.00	0.00	0	188.37	0.00	0.00	0.00
58.00	0.00	0	188.37	0.00	0.00	0.00
60.00	0.00	0	188.37	0.00	0.00	0.00
62.00	0.00	0	188.37	0.00	0.00	0.00
64.00	0.00	0	188.37	0.00	0.00	0.00
66.00	0.00	0	188.37	0.00	0.00	0.00
68.00	0.00	0	188.37	0.00	0.00	0.00
70.00	0.00	0	188.37	0.00	0.00	0.00
72.00	0.00	0	188.37	0.00	0.00	0.00

Summary for Link POA-1: POA-1

Inflow Area = 85,683 sf, 26.89% Impervious, Inflow Depth = 2.65" for 25 yr event
Inflow = 6.02 cfs @ 12.09 hrs, Volume= 18,948 cf
Primary = 6.02 cfs @ 12.09 hrs, Volume= 18,948 cf, Atten= 0%, Lag= 0.0 min
Routed to nonexistent node OFF SITE

Primary outflow = Inflow, Time Span= 0.00-72.00 hrs, dt= 0.01 hrs

Link POA-1: POA-1

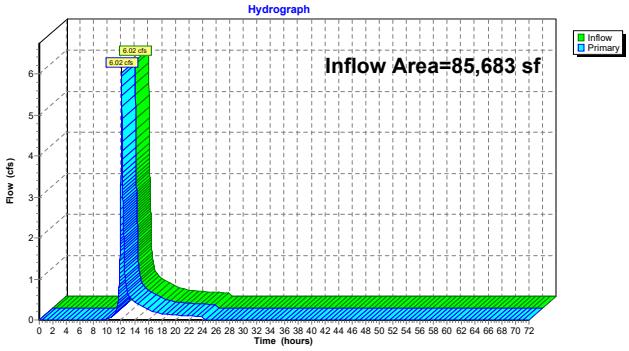

Hydrograph for Link POA-1: POA-1

Time (hours)	Inflow (cfs)	Elevation (feet)	Primary (cfs)	Time (hours)	Inflow (cfs)	Elevation (feet)	Primary (cfs)
0.00	0.00	**0.00**	0.00	52.00	0.00	0.00	0.00
1.00	0.00	0.00	0.00	53.00	0.00	0.00	0.00
2.00	0.00	0.00	0.00	54.00	0.00	0.00	0.00
3.00	0.00	0.00	0.00	55.00	0.00	0.00	0.00
4.00	0.00	0.00	0.00	56.00	0.00	0.00	0.00
5.00	0.00	0.00	0.00	57.00	0.00	0.00	0.00
6.00	0.00	0.00	0.00	58.00	0.00	0.00	0.00
7.00	0.00	0.00	0.00	59.00	0.00	0.00	0.00
8.00	0.00	0.00	0.00	60.00	0.00	0.00	0.00
9.00	0.00	0.00	0.00	61.00	0.00	0.00	0.00
10.00	0.02	0.00	0.02	62.00	0.00	0.00	0.00
11.00	0.14	0.00	0.14	63.00	0.00	0.00	0.00
12.00	**3.27**	0.00	**3.27**	64.00	0.00	0.00	0.00
13.00	**0.67**	0.00	**0.67**	65.00	0.00	0.00	0.00
14.00	0.44	0.00	0.44	66.00	0.00	0.00	0.00
15.00	0.34	0.00	0.34	67.00	0.00	0.00	0.00
16.00	0.24	0.00	0.24	68.00	0.00	0.00	0.00
17.00	0.20	0.00	0.20	69.00	0.00	0.00	0.00
18.00	0.15	0.00	0.15	70.00	0.00	0.00	0.00
19.00	0.14	0.00	0.14	71.00	0.00	0.00	0.00
20.00	0.12	0.00	0.12	72.00	0.00	0.00	0.00
21.00	0.11	0.00	0.11				
22.00	0.10	0.00	0.10				
23.00	0.09	0.00	0.09				
24.00	0.08	0.00	0.08				
25.00	0.00	0.00	0.00				
26.00	0.00	0.00	0.00				
27.00	0.00	0.00	0.00				
28.00	0.00	0.00	0.00				
29.00	0.00	0.00	0.00				
30.00	0.00	0.00	0.00				
31.00	0.00	0.00	0.00				
32.00	0.00	0.00	0.00				
33.00	0.00	0.00	0.00				
34.00	0.00	0.00	0.00				
35.00	0.00	0.00	0.00				
36.00	0.00	0.00	0.00				
37.00	0.00	0.00	0.00				
38.00	0.00	0.00	0.00				
39.00	0.00	0.00	0.00				
40.00	0.00	0.00	0.00				
41.00	0.00	0.00	0.00				
42.00	0.00	0.00	0.00				
43.00	0.00	0.00	0.00				
44.00	0.00	0.00	0.00				
45.00	0.00	0.00	0.00				
46.00	0.00	0.00	0.00				
47.00	0.00	0.00	0.00				
48.00	0.00	0.00	0.00				
49.00	0.00	0.00	0.00				
50.00	0.00	0.00	0.00				
51.00	0.00	0.00	0.00				

Summary for Link POA-2: POA-2

Inflow Area = 401,972 sf, 49.31% Impervious, Inflow Depth = 1.28" for 25 yr event
Inflow = 10.84 cfs @ 12.41 hrs, Volume= 42,996 cf
Primary = 10.84 cfs @ 12.41 hrs, Volume= 42,996 cf, Atten= 0%, Lag= 0.0 min
Routed to nonexistent node OFF SITE

Primary outflow = Inflow, Time Span= 0.00-72.00 hrs, dt= 0.01 hrs

Link POA-2: POA-2

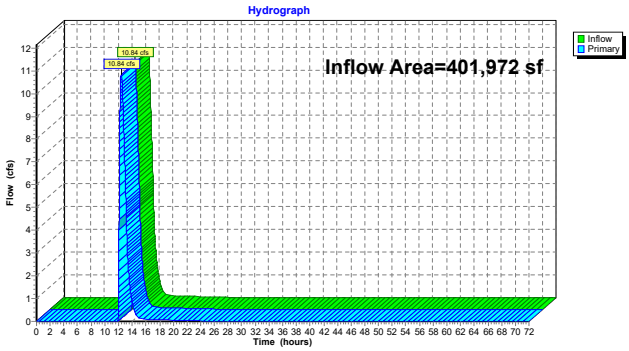

Hydrograph for Link POA-2: POA-2

Time (hours)	Inflow (cfs)	Elevation (feet)	Primary (cfs)	Time (hours)	Inflow (cfs)	Elevation (feet)	Primary (cfs)
0.00	0.00	**0.00**	0.00	52.00	0.00	0.00	0.00
1.00	0.00	0.00	0.00	53.00	0.00	0.00	0.00
2.00	0.00	0.00	0.00	54.00	0.00	0.00	0.00
3.00	0.00	0.00	0.00	55.00	0.00	0.00	0.00
4.00	0.00	0.00	0.00	56.00	0.00	0.00	0.00
5.00	0.00	0.00	0.00	57.00	0.00	0.00	0.00
6.00	0.00	0.00	0.00	58.00	0.00	0.00	0.00
7.00	0.00	0.00	0.00	59.00	0.00	0.00	0.00
8.00	0.00	0.00	0.00	60.00	0.00	0.00	0.00
9.00	0.00	0.00	0.00	61.00	0.00	0.00	0.00
10.00	0.00	0.00	0.00	62.00	0.00	0.00	0.00
11.00	0.00	0.00	0.00	63.00	0.00	0.00	0.00
12.00	**1.25**	0.00	**1.25**	64.00	0.00	0.00	0.00
13.00	**6.04**	0.00	**6.04**	65.00	0.00	0.00	0.00
14.00	0.83	0.00	0.83	66.00	0.00	0.00	0.00
15.00	0.14	0.00	0.14	67.00	0.00	0.00	0.00
16.00	0.10	0.00	0.10	68.00	0.00	0.00	0.00
17.00	0.08	0.00	0.08	69.00	0.00	0.00	0.00
18.00	0.07	0.00	0.07	70.00	0.00	0.00	0.00
19.00	0.06	0.00	0.06	71.00	0.00	0.00	0.00
20.00	0.05	0.00	0.05	72.00	0.00	0.00	0.00
21.00	0.05	0.00	0.05				
22.00	0.05	0.00	0.05				
23.00	0.04	0.00	0.04				
24.00	0.04	0.00	0.04				
25.00	0.00	0.00	0.00				
26.00	0.00	0.00	0.00				
27.00	0.00	0.00	0.00				
28.00	0.00	0.00	0.00				
29.00	0.00	0.00	0.00				
30.00	0.00	0.00	0.00				
31.00	0.00	0.00	0.00				
32.00	0.00	0.00	0.00				
33.00	0.00	0.00	0.00				
34.00	0.00	0.00	0.00				
35.00	0.00	0.00	0.00				
36.00	0.00	0.00	0.00				
37.00	0.00	0.00	0.00				
38.00	0.00	0.00	0.00				
39.00	0.00	0.00	0.00				
40.00	0.00	0.00	0.00				
41.00	0.00	0.00	0.00				
42.00	0.00	0.00	0.00				
43.00	0.00	0.00	0.00				
44.00	0.00	0.00	0.00				
45.00	0.00	0.00	0.00				
46.00	0.00	0.00	0.00				
47.00	0.00	0.00	0.00				
48.00	0.00	0.00	0.00				
49.00	0.00	0.00	0.00				
50.00	0.00	0.00	0.00				
51.00	0.00	0.00	0.00				

Summary for Link POA-3: POA-3

Inflow Area = 729,194 sf, 46.98% Impervious, Inflow Depth = 1.37" for 25 yr event
Inflow = 17.92 cfs @ 12.16 hrs, Volume= 83,063 cf
Primary = 17.92 cfs @ 12.16 hrs, Volume= 83,063 cf, Atten= 0%, Lag= 0.0 min
Routed to nonexistent node OFF SITE

Primary outflow = Inflow, Time Span= 0.00-72.00 hrs, dt= 0.01 hrs

Link POA-3: POA-3

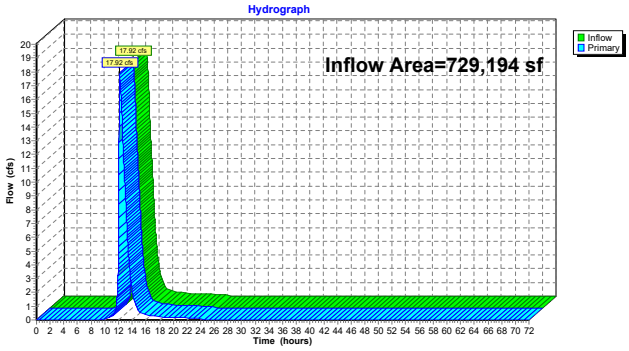

Hydrograph for Link POA-3: POA-3

Time (hours)	Inflow (cfs)	Elevation (feet)	Primary (cfs)	Time (hours)	Inflow (cfs)	Elevation (feet)	Primary (cfs)
0.00	0.00	**0.00**	0.00	52.00	0.00	0.00	0.00
1.00	0.00	0.00	0.00	53.00	0.00	0.00	0.00
2.00	0.00	0.00	0.00	54.00	0.00	0.00	0.00
3.00	0.00	0.00	0.00	55.00	0.00	0.00	0.00
4.00	0.00	0.00	0.00	56.00	0.00	0.00	0.00
5.00	0.00	0.00	0.00	57.00	0.00	0.00	0.00
6.00	0.00	0.00	0.00	58.00	0.00	0.00	0.00
7.00	0.00	0.00	0.00	59.00	0.00	0.00	0.00
8.00	0.00	0.00	0.00	60.00	0.00	0.00	0.00
9.00	0.00	0.00	0.00	61.00	0.00	0.00	0.00
10.00	0.08	0.00	0.08	62.00	0.00	0.00	0.00
11.00	0.27	0.00	0.27	63.00	0.00	0.00	0.00
12.00	**5.92**	0.00	**5.92**	64.00	0.00	0.00	0.00
13.00	**9.14**	0.00	**9.14**	65.00	0.00	0.00	0.00
14.00	2.15	0.00	2.15	66.00	0.00	0.00	0.00
15.00	0.60	0.00	0.60	67.00	0.00	0.00	0.00
16.00	0.38	0.00	0.38	68.00	0.00	0.00	0.00
17.00	0.30	0.00	0.30	69.00	0.00	0.00	0.00
18.00	0.23	0.00	0.23	70.00	0.00	0.00	0.00
19.00	0.21	0.00	0.21	71.00	0.00	0.00	0.00
20.00	0.19	0.00	0.19	72.00	0.00	0.00	0.00
21.00	0.17	0.00	0.17				
22.00	0.15	0.00	0.15				
23.00	0.14	0.00	0.14				
24.00	0.12	0.00	0.12				
25.00	0.00	0.00	0.00				
26.00	0.00	0.00	0.00				
27.00	0.00	0.00	0.00				
28.00	0.00	0.00	0.00				
29.00	0.00	0.00	0.00				
30.00	0.00	0.00	0.00				
31.00	0.00	0.00	0.00				
32.00	0.00	0.00	0.00				
33.00	0.00	0.00	0.00				
34.00	0.00	0.00	0.00				
35.00	0.00	0.00	0.00				
36.00	0.00	0.00	0.00				
37.00	0.00	0.00	0.00				
38.00	0.00	0.00	0.00				
39.00	0.00	0.00	0.00				
40.00	0.00	0.00	0.00				
41.00	0.00	0.00	0.00				
42.00	0.00	0.00	0.00				
43.00	0.00	0.00	0.00				
44.00	0.00	0.00	0.00				
45.00	0.00	0.00	0.00				
46.00	0.00	0.00	0.00				
47.00	0.00	0.00	0.00				
48.00	0.00	0.00	0.00				
49.00	0.00	0.00	0.00				
50.00	0.00	0.00	0.00				
51.00	0.00	0.00	0.00				

Summary for Link POA-4: POA-4

Inflow Area = 23,914 sf, 11.66% Impervious, Inflow Depth = 1.12" for 25 yr event
Inflow = 0.42 cfs @ 12.22 hrs, Volume= 2,229 cf
Primary = 0.42 cfs @ 12.22 hrs, Volume= 2,229 cf, Atten= 0%, Lag= 0.0 min
Routed to nonexistent node OFF SITE

Primary outflow = Inflow, Time Span= 0.00-72.00 hrs, dt= 0.01 hrs

Link POA-4: POA-4

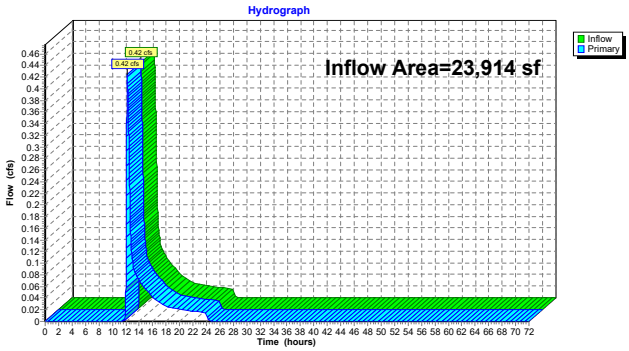

Hydrograph for Link POA-4: POA-4

Time (hours)	Inflow (cfs)	Elevation (feet)	Primary (cfs)	Time (hours)	Inflow (cfs)	Elevation (feet)	Primary (cfs)
0.00	0.00	**0.00**	0.00	52.00	0.00	0.00	0.00
1.00	0.00	0.00	0.00	53.00	0.00	0.00	0.00
2.00	0.00	0.00	0.00	54.00	0.00	0.00	0.00
3.00	0.00	0.00	0.00	55.00	0.00	0.00	0.00
4.00	0.00	0.00	0.00	56.00	0.00	0.00	0.00
5.00	0.00	0.00	0.00	57.00	0.00	0.00	0.00
6.00	0.00	0.00	0.00	58.00	0.00	0.00	0.00
7.00	0.00	0.00	0.00	59.00	0.00	0.00	0.00
8.00	0.00	0.00	0.00	60.00	0.00	0.00	0.00
9.00	0.00	0.00	0.00	61.00	0.00	0.00	0.00
10.00	0.00	0.00	0.00	62.00	0.00	0.00	0.00
11.00	0.00	0.00	0.00	63.00	0.00	0.00	0.00
12.00	**0.06**	0.00	**0.06**	64.00	0.00	0.00	0.00
13.00	**0.11**	0.00	**0.11**	65.00	0.00	0.00	0.00
14.00	0.07	0.00	0.07	66.00	0.00	0.00	0.00
15.00	0.06	0.00	0.06	67.00	0.00	0.00	0.00
16.00	0.04	0.00	0.04	68.00	0.00	0.00	0.00
17.00	0.03	0.00	0.03	69.00	0.00	0.00	0.00
18.00	0.03	0.00	0.03	70.00	0.00	0.00	0.00
19.00	0.02	0.00	0.02	71.00	0.00	0.00	0.00
20.00	0.02	0.00	0.02	72.00	0.00	0.00	0.00
21.00	0.02	0.00	0.02				
22.00	0.02	0.00	0.02				
23.00	0.02	0.00	0.02				
24.00	0.01	0.00	0.01				
25.00	0.00	0.00	0.00				
26.00	0.00	0.00	0.00				
27.00	0.00	0.00	0.00				
28.00	0.00	0.00	0.00				
29.00	0.00	0.00	0.00				
30.00	0.00	0.00	0.00				
31.00	0.00	0.00	0.00				
32.00	0.00	0.00	0.00				
33.00	0.00	0.00	0.00				
34.00	0.00	0.00	0.00				
35.00	0.00	0.00	0.00				
36.00	0.00	0.00	0.00				
37.00	0.00	0.00	0.00				
38.00	0.00	0.00	0.00				
39.00	0.00	0.00	0.00				
40.00	0.00	0.00	0.00				
41.00	0.00	0.00	0.00				
42.00	0.00	0.00	0.00				
43.00	0.00	0.00	0.00				
44.00	0.00	0.00	0.00				
45.00	0.00	0.00	0.00				
46.00	0.00	0.00	0.00				
47.00	0.00	0.00	0.00				
48.00	0.00	0.00	0.00				
49.00	0.00	0.00	0.00				
50.00	0.00	0.00	0.00				
51.00	0.00	0.00	0.00				

Time span=0.00-72.00 hrs, dt=0.01 hrs, 7201 points x 2
Runoff by SCS TR-20 method, UH=SCS, Weighted-CN
Reach routing by Dyn-Stor-Ind method - Pond routing by Dyn-Stor-Ind method

SubcatchmentPWS-1: PWS-1 Runoff Area=1.967 ac 26.89% Impervious Runoff Depth=4.15"
Tc=6.0 min CN=65 Runoff=9.55 cfs 29,606 cf

SubcatchmentPWS-2A: PWS-2A Runoff Area=2.128 ac 0.00% Impervious Runoff Depth=1.29"
Flow Length=249' Slope=0.0125 '/' Tc=11.0 min CN=39 Runoff=1.84 cfs 9,961 cf

SubcatchmentPWS-2B: PWS-2B Runoff Area=3.009 ac 68.63% Impervious Runoff Depth=5.80"
Tc=6.0 min CN=79 Runoff=20.15 cfs 63,321 cf

SubcatchmentPWS-2C: PWS-2C Runoff Area=4.091 ac 60.74% Impervious Runoff Depth=5.80"
Flow Length=359' Tc=12.1 min CN=79 Runoff=22.51 cfs 86,090 cf

SubcatchmentPWS-3A: PWS-3A Runoff Area=4.898 ac 65.19% Impervious Runoff Depth=5.92"
Tc=6.0 min CN=80 Runoff=33.37 cfs 105,189 cf

SubcatchmentPWS-3B: PWS-3B Runoff Area=4.584 ac 1.81% Impervious Runoff Depth=1.59"
Flow Length=233' Tc=12.3 min CN=42 Runoff=5.41 cfs 26,460 cf

SubcatchmentPWS-3C: PWS-3C Runoff Area=4.443 ac 78.84% Impervious Runoff Depth=6.63"
Flow Length=184' Tc=8.8 min CN=86 Runoff=30.09 cfs 106,965 cf

SubcatchmentPWS-3D: PWS-3D Runoff Area=2.815 ac 38.54% Impervious Runoff Depth=4.50"
Flow Length=235' Tc=8.3 min CN=68 Runoff=13.70 cfs 45,952 cf

SubcatchmentPWS-4: PWS-4 Runoff Area=0.549 ac 11.66% Impervious Runoff Depth=2.12"
Flow Length=111' Tc=12.9 min CN=47 Runoff=0.96 cfs 4,215 cf

Pond INF-1: INF-1 Peak Elev=182.04' Storage=19,648 cf Inflow=22.51 cfs 86,090 cf
45,830 cf Primary=5.60 cfs 22,968 cf Secondary=3.95 cfs 17,294 cf Tertiary=0.00 cfs 0 cf Outflow=10.79 cfs 86,092 cf

Pond INF-2: INF-2 Peak Elev=190.80' Storage=16,613 cf Inflow=20.15 cfs 63,321 cf
Discarded=1.02 cfs 35,781 cf Primary=5.81 cfs 27,544 cf Outflow=6.83 cfs 63,325 cf

Pond INF-3: INF-3 Peak Elev=196.59' Storage=6,438 cf Inflow=5.41 cfs 26,460 cf
Discarded=0.40 cfs 14,405 cf Primary=2.34 cfs 12,056 cf Outflow=2.74 cfs 26,460 cf

Pond INF-4: INF-4 Peak Elev=195.81' Storage=28,624 cf Inflow=33.37 cfs 117,244 cf
Discarded=1.72 cfs 62,000 cf Primary=9.15 cfs 55,246 cf Outflow=10.87 cfs 117,246 cf

Pond INF-5: INF-5 Peak Elev=194.01' Storage=28,454 cf Inflow=30.09 cfs 106,965 cf
Discarded=1.68 cfs 62,143 cf Primary=9.48 cfs 44,833 cf Outflow=11.16 cfs 106,977 cf

Link POA-1: POA-1 Inflow=9.55 cfs 29,606 cf
Primary=9.55 cfs 29,606 cf

Link POA-2: POA-2 Inflow=16.76 cfs 77,767 cf
Primary=16.76 cfs 77,767 cf

Link POA-3: POA-3 Inflow=26.96 cfs 146,031 cf
Primary=26.96 cfs 146,031 cf

Link POA-4: POA-4 Inflow=0.96 cfs 4,215 cf
Primary=0.96 cfs 4,215 cf

Total Runoff Area = 1,240,763 sf Runoff Volume = 477,758 cf Average Runoff Depth = 4.62"
54.34% Pervious = 674,178 sf 45.66% Impervious = 566,585 sf

Summary for Subcatchment PWS-1: PWS-1

Runoff = 9.55 cfs @ 12.09 hrs, Volume= 29,606 cf, Depth= 4.15"
Routed to Link POA-1 : POA-1

Runoff by SCS TR-20 method, UH=SCS, Weighted-CN, Time Span= 0.00-72.00 hrs, dt= 0.01 hrs
Type III 24-hr 100 yr Rainfall=8.31"

Area (ac)	CN	Description
0.529	98	Paved parking, HSG A
1.307	49	50-75% Grass cover, Fair, HSG A
0.131	96	Gravel surface, HSG A
1.967	65	Weighted Average
1.438		73.11% Pervious Area
0.529		26.89% Impervious Area

Tc (min)	Length (feet)	Slope (ft/ft)	Velocity (ft/sec)	Capacity (cfs)	Description
6.0					**Direct Entry, PAVEMENT TC**

Subcatchment PWS-1: PWS-1

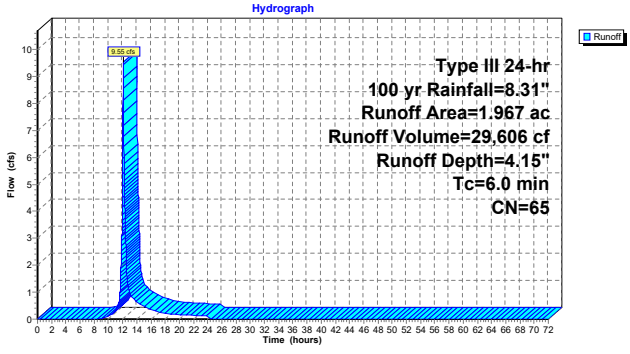

Hydrograph for Subcatchment PWS-1: PWS-1

Time (hours)	Precip. (inches)	Excess (inches)	Runoff (cfs)	Time (hours)	Precip. (inches)	Excess (inches)	Runoff (cfs)
0.00	0.00	0.00	0.00	52.00	8.31	4.15	0.00
1.00	0.08	0.00	0.00	53.00	8.31	4.15	0.00
2.00	0.17	0.00	0.00	54.00	8.31	4.15	0.00
3.00	0.26	0.00	0.00	55.00	8.31	4.15	0.00
4.00	0.36	0.00	0.00	56.00	8.31	4.15	0.00
5.00	0.47	0.00	0.00	57.00	8.31	4.15	0.00
6.00	0.60	0.00	0.00	58.00	8.31	4.15	0.00
7.00	0.75	0.00	0.00	59.00	8.31	4.15	0.00
8.00	0.95	0.00	0.00	60.00	8.31	4.15	0.00
9.00	1.21	0.00	0.02	61.00	8.31	4.15	0.00
10.00	1.57	0.04	0.12	62.00	8.31	4.15	0.00
11.00	2.08	0.16	0.32	63.00	8.31	4.15	0.00
12.00	4.15	1.12	**5.40**	64.00	8.31	4.15	0.00
13.00	6.23	2.52	**0.99**	65.00	8.31	4.15	0.00
14.00	6.74	2.90	0.64	66.00	8.31	4.15	0.00
15.00	7.10	3.18	0.49	67.00	8.31	4.15	0.00
16.00	7.36	3.39	0.35	68.00	8.31	4.15	0.00
17.00	7.56	3.54	0.28	69.00	8.31	4.15	0.00
18.00	7.71	3.66	0.22	70.00	8.31	4.15	0.00
19.00	7.84	3.76	0.19	71.00	8.31	4.15	0.00
20.00	7.95	3.86	0.17	72.00	8.31	4.15	0.00
21.00	8.06	3.94	0.16				
22.00	8.15	4.02	0.15				
23.00	8.23	4.08	0.13				
24.00	**8.31**	**4.15**	0.12				
25.00	8.31	4.15	0.00				
26.00	8.31	4.15	0.00				
27.00	8.31	4.15	0.00				
28.00	8.31	4.15	0.00				
29.00	8.31	4.15	0.00				
30.00	8.31	4.15	0.00				
31.00	8.31	4.15	0.00				
32.00	8.31	4.15	0.00				
33.00	8.31	4.15	0.00				
34.00	8.31	4.15	0.00				
35.00	8.31	4.15	0.00				
36.00	8.31	4.15	0.00				
37.00	8.31	4.15	0.00				
38.00	8.31	4.15	0.00				
39.00	8.31	4.15	0.00				
40.00	8.31	4.15	0.00				
41.00	8.31	4.15	0.00				
42.00	8.31	4.15	0.00				
43.00	8.31	4.15	0.00				
44.00	8.31	4.15	0.00				
45.00	8.31	4.15	0.00				
46.00	8.31	4.15	0.00				
47.00	8.31	4.15	0.00				
48.00	8.31	4.15	0.00				
49.00	8.31	4.15	0.00				
50.00	8.31	4.15	0.00				
51.00	8.31	4.15	0.00				

Summary for Subcatchment PWS-2A: PWS-2A

Runoff = 1.84 cfs @ 12.20 hrs, Volume= 9,961 cf, Depth= 1.29"
Routed to Link POA-2 : POA-2

Runoff by SCS TR-20 method, UH=SCS, Weighted-CN, Time Span= 0.00-72.00 hrs, dt= 0.01 hrs
Type III 24-hr 100 yr Rainfall=8.31"

Area (ac)	CN	Description
2.128	39	>75% Grass cover, Good, HSG A
2.128		100.00% Pervious Area

Tc (min)	Length (feet)	Slope (ft/ft)	Velocity (ft/sec)	Capacity (cfs)	Description
6.8	50	0.0125	0.12		**Sheet Flow, 50 FT SHEET FLOW** Grass: Short n= 0.150 P2= 3.20"
4.2	199	0.0125	0.78		**Shallow Concentrated Flow, 199 FT SHALLOW GRASS** Short Grass Pasture Kv= 7.0 fps
11.0	249	Total			

Subcatchment PWS-2A: PWS-2A

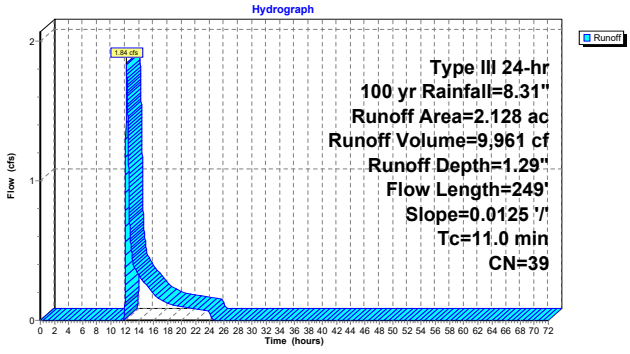

Hydrograph for Subcatchment PWS-2A: PWS-2A

Time (hours)	Precip. (inches)	Excess (inches)	Runoff (cfs)	Time (hours)	Precip. (inches)	Excess (inches)	Runoff (cfs)
0.00	0.00	0.00	0.00	52.00	8.31	1.29	0.00
1.00	0.08	0.00	0.00	53.00	8.31	1.29	0.00
2.00	0.17	0.00	0.00	54.00	8.31	1.29	0.00
3.00	0.26	0.00	0.00	55.00	8.31	1.29	0.00
4.00	0.36	0.00	0.00	56.00	8.31	1.29	0.00
5.00	0.47	0.00	0.00	57.00	8.31	1.29	0.00
6.00	0.60	0.00	0.00	58.00	8.31	1.29	0.00
7.00	0.75	0.00	0.00	59.00	8.31	1.29	0.00
8.00	0.95	0.00	0.00	60.00	8.31	1.29	0.00
9.00	1.21	0.00	0.00	61.00	8.31	1.29	0.00
10.00	1.57	0.00	0.00	62.00	8.31	1.29	0.00
11.00	2.08	0.00	0.00	63.00	8.31	1.29	0.00
12.00	4.15	0.06	**0.20**	64.00	8.31	1.29	0.00
13.00	6.23	0.51	**0.47**	65.00	8.31	1.29	0.00
14.00	6.74	0.68	0.32	66.00	8.31	1.29	0.00
15.00	7.10	0.80	0.25	67.00	8.31	1.29	0.00
16.00	7.36	0.90	0.19	68.00	8.31	1.29	0.00
17.00	7.56	0.98	0.15	69.00	8.31	1.29	0.00
18.00	7.71	1.04	0.12	70.00	8.31	1.29	0.00
19.00	7.84	1.09	0.11	71.00	8.31	1.29	0.00
20.00	7.95	1.14	0.10	72.00	8.31	1.29	0.00
21.00	8.06	1.18	0.09				
22.00	8.15	1.22	0.08				
23.00	8.23	1.26	0.08				
24.00	**8.31**	**1.29**	0.07				
25.00	8.31	1.29	0.00				
26.00	8.31	1.29	0.00				
27.00	8.31	1.29	0.00				
28.00	8.31	1.29	0.00				
29.00	8.31	1.29	0.00				
30.00	8.31	1.29	0.00				
31.00	8.31	1.29	0.00				
32.00	8.31	1.29	0.00				
33.00	8.31	1.29	0.00				
34.00	8.31	1.29	0.00				
35.00	8.31	1.29	0.00				
36.00	8.31	1.29	0.00				
37.00	8.31	1.29	0.00				
38.00	8.31	1.29	0.00				
39.00	8.31	1.29	0.00				
40.00	8.31	1.29	0.00				
41.00	8.31	1.29	0.00				
42.00	8.31	1.29	0.00				
43.00	8.31	1.29	0.00				
44.00	8.31	1.29	0.00				
45.00	8.31	1.29	0.00				
46.00	8.31	1.29	0.00				
47.00	8.31	1.29	0.00				
48.00	8.31	1.29	0.00				
49.00	8.31	1.29	0.00				
50.00	8.31	1.29	0.00				
51.00	8.31	1.29	0.00				

Summary for Subcatchment PWS-2B: PWS-2B

Runoff = 20.15 cfs @ 12.09 hrs, Volume= 63,321 cf, Depth= 5.80"
Routed to Pond INF-2 : INF-2

Runoff by SCS TR-20 method, UH=SCS, Weighted-CN, Time Span= 0.00-72.00 hrs, dt= 0.01 hrs
Type III 24-hr 100 yr Rainfall=8.31"

Area (ac)	CN	Description
2.065	98	Paved parking, HSG A
0.944	39	>75% Grass cover, Good, HSG A
3.009	79	Weighted Average
0.944		31.37% Pervious Area
2.065		68.63% Impervious Area

Tc (min)	Length (feet)	Slope (ft/ft)	Velocity (ft/sec)	Capacity (cfs)	Description
6.0					**Direct Entry, PAVEMENT TC**

Subcatchment PWS-2B: PWS-2B

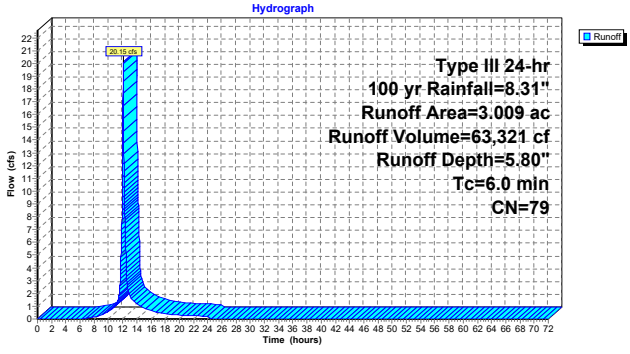

Hydrograph for Subcatchment PWS-2B: PWS-2B

Time (hours)	Precip. (inches)	Excess (inches)	Runoff (cfs)	Time (hours)	Precip. (inches)	Excess (inches)	Runoff (cfs)
0.00	0.00	0.00	0.00	52.00	8.31	5.80	0.00
1.00	0.08	0.00	0.00	53.00	8.31	5.80	0.00
2.00	0.17	0.00	0.00	54.00	8.31	5.80	0.00
3.00	0.26	0.00	0.00	55.00	8.31	5.80	0.00
4.00	0.36	0.00	0.00	56.00	8.31	5.80	0.00
5.00	0.47	0.00	0.00	57.00	8.31	5.80	0.00
6.00	0.60	0.00	0.02	58.00	8.31	5.80	0.00
7.00	0.75	0.02	0.07	59.00	8.31	5.80	0.00
8.00	0.95	0.06	0.16	60.00	8.31	5.80	0.00
9.00	1.21	0.14	0.33	61.00	8.31	5.80	0.00
10.00	1.57	0.29	0.57	62.00	8.31	5.80	0.00
11.00	2.08	0.57	1.05	63.00	8.31	5.80	0.00
12.00	4.15	2.09	**12.13**	64.00	8.31	5.80	0.00
13.00	6.23	3.89	**1.84**	65.00	8.31	5.80	0.00
14.00	6.74	4.35	1.17	66.00	8.31	5.80	0.00
15.00	7.10	4.67	0.89	67.00	8.31	5.80	0.00
16.00	7.36	4.92	0.63	68.00	8.31	5.80	0.00
17.00	7.56	5.10	0.50	69.00	8.31	5.80	0.00
18.00	7.71	5.24	0.38	70.00	8.31	5.80	0.00
19.00	7.84	5.36	0.34	71.00	8.31	5.80	0.00
20.00	7.95	5.46	0.31	72.00	8.31	5.80	0.00
21.00	8.06	5.56	0.28				
22.00	8.15	5.65	0.26				
23.00	8.23	5.73	0.23				
24.00	**8.31**	**5.80**	0.20				
25.00	8.31	5.80	0.00				
26.00	8.31	5.80	0.00				
27.00	8.31	5.80	0.00				
28.00	8.31	5.80	0.00				
29.00	8.31	5.80	0.00				
30.00	8.31	5.80	0.00				
31.00	8.31	5.80	0.00				
32.00	8.31	5.80	0.00				
33.00	8.31	5.80	0.00				
34.00	8.31	5.80	0.00				
35.00	8.31	5.80	0.00				
36.00	8.31	5.80	0.00				
37.00	8.31	5.80	0.00				
38.00	8.31	5.80	0.00				
39.00	8.31	5.80	0.00				
40.00	8.31	5.80	0.00				
41.00	8.31	5.80	0.00				
42.00	8.31	5.80	0.00				
43.00	8.31	5.80	0.00				
44.00	8.31	5.80	0.00				
45.00	8.31	5.80	0.00				
46.00	8.31	5.80	0.00				
47.00	8.31	5.80	0.00				
48.00	8.31	5.80	0.00				
49.00	8.31	5.80	0.00				
50.00	8.31	5.80	0.00				
51.00	8.31	5.80	0.00				

Summary for Subcatchment PWS-2C: PWS-2C

Runoff = 22.51 cfs @ 12.16 hrs, Volume= 86,090 cf, Depth= 5.80"
Routed to Pond INF-1 : INF-1

Runoff by SCS TR-20 method, UH=SCS, Weighted-CN, Time Span= 0.00-72.00 hrs, dt= 0.01 hrs
Type III 24-hr 100 yr Rainfall=8.31"

Area (ac)	CN	Description
1.964	98	Paved parking, HSG A
1.606	49	50-75% Grass cover, Fair, HSG A
0.521	98	Roofs, HSG A
4.091	79	Weighted Average
1.606		39.26% Pervious Area
2.485		60.74% Impervious Area

Tc (min)	Length (feet)	Slope (ft/ft)	Velocity (ft/sec)	Capacity (cfs)	Description
6.8	50	0.0125	0.12		**Sheet Flow, 50 FT SHEET FLOW** Grass: Short n= 0.150 P2= 3.20"
1.5	72	0.0125	0.78		**Shallow Concentrated Flow, 72 FT SHALLOW GRASS** Short Grass Pasture Kv= 7.0 fps
1.4	72	0.0149	0.85		**Shallow Concentrated Flow, 72 FT SHALLOW GRASS** Short Grass Pasture Kv= 7.0 fps
1.3	85	0.0250	1.11		**Shallow Concentrated Flow, 85 FT SHALLOW GRASS** Short Grass Pasture Kv= 7.0 fps
1.1	80	0.0310	1.23		**Shallow Concentrated Flow, 80 FT SHALLOW GRASS** Short Grass Pasture Kv= 7.0 fps
12.1	359	Total			

Subcatchment PWS-2C: PWS-2C

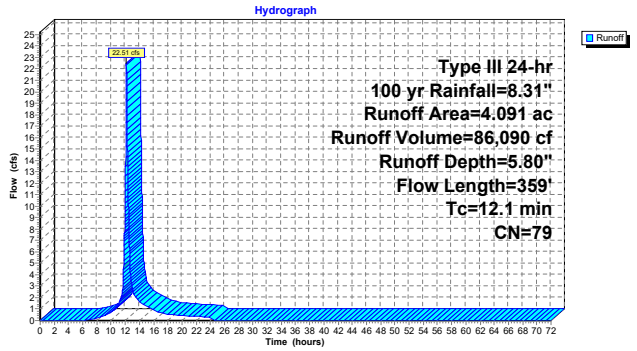

Hydrograph for Subcatchment PWS-2C: PWS-2C

Time (hours)	Precip. (inches)	Excess (inches)	Runoff (cfs)	Time (hours)	Precip. (inches)	Excess (inches)	Runoff (cfs)
0.00	0.00	0.00	0.00	52.00	8.31	5.80	0.00
1.00	0.08	0.00	0.00	53.00	8.31	5.80	0.00
2.00	0.17	0.00	0.00	54.00	8.31	5.80	0.00
3.00	0.26	0.00	0.00	55.00	8.31	5.80	0.00
4.00	0.36	0.00	0.00	56.00	8.31	5.80	0.00
5.00	0.47	0.00	0.00	57.00	8.31	5.80	0.00
6.00	0.60	0.00	0.02	58.00	8.31	5.80	0.00
7.00	0.75	0.02	0.09	59.00	8.31	5.80	0.00
8.00	0.95	0.06	0.20	60.00	8.31	5.80	0.00
9.00	1.21	0.14	0.42	61.00	8.31	5.80	0.00
10.00	1.57	0.29	0.74	62.00	8.31	5.80	0.00
11.00	2.08	0.57	1.36	63.00	8.31	5.80	0.00
12.00	4.15	2.09	**10.74**	64.00	8.31	5.80	0.00
13.00	6.23	3.89	**2.78**	65.00	8.31	5.80	0.00
14.00	6.74	4.35	1.67	66.00	8.31	5.80	0.00
15.00	7.10	4.67	1.24	67.00	8.31	5.80	0.00
16.00	7.36	4.92	0.89	68.00	8.31	5.80	0.00
17.00	7.56	5.10	0.69	69.00	8.31	5.80	0.00
18.00	7.71	5.24	0.54	70.00	8.31	5.80	0.00
19.00	7.84	5.36	0.47	71.00	8.31	5.80	0.00
20.00	7.95	5.46	0.42	72.00	8.31	5.80	0.00
21.00	8.06	5.56	0.39				
22.00	8.15	5.65	0.35				
23.00	8.23	5.73	0.32				
24.00	**8.31**	**5.80**	0.28				
25.00	8.31	5.80	0.00				
26.00	8.31	5.80	0.00				
27.00	8.31	5.80	0.00				
28.00	8.31	5.80	0.00				
29.00	8.31	5.80	0.00				
30.00	8.31	5.80	0.00				
31.00	8.31	5.80	0.00				
32.00	8.31	5.80	0.00				
33.00	8.31	5.80	0.00				
34.00	8.31	5.80	0.00				
35.00	8.31	5.80	0.00				
36.00	8.31	5.80	0.00				
37.00	8.31	5.80	0.00				
38.00	8.31	5.80	0.00				
39.00	8.31	5.80	0.00				
40.00	8.31	5.80	0.00				
41.00	8.31	5.80	0.00				
42.00	8.31	5.80	0.00				
43.00	8.31	5.80	0.00				
44.00	8.31	5.80	0.00				
45.00	8.31	5.80	0.00				
46.00	8.31	5.80	0.00				
47.00	8.31	5.80	0.00				
48.00	8.31	5.80	0.00				
49.00	8.31	5.80	0.00				
50.00	8.31	5.80	0.00				
51.00	8.31	5.80	0.00				

Summary for Subcatchment PWS-3A: PWS-3A

Runoff = 33.37 cfs @ 12.09 hrs, Volume= 105,189 cf, Depth= 5.92"
Routed to Pond INF-4 : INF-4

Runoff by SCS TR-20 method, UH=SCS, Weighted-CN, Time Span= 0.00-72.00 hrs, dt= 0.01 hrs
Type III 24-hr 100 yr Rainfall=8.31"

	Area (ac)	CN	Description
	1.792	98	Paved parking, HSG A
	1.328	39	>75% Grass cover, Good, HSG A
	1.401	98	Roofs, HSG A
*	0.343	72	INFIELD, HSG A
	0.034	72	Dirt roads, HSG A
	4.898	80	Weighted Average
	1.705		34.81% Pervious Area
	3.193		65.19% Impervious Area

Tc (min)	Length (feet)	Slope (ft/ft)	Velocity (ft/sec)	Capacity (cfs)	Description
6.0					**Direct Entry, PAVEMENT Tc**

Subcatchment PWS-3A: PWS-3A

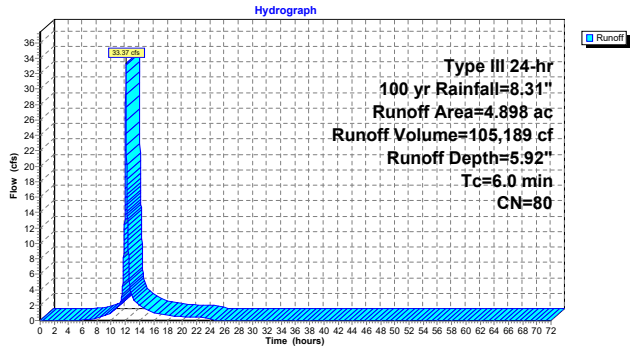

Hydrograph for Subcatchment PWS-3A: PWS-3A

Time (hours)	Precip. (inches)	Excess (inches)	Runoff (cfs)	Time (hours)	Precip. (inches)	Excess (inches)	Runoff (cfs)
0.00	0.00	0.00	0.00	52.00	8.31	5.92	0.00
1.00	0.08	0.00	0.00	53.00	8.31	5.92	0.00
2.00	0.17	0.00	0.00	54.00	8.31	5.92	0.00
3.00	0.26	0.00	0.00	55.00	8.31	5.92	0.00
4.00	0.36	0.00	0.00	56.00	8.31	5.92	0.00
5.00	0.47	0.00	0.00	57.00	8.31	5.92	0.00
6.00	0.60	0.00	0.04	58.00	8.31	5.92	0.00
7.00	0.75	0.02	0.14	59.00	8.31	5.92	0.00
8.00	0.95	0.07	0.28	60.00	8.31	5.92	0.00
9.00	1.21	0.16	0.57	61.00	8.31	5.92	0.00
10.00	1.57	0.32	0.98	62.00	8.31	5.92	0.00
11.00	2.08	0.61	1.78	63.00	8.31	5.92	0.00
12.00	4.15	2.17	**20.16**	64.00	8.31	5.92	0.00
13.00	6.23	3.99	**3.03**	65.00	8.31	5.92	0.00
14.00	6.74	4.45	1.93	66.00	8.31	5.92	0.00
15.00	7.10	4.79	1.46	67.00	8.31	5.92	0.00
16.00	7.36	5.03	1.03	68.00	8.31	5.92	0.00
17.00	7.56	5.21	0.82	69.00	8.31	5.92	0.00
18.00	7.71	5.36	0.63	70.00	8.31	5.92	0.00
19.00	7.84	5.47	0.56	71.00	8.31	5.92	0.00
20.00	7.95	5.58	0.51	72.00	8.31	5.92	0.00
21.00	8.06	5.68	0.46				
22.00	8.15	5.77	0.42				
23.00	8.23	5.85	0.38				
24.00	**8.31**	**5.92**	0.33				
25.00	8.31	5.92	0.00				
26.00	8.31	5.92	0.00				
27.00	8.31	5.92	0.00				
28.00	8.31	5.92	0.00				
29.00	8.31	5.92	0.00				
30.00	8.31	5.92	0.00				
31.00	8.31	5.92	0.00				
32.00	8.31	5.92	0.00				
33.00	8.31	5.92	0.00				
34.00	8.31	5.92	0.00				
35.00	8.31	5.92	0.00				
36.00	8.31	5.92	0.00				
37.00	8.31	5.92	0.00				
38.00	8.31	5.92	0.00				
39.00	8.31	5.92	0.00				
40.00	8.31	5.92	0.00				
41.00	8.31	5.92	0.00				
42.00	8.31	5.92	0.00				
43.00	8.31	5.92	0.00				
44.00	8.31	5.92	0.00				
45.00	8.31	5.92	0.00				
46.00	8.31	5.92	0.00				
47.00	8.31	5.92	0.00				
48.00	8.31	5.92	0.00				
49.00	8.31	5.92	0.00				
50.00	8.31	5.92	0.00				
51.00	8.31	5.92	0.00				

Summary for Subcatchment PWS-3B: PWS-3B

Runoff = 5.41 cfs @ 12.20 hrs, Volume= 26,460 cf, Depth= 1.59"
Routed to Pond INF-3 : INF-3

Runoff by SCS TR-20 method, UH=SCS, Weighted-CN, Time Span= 0.00-72.00 hrs, dt= 0.01 hrs
Type III 24-hr 100 yr Rainfall=8.31"

	Area (ac)	CN	Description
	0.083	98	Paved parking, HSG A
	4.279	39	>75% Grass cover, Good, HSG A
*	0.222	72	INFIELD, HSG A
	4.584	42	Weighted Average
	4.501		98.19% Pervious Area
	0.083		1.81% Impervious Area

Tc (min)	Length (feet)	Slope (ft/ft)	Velocity (ft/sec)	Capacity (cfs)	Description
8.2	50	0.0079	0.10		**Sheet Flow, 50 FT SHEET FLOW** Grass: Short n= 0.150 P2= 3.20"
1.0	36	0.0079	0.62		**Shallow Concentrated Flow, 36 FT SHALLOW GRASS** Short Grass Pasture Kv= 7.0 fps
3.1	147	0.0125	0.78		**Shallow Concentrated Flow, 147 FT SHALLOW GRASS** Short Grass Pasture Kv= 7.0 fps
12.3	233	Total			

Subcatchment PWS-3B: PWS-3B

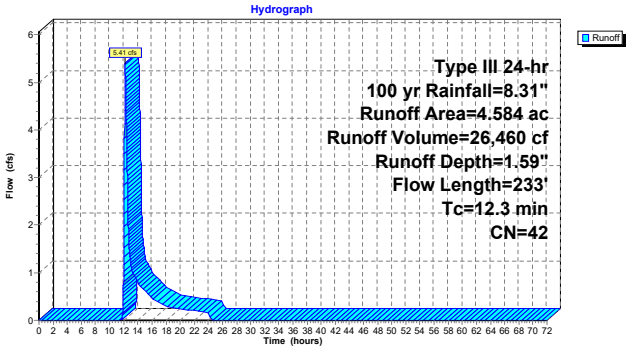

Hydrograph for Subcatchment PWS-3B: PWS-3B

Time (hours)	Precip. (inches)	Excess (inches)	Runoff (cfs)	Time (hours)	Precip. (inches)	Excess (inches)	Runoff (cfs)
0.00	0.00	0.00	0.00	52.00	8.31	1.59	0.00
1.00	0.08	0.00	0.00	53.00	8.31	1.59	0.00
2.00	0.17	0.00	0.00	54.00	8.31	1.59	0.00
3.00	0.26	0.00	0.00	55.00	8.31	1.59	0.00
4.00	0.36	0.00	0.00	56.00	8.31	1.59	0.00
5.00	0.47	0.00	0.00	57.00	8.31	1.59	0.00
6.00	0.60	0.00	0.00	58.00	8.31	1.59	0.00
7.00	0.75	0.00	0.00	59.00	8.31	1.59	0.00
8.00	0.95	0.00	0.00	60.00	8.31	1.59	0.00
9.00	1.21	0.00	0.00	61.00	8.31	1.59	0.00
10.00	1.57	0.00	0.00	62.00	8.31	1.59	0.00
11.00	2.08	0.00	0.00	63.00	8.31	1.59	0.00
12.00	4.15	0.13	**1.04**	64.00	8.31	1.59	0.00
13.00	6.23	0.70	**1.23**	65.00	8.31	1.59	0.00
14.00	6.74	0.89	0.81	66.00	8.31	1.59	0.00
15.00	7.10	1.04	0.64	67.00	8.31	1.59	0.00
16.00	7.36	1.15	0.47	68.00	8.31	1.59	0.00
17.00	7.56	1.24	0.38	69.00	8.31	1.59	0.00
18.00	7.71	1.31	0.30	70.00	8.31	1.59	0.00
19.00	7.84	1.36	0.26	71.00	8.31	1.59	0.00
20.00	7.95	1.42	0.24	72.00	8.31	1.59	0.00
21.00	8.06	1.47	0.22				
22.00	8.15	1.51	0.20				
23.00	8.23	1.55	0.18				
24.00	**8.31**	**1.59**	0.16				
25.00	8.31	1.59	0.00				
26.00	8.31	1.59	0.00				
27.00	8.31	1.59	0.00				
28.00	8.31	1.59	0.00				
29.00	8.31	1.59	0.00				
30.00	8.31	1.59	0.00				
31.00	8.31	1.59	0.00				
32.00	8.31	1.59	0.00				
33.00	8.31	1.59	0.00				
34.00	8.31	1.59	0.00				
35.00	8.31	1.59	0.00				
36.00	8.31	1.59	0.00				
37.00	8.31	1.59	0.00				
38.00	8.31	1.59	0.00				
39.00	8.31	1.59	0.00				
40.00	8.31	1.59	0.00				
41.00	8.31	1.59	0.00				
42.00	8.31	1.59	0.00				
43.00	8.31	1.59	0.00				
44.00	8.31	1.59	0.00				
45.00	8.31	1.59	0.00				
46.00	8.31	1.59	0.00				
47.00	8.31	1.59	0.00				
48.00	8.31	1.59	0.00				
49.00	8.31	1.59	0.00				
50.00	8.31	1.59	0.00				
51.00	8.31	1.59	0.00				

Summary for Subcatchment PWS-3C: PWS-3C

Runoff = 30.09 cfs @ 12.12 hrs, Volume= 106,965 cf, Depth= 6.63"
Routed to Pond INF-5 : INF-5

Runoff by SCS TR-20 method, UH=SCS, Weighted-CN, Time Span= 0.00-72.00 hrs, dt= 0.01 hrs
Type III 24-hr 100 yr Rainfall=8.31"

Area (ac)	CN	Description
2.030	98	Paved parking, HSG A
0.940	39	>75% Grass cover, Good, HSG A
1.473	98	Roofs, HSG A
4.443	86	Weighted Average
0.940		21.16% Pervious Area
3.503		78.84% Impervious Area

Tc (min)	Length (feet)	Slope (ft/ft)	Velocity (ft/sec)	Capacity (cfs)	Description
6.7	50	0.0130	0.12		**Sheet Flow, 50 FT SHEET FLOW** Grass: Short n= 0.150 P2= 3.20"
1.5	79	0.0150	0.86		**Shallow Concentrated Flow, 79 FT SHALLOW GRASS** Short Grass Pasture Kv= 7.0 fps
0.1	17	0.0150	2.49		**Shallow Concentrated Flow, 17 FT SHALLOW PAVED** Paved Kv= 20.3 fps
0.5	38	0.0280	1.17		**Shallow Concentrated Flow, 38 FT SHALLOW GRASS** Short Grass Pasture Kv= 7.0 fps
8.8	184	Total			

Subcatchment PWS-3C: PWS-3C

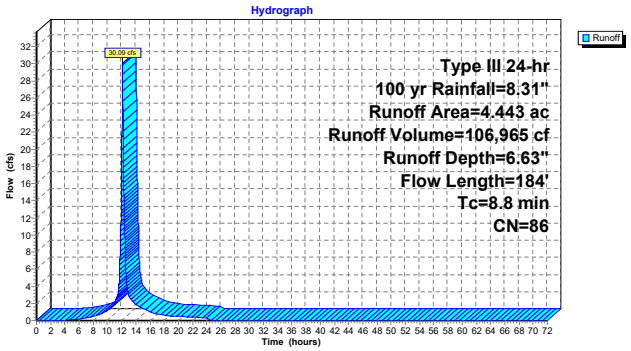

Hydrograph for Subcatchment PWS-3C: PWS-3C

Time (hours)	Precip. (inches)	Excess (inches)	Runoff (cfs)	Time (hours)	Precip. (inches)	Excess (inches)	Runoff (cfs)
0.00	0.00	0.00	0.00	52.00	8.31	6.63	0.00
1.00	0.08	0.00	0.00	53.00	8.31	6.63	0.00
2.00	0.17	0.00	0.00	54.00	8.31	6.63	0.00
3.00	0.26	0.00	0.00	55.00	8.31	6.63	0.00
4.00	0.36	0.00	0.01	56.00	8.31	6.63	0.00
5.00	0.47	0.01	0.08	57.00	8.31	6.63	0.00
6.00	0.60	0.04	0.15	58.00	8.31	6.63	0.00
7.00	0.75	0.09	0.27	59.00	8.31	6.63	0.00
8.00	0.95	0.17	0.44	60.00	8.31	6.63	0.00
9.00	1.21	0.31	0.76	61.00	8.31	6.63	0.00
10.00	1.57	0.54	1.18	62.00	8.31	6.63	0.00
11.00	2.08	0.91	1.97	63.00	8.31	6.63	0.00
12.00	4.15	2.69	**16.16**	64.00	8.31	6.63	0.00
13.00	6.23	4.63	**3.03**	65.00	8.31	6.63	0.00
14.00	6.74	5.12	1.86	66.00	8.31	6.63	0.00
15.00	7.10	5.46	1.40	67.00	8.31	6.63	0.00
16.00	7.36	5.72	0.99	68.00	8.31	6.63	0.00
17.00	7.56	5.90	0.78	69.00	8.31	6.63	0.00
18.00	7.71	6.05	0.60	70.00	8.31	6.63	0.00
19.00	7.84	6.17	0.53	71.00	8.31	6.63	0.00
20.00	7.95	6.29	0.48	72.00	8.31	6.63	0.00
21.00	8.06	6.39	0.43				
22.00	8.15	6.48	0.39				
23.00	8.23	6.56	0.35				
24.00	**8.31**	**6.63**	0.31				
25.00	8.31	6.63	0.00				
26.00	8.31	6.63	0.00				
27.00	8.31	6.63	0.00				
28.00	8.31	6.63	0.00				
29.00	8.31	6.63	0.00				
30.00	8.31	6.63	0.00				
31.00	8.31	6.63	0.00				
32.00	8.31	6.63	0.00				
33.00	8.31	6.63	0.00				
34.00	8.31	6.63	0.00				
35.00	8.31	6.63	0.00				
36.00	8.31	6.63	0.00				
37.00	8.31	6.63	0.00				
38.00	8.31	6.63	0.00				
39.00	8.31	6.63	0.00				
40.00	8.31	6.63	0.00				
41.00	8.31	6.63	0.00				
42.00	8.31	6.63	0.00				
43.00	8.31	6.63	0.00				
44.00	8.31	6.63	0.00				
45.00	8.31	6.63	0.00				
46.00	8.31	6.63	0.00				
47.00	8.31	6.63	0.00				
48.00	8.31	6.63	0.00				
49.00	8.31	6.63	0.00				
50.00	8.31	6.63	0.00				
51.00	8.31	6.63	0.00				

Summary for Subcatchment PWS-3D: PWS-3D

Runoff = 13.70 cfs @ 12.12 hrs, Volume= 45,952 cf, Depth= 4.50"
Routed to Link POA-3 : POA-3

Runoff by SCS TR-20 method, UH=SCS, Weighted-CN, Time Span= 0.00-72.00 hrs, dt= 0.01 hrs
Type III 24-hr 100 yr Rainfall=8.31"

Area (ac)	CN	Description
1.085	98	Paved parking, HSG A
1.730	49	50-75% Grass cover, Fair, HSG A
2.815	68	Weighted Average
1.730		61.46% Pervious Area
1.085		38.54% Impervious Area

Tc (min)	Length (feet)	Slope (ft/ft)	Velocity (ft/sec)	Capacity (cfs)	Description
6.2	50	0.0160	0.14		**Sheet Flow, 50 FT SHEET FLOW** Grass: Short n= 0.150 P2= 3.20"
1.8	150	0.0390	1.38		**Shallow Concentrated Flow, 150 FT SHALLOW GRASS** Short Grass Pasture Kv= 7.0 fps
0.3	35	0.0580	1.69		**Shallow Concentrated Flow, 35 FT SHALLOW GRASS** Short Grass Pasture Kv= 7.0 fps
8.3	235	Total			

Subcatchment PWS-3D: PWS-3D

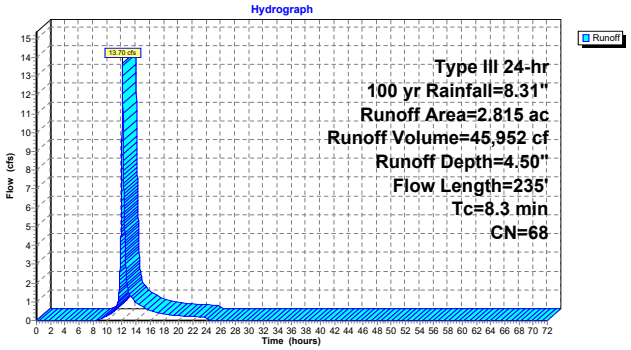

Hydrograph for Subcatchment PWS-3D: PWS-3D

Time (hours)	Precip. (inches)	Excess (inches)	Runoff (cfs)	Time (hours)	Precip. (inches)	Excess (inches)	Runoff (cfs)
0.00	0.00	0.00	0.00	52.00	8.31	4.50	0.00
1.00	0.08	0.00	0.00	53.00	8.31	4.50	0.00
2.00	0.17	0.00	0.00	54.00	8.31	4.50	0.00
3.00	0.26	0.00	0.00	55.00	8.31	4.50	0.00
4.00	0.36	0.00	0.00	56.00	8.31	4.50	0.00
5.00	0.47	0.00	0.00	57.00	8.31	4.50	0.00
6.00	0.60	0.00	0.00	58.00	8.31	4.50	0.00
7.00	0.75	0.00	0.00	59.00	8.31	4.50	0.00
8.00	0.95	0.00	0.00	60.00	8.31	4.50	0.00
9.00	1.21	0.01	0.08	61.00	8.31	4.50	0.00
10.00	1.57	0.07	0.23	62.00	8.31	4.50	0.00
11.00	2.08	0.22	0.55	63.00	8.31	4.50	0.00
12.00	4.15	1.30	**6.87**	64.00	8.31	4.50	0.00
13.00	6.23	2.80	**1.55**	65.00	8.31	4.50	0.00
14.00	6.74	3.20	0.98	66.00	8.31	4.50	0.00
15.00	7.10	3.49	0.75	67.00	8.31	4.50	0.00
16.00	7.36	3.71	0.53	68.00	8.31	4.50	0.00
17.00	7.56	3.87	0.42	69.00	8.31	4.50	0.00
18.00	7.71	3.99	0.33	70.00	8.31	4.50	0.00
19.00	7.84	4.10	0.29	71.00	8.31	4.50	0.00
20.00	7.95	4.20	0.26	72.00	8.31	4.50	0.00
21.00	8.06	4.28	0.24				
22.00	8.15	4.36	0.22				
23.00	8.23	4.43	0.19				
24.00	**8.31**	**4.50**	0.17				
25.00	8.31	4.50	0.00				
26.00	8.31	4.50	0.00				
27.00	8.31	4.50	0.00				
28.00	8.31	4.50	0.00				
29.00	8.31	4.50	0.00				
30.00	8.31	4.50	0.00				
31.00	8.31	4.50	0.00				
32.00	8.31	4.50	0.00				
33.00	8.31	4.50	0.00				
34.00	8.31	4.50	0.00				
35.00	8.31	4.50	0.00				
36.00	8.31	4.50	0.00				
37.00	8.31	4.50	0.00				
38.00	8.31	4.50	0.00				
39.00	8.31	4.50	0.00				
40.00	8.31	4.50	0.00				
41.00	8.31	4.50	0.00				
42.00	8.31	4.50	0.00				
43.00	8.31	4.50	0.00				
44.00	8.31	4.50	0.00				
45.00	8.31	4.50	0.00				
46.00	8.31	4.50	0.00				
47.00	8.31	4.50	0.00				
48.00	8.31	4.50	0.00				
49.00	8.31	4.50	0.00				
50.00	8.31	4.50	0.00				
51.00	8.31	4.50	0.00				

Summary for Subcatchment PWS-4: PWS-4

Runoff = 0.96 cfs @ 12.20 hrs, Volume= 4,215 cf, Depth= 2.12"
Routed to Link POA-4 : POA-4

Runoff by SCS TR-20 method, UH=SCS, Weighted-CN, Time Span= 0.00-72.00 hrs, dt= 0.01 hrs
Type III 24-hr 100 yr Rainfall=8.31"

Area (ac)	CN	Description
0.064	98	Paved parking, HSG A
0.467	39	>75% Grass cover, Good, HSG A
0.018	72	Dirt roads, HSG A
0.549	47	Weighted Average
0.485		88.34% Pervious Area
0.064		11.66% Impervious Area

Tc (min)	Length (feet)	Slope (ft/ft)	Velocity (ft/sec)	Capacity (cfs)	Description
11.7	50	0.0032	0.07		**Sheet Flow, 50 FT SHEET FLOW** Grass: Short n= 0.150 P2= 3.20"
1.2	61	0.0156	0.87		**Shallow Concentrated Flow, 61 FT SHEET FLOW** Short Grass Pasture Kv= 7.0 fps
12.9	111	Total			

Subcatchment PWS-4: PWS-4

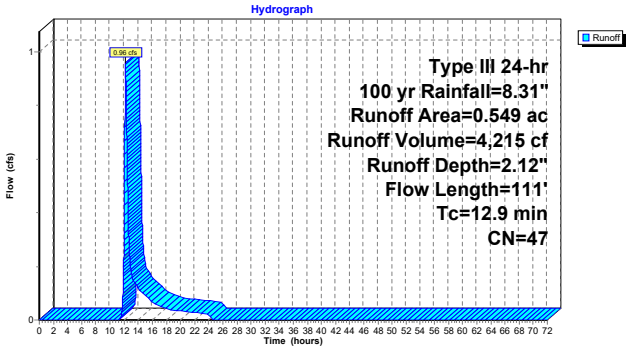

Hydrograph for Subcatchment PWS-4: PWS-4

Time (hours)	Precip. (inches)	Excess (inches)	Runoff (cfs)	Time (hours)	Precip. (inches)	Excess (inches)	Runoff (cfs)
0.00	0.00	0.00	0.00	52.00	8.31	2.12	0.00
1.00	0.08	0.00	0.00	53.00	8.31	2.12	0.00
2.00	0.17	0.00	0.00	54.00	8.31	2.12	0.00
3.00	0.26	0.00	0.00	55.00	8.31	2.12	0.00
4.00	0.36	0.00	0.00	56.00	8.31	2.12	0.00
5.00	0.47	0.00	0.00	57.00	8.31	2.12	0.00
6.00	0.60	0.00	0.00	58.00	8.31	2.12	0.00
7.00	0.75	0.00	0.00	59.00	8.31	2.12	0.00
8.00	0.95	0.00	0.00	60.00	8.31	2.12	0.00
9.00	1.21	0.00	0.00	61.00	8.31	2.12	0.00
10.00	1.57	0.00	0.00	62.00	8.31	2.12	0.00
11.00	2.08	0.00	0.00	63.00	8.31	2.12	0.00
12.00	4.15	0.27	**0.28**	64.00	8.31	2.12	0.00
13.00	6.23	1.04	**0.19**	65.00	8.31	2.12	0.00
14.00	6.74	1.28	0.12	66.00	8.31	2.12	0.00
15.00	7.10	1.46	0.09	67.00	8.31	2.12	0.00
16.00	7.36	1.59	0.07	68.00	8.31	2.12	0.00
17.00	7.56	1.70	0.05	69.00	8.31	2.12	0.00
18.00	7.71	1.78	0.04	70.00	8.31	2.12	0.00
19.00	7.84	1.85	0.04	71.00	8.31	2.12	0.00
20.00	7.95	1.91	0.03	72.00	8.31	2.12	0.00
21.00	8.06	1.97	0.03				
22.00	8.15	2.02	0.03				
23.00	8.23	2.07	0.03				
24.00	**8.31**	**2.12**	0.02				
25.00	8.31	2.12	0.00				
26.00	8.31	2.12	0.00				
27.00	8.31	2.12	0.00				
28.00	8.31	2.12	0.00				
29.00	8.31	2.12	0.00				
30.00	8.31	2.12	0.00				
31.00	8.31	2.12	0.00				
32.00	8.31	2.12	0.00				
33.00	8.31	2.12	0.00				
34.00	8.31	2.12	0.00				
35.00	8.31	2.12	0.00				
36.00	8.31	2.12	0.00				
37.00	8.31	2.12	0.00				
38.00	8.31	2.12	0.00				
39.00	8.31	2.12	0.00				
40.00	8.31	2.12	0.00				
41.00	8.31	2.12	0.00				
42.00	8.31	2.12	0.00				
43.00	8.31	2.12	0.00				
44.00	8.31	2.12	0.00				
45.00	8.31	2.12	0.00				
46.00	8.31	2.12	0.00				
47.00	8.31	2.12	0.00				
48.00	8.31	2.12	0.00				
49.00	8.31	2.12	0.00				
50.00	8.31	2.12	0.00				
51.00	8.31	2.12	0.00				

Summary for Pond INF-1: INF-1

Inflow Area = 178,204 sf, 60.74% Impervious, Inflow Depth = 5.80" for 100 yr event
Inflow = 22.51 cfs @ 12.16 hrs, Volume= 86,090 cf
Outflow = 10.79 cfs @ 12.43 hrs, Volume= 86,092 cf, Atten= 52%, Lag= 15.8 min
Discarded = 1.25 cfs @ 12.32 hrs, Volume= 45,830 cf
Primary = 5.60 cfs @ 12.43 hrs, Volume= 22,968 cf
Routed to Link POA-2 : POA-2
Secondary = 3.95 cfs @ 12.43 hrs, Volume= 17,294 cf
Routed to Link POA-2 : POA-2
Tertiary = 0.00 cfs @ 0.00 hrs, Volume= 0 cf
Routed to Link POA-1 : POA-1

Routing by Dyn-Stor-Ind method, Time Span= 0.00-72.00 hrs, dt= 0.01 hrs / 2
Peak Elev= 182.04' @ 12.43 hrs Surf.Area= 6,517 sf Storage= 19,648 cf

Plug-Flow detention time= (not calculated: outflow precedes inflow)
Center-of-Mass det. time= 22.5 min (831.9 - 809.4)

Volume	Invert	Avail.Storage	Storage Description
#1A	177.17'	7,923 cf	**65.75'W x 98.91'L x 5.50'H Field A** 35,768 cf Overall - 13,133 cf Embedded = 22,636 cf x 35.0% Voids
#2A	177.92'	13,133 cf	**ADS_StormTech MC-3500 d +Cap** x 117 Inside #1 Effective Size= 70.4"W x 45.0"H => 15.33 sf x 7.17'L = 110.0 cf Overall Size= 77.0"W x 45.0"H x 7.50'L with 0.33' Overlap 117 Chambers in 9 Rows Cap Storage= 14.9 cf x 2 x 9 rows = 268.2 cf
#3	181.67'	4 cf	**0.83'D x 3.33'H Vertical Cone/Cylinder** x 2
#4	180.28'	53 cf	**4.00'D x 4.25'H Vertical Cone/Cylinder**
		21,112 cf	Total Available Storage

Storage Group A created with Chamber Wizard

Device	Routing	Invert	Outlet Devices
#1	Primary	178.03'	**12.0" Round Culvert** L= 202.0' CPP, projecting, no headwall, Ke= 0.900 Inlet / Outlet Invert= 178.03' / 176.01' S= 0.0100 '/' Cc= 0.900 n= 0.010 PVC, smooth interior, Flow Area= 0.79 sf
#2	Secondary	178.00'	**10.0" Round Culvert** L= 10.0' CPP, projecting, no headwall, Ke= 0.900 Inlet / Outlet Invert= 178.00' / 177.91' S= 0.0090 '/' Cc= 0.900 n= 0.010 PVC, smooth interior, Flow Area= 0.55 sf
#3	Tertiary	184.28'	**1.5" x 1.5" Horiz. Orifice/Grate X 8.00 columns** X 8 rows C= 0.600 in 23.7" x 23.7" Grate (26% open area) Limited to weir flow at low heads
#4	Discarded	177.17'	**8.270 in/hr Exfiltration over Surface area**

Discarded OutFlow Max=1.25 cfs @ 12.32 hrs HW=181.70' (Free Discharge)
└**4=Exfiltration** (Exfiltration Controls 1.25 cfs)

Primary OutFlow Max=5.59 cfs @ 12.43 hrs HW=182.04' TW=0.00' (Dynamic Tailwater)
└**1=Culvert** (Inlet Controls 5.59 cfs @ 7.12 fps)

Secondary OutFlow Max=3.95 cfs @ 12.43 hrs HW=182.04' TW=0.00' (Dynamic Tailwater)
└**2=Culvert** (Inlet Controls 3.95 cfs @ 7.24 fps)

Tertiary OutFlow Max=0.00 cfs @ 0.00 hrs HW=177.17' TW=0.00' (Dynamic Tailwater)
└**3=Orifice/Grate** (Controls 0.00 cfs)

Pond INF-1: INF-1 - Chamber Wizard Field A

Chamber Model = ADS_StormTechMC-3500 d +Cap (ADS StormTech®MC-3500 d rev 03/14 with Cap volume)
Effective Size= 70.4"W x 45.0"H => 15.33 sf x 7.17'L = 110.0 cf
Overall Size= 77.0"W x 45.0"H x 7.50'L with 0.33' Overlap
Cap Storage= 14.9 cf x 2 x 9 rows = 268.2 cf

77.0" Wide + 9.0" Spacing = 86.0" C-C Row Spacing

13 Chambers/Row x 7.17' Long +1.85' Cap Length x 2 = 96.91' Row Length +12.0" End Stone x 2 = 98.91' Base Length
9 Rows x 77.0" Wide + 9.0" Spacing x 8 + 12.0" Side Stone x 2 = 65.75' Base Width
9.0" Stone Base + 45.0" Chamber Height + 12.0" Stone Cover = 5.50' Field Height

117 Chambers x 110.0 cf + 14.9 cf Cap Volume x 2 x 9 Rows = 13,132.6 cf Chamber Storage

35,768.3 cf Field - 13,132.6 cf Chambers = 22,635.8 cf Stone x 35.0% Voids = 7,922.5 cf Stone Storage

Chamber Storage + Stone Storage = 21,055.1 cf = 0.483 af
Overall Storage Efficiency = 58.9%
Overall System Size = 98.91' x 65.75' x 5.50'

117 Chambers
1,324.8 cy Field
838.4 cy Stone

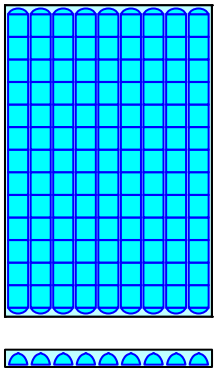

Pond INF-1: INF-1

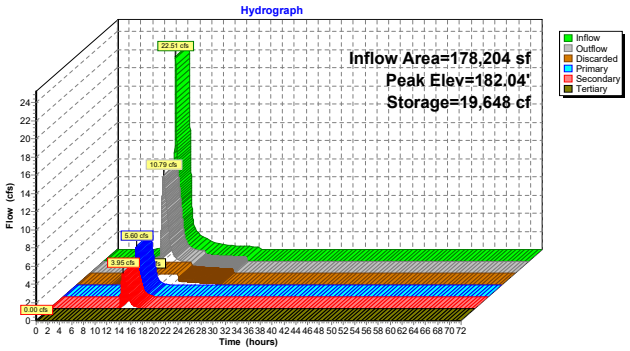

Hydrograph for Pond INF-1: INF-1

Time (hours)	Inflow (cfs)	Storage (cubic-feet)	Elevation (feet)	Outflow (cfs)	Discarded (cfs)	Primary (cfs)	Secondary (cfs)	Tertiary (cfs)
0.00	0.00	0	177.17	0.00	0.00	0.00	0.00	**0.00**
2.00	0.00	0	177.17	0.00	0.00	0.00	0.00	0.00
4.00	0.00	0	177.17	0.00	0.00	0.00	0.00	0.00
6.00	0.02	0	177.17	0.02	0.02	0.00	0.00	0.00
8.00	0.20	0	177.17	0.20	0.20	0.00	0.00	0.00
10.00	0.74	0	177.17	0.74	0.74	0.00	0.00	0.00
12.00	**10.74**	**6,768**	**178.85**	**4.30**	**1.24**	**1.68**	**1.37**	0.00
14.00	**1.67**	**4,479**	**178.43**	**2.19**	**1.24**	**0.49**	**0.46**	0.00
16.00	0.89	2,312	178.03	1.25	1.24	0.00	0.00	0.00
18.00	0.54	0	177.17	0.69	0.69	0.00	0.00	0.00
20.00	0.42	0	177.17	0.58	0.58	0.00	0.00	0.00
22.00	0.35	0	177.17	0.51	0.51	0.00	0.00	0.00
24.00	0.28	0	177.17	0.43	0.43	0.00	0.00	0.00
26.00	0.00	0	177.17	0.00	0.00	0.00	0.00	0.00
28.00	0.00	0	177.17	0.00	0.00	0.00	0.00	0.00
30.00	0.00	0	177.17	0.00	0.00	0.00	0.00	0.00
32.00	0.00	0	177.17	0.00	0.00	0.00	0.00	0.00
34.00	0.00	0	177.17	0.00	0.00	0.00	0.00	0.00
36.00	0.00	0	177.17	0.00	0.00	0.00	0.00	0.00
38.00	0.00	0	177.17	0.00	0.00	0.00	0.00	0.00
40.00	0.00	0	177.17	0.00	0.00	0.00	0.00	0.00
42.00	0.00	0	177.17	0.00	0.00	0.00	0.00	0.00
44.00	0.00	0	177.17	0.00	0.00	0.00	0.00	0.00
46.00	0.00	0	177.17	0.00	0.00	0.00	0.00	0.00
48.00	0.00	0	177.17	0.00	0.00	0.00	0.00	0.00
50.00	0.00	0	177.17	0.00	0.00	0.00	0.00	0.00
52.00	0.00	0	177.17	0.00	0.00	0.00	0.00	0.00
54.00	0.00	0	177.17	0.00	0.00	0.00	0.00	0.00
56.00	0.00	0	177.17	0.00	0.00	0.00	0.00	0.00
58.00	0.00	0	177.17	0.00	0.00	0.00	0.00	0.00
60.00	0.00	0	177.17	0.00	0.00	0.00	0.00	0.00
62.00	0.00	0	177.17	0.00	0.00	0.00	0.00	0.00
64.00	0.00	0	177.17	0.00	0.00	0.00	0.00	0.00
66.00	0.00	0	177.17	0.00	0.00	0.00	0.00	0.00
68.00	0.00	0	177.17	0.00	0.00	0.00	0.00	0.00
70.00	0.00	0	177.17	0.00	0.00	0.00	0.00	0.00
72.00	0.00	0	177.17	0.00	0.00	0.00	0.00	0.00

Summary for Pond INF-2: INF-2

Inflow Area = 131,072 sf, 68.63% Impervious, Inflow Depth = 5.80" for 100 yr event
Inflow = 20.15 cfs @ 12.09 hrs, Volume= 63,321 cf
Outflow = 6.83 cfs @ 12.38 hrs, Volume= 63,325 cf, Atten= 66%, Lag= 17.4 min
Discarded = 1.02 cfs @ 12.21 hrs, Volume= 35,781 cf
Primary = 5.81 cfs @ 12.38 hrs, Volume= 27,544 cf
Routed to Link POA-2 : POA-2

Routing by Dyn-Stor-Ind method, Time Span= 0.00-72.00 hrs, dt= 0.01 hrs / 2
Peak Elev= 190.80' @ 12.38 hrs Surf.Area= 5,349 sf Storage= 16,613 cf

Plug-Flow detention time= (not calculated: outflow precedes inflow)
Center-of-Mass det. time= 27.3 min (831.1 - 803.8)

Volume	Invert	Avail.Storage	Storage Description
#1A	185.65'	6,501 cf	**44.25'W x 120.42'L x 5.50'H Field A** 29,307 cf Overall - 10,734 cf Embedded = 18,573 cf x 35.0% Voids
#2A	186.40'	10,734 cf	**ADS_StormTech MC-3500 d +Cap** x 96 Inside #1 Effective Size= 70.4"W x 45.0"H => 15.33 sf x 7.17'L = 110.0 cf Overall Size= 77.0"W x 45.0"H x 7.50'L with 0.33' Overlap 96 Chambers in 6 Rows Cap Storage= 14.9 cf x 2 x 6 rows = 178.8 cf
#3	190.15'	3 cf	**0.83'D x 3.00'H Vertical Cone/Cylinder** x 2
#4	188.81'	79 cf	**5.00'D x 4.00'H Vertical Cone/Cylinder**
#5	192.81'	96 cf	**Custom Stage Data (Prismatic)** Listed below (Recalc)
		17,413 cf	Total Available Storage

Storage Group A created with Chamber Wizard

Elevation (feet)	Surf.Area (sq-ft)	Inc.Store (cubic-feet)	Cum.Store (cubic-feet)
192.81	8	0	0
193.00	1,006	96	96

Device	Routing	Invert	Outlet Devices
#1	Primary	186.51'	**12.0" Round Culvert** L= 38.0' CPP, projecting, no headwall, Ke= 0.900 Inlet / Outlet Invert= 186.51' / 186.13' S= 0.0100 '/' Cc= 0.900 n= 0.010 PVC, smooth interior, Flow Area= 0.79 sf
#2	Discarded	185.65'	**8.270 in/hr Exfiltration over Surface area**

Discarded OutFlow Max=1.02 cfs @ 12.21 hrs HW=190.17' (Free Discharge)
↑**2=Exfiltration** (Exfiltration Controls 1.02 cfs)

Primary OutFlow Max=5.81 cfs @ 12.38 hrs HW=190.80' TW=0.00' (Dynamic Tailwater)
↑**1=Culvert** (Inlet Controls 5.81 cfs @ 7.40 fps)

Pond INF-2: INF-2 - Chamber Wizard Field A

Chamber Model = ADS_StormTechMC-3500 d +Cap (ADS StormTech®MC-3500 d rev 03/14 with Cap volume)
Effective Size= 70.4"W x 45.0"H => 15.33 sf x 7.17'L = 110.0 cf
Overall Size= 77.0"W x 45.0"H x 7.50'L with 0.33' Overlap
Cap Storage= 14.9 cf x 2 x 6 rows = 178.8 cf

77.0" Wide + 9.0" Spacing = 86.0" C-C Row Spacing

16 Chambers/Row x 7.17' Long +1.85' Cap Length x 2 = 118.42' Row Length +12.0" End Stone x 2 = 120.42' Base Length
6 Rows x 77.0" Wide + 9.0" Spacing x 5 + 12.0" Side Stone x 2 = 44.25' Base Width
9.0" Stone Base + 45.0" Chamber Height + 12.0" Stone Cover = 5.50' Field Height

96 Chambers x 110.0 cf + 14.9 cf Cap Volume x 2 x 6 Rows = 10,734.2 cf Chamber Storage

29,307.2 cf Field - 10,734.2 cf Chambers = 18,573.0 cf Stone x 35.0% Voids = 6,500.6 cf Stone Storage

Chamber Storage + Stone Storage = 17,234.7 cf = 0.396 af
Overall Storage Efficiency = 58.8%
Overall System Size = 120.42' x 44.25' x 5.50'

96 Chambers
1,085.5 cy Field
687.9 cy Stone

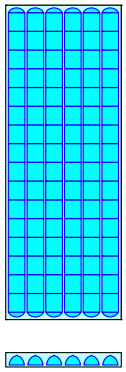

Pond INF-2: INF-2

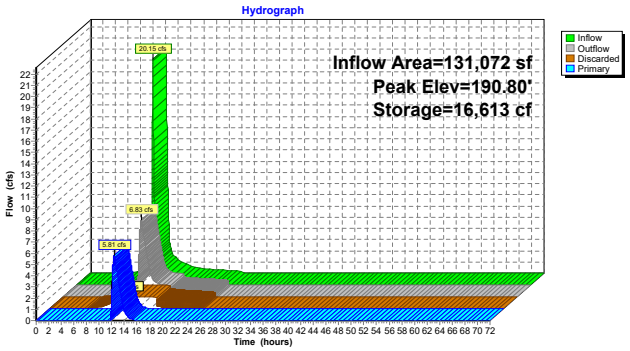

Hydrograph for Pond INF-2: INF-2

Time (hours)	Inflow (cfs)	Storage (cubic-feet)	Elevation (feet)	Outflow (cfs)	Discarded (cfs)	Primary (cfs)
0.00	0.00	0	185.65	0.00	0.00	0.00
2.00	0.00	0	185.65	0.00	0.00	0.00
4.00	0.00	0	185.65	0.00	0.00	0.00
6.00	0.02	0	185.65	0.02	0.02	0.00
8.00	0.16	0	185.65	0.16	0.16	0.00
10.00	0.57	0	185.65	0.57	0.57	0.00
12.00	**12.13**	**6,909**	**187.65**	**3.41**	**1.02**	**2.39**
14.00	**1.17**	**4,309**	**187.05**	**1.88**	**1.02**	**0.86**
16.00	0.63	1,743	186.48	1.02	1.02	0.00
18.00	0.38	0	185.65	0.62	0.62	0.00
20.00	0.31	0	185.65	0.54	0.54	0.00
22.00	0.26	0	185.65	0.49	0.49	0.00
24.00	0.20	0	185.65	0.41	0.41	0.00
26.00	0.00	0	185.65	0.00	0.00	0.00
28.00	0.00	0	185.65	0.00	0.00	0.00
30.00	0.00	0	185.65	0.00	0.00	0.00
32.00	0.00	0	185.65	0.00	0.00	0.00
34.00	0.00	0	185.65	0.00	0.00	0.00
36.00	0.00	0	185.65	0.00	0.00	0.00
38.00	0.00	0	185.65	0.00	0.00	0.00
40.00	0.00	0	185.65	0.00	0.00	0.00
42.00	0.00	0	185.65	0.00	0.00	0.00
44.00	0.00	0	185.65	0.00	0.00	0.00
46.00	0.00	0	185.65	0.00	0.00	0.00
48.00	0.00	0	185.65	0.00	0.00	0.00
50.00	0.00	0	185.65	0.00	0.00	0.00
52.00	0.00	0	185.65	0.00	0.00	0.00
54.00	0.00	0	185.65	0.00	0.00	0.00
56.00	0.00	0	185.65	0.00	0.00	0.00
58.00	0.00	0	185.65	0.00	0.00	0.00
60.00	0.00	0	185.65	0.00	0.00	0.00
62.00	0.00	0	185.65	0.00	0.00	0.00
64.00	0.00	0	185.65	0.00	0.00	0.00
66.00	0.00	0	185.65	0.00	0.00	0.00
68.00	0.00	0	185.65	0.00	0.00	0.00
70.00	0.00	0	185.65	0.00	0.00	0.00
72.00	0.00	0	185.65	0.00	0.00	0.00

Summary for Pond INF-3: INF-3

Inflow Area = 199,679 sf, 1.81% Impervious, Inflow Depth = 1.59" for 100 yr event
Inflow = 5.41 cfs @ 12.20 hrs, Volume= 26,460 cf
Outflow = 2.74 cfs @ 12.67 hrs, Volume= 26,460 cf, Atten= 49%, Lag= 28.0 min
Discarded = 0.40 cfs @ 12.45 hrs, Volume= 14,405 cf
Primary = 2.34 cfs @ 12.67 hrs, Volume= 12,056 cf
Routed to Pond INF-4 : INF-4

Routing by Dyn-Stor-Ind method, Time Span= 0.00-72.00 hrs, dt= 0.01 hrs / 2
Peak Elev= 196.59' @ 12.58 hrs Surf.Area= 2,105 sf Storage= 6,438 cf

Plug-Flow detention time= (not calculated: outflow precedes inflow)
Center-of-Mass det. time= 27.8 min (927.7 - 900.0)

Volume	Invert	Avail.Storage	Storage Description
#1A	191.45'	2,617 cf	**29.92'W x 70.23'L x 5.50'H Field A** 11,556 cf Overall - 4,077 cf Embedded = 7,478 cf x 35.0% Voids
#2A	192.20'	4,077 cf	**ADS_StormTech MC-3500 d +Cap**x 36 Inside #1 Effective Size= 70.4"W x 45.0"H => 15.33 sf x 7.17'L = 110.0 cf Overall Size= 77.0"W x 45.0"H x 7.50'L with 0.33' Overlap 36 Chambers in 4 Rows Cap Storage= 14.9 cf x 2 x 4 rows = 119.2 cf
#3	195.95'	2 cf	**0.83'D x 2.05'H Vertical Cone/Cylinder**x 2
#4	193.80'	9 cf	**2.00'D x 3.00'H Vertical Cone/Cylinder**
#5	196.80'	3,717 cf	**Custom Stage Data (Prismatic)**Listed below (Recalc)
		10,424 cf	Total Available Storage

Storage Group A created with Chamber Wizard

Elevation (feet)	Surf.Area (sq-ft)	Inc.Store (cubic-feet)	Cum.Store (cubic-feet)
196.80	4	0	0
197.00	1,144	115	115
198.00	6,061	3,603	3,717

Device	Routing	Invert	Outlet Devices
#1	Primary	192.28'	**10.0" Round Culvert** L= 88.0' CPP, projecting, no headwall, Ke= 0.900 Inlet / Outlet Invert= 192.28' / 191.84' S= 0.0050 '/' Cc= 0.900 n= 0.010 PVC, smooth interior, Flow Area= 0.55 sf
#2	Discarded	191.45'	**8.270 in/hr Exfiltration over Surface area**

Discarded OutFlow Max=0.40 cfs @ 12.45 hrs HW=195.96' (Free Discharge)
└**2=Exfiltration** (Exfiltration Controls 0.40 cfs)

Primary OutFlow Max=2.34 cfs @ 12.67 hrs HW=196.39' TW=195.11' (Dynamic Tailwater)
└**1=Culvert** (Inlet Controls 2.34 cfs @ 4.29 fps)

Pond INF-3: INF-3 - Chamber Wizard Field A

Chamber Model = ADS_StormTechMC-3500 d +Cap (ADS StormTech®MC-3500 d rev 03/14 with Cap volume)
Effective Size= 70.4"W x 45.0"H => 15.33 sf x 7.17'L = 110.0 cf
Overall Size= 77.0"W x 45.0"H x 7.50'L with 0.33' Overlap
Cap Storage= 14.9 cf x 2 x 4 rows = 119.2 cf

77.0" Wide + 9.0" Spacing = 86.0" C-C Row Spacing

9 Chambers/Row x 7.17' Long +1.85' Cap Length x 2 = 68.23' Row Length +12.0" End Stone x 2 = 70.23' Base Length
4 Rows x 77.0" Wide + 9.0" Spacing x 3 + 12.0" Side Stone x 2 = 29.92' Base Width
9.0" Stone Base + 45.0" Chamber Height + 12.0" Stone Cover = 5.50' Field Height

36 Chambers x 110.0 cf + 14.9 cf Cap Volume x 2 x 4 Rows = 4,077.5 cf Chamber Storage

11,555.8 cf Field - 4,077.5 cf Chambers = 7,478.3 cf Stone x 35.0% Voids = 2,617.4 cf Stone Storage

Chamber Storage + Stone Storage = 6,694.9 cf = 0.154 af
Overall Storage Efficiency = 57.9%
Overall System Size = 70.23' x 29.92' x 5.50'

36 Chambers
428.0 cy Field
277.0 cy Stone

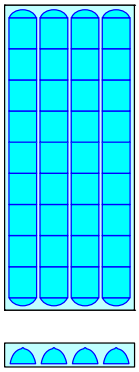

Pond INF-3: INF-3

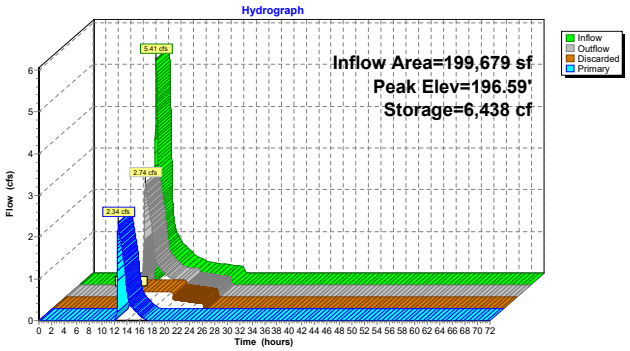

Hydrograph for Pond INF-3: INF-3

Time (hours)	Inflow (cfs)	Storage (cubic-feet)	Elevation (feet)	Outflow (cfs)	Discarded (cfs)	Primary (cfs)
0.00	0.00	0	191.45	0.00	0.00	0.00
2.00	0.00	0	191.45	0.00	0.00	0.00
4.00	0.00	0	191.45	0.00	0.00	0.00
6.00	0.00	0	191.45	0.00	0.00	0.00
8.00	0.00	0	191.45	0.00	0.00	0.00
10.00	0.00	0	191.45	0.00	0.00	0.00
12.00	**1.04**	**78**	**191.56**	**0.40**	**0.40**	**0.00**
14.00	**0.81**	**1,720**	**192.88**	**1.19**	**0.40**	**0.79**
16.00	0.47	1,050	192.49	0.53	0.40	0.13
18.00	0.30	594	192.22	0.40	0.40	0.00
20.00	0.24	0	191.45	0.20	0.20	0.00
22.00	0.20	0	191.45	0.17	0.17	0.00
24.00	0.16	0	191.45	0.13	0.13	0.00
26.00	0.00	0	191.45	0.00	0.00	0.00
28.00	0.00	0	191.45	0.00	0.00	0.00
30.00	0.00	0	191.45	0.00	0.00	0.00
32.00	0.00	0	191.45	0.00	0.00	0.00
34.00	0.00	0	191.45	0.00	0.00	0.00
36.00	0.00	0	191.45	0.00	0.00	0.00
38.00	0.00	0	191.45	0.00	0.00	0.00
40.00	0.00	0	191.45	0.00	0.00	0.00
42.00	0.00	0	191.45	0.00	0.00	0.00
44.00	0.00	0	191.45	0.00	0.00	0.00
46.00	0.00	0	191.45	0.00	0.00	0.00
48.00	0.00	0	191.45	0.00	0.00	0.00
50.00	0.00	0	191.45	0.00	0.00	0.00
52.00	0.00	0	191.45	0.00	0.00	0.00
54.00	0.00	0	191.45	0.00	0.00	0.00
56.00	0.00	0	191.45	0.00	0.00	0.00
58.00	0.00	0	191.45	0.00	0.00	0.00
60.00	0.00	0	191.45	0.00	0.00	0.00
62.00	0.00	0	191.45	0.00	0.00	0.00
64.00	0.00	0	191.45	0.00	0.00	0.00
66.00	0.00	0	191.45	0.00	0.00	0.00
68.00	0.00	0	191.45	0.00	0.00	0.00
70.00	0.00	0	191.45	0.00	0.00	0.00
72.00	0.00	0	191.45	0.00	0.00	0.00

Summary for Pond INF-4: INF-4

Inflow Area = 413,036 sf, 34.55% Impervious, Inflow Depth = 3.41" for 100 yr event
Inflow = 33.37 cfs @ 12.09 hrs, Volume= 117,244 cf
Outflow = 10.87 cfs @ 12.39 hrs, Volume= 117,246 cf, Atten= 67%, Lag= 18.2 min
Discarded = 1.72 cfs @ 12.20 hrs, Volume= 62,000 cf
Primary = 9.15 cfs @ 12.39 hrs, Volume= 55,246 cf
Routed to Link POA-3 : POA-3

Routing by Dyn-Stor-Ind method, Time Span= 0.00-72.00 hrs, dt= 0.01 hrs / 2
Peak Elev= 195.81' @ 12.39 hrs Surf.Area= 8,979 sf Storage= 28,624 cf

Plug-Flow detention time= (not calculated: outflow precedes inflow)
Center-of-Mass det. time= 32.0 min (834.4 - 802.4)

Volume	Invert	Avail.Storage	Storage Description
#1A	190.45'	10,905 cf	**29.92'W x 299.67'L x 5.50'H Field A** 49,308 cf Overall - 18,151 cf Embedded = 31,157 cf x 35.0% Voids
#2A	191.20'	18,151 cf	**ADS_StormTech MC-3500 d +Cap**x 164 Inside #1 Effective Size= 70.4"W x 45.0"H => 15.33 sf x 7.17'L = 110.0 cf Overall Size= 77.0"W x 45.0"H x 7.50'L with 0.33' Overlap 164 Chambers in 4 Rows Cap Storage= 14.9 cf x 2 x 4 rows = 119.2 cf
#3	194.95'	4 cf	**0.83'D x 3.84'H Vertical Cone/Cylinder**x 2
#4	194.25'	50 cf	**4.00'D x 4.00'H Vertical Cone/Cylinder**
#5	198.25'	1,779 cf	**Custom Stage Data (Prismatic)**Listed below (Recalc)
		30,890 cf	Total Available Storage

Storage Group A created with Chamber Wizard

Elevation (feet)	Surf.Area (sq-ft)	Inc.Store (cubic-feet)	Cum.Store (cubic-feet)
198.25	4	0	0
198.50	377	48	48
199.00	6,548	1,731	1,779

Device	Routing	Invert	Outlet Devices
#1	Primary	191.33'	**15.0" Round Culvert** L= 50.0' CPP, projecting, no headwall, Ke= 0.900 Inlet / Outlet Invert= 191.33' / 190.83' S= 0.0100 '/' Cc= 0.900 n= 0.010 PVC, smooth interior, Flow Area= 1.23 sf
#2	Discarded	190.45'	**8.270 in/hr Exfiltration over Surface area**

Discarded OutFlow Max=1.72 cfs @ 12.20 hrs HW=195.00' (Free Discharge)
↑**2=Exfiltration** (Exfiltration Controls 1.72 cfs)

Primary OutFlow Max=9.15 cfs @ 12.39 hrs HW=195.81' TW=0.00' (Dynamic Tailwater)
↑**1=Culvert** (Inlet Controls 9.15 cfs @ 7.46 fps)

Pond INF-4: INF-4 - Chamber Wizard Field A

Chamber Model = ADS_StormTechMC-3500 d +Cap (ADS StormTech®MC-3500 d rev 03/14 with Cap volume)
Effective Size= 70.4"W x 45.0"H => 15.33 sf x 7.17'L = 110.0 cf
Overall Size= 77.0"W x 45.0"H x 7.50'L with 0.33' Overlap
Cap Storage= 14.9 cf x 2 x 4 rows = 119.2 cf

77.0" Wide + 9.0" Spacing = 86.0" C-C Row Spacing

41 Chambers/Row x 7.17' Long +1.85' Cap Length x 2 = 297.67' Row Length +12.0" End Stone x 2 = 299.67' Base Length
4 Rows x 77.0" Wide + 9.0" Spacing x 3 + 12.0" Side Stone x 2 = 29.92' Base Width
9.0" Stone Base + 45.0" Chamber Height + 12.0" Stone Cover = 5.50' Field Height

164 Chambers x 110.0 cf + 14.9 cf Cap Volume x 2 x 4 Rows = 18,151.3 cf Chamber Storage

49,308.2 cf Field - 18,151.3 cf Chambers = 31,156.9 cf Stone x 35.0% Voids = 10,904.9 cf Stone Storage

Chamber Storage + Stone Storage = 29,056.2 cf = 0.667 af
Overall Storage Efficiency = 58.9%
Overall System Size = 299.67' x 29.92' x 5.50'

164 Chambers
1,826.2 cy Field
1,154.0 cy Stone

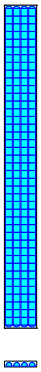

Pond INF-4: INF-4

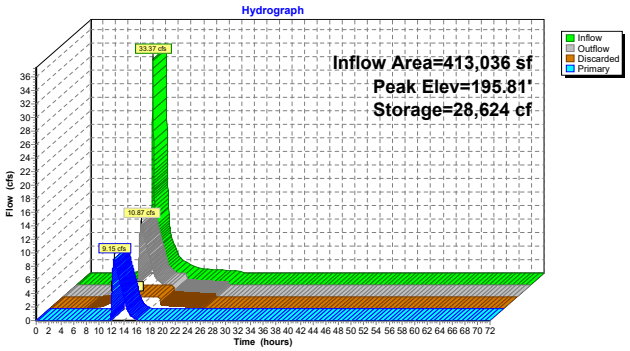

Hydrograph for Pond INF-4: INF-4

Time (hours)	Inflow (cfs)	Storage (cubic-feet)	Elevation (feet)	Outflow (cfs)	Discarded (cfs)	Primary (cfs)
0.00	0.00	0	190.45	0.00	0.00	0.00
2.00	0.00	0	190.45	0.00	0.00	0.00
4.00	0.00	0	190.45	0.00	0.00	0.00
6.00	0.04	0	190.45	0.04	0.04	0.00
8.00	0.28	0	190.45	0.28	0.28	0.00
10.00	0.98	0	190.45	0.98	0.98	0.00
12.00	**20.16**	**11,917**	**192.49**	**5.15**	**1.72**	**3.43**
14.00	**2.72**	**11,707**	**192.46**	**5.05**	**1.72**	**3.33**
16.00	1.16	4,559	191.49	1.81	1.72	0.10
18.00	0.63	0	190.45	0.51	0.51	0.00
20.00	0.51	0	190.45	0.38	0.38	0.00
22.00	0.42	0	190.45	0.29	0.29	0.00
24.00	0.33	0	190.45	0.21	0.21	0.00
26.00	0.00	0	190.45	0.00	0.00	0.00
28.00	0.00	0	190.45	0.00	0.00	0.00
30.00	0.00	0	190.45	0.00	0.00	0.00
32.00	0.00	0	190.45	0.00	0.00	0.00
34.00	0.00	0	190.45	0.00	0.00	0.00
36.00	0.00	0	190.45	0.00	0.00	0.00
38.00	0.00	0	190.45	0.00	0.00	0.00
40.00	0.00	0	190.45	0.00	0.00	0.00
42.00	0.00	0	190.45	0.00	0.00	0.00
44.00	0.00	0	190.45	0.00	0.00	0.00
46.00	0.00	0	190.45	0.00	0.00	0.00
48.00	0.00	0	190.45	0.00	0.00	0.00
50.00	0.00	0	190.45	0.00	0.00	0.00
52.00	0.00	0	190.45	0.00	0.00	0.00
54.00	0.00	0	190.45	0.00	0.00	0.00
56.00	0.00	0	190.45	0.00	0.00	0.00
58.00	0.00	0	190.45	0.00	0.00	0.00
60.00	0.00	0	190.45	0.00	0.00	0.00
62.00	0.00	0	190.45	0.00	0.00	0.00
64.00	0.00	0	190.45	0.00	0.00	0.00
66.00	0.00	0	190.45	0.00	0.00	0.00
68.00	0.00	0	190.45	0.00	0.00	0.00
70.00	0.00	0	190.45	0.00	0.00	0.00
72.00	0.00	0	190.45	0.00	0.00	0.00

Summary for Pond INF-5: INF-5

Inflow Area = 193,537 sf, 78.84% Impervious, Inflow Depth = 6.63" for 100 yr event
Inflow = 30.09 cfs @ 12.12 hrs, Volume= 106,965 cf
Outflow = 11.16 cfs @ 12.42 hrs, Volume= 106,977 cf, Atten= 63%, Lag= 18.0 min
Discarded = 1.68 cfs @ 12.23 hrs, Volume= 62,143 cf
Primary = 9.48 cfs @ 12.42 hrs, Volume= 44,833 cf
Routed to Link POA-3 : POA-3

Routing by Dyn-Stor-Ind method, Time Span= 0.00-72.00 hrs, dt= 0.01 hrs / 2
Peak Elev= 194.01' @ 12.42 hrs Surf.Area= 8,755 sf Storage= 28,454 cf

Plug-Flow detention time= (not calculated: outflow precedes inflow)
Center-of-Mass det. time= 29.4 min (818.5 - 789.1)

Volume	Invert	Avail.Storage	Storage Description
#1A	188.37'	10,574 cf	**58.58'W x 149.10'L x 5.50'H Field A** 48,041 cf Overall - 17,831 cf Embedded = 30,211 cf x 35.0% Voids
#2A	189.12'	17,831 cf	**ADS_StormTech MC-3500 d +Cap** x 160 Inside #1 Effective Size= 70.4"W x 45.0"H => 15.33 sf x 7.17'L = 110.0 cf Overall Size= 77.0"W x 45.0"H x 7.50'L with 0.33' Overlap 160 Chambers in 8 Rows Cap Storage= 14.9 cf x 2 x 8 rows = 238.4 cf
#3	192.87'	3 cf	**0.83'D x 3.00'H Vertical Cone/Cylinder** x 2
#4	191.56'	79 cf	**5.00'D x 4.00'H Vertical Cone/Cylinder**
#5	195.56'	3,305 cf	**Custom Stage Data (Prismatic)** Listed below (Recalc)
		31,791 cf	Total Available Storage

Storage Group A created with Chamber Wizard

Elevation (feet)	Surf.Area (sq-ft)	Inc.Store (cubic-feet)	Cum.Store (cubic-feet)
195.56	8	0	0
196.00	2,759	609	609
196.50	8,025	2,696	3,305

Device	Routing	Invert	Outlet Devices
#1	Primary	189.25'	**15.0" Round Culvert** L= 100.0' CPP, projecting, no headwall, Ke= 0.900 Inlet / Outlet Invert= 189.25' / 188.25' S= 0.0100 '/' Cc= 0.900 n= 0.010 PVC, smooth interior, Flow Area= 1.23 sf
#2	Discarded	188.37'	**8.270 in/hr Exfiltration over Surface area**

Discarded OutFlow Max=1.68 cfs @ 12.23 hrs HW=192.95' (Free Discharge)
↳**2=Exfiltration** (Exfiltration Controls 1.68 cfs)

Primary OutFlow Max=9.47 cfs @ 12.42 hrs HW=194.00' TW=0.00' (Dynamic Tailwater)
↳**1=Culvert** (Inlet Controls 9.47 cfs @ 7.72 fps)

Pond INF-5: INF-5 - Chamber Wizard Field A

Chamber Model = ADS_StormTechMC-3500 d +Cap (ADS StormTech®MC-3500 d rev 03/14 with Cap volume)
Effective Size= 70.4"W x 45.0"H => 15.33 sf x 7.17'L = 110.0 cf
Overall Size= 77.0"W x 45.0"H x 7.50'L with 0.33' Overlap
Cap Storage= 14.9 cf x 2 x 8 rows = 238.4 cf

77.0" Wide + 9.0" Spacing = 86.0" C-C Row Spacing

20 Chambers/Row x 7.17' Long +1.85' Cap Length x 2 = 147.10' Row Length +12.0" End Stone x 2 = 149.10' Base Length
8 Rows x 77.0" Wide + 9.0" Spacing x 7 + 12.0" Side Stone x 2 = 58.58' Base Width
9.0" Stone Base + 45.0" Chamber Height + 12.0" Stone Cover = 5.50' Field Height

160 Chambers x 110.0 cf + 14.9 cf Cap Volume x 2 x 8 Rows = 17,830.7 cf Chamber Storage

48,041.3 cf Field - 17,830.7 cf Chambers = 30,210.6 cf Stone x 35.0% Voids = 10,573.7 cf Stone Storage

Chamber Storage + Stone Storage = 28,404.4 cf = 0.652 af
Overall Storage Efficiency = 59.1%
Overall System Size = 149.10' x 58.58' x 5.50'

160 Chambers
1,779.3 cy Field
1,118.9 cy Stone

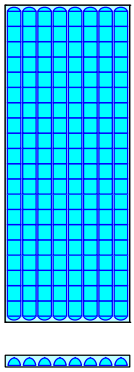

Pond INF-5: INF-5

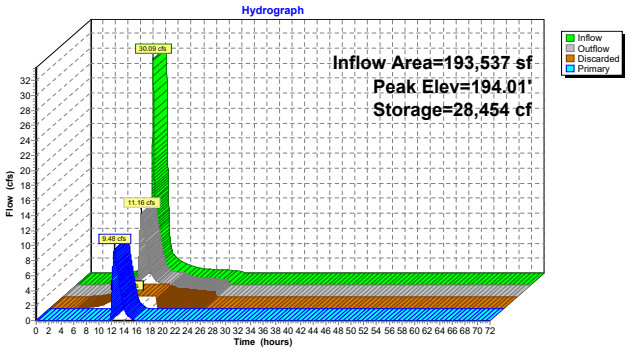

Hydrograph for Pond INF-5: INF-5

Time (hours)	Inflow (cfs)	Storage (cubic-feet)	Elevation (feet)	Outflow (cfs)	Discarded (cfs)	Primary (cfs)
0.00	0.00	0	188.37	0.00	0.00	0.00
2.00	0.00	0	188.37	0.00	0.00	0.00
4.00	0.01	0	188.37	0.01	0.01	0.00
6.00	0.15	0	188.37	0.15	0.15	0.00
8.00	0.44	0	188.37	0.44	0.44	0.00
10.00	1.18	0	188.37	1.18	1.18	0.00
12.00	**16.16**	**11,128**	**190.33**	**4.83**	**1.67**	**3.16**
14.00	**1.86**	**8,399**	**189.95**	**3.26**	**1.67**	**1.59**
16.00	0.99	3,270	189.25	1.67	1.67	0.00
18.00	0.60	0	188.37	1.20	1.20	0.00
20.00	0.48	0	188.37	0.95	0.95	0.00
22.00	0.39	0	188.37	0.79	0.79	0.00
24.00	0.31	0	188.37	0.63	0.63	0.00
26.00	0.00	0	188.37	0.00	0.00	0.00
28.00	0.00	0	188.37	0.00	0.00	0.00
30.00	0.00	0	188.37	0.00	0.00	0.00
32.00	0.00	0	188.37	0.00	0.00	0.00
34.00	0.00	0	188.37	0.00	0.00	0.00
36.00	0.00	0	188.37	0.00	0.00	0.00
38.00	0.00	0	188.37	0.00	0.00	0.00
40.00	0.00	0	188.37	0.00	0.00	0.00
42.00	0.00	0	188.37	0.00	0.00	0.00
44.00	0.00	0	188.37	0.00	0.00	0.00
46.00	0.00	0	188.37	0.00	0.00	0.00
48.00	0.00	0	188.37	0.00	0.00	0.00
50.00	0.00	0	188.37	0.00	0.00	0.00
52.00	0.00	0	188.37	0.00	0.00	0.00
54.00	0.00	0	188.37	0.00	0.00	0.00
56.00	0.00	0	188.37	0.00	0.00	0.00
58.00	0.00	0	188.37	0.00	0.00	0.00
60.00	0.00	0	188.37	0.00	0.00	0.00
62.00	0.00	0	188.37	0.00	0.00	0.00
64.00	0.00	0	188.37	0.00	0.00	0.00
66.00	0.00	0	188.37	0.00	0.00	0.00
68.00	0.00	0	188.37	0.00	0.00	0.00
70.00	0.00	0	188.37	0.00	0.00	0.00
72.00	0.00	0	188.37	0.00	0.00	0.00

Summary for Link POA-1: POA-1

Inflow Area = 85,683 sf, 26.89% Impervious, Inflow Depth = 4.15" for 100 yr event
Inflow = 9.55 cfs @ 12.09 hrs, Volume= 29,606 cf
Primary = 9.55 cfs @ 12.09 hrs, Volume= 29,606 cf, Atten= 0%, Lag= 0.0 min
Routed to nonexistent node OFF SITE

Primary outflow = Inflow, Time Span= 0.00-72.00 hrs, dt= 0.01 hrs

Link POA-1: POA-1

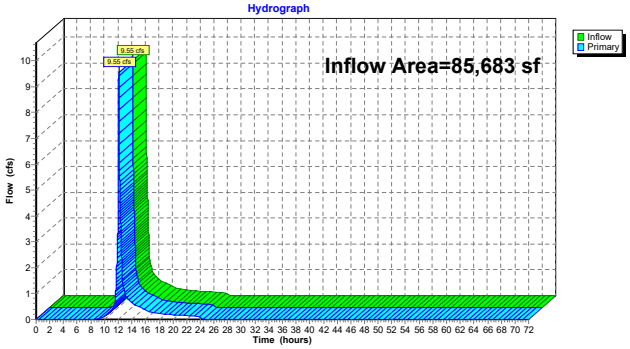

Hydrograph for Link POA-1: POA-1

Time (hours)	Inflow (cfs)	Elevation (feet)	Primary (cfs)	Time (hours)	Inflow (cfs)	Elevation (feet)	Primary (cfs)
0.00	0.00	**0.00**	0.00	52.00	0.00	0.00	0.00
1.00	0.00	0.00	0.00	53.00	0.00	0.00	0.00
2.00	0.00	0.00	0.00	54.00	0.00	0.00	0.00
3.00	0.00	0.00	0.00	55.00	0.00	0.00	0.00
4.00	0.00	0.00	0.00	56.00	0.00	0.00	0.00
5.00	0.00	0.00	0.00	57.00	0.00	0.00	0.00
6.00	0.00	0.00	0.00	58.00	0.00	0.00	0.00
7.00	0.00	0.00	0.00	59.00	0.00	0.00	0.00
8.00	0.00	0.00	0.00	60.00	0.00	0.00	0.00
9.00	0.02	0.00	0.02	61.00	0.00	0.00	0.00
10.00	0.12	0.00	0.12	62.00	0.00	0.00	0.00
11.00	0.32	0.00	0.32	63.00	0.00	0.00	0.00
12.00	**5.40**	0.00	**5.40**	64.00	0.00	0.00	0.00
13.00	**0.99**	0.00	**0.99**	65.00	0.00	0.00	0.00
14.00	0.64	0.00	0.64	66.00	0.00	0.00	0.00
15.00	0.49	0.00	0.49	67.00	0.00	0.00	0.00
16.00	0.35	0.00	0.35	68.00	0.00	0.00	0.00
17.00	0.28	0.00	0.28	69.00	0.00	0.00	0.00
18.00	0.22	0.00	0.22	70.00	0.00	0.00	0.00
19.00	0.19	0.00	0.19	71.00	0.00	0.00	0.00
20.00	0.17	0.00	0.17	72.00	0.00	0.00	0.00
21.00	0.16	0.00	0.16				
22.00	0.15	0.00	0.15				
23.00	0.13	0.00	0.13				
24.00	0.12	0.00	0.12				
25.00	0.00	0.00	0.00				
26.00	0.00	0.00	0.00				
27.00	0.00	0.00	0.00				
28.00	0.00	0.00	0.00				
29.00	0.00	0.00	0.00				
30.00	0.00	0.00	0.00				
31.00	0.00	0.00	0.00				
32.00	0.00	0.00	0.00				
33.00	0.00	0.00	0.00				
34.00	0.00	0.00	0.00				
35.00	0.00	0.00	0.00				
36.00	0.00	0.00	0.00				
37.00	0.00	0.00	0.00				
38.00	0.00	0.00	0.00				
39.00	0.00	0.00	0.00				
40.00	0.00	0.00	0.00				
41.00	0.00	0.00	0.00				
42.00	0.00	0.00	0.00				
43.00	0.00	0.00	0.00				
44.00	0.00	0.00	0.00				
45.00	0.00	0.00	0.00				
46.00	0.00	0.00	0.00				
47.00	0.00	0.00	0.00				
48.00	0.00	0.00	0.00				
49.00	0.00	0.00	0.00				
50.00	0.00	0.00	0.00				
51.00	0.00	0.00	0.00				

Summary for Link POA-2: POA-2

Inflow Area = 401,972 sf, 49.31% Impervious, Inflow Depth = 2.32" for 100 yr event
Inflow = 16.76 cfs @ 12.39 hrs, Volume= 77,767 cf
Primary = 16.76 cfs @ 12.39 hrs, Volume= 77,767 cf, Atten= 0%, Lag= 0.0 min
Routed to nonexistent node OFF SITE

Primary outflow = Inflow, Time Span= 0.00-72.00 hrs, dt= 0.01 hrs

Link POA-2: POA-2

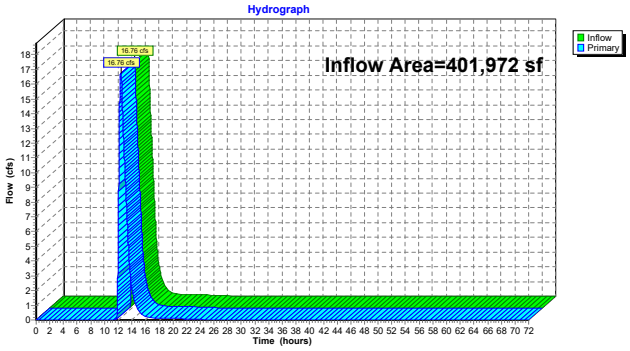

Hydrograph for Link POA-2: POA-2

Time (hours)	Inflow (cfs)	Elevation (feet)	Primary (cfs)	Time (hours)	Inflow (cfs)	Elevation (feet)	Primary (cfs)
0.00	0.00	**0.00**	0.00	52.00	0.00	0.00	0.00
1.00	0.00	0.00	0.00	53.00	0.00	0.00	0.00
2.00	0.00	0.00	0.00	54.00	0.00	0.00	0.00
3.00	0.00	0.00	0.00	55.00	0.00	0.00	0.00
4.00	0.00	0.00	0.00	56.00	0.00	0.00	0.00
5.00	0.00	0.00	0.00	57.00	0.00	0.00	0.00
6.00	0.00	0.00	0.00	58.00	0.00	0.00	0.00
7.00	0.00	0.00	0.00	59.00	0.00	0.00	0.00
8.00	0.00	0.00	0.00	60.00	0.00	0.00	0.00
9.00	0.00	0.00	0.00	61.00	0.00	0.00	0.00
10.00	0.00	0.00	0.00	62.00	0.00	0.00	0.00
11.00	0.00	0.00	0.00	63.00	0.00	0.00	0.00
12.00	**5.64**	0.00	**5.64**	64.00	0.00	0.00	0.00
13.00	**9.97**	0.00	**9.97**	65.00	0.00	0.00	0.00
14.00	2.12	0.00	2.12	66.00	0.00	0.00	0.00
15.00	0.64	0.00	0.64	67.00	0.00	0.00	0.00
16.00	0.19	0.00	0.19	68.00	0.00	0.00	0.00
17.00	0.15	0.00	0.15	69.00	0.00	0.00	0.00
18.00	0.12	0.00	0.12	70.00	0.00	0.00	0.00
19.00	0.11	0.00	0.11	71.00	0.00	0.00	0.00
20.00	0.10	0.00	0.10	72.00	0.00	0.00	0.00
21.00	0.09	0.00	0.09				
22.00	0.08	0.00	0.08				
23.00	0.08	0.00	0.08				
24.00	0.07	0.00	0.07				
25.00	0.00	0.00	0.00				
26.00	0.00	0.00	0.00				
27.00	0.00	0.00	0.00				
28.00	0.00	0.00	0.00				
29.00	0.00	0.00	0.00				
30.00	0.00	0.00	0.00				
31.00	0.00	0.00	0.00				
32.00	0.00	0.00	0.00				
33.00	0.00	0.00	0.00				
34.00	0.00	0.00	0.00				
35.00	0.00	0.00	0.00				
36.00	0.00	0.00	0.00				
37.00	0.00	0.00	0.00				
38.00	0.00	0.00	0.00				
39.00	0.00	0.00	0.00				
40.00	0.00	0.00	0.00				
41.00	0.00	0.00	0.00				
42.00	0.00	0.00	0.00				
43.00	0.00	0.00	0.00				
44.00	0.00	0.00	0.00				
45.00	0.00	0.00	0.00				
46.00	0.00	0.00	0.00				
47.00	0.00	0.00	0.00				
48.00	0.00	0.00	0.00				
49.00	0.00	0.00	0.00				
50.00	0.00	0.00	0.00				
51.00	0.00	0.00	0.00				

Summary for Link POA-3: POA-3

Inflow Area = 729,194 sf, 46.98% Impervious, Inflow Depth = 2.40" for 100 yr event
Inflow = 26.96 cfs @ 12.15 hrs, Volume= 146,031 cf
Primary = 26.96 cfs @ 12.15 hrs, Volume= 146,031 cf, Atten= 0%, Lag= 0.0 min
Routed to nonexistent node OFF SITE

Primary outflow = Inflow, Time Span= 0.00-72.00 hrs, dt= 0.01 hrs

Link POA-3: POA-3

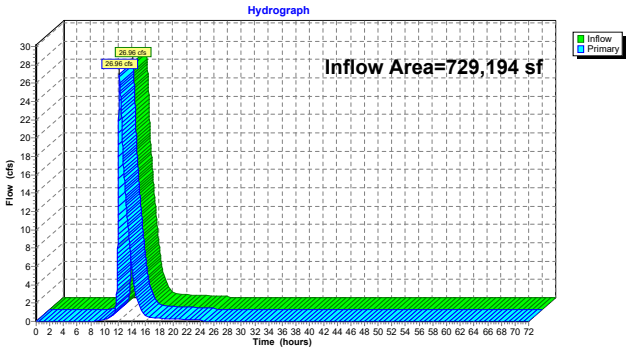

Hydrograph for Link POA-3: POA-3

Time (hours)	Inflow (cfs)	Elevation (feet)	Primary (cfs)	Time (hours)	Inflow (cfs)	Elevation (feet)	Primary (cfs)
0.00	0.00	**0.00**	0.00	52.00	0.00	0.00	0.00
1.00	0.00	0.00	0.00	53.00	0.00	0.00	0.00
2.00	0.00	0.00	0.00	54.00	0.00	0.00	0.00
3.00	0.00	0.00	0.00	55.00	0.00	0.00	0.00
4.00	0.00	0.00	0.00	56.00	0.00	0.00	0.00
5.00	0.00	0.00	0.00	57.00	0.00	0.00	0.00
6.00	0.00	0.00	0.00	58.00	0.00	0.00	0.00
7.00	0.00	0.00	0.00	59.00	0.00	0.00	0.00
8.00	0.00	0.00	0.00	60.00	0.00	0.00	0.00
9.00	0.08	0.00	0.08	61.00	0.00	0.00	0.00
10.00	0.23	0.00	0.23	62.00	0.00	0.00	0.00
11.00	0.55	0.00	0.55	63.00	0.00	0.00	0.00
12.00	**13.47**	0.00	**13.47**	64.00	0.00	0.00	0.00
13.00	**14.51**	0.00	**14.51**	65.00	0.00	0.00	0.00
14.00	5.90	0.00	5.90	66.00	0.00	0.00	0.00
15.00	1.82	0.00	1.82	67.00	0.00	0.00	0.00
16.00	0.63	0.00	0.63	68.00	0.00	0.00	0.00
17.00	0.42	0.00	0.42	69.00	0.00	0.00	0.00
18.00	0.33	0.00	0.33	70.00	0.00	0.00	0.00
19.00	0.29	0.00	0.29	71.00	0.00	0.00	0.00
20.00	0.26	0.00	0.26	72.00	0.00	0.00	0.00
21.00	0.24	0.00	0.24				
22.00	0.22	0.00	0.22				
23.00	0.19	0.00	0.19				
24.00	0.17	0.00	0.17				
25.00	0.00	0.00	0.00				
26.00	0.00	0.00	0.00				
27.00	0.00	0.00	0.00				
28.00	0.00	0.00	0.00				
29.00	0.00	0.00	0.00				
30.00	0.00	0.00	0.00				
31.00	0.00	0.00	0.00				
32.00	0.00	0.00	0.00				
33.00	0.00	0.00	0.00				
34.00	0.00	0.00	0.00				
35.00	0.00	0.00	0.00				
36.00	0.00	0.00	0.00				
37.00	0.00	0.00	0.00				
38.00	0.00	0.00	0.00				
39.00	0.00	0.00	0.00				
40.00	0.00	0.00	0.00				
41.00	0.00	0.00	0.00				
42.00	0.00	0.00	0.00				
43.00	0.00	0.00	0.00				
44.00	0.00	0.00	0.00				
45.00	0.00	0.00	0.00				
46.00	0.00	0.00	0.00				
47.00	0.00	0.00	0.00				
48.00	0.00	0.00	0.00				
49.00	0.00	0.00	0.00				
50.00	0.00	0.00	0.00				
51.00	0.00	0.00	0.00				

Summary for Link POA-4: POA-4

Inflow Area = 23,914 sf, 11.66% Impervious, Inflow Depth = 2.12" for 100 yr event
Inflow = 0.96 cfs @ 12.20 hrs, Volume= 4,215 cf
Primary = 0.96 cfs @ 12.20 hrs, Volume= 4,215 cf, Atten= 0%, Lag= 0.0 min
Routed to nonexistent node OFF SITE

Primary outflow = Inflow, Time Span= 0.00-72.00 hrs, dt= 0.01 hrs

Link POA-4: POA-4

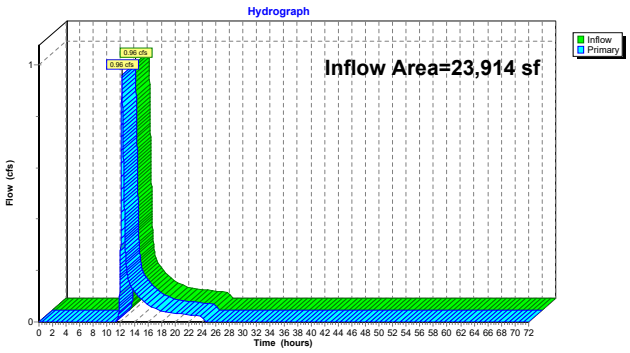

Hydrograph for Link POA-4: POA-4

Time (hours)	Inflow (cfs)	Elevation (feet)	Primary (cfs)	Time (hours)	Inflow (cfs)	Elevation (feet)	Primary (cfs)
0.00	0.00	**0.00**	0.00	52.00	0.00	0.00	0.00
1.00	0.00	0.00	0.00	53.00	0.00	0.00	0.00
2.00	0.00	0.00	0.00	54.00	0.00	0.00	0.00
3.00	0.00	0.00	0.00	55.00	0.00	0.00	0.00
4.00	0.00	0.00	0.00	56.00	0.00	0.00	0.00
5.00	0.00	0.00	0.00	57.00	0.00	0.00	0.00
6.00	0.00	0.00	0.00	58.00	0.00	0.00	0.00
7.00	0.00	0.00	0.00	59.00	0.00	0.00	0.00
8.00	0.00	0.00	0.00	60.00	0.00	0.00	0.00
9.00	0.00	0.00	0.00	61.00	0.00	0.00	0.00
10.00	0.00	0.00	0.00	62.00	0.00	0.00	0.00
11.00	0.00	0.00	0.00	63.00	0.00	0.00	0.00
12.00	**0.28**	0.00	**0.28**	64.00	0.00	0.00	0.00
13.00	**0.19**	0.00	**0.19**	65.00	0.00	0.00	0.00
14.00	0.12	0.00	0.12	66.00	0.00	0.00	0.00
15.00	0.09	0.00	0.09	67.00	0.00	0.00	0.00
16.00	0.07	0.00	0.07	68.00	0.00	0.00	0.00
17.00	0.05	0.00	0.05	69.00	0.00	0.00	0.00
18.00	0.04	0.00	0.04	70.00	0.00	0.00	0.00
19.00	0.04	0.00	0.04	71.00	0.00	0.00	0.00
20.00	0.03	0.00	0.03	72.00	0.00	0.00	0.00
21.00	0.03	0.00	0.03				
22.00	0.03	0.00	0.03				
23.00	0.03	0.00	0.03				
24.00	0.02	0.00	0.02				
25.00	0.00	0.00	0.00				
26.00	0.00	0.00	0.00				
27.00	0.00	0.00	0.00				
28.00	0.00	0.00	0.00				
29.00	0.00	0.00	0.00				
30.00	0.00	0.00	0.00				
31.00	0.00	0.00	0.00				
32.00	0.00	0.00	0.00				
33.00	0.00	0.00	0.00				
34.00	0.00	0.00	0.00				
35.00	0.00	0.00	0.00				
36.00	0.00	0.00	0.00				
37.00	0.00	0.00	0.00				
38.00	0.00	0.00	0.00				
39.00	0.00	0.00	0.00				
40.00	0.00	0.00	0.00				
41.00	0.00	0.00	0.00				
42.00	0.00	0.00	0.00				
43.00	0.00	0.00	0.00				
44.00	0.00	0.00	0.00				
45.00	0.00	0.00	0.00				
46.00	0.00	0.00	0.00				
47.00	0.00	0.00	0.00				
48.00	0.00	0.00	0.00				
49.00	0.00	0.00	0.00				
50.00	0.00	0.00	0.00				
51.00	0.00	0.00	0.00				

TABLE OF CONTENTS

Project Reports
1 Routing Diagram
2 Rainfall Events Listing (selected events)
3 Area Listing (all nodes)

2 yr Event
4 Node Listing
6 Subcat PWS-1: PWS-1
8 Subcat PWS-2A: PWS-2A
10 Subcat PWS-2B: PWS-2B
12 Subcat PWS-2C: PWS-2C
15 Subcat PWS-3A: PWS-3A
17 Subcat PWS-3B: PWS-3B
19 Subcat PWS-3C: PWS-3C
22 Subcat PWS-3D: PWS-3D
24 Subcat PWS-4: PWS-4
26 Pond INF-1: INF-1
31 Pond INF-2: INF-2
35 Pond INF-3: INF-3
39 Pond INF-4: INF-4
43 Pond INF-5: INF-5
47 Link POA-1: POA-1
49 Link POA-2: POA-2
51 Link POA-3: POA-3
53 Link POA-4: POA-4

10 yr Event
55 Node Listing
57 Subcat PWS-1: PWS-1
59 Subcat PWS-2A: PWS-2A
61 Subcat PWS-2B: PWS-2B
63 Subcat PWS-2C: PWS-2C
66 Subcat PWS-3A: PWS-3A
68 Subcat PWS-3B: PWS-3B
70 Subcat PWS-3C: PWS-3C
73 Subcat PWS-3D: PWS-3D
75 Subcat PWS-4: PWS-4
77 Pond INF-1: INF-1
82 Pond INF-2: INF-2
86 Pond INF-3: INF-3
90 Pond INF-4: INF-4
94 Pond INF-5: INF-5
98 Link POA-1: POA-1
100 Link POA-2: POA-2
102 Link POA-3: POA-3
104 Link POA-4: POA-4

25 yr Event

106 Node Listing
108 Subcat PWS-1: PWS-1
110 Subcat PWS-2A: PWS-2A
112 Subcat PWS-2B: PWS-2B
114 Subcat PWS-2C: PWS-2C
117 Subcat PWS-3A: PWS-3A
119 Subcat PWS-3B: PWS-3B
121 Subcat PWS-3C: PWS-3C
124 Subcat PWS-3D: PWS-3D
126 Subcat PWS-4: PWS-4
128 Pond INF-1: INF-1
133 Pond INF-2: INF-2
137 Pond INF-3: INF-3
141 Pond INF-4: INF-4
145 Pond INF-5: INF-5
149 Link POA-1: POA-1
151 Link POA-2: POA-2
153 Link POA-3: POA-3
155 Link POA-4: POA-4

100 yr Event

157 Node Listing
159 Subcat PWS-1: PWS-1
161 Subcat PWS-2A: PWS-2A
163 Subcat PWS-2B: PWS-2B
165 Subcat PWS-2C: PWS-2C
168 Subcat PWS-3A: PWS-3A
170 Subcat PWS-3B: PWS-3B
172 Subcat PWS-3C: PWS-3C
175 Subcat PWS-3D: PWS-3D
177 Subcat PWS-4: PWS-4
179 Pond INF-1: INF-1
184 Pond INF-2: INF-2
188 Pond INF-3: INF-3
192 Pond INF-4: INF-4
196 Pond INF-5: INF-5
200 Link POA-1: POA-1
202 Link POA-2: POA-2
204 Link POA-3: POA-3
206 Link POA-4: POA-4

APPENDIX 5:
CONSTRUCTION PERIOD POLLUTION PREVENTION PLAN,
OPERATION AND MAINTENANCE PLAN, AND
LONG-TERM POLLUTION PREVENTION PLAN

AGAWAM HIGH SCHOOL
760 COOPER STREET
AGAWAM, MA 01001

CONSTRUCTION PERIOD POLLUTION PREVENTION PLAN
OPERATION AND MAINTENANCE PLAN,
AND LONG-TERM POLLUTION PREVENTION PLAN

Pursuant to Massachusetts Stormwater Handbook and Standards &
Town of Agawam Stormwater Regulations

Submitted to:
Town of Agawam Planning Board

Applicant:
Town of Agawam
36 Main St
Agawam, MA 01001

Architect:
Flansburgh Architects
77 N Washington St
Boston, MA 02114

Landscape Architect:
Terraink
7 Central Street, Suite 150
Arlington, MA 02476

Civil Engineer:
Samiotes Consultants, Inc.
20 A Street
Framingham, MA 01701

Plumbing & Fire Protection:
RWH Consulting
540 Meadow St, #2
Agawam, MA 01001

Mechanical & Electrical:
Vanderweil Engineers
274 Summer St
Boston, MA 02210

COMMONWEALTH OF MASSACHUSETTS
STEPHEN R. GARVIN
CIVIL
NO.42772
REGISTERED PROFESSIONAL ENGINEER

FEBRUARY 20, 2025

AGAWAM HIGH SCHOOL
CONSTRUCTION PERIOD POLLUTION PREVENTION PLAN,
OPERATION AND MAINTENANCE PLAN, AND LONG-TERM POLLUTION PREVENTION PLAN
FEBRUARY 2025

During The Construction Period the General Contractor shall be responsible for the following:

1. **Erosion Control**

   Erosion control barriers will be placed along down-gradient portions of the site as indicated on the project plans. Additional erosion control barriers will be placed at the limit of work as needed and in any sensitive areas as work progresses. A stockpile of additional erosion control barriers shall be kept on site at all times.
   Erosion control shall be left in place until directed by the Planning Board / Design Team to remove it.

2. **Site Access**

   Site access for general school students/staff will be from the existing driveway entrances as indicated on the project plans. Site access for construction equipment will be via a new construction entrance which will be installed at the onset of the project by the general contractor per construction entrance detail on Civil Details sheet C-6.0.

3. **Construction Staging**

   Construction staging areas will be established on the existing site by the contractor. All construction materials, supplies, trailers and offices, portable toilets, and equipment shall be stored within the limits of the staging areas. All temporary stockpiles will be surrounded with compost filter socks and silt fencing as required to prevent erosion damages.

4. **Site Grading/Site Work**

   The site activities may only commence when the site is stable from erosion and all required control measures are in place and functional.

5. **Slope Stabilization**

   All surfaces and slopes shall be checked after each major storm event (the occurrence of a storm event 0.25 inches or greater) and once every 7 calendar days to see that vegetation is in good condition. Any rills or damage from erosion shall be repaired immediately to avoid further damage. If seeps develop on the slopes, the area will be evaluated to determine if the seep will cause an unstable condition and shall be stabilized immediately if necessary. Problems found during the inspections by the General Contractor shall be repaired promptly. Areas requiring re-vegetation shall be replanted immediately or stabilized in a manner acceptable to the Town of Agawam if it is outside of the growing season. Slopes and other exposed surfaces receiving vegetation will be maintained as necessary to support healthy vegetation. If stabilization is required during the non-growing season, straw mulch or a commercially manufactured blanket must be employed to prevent erosion.

6. **Permanent Stabilization**

Disturbed portions of the site where construction activities permanently cease shall be stabilized with permanent seed no later than 14 days after the last construction activity. The permanent seed mix, fertilizer, and mulch shall be specified on the project plans. Permanent seeding shall occur in the Spring or Fall.

7. Drainage Structures (Area Drains, Catch Basins (CB), Drain Manholes (DMH), and Water Quality Units (WQU))

All structures shall be inspected every 7 calendar days and after every rain storm and repairs made as necessary. Sediment shall be removed from the sump after the sediment has reached a maximum of one half the depth of the sump. The sediment shall be removed from the site and properly disposed of. Drainage structures/sumps shall be cleaned completely at the end of construction. See attached manufacture requirements for infiltration structures and WQU Operation & Maintenance.

8. Dust and Sediment Control

Siltsacks: Catch basin / area drain filters shall be placed at all inlets to drainage structures as structures are installed and prior to pavement removal. Outlet protection work shall be constructed before runoff is allowed to enter the drainage system. Construction and location of catch basin filters shall be as indicated on the Drawings.

Straw Wattles and Silt Fence: Straw wattle and silt fence shall be installed as indicated on the Drawings. Wattles shall be placed in a row with ends tightly abutting the adjacent wattles. Each wattle shall be securely anchored in place by stakes or re-bars driven through the wattles. The first stake in each wattle shall be angled toward the previously laid wattle to force the wattles together. Silt fence shall be installed with a 6 in. by 6 in. trench on the contour with 6 ft. extending up slope at the ends to prevent silt laden runoff from escaping. Set the posts to the depth specified on the Drawings. The fabric shall be attached to the posts on the upstream side and shall extend 2 ft. above the normal water level and at least 10 in. shall extend horizontally along the soil at the bottom. Soil shall be backfilled over the bottom 10 in. of the fabric around the inside of the trench.

Construction Entrance: The area of the construction entrance should be cleared of all vegetation, roots, and other objectionable material. The filter fabric should be placed on the subgrade prior to the gravel placement. The gravel shall be placed to the specified dimensions depicted on the plans. The Construction entrance shall be a minimum of 50-feet in length and 20-feet wide, unless otherwise stated on drawings.

Dust Control: The Contractor shall employ dust control methods and materials at all times using sprinkled water or other approved means. A mechanical street sweeper shall be utilized to clean the existing paved areas on an as-needed basis. For emergency control of dust apply water to affected areas. The source of supply and the method of application for water are the responsibility of the contractor.

9. Allowable Non-Stormwater Discharges

No illicit discharges allowed per stormwater management policy requirement #8.

Type of Allowable Non-Stormwater Discharge:

- Discharges from emergency fire-fighting activities
- Fire hydrant flushings
- Landscape irrigation
- Waters used to wash vehicles and equipment
- Water used to control dust
- Potable water including uncontaminated water line flushings
- Routine external building wash down
- Pavement wash waters
- Uncontaminated air conditioning or compressor condensate
- Uncontaminated, non-turbid discharges of ground water or spring water
- Foundation or footing drains
- Construction dewatering water

Pollution Prevention Measures

1. Before, during, and after construction, functional erosion and sedimentation controls shall be implemented to prevent sediment from migrating off the site. Compost filter socks, crushed stone, temporary stabilization and other controls shall be properly maintained and are not to be removed until the site is permanently stabilized. Other controls shall be added as warranted during construction to protect environmentally-sensitive areas. Sufficient extra materials (e.g. compost filter socks, silt fencing and other control materials) shall be stored on site for emergencies.

2. Silt sacks and compost filter socks shall be installed at all existing and proposed infiltration areas to protect from soils and sediment.

3. Casting of excavated materials shall be stored away from wetland areas and sensitive land areas.

4. Any stockpiling of loose materials shall be properly stabilized to prevent erosion and siltation. Preventative controls such as compost filter socks, temporary seeding/mulching and jute covering shall be implemented to prevent such an occurrence.

5. There shall be no flooding, ponding, or flood related damage caused by the project or surface run-off emanating from the project on lands of an abutter, nearby or down-gradient of the site.

6. There shall be no contaminant migration caused by the project to nearby and down-gradient properties, nearby aquifers, and nearby resource areas.

7. The contractor shall make sufficient provisions to control any unexpected drainage and erosion conditions that may arise during construction that may create damage on abutting properties. Said control measures are to be implemented at once.

8. During construction, flood prevention, erosion, and sedimentation controls shall be in place before the natural ground cover is disturbed. Said controls shall be in place prior to other construction work and shall be monitored and approved by the Contractor. They shall be properly maintained and are not to be removed until the site is stabilized.

9. The Contractor shall designate a person or persons to inspect and supervise the erosion controls for the project. The Town of Agawam shall be notified as to the means to contact said individual or individuals on

a 24-hour basis on all working and non-working days of the project. Said means of contact shall include at least 2 separate telephone numbers of said designated person or persons.

10. There shall be inspections every 7 calendar days for compost filter socks, and other erosion controls by the Contractor's Designee to assure their continued effectiveness.

11. The Contractor shall make adequate provisions for controlling erosion and sediment from activities that might yield water at high volumes with high suspended solid contents, such as dewatering excavations.

12. Street sweeping shall be used to keep public ways free and clear of sediment and dirt from the site activities.

Other Control Measures

Waste Materials. All trash and construction debris from the site will be hauled to an approved landfill or recycling facility. No construction waste material will be buried on the site. All personnel will receive instructions regarding the correct procedure for waste disposal. Notices describing these practices will be posted in the construction office. The site superintendent will be responsible for seeing that these procedures are followed. Employee waste and other loose materials will be collected so as to prevent the release of floatables during rainfall events.

Hazardous Waste. Hazardous materials shall be handled on site as outlined in the SWPPP Section 5.0 Pollution Prevention Controls. The mandated State and Local permits for removal of such materials will be implemented when such materials are to be removed.

After Construction Agawam High School (the Owner) shall be responsible for the following:

General Land Grading and Slopes Stabilization

All surfaces and slopes shall be checked bi-annually to see that vegetation is in good condition. Any rills or damage from erosion shall be repaired immediately to avoid further damage. If seeps develop on the slopes, the area will be evaluated to determine if the seep will cause an unstable condition and shall be stabilized immediately if necessary. Problems found during the inspections by the Owner shall be repaired promptly. Areas requiring re-vegetation shall be replanted immediately. Slopes and other exposed surfaces receiving vegetation will be maintained as necessary to support healthy vegetation.

Areas of steep slope (2.5:1 or greater) shall be stabilized using jute mesh or a similar approved erosion blanket.

Erosion Controls

Erosion controls shall not be removed or dismantled without approval from the Engineer and Town of Agawam. Sediment deposits that are removed or left in place after the barriers have been dismantled shall be graded manually to conform to the existing topography and vegetated using seeding or other long-term cover as approved in the Landscape Plan. Bare ground that cannot be permanently stabilized within 30 days shall be stabilized by temporary measures.

Street Sweeping

It is proposed that the parking and drive areas be swept with a wet brush street sweeper on a semi-annual basis, with at least two sweepings per year. One sweep shall be done at the end of the winter season (prior to the heavy rain), and the other sweep at the end of autumn (prior to snowfall).

Snow Storage

Snow storage shall be in designated areas as specified by the school. Snow storage shall not be permitted within the Stormwater BMP's.

Rip-Rap Maintenance

Rip-rap rock will be located at the infiltration system outlet. High water and post flood inspections shall be conducted to ensure that the rip-rap rock is maintained in-place. Lost or dislocated rocks shall be replaced as soon as possible.

Stormwater Management System

Area Drains, Catch Basins, Drain Manholes, and Water Quality Units:
The area drains, catch basins, drain manholes, and water quality units shall be inspected semi-annually, and cleaned out when sumps are approximately 15% full or at a minimum of once per year. The use of “clam shells” for sediment removal shall not be allowed; a vacuum truck shall be the approved method of cleaning. Integrity and functionality of oil hoods shall also be checked at the time of the inspection.

Infiltration Systems and Detention Systems:
The infiltration systems’ inlets and outlets should be inspected twice a year, in spring and fall. Any clogs, debris, or sedimentation should be cleared as required to ensure the inlets and outlets are flowing freely. Infiltration and Detention systems are to be maintained per manufacturers’ recommendations.

Infiltration System:
Inspection Ports*:*
These perforated columns are designed to give the user a base-line sediment depth across the system floor. After inspecting the bottom of the structure, use a mirror on a pole (or some other device) to check for sediment or debris in the pipe connecting to the Infiltration Chambers. If sediment or debris is observed in any of these structures, you should determine the depth of the material. This is typically accomplished with a stadia rod, but you should determine the best way to obtain the measurement. All observations and measurements should be recorded on an Inspection Log kept on file. The Infiltration Systems should be back-flushed once sediment accumulation exceeds 3 inches in depth.

If sediment accumulation reaches 3 inches in depth:

Before any maintenance is performed on your system, be sure to plug the outlet pipe to prevent contamination of the adjacent systems. To back-flush the Infiltration Chambers, water is pumped into the system through the Maintenance Ports as rapidly as possible. Water should be pumped into ALL Maintenance Ports. The turbulent

action of the water moving through the Infiltration Chamber(s) will suspend sediments which may then be pumped out. If your system includes an Outlet Structure, this will be the ideal location to pump contaminated water out of the system. However, removal of back-flush water may be accomplished through the Maintenance Ports, as well. For systems with large footprints that would require extensive volumes of water to properly flush the system, you should consider performing your maintenance within 24 hours of a rain event. Stormwater entering the system will aid in the suspension of sediments and reduce the volume of water required to properly flush the system.

BMP Accessories: Level Spreaders, Outlet Structures, Catch Basin Inserts

- Level Spreaders: Inspect level spreaders regularly, especially after large rainfall events. Note and repair any erosion or low spots in the spreader.
- Outlet Structure: The preferred approach is to end the outlet pipe at a headwall or flared-end structure with a riprap or bio-engineered splash pad, discharging to a manmade drainage swale that is aligned at no more than a 45-degree angle to a stream channel. Design the outlet point and riprap or bio-engineered splash pad to reduce the energy sufficiently to eliminate a need to install riprap on the bank opposite the outfall point to protect it from scour.
- Catch Basin Inserts: Inspect Catch Basin Inserts per the manufacturer's schedule, and especially after large rainfall events. Whoever is responsible for maintenance should explicitly agree to conduct the maintenance per the manufacturer's recommendation and to lawfully dispose of the cleanings or used filtration media.

Water Quality Unit (WQU):

Water Quality Unit shall be as follows and per manufacturer's recommendations:

- Units should be inspected and cleaned/emptied post-construction, prior to being put into service.
- Inspect every six months for the first year of operation to determine the oil and sediment accumulation rate. In subsequent years, inspections can be based on first-year observations
- Cleaning is required once the sediment depth reaches 15% of storage capacity or at a minimum of once per year.
- Inspect the unit immediately after an oil, fuel, or chemical spill.
- A licensed waste management company should remove captured petroleum waste products from any oil, chemical, or fuel spills and dispose responsibly.
- Owner to follow the requirements of the manufacturer for maintenance and cleaning of the units with a frequency as noted above, and where the requirements of this Operations and Maintenance Plan are more rigorous than manufacturer's requirements, defer to this Operations and Maintenance Plan.

INSPECTION REPORT FORM FOR STORM WATER SYSTEM

Project: Agawam High School - Agawam, MA
760 Cooper Street, Agawam, MA 01001

INSPECTOR:_____ DATE:_____

Regular Inspection: ☐
Inspection after Rainfall: ☐ Amount of Rainfall:___inches

BMP	Functioning Correctly	Notes/Action Taken
	Y/N	
	Y/N	
	Y/N	
	Y/N	
	Y/N	
	Y/N	
	Y/N	

Additional Observations: _____

_____

_____

Action Required: _____

_____

_____

To be performed by:_____ On or Before:_____

Furrow Engineering

January 31, 2025

Taryn Egerton, Assistant Planner
Town of Agawam
36 Main Street
Agawam, Ma 01001

RE: Application for Site Plan Approval, Addition to Litron, 207 Bowles Road, Agawam, Massachusetts

Ms. Egerton:

On behalf of RHM Realty LLC, Furrow Engineering is submitting the attached application and supporting documents for Site Plan approval.

In general, the application is for the construction of a proposed 11,100 S.F. addition to Litron's existing manufacturing and office facility. The project will also include an expansion to the existing parking lot.

The following information is attached for your review:

- Form D Application for Site Plan Approval (2 copies)
- Stormwater Management Report (1 copy, Under Separate Cover)
- Engineered Site Plans & Preliminary Architectural Plans (2 copies, Under Separate Cover)

We look forward to working with the Town of Agawam Planning Department to ensure the design is in conformance with the Agawam Zoning Ordinance. We are available at your convenience to review the plans and supporting documents. If you have any questions, please feel free to contact us.

Sincerely,

Luke Showalter, P.E.
Project Engineer

C.C. Mark Plasse, Litron Inc.

TOWN OF AGAWAM, MASSACHUSETTS

FORM D

Application for Site Plan Approval

Please complete the following form and electronically submit with site plans, completed Zoning Determination and Storm Water Management Report to: siteplan@agawam.ma.us in addition to sending four (4) hard copies of the Site Plan and one (1) hard copy of the Storm Water Management Report and completed Zoning Determination to:

Agawam Planning Department

36 Main Street

Agawam, MA 01001

January 31 20 25

1. Name of Business Litron Inc.

   Address 207 Bowles Road

   Phone # 413-562-4884 email m_plasse@comcast.net

2. Name of Applicant/Owner RHM Realty LLC

   Address 207 Bowles Road

   Phone # 413-562-4884 email m_plasse@comcast.net

3. Name of Engineer/Architect Furrow Engineering

   Address 199 Servistar Industrial Way, Suite 2, Westfield, MA 01085

   Phone # 413-562-4884 email Luke@sage-llc.com

4. Please give a brief description of the proposed project:

   Construction of a 11,100 S.F. addition to the existing manufacturing facility, including a parking expansion.

SITE EVALUATION STATEMENT AND STORMWATER MANAGEMENT REPORT

Project:
LITRON BUILDING ADDITION
207 BOWLES ROAD
AGAWAM, MA 01001
FURROW Project No. 1154-11-24

Applicant:
RHM REALTY LLC
207 BOWLES ROAD
AGAWAM, MA 01001

Prepared By:
FURROW ENGINEERING
199 SERVISTAR INDUSTRIAL WAY, SUITE 2
WESTFIELD, MASSACHUSETTS 01085

Luke Showalter, P.E.
Project Engineer

Date:
January 27, 2025

Table of Contents

I. Introduction
    A. Project Description
    B. Existing Soils, Topography and Land Uses
II. Stormwater Runoff Analysis
    A. Design Criteria
    B. Methodology
III. Stormwater Management
    A. Introduction
    B. Runoff Curve Coefficients
    C. Pre-Development Conditions
        1. Sub-Catchment Descriptions
        2. Time of Concentration
    D. Post-Development Conditions
        1. Sub-Catchment Descriptions
        2. Time of Concentration
    E. Pre and Post-Development Summary
IV. Stormwater Management Performance Standards Narrative
V. Operation and Maintenance Narrative
VI. Inspection and Construction Schedule
VII. Long Term & Construction Period Pollution Prevention and Erosion and Sedimentation Control

Figures

Figure 1: Pre-Development Sub-Catchment Plan
Figure 2: Post-Development Sub-Catchment Plan
Figure 3: USDA Soil Survey Map

Appendix

Appendix A: Pre-Development Storm Water Runoff Volume Calculations
Appendix B: Post-Development Storm Water Runoff Volume Calculations

I. INTRODUCTION

A. Project Description

The site under investigation consists of approximately 2.9 acres of previously developed land and is located at 207 Bowles Road in Agawam, Massachusetts.

The subject parcel is located south of Bowles Road. The parcel maintains one (1) section of frontage on Bowles Road of approximately 253 feet. It is abutted on all side by developed industrial properties.

RHM Realty LLC is proposing to redevelop the subject property. The property is currently developed with a 17,530 S.F. building, a paved loading area, a parking lot, and a stormwater management system which includes an infiltration basin. The proposed development includes a 11,100 S.F. building addition, as well as new paved parking areas with 37 new parking spaces.

The increase in stormwater runoff due to the additional proposed impervious area is mitigated by expanding the size of the infiltration basin and constructing a sediment forebay. Stormwater runoff from all existing and proposed impervious paved areas will sheet flow directly into the infiltration basin.

B. Existing Soils, Topography and Land Uses

The subject property is currently a developed lot with a 17,530 SF manufacturing building, a parking lot, and grassed landscape areas. The topography of the proposed area of development has slopes ranging from 1.5% to approximately 15.0%.

The United States Department of Agriculture – Soil Conservation Service- Soil Survey of Hampden County, Massachusetts characterized soils on site and land adjacent as follows

Map Unit Symbol	Location	Soil Name	Hydrologic Group	USDA Soil Texture Class	Other Description
254A	On-site	Merrimac	A	Sandy Loam	

The USDA defines groups of soils into Hydrologic Soil Groups (HSG) according to their runoff-producing characteristics. Soils are assigned to four groups (A, B, C, and D Groups). In group A, are soils having a high infiltration rate when thoroughly wet and having a low runoff potential. They typically are deep, well drained, and sandy or gravelly. In group D, at the other extreme, are soils having a very slow infiltration rate

and thus a high runoff potential. They may have a hardpan or clay layer at or near the surface, have a permanent high water table, or are shallow over nearly impervious bedrock or other nearly impervious material. The USDA Soil Survey gives an HSG A for Merrimac soil. The soil type on-site is confirmed based on knowledge of soils in the area from deep hole observations on adjacent properties. A pre-existing stormwater infiltration basin exists on-site which currently infiltrates stormwater back into the ground with no issues. In conclusion, the soils on-site have a high permeability and are suitable for stormwater infiltration.

II. STORMWATER RUNOFF ANALYSIS

A. Design Criteria

The potential stormwater impacts of this project were evaluated for the 2-, 10-, 25-, and 100-yr., 24-hour storm events. These storm events were evaluated in order to model the operation of the proposed stormwater management system, during the design storm events to ensure no increased runoff occurs due to the proposed development.

Rainfall depths were derived from Technical Paper No.40 published by the National Weather Service. The 24-hour precipitation/rainfall amounts for the design storms are as follows:

Table 1: 24-hour Rainfall Depths

24-hour Rainfall (in)				
Design Storm, Recurrence Interval	2-year	10-year	25-year	100-year
Precipitation, inches	2.9	4.5	5.2	6.5

B. Methodology

Peak Flow Rate Calculations

Stormwater Runoff volumes for the indicated recurrence intervals were computed using Hydro Cad and verified with the Rational Method. HydroCAD, a hydrology program, is designed and calculations are in accordance with the criteria of the Natural Resource Conservation Service's "Urban Hydrology for Small Watersheds," Technical Release (TR) TR-55 and TR-20. HydroCAD, was utilized to tabulate and graph the individual sub-catchments hydrograph and provide stage-discharge graphs and tables.

III. STORMWATER MANAGEMENT

A. Introduction

The potential stormwater impacts of this project were evaluated for the 2-, 10-, 25- and 100-year 24-hour storm event. The stormwater runoff from the subject parcel shall be mitigated, below pre-development levels. These storm events were evaluated in order to model the operation of the proposed stormwater management system. The subject project does not increase the peak flow rate for the 2-, 10-, 25- or 100-year 24-hour storm events. Peak stormwater flows for the indicated recurrence intervals were computed using HydroCAD (a proprietary stormwater modeling program that utilizes the SCS TR-20/TR-55 methodology) for the sub-catchment areas within the proposed project site.

B. Runoff Curve Coefficient

The computation of the runoff curve number is based on a combination of land use. The pre and post-development conditions have a variety of different land uses. The land use categories listed in Table 1 were identified for use in computing the pre-and post-development runoff from the site. The table also indicates the runoff curve number (RCN) and hydrologic soil group assigned to each land use.

Table 1: Pre and Post-Development RCN

Land Use	Hydrologic Soil Group	RCN
Impervious, Pavement	N/A	98
Impervious, Building	N/A	98
>75% Grass Cover, Good Condition	A	39
Woods, Good Condition	A	30

C. Pre-Development Conditions

1. Sub-Catchment Description:

Table 1 indicates the RCN and hydrologic soil group assigned to each land use within the sub-catchment for the pre-development conditions. The existing watershed for the property consists of three (3) sub-catchment areas and one (1) infiltration basin (see figure F-1 for locations). Sub-Catchment E1 contains a majority of the development, including the existing building and parking lot, the infiltration basin. Runoff from the existing parking areas sheet flow directly into the infiltration basin. Runoff from the existing building is captured via downspouts

and discharged to the infiltration basin. For this analysis we have utilized a point on the riprap emergency spillway of the infiltration basin as Analysis Point “A” (see Figure F-1).

Sub-Catchment E2 contains a large grassed area at the front and side of the existing building. Runoff from the entire subcatchment drains via sheet and shallow concentrated flow into the existing grassed drainage channel that runs adjacent to Bowles Road. For this analysis we have utilized a point in the drainage channel where the runoff flows off the property as Analysis Point “B” (see Figure F-1).

Sub-Catchment E3 contains a small portion of grassed area east of the existing parking areas. Runoff from the entire subcatchment drains to the east and off the property via sheet and shallow concentrated flow. For this analysis we have utilized the eastern property lines as Analysis Line “C” (see Figure F-1).

The results of the stormwater management pre-development analysis are summarized in Tables 2 and 3 below.

2. Time of Concentration

Each flow path is delineated along the longest hydrologic path within each corresponding sub-catchment.

Table 2: Pre-Development Hydrologic Parameters

Sub-Catchment	Drainage Area, Sq. Ft.	Weighted Runoff Curve No.	Time of Concentration, Min.
E1	71,084	74	9.4
E2	43,311	39	9.4
E3	11,083	47	2.2

Ref. Appendix A and Figure 1 Pre-Development Sub-Catchment Plan

Table 3: Pre-Development Peak Flow Rates per Storm Event

Analysis Point/Line	Peak Flow Rates 24-hour Storm Event [CFS]			
	2-Year	10-Year	25-Year	100-Year
Point "A"	0.00	0.00	0.44	2.66
Point "B"	0.00	0.01	0.06	0.27
Line "C"	0.00	0.04	0.10	0.30

Ref. Appendix A and Figure 1 Pre-Development Sub-Catchment Plan

D. Post-Development Conditions

1. Sub-catchment Description:

Table 1 indicates the RCN and hydrologic soil group assigned to each land use for the post-development conditions. The proposed watershed on the subject parcel is composed of three (3) sub-catchments and one (1) infiltration basin (see figure F-2 for locations).

Sub-Catchment P1 contains a majority of the development, including a portion of the existing building and parking lot, the infiltration basin, and the proposed building addition and parking expansion. Runoff from the proposed parking area sheet flows directly into the sediment forebay of the infiltration basin. Runoff from the existing and proposed building is captured via downspouts and discharged to the infiltration basin. For this analysis we have utilized a point on the riprap emergency spillway of the infiltration basin as Analysis Point "A" (see Figure F-1).

Sub-Catchment P2 contains the remaining grassed area at the front and side of the building. Runoff from the entire subcatchment drains via sheet and shallow concentrated flow into the existing grassed drainage channel that runs adjacent to Bowles Road. For this analysis we have utilized a point in the drainage channel where the runoff flows off the property as Analysis Point "B" (see Figure F-1).

Sub-Catchment P3 contains a small portion of grassed area east of the existing parking areas. Runoff from the entire subcatchment drains to the east and off the property via sheet and shallow concentrated flow. For this analysis we have utilized the eastern property lines as Analysis Line "C" (see Figure F-1).

The results of the stormwater management post-development analysis are summarized in Tables 4 and 5 below.

2. Time of Concentration

Each flow path is delineated along the longest hydrologic path within each corresponding sub-catchment.

Table 4: Post-Development Hydrologic Parameters

Sub-Catchment	Drainage Area, Sq. Ft.	Weighted Runoff Curve No.	Time of Concentration, Min.
P1	88,937	82	7.1
P2	27,444	39	7.8
P3	9,097	48	2.2

Ref. Appendix B and Figure 2 Post-Development Sub-Catchment Plan

Table 5: Post-Development Mitigated Peak Flow Rates per Storm Event

Analysis Point/Line	Peak Flow Rates 24-hour Storm Event [CFS]			
	2-Year	10-Year	25-Year	100-Year
Point "A"	0.00	0.00	0.00	2.31
Point "B"	0.00	0.01	0.04	0.17
Line "C"	0.00	0.04	0.11	0.27

Ref. Appendix B and Figure 2 Post-Development Sub-Catchment Plan

E. Pre and Post Development Summary

The following tables summarize the Pre and Post-development conditions for the proposed project. The post-mitigated peak flow rates are stormwater flow rates with the proposed detention basin in-place.

Table 6: Summary of Peak Flow Rates per Storm Event - Analysis Point "A"

Storm Event	Peak Stormwater Runoff Flow Rate per 24-hour Storm Event Type III 24-Hour	
	Cubic Feet per Second (CFS)	
	Analysis Point "A"	
	Pre-Development	Post-Development
2 Year	0.00	0.00
10 Year	0.00	0.00
25 Year	0.44	0.00
100 Year	2.66	2.31

Ref. Appendix A and B

Table 7: Summary of Peak Flow Rates per Storm Event - Analysis Point "B"

Storm Event	Peak Stormwater Runoff Flow Rate per 24-hour Storm Event Type III 24-Hour	
	Cubic Feet per Second (CFS)	
	Analysis Point "B"	
	Pre-Development	Post-Development
2 Year	0.00	0.00
10 Year	0.01	0.01
25 Year	0.06	0.04
100 Year	0.27	0.17

Ref. Appendix A and B

Table 8: Summary of Peak Flow Rates per Storm Event - Analysis Line "C"

Storm Event	Peak Stormwater Runoff Flow Rate per 24-hour Storm Event Type III 24-Hour	
	Cubic Feet per Second (CFS)	
	Analysis Line "C"	
	Pre-Development	Post-Development
2 Year	0.00	0.00
10 Year	0.04	0.04
25 Year	0.10	0.11
100 Year	0.30	0.27

Ref. Appendix A and B

IV. Stormwater Management Performance Standards Narrative

The following is a summary of the Agawam Stormwater Management Ordinance (Ch. 175-35) Performance Standards for redevelopment, along with a narrative detailing compliance with these standards.

Section 175-35. C. Permanent measures; runoff quality and quantity best management practices.
(2) Redevelopment. Previously developed sites must meet the stormwater management standards to the maximum extent practicable. However, if it is not practicable to meet all the standards, the new (retrofitted or expanded) stormwater management system must be designed to improve existing conditions.

(a) Stormwater management measures.

An existing infiltration basin was utilized for temporary runoff storage, flow attenuation, and pollutant removal. The detention pond was expanded to manage the flow from the existing and proposed impervious areas and designed so as not to create a permanent pool of water.

(b) Peak flow rates.

Peak flow rates for the post-development conditions do not exceed the peak flow rates for the pre-development condition for the 2-yr, 10-yr, and 100-yr twenty-four-hour design storm events. See Table 6, 7, and 8 on the previous pages for pre and post development flow rates, and Appendix A & B for calculations.

(c) Minimize pollutants

The existing infiltration basin will be expanded to include a newly constructed sediment forebay. All stormwater runoff from the proposed development will first pass through the sediment forebay before entering the basin. According to the MassDEP Stormwater Handbook guidelines, this system is expected to achieve an 80% removal rate of total suspended solids (TSS).

(d) Projects involving the storage or use of hazardous chemicals or petroleum products

There will be no storage or use of hazardous chemicals or petroleum products on the site.

(e) Connection to MS4.

The proposed stormwater management system will not connect to MS4.

(f) Emergency overflow.

The proposed detention basin is designed with a riprap emergency overflow spillway.

(g) Down stream structures.

No stormwater structures are being proposed

(h) Centralized detention facilities.

All stormwater from the proposed development is being managed by an on-site detention system.

(i) Detention ponds.

The proposed detention pond was designed in accordance with the MassDEP Stormwater Handbook guidelines.

(l) Detention pond maintenance requirements (for detention ponds within Town of Agawam easements).

The proposed detention pond is not located within a Town of Agawam easement. Operation and maintenance requirements for the proposed detention pond can be found in Section IV. Operation and Maintenance Narrative.

(m) Calculations submittals.

All calculations and supporting documents required have been included in this Stormwater Management Report and the accompanying site plans.

IV. Operation and Maintenance Narrative

A. Recharge Basin:
The Recharge Basin shall be maintained as follows:

1. The basin should be inspected for proper function and preventative maintenance be completed after every major storm during the first three months of operation and at least twice a year thereafter. Preventative maintenance shall include inspecting for:

-Signs of differential settlement
-Cracking
-Erosion
-Leakage in the embankment
-Tree growth on the embankments
-Condition of rip rap
-Sediment accumulation
-The health of the turf

2. Mow the buffer area, side slopes, and basin bottom at least twice a year. Trash debris, grass clippings and organic matter should be removed at this time.

3. Inspect and clean pretreatment devices at least twice a year and after every major storm event.

4. Remove any sediment from the basin if standing water is present 48 to 72 hours after a storm event.

5. Sediment should be removed from the basin as necessary. When sediment is observed to be 6 inches deep, the owner shall remove all sediment and bottom vegetation to the original elevation.

6. To remove sediment, wait until the floor of the basin is thoroughly dry. Use light equipment to remove the top layer, deeply till the remaining soil, and re-vegetate as soon as possible.

B. General Maintenance Practices

1. Grass clippings, excess landscape material or any debris shall NOT be disposed of within the forebay or the recharge basin.

2. Paved access ways should be treated with sand and limited amounts of de-icing materials during the winter months. As soon as practicable in the spring these areas should be swept clean and again prior to the end of the fall season.

3. All vegetated slopes and swales shall be visibly inspected, twice annually, prior to the seeding seasons. All areas in need of repair shall be fertilized and seeded as required.

VI. Inspection and Construction Schedule

A. Construction Schedule

1. Mobilize equipment on site.
2. Install erosion and sediment control measures
3. Begin site preparation
4. Excavate for site utilities and drainage system.
5. Roadway/Parking Lot Construction
6. Building construction
7. Final Grading and Seeding
8. Paving and Landscaping

B. Inspection Schedule

1. Project engineer shall inspect the drainage systems during general construction intervals.

2. During grading and construction of the detention basin, a soil evaluator or professional engineer shall be present on site to ensure native or similar soils underlay the entire basin to promote infiltration.

3. Project engineer shall inspect the following specific phases of work:

A. Installation of erosion control barrier
B. Rough drainage system
C. Final grading and seeding
D. Follow-up inspection during the following growing season.

VII. Long Term and Construction Period Pollution Prevention and Erosion and Sedimentation Control

EROSION AND SEDIMENTATION CONTROLS:

STABILIZATION PRACTICES:

Temporary Stabilization: Any disturbed area where construction activity is suspended for more than fourteen days shall be seeded to stabilize erodible materials.

Permanent Stabilization: When a landscaped area has been graded to the final increment, it shall be seeded or sodded within fourteen days.

STRUCTURAL PRACTICES:

Sedimentation Control System: Sedimentation control systems consisting of silt fence shall be installed along the limits of the project as shown on the plans (see attached plans). Where necessary, wings shall be added to the sedimentation control system along the toe of slope to prevent sediment from moving along and around the fence.

Catch Basin Protection: Catch basins shall be protected using filtration fabric sedimentation control systems as shown on the plans.

OTHER CONTROLS

WASTE DISPOSAL :

Waste Materials: All waste materials shall be collected and stored in a manner that will prevent materials from entering watercourses, wetlands, or other off site areas. Material shall be regularly collected and disposed of offsite in a manner consistent with all federal, state and local regulations.

Hazardous Waste: All hazardous waste materials shall be disposed of in a manner specified by State regulations and/or in accordance with the manufacturer's recommendations.

Sanitary Waste: During construction all sanitary waste will be collected in portable sanitary units. These units will be emptied as necessary by a qualified contractor and disposed of in accordance with all State and local regulations. After completion all sanitary waste will be directed into the municipal sewer system.

OFF-SITE VEHICLE TRACKING:

The paved areas adjacent to the site entrance will be swept as needed to remove any excess mud, dirt or rock tracked from the site. The site was designed to balance the total cut with the total fill, eliminating most need for hauling material on and off site. Dump trucks hauling material from the construction site will be covered with a tarpaulin.

MAINTENANCE AND INSPECTION

INSPECTION SCHEDULE

DURING CONSTRUCTION:

All areas disturbed by construction that have not been finally stabilized will be inspected at least once every seven-calendar day. These areas will also be inspected following (within 24 hours) any storm in which 0.5 inches or more of rain occurs in a 24-hour period.

POST CONSTRUCTION:

All areas that have been temporarily or finally stabilized will be inspected at least once a month for three months following final stabilization.

INSPECTION PROCEDURES

PERSONNEL:
Inspections shall be conducted by qualified personnel provided by the contractor.

ITEMS TO BE INSPECTED:
The following items shall be inspected as described below:

Item	Procedure
Silt fence	Silt fence shall be inspected to insure that fence line is intact with no breaks or tears, and that the bottom of the fabric is securely buried in the ground. Areas where fence is excessively sagging or where support posts are broken or uprooted shall be noted. Depth of sediment behind the fence shall be noted.
Discharge points	All discharge points shall be inspected to ascertain whether erosion control measures are effective in preventing significant impacts to receiving waters. Discharge points shall also be inspected to insure that erosion protection measures at the discharge are functioning

Vehicle entrances/exits	Locations where vehicles enter or exit the site shall be inspected for evidence of off- site sediment tracking.
General	Construction areas and perimeter of the site shall be inspected for any evidence of debris that may blow or wash off site, and for debris that has blown or washed off site. Construction areas shall be inspected for any spills or unsafe storage of materials that could pollute off site waters.

REVISIONS TO POLLUTION CONTROL PLAN:

If the results of the inspections require modifications to the pollution control plan, the plans shall be revised as soon as practicable after the inspection. Changes to the plan shall be implemented within 7 calendar days following the inspection.

RECORD KEEPING:

A written report summarizing the scope of the inspection, the name(s) and qualifications of inspection personnel, the date and time of the inspection, major observations relative to the implementation of the pollution control plan, and actions taken shall be completed within 24 hours of the inspection. This report shall be signed by the responsible person designated by the registrant. This report shall be retained as part of the pollution control plan for at least three years after the date of the inspection.

MAINTENANCE:

GENERAL:

Maintenance procedures should be implemented as soon as possible after the need for maintenance is recognized. Contractors shall utilize good housekeeping practices to minimize the possibilities of spills or leaks of potential pollutants. Hazardous materials shall be handled with the utmost care in accordance with all regulations and the recommendations of the manufacturer.

MAINTENANCE OF EROSION CONTROLS:

Erosion controls shall be maintained as noted below:

Item	**Procedure**
Silt fence	Sediment shall be removed when it reaches one third of the height of the silt fence. Care shall be taken to avoid damaging the fence during cleanout. Any areas of damaged or torn fabric, broken posts or undermined fence shall be repaired.

Discharge points	Any sediment or debris accumulated at discharge points shall be removed. Any damage to riprap shall be immediately repaired.
Vehicle entrances/exits	Any material tracked onto roadways shall be immediately cleaned up. If necessary, stabilized construction entrances shall be provided to minimize sediment tracking.
General	Any debris blowing or flowing off the site shall be immediately cleaned up. Any unsafe storage practices noted in the inspection shall be immediately remedied.

NON-STORM WATER DISCHARGES

GENERAL:

It is expected that the following non-storm water discharges may occur from the site during the construction period:

- Discharges from firefighting activities.
- Waters used for dust control.
- Drainage from watering vegetation.
- Pavement wash waters without use of detergent and where spills or leaks of hazardous materials have not occurred (unless cleanup has removed all spilled materials)
- Uncontaminated groundwater from dewatering operations.
- All non-stormwater discharges will be directed to the storm drainage system and/or discharge upstream of sediment and erosion controls.

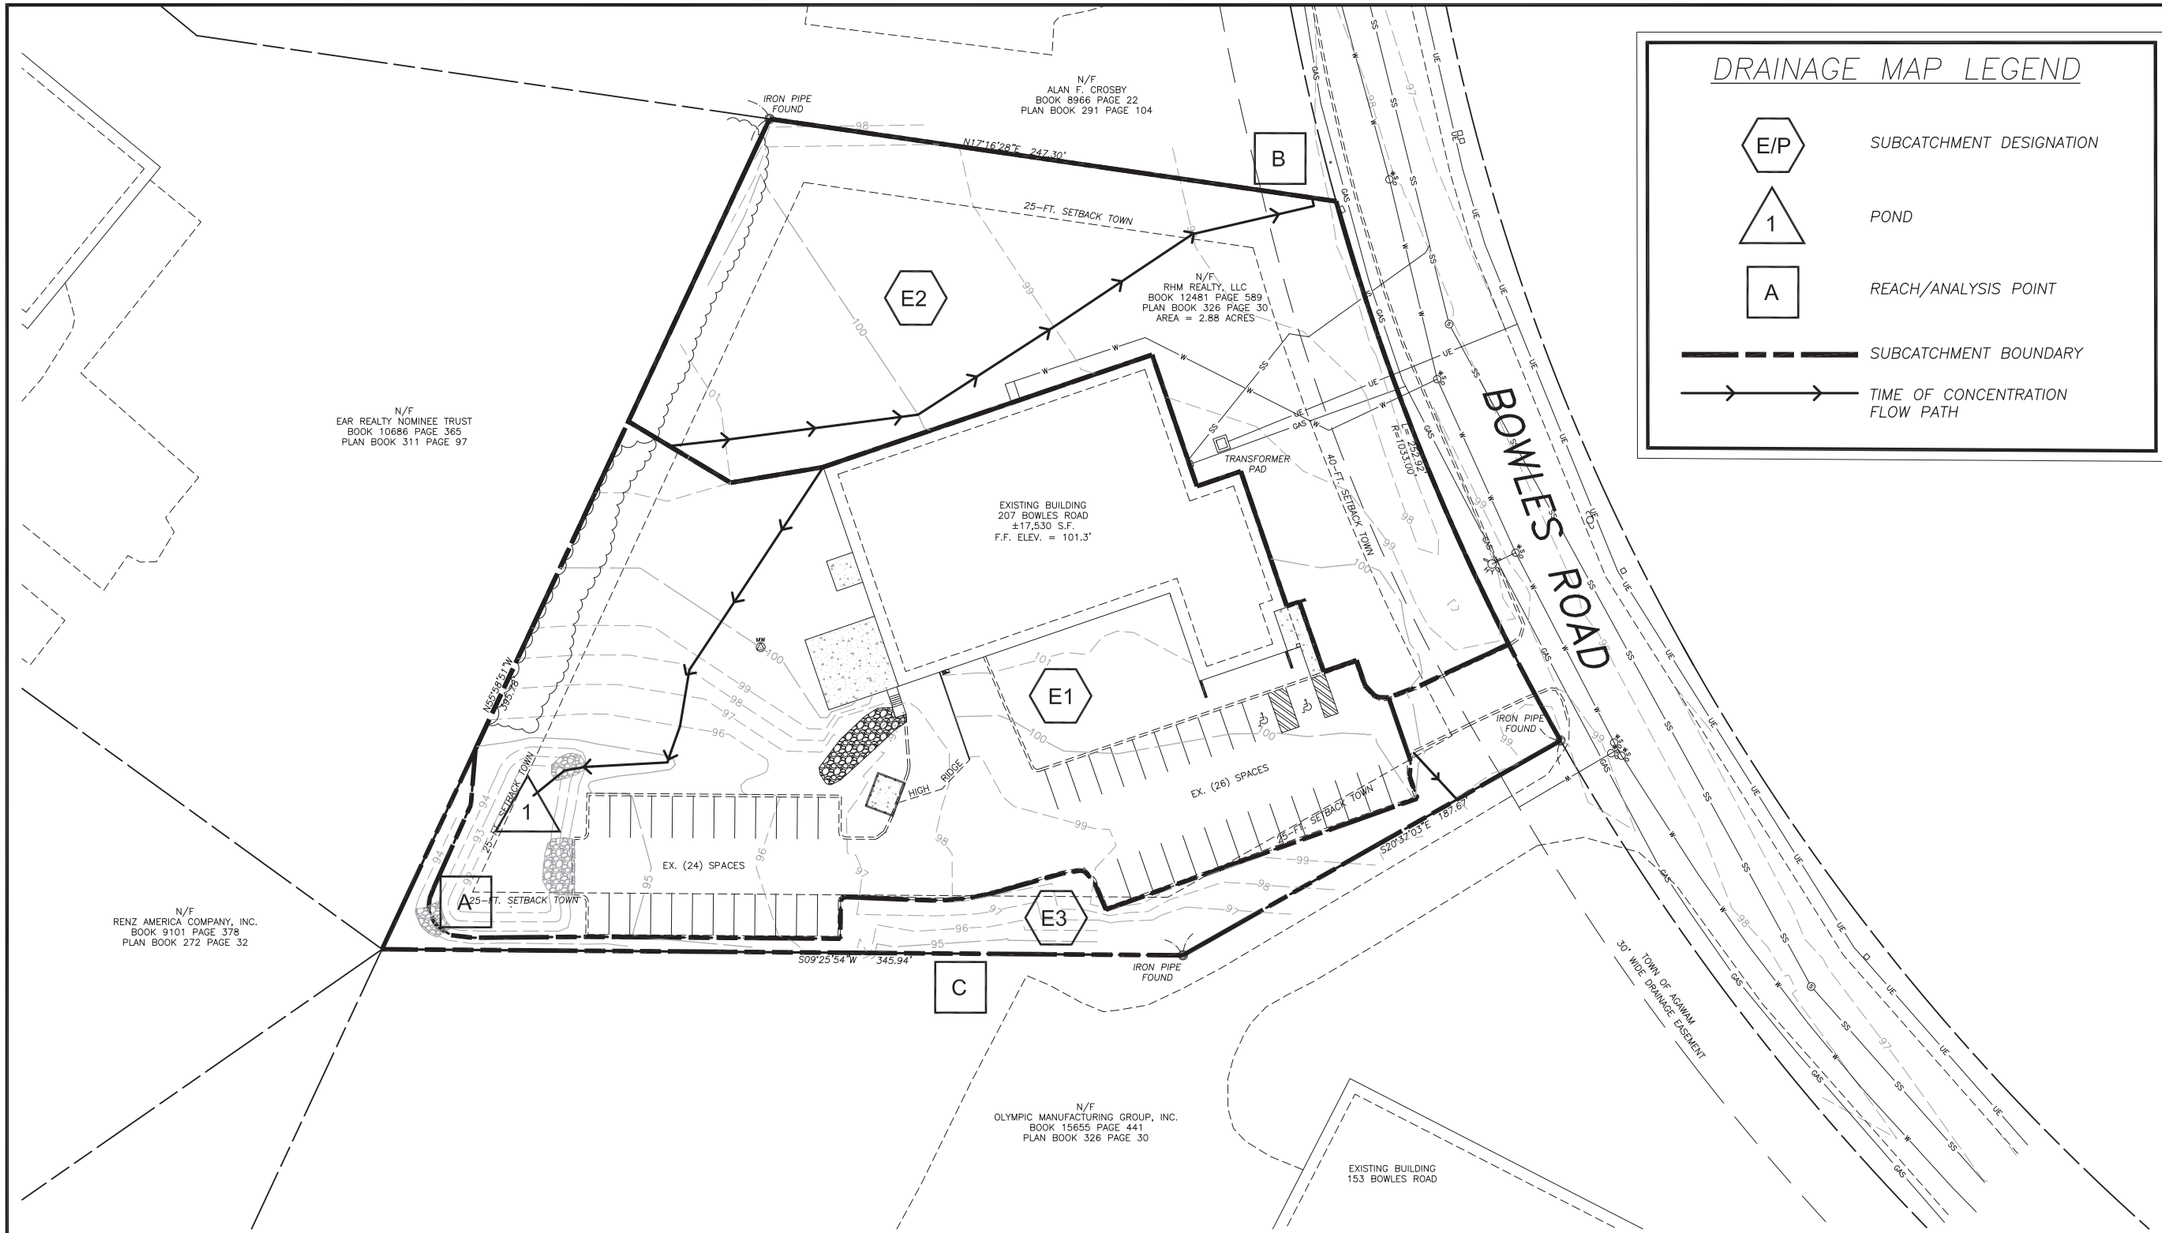

F-1 PRE-DEVELOPMENT SUBCATCHMENT PLAN

PROJECT DESCRIPTION:
NEW MANUFACTURING ADDITION
207 BOWLES ROAD
AGAWAM, MASSACHUSETTS 01001

APPLICANT:
RHM REALTY LLC
207 BOWLES ROAD
AGAWAM, MASSACHUSETTS 01001

Furrow Engineering
199 Servistar Industrial Way - Suite 2
Westfield, MA 01085
Phone: (413) 562-4884

ORIGINAL SEAL IS IN BLUE INK COPIES ARE NOT VALID

NO.	DATE:	BY:	REVISION DESCRIPTION
1			
2			
3			
4			
5			

PROJECT #: 1154-11-23
DRAWN BY: LDS
DATE: 9-19-2024
SCALE: 1" = 30'
SHEET: F-1

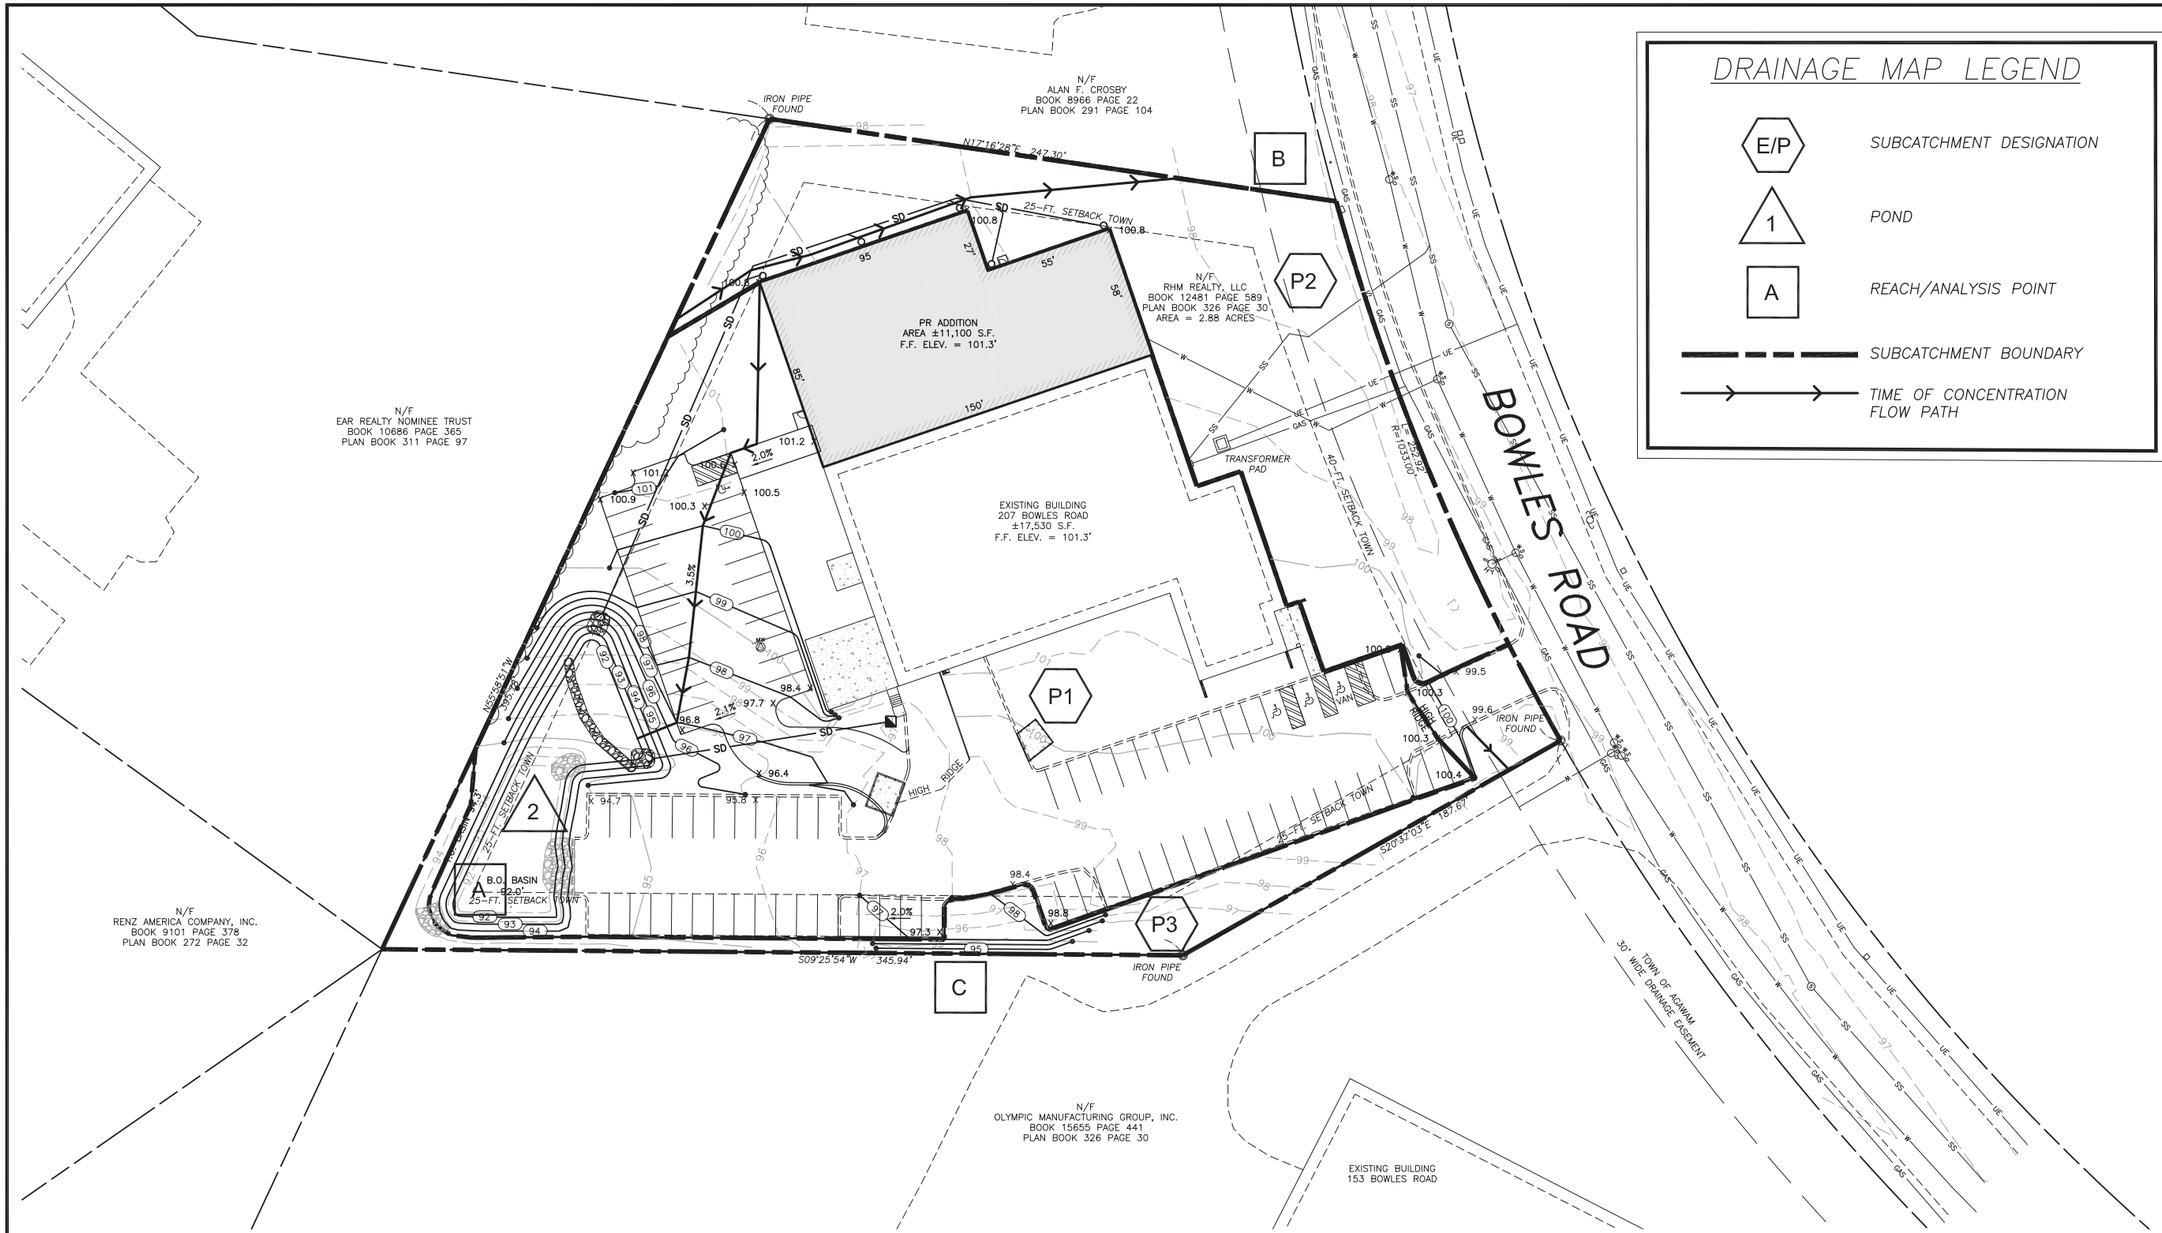

F-2 POST-DEVELOPMENT SUBCATCHMENT PLAN

PROJECT DESCRIPTION:
NEW MANUFACTURING ADDITION
207 BOWLES ROAD
AGAWAM, MASSACHUSETTS 01001

APPLICANT:
RHM REALTY LLC
207 BOWLES ROAD
AGAWAM, MASSACHUSETTS 01001

Furrow Engineering
199 Servistar Industrial Way - Suite 2
Westfield, MA 01085
Phone: (413) 562-4884

ORIGINAL SEAL IS IN BLUE INK COPIES ARE NOT VALID

NO.	DATE:	BY:	REVISION DESCRIPTION
1			
2			
3			
4			
5			

PROJECT #: 154-11-23
DRAWN BY: LDS
DATE: 9-19-2024
SCALE: 1" = 30'
SHEET: F-2

FIGURE 3
USDA SOIL SURVEY MAP

Map Scale: 1:1,100 if printed on A portrait (8.5" x 11") sheet.

N

Meters: 0 15 30 60 90

Feet: 0 50 100 200 300

Map projection: Web Mercator Corner coordinates: WGS84 Edge tics: UTM Zone 18N WGS84

MAP LEGEND

Area of Interest (AOI)
- Area of Interest (AOI)

Soils
- Soil Map Unit Polygons
- Soil Map Unit Lines
- Soil Map Unit Points

Special Point Features
- Blowout
- Borrow Pit
- Clay Spot
- Closed Depression
- Gravel Pit
- Gravelly Spot
- Landfill
- Lava Flow
- Marsh or swamp
- Mine or Quarry
- Miscellaneous Water
- Perennial Water
- Rock Outcrop
- Saline Spot
- Sandy Spot
- Severely Eroded Spot
- Sinkhole
- Slide or Slip
- Sodic Spot
- Spoil Area
- Stony Spot
- Very Stony Spot
- Wet Spot
- Other
- Special Line Features

Water Features
- Streams and Canals

Transportation
- Rails
- Interstate Highways
- US Routes
- Major Roads
- Local Roads

Background
- Aerial Photography

MAP INFORMATION

The soil surveys that comprise your AOI were mapped at 1:15,800.

Warning: Soil Map may not be valid at this scale.

Enlargement of maps beyond the scale of mapping can cause misunderstanding of the detail of mapping and accuracy of soil line placement. The maps do not show the small areas of contrasting soils that could have been shown at a more detailed scale.

Please rely on the bar scale on each map sheet for map measurements.

Source of Map: Natural Resources Conservation Service
Web Soil Survey URL:
Coordinate System: Web Mercator (EPSG:3857)

Maps from the Web Soil Survey are based on the Web Mercator projection, which preserves direction and shape but distorts distance and area. A projection that preserves area, such as the Albers equal-area conic projection, should be used if more accurate calculations of distance or area are required.

This product is generated from the USDA-NRCS certified data as of the version date(s) listed below.

Soil Survey Area: Hampden County, Massachusetts, Central Part
Survey Area Data: Version 18, Aug 27, 2024

Soil map units are labeled (as space allows) for map scales 1:50,000 or larger.

Date(s) aerial images were photographed: Oct 15, 2020—Oct 31, 2020

The orthophoto or other base map on which the soil lines were compiled and digitized probably differs from the background imagery displayed on these maps. As a result, some minor shifting of map unit boundaries may be evident.

Map Unit Legend

Map Unit Symbol	Map Unit Name	Acres in AOI	Percent of AOI
254A	Merrimac fine sandy loam, 0 to 3 percent slopes	4.7	100.0%
Totals for Area of Interest		**4.7**	**100.0%**

Hampden County, Massachusetts, Central Part

254A—Merrimac fine sandy loam, 0 to 3 percent slopes

Map Unit Setting

National map unit symbol: 2tyqr
Elevation: 0 to 1,100 feet
Mean annual precipitation: 36 to 71 inches
Mean annual air temperature: 39 to 55 degrees F
Frost-free period: 140 to 240 days
Farmland classification: All areas are prime farmland

Map Unit Composition

Merrimac and similar soils: 86 percent
Minor components: 14 percent
Estimates are based on observations, descriptions, and transects of the mapunit.

Description of Merrimac

Setting

Landform: Outwash plains, outwash terraces, moraines, eskers, kames
Landform position (two-dimensional): Summit, shoulder, backslope, footslope
Landform position (three-dimensional): Side slope, crest, riser, tread
Down-slope shape: Convex
Across-slope shape: Convex
Parent material: Loamy glaciofluvial deposits derived from granite, schist, and gneiss over sandy and gravelly glaciofluvial deposits derived from granite, schist, and gneiss

Typical profile

Ap - 0 to 10 inches: fine sandy loam
Bw1 - 10 to 22 inches: fine sandy loam
Bw2 - 22 to 26 inches: stratified gravel to gravelly loamy sand
2C - 26 to 65 inches: stratified gravel to very gravelly sand

Properties and qualities

Slope: 0 to 3 percent
Depth to restrictive feature: More than 80 inches
Drainage class: Somewhat excessively drained
Runoff class: Very low
Capacity of the most limiting layer to transmit water (Ksat): Moderately high to very high (1.42 to 99.90 in/hr)
Depth to water table: More than 80 inches
Frequency of flooding: None
Frequency of ponding: None
Calcium carbonate, maximum content: 2 percent
Maximum salinity: Nonsaline (0.0 to 1.4 mmhos/cm)
Sodium adsorption ratio, maximum: 1.0

Available water supply, 0 to 60 inches: Low (about 4.6 inches)

Interpretive groups

Land capability classification (irrigated): None specified
Land capability classification (nonirrigated): 1
Hydrologic Soil Group: A
Ecological site: F145XY008MA - Dry Outwash
Hydric soil rating: No

Minor Components

Sudbury

Percent of map unit: 5 percent
Landform: Deltas, terraces, outwash plains
Landform position (two-dimensional): Footslope
Landform position (three-dimensional): Tread, dip
Down-slope shape: Concave
Across-slope shape: Linear
Hydric soil rating: No

Hinckley

Percent of map unit: 5 percent
Landform: Deltas, kames, eskers, outwash plains
Landform position (two-dimensional): Summit, shoulder, backslope
Landform position (three-dimensional): Head slope, nose slope, side slope, crest, rise
Down-slope shape: Convex
Across-slope shape: Convex, linear
Hydric soil rating: No

Windsor

Percent of map unit: 3 percent
Landform: Dunes, deltas, outwash terraces, outwash plains
Landform position (two-dimensional): Summit
Landform position (three-dimensional): Tread, riser
Down-slope shape: Convex, linear
Across-slope shape: Convex, linear
Hydric soil rating: No

Walpole

Percent of map unit: 1 percent
Landform: Depressions
Landform position (three-dimensional): Tread
Down-slope shape: Concave
Across-slope shape: Concave
Ecological site: F144AY028MA - Wet Outwash
Hydric soil rating: Yes

Data Source Information

Soil Survey Area: Hampden County, Massachusetts, Central Part
Survey Area Data: Version 18, Aug 27, 2024

APPENDIX A
PRE DEVELOPMENT RUNOFF CALCULATIONS

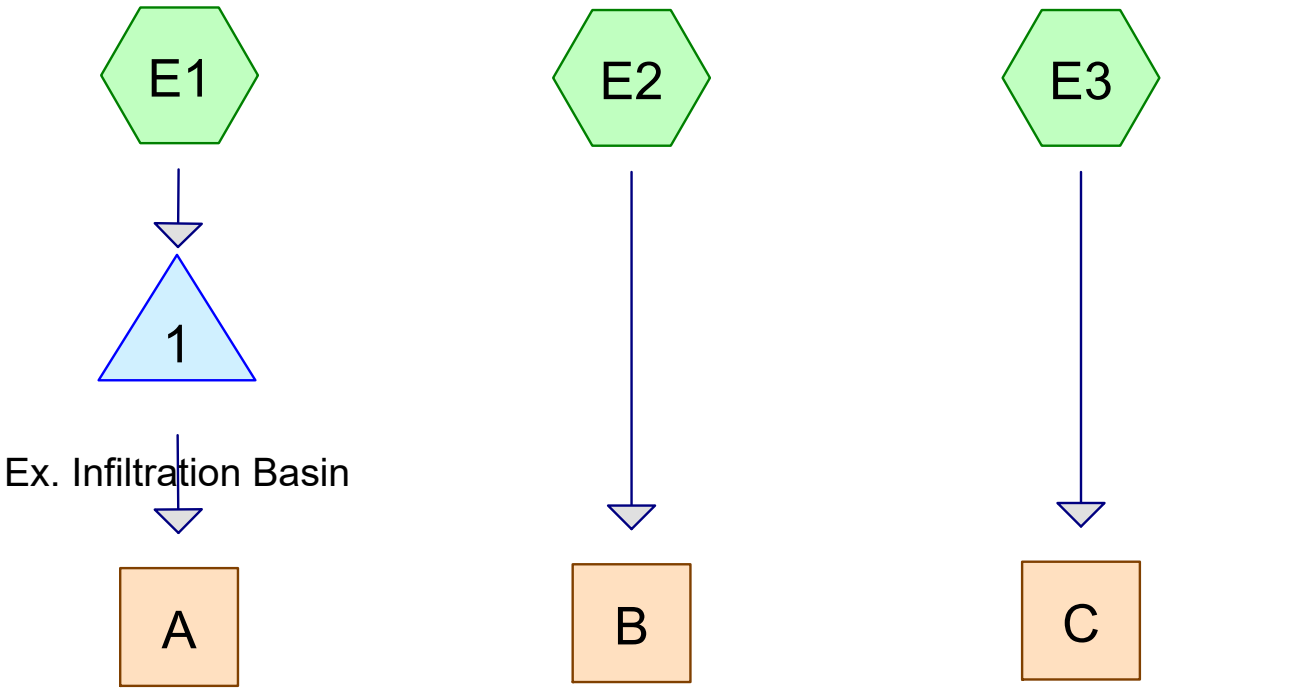

Subcat Reach Pond Link

Routing Diagram for 1154- Hydro CAD PRE
Prepared by Furrow Engineering, Printed 1/30/2025
HydroCAD® 10.00-26 s/n 04245 © 2020 HydroCAD Software Solutions LLC

Area Listing (all nodes)

Area (acres)	CN	Description (subcatchment-numbers)
1.789	39	>75% Grass cover, Good, HSG A (E1, E2, E3)
0.605	98	Paved parking, HSG A (E1, E3)
0.402	98	Roofs, HSG A (E1)
0.084	30	Woods, Good, HSG A (E1, E2)
2.881	**59**	**TOTAL AREA**

Soil Listing (all nodes)

Area (acres)	Soil Group	Subcatchment Numbers
2.881	HSG A	E1, E2, E3
0.000	HSG B	
0.000	HSG C	
0.000	HSG D	
0.000	Other	
2.881		**TOTAL AREA**

Ground Covers (all nodes)

HSG-A (acres)	HSG-B (acres)	HSG-C (acres)	HSG-D (acres)	Other (acres)	Total (acres)	Ground Cover	Subcatchment Numbers
1.789	0.000	0.000	0.000	0.000	1.789	>75% Grass cover, Good	E1, E2, E3
0.605	0.000	0.000	0.000	0.000	0.605	Paved parking	E1, E3
0.402	0.000	0.000	0.000	0.000	0.402	Roofs	E1
0.084	0.000	0.000	0.000	0.000	0.084	Woods, Good	E1, E2
2.881	**0.000**	**0.000**	**0.000**	**0.000**	**2.881**	**TOTAL AREA**	

Time span=0.00-30.00 hrs, dt=0.05 hrs, 601 points
Runoff by SCS TR-20 method, UH=SCS, Weighted-CN
Reach routing by Dyn-Stor-Ind method - Pond routing by Dyn-Stor-Ind method

Subcatchment E1: Runoff Area=71,084 sf 59.61% Impervious Runoff Depth=0.85"
Flow Length=229' Tc=9.4 min CN=74 Runoff=1.31 cfs 0.115 af

Subcatchment E2: Runoff Area=43,311 sf 0.00% Impervious Runoff Depth=0.00"
Flow Length=307' Slope=0.0130 '/' Tc=9.4 min CN=39 Runoff=0.00 cfs 0.000 af

Subcatchment E3: Runoff Area=11,083 sf 13.45% Impervious Runoff Depth=0.03"
Flow Length=27' Slope=0.0450 '/' Tc=2.2 min CN=47 Runoff=0.00 cfs 0.001 af

Reach A: Analysis Point "A" Spillway Inflow=0.00 cfs 0.000 af
Outflow=0.00 cfs 0.000 af

Reach B: Analysis Point "B" Bowles Road Swale Inflow=0.00 cfs 0.000 af
Outflow=0.00 cfs 0.000 af

Reach C: Analysis Point "C" East Property Line Inflow=0.00 cfs 0.001 af
Outflow=0.00 cfs 0.001 af

Pond 1: Ex. Infiltration Basin Peak Elev=92.47' Storage=950 cf Inflow=1.31 cfs 0.115 af
Discarded=0.42 cfs 0.115 af Primary=0.00 cfs 0.000 af Outflow=0.42 cfs 0.115 af

Total Runoff Area = 2.881 ac Runoff Volume = 0.116 af Average Runoff Depth = 0.48"
65.04% Pervious = 1.874 ac 34.96% Impervious = 1.007 ac

Summary for Subcatchment E1:

Runoff = 1.31 cfs @ 12.15 hrs, Volume= 0.115 af, Depth= 0.85"

Runoff by SCS TR-20 method, UH=SCS, Weighted-CN, Time Span= 0.00-30.00 hrs, dt= 0.05 hrs
Type III 24-hr 2-Year Rainfall=2.90"

Area (sf)	CN	Description
24,842	98	Paved parking, HSG A
17,530	98	Roofs, HSG A
2,200	30	Woods, Good, HSG A
26,512	39	>75% Grass cover, Good, HSG A
71,084	74	Weighted Average
28,712		40.39% Pervious Area
42,372		59.61% Impervious Area

Tc (min)	Length (feet)	Slope (ft/ft)	Velocity (ft/sec)	Capacity (cfs)	Description
4.8	20	0.0055	0.07		**Sheet Flow, 20 feet short grass** Grass: Short n= 0.150 P2= 2.90"
3.5	108	0.0055	0.52		**Shallow Concentrated Flow, grass 0.5% Slope** Short Grass Pasture Kv= 7.0 fps
0.6	66	0.0750	1.92		**Shallow Concentrated Flow, grass 7.5% Slope** Short Grass Pasture Kv= 7.0 fps
0.5	35	0.0290	1.19		**Shallow Concentrated Flow, grass 2.9% Slope** Short Grass Pasture Kv= 7.0 fps
9.4	229	Total			

Subcatchment E1:

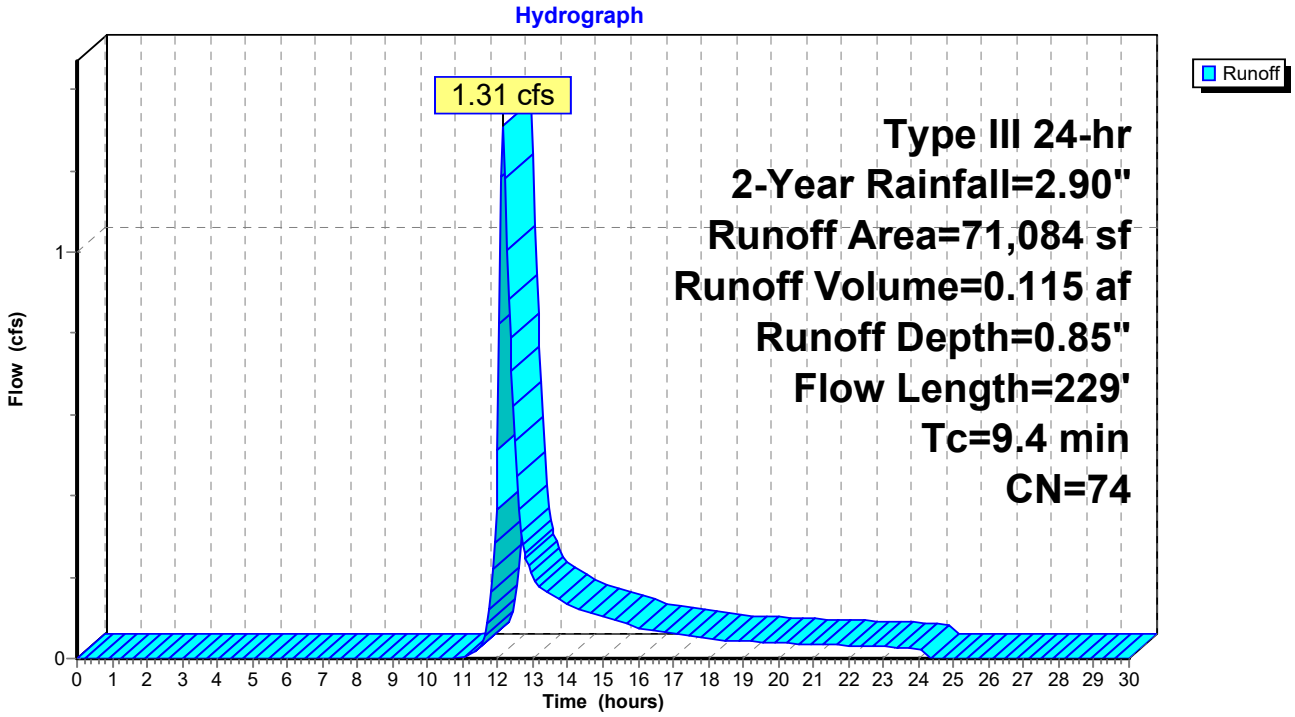

Summary for Subcatchment E2:

[45] Hint: Runoff=Zero

Runoff = 0.00 cfs @ 0.00 hrs, Volume= 0.000 af, Depth= 0.00"

Runoff by SCS TR-20 method, UH=SCS, Weighted-CN, Time Span= 0.00-30.00 hrs, dt= 0.05 hrs
Type III 24-hr 2-Year Rainfall=2.90"

Area (sf)	CN	Description
1,465	30	Woods, Good, HSG A
41,846	39	>75% Grass cover, Good, HSG A
43,311	39	Weighted Average
43,311		100.00% Pervious Area

Tc (min)	Length (feet)	Slope (ft/ft)	Velocity (ft/sec)	Capacity (cfs)	Description
3.4	20	0.0130	0.10		**Sheet Flow, 20 feet grass** Grass: Short n= 0.150 P2= 2.90"
6.0	287	0.0130	0.80		**Shallow Concentrated Flow, Grass 1.3% Slope** Short Grass Pasture Kv= 7.0 fps
9.4	307	Total			

Subcatchment E2:

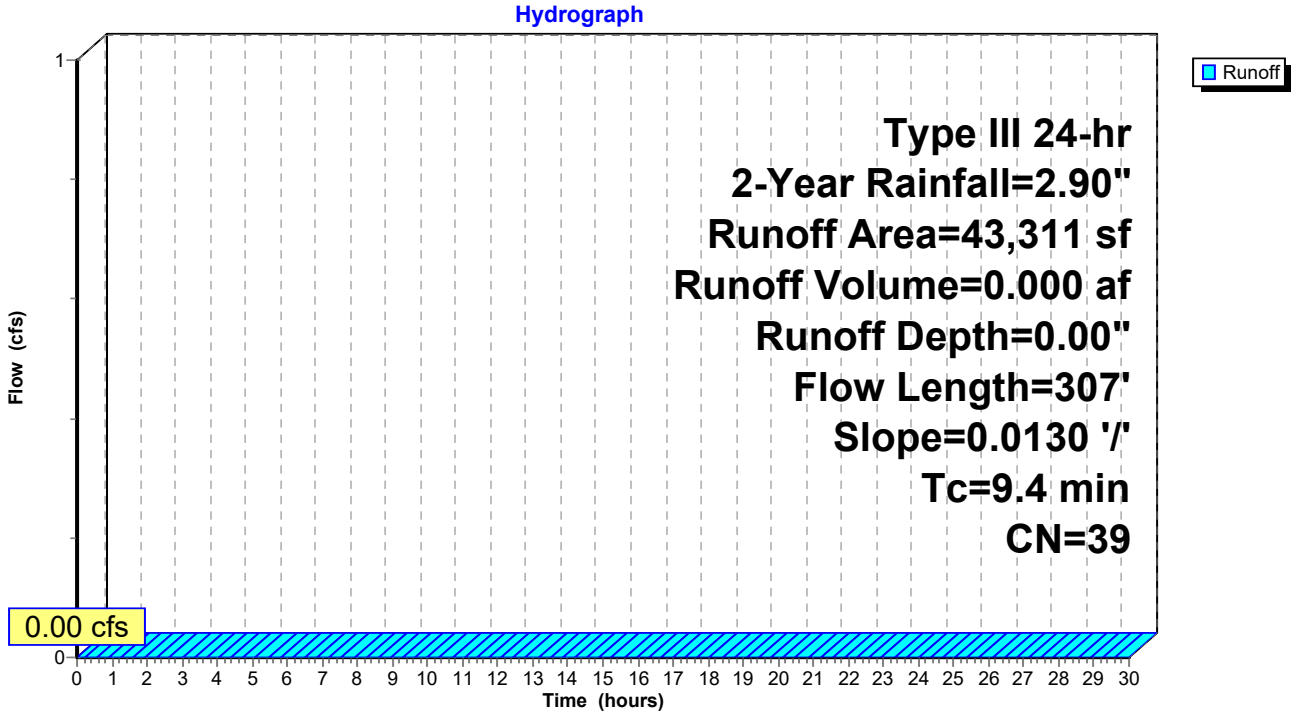

Summary for Subcatchment E3:

[49] Hint: Tc<2dt may require smaller dt

Runoff = 0.00 cfs @ 15.44 hrs, Volume= 0.001 af, Depth= 0.03"

Runoff by SCS TR-20 method, UH=SCS, Weighted-CN, Time Span= 0.00-30.00 hrs, dt= 0.05 hrs
Type III 24-hr 2-Year Rainfall=2.90"

Area (sf)	CN	Description
1,491	98	Paved parking, HSG A
9,592	39	>75% Grass cover, Good, HSG A
11,083	47	Weighted Average
9,592		86.55% Pervious Area
1,491		13.45% Impervious Area

Tc (min)	Length (feet)	Slope (ft/ft)	Velocity (ft/sec)	Capacity (cfs)	Description
2.1	20	0.0450	0.16		**Sheet Flow, 20 feet grass** Grass: Short n= 0.150 P2= 2.90"
0.1	7	0.0450	1.48		**Shallow Concentrated Flow, Grass 4.5% Slope** Short Grass Pasture Kv= 7.0 fps
2.2	27	Total			

Subcatchment E3:

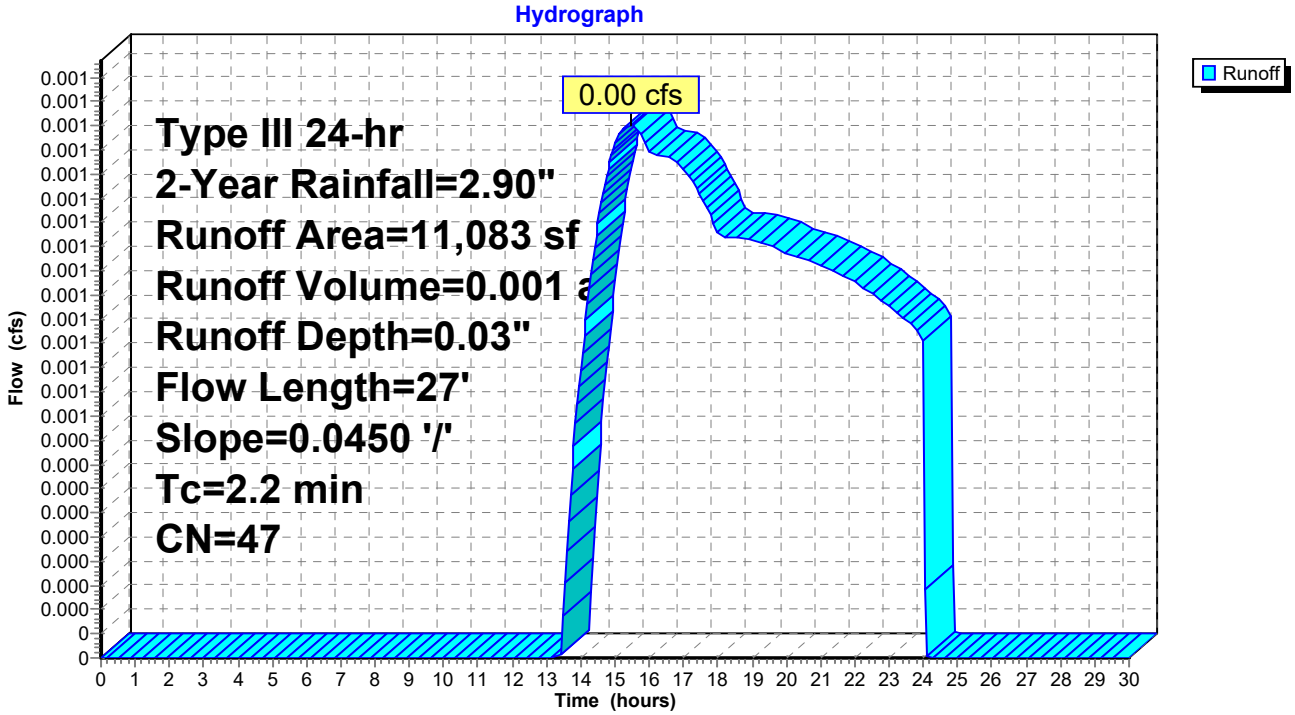

Summary for Reach A: Analysis Point "A" Spillway

[40] Hint: Not Described (Outflow=Inflow)

Inflow Area = 1.632 ac, 59.61% Impervious, Inflow Depth = 0.00" for 2-Year event
Inflow = 0.00 cfs @ 0.00 hrs, Volume= 0.000 af
Outflow = 0.00 cfs @ 0.00 hrs, Volume= 0.000 af, Atten= 0%, Lag= 0.0 min

Routing by Dyn-Stor-Ind method, Time Span= 0.00-30.00 hrs, dt= 0.05 hrs

Reach A: Analysis Point "A" Spillway

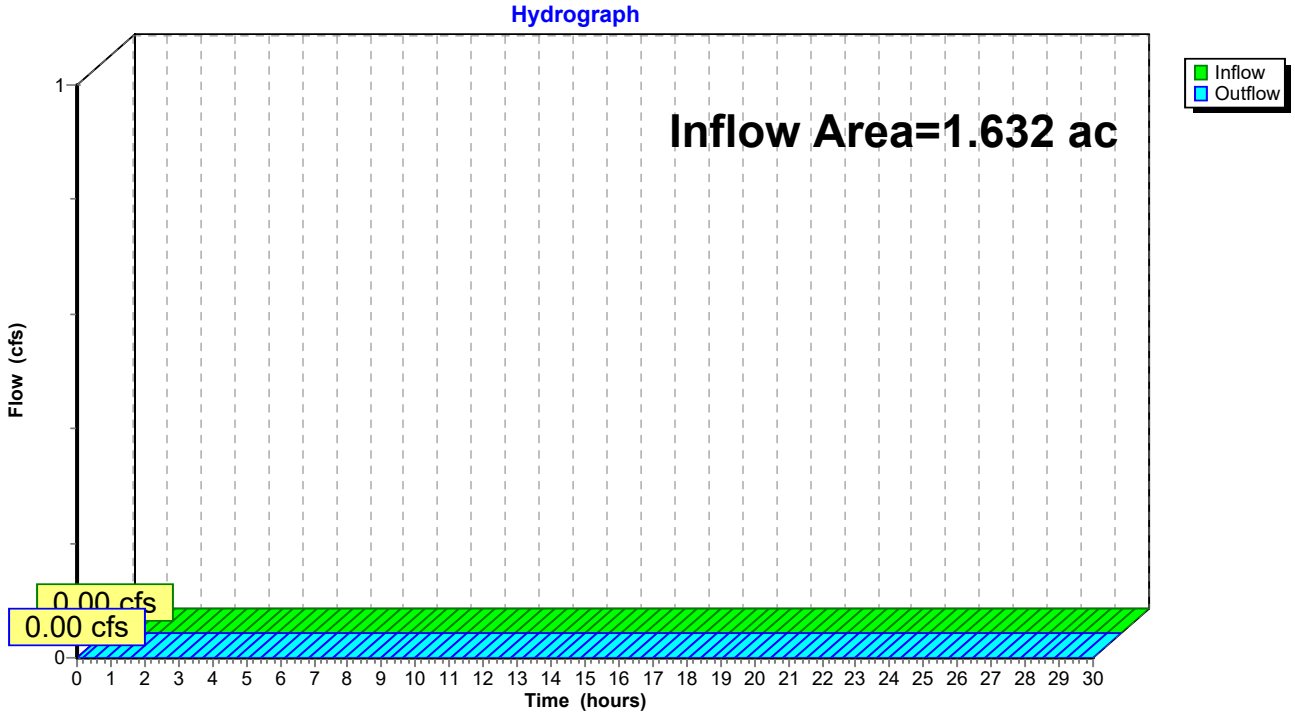

Summary for Reach B: Analysis Point "B" Bowles Road Swale

[40] Hint: Not Described (Outflow=Inflow)

Inflow Area = 0.994 ac, 0.00% Impervious, Inflow Depth = 0.00" for 2-Year event
Inflow = 0.00 cfs @ 0.00 hrs, Volume= 0.000 af
Outflow = 0.00 cfs @ 0.00 hrs, Volume= 0.000 af, Atten= 0%, Lag= 0.0 min

Routing by Dyn-Stor-Ind method, Time Span= 0.00-30.00 hrs, dt= 0.05 hrs

Reach B: Analysis Point "B" Bowles Road Swale

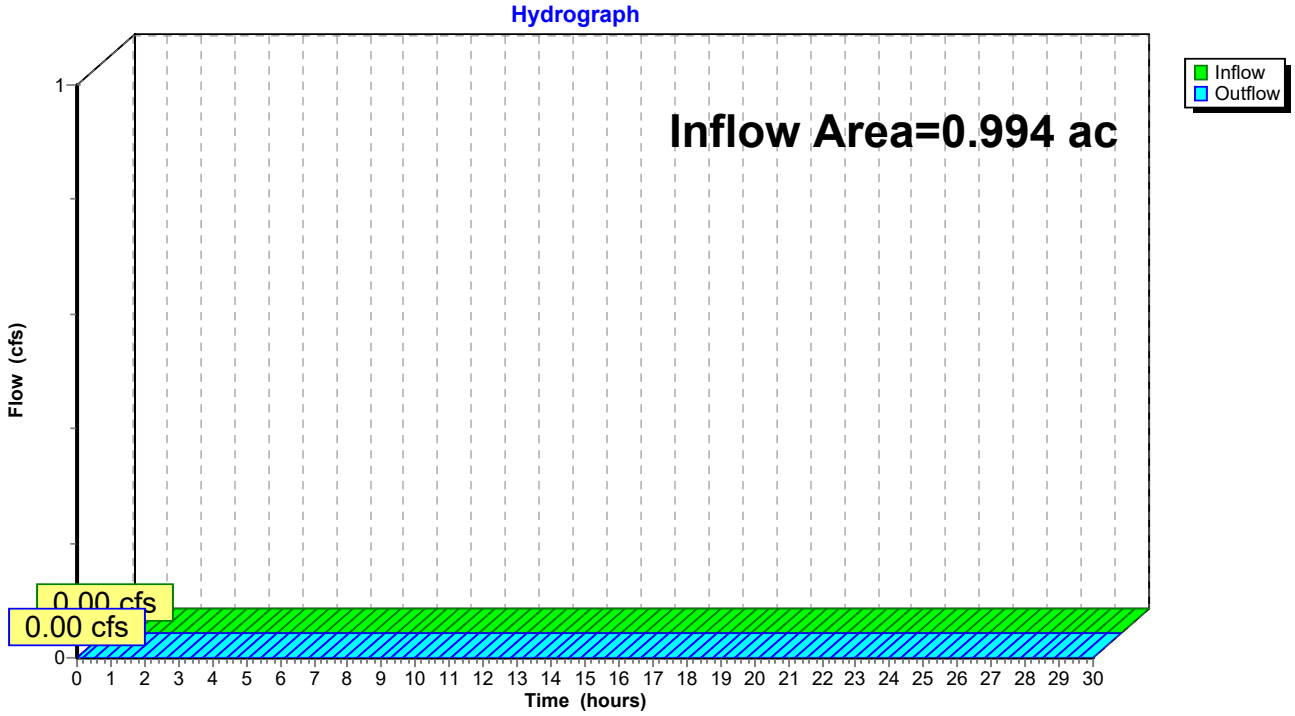

Summary for Reach C: Analysis Point "C" East Property Line

[40] Hint: Not Described (Outflow=Inflow)

Inflow Area = 0.254 ac, 13.45% Impervious, Inflow Depth = 0.03" for 2-Year event
Inflow = 0.00 cfs @ 15.44 hrs, Volume= 0.001 af
Outflow = 0.00 cfs @ 15.44 hrs, Volume= 0.001 af, Atten= 0%, Lag= 0.0 min

Routing by Dyn-Stor-Ind method, Time Span= 0.00-30.00 hrs, dt= 0.05 hrs

Reach C: Analysis Point "C" East Property Line

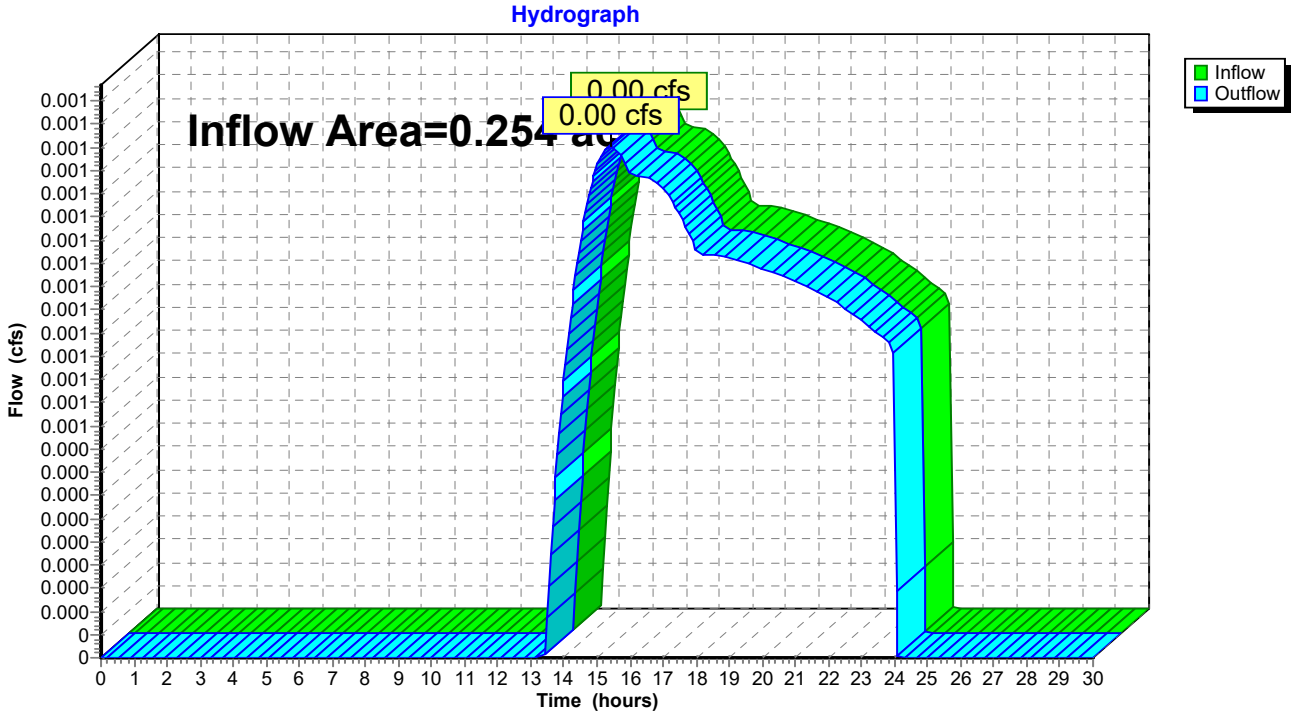

Summary for Pond 1: Ex. Infiltration Basin

[87] Warning: Oscillations may require smaller dt or Finer Routing (severity=101)

Inflow Area = 1.632 ac, 59.61% Impervious, Inflow Depth = 0.85" for 2-Year event
Inflow = 1.31 cfs @ 12.15 hrs, Volume= 0.115 af
Outflow = 0.42 cfs @ 12.57 hrs, Volume= 0.115 af, Atten= 68%, Lag= 25.0 min
Discarded = 0.42 cfs @ 12.57 hrs, Volume= 0.115 af
Primary = 0.00 cfs @ 0.00 hrs, Volume= 0.000 af

Routing by Dyn-Stor-Ind method, Time Span= 0.00-30.00 hrs, dt= 0.05 hrs
Peak Elev= 92.47' @ 12.57 hrs Surf.Area= 2,193 sf Storage= 950 cf

Plug-Flow detention time= (not calculated: outflow precedes inflow)
Center-of-Mass det. time= 13.0 min (884.7 - 871.7)

Volume	Invert	Avail.Storage	Storage Description
#1	92.00'	6,501 cf	**Custom Stage Data (Conic)**Listed below (Recalc)

Elevation (feet)	Surf.Area (sq-ft)	Inc.Store (cubic-feet)	Cum.Store (cubic-feet)	Wet.Area (sq-ft)
92.00	1,822	0	0	1,822
93.00	2,644	2,220	2,220	2,661
94.00	3,573	3,097	5,317	3,610
94.30	4,332	1,184	6,501	4,372

Device	Routing	Invert	Outlet Devices
#1	Discarded	92.00'	**8.270 in/hr Exfiltration over Wetted area**
#2	Primary	93.80'	**27.0 deg x 6.0' long x 1.00' rise Sharp-Crested Vee/Trap Weir** Cv= 2.63 (C= 3.29)

Discarded OutFlow Max=0.42 cfs @ 12.57 hrs HW=92.47' (Free Discharge)
↑—**1=Exfiltration** (Exfiltration Controls 0.42 cfs)

Primary OutFlow Max=0.00 cfs @ 0.00 hrs HW=92.00' TW=0.00' (Dynamic Tailwater)
↑—**2=Sharp-Crested Vee/Trap Weir** (Controls 0.00 cfs)

Pond 1: Ex. Infiltration Basin

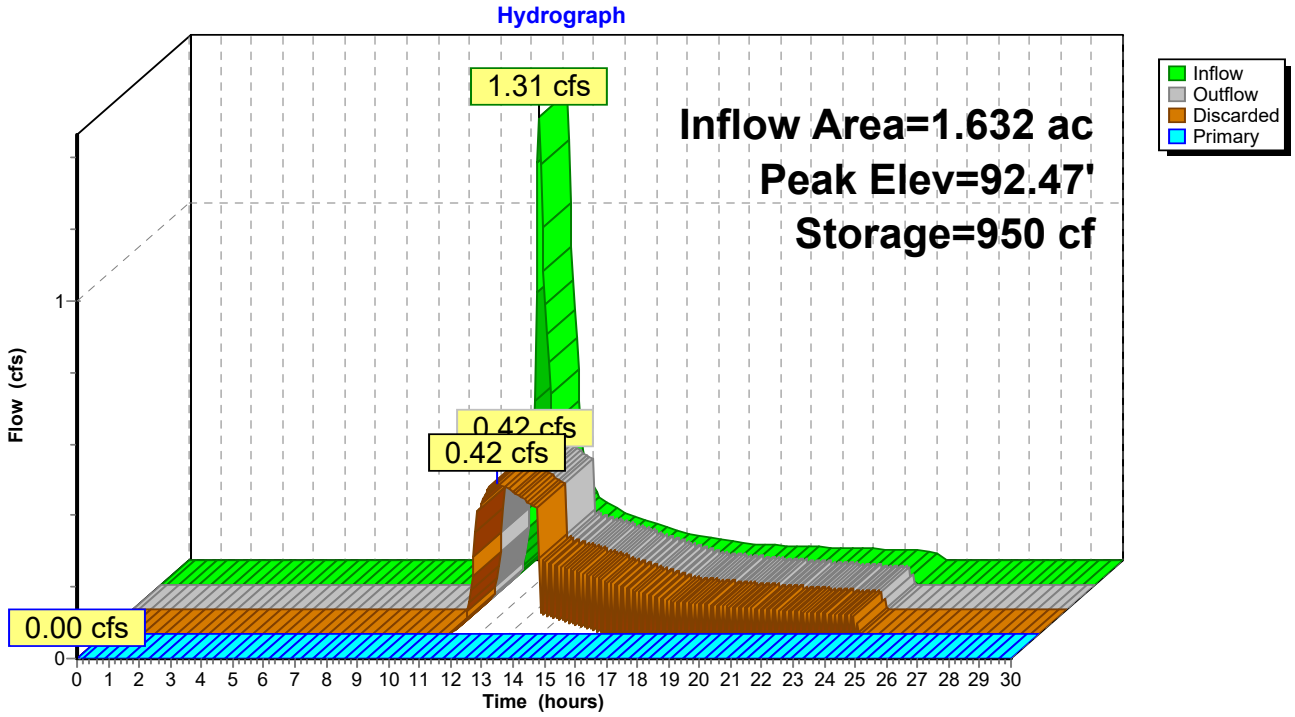

Time span=0.00-30.00 hrs, dt=0.05 hrs, 601 points
Runoff by SCS TR-20 method, UH=SCS, Weighted-CN
Reach routing by Dyn-Stor-Ind method - Pond routing by Dyn-Stor-Ind method

Subcatchment E1: Runoff Area=71,084 sf 59.61% Impervious Runoff Depth=1.97"
Flow Length=229' Tc=9.4 min CN=74 Runoff=3.27 cfs 0.268 af

Subcatchment E2: Runoff Area=43,311 sf 0.00% Impervious Runoff Depth=0.11"
Flow Length=307' Slope=0.0130 '/' Tc=9.4 min CN=39 Runoff=0.01 cfs 0.009 af

Subcatchment E3: Runoff Area=11,083 sf 13.45% Impervious Runoff Depth=0.37"
Flow Length=27' Slope=0.0450 '/' Tc=2.2 min CN=47 Runoff=0.04 cfs 0.008 af

Reach A: Analysis Point "A" Spillway Inflow=0.00 cfs 0.000 af
Outflow=0.00 cfs 0.000 af

Reach B: Analysis Point "B" Bowles Road Swale Inflow=0.01 cfs 0.009 af
Outflow=0.01 cfs 0.009 af

Reach C: Analysis Point "C" East Property Line Inflow=0.04 cfs 0.008 af
Outflow=0.04 cfs 0.008 af

Pond 1: Ex. Infiltration Basin Peak Elev=93.51' Storage=3,692 cf Inflow=3.27 cfs 0.268 af
Discarded=0.60 cfs 0.269 af Primary=0.00 cfs 0.000 af Outflow=0.60 cfs 0.269 af

Total Runoff Area = 2.881 ac Runoff Volume = 0.285 af Average Runoff Depth = 1.19"
65.04% Pervious = 1.874 ac 34.96% Impervious = 1.007 ac

Summary for Subcatchment E1:

Runoff = 3.27 cfs @ 12.14 hrs, Volume= 0.268 af, Depth= 1.97"

Runoff by SCS TR-20 method, UH=SCS, Weighted-CN, Time Span= 0.00-30.00 hrs, dt= 0.05 hrs
Type III 24-hr 10-Year Rainfall=4.50"

Area (sf)	CN	Description
24,842	98	Paved parking, HSG A
17,530	98	Roofs, HSG A
2,200	30	Woods, Good, HSG A
26,512	39	>75% Grass cover, Good, HSG A
71,084	74	Weighted Average
28,712		40.39% Pervious Area
42,372		59.61% Impervious Area

Tc (min)	Length (feet)	Slope (ft/ft)	Velocity (ft/sec)	Capacity (cfs)	Description
4.8	20	0.0055	0.07		**Sheet Flow, 20 feet short grass** Grass: Short n= 0.150 P2= 2.90"
3.5	108	0.0055	0.52		**Shallow Concentrated Flow, grass 0.5% Slope** Short Grass Pasture Kv= 7.0 fps
0.6	66	0.0750	1.92		**Shallow Concentrated Flow, grass 7.5% Slope** Short Grass Pasture Kv= 7.0 fps
0.5	35	0.0290	1.19		**Shallow Concentrated Flow, grass 2.9% Slope** Short Grass Pasture Kv= 7.0 fps
9.4	229	Total			

Subcatchment E1:

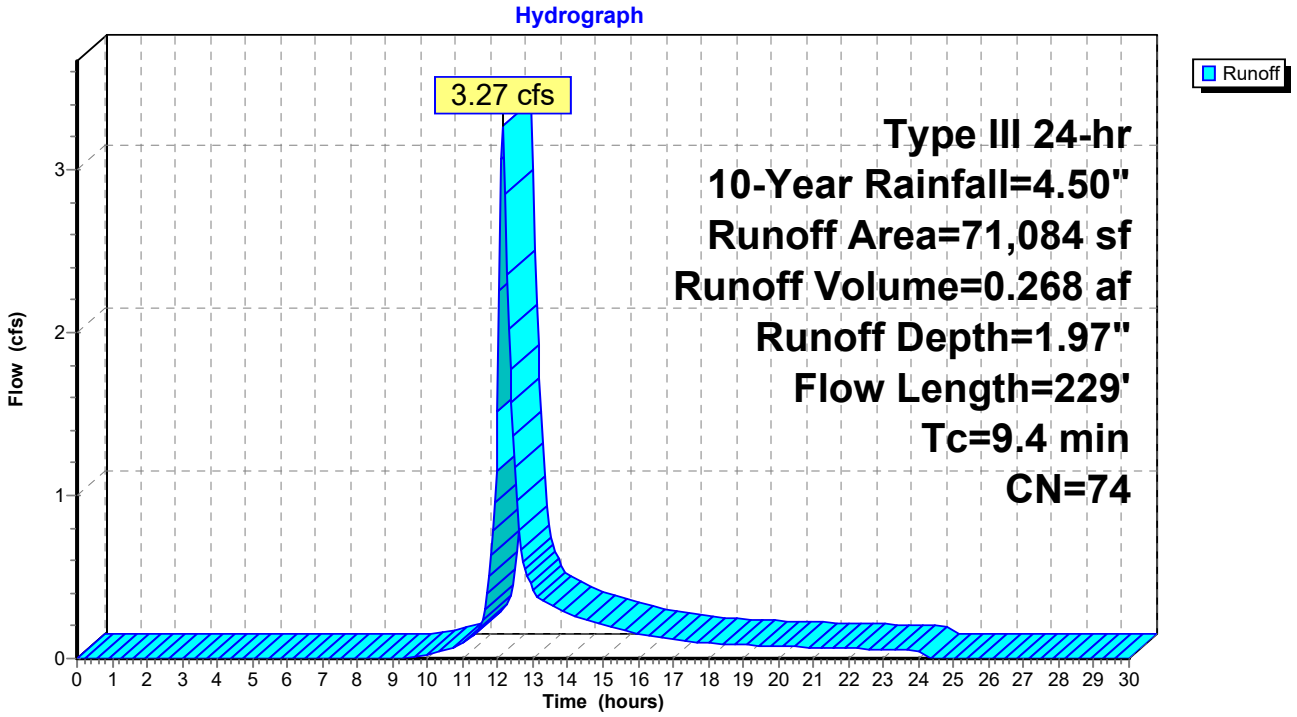

Summary for Subcatchment E2:

Runoff = 0.01 cfs @ 14.77 hrs, Volume= 0.009 af, Depth= 0.11"

Runoff by SCS TR-20 method, UH=SCS, Weighted-CN, Time Span= 0.00-30.00 hrs, dt= 0.05 hrs
Type III 24-hr 10-Year Rainfall=4.50"

Area (sf)	CN	Description
1,465	30	Woods, Good, HSG A
41,846	39	>75% Grass cover, Good, HSG A
43,311	39	Weighted Average
43,311		100.00% Pervious Area

Tc (min)	Length (feet)	Slope (ft/ft)	Velocity (ft/sec)	Capacity (cfs)	Description
3.4	20	0.0130	0.10		**Sheet Flow, 20 feet grass** Grass: Short n= 0.150 P2= 2.90"
6.0	287	0.0130	0.80		**Shallow Concentrated Flow, Grass 1.3% Slope** Short Grass Pasture Kv= 7.0 fps
9.4	307	Total			

Subcatchment E2:

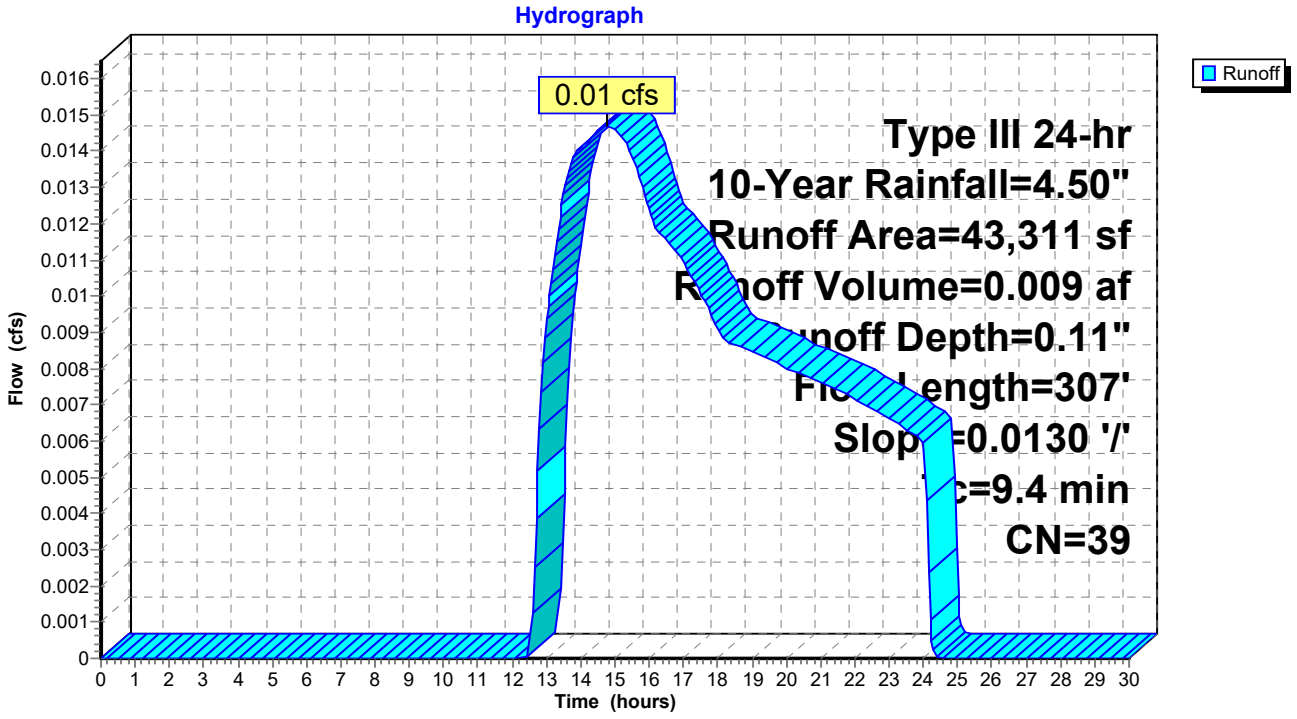

Summary for Subcatchment E3:

[49] Hint: Tc<2dt may require smaller dt

Runoff = 0.04 cfs @ 12.26 hrs, Volume= 0.008 af, Depth= 0.37"

Runoff by SCS TR-20 method, UH=SCS, Weighted-CN, Time Span= 0.00-30.00 hrs, dt= 0.05 hrs
Type III 24-hr 10-Year Rainfall=4.50"

Area (sf)	CN	Description
1,491	98	Paved parking, HSG A
9,592	39	>75% Grass cover, Good, HSG A
11,083	47	Weighted Average
9,592		86.55% Pervious Area
1,491		13.45% Impervious Area

Tc (min)	Length (feet)	Slope (ft/ft)	Velocity (ft/sec)	Capacity (cfs)	Description
2.1	20	0.0450	0.16		**Sheet Flow, 20 feet grass** Grass: Short n= 0.150 P2= 2.90"
0.1	7	0.0450	1.48		**Shallow Concentrated Flow, Grass 4.5% Slope** Short Grass Pasture Kv= 7.0 fps
2.2	27	Total			

Subcatchment E3:

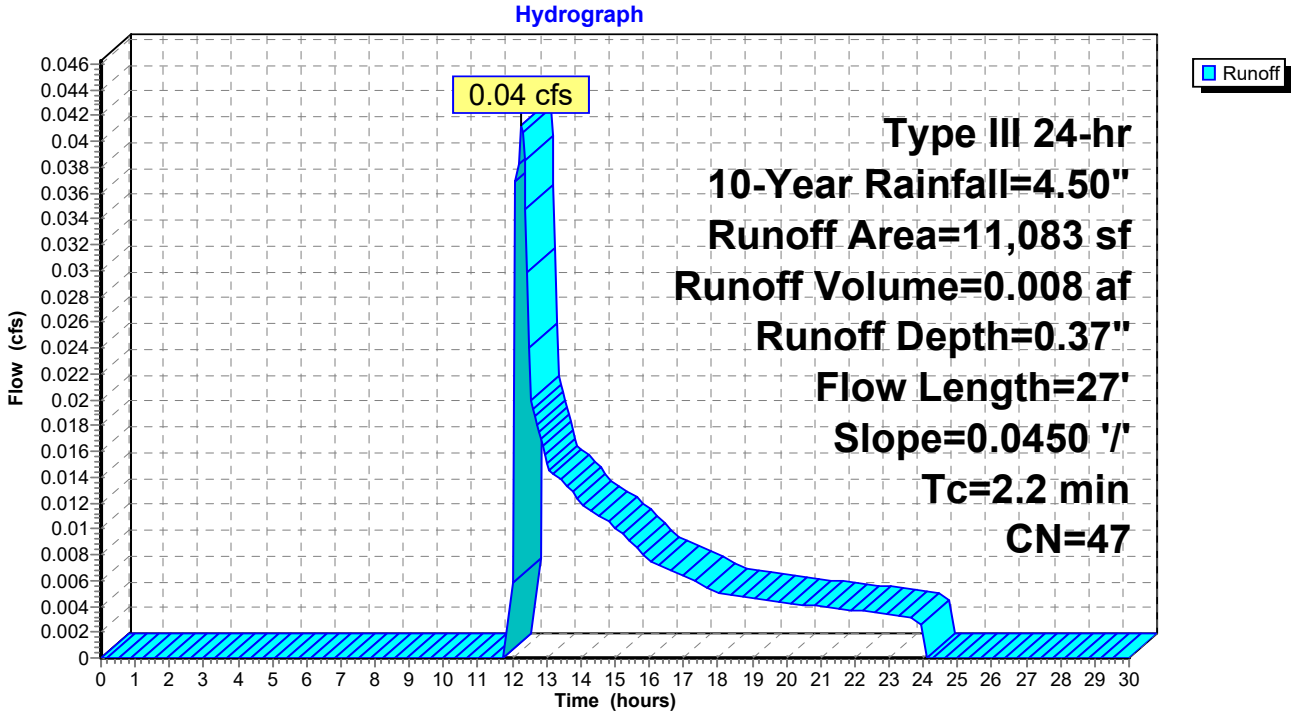

Summary for Reach A: Analysis Point "A" Spillway

[40] Hint: Not Described (Outflow=Inflow)

Inflow Area = 1.632 ac, 59.61% Impervious, Inflow Depth = 0.00" for 10-Year event
Inflow = 0.00 cfs @ 0.00 hrs, Volume= 0.000 af
Outflow = 0.00 cfs @ 0.00 hrs, Volume= 0.000 af, Atten= 0%, Lag= 0.0 min

Routing by Dyn-Stor-Ind method, Time Span= 0.00-30.00 hrs, dt= 0.05 hrs

Reach A: Analysis Point "A" Spillway

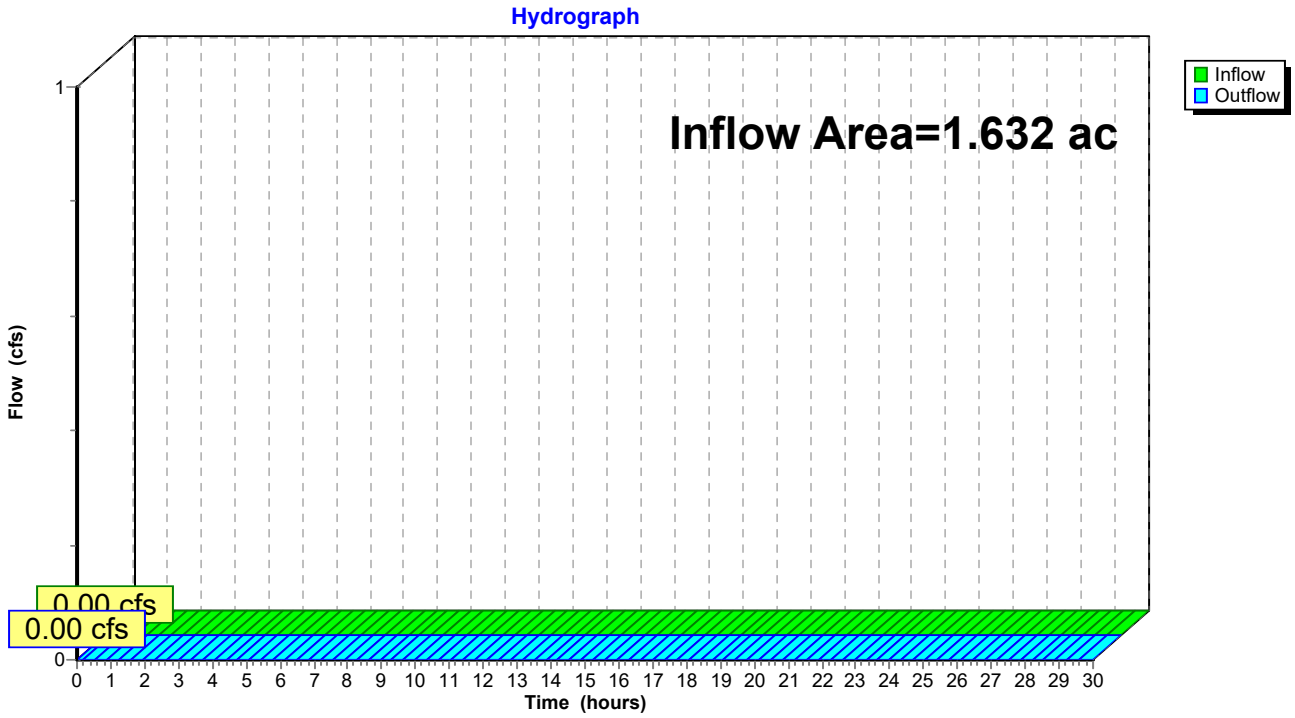

Summary for Reach B: Analysis Point "B" Bowles Road Swale

[40] Hint: Not Described (Outflow=Inflow)

Inflow Area = 0.994 ac, 0.00% Impervious, Inflow Depth = 0.11" for 10-Year event
Inflow = 0.01 cfs @ 14.77 hrs, Volume= 0.009 af
Outflow = 0.01 cfs @ 14.77 hrs, Volume= 0.009 af, Atten= 0%, Lag= 0.0 min

Routing by Dyn-Stor-Ind method, Time Span= 0.00-30.00 hrs, dt= 0.05 hrs

Reach B: Analysis Point "B" Bowles Road Swale

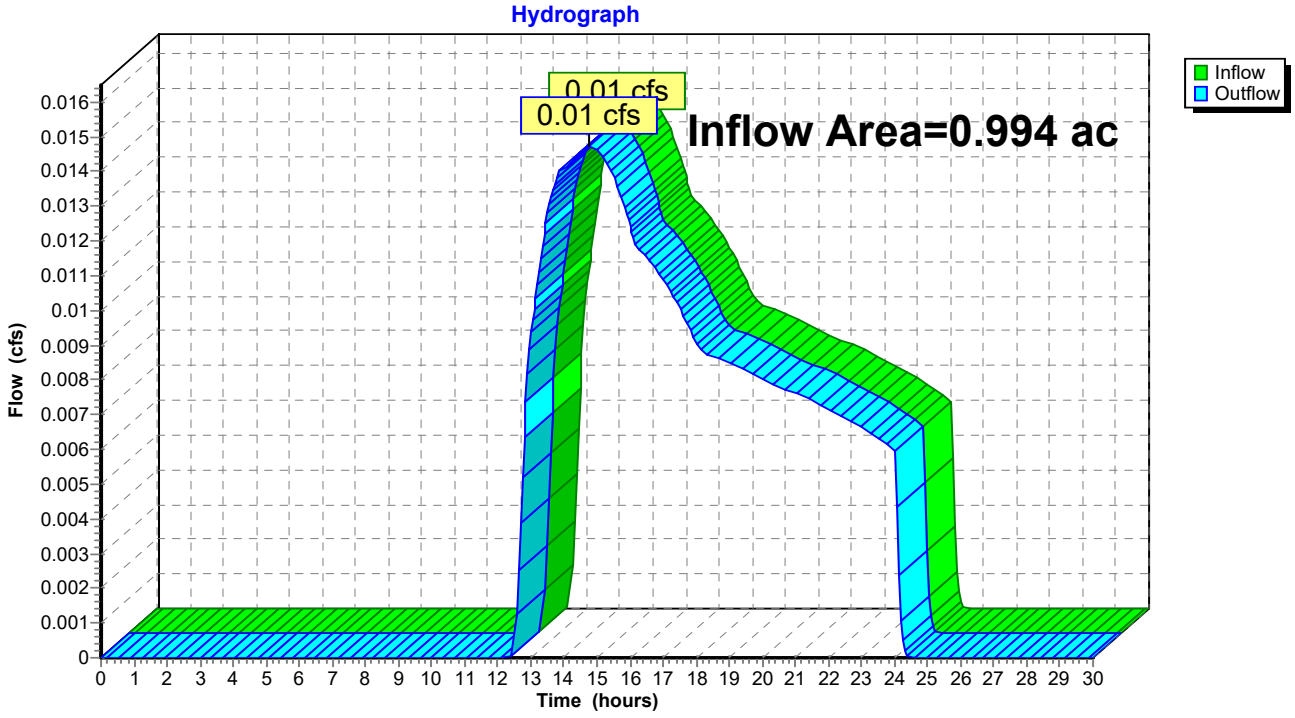

Summary for Reach C: Analysis Point "C" East Property Line

[40] Hint: Not Described (Outflow=Inflow)

Inflow Area = 0.254 ac, 13.45% Impervious, Inflow Depth = 0.37" for 10-Year event
Inflow = 0.04 cfs @ 12.26 hrs, Volume= 0.008 af
Outflow = 0.04 cfs @ 12.26 hrs, Volume= 0.008 af, Atten= 0%, Lag= 0.0 min

Routing by Dyn-Stor-Ind method, Time Span= 0.00-30.00 hrs, dt= 0.05 hrs

Reach C: Analysis Point "C" East Property Line

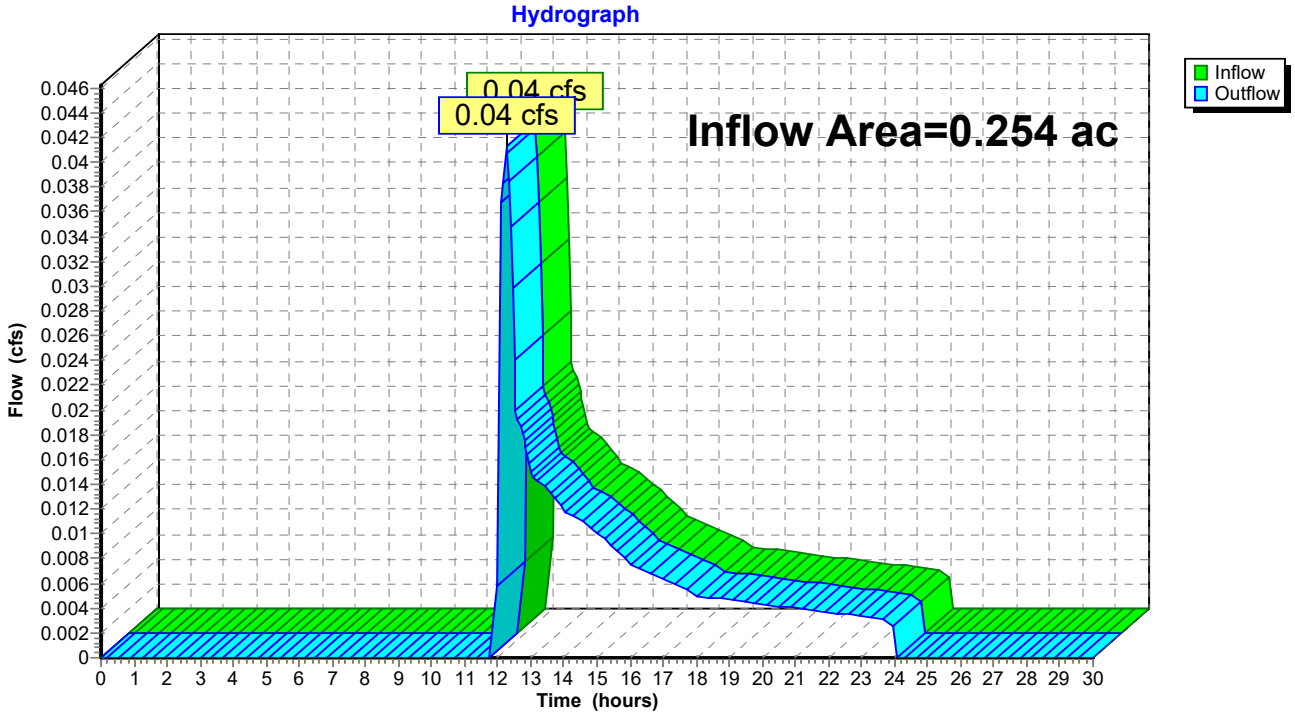

Summary for Pond 1: Ex. Infiltration Basin

[87] Warning: Oscillations may require smaller dt or Finer Routing (severity=72)

Inflow Area = 1.632 ac, 59.61% Impervious, Inflow Depth = 1.97" for 10-Year event
Inflow = 3.27 cfs @ 12.14 hrs, Volume= 0.268 af
Outflow = 0.60 cfs @ 12.70 hrs, Volume= 0.269 af, Atten= 82%, Lag= 33.7 min
Discarded = 0.60 cfs @ 12.70 hrs, Volume= 0.269 af
Primary = 0.00 cfs @ 0.00 hrs, Volume= 0.000 af

Routing by Dyn-Stor-Ind method, Time Span= 0.00-30.00 hrs, dt= 0.05 hrs
Peak Elev= 93.51' @ 12.70 hrs Surf.Area= 3,103 sf Storage= 3,692 cf

Plug-Flow detention time= (not calculated: outflow precedes inflow)
Center-of-Mass det. time= 52.1 min (898.0 - 845.9)

Volume	Invert	Avail.Storage	Storage Description
#1	92.00'	6,501 cf	**Custom Stage Data (Conic)**Listed below (Recalc)

Elevation (feet)	Surf.Area (sq-ft)	Inc.Store (cubic-feet)	Cum.Store (cubic-feet)	Wet.Area (sq-ft)
92.00	1,822	0	0	1,822
93.00	2,644	2,220	2,220	2,661
94.00	3,573	3,097	5,317	3,610
94.30	4,332	1,184	6,501	4,372

Device	Routing	Invert	Outlet Devices
#1	Discarded	92.00'	**8.270 in/hr Exfiltration over Wetted area**
#2	Primary	93.80'	**27.0 deg x 6.0' long x 1.00' rise Sharp-Crested Vee/Trap Weir** Cv= 2.63 (C= 3.29)

Discarded OutFlow Max=0.60 cfs @ 12.70 hrs HW=93.51' (Free Discharge)
↑**1=Exfiltration** (Exfiltration Controls 0.60 cfs)

Primary OutFlow Max=0.00 cfs @ 0.00 hrs HW=92.00' TW=0.00' (Dynamic Tailwater)
↑**2=Sharp-Crested Vee/Trap Weir** (Controls 0.00 cfs)

Pond 1: Ex. Infiltration Basin

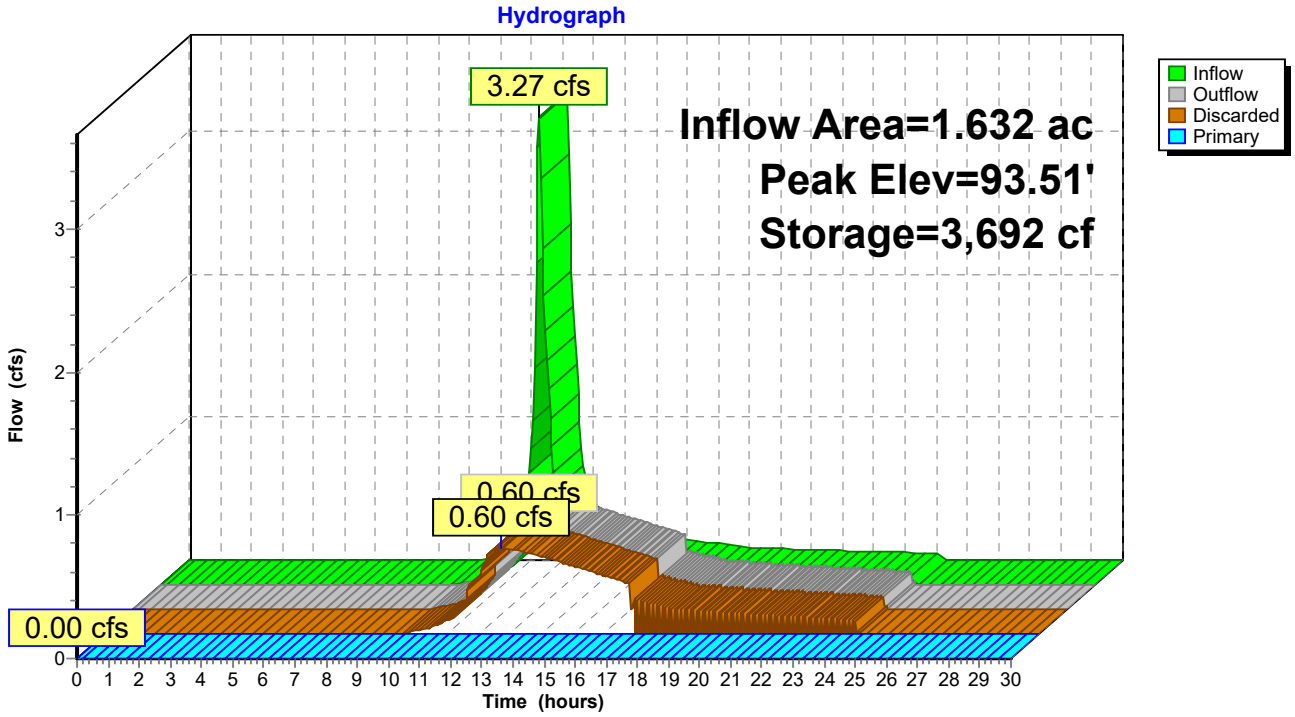

Time span=0.00-30.00 hrs, dt=0.05 hrs, 601 points
Runoff by SCS TR-20 method, UH=SCS, Weighted-CN
Reach routing by Dyn-Stor-Ind method - Pond routing by Dyn-Stor-Ind method

Subcatchment E1: Runoff Area=71,084 sf 59.61% Impervious Runoff Depth=2.52"
Flow Length=229' Tc=9.4 min CN=74 Runoff=4.22 cfs 0.343 af

Subcatchment E2: Runoff Area=43,311 sf 0.00% Impervious Runoff Depth=0.24"
Flow Length=307' Slope=0.0130 '/' Tc=9.4 min CN=39 Runoff=0.06 cfs 0.020 af

Subcatchment E3: Runoff Area=11,083 sf 13.45% Impervious Runoff Depth=0.61"
Flow Length=27' Slope=0.0450 '/' Tc=2.2 min CN=47 Runoff=0.10 cfs 0.013 af

Reach A: Analysis Point "A" Spillway Inflow=0.44 cfs 0.010 af
Outflow=0.44 cfs 0.010 af

Reach B: Analysis Point "B" Bowles Road Swale Inflow=0.06 cfs 0.020 af
Outflow=0.06 cfs 0.020 af

Reach C: Analysis Point "C" East Property Line Inflow=0.10 cfs 0.013 af
Outflow=0.10 cfs 0.013 af

Pond 1: Ex. Infiltration Basin Peak Elev=93.88' Storage=4,891 cf Inflow=4.22 cfs 0.343 af
Discarded=0.67 cfs 0.334 af Primary=0.44 cfs 0.010 af Outflow=1.10 cfs 0.344 af

Total Runoff Area = 2.881 ac Runoff Volume = 0.376 af Average Runoff Depth = 1.57"
65.04% Pervious = 1.874 ac 34.96% Impervious = 1.007 ac

Summary for Subcatchment E1:

Runoff = 4.22 cfs @ 12.14 hrs, Volume= 0.343 af, Depth= 2.52"

Runoff by SCS TR-20 method, UH=SCS, Weighted-CN, Time Span= 0.00-30.00 hrs, dt= 0.05 hrs
Type III 24-hr 25-Year Rainfall=5.20"

Area (sf)	CN	Description
24,842	98	Paved parking, HSG A
17,530	98	Roofs, HSG A
2,200	30	Woods, Good, HSG A
26,512	39	>75% Grass cover, Good, HSG A
71,084	74	Weighted Average
28,712		40.39% Pervious Area
42,372		59.61% Impervious Area

Tc (min)	Length (feet)	Slope (ft/ft)	Velocity (ft/sec)	Capacity (cfs)	Description
4.8	20	0.0055	0.07		**Sheet Flow, 20 feet short grass** Grass: Short n= 0.150 P2= 2.90"
3.5	108	0.0055	0.52		**Shallow Concentrated Flow, grass 0.5% Slope** Short Grass Pasture Kv= 7.0 fps
0.6	66	0.0750	1.92		**Shallow Concentrated Flow, grass 7.5% Slope** Short Grass Pasture Kv= 7.0 fps
0.5	35	0.0290	1.19		**Shallow Concentrated Flow, grass 2.9% Slope** Short Grass Pasture Kv= 7.0 fps
9.4	229	Total			

Subcatchment E1:

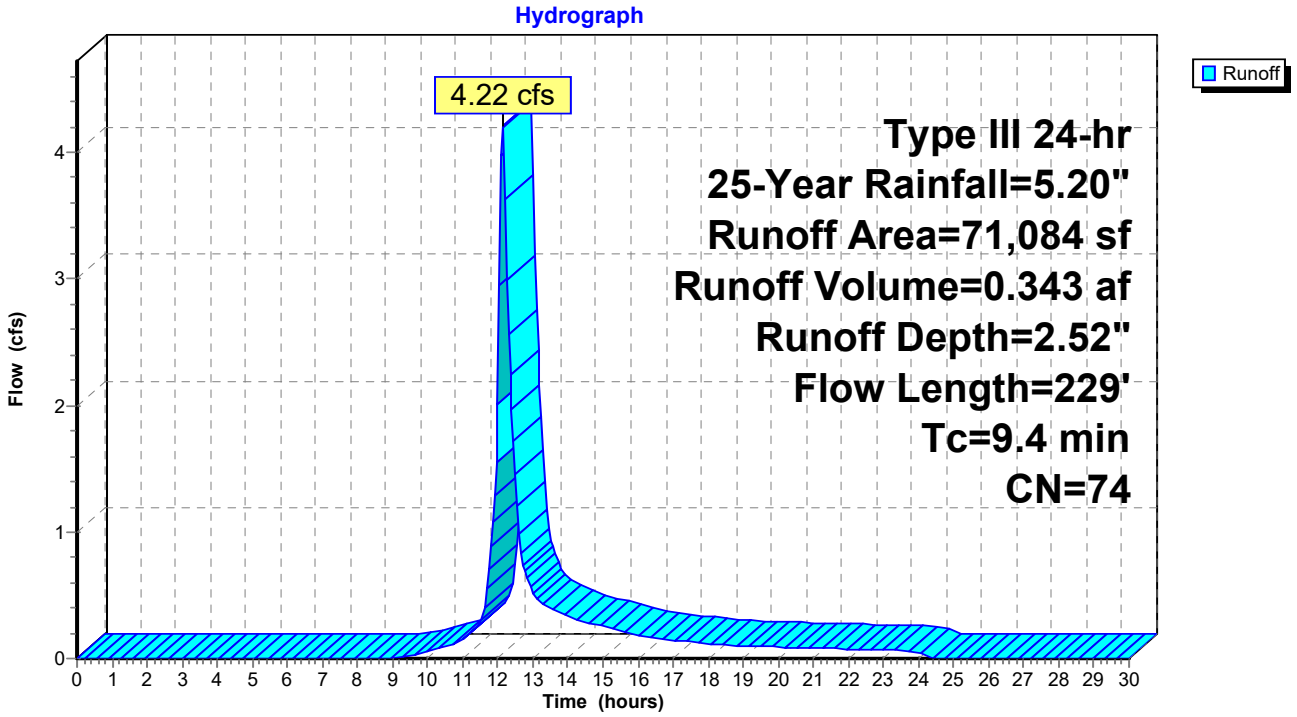

Summary for Subcatchment E2:

Runoff = 0.06 cfs @ 12.50 hrs, Volume= 0.020 af, Depth= 0.24"

Runoff by SCS TR-20 method, UH=SCS, Weighted-CN, Time Span= 0.00-30.00 hrs, dt= 0.05 hrs
Type III 24-hr 25-Year Rainfall=5.20"

Area (sf)	CN	Description
1,465	30	Woods, Good, HSG A
41,846	39	>75% Grass cover, Good, HSG A
43,311	39	Weighted Average
43,311		100.00% Pervious Area

Tc (min)	Length (feet)	Slope (ft/ft)	Velocity (ft/sec)	Capacity (cfs)	Description
3.4	20	0.0130	0.10		**Sheet Flow, 20 feet grass** Grass: Short n= 0.150 P2= 2.90"
6.0	287	0.0130	0.80		**Shallow Concentrated Flow, Grass 1.3% Slope** Short Grass Pasture Kv= 7.0 fps
9.4	307	Total			

Subcatchment E2:

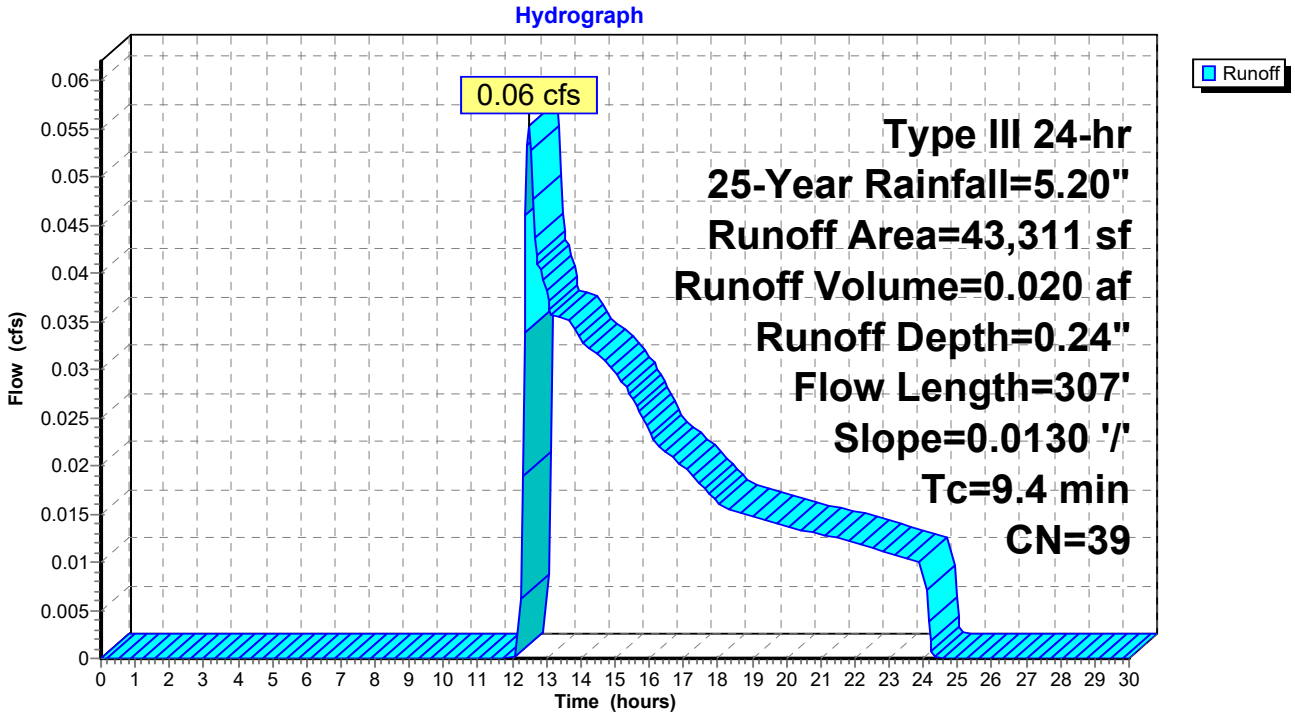

Summary for Subcatchment E3:

[49] Hint: Tc<2dt may require smaller dt

Runoff = 0.10 cfs @ 12.08 hrs, Volume= 0.013 af, Depth= 0.61"

Runoff by SCS TR-20 method, UH=SCS, Weighted-CN, Time Span= 0.00-30.00 hrs, dt= 0.05 hrs
Type III 24-hr 25-Year Rainfall=5.20"

Area (sf)	CN	Description
1,491	98	Paved parking, HSG A
9,592	39	>75% Grass cover, Good, HSG A
11,083	47	Weighted Average
9,592		86.55% Pervious Area
1,491		13.45% Impervious Area

Tc (min)	Length (feet)	Slope (ft/ft)	Velocity (ft/sec)	Capacity (cfs)	Description
2.1	20	0.0450	0.16		**Sheet Flow, 20 feet grass** Grass: Short n= 0.150 P2= 2.90"
0.1	7	0.0450	1.48		**Shallow Concentrated Flow, Grass 4.5% Slope** Short Grass Pasture Kv= 7.0 fps
2.2	27	Total			

Subcatchment E3:

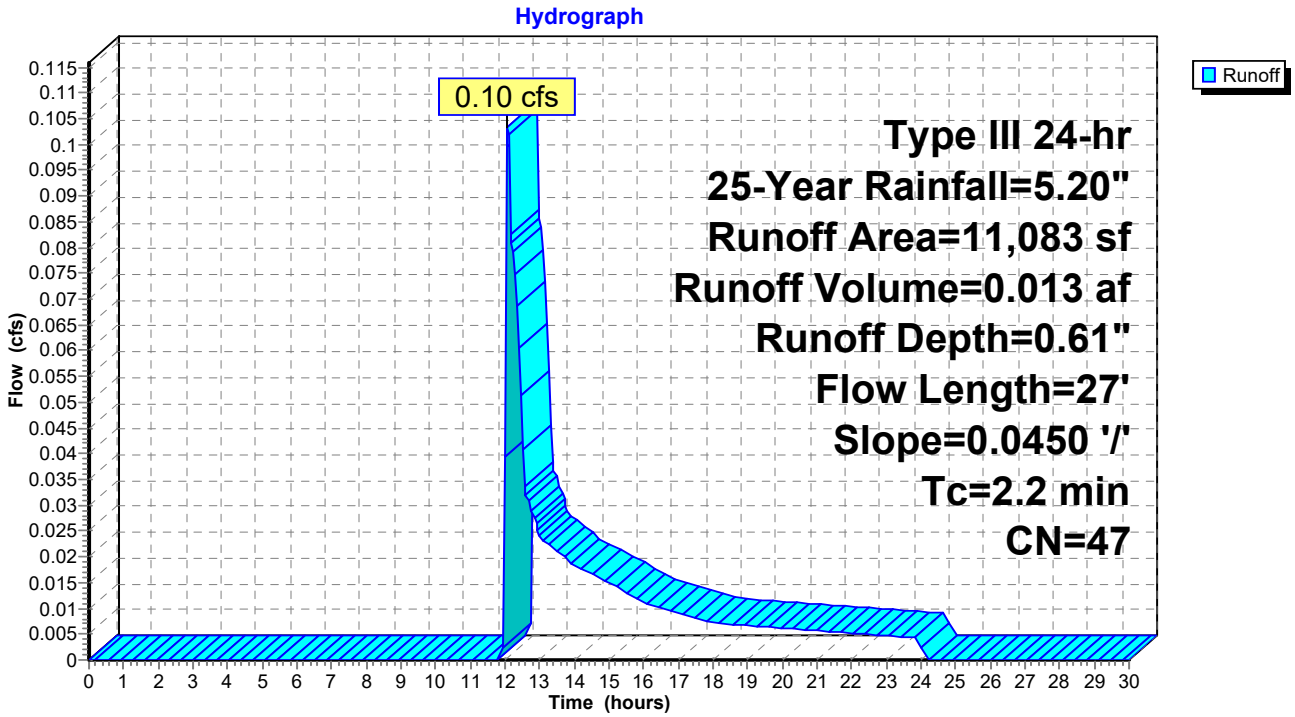

Summary for Reach A: Analysis Point "A" Spillway

[40] Hint: Not Described (Outflow=Inflow)

Inflow Area = 1.632 ac, 59.61% Impervious, Inflow Depth = 0.08" for 25-Year event
Inflow = 0.44 cfs @ 12.58 hrs, Volume= 0.010 af
Outflow = 0.44 cfs @ 12.58 hrs, Volume= 0.010 af, Atten= 0%, Lag= 0.0 min

Routing by Dyn-Stor-Ind method, Time Span= 0.00-30.00 hrs, dt= 0.05 hrs

Reach A: Analysis Point "A" Spillway

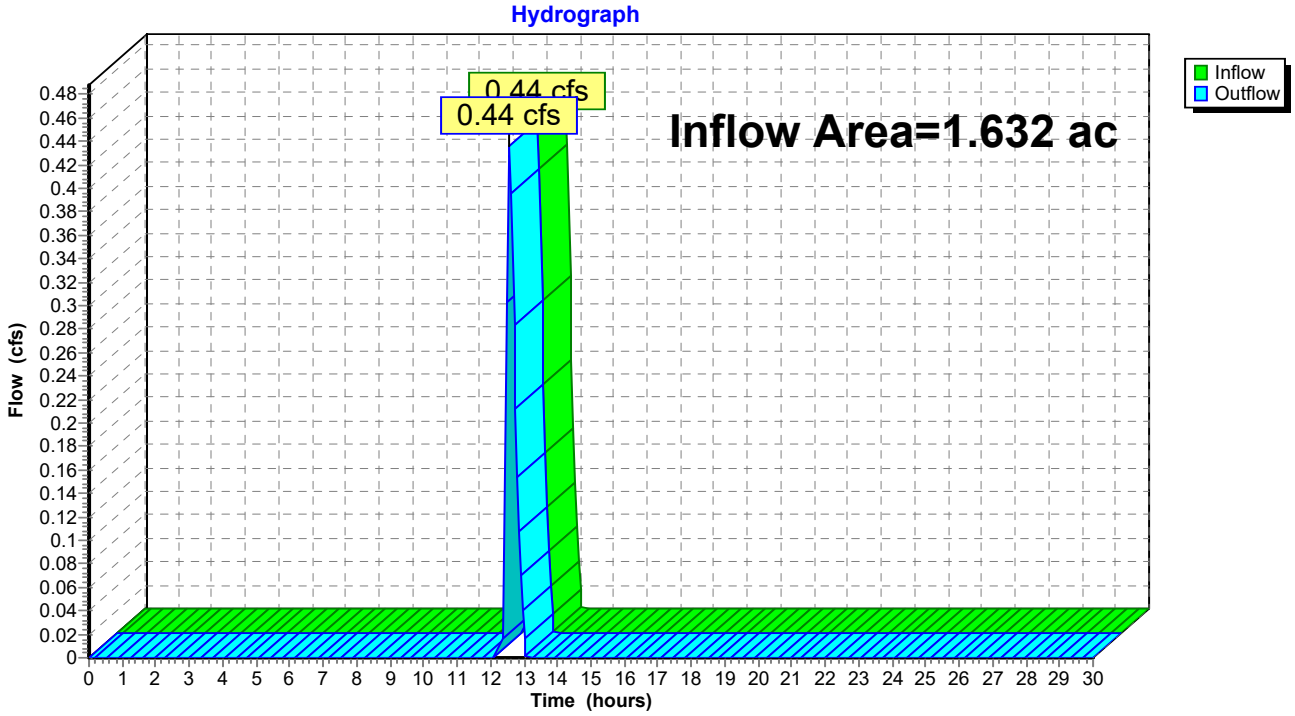

Summary for Reach B: Analysis Point "B" Bowles Road Swale

[40] Hint: Not Described (Outflow=Inflow)

Inflow Area = 0.994 ac, 0.00% Impervious, Inflow Depth = 0.24" for 25-Year event
Inflow = 0.06 cfs @ 12.50 hrs, Volume= 0.020 af
Outflow = 0.06 cfs @ 12.50 hrs, Volume= 0.020 af, Atten= 0%, Lag= 0.0 min

Routing by Dyn-Stor-Ind method, Time Span= 0.00-30.00 hrs, dt= 0.05 hrs

Reach B: Analysis Point "B" Bowles Road Swale

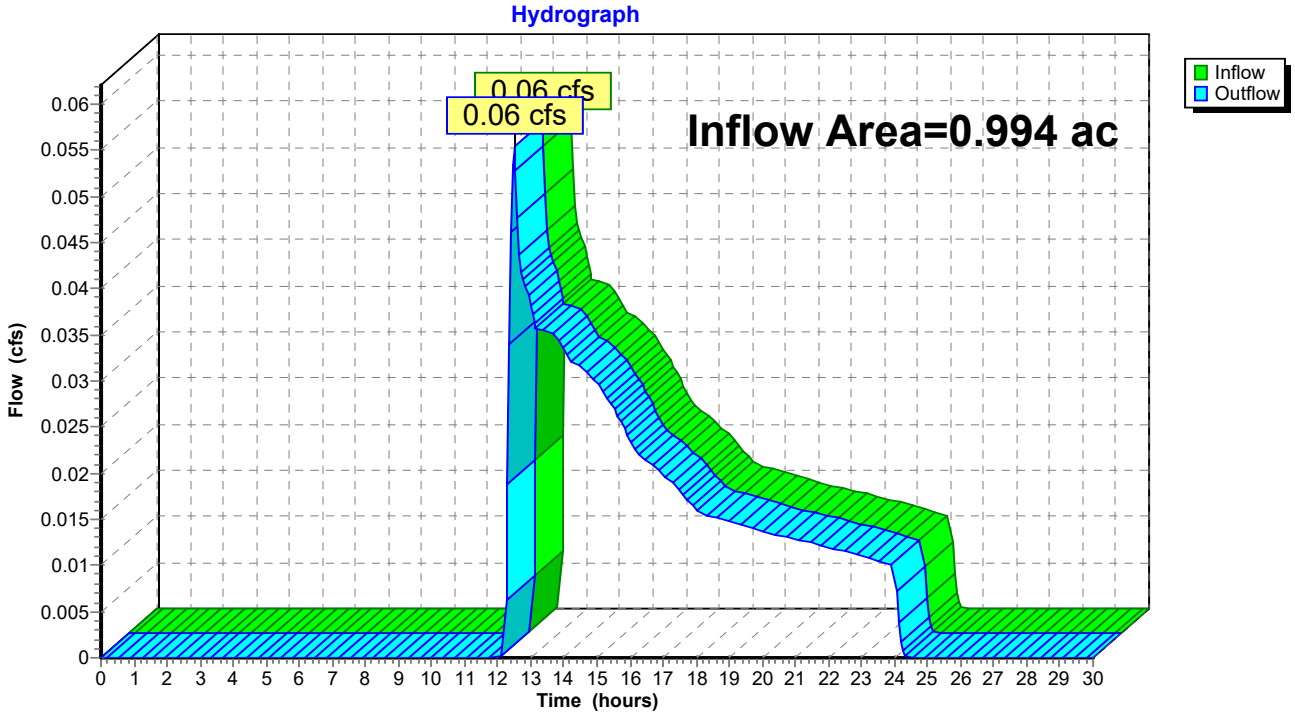

Summary for Reach C: Analysis Point "C" East Property Line

[40] Hint: Not Described (Outflow=Inflow)

Inflow Area = 0.254 ac, 13.45% Impervious, Inflow Depth = 0.61" for 25-Year event
Inflow = 0.10 cfs @ 12.08 hrs, Volume= 0.013 af
Outflow = 0.10 cfs @ 12.08 hrs, Volume= 0.013 af, Atten= 0%, Lag= 0.0 min

Routing by Dyn-Stor-Ind method, Time Span= 0.00-30.00 hrs, dt= 0.05 hrs

Reach C: Analysis Point "C" East Property Line

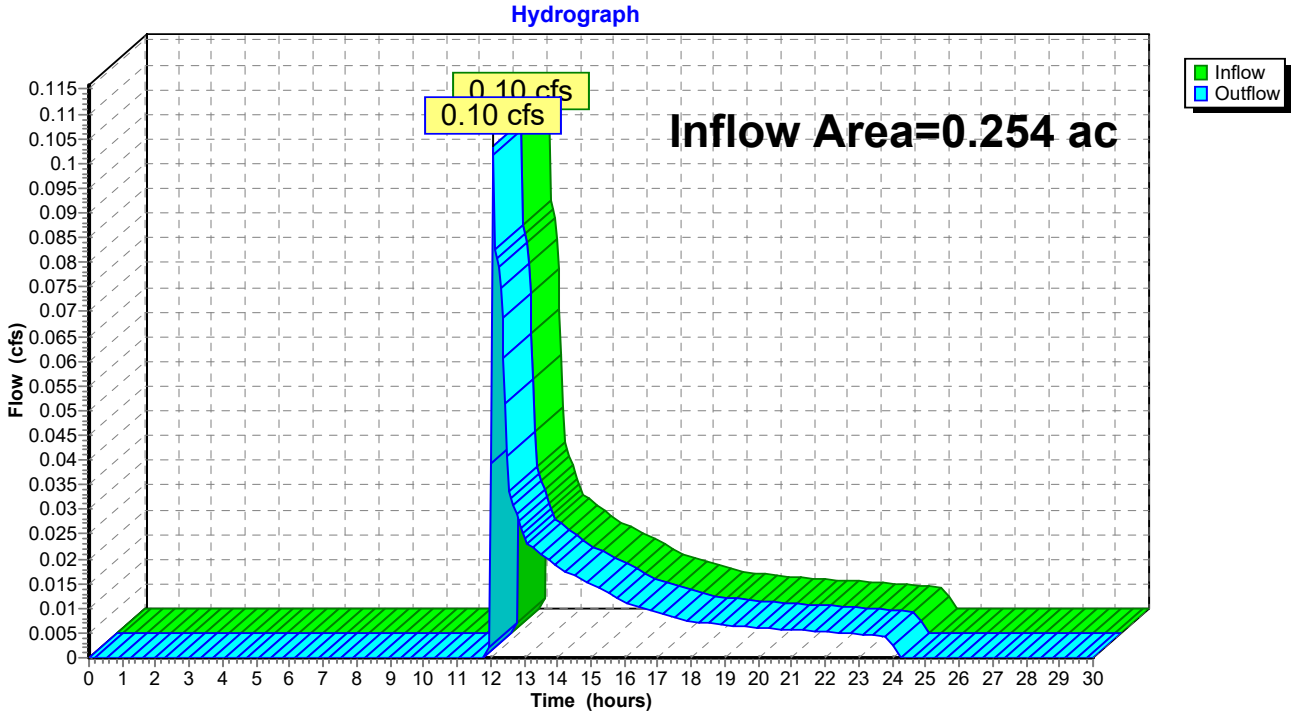

Summary for Pond 1: Ex. Infiltration Basin

[87] Warning: Oscillations may require smaller dt or Finer Routing (severity=62)

Inflow Area = 1.632 ac, 59.61% Impervious, Inflow Depth = 2.52" for 25-Year event
Inflow = 4.22 cfs @ 12.14 hrs, Volume= 0.343 af
Outflow = 1.10 cfs @ 12.58 hrs, Volume= 0.344 af, Atten= 74%, Lag= 26.2 min
Discarded = 0.67 cfs @ 12.58 hrs, Volume= 0.334 af
Primary = 0.44 cfs @ 12.58 hrs, Volume= 0.010 af

Routing by Dyn-Stor-Ind method, Time Span= 0.00-30.00 hrs, dt= 0.05 hrs
Peak Elev= 93.88' @ 12.58 hrs Surf.Area= 3,453 sf Storage= 4,891 cf

Plug-Flow detention time= (not calculated: outflow precedes inflow)
Center-of-Mass det. time= 62.9 min (901.5 - 838.7)

Volume	Invert	Avail.Storage	Storage Description
#1	92.00'	6,501 cf	**Custom Stage Data (Conic)**Listed below (Recalc)

Elevation (feet)	Surf.Area (sq-ft)	Inc.Store (cubic-feet)	Cum.Store (cubic-feet)	Wet.Area (sq-ft)
92.00	1,822	0	0	1,822
93.00	2,644	2,220	2,220	2,661
94.00	3,573	3,097	5,317	3,610
94.30	4,332	1,184	6,501	4,372

Device	Routing	Invert	Outlet Devices
#1	Discarded	92.00'	**8.270 in/hr Exfiltration over Wetted area**
#2	Primary	93.80'	**27.0 deg x 6.0' long x 1.00' rise Sharp-Crested Vee/Trap Weir** Cv= 2.63 (C= 3.29)

Discarded OutFlow Max=0.67 cfs @ 12.58 hrs HW=93.88' (Free Discharge)
↑—**1=Exfiltration** (Exfiltration Controls 0.67 cfs)

Primary OutFlow Max=0.43 cfs @ 12.58 hrs HW=93.88' TW=0.00' (Dynamic Tailwater)
↑—**2=Sharp-Crested Vee/Trap Weir** (Weir Controls 0.43 cfs @ 0.92 fps)

Pond 1: Ex. Infiltration Basin

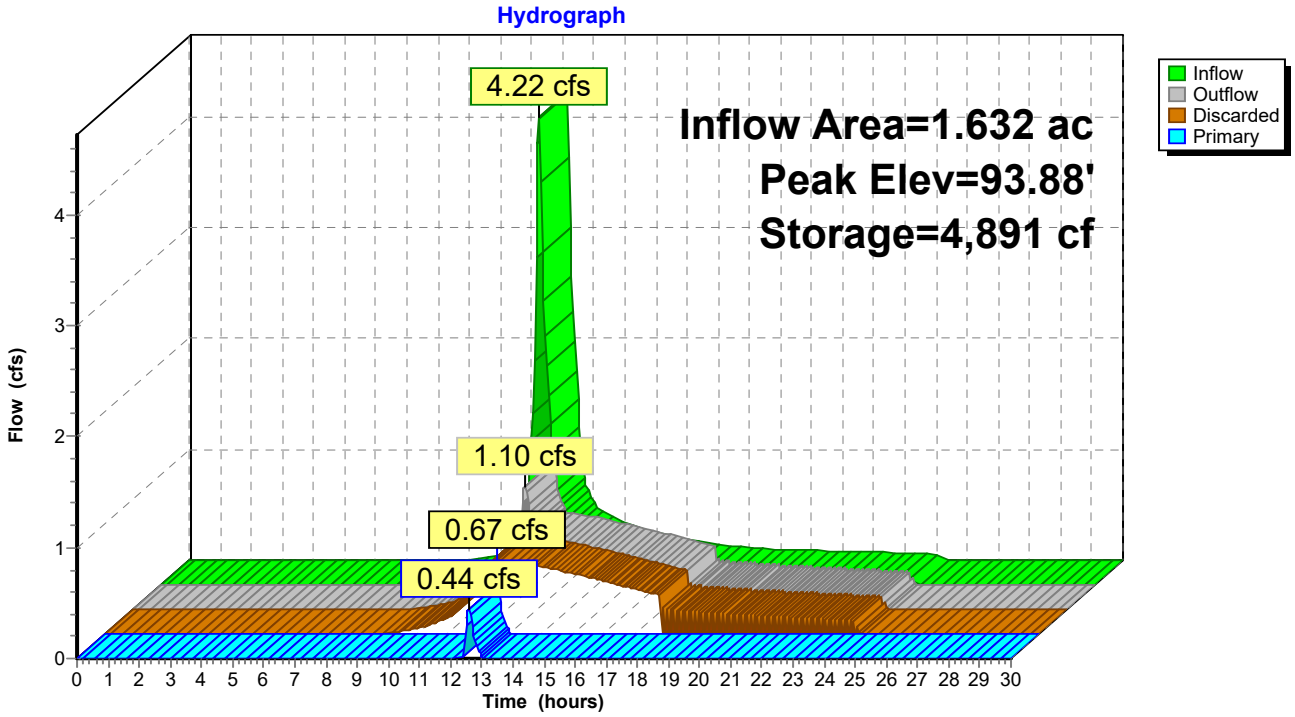

Time span=0.00-30.00 hrs, dt=0.05 hrs, 601 points
Runoff by SCS TR-20 method, UH=SCS, Weighted-CN
Reach routing by Dyn-Stor-Ind method - Pond routing by Dyn-Stor-Ind method

Subcatchment E1: Runoff Area=71,084 sf 59.61% Impervious Runoff Depth=3.61"
Flow Length=229' Tc=9.4 min CN=74 Runoff=6.05 cfs 0.491 af

Subcatchment E2: Runoff Area=43,311 sf 0.00% Impervious Runoff Depth=0.60"
Flow Length=307' Slope=0.0130 '/' Tc=9.4 min CN=39 Runoff=0.27 cfs 0.050 af

Subcatchment E3: Runoff Area=11,083 sf 13.45% Impervious Runoff Depth=1.16"
Flow Length=27' Slope=0.0450 '/' Tc=2.2 min CN=47 Runoff=0.30 cfs 0.025 af

Reach A: Analysis Point "A" Spillway Inflow=2.66 cfs 0.086 af
Outflow=2.66 cfs 0.086 af

Reach B: Analysis Point "B" Bowles Road Swale Inflow=0.27 cfs 0.050 af
Outflow=0.27 cfs 0.050 af

Reach C: Analysis Point "C" East Property Line Inflow=0.30 cfs 0.025 af
Outflow=0.30 cfs 0.025 af

Pond 1: Ex. Infiltration Basin Peak Elev=94.06' Storage=5,542 cf Inflow=6.05 cfs 0.491 af
Discarded=0.72 cfs 0.405 af Primary=2.66 cfs 0.086 af Outflow=3.38 cfs 0.491 af

Total Runoff Area = 2.881 ac Runoff Volume = 0.565 af Average Runoff Depth = 2.35"
65.04% Pervious = 1.874 ac 34.96% Impervious = 1.007 ac

Summary for Subcatchment E1:

Runoff = 6.05 cfs @ 12.14 hrs, Volume= 0.491 af, Depth= 3.61"

Runoff by SCS TR-20 method, UH=SCS, Weighted-CN, Time Span= 0.00-30.00 hrs, dt= 0.05 hrs
Type III 24-hr 100-Year Rainfall=6.50"

Area (sf)	CN	Description
24,842	98	Paved parking, HSG A
17,530	98	Roofs, HSG A
2,200	30	Woods, Good, HSG A
26,512	39	>75% Grass cover, Good, HSG A
71,084	74	Weighted Average
28,712		40.39% Pervious Area
42,372		59.61% Impervious Area

Tc (min)	Length (feet)	Slope (ft/ft)	Velocity (ft/sec)	Capacity (cfs)	Description
4.8	20	0.0055	0.07		**Sheet Flow, 20 feet short grass** Grass: Short n= 0.150 P2= 2.90"
3.5	108	0.0055	0.52		**Shallow Concentrated Flow, grass 0.5% Slope** Short Grass Pasture Kv= 7.0 fps
0.6	66	0.0750	1.92		**Shallow Concentrated Flow, grass 7.5% Slope** Short Grass Pasture Kv= 7.0 fps
0.5	35	0.0290	1.19		**Shallow Concentrated Flow, grass 2.9% Slope** Short Grass Pasture Kv= 7.0 fps
9.4	229	Total			

Subcatchment E1:

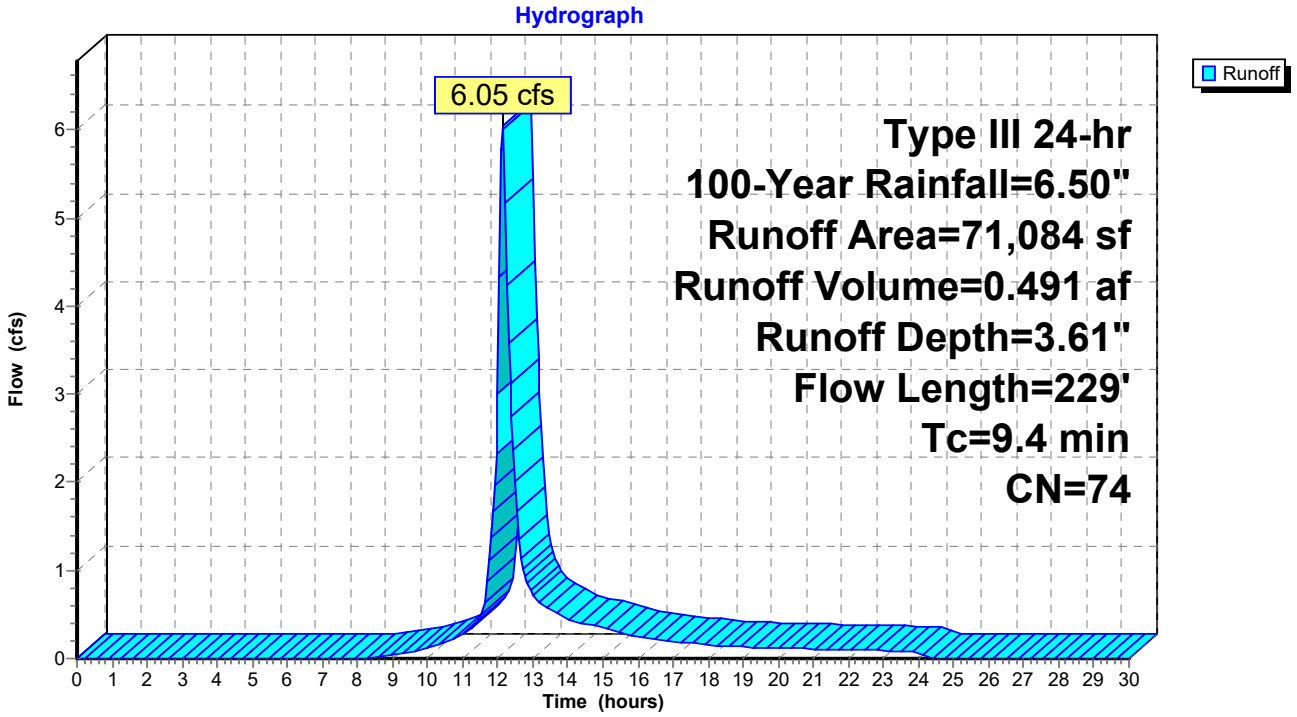

Summary for Subcatchment E2:

Runoff = 0.27 cfs @ 12.35 hrs, Volume= 0.050 af, Depth= 0.60"

Runoff by SCS TR-20 method, UH=SCS, Weighted-CN, Time Span= 0.00-30.00 hrs, dt= 0.05 hrs
Type III 24-hr 100-Year Rainfall=6.50"

Area (sf)	CN	Description
1,465	30	Woods, Good, HSG A
41,846	39	>75% Grass cover, Good, HSG A
43,311	39	Weighted Average
43,311		100.00% Pervious Area

Tc (min)	Length (feet)	Slope (ft/ft)	Velocity (ft/sec)	Capacity (cfs)	Description
3.4	20	0.0130	0.10		**Sheet Flow, 20 feet grass** Grass: Short n= 0.150 P2= 2.90"
6.0	287	0.0130	0.80		**Shallow Concentrated Flow, Grass 1.3% Slope** Short Grass Pasture Kv= 7.0 fps
9.4	307	Total			

Subcatchment E2:

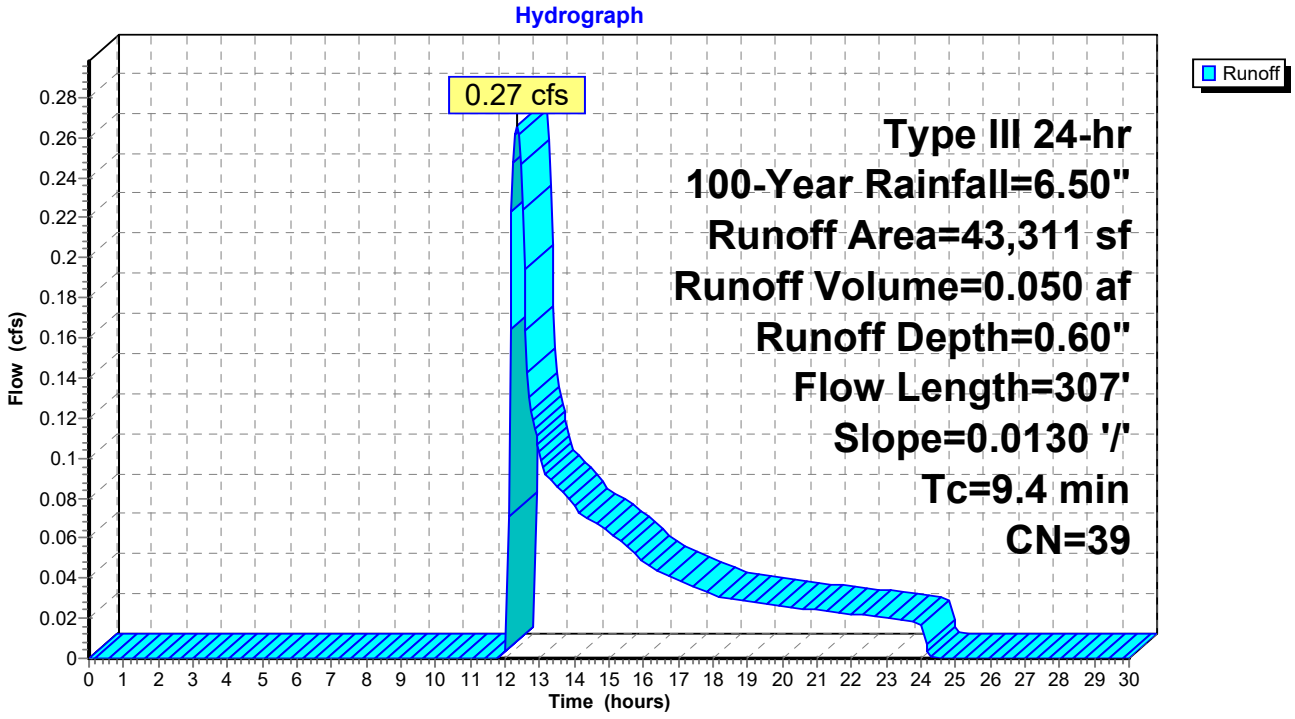

Summary for Subcatchment E3:

[49] Hint: Tc<2dt may require smaller dt

Runoff = 0.30 cfs @ 12.06 hrs, Volume= 0.025 af, Depth= 1.16"

Runoff by SCS TR-20 method, UH=SCS, Weighted-CN, Time Span= 0.00-30.00 hrs, dt= 0.05 hrs
Type III 24-hr 100-Year Rainfall=6.50"

Area (sf)	CN	Description
1,491	98	Paved parking, HSG A
9,592	39	>75% Grass cover, Good, HSG A
11,083	47	Weighted Average
9,592		86.55% Pervious Area
1,491		13.45% Impervious Area

Tc (min)	Length (feet)	Slope (ft/ft)	Velocity (ft/sec)	Capacity (cfs)	Description
2.1	20	0.0450	0.16		**Sheet Flow, 20 feet grass** Grass: Short n= 0.150 P2= 2.90"
0.1	7	0.0450	1.48		**Shallow Concentrated Flow, Grass 4.5% Slope** Short Grass Pasture Kv= 7.0 fps
2.2	27	Total			

Subcatchment E3:

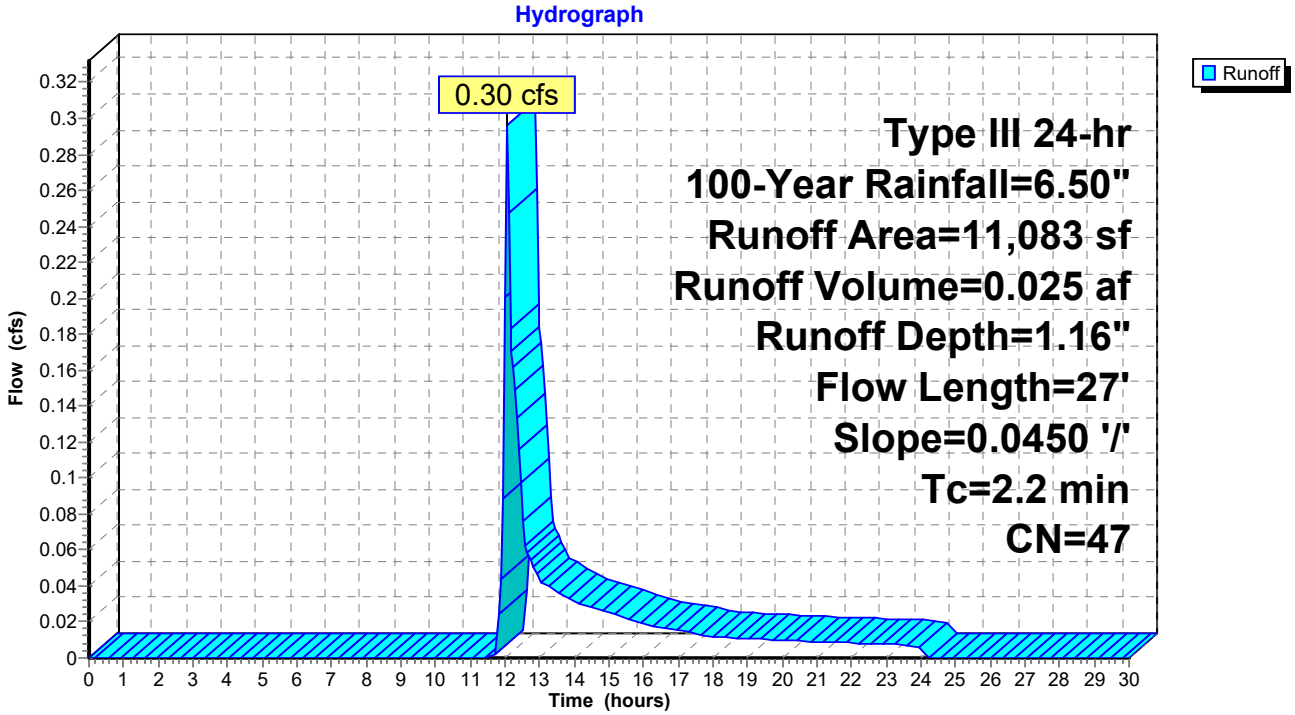

Summary for Reach A: Analysis Point "A" Spillway

[40] Hint: Not Described (Outflow=Inflow)

Inflow Area = 1.632 ac, 59.61% Impervious, Inflow Depth = 0.63" for 100-Year event
Inflow = 2.66 cfs @ 12.33 hrs, Volume= 0.086 af
Outflow = 2.66 cfs @ 12.33 hrs, Volume= 0.086 af, Atten= 0%, Lag= 0.0 min

Routing by Dyn-Stor-Ind method, Time Span= 0.00-30.00 hrs, dt= 0.05 hrs

Reach A: Analysis Point "A" Spillway

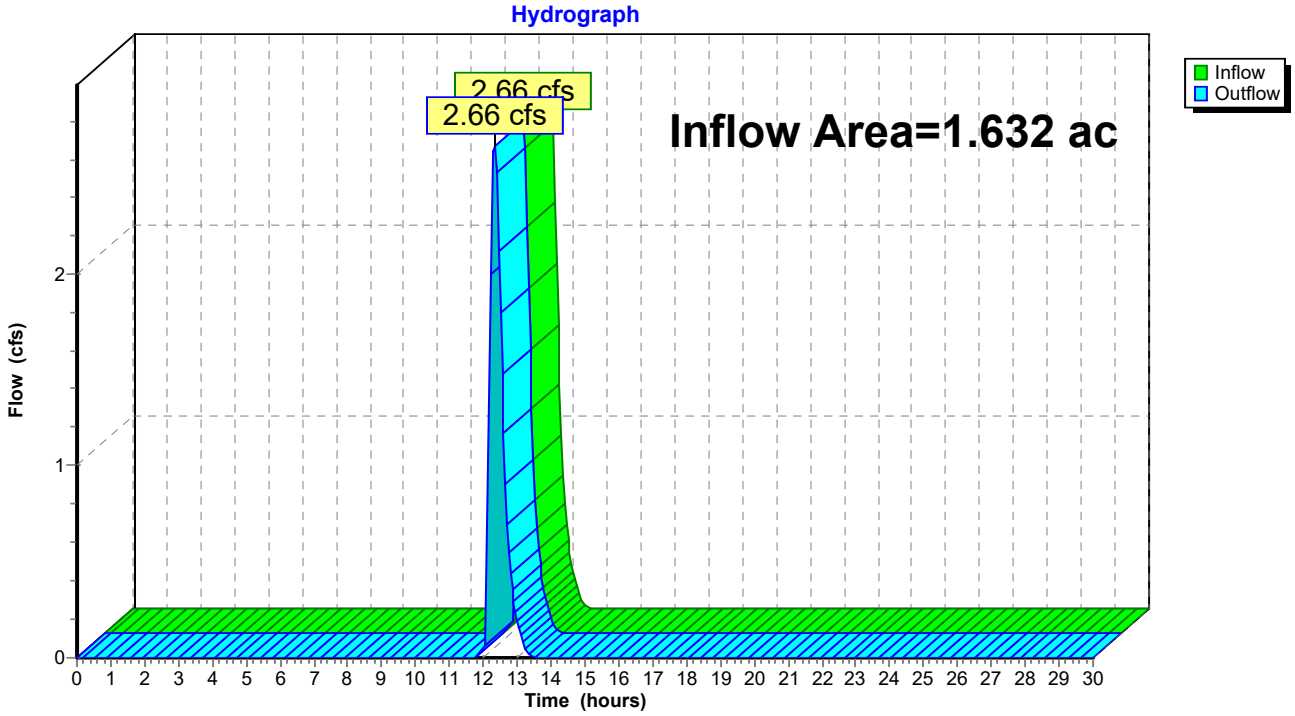

Summary for Reach B: Analysis Point "B" Bowles Road Swale

[40] Hint: Not Described (Outflow=Inflow)

Inflow Area = 0.994 ac, 0.00% Impervious, Inflow Depth = 0.60" for 100-Year event
Inflow = 0.27 cfs @ 12.35 hrs, Volume= 0.050 af
Outflow = 0.27 cfs @ 12.35 hrs, Volume= 0.050 af, Atten= 0%, Lag= 0.0 min

Routing by Dyn-Stor-Ind method, Time Span= 0.00-30.00 hrs, dt= 0.05 hrs

Reach B: Analysis Point "B" Bowles Road Swale

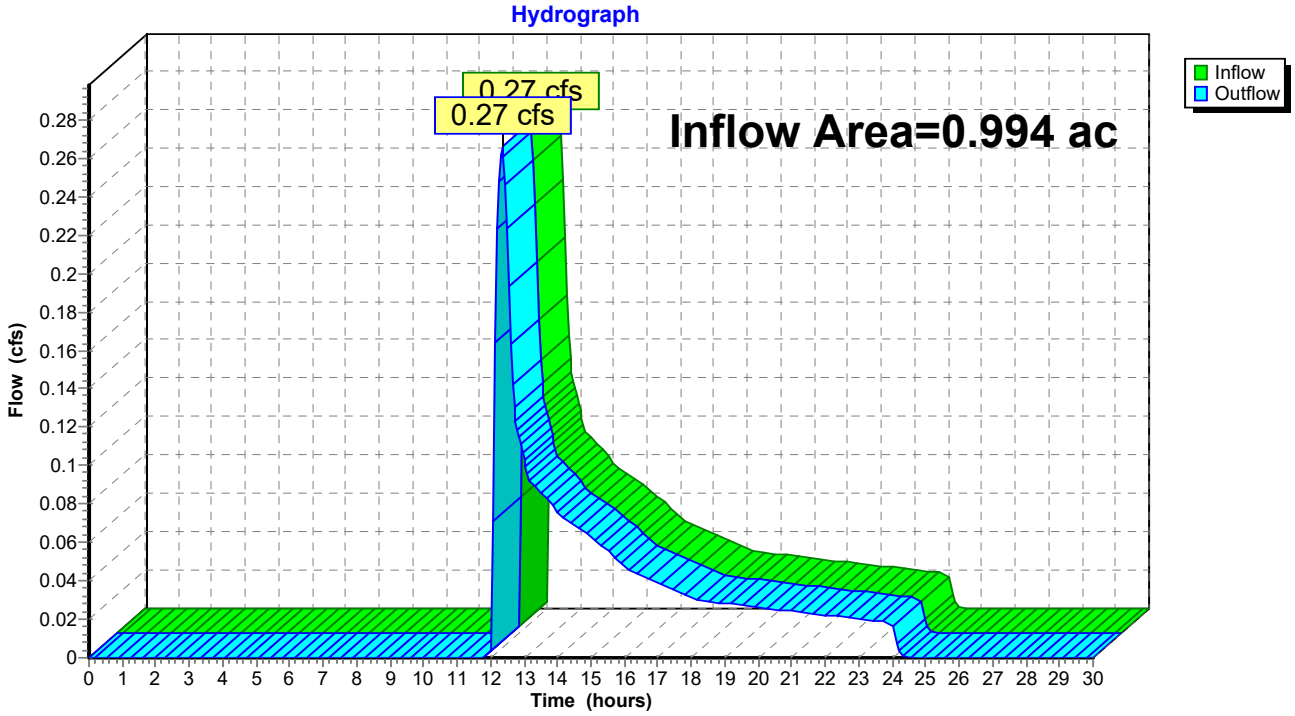

Summary for Reach C: Analysis Point "C" East Property Line

[40] Hint: Not Described (Outflow=Inflow)

Inflow Area = 0.254 ac, 13.45% Impervious, Inflow Depth = 1.16" for 100-Year event
Inflow = 0.30 cfs @ 12.06 hrs, Volume= 0.025 af
Outflow = 0.30 cfs @ 12.06 hrs, Volume= 0.025 af, Atten= 0%, Lag= 0.0 min

Routing by Dyn-Stor-Ind method, Time Span= 0.00-30.00 hrs, dt= 0.05 hrs

Reach C: Analysis Point "C" East Property Line

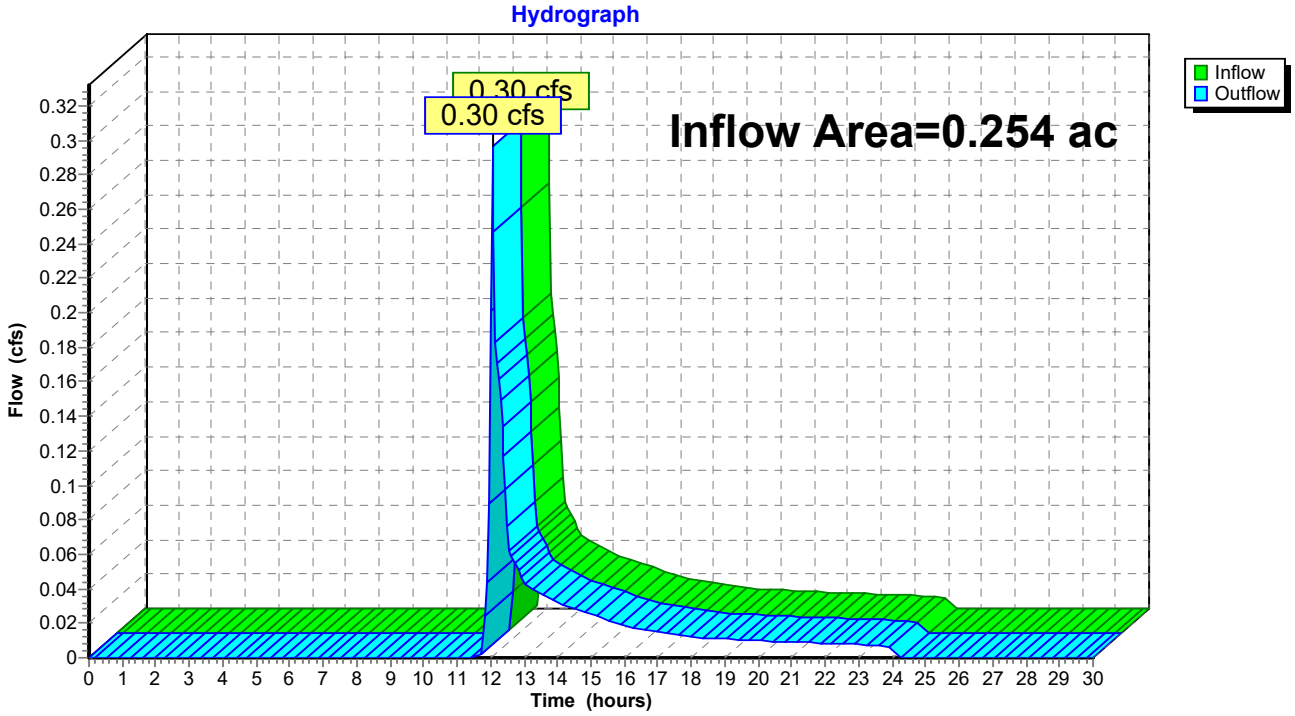

Summary for Pond 1: Ex. Infiltration Basin

[87] Warning: Oscillations may require smaller dt or Finer Routing (severity=53)

Inflow Area = 1.632 ac, 59.61% Impervious, Inflow Depth = 3.61" for 100-Year event
Inflow = 6.05 cfs @ 12.14 hrs, Volume= 0.491 af
Outflow = 3.38 cfs @ 12.33 hrs, Volume= 0.491 af, Atten= 44%, Lag= 11.3 min
Discarded = 0.72 cfs @ 12.33 hrs, Volume= 0.405 af
Primary = 2.66 cfs @ 12.33 hrs, Volume= 0.086 af

Routing by Dyn-Stor-Ind method, Time Span= 0.00-30.00 hrs, dt= 0.05 hrs
Peak Elev= 94.06' @ 12.33 hrs Surf.Area= 3,723 sf Storage= 5,542 cf

Plug-Flow detention time= (not calculated: outflow precedes inflow)
Center-of-Mass det. time= 56.4 min (884.8 - 828.4)

Volume	Invert	Avail.Storage	Storage Description
#1	92.00'	6,501 cf	**Custom Stage Data (Conic)**Listed below (Recalc)

Elevation (feet)	Surf.Area (sq-ft)	Inc.Store (cubic-feet)	Cum.Store (cubic-feet)	Wet.Area (sq-ft)
92.00	1,822	0	0	1,822
93.00	2,644	2,220	2,220	2,661
94.00	3,573	3,097	5,317	3,610
94.30	4,332	1,184	6,501	4,372

Device	Routing	Invert	Outlet Devices
#1	Discarded	92.00'	**8.270 in/hr Exfiltration over Wetted area**
#2	Primary	93.80'	**27.0 deg x 6.0' long x 1.00' rise Sharp-Crested Vee/Trap Weir** Cv= 2.63 (C= 3.29)

Discarded OutFlow Max=0.72 cfs @ 12.33 hrs HW=94.06' (Free Discharge)
↑**1=Exfiltration** (Exfiltration Controls 0.72 cfs)

Primary OutFlow Max=2.63 cfs @ 12.33 hrs HW=94.06' TW=0.00' (Dynamic Tailwater)
↑**2=Sharp-Crested Vee/Trap Weir** (Weir Controls 2.63 cfs @ 1.67 fps)

Pond 1: Ex. Infiltration Basin

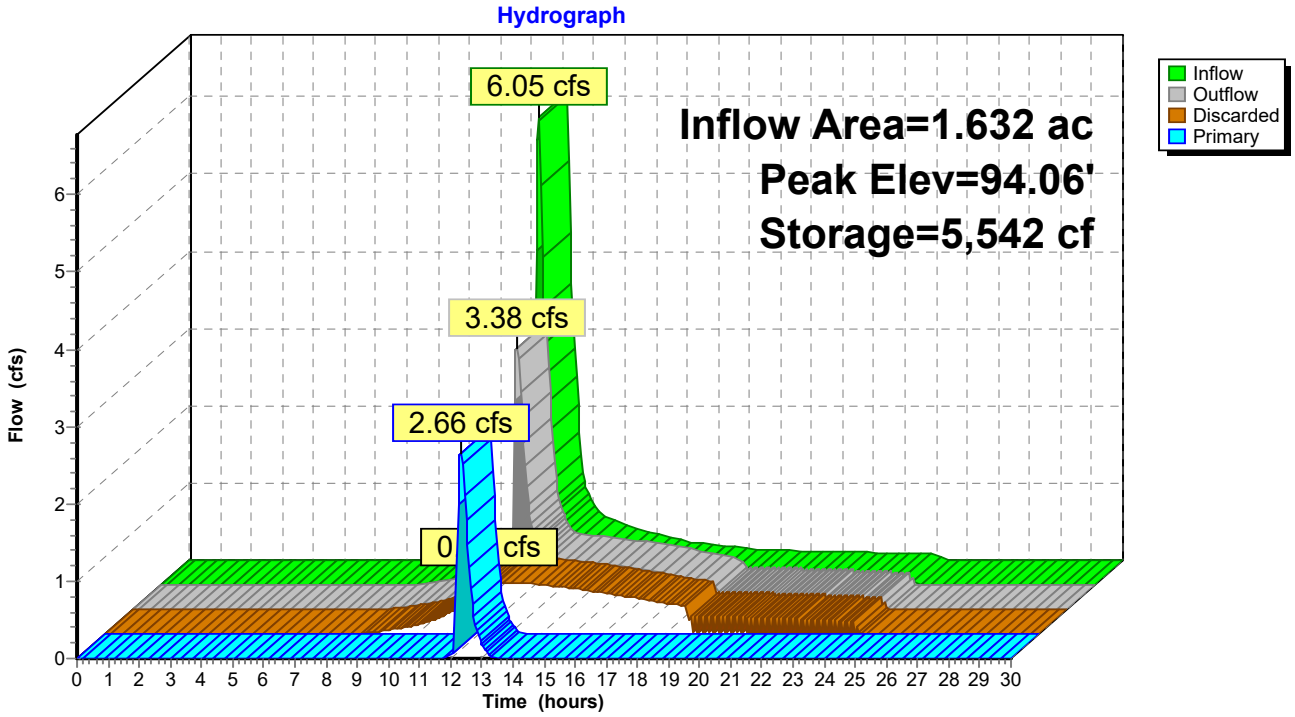

APPENDIX B
POST DEVELOPMENT RUNOFF CALCULATIONS

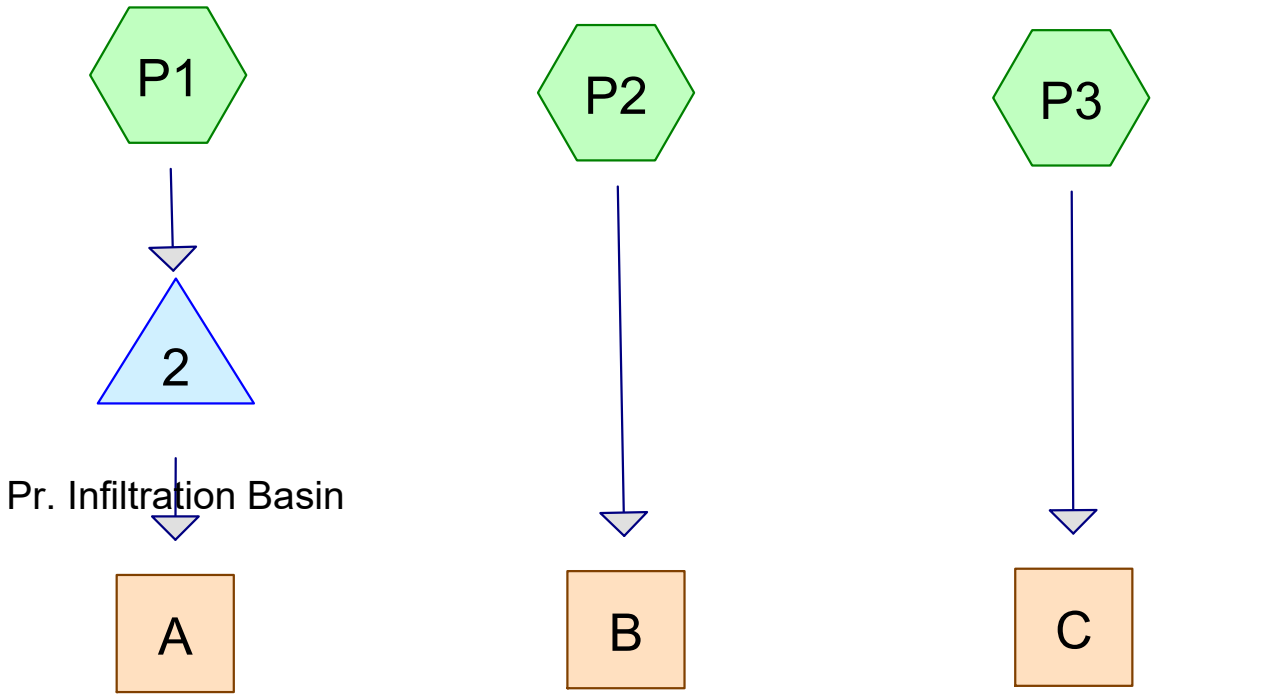

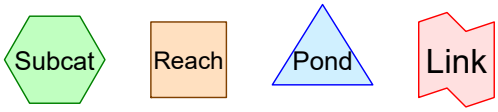

Routing Diagram for 1154- Hydro CAD POST
Prepared by Furrow Engineering, Printed 1/30/2025
HydroCAD® 10.00-26 s/n 04245 © 2020 HydroCAD Software Solutions LLC

Area Listing (all nodes)

Area (acres)	CN	Description (subcatchment-numbers)
1.322	39	>75% Grass cover, Good, HSG A (P1, P2, P3)
0.866	98	Paved parking, HSG A (P1, P3)
0.657	98	Roofs, HSG A (P1)
0.035	30	Woods, Good, HSG A (P1, P2)
2.881	**70**	**TOTAL AREA**

Soil Listing (all nodes)

Area (acres)	Soil Group	Subcatchment Numbers
2.881	HSG A	P1, P2, P3
0.000	HSG B	
0.000	HSG C	
0.000	HSG D	
0.000	Other	
2.881		**TOTAL AREA**

Ground Covers (all nodes)

HSG-A (acres)	HSG-B (acres)	HSG-C (acres)	HSG-D (acres)	Other (acres)	Total (acres)	Ground Cover	Subcatchment Numbers
1.322	0.000	0.000	0.000	0.000	1.322	>75% Grass cover, Good	P1, P2, P3
0.866	0.000	0.000	0.000	0.000	0.866	Paved parking	P1, P3
0.657	0.000	0.000	0.000	0.000	0.657	Roofs	P1
0.035	0.000	0.000	0.000	0.000	0.035	Woods, Good	P1, P2
2.881	**0.000**	**0.000**	**0.000**	**0.000**	**2.881**	**TOTAL AREA**	

Time span=0.00-30.00 hrs, dt=0.05 hrs, 601 points
Runoff by SCS TR-20 method, UH=SCS, Weighted-CN
Reach routing by Dyn-Stor-Ind method - Pond routing by Dyn-Stor-Ind method

Subcatchment P1: Runoff Area=88,937 sf 73.10% Impervious Runoff Depth=1.30"
Flow Length=220' Tc=7.1 min CN=82 Runoff=2.93 cfs 0.221 af

Subcatchment P2: Runoff Area=27,444 sf 0.00% Impervious Runoff Depth=0.00"
Flow Length=230' Tc=7.8 min CN=39 Runoff=0.00 cfs 0.000 af

Subcatchment P3: Runoff Area=9,097 sf 14.77% Impervious Runoff Depth=0.05"
Flow Length=27' Slope=0.0450 '/' Tc=2.2 min CN=48 Runoff=0.00 cfs 0.001 af

Reach A: Analysis Point "A" Spillway Inflow=0.00 cfs 0.000 af
Outflow=0.00 cfs 0.000 af

Reach B: Analysis Point "B" Bowles Road Swale Inflow=0.00 cfs 0.000 af
Outflow=0.00 cfs 0.000 af

Reach C: Analysis Point "C" East Property Line Inflow=0.00 cfs 0.001 af
Outflow=0.00 cfs 0.001 af

Pond 2: Pr. Infiltration Basin Peak Elev=92.47' Storage=1,941 cf Inflow=2.93 cfs 0.221 af
Discarded=0.83 cfs 0.222 af Primary=0.00 cfs 0.000 af Outflow=0.83 cfs 0.222 af

Total Runoff Area = 2.881 ac Runoff Volume = 0.222 af Average Runoff Depth = 0.93"
47.11% Pervious = 1.357 ac 52.89% Impervious = 1.523 ac

Summary for Subcatchment P1:

Runoff = 2.93 cfs @ 12.11 hrs, Volume= 0.221 af, Depth= 1.30"

Runoff by SCS TR-20 method, UH=SCS, Weighted-CN, Time Span= 0.00-30.00 hrs, dt= 0.05 hrs
Type III 24-hr 2-Year Rainfall=2.90"

Area (sf)	CN	Description
36,387	98	Paved parking, HSG A
28,630	98	Roofs, HSG A
678	30	Woods, Good, HSG A
23,242	39	>75% Grass cover, Good, HSG A
88,937	82	Weighted Average
23,920		26.90% Pervious Area
65,017		73.10% Impervious Area

Tc (min)	Length (feet)	Slope (ft/ft)	Velocity (ft/sec)	Capacity (cfs)	Description
4.8	20	0.0055	0.07		**Sheet Flow, 20 feet short grass** Grass: Short n= 0.150 P2= 2.90"
1.6	50	0.0055	0.52		**Shallow Concentrated Flow, grass 0.5% Slope** Short Grass Pasture Kv= 7.0 fps
0.6	130	0.0350	3.80		**Shallow Concentrated Flow, paved 3.5% Slope** Paved Kv= 20.3 fps
0.1	20	0.3300	4.02		**Shallow Concentrated Flow, grass 33% Slope** Short Grass Pasture Kv= 7.0 fps
7.1	220	Total			

Subcatchment P1:

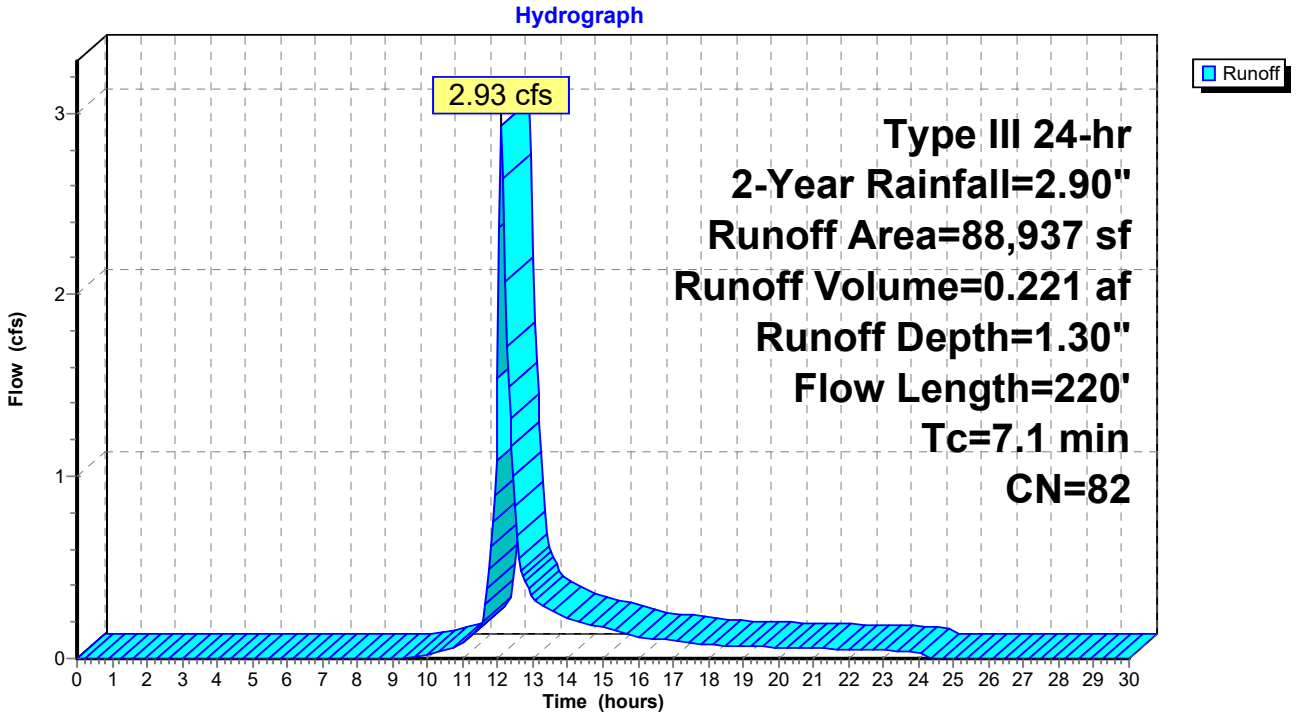

Summary for Subcatchment P2:

[45] Hint: Runoff=Zero

Runoff = 0.00 cfs @ 0.00 hrs, Volume= 0.000 af, Depth= 0.00"

Runoff by SCS TR-20 method, UH=SCS, Weighted-CN, Time Span= 0.00-30.00 hrs, dt= 0.05 hrs
Type III 24-hr 2-Year Rainfall=2.90"

Area (sf)	CN	Description
865	30	Woods, Good, HSG A
26,579	39	>75% Grass cover, Good, HSG A
27,444	39	Weighted Average
27,444		100.00% Pervious Area

Tc (min)	Length (feet)	Slope (ft/ft)	Velocity (ft/sec)	Capacity (cfs)	Description
3.4	20	0.0130	0.10		**Sheet Flow, 20 feet grass** Grass: Short n= 0.150 P2= 2.90"
4.4	210	0.0130	0.80		**Shallow Concentrated Flow, Grass 1.3% Slope** Short Grass Pasture Kv= 7.0 fps
7.8	230	Total			

Subcatchment P2:

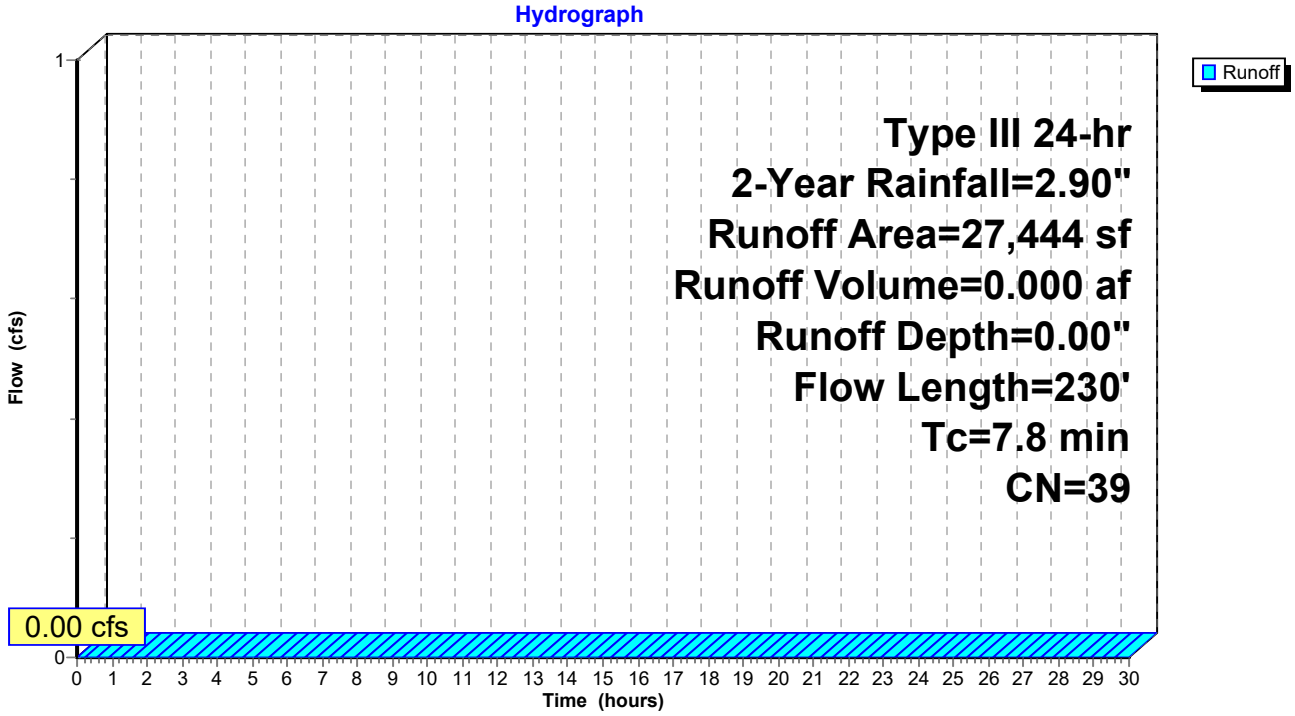

Summary for Subcatchment P3:

[49] Hint: Tc<2dt may require smaller dt

Runoff = 0.00 cfs @ 15.13 hrs, Volume= 0.001 af, Depth= 0.05"

Runoff by SCS TR-20 method, UH=SCS, Weighted-CN, Time Span= 0.00-30.00 hrs, dt= 0.05 hrs
Type III 24-hr 2-Year Rainfall=2.90"

Area (sf)	CN	Description
1,344	98	Paved parking, HSG A
7,753	39	>75% Grass cover, Good, HSG A
9,097	48	Weighted Average
7,753		85.23% Pervious Area
1,344		14.77% Impervious Area

Tc (min)	Length (feet)	Slope (ft/ft)	Velocity (ft/sec)	Capacity (cfs)	Description
2.1	20	0.0450	0.16		**Sheet Flow, 20 feet grass** Grass: Short n= 0.150 P2= 2.90"
0.1	7	0.0450	1.48		**Shallow Concentrated Flow, Grass 4.5% Slope** Short Grass Pasture Kv= 7.0 fps
2.2	27	Total			

Subcatchment P3:

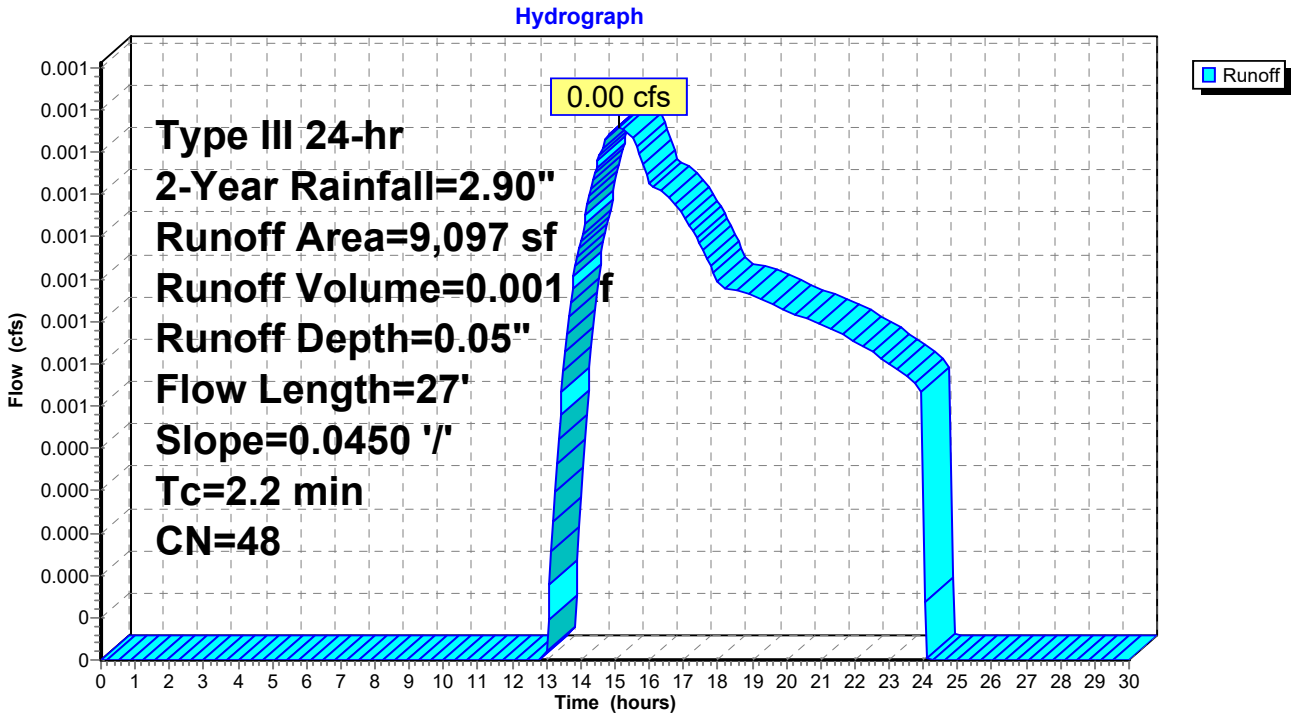

Summary for Reach A: Analysis Point "A" Spillway

[40] Hint: Not Described (Outflow=Inflow)

Inflow Area = 2.042 ac, 73.10% Impervious, Inflow Depth = 0.00" for 2-Year event
Inflow = 0.00 cfs @ 0.00 hrs, Volume= 0.000 af
Outflow = 0.00 cfs @ 0.00 hrs, Volume= 0.000 af, Atten= 0%, Lag= 0.0 min

Routing by Dyn-Stor-Ind method, Time Span= 0.00-30.00 hrs, dt= 0.05 hrs

Reach A: Analysis Point "A" Spillway

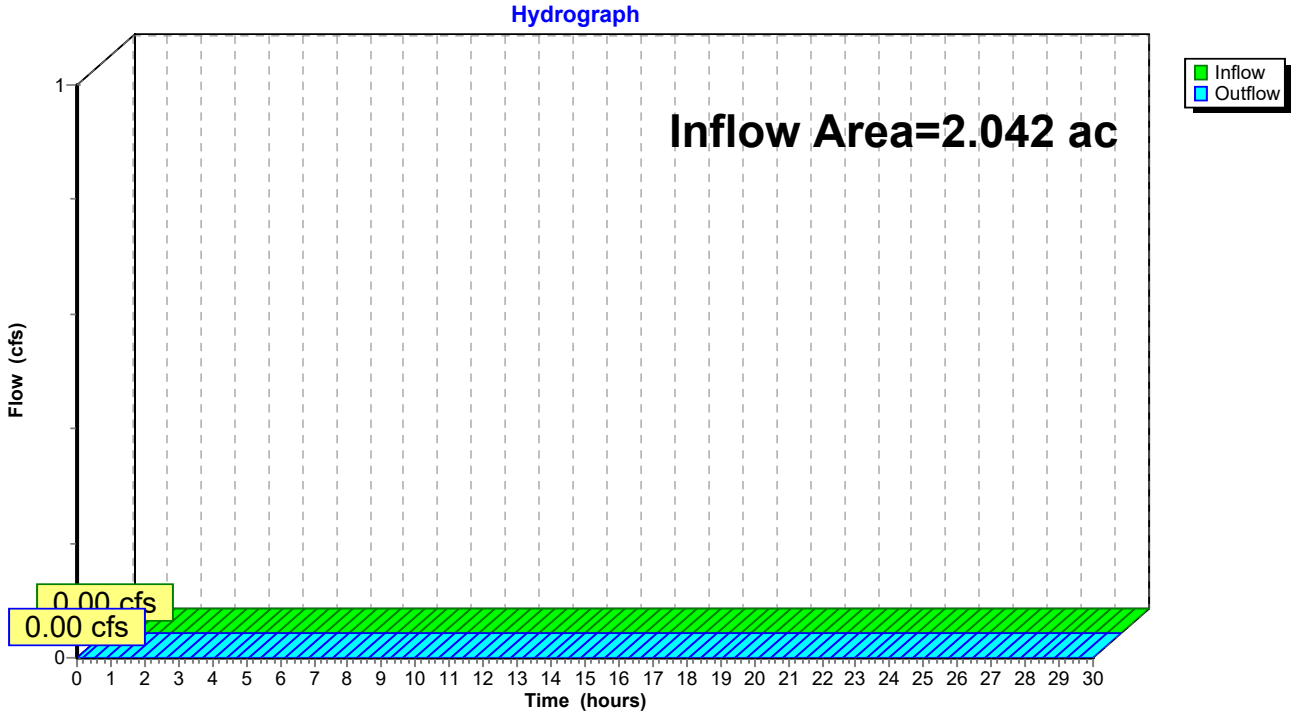

Summary for Reach B: Analysis Point "B" Bowles Road Swale

[40] Hint: Not Described (Outflow=Inflow)

Inflow Area = 0.630 ac, 0.00% Impervious, Inflow Depth = 0.00" for 2-Year event
Inflow = 0.00 cfs @ 0.00 hrs, Volume= 0.000 af
Outflow = 0.00 cfs @ 0.00 hrs, Volume= 0.000 af, Atten= 0%, Lag= 0.0 min

Routing by Dyn-Stor-Ind method, Time Span= 0.00-30.00 hrs, dt= 0.05 hrs

Reach B: Analysis Point "B" Bowles Road Swale

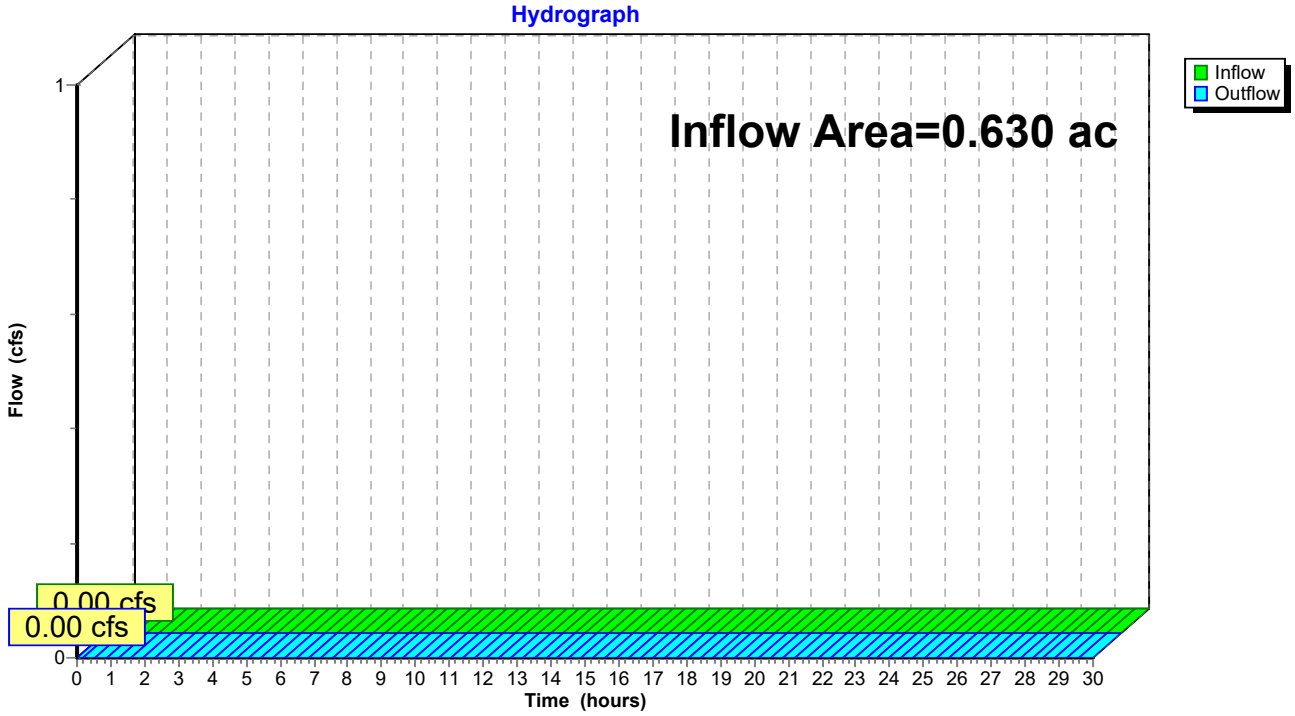

Summary for Reach C: Analysis Point "C" East Property Line

[40] Hint: Not Described (Outflow=Inflow)

Inflow Area = 0.209 ac, 14.77% Impervious, Inflow Depth = 0.05" for 2-Year event
Inflow = 0.00 cfs @ 15.13 hrs, Volume= 0.001 af
Outflow = 0.00 cfs @ 15.13 hrs, Volume= 0.001 af, Atten= 0%, Lag= 0.0 min

Routing by Dyn-Stor-Ind method, Time Span= 0.00-30.00 hrs, dt= 0.05 hrs

Reach C: Analysis Point "C" East Property Line

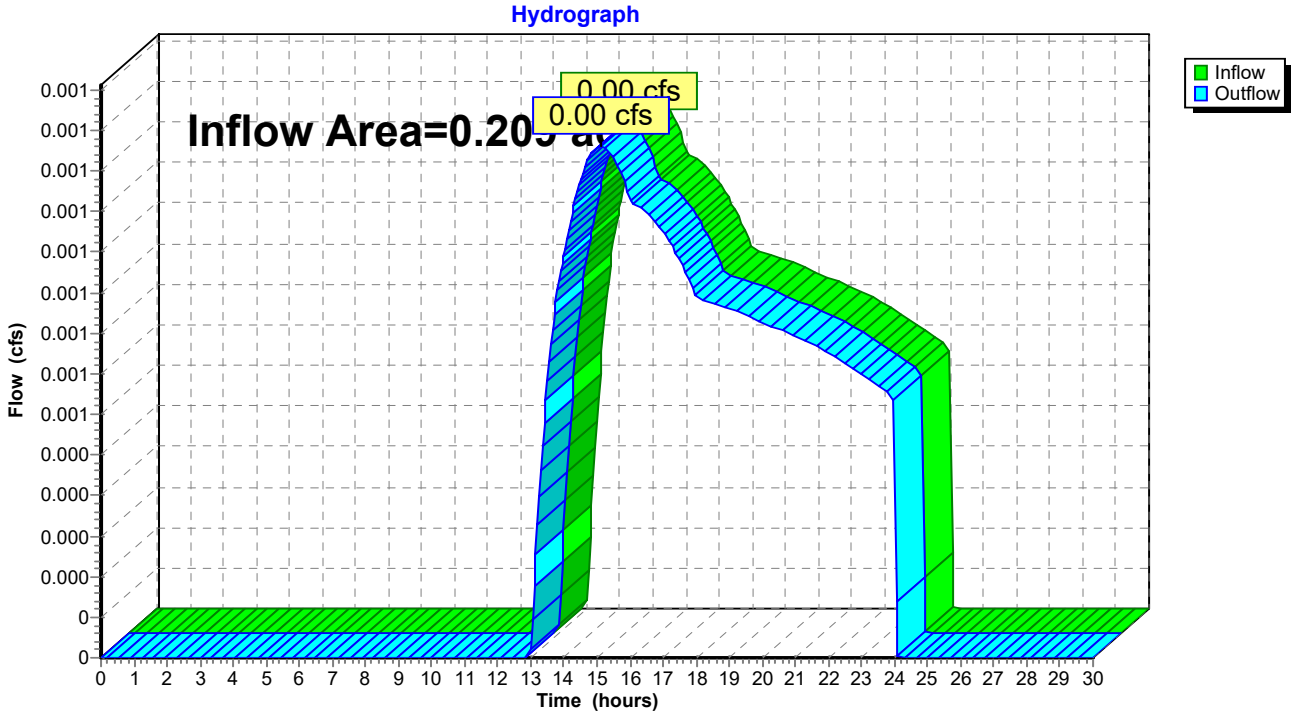

Summary for Pond 2: Pr. Infiltration Basin

[87] Warning: Oscillations may require smaller dt or Finer Routing (severity=102)

Inflow Area = 2.042 ac, 73.10% Impervious, Inflow Depth = 1.30" for 2-Year event
Inflow = 2.93 cfs @ 12.11 hrs, Volume= 0.221 af
Outflow = 0.83 cfs @ 12.50 hrs, Volume= 0.222 af, Atten= 72%, Lag= 23.7 min
Discarded = 0.83 cfs @ 12.50 hrs, Volume= 0.222 af
Primary = 0.00 cfs @ 0.00 hrs, Volume= 0.000 af

Routing by Dyn-Stor-Ind method, Time Span= 0.00-30.00 hrs, dt= 0.05 hrs
Peak Elev= 92.47' @ 12.50 hrs Surf.Area= 4,332 sf Storage= 1,941 cf

Plug-Flow detention time= (not calculated: outflow precedes inflow)
Center-of-Mass det. time= 13.0 min (855.1 - 842.2)

Volume	Invert	Avail.Storage	Storage Description
#1	92.00'	11,697 cf	**Custom Stage Data (Conic)**Listed below (Recalc)

Elevation (feet)	Surf.Area (sq-ft)	Inc.Store (cubic-feet)	Cum.Store (cubic-feet)	Wet.Area (sq-ft)
92.00	3,857	0	0	3,857
93.00	4,890	4,363	4,363	4,916
94.00	5,986	5,429	9,792	6,043
94.30	6,720	1,905	11,697	6,782

Device	Routing	Invert	Outlet Devices
#1	Discarded	92.00'	**8.270 in/hr Exfiltration over Wetted area**
#2	Primary	93.80'	**27.0 deg x 6.0' long x 1.00' rise Sharp-Crested Vee/Trap Weir** Cv= 2.63 (C= 3.29)

Discarded OutFlow Max=0.83 cfs @ 12.50 hrs HW=92.47' (Free Discharge)
↑—**1=Exfiltration** (Exfiltration Controls 0.83 cfs)

Primary OutFlow Max=0.00 cfs @ 0.00 hrs HW=92.00' TW=0.00' (Dynamic Tailwater)
↑—**2=Sharp-Crested Vee/Trap Weir** (Controls 0.00 cfs)

Pond 2: Pr. Infiltration Basin

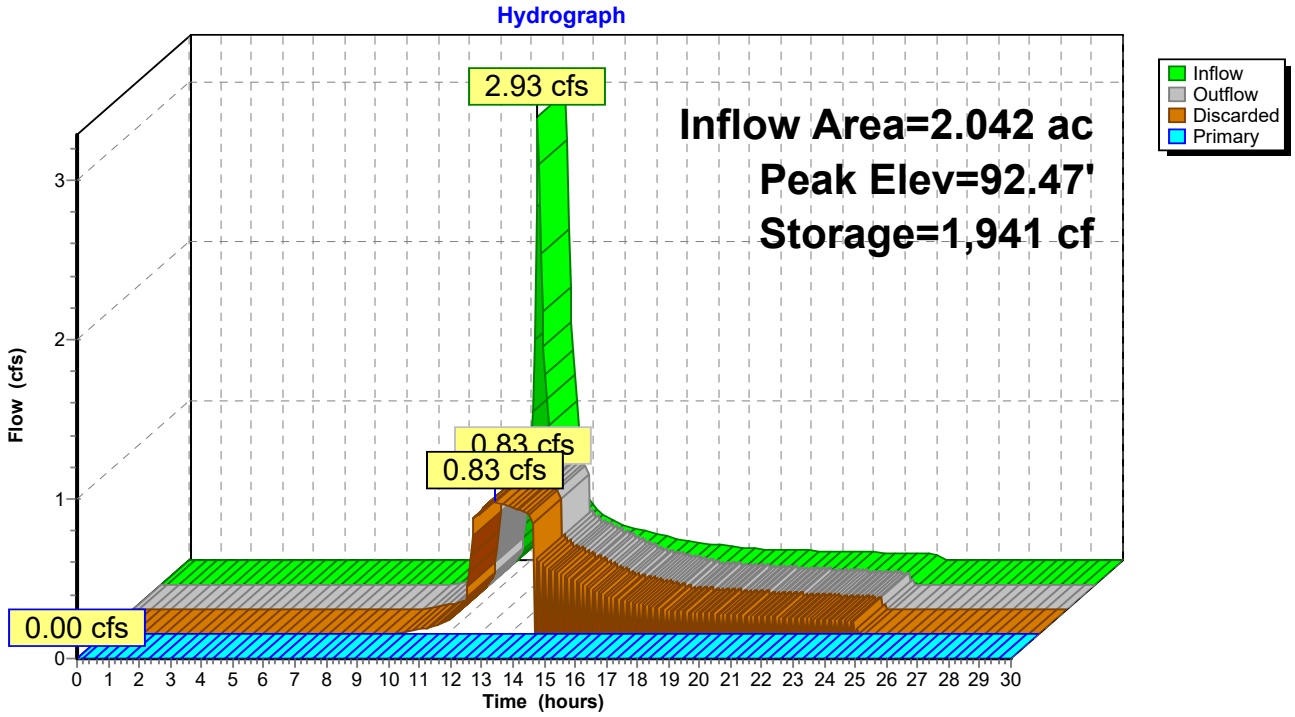

Time span=0.00-30.00 hrs, dt=0.05 hrs, 601 points
Runoff by SCS TR-20 method, UH=SCS, Weighted-CN
Reach routing by Dyn-Stor-Ind method - Pond routing by Dyn-Stor-Ind method

Subcatchment P1: Runoff Area=88,937 sf 73.10% Impervious Runoff Depth=2.64"
Flow Length=220' Tc=7.1 min CN=82 Runoff=5.99 cfs 0.449 af

Subcatchment P2: Runoff Area=27,444 sf 0.00% Impervious Runoff Depth=0.11"
Flow Length=230' Tc=7.8 min CN=39 Runoff=0.01 cfs 0.006 af

Subcatchment P3: Runoff Area=9,097 sf 14.77% Impervious Runoff Depth=0.41"
Flow Length=27' Slope=0.0450 '/' Tc=2.2 min CN=48 Runoff=0.04 cfs 0.007 af

Reach A: Analysis Point "A" Spillway Inflow=0.00 cfs 0.000 af
Outflow=0.00 cfs 0.000 af

Reach B: Analysis Point "B" Bowles Road Swale Inflow=0.01 cfs 0.006 af
Outflow=0.01 cfs 0.006 af

Reach C: Analysis Point "C" East Property Line Inflow=0.04 cfs 0.007 af
Outflow=0.04 cfs 0.007 af

Pond 2: Pr. Infiltration Basin Peak Elev=93.33' Storage=6,044 cf Inflow=5.99 cfs 0.449 af
Discarded=1.01 cfs 0.449 af Primary=0.00 cfs 0.000 af Outflow=1.01 cfs 0.449 af

Total Runoff Area = 2.881 ac Runoff Volume = 0.462 af Average Runoff Depth = 1.92"
47.11% Pervious = 1.357 ac 52.89% Impervious = 1.523 ac

Summary for Subcatchment P1:

Runoff = 5.99 cfs @ 12.10 hrs, Volume= 0.449 af, Depth= 2.64"

Runoff by SCS TR-20 method, UH=SCS, Weighted-CN, Time Span= 0.00-30.00 hrs, dt= 0.05 hrs
Type III 24-hr 10-Year Rainfall=4.50"

Area (sf)	CN	Description
36,387	98	Paved parking, HSG A
28,630	98	Roofs, HSG A
678	30	Woods, Good, HSG A
23,242	39	>75% Grass cover, Good, HSG A
88,937	82	Weighted Average
23,920		26.90% Pervious Area
65,017		73.10% Impervious Area

Tc (min)	Length (feet)	Slope (ft/ft)	Velocity (ft/sec)	Capacity (cfs)	Description
4.8	20	0.0055	0.07		**Sheet Flow, 20 feet short grass** Grass: Short n= 0.150 P2= 2.90"
1.6	50	0.0055	0.52		**Shallow Concentrated Flow, grass 0.5% Slope** Short Grass Pasture Kv= 7.0 fps
0.6	130	0.0350	3.80		**Shallow Concentrated Flow, paved 3.5% Slope** Paved Kv= 20.3 fps
0.1	20	0.3300	4.02		**Shallow Concentrated Flow, grass 33% Slope** Short Grass Pasture Kv= 7.0 fps
7.1	220	Total			

Subcatchment P1:

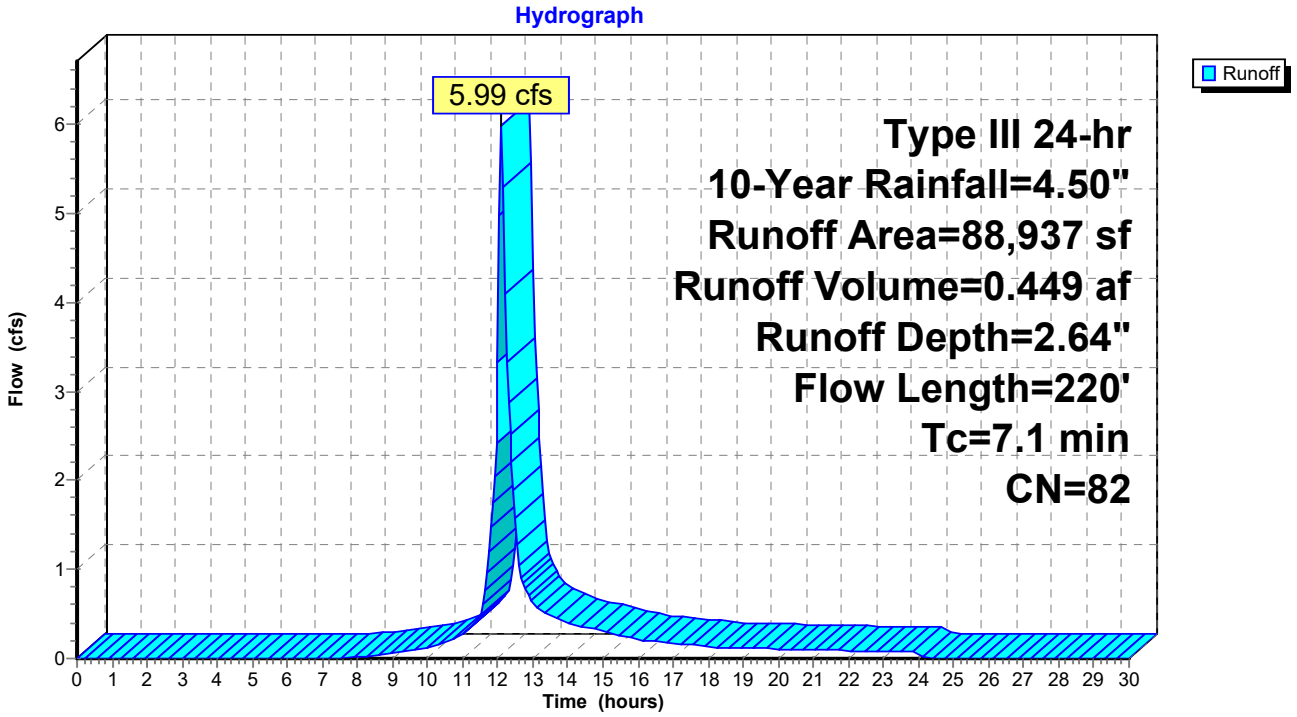

Summary for Subcatchment P2:

Runoff = 0.01 cfs @ 14.74 hrs, Volume= 0.006 af, Depth= 0.11"

Runoff by SCS TR-20 method, UH=SCS, Weighted-CN, Time Span= 0.00-30.00 hrs, dt= 0.05 hrs
Type III 24-hr 10-Year Rainfall=4.50"

Area (sf)	CN	Description
865	30	Woods, Good, HSG A
26,579	39	>75% Grass cover, Good, HSG A
27,444	39	Weighted Average
27,444		100.00% Pervious Area

Tc (min)	Length (feet)	Slope (ft/ft)	Velocity (ft/sec)	Capacity (cfs)	Description
3.4	20	0.0130	0.10		**Sheet Flow, 20 feet grass** Grass: Short n= 0.150 P2= 2.90"
4.4	210	0.0130	0.80		**Shallow Concentrated Flow, Grass 1.3% Slope** Short Grass Pasture Kv= 7.0 fps
7.8	230	Total			

Subcatchment P2:

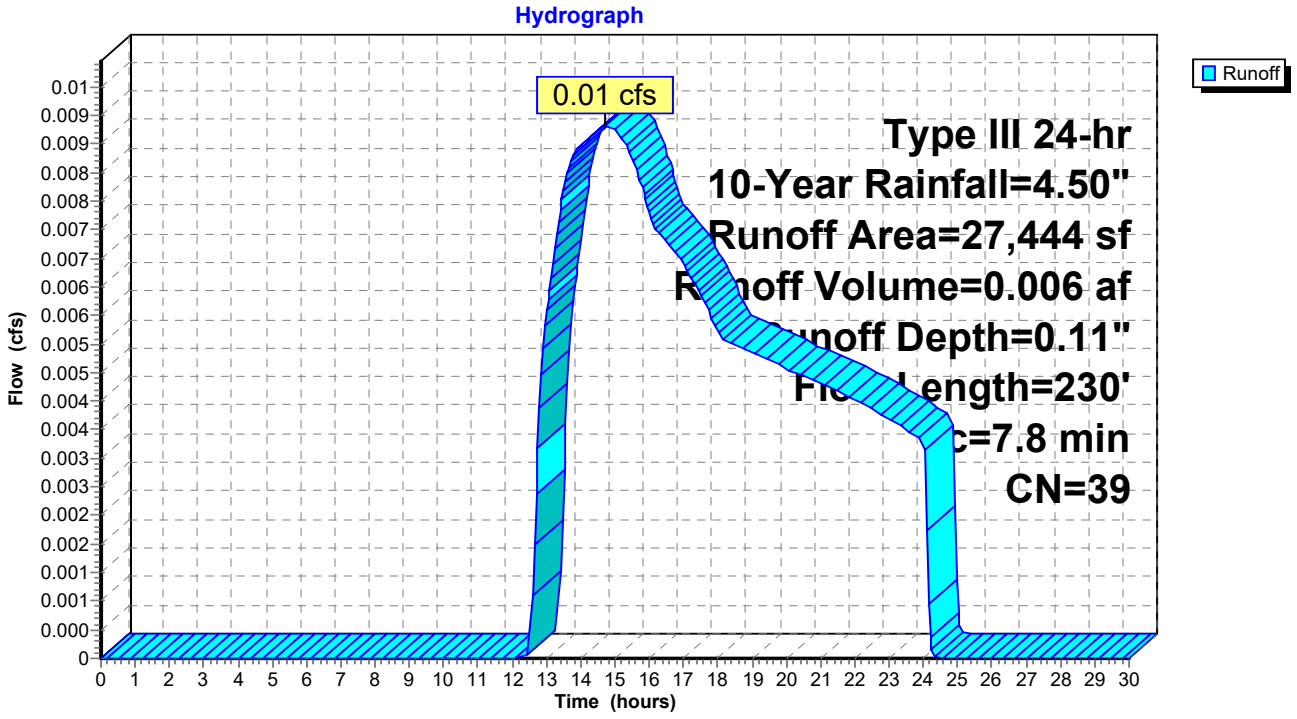

Summary for Subcatchment P3:

[49] Hint: Tc<2dt may require smaller dt

Runoff = 0.04 cfs @ 12.11 hrs, Volume= 0.007 af, Depth= 0.41"

Runoff by SCS TR-20 method, UH=SCS, Weighted-CN, Time Span= 0.00-30.00 hrs, dt= 0.05 hrs
Type III 24-hr 10-Year Rainfall=4.50"

Area (sf)	CN	Description
1,344	98	Paved parking, HSG A
7,753	39	>75% Grass cover, Good, HSG A
9,097	48	Weighted Average
7,753		85.23% Pervious Area
1,344		14.77% Impervious Area

Tc (min)	Length (feet)	Slope (ft/ft)	Velocity (ft/sec)	Capacity (cfs)	Description
2.1	20	0.0450	0.16		**Sheet Flow, 20 feet grass** Grass: Short n= 0.150 P2= 2.90"
0.1	7	0.0450	1.48		**Shallow Concentrated Flow, Grass 4.5% Slope** Short Grass Pasture Kv= 7.0 fps
2.2	27	Total			

Subcatchment P3:

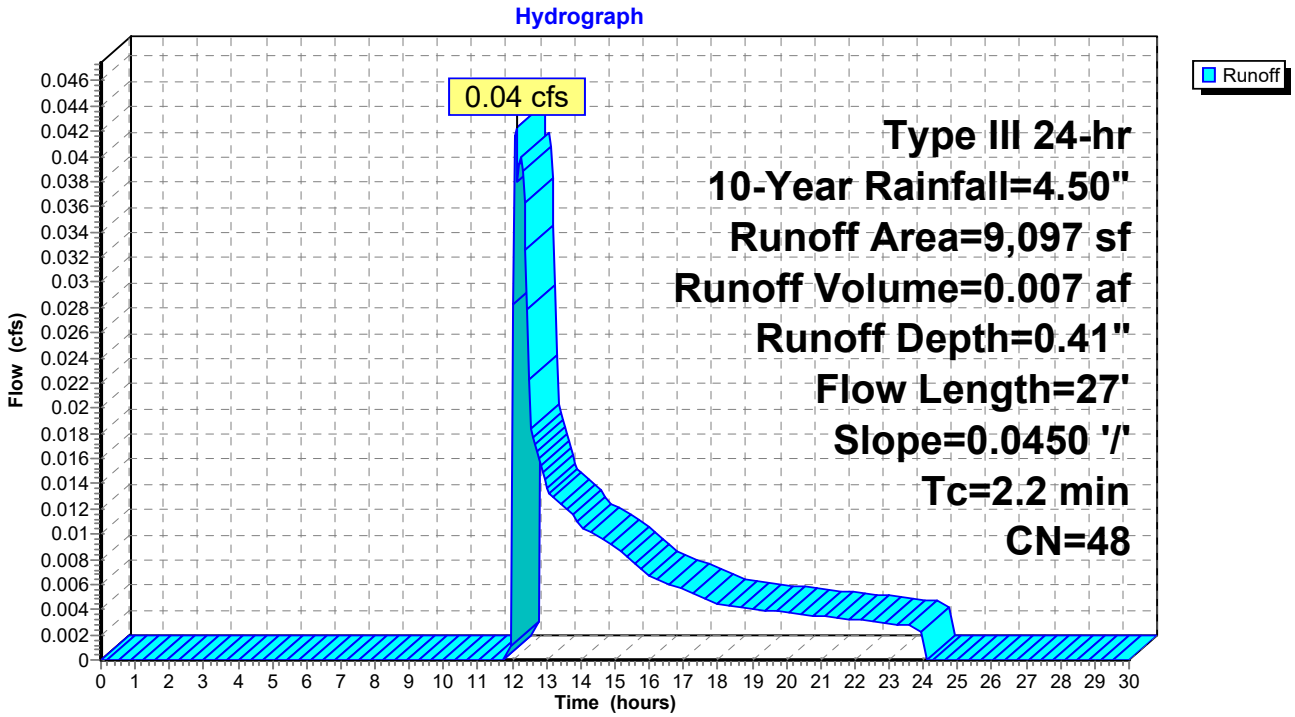

Summary for Reach A: Analysis Point "A" Spillway

[40] Hint: Not Described (Outflow=Inflow)

Inflow Area = 2.042 ac, 73.10% Impervious, Inflow Depth = 0.00" for 10-Year event
Inflow = 0.00 cfs @ 0.00 hrs, Volume= 0.000 af
Outflow = 0.00 cfs @ 0.00 hrs, Volume= 0.000 af, Atten= 0%, Lag= 0.0 min

Routing by Dyn-Stor-Ind method, Time Span= 0.00-30.00 hrs, dt= 0.05 hrs

Reach A: Analysis Point "A" Spillway

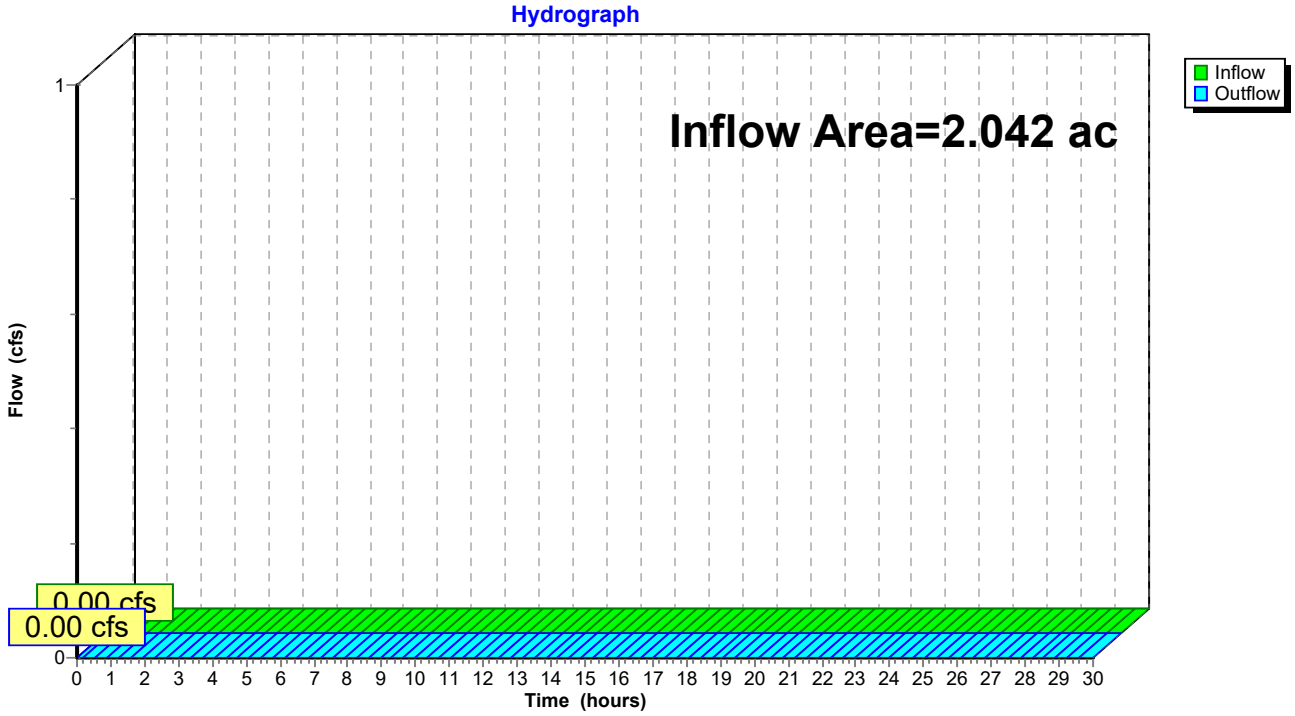

Summary for Reach B: Analysis Point "B" Bowles Road Swale

[40] Hint: Not Described (Outflow=Inflow)

Inflow Area = 0.630 ac, 0.00% Impervious, Inflow Depth = 0.11" for 10-Year event
Inflow = 0.01 cfs @ 14.74 hrs, Volume= 0.006 af
Outflow = 0.01 cfs @ 14.74 hrs, Volume= 0.006 af, Atten= 0%, Lag= 0.0 min

Routing by Dyn-Stor-Ind method, Time Span= 0.00-30.00 hrs, dt= 0.05 hrs

Reach B: Analysis Point "B" Bowles Road Swale

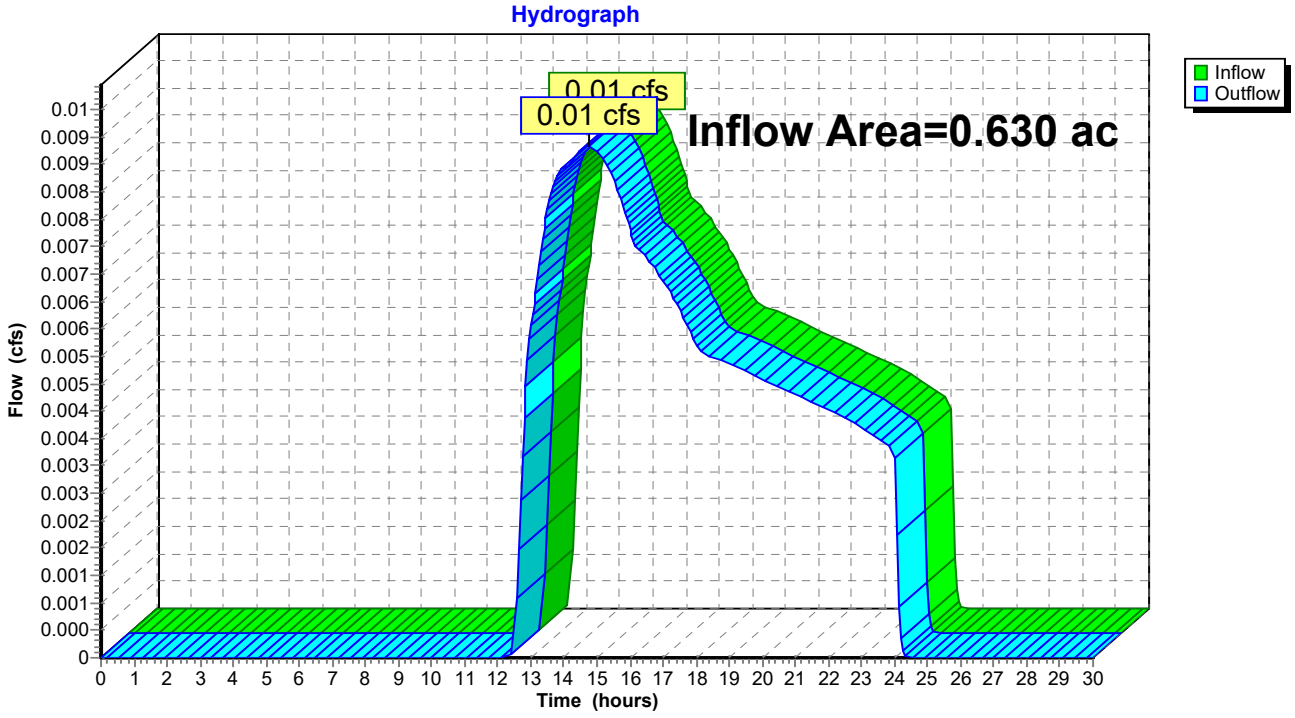

Summary for Reach C: Analysis Point "C" East Property Line

[40] Hint: Not Described (Outflow=Inflow)

Inflow Area = 0.209 ac, 14.77% Impervious, Inflow Depth = 0.41" for 10-Year event
Inflow = 0.04 cfs @ 12.11 hrs, Volume= 0.007 af
Outflow = 0.04 cfs @ 12.11 hrs, Volume= 0.007 af, Atten= 0%, Lag= 0.0 min

Routing by Dyn-Stor-Ind method, Time Span= 0.00-30.00 hrs, dt= 0.05 hrs

Reach C: Analysis Point "C" East Property Line

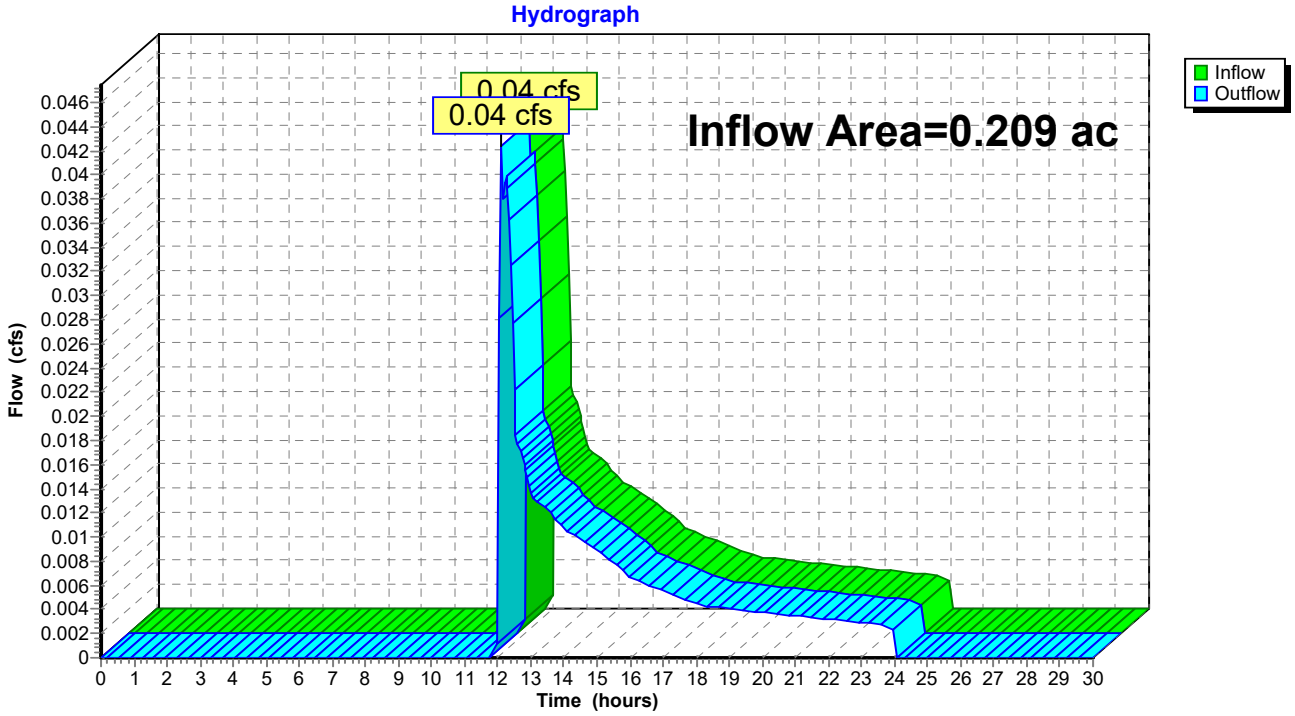

Summary for Pond 2: Pr. Infiltration Basin

[87] Warning: Oscillations may require smaller dt or Finer Routing (severity=79)

Inflow Area = 2.042 ac, 73.10% Impervious, Inflow Depth = 2.64" for 10-Year event
Inflow = 5.99 cfs @ 12.10 hrs, Volume= 0.449 af
Outflow = 1.01 cfs @ 12.61 hrs, Volume= 0.449 af, Atten= 83%, Lag= 30.6 min
Discarded = 1.01 cfs @ 12.61 hrs, Volume= 0.449 af
Primary = 0.00 cfs @ 0.00 hrs, Volume= 0.000 af

Routing by Dyn-Stor-Ind method, Time Span= 0.00-30.00 hrs, dt= 0.05 hrs
Peak Elev= 93.33' @ 12.61 hrs Surf.Area= 5,241 sf Storage= 6,044 cf

Plug-Flow detention time= (not calculated: outflow precedes inflow)
Center-of-Mass det. time= 44.2 min (866.0 - 821.7)

Volume	Invert	Avail.Storage	Storage Description
#1	92.00'	11,697 cf	**Custom Stage Data (Conic)**Listed below (Recalc)

Elevation (feet)	Surf.Area (sq-ft)	Inc.Store (cubic-feet)	Cum.Store (cubic-feet)	Wet.Area (sq-ft)
92.00	3,857	0	0	3,857
93.00	4,890	4,363	4,363	4,916
94.00	5,986	5,429	9,792	6,043
94.30	6,720	1,905	11,697	6,782

Device	Routing	Invert	Outlet Devices
#1	Discarded	92.00'	**8.270 in/hr Exfiltration over Wetted area**
#2	Primary	93.80'	**27.0 deg x 6.0' long x 1.00' rise Sharp-Crested Vee/Trap Weir** Cv= 2.63 (C= 3.29)

Discarded OutFlow Max=1.01 cfs @ 12.61 hrs HW=93.33' (Free Discharge)
↑—**1=Exfiltration** (Exfiltration Controls 1.01 cfs)

Primary OutFlow Max=0.00 cfs @ 0.00 hrs HW=92.00' TW=0.00' (Dynamic Tailwater)
↑—**2=Sharp-Crested Vee/Trap Weir** (Controls 0.00 cfs)

Pond 2: Pr. Infiltration Basin

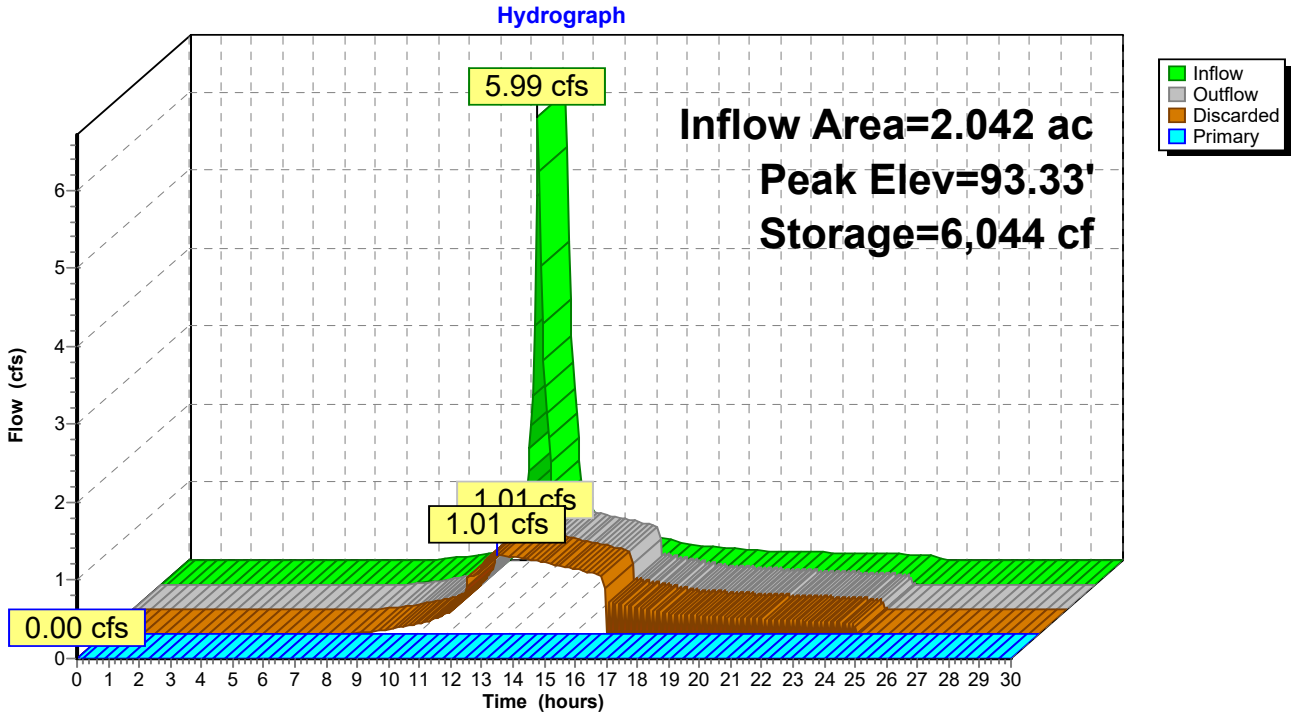

Time span=0.00-30.00 hrs, dt=0.05 hrs, 601 points
Runoff by SCS TR-20 method, UH=SCS, Weighted-CN
Reach routing by Dyn-Stor-Ind method - Pond routing by Dyn-Stor-Ind method

Subcatchment P1: Runoff Area=88,937 sf 73.10% Impervious Runoff Depth=3.26"
Flow Length=220' Tc=7.1 min CN=82 Runoff=7.39 cfs 0.554 af

Subcatchment P2: Runoff Area=27,444 sf 0.00% Impervious Runoff Depth=0.24"
Flow Length=230' Tc=7.8 min CN=39 Runoff=0.04 cfs 0.013 af

Subcatchment P3: Runoff Area=9,097 sf 14.77% Impervious Runoff Depth=0.66"
Flow Length=27' Slope=0.0450 '/' Tc=2.2 min CN=48 Runoff=0.11 cfs 0.012 af

Reach A: Analysis Point "A" Spillway Inflow=0.00 cfs 0.000 af
Outflow=0.00 cfs 0.000 af

Reach B: Analysis Point "B" Bowles Road Swale Inflow=0.04 cfs 0.013 af
Outflow=0.04 cfs 0.013 af

Reach C: Analysis Point "C" East Property Line Inflow=0.11 cfs 0.012 af
Outflow=0.11 cfs 0.012 af

Pond 2: Pr. Infiltration Basin Peak Elev=93.70' Storage=8,052 cf Inflow=7.39 cfs 0.554 af
Discarded=1.09 cfs 0.554 af Primary=0.00 cfs 0.000 af Outflow=1.09 cfs 0.554 af

Total Runoff Area = 2.881 ac Runoff Volume = 0.579 af Average Runoff Depth = 2.41"
47.11% Pervious = 1.357 ac 52.89% Impervious = 1.523 ac

Summary for Subcatchment P1:

Runoff = 7.39 cfs @ 12.10 hrs, Volume= 0.554 af, Depth= 3.26"

Runoff by SCS TR-20 method, UH=SCS, Weighted-CN, Time Span= 0.00-30.00 hrs, dt= 0.05 hrs
Type III 24-hr 25-Year Rainfall=5.20"

Area (sf)	CN	Description
36,387	98	Paved parking, HSG A
28,630	98	Roofs, HSG A
678	30	Woods, Good, HSG A
23,242	39	>75% Grass cover, Good, HSG A
88,937	82	Weighted Average
23,920		26.90% Pervious Area
65,017		73.10% Impervious Area

Tc (min)	Length (feet)	Slope (ft/ft)	Velocity (ft/sec)	Capacity (cfs)	Description
4.8	20	0.0055	0.07		**Sheet Flow, 20 feet short grass** Grass: Short n= 0.150 P2= 2.90"
1.6	50	0.0055	0.52		**Shallow Concentrated Flow, grass 0.5% Slope** Short Grass Pasture Kv= 7.0 fps
0.6	130	0.0350	3.80		**Shallow Concentrated Flow, paved 3.5% Slope** Paved Kv= 20.3 fps
0.1	20	0.3300	4.02		**Shallow Concentrated Flow, grass 33% Slope** Short Grass Pasture Kv= 7.0 fps
7.1	220	Total			

Subcatchment P1:

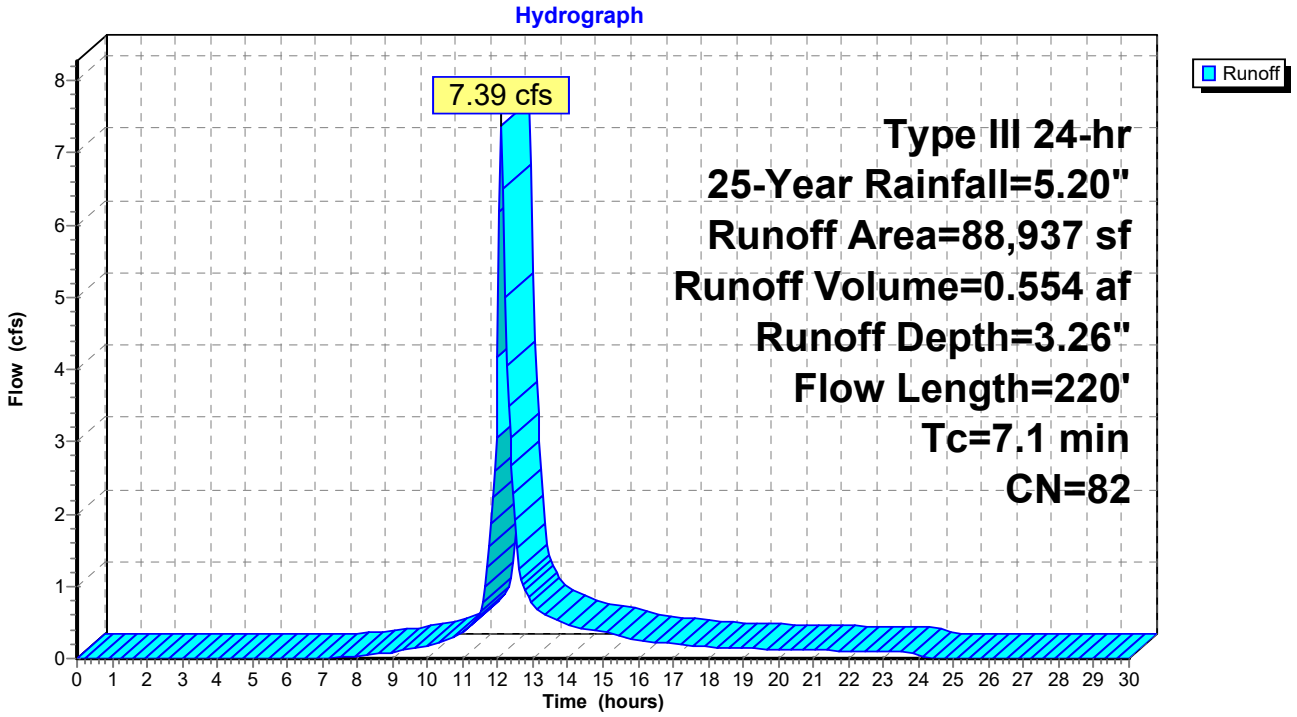

Summary for Subcatchment P2:

Runoff = 0.04 cfs @ 12.47 hrs, Volume= 0.013 af, Depth= 0.24"

Runoff by SCS TR-20 method, UH=SCS, Weighted-CN, Time Span= 0.00-30.00 hrs, dt= 0.05 hrs
Type III 24-hr 25-Year Rainfall=5.20"

Area (sf)	CN	Description
865	30	Woods, Good, HSG A
26,579	39	>75% Grass cover, Good, HSG A
27,444	39	Weighted Average
27,444		100.00% Pervious Area

Tc (min)	Length (feet)	Slope (ft/ft)	Velocity (ft/sec)	Capacity (cfs)	Description
3.4	20	0.0130	0.10		**Sheet Flow, 20 feet grass** Grass: Short n= 0.150 P2= 2.90"
4.4	210	0.0130	0.80		**Shallow Concentrated Flow, Grass 1.3% Slope** Short Grass Pasture Kv= 7.0 fps
7.8	230	Total			

Subcatchment P2:

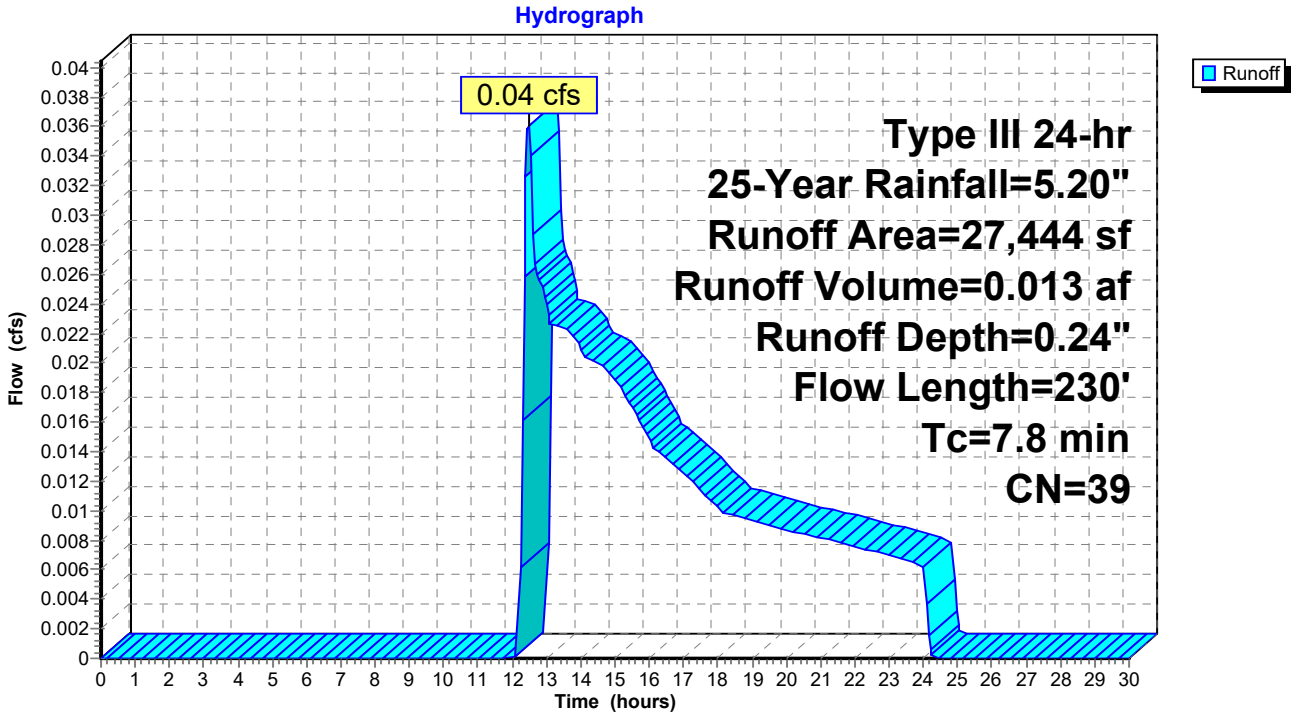

Summary for Subcatchment P3:

[49] Hint: Tc<2dt may require smaller dt

Runoff = 0.11 cfs @ 12.07 hrs, Volume= 0.012 af, Depth= 0.66"

Runoff by SCS TR-20 method, UH=SCS, Weighted-CN, Time Span= 0.00-30.00 hrs, dt= 0.05 hrs
Type III 24-hr 25-Year Rainfall=5.20"

Area (sf)	CN	Description
1,344	98	Paved parking, HSG A
7,753	39	>75% Grass cover, Good, HSG A
9,097	48	Weighted Average
7,753		85.23% Pervious Area
1,344		14.77% Impervious Area

Tc (min)	Length (feet)	Slope (ft/ft)	Velocity (ft/sec)	Capacity (cfs)	Description
2.1	20	0.0450	0.16		**Sheet Flow, 20 feet grass** Grass: Short n= 0.150 P2= 2.90"
0.1	7	0.0450	1.48		**Shallow Concentrated Flow, Grass 4.5% Slope** Short Grass Pasture Kv= 7.0 fps
2.2	27	Total			

Subcatchment P3:

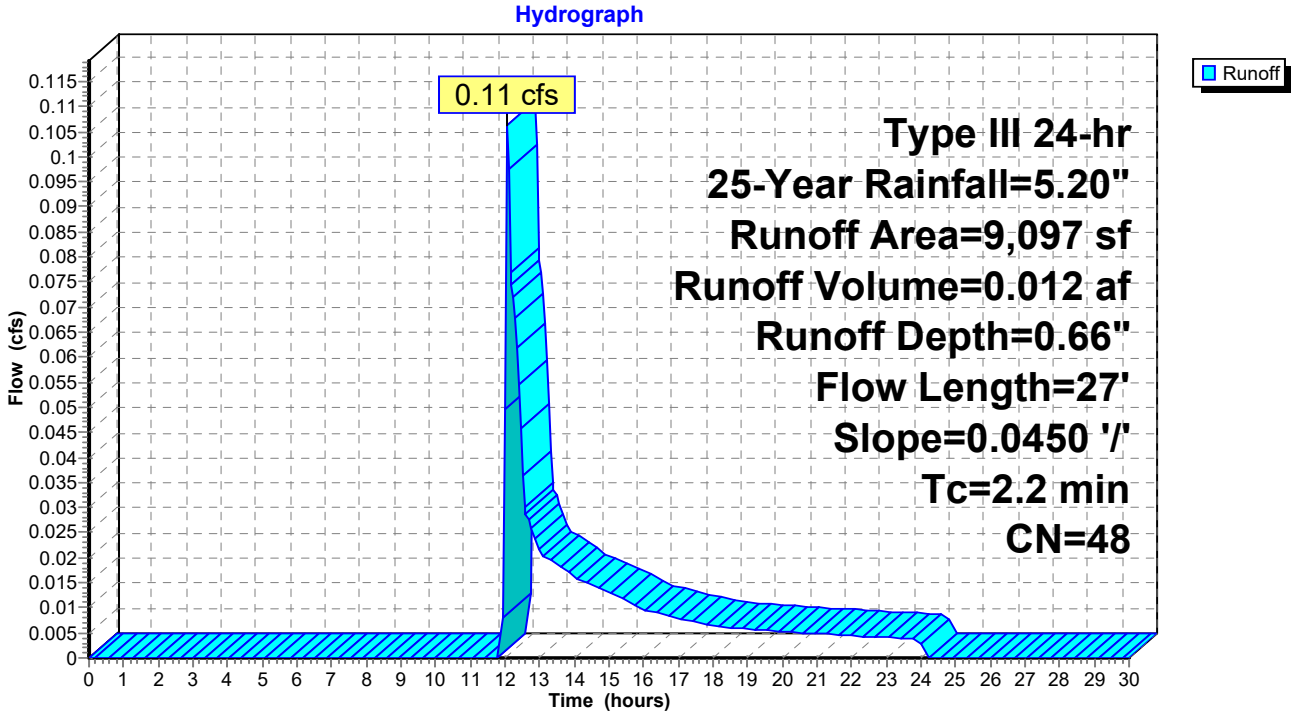

Summary for Reach A: Analysis Point "A" Spillway

[40] Hint: Not Described (Outflow=Inflow)

Inflow Area = 2.042 ac, 73.10% Impervious, Inflow Depth = 0.00" for 25-Year event
Inflow = 0.00 cfs @ 0.00 hrs, Volume= 0.000 af
Outflow = 0.00 cfs @ 0.00 hrs, Volume= 0.000 af, Atten= 0%, Lag= 0.0 min

Routing by Dyn-Stor-Ind method, Time Span= 0.00-30.00 hrs, dt= 0.05 hrs

Reach A: Analysis Point "A" Spillway

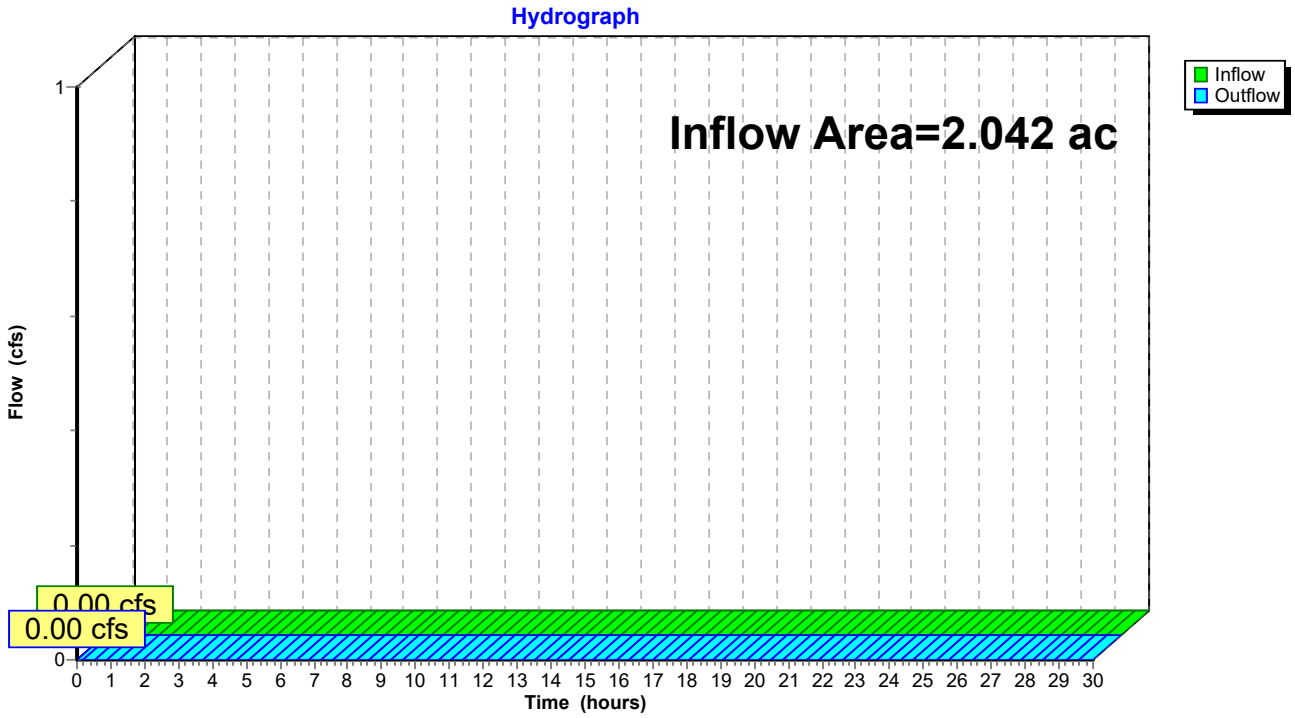

Summary for Reach B: Analysis Point "B" Bowles Road Swale

[40] Hint: Not Described (Outflow=Inflow)

Inflow Area = 0.630 ac, 0.00% Impervious, Inflow Depth = 0.24" for 25-Year event
Inflow = 0.04 cfs @ 12.47 hrs, Volume= 0.013 af
Outflow = 0.04 cfs @ 12.47 hrs, Volume= 0.013 af, Atten= 0%, Lag= 0.0 min

Routing by Dyn-Stor-Ind method, Time Span= 0.00-30.00 hrs, dt= 0.05 hrs

Reach B: Analysis Point "B" Bowles Road Swale

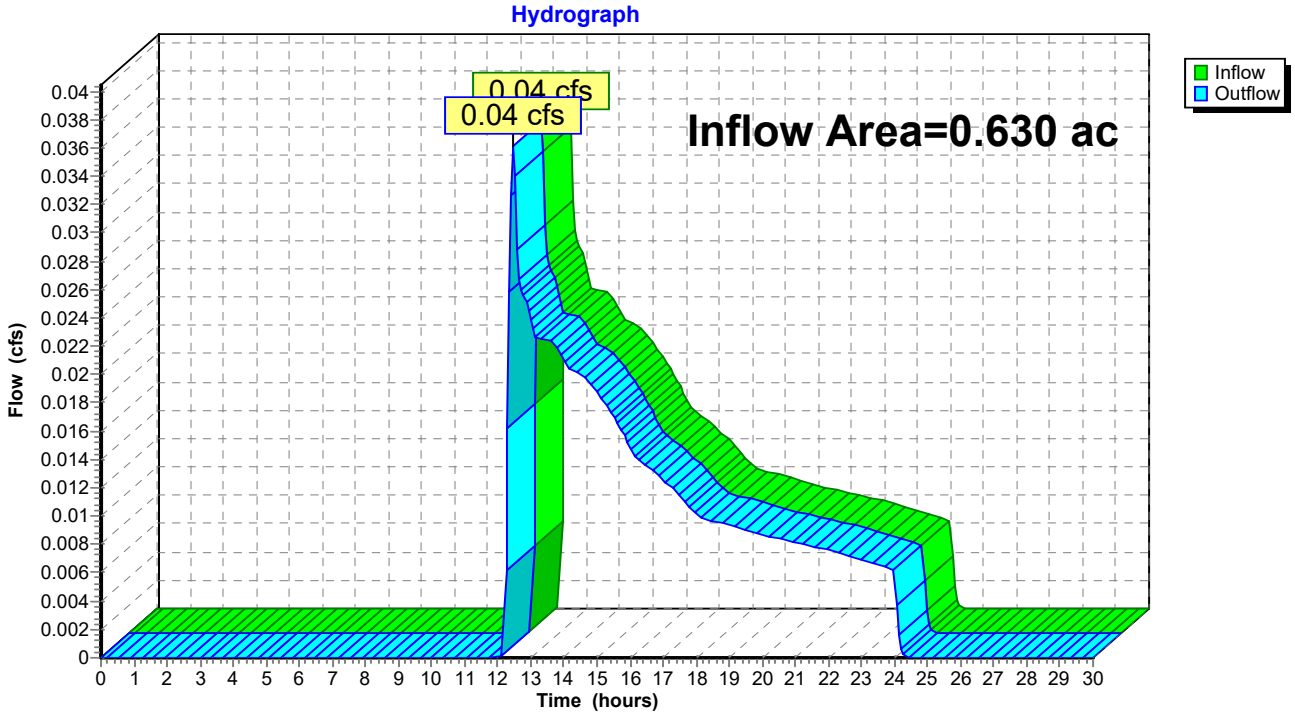

Summary for Reach C: Analysis Point "C" East Property Line

[40] Hint: Not Described (Outflow=Inflow)

Inflow Area = 0.209 ac, 14.77% Impervious, Inflow Depth = 0.66" for 25-Year event
Inflow = 0.11 cfs @ 12.07 hrs, Volume= 0.012 af
Outflow = 0.11 cfs @ 12.07 hrs, Volume= 0.012 af, Atten= 0%, Lag= 0.0 min

Routing by Dyn-Stor-Ind method, Time Span= 0.00-30.00 hrs, dt= 0.05 hrs

Reach C: Analysis Point "C" East Property Line

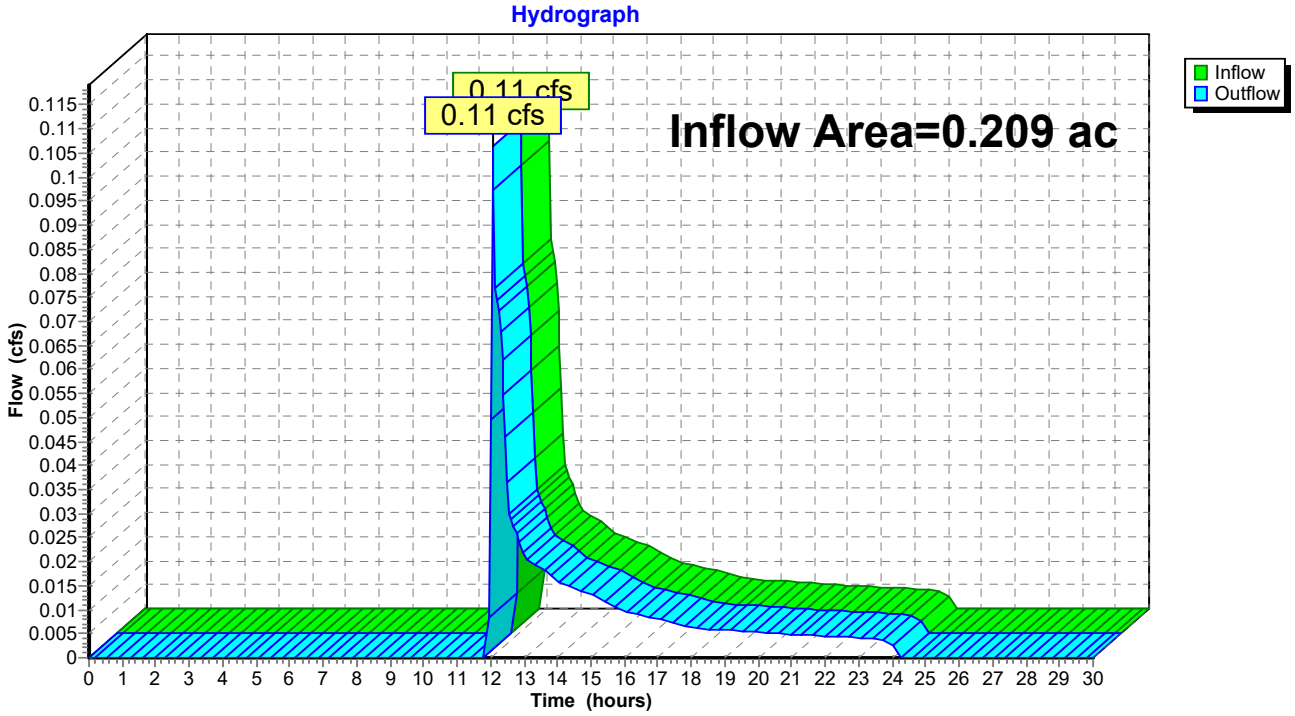

Summary for Pond 2: Pr. Infiltration Basin

[87] Warning: Oscillations may require smaller dt or Finer Routing (severity=70)

Inflow Area = 2.042 ac, 73.10% Impervious, Inflow Depth = 3.26" for 25-Year event
Inflow = 7.39 cfs @ 12.10 hrs, Volume= 0.554 af
Outflow = 1.09 cfs @ 12.66 hrs, Volume= 0.554 af, Atten= 85%, Lag= 33.3 min
Discarded = 1.09 cfs @ 12.66 hrs, Volume= 0.554 af
Primary = 0.00 cfs @ 0.00 hrs, Volume= 0.000 af

Routing by Dyn-Stor-Ind method, Time Span= 0.00-30.00 hrs, dt= 0.05 hrs
Peak Elev= 93.70' @ 12.66 hrs Surf.Area= 5,646 sf Storage= 8,052 cf

Plug-Flow detention time= (not calculated: outflow precedes inflow)
Center-of-Mass det. time= 58.2 min (873.9 - 815.7)

Volume	Invert	Avail.Storage	Storage Description
#1	92.00'	11,697 cf	**Custom Stage Data (Conic)**Listed below (Recalc)

Elevation (feet)	Surf.Area (sq-ft)	Inc.Store (cubic-feet)	Cum.Store (cubic-feet)	Wet.Area (sq-ft)
92.00	3,857	0	0	3,857
93.00	4,890	4,363	4,363	4,916
94.00	5,986	5,429	9,792	6,043
94.30	6,720	1,905	11,697	6,782

Device	Routing	Invert	Outlet Devices
#1	Discarded	92.00'	**8.270 in/hr Exfiltration over Wetted area**
#2	Primary	93.80'	**27.0 deg x 6.0' long x 1.00' rise Sharp-Crested Vee/Trap Weir** Cv= 2.63 (C= 3.29)

Discarded OutFlow Max=1.09 cfs @ 12.66 hrs HW=93.70' (Free Discharge)
↑—**1=Exfiltration** (Exfiltration Controls 1.09 cfs)

Primary OutFlow Max=0.00 cfs @ 0.00 hrs HW=92.00' TW=0.00' (Dynamic Tailwater)
↑—**2=Sharp-Crested Vee/Trap Weir** (Controls 0.00 cfs)

Pond 2: Pr. Infiltration Basin

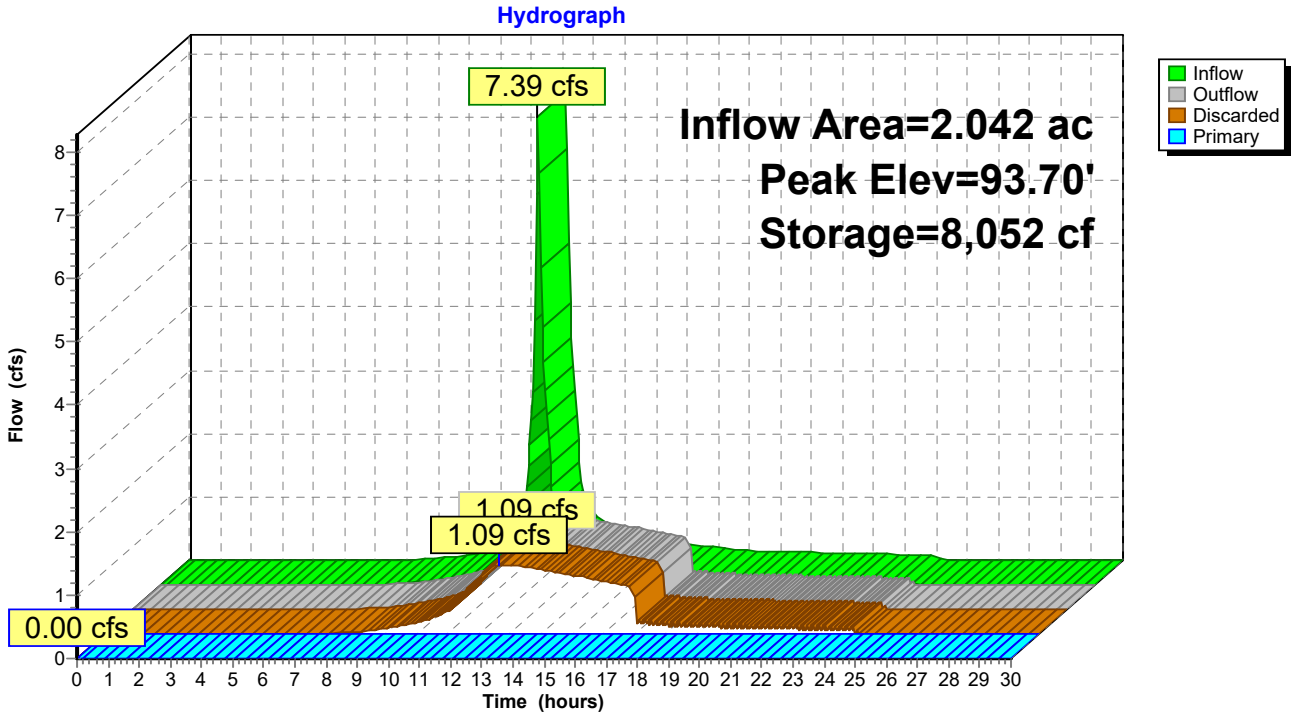

Time span=0.00-30.00 hrs, dt=0.05 hrs, 601 points
Runoff by SCS TR-20 method, UH=SCS, Weighted-CN
Reach routing by Dyn-Stor-Ind method - Pond routing by Dyn-Stor-Ind method

Subcatchment P1: Runoff Area=88,937 sf 73.10% Impervious Runoff Depth=4.45"
Flow Length=220' Tc=7.1 min CN=82 Runoff=10.00 cfs 0.757 af

Subcatchment P2: Runoff Area=27,444 sf 0.00% Impervious Runoff Depth=0.60"
Flow Length=230' Tc=7.8 min CN=39 Runoff=0.17 cfs 0.031 af

Subcatchment P3: Runoff Area=9,097 sf 14.77% Impervious Runoff Depth=1.24"
Flow Length=27' Slope=0.0450 '/' Tc=2.2 min CN=48 Runoff=0.27 cfs 0.022 af

Reach A: Analysis Point "A" Spillway Inflow=2.31 cfs 0.076 af
Outflow=2.31 cfs 0.076 af

Reach B: Analysis Point "B" Bowles Road Swale Inflow=0.17 cfs 0.031 af
Outflow=0.17 cfs 0.031 af

Reach C: Analysis Point "C" East Property Line Inflow=0.27 cfs 0.022 af
Outflow=0.27 cfs 0.022 af

Pond 2: Pr. Infiltration Basin Peak Elev=94.04' Storage=10,022 cf Inflow=10.00 cfs 0.757 af
Discarded=1.17 cfs 0.682 af Primary=2.31 cfs 0.076 af Outflow=3.48 cfs 0.758 af

Total Runoff Area = 2.881 ac Runoff Volume = 0.810 af Average Runoff Depth = 3.37"
47.11% Pervious = 1.357 ac 52.89% Impervious = 1.523 ac

Summary for Subcatchment P1:

Runoff = 10.00 cfs @ 12.10 hrs, Volume= 0.757 af, Depth= 4.45"

Runoff by SCS TR-20 method, UH=SCS, Weighted-CN, Time Span= 0.00-30.00 hrs, dt= 0.05 hrs
Type III 24-hr 100-Year Rainfall=6.50"

Area (sf)	CN	Description
36,387	98	Paved parking, HSG A
28,630	98	Roofs, HSG A
678	30	Woods, Good, HSG A
23,242	39	>75% Grass cover, Good, HSG A
88,937	82	Weighted Average
23,920		26.90% Pervious Area
65,017		73.10% Impervious Area

Tc (min)	Length (feet)	Slope (ft/ft)	Velocity (ft/sec)	Capacity (cfs)	Description
4.8	20	0.0055	0.07		**Sheet Flow, 20 feet short grass** Grass: Short n= 0.150 P2= 2.90"
1.6	50	0.0055	0.52		**Shallow Concentrated Flow, grass 0.5% Slope** Short Grass Pasture Kv= 7.0 fps
0.6	130	0.0350	3.80		**Shallow Concentrated Flow, paved 3.5% Slope** Paved Kv= 20.3 fps
0.1	20	0.3300	4.02		**Shallow Concentrated Flow, grass 33% Slope** Short Grass Pasture Kv= 7.0 fps
7.1	220	Total			

Subcatchment P1:

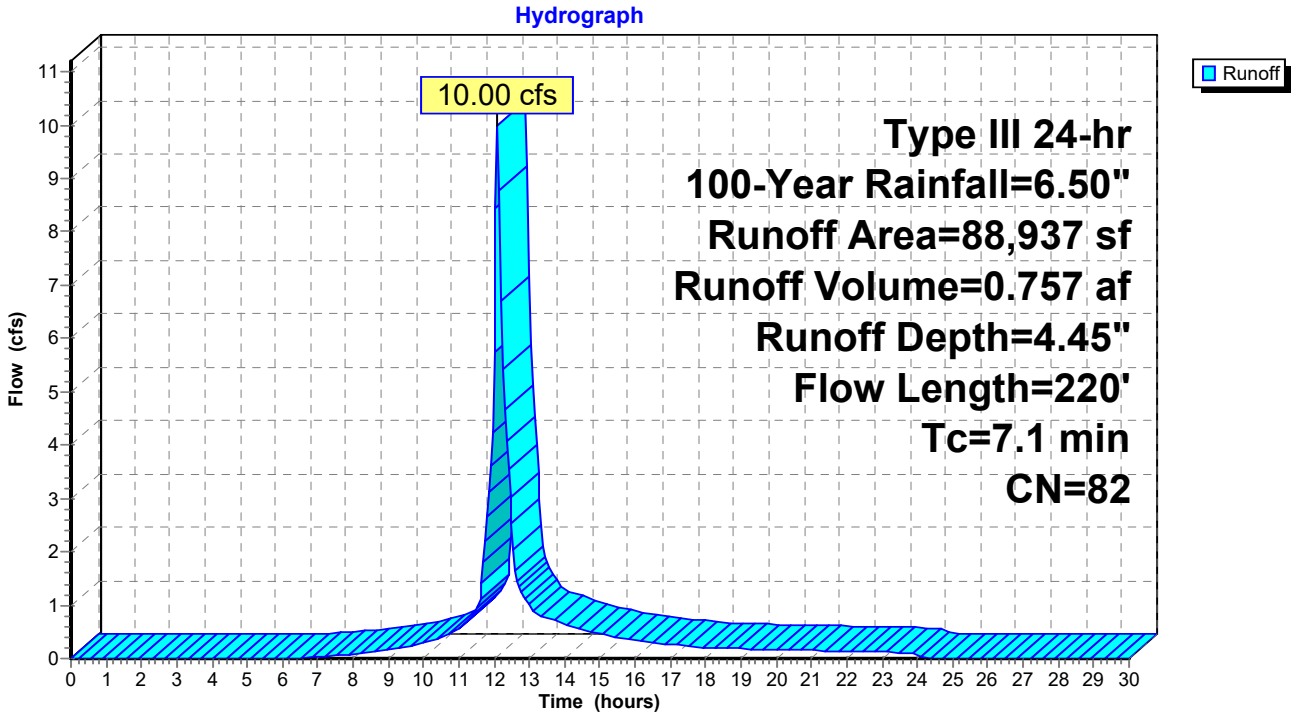

Summary for Subcatchment P2:

Runoff = 0.17 cfs @ 12.32 hrs, Volume= 0.031 af, Depth= 0.60"

Runoff by SCS TR-20 method, UH=SCS, Weighted-CN, Time Span= 0.00-30.00 hrs, dt= 0.05 hrs
Type III 24-hr 100-Year Rainfall=6.50"

Area (sf)	CN	Description
865	30	Woods, Good, HSG A
26,579	39	>75% Grass cover, Good, HSG A
27,444	39	Weighted Average
27,444		100.00% Pervious Area

Tc (min)	Length (feet)	Slope (ft/ft)	Velocity (ft/sec)	Capacity (cfs)	Description
3.4	20	0.0130	0.10		**Sheet Flow, 20 feet grass** Grass: Short n= 0.150 P2= 2.90"
4.4	210	0.0130	0.80		**Shallow Concentrated Flow, Grass 1.3% Slope** Short Grass Pasture Kv= 7.0 fps
7.8	230	Total			

Subcatchment P2:

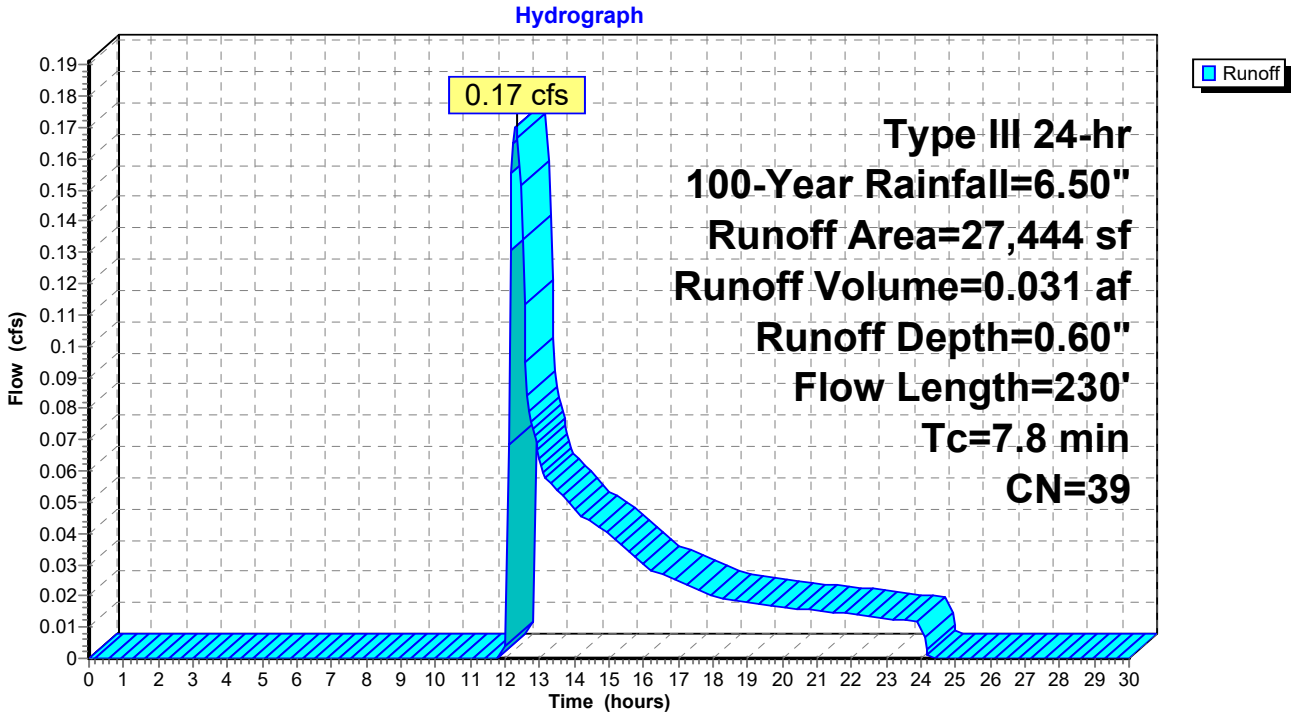

Summary for Subcatchment P3:

[49] Hint: Tc<2dt may require smaller dt

Runoff = 0.27 cfs @ 12.06 hrs, Volume= 0.022 af, Depth= 1.24"

Runoff by SCS TR-20 method, UH=SCS, Weighted-CN, Time Span= 0.00-30.00 hrs, dt= 0.05 hrs
Type III 24-hr 100-Year Rainfall=6.50"

Area (sf)	CN	Description
1,344	98	Paved parking, HSG A
7,753	39	>75% Grass cover, Good, HSG A
9,097	48	Weighted Average
7,753		85.23% Pervious Area
1,344		14.77% Impervious Area

Tc (min)	Length (feet)	Slope (ft/ft)	Velocity (ft/sec)	Capacity (cfs)	Description
2.1	20	0.0450	0.16		**Sheet Flow, 20 feet grass** Grass: Short n= 0.150 P2= 2.90"
0.1	7	0.0450	1.48		**Shallow Concentrated Flow, Grass 4.5% Slope** Short Grass Pasture Kv= 7.0 fps
2.2	27	Total			

Subcatchment P3:

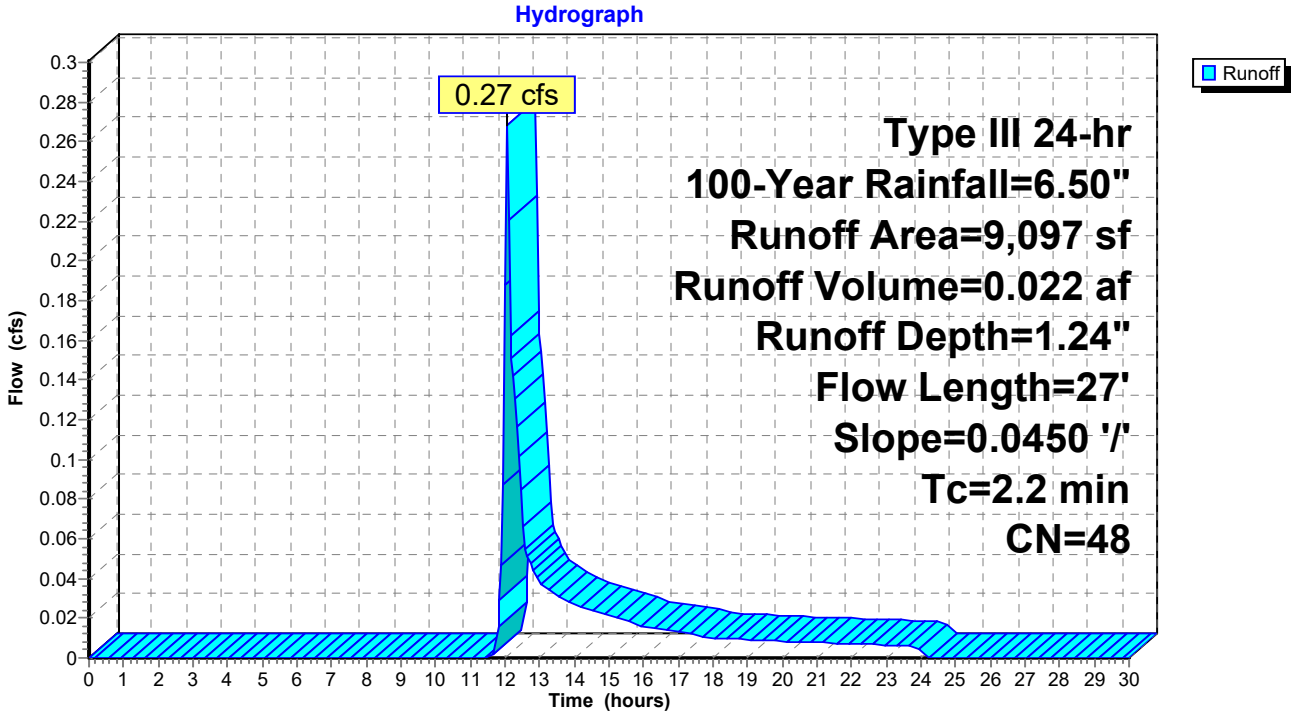

Summary for Reach A: Analysis Point "A" Spillway

[40] Hint: Not Described (Outflow=Inflow)

Inflow Area = 2.042 ac, 73.10% Impervious, Inflow Depth = 0.45" for 100-Year event
Inflow = 2.31 cfs @ 12.41 hrs, Volume= 0.076 af
Outflow = 2.31 cfs @ 12.41 hrs, Volume= 0.076 af, Atten= 0%, Lag= 0.0 min

Routing by Dyn-Stor-Ind method, Time Span= 0.00-30.00 hrs, dt= 0.05 hrs

Reach A: Analysis Point "A" Spillway

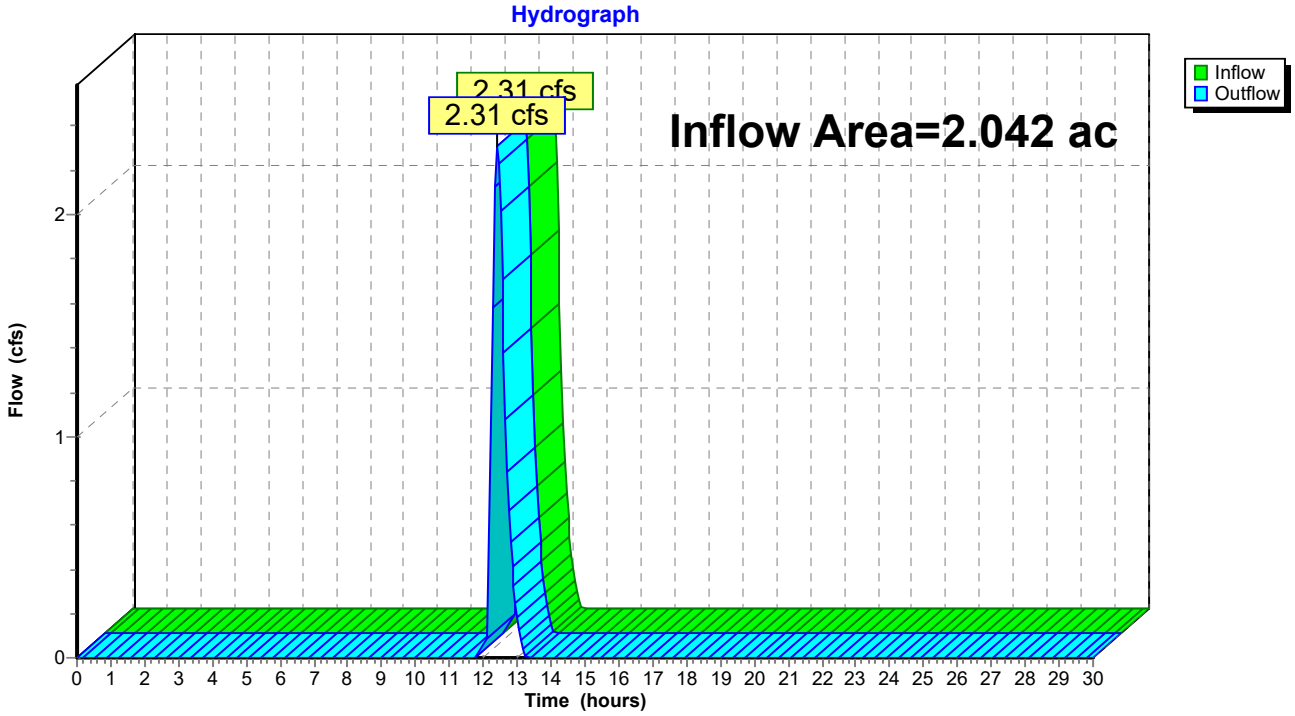

Summary for Reach B: Analysis Point "B" Bowles Road Swale

[40] Hint: Not Described (Outflow=Inflow)

Inflow Area = 0.630 ac, 0.00% Impervious, Inflow Depth = 0.60" for 100-Year event
Inflow = 0.17 cfs @ 12.32 hrs, Volume= 0.031 af
Outflow = 0.17 cfs @ 12.32 hrs, Volume= 0.031 af, Atten= 0%, Lag= 0.0 min

Routing by Dyn-Stor-Ind method, Time Span= 0.00-30.00 hrs, dt= 0.05 hrs

Reach B: Analysis Point "B" Bowles Road Swale

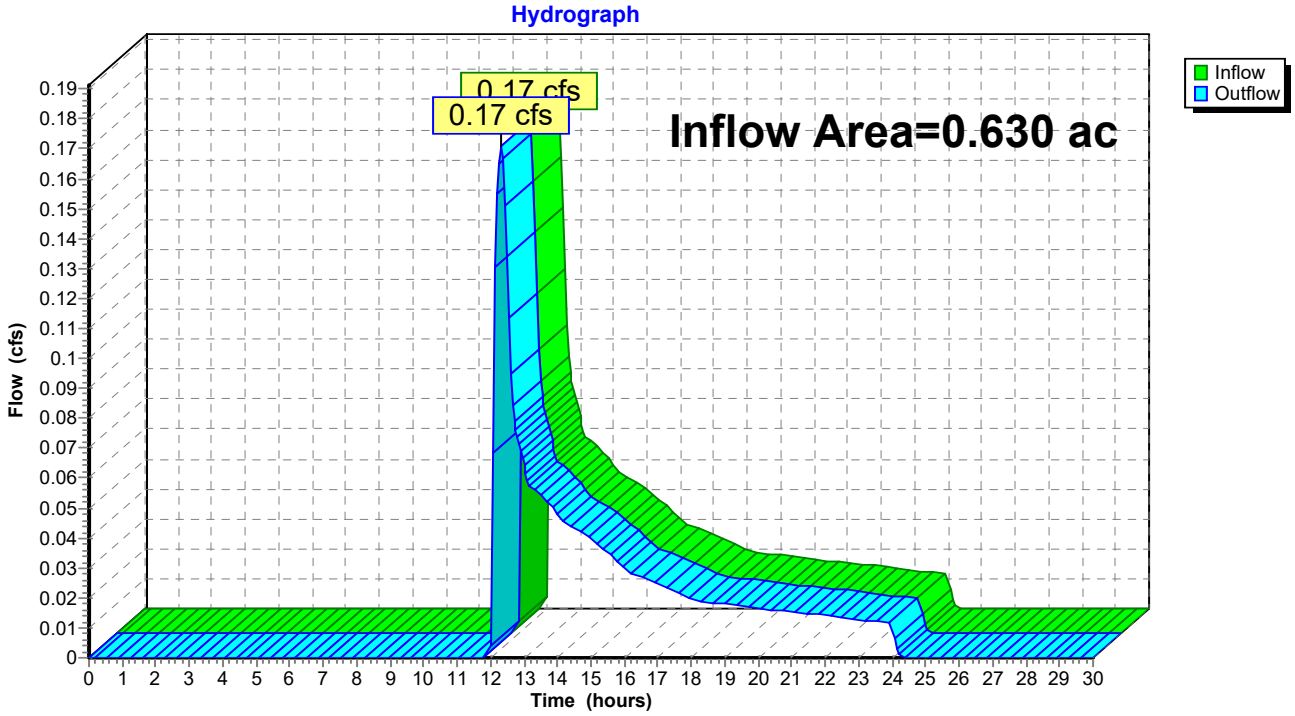

Summary for Reach C: Analysis Point "C" East Property Line

[40] Hint: Not Described (Outflow=Inflow)

Inflow Area = 0.209 ac, 14.77% Impervious, Inflow Depth = 1.24" for 100-Year event
Inflow = 0.27 cfs @ 12.06 hrs, Volume= 0.022 af
Outflow = 0.27 cfs @ 12.06 hrs, Volume= 0.022 af, Atten= 0%, Lag= 0.0 min

Routing by Dyn-Stor-Ind method, Time Span= 0.00-30.00 hrs, dt= 0.05 hrs

Reach C: Analysis Point "C" East Property Line

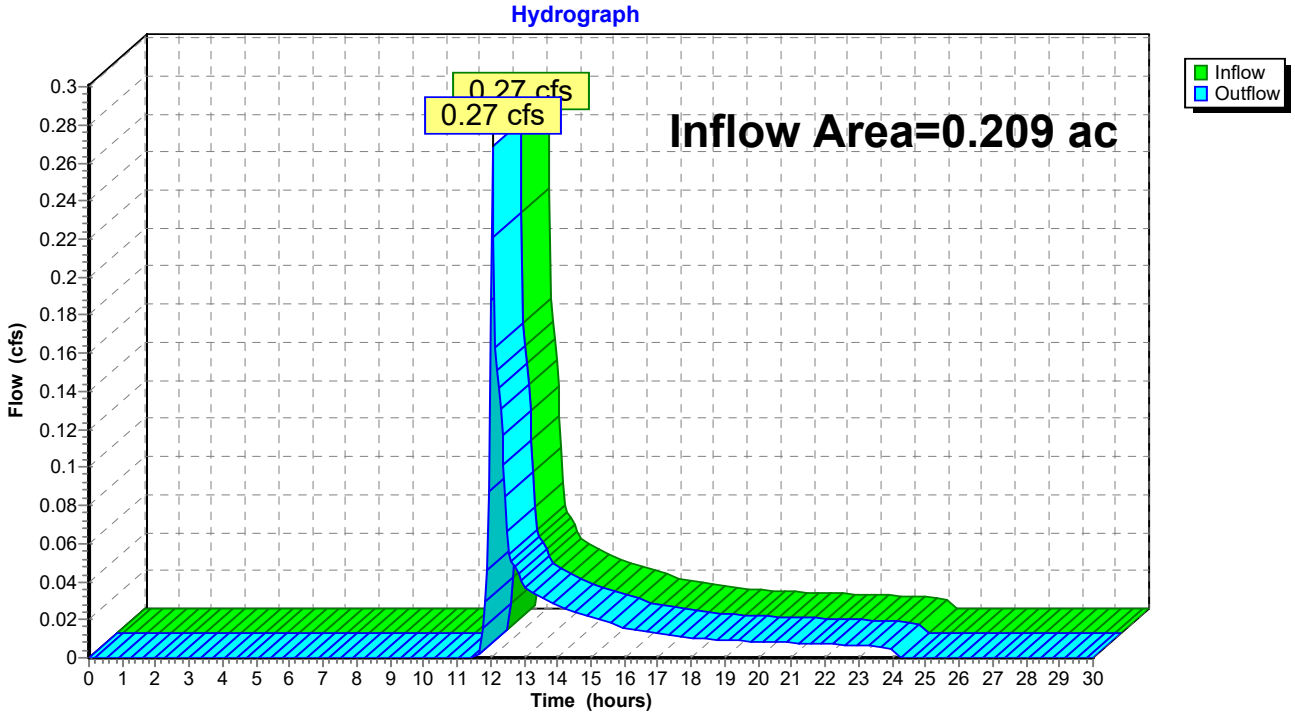

Summary for Pond 2: Pr. Infiltration Basin

[87] Warning: Oscillations may require smaller dt or Finer Routing (severity=61)

Inflow Area = 2.042 ac, 73.10% Impervious, Inflow Depth = 4.45" for 100-Year event
Inflow = 10.00 cfs @ 12.10 hrs, Volume= 0.757 af
Outflow = 3.48 cfs @ 12.41 hrs, Volume= 0.758 af, Atten= 65%, Lag= 18.5 min
Discarded = 1.17 cfs @ 12.41 hrs, Volume= 0.682 af
Primary = 2.31 cfs @ 12.41 hrs, Volume= 0.076 af

Routing by Dyn-Stor-Ind method, Time Span= 0.00-30.00 hrs, dt= 0.05 hrs
Peak Elev= 94.04' @ 12.41 hrs Surf.Area= 6,077 sf Storage= 10,022 cf

Plug-Flow detention time= (not calculated: outflow precedes inflow)
Center-of-Mass det. time= 59.7 min (866.5 - 806.9)

Volume	Invert	Avail.Storage	Storage Description
#1	92.00'	11,697 cf	**Custom Stage Data (Conic)**Listed below (Recalc)

Elevation (feet)	Surf.Area (sq-ft)	Inc.Store (cubic-feet)	Cum.Store (cubic-feet)	Wet.Area (sq-ft)
92.00	3,857	0	0	3,857
93.00	4,890	4,363	4,363	4,916
94.00	5,986	5,429	9,792	6,043
94.30	6,720	1,905	11,697	6,782

Device	Routing	Invert	Outlet Devices
#1	Discarded	92.00'	**8.270 in/hr Exfiltration over Wetted area**
#2	Primary	93.80'	**27.0 deg x 6.0' long x 1.00' rise Sharp-Crested Vee/Trap Weir** Cv= 2.63 (C= 3.29)

Discarded OutFlow Max=1.17 cfs @ 12.41 hrs HW=94.04' (Free Discharge)
↑**1=Exfiltration** (Exfiltration Controls 1.17 cfs)

Primary OutFlow Max=2.29 cfs @ 12.41 hrs HW=94.04' TW=0.00' (Dynamic Tailwater)
↑**2=Sharp-Crested Vee/Trap Weir** (Weir Controls 2.29 cfs @ 1.60 fps)

Pond 2: Pr. Infiltration Basin

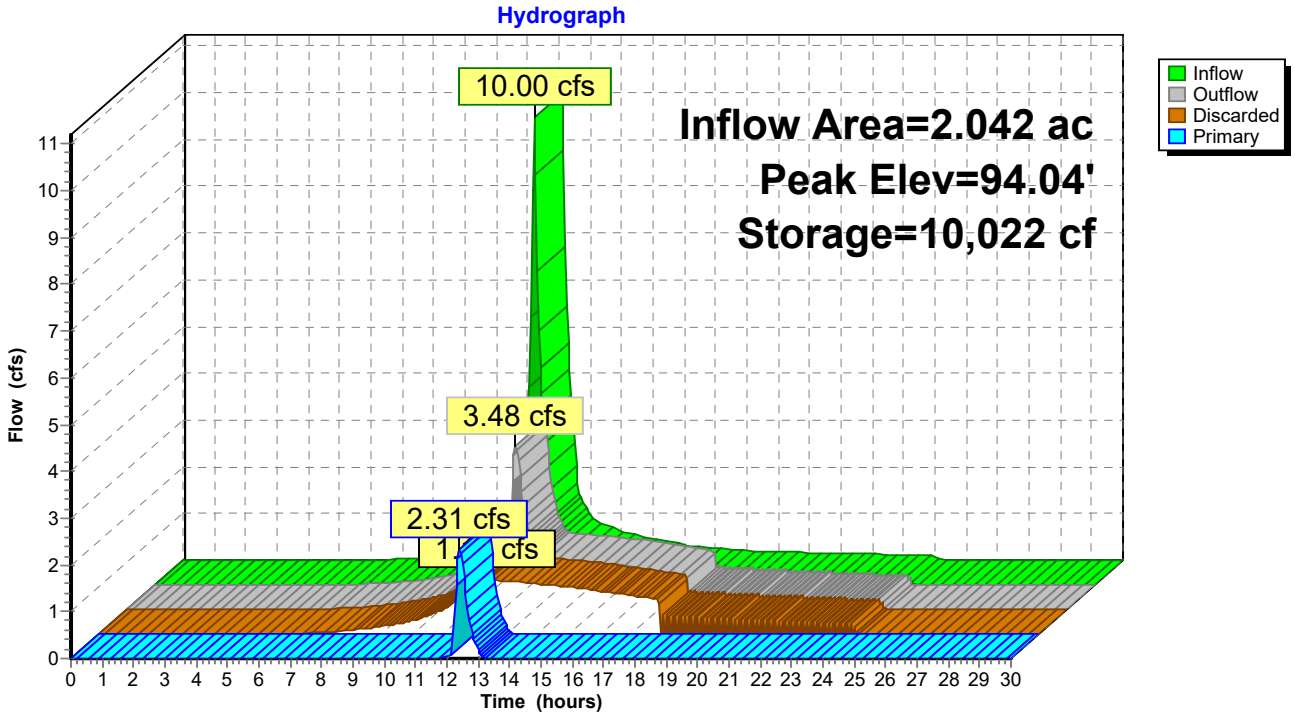

SITE EVALUATION STATEMENT AND STORMWATER MANAGEMENT REPORT

Project:
LITRON BUILDING ADDITION
207 BOWLES ROAD
AGAWAM, MA 01001
FURROW Project No. 1154-11-24

Applicant:
RHM REALTY LLC
207 BOWLES ROAD
AGAWAM, MA 01001

Prepared By:
FURROW ENGINEERING
199 SERVISTAR INDUSTRIAL WAY, SUITE 2
WESTFIELD, MASSACHUSETTS 01085

Luke Showalter, P.E.
Project Engineer

Date:
January 27, 2025

Revised: February 26, 2025

Table of Contents

I. Introduction
    A. Project Description
    B. Existing Soils, Topography and Land Uses
II. Stormwater Runoff Analysis
    A. Design Criteria
    B. Methodology
III. Stormwater Management
    A. Introduction
    B. Runoff Curve Coefficients
    C. Pre-Development Conditions
        1. Sub-Catchment Descriptions
        2. Time of Concentration
    D. Post-Development Conditions
        1. Sub-Catchment Descriptions
        2. Time of Concentration
    E. Pre and Post-Development Summary
IV. Stormwater Management Performance Standards Narrative
V. Operation and Maintenance Narrative
VI. Inspection and Construction Schedule
VII. Long Term & Construction Period Pollution Prevention and Erosion and Sedimentation Control

Figures

Figure 1: Pre-Development Sub-Catchment Plan
Figure 2: Post-Development Sub-Catchment Plan
Figure 3: USDA Soil Survey Map

Appendix

Appendix A: Pre-Development Storm Water Runoff Volume Calculations
Appendix B: Post-Development Storm Water Runoff Volume Calculations
Appendix C: NOAA Atlas 14 Rainfall Data
Appendix D: Forebay Sizing Calculations

I. INTRODUCTION

A. Project Description

The site under investigation consists of approximately 2.9 acres of previously developed land and is located at 207 Bowles Road in Agawam, Massachusetts.

The subject parcel is located south of Bowles Road. The parcel maintains one (1) section of frontage on Bowles Road of approximately 253 feet. It is abutted on all side by developed industrial properties.

RHM Realty LLC is proposing to redevelop the subject property. The property is currently developed with a 17,530 S.F. building, a paved loading area, a parking lot, and a stormwater management system which includes an infiltration basin. The proposed development includes a 11,100 S.F. building addition, as well as new paved parking areas with 37 new parking spaces.

The increase in stormwater runoff due to the additional proposed impervious area is mitigated by expanding the size of the infiltration basin and constructing a sediment forebay. Stormwater runoff from all existing and proposed impervious paved areas will sheet flow directly into the infiltration basin.

B. Existing Soils, Topography and Land Uses

The subject property is currently a developed lot with a 17,530 SF manufacturing building, a parking lot, and grassed landscape areas. The topography of the proposed area of development has slopes ranging from 1.5% to approximately 15.0%.

The United States Department of Agriculture – Soil Conservation Service- Soil Survey of Hampden County, Massachusetts characterized soils on site and land adjacent as follows

Map Unit Symbol	Location	Soil Name	Hydrologic Group	USDA Soil Texture Class	Other Description
254A	On-site	Merrimac	A	Sandy Loam	

The USDA defines groups of soils into Hydrologic Soil Groups (HSG) according to their runoff-producing characteristics. Soils are assigned to four groups (A, B, C, and D Groups). In group A, are soils having a high infiltration rate when thoroughly wet and having a low runoff potential. They typically are deep, well drained, and sandy or gravelly. In group D, at the other extreme, are soils having a very slow infiltration rate

and thus a high runoff potential. They may have a hardpan or clay layer at or near the surface, have a permanent high water table, or are shallow over nearly impervious bedrock or other nearly impervious material. The USDA Soil Survey gives an HSG A for Merrimac soil. The soil type on-site is confirmed based on knowledge of soils in the area from deep hole observations on adjacent properties. A pre-existing stormwater infiltration basin exists on-site which currently infiltrates stormwater back into the ground with no issues. In conclusion, the soils on-site have a high permeability and are suitable for stormwater infiltration.

II. STORMWATER RUNOFF ANALYSIS

A. Design Criteria

The potential stormwater impacts of this project were evaluated for the 2-, 10-, 25-, and 100-yr., 24-hour storm events. These storm events were evaluated in order to model the operation of the proposed stormwater management system, during the design storm events to ensure no increased runoff occurs due to the proposed development.

Precipitation rates were obtained from National Oceanic and Atmospheric Administration (NOAA) Atlas 14 online database and can be found in Appendix C. The 24-hour precipitation/rainfall amounts for the design storms are found in Table 1 below:

Table 1: 24-hour Rainfall Depths

24-hour Rainfall (in)				
Design Storm, Recurrence Interval	2-year	10-year	25-year	100-year
Precipitation, inches	3.22	5.21	6.44	8.35

B. Methodology

Peak Flow Rate Calculations

Stormwater Runoff volumes for the indicated recurrence intervals were computed using Hydro Cad and verified with the Rational Method. HydroCAD, a hydrology program, is designed and calculations are in accordance with the criteria of the Natural Resource Conservation Service's "Urban Hydrology for Small Watersheds," Technical Release (TR) TR-55 and TR-20. HydroCAD, was utilized to tabulate and graph the individual sub-catchments hydrograph and provide stage-discharge graphs and tables.

III. STORMWATER MANAGEMENT

A. Introduction

The potential stormwater impacts of this project were evaluated for the 2-, 10-, 25- and 100-year 24-hour storm event. The stormwater runoff from the subject parcel shall be mitigated, below pre-development levels. These storm events were evaluated in order to model the operation of the proposed stormwater management system. The subject project does not increase the peak flow rate for the 2-, 10-, 25- or 100-year 24-hour storm events. Peak stormwater flows for the indicated recurrence intervals were computed using HydroCAD (a proprietary stormwater modeling program that utilizes the SCS TR-20/TR-55 methodology) for the sub-catchment areas within the proposed project site.

B. Runoff Curve Coefficient

The computation of the runoff curve number is based on a combination of land use. The pre and post-development conditions have a variety of different land uses. The land use categories listed in Table 2 were identified for use in computing the pre-and post-development runoff from the site. The table also indicates the runoff curve number (RCN) and hydrologic soil group assigned to each land use.

Table 2: Pre and Post-Development RCN

Land Use	Hydrologic Soil Group	RCN
Impervious, Pavement	N/A	98
Impervious, Building	N/A	98
>75% Grass Cover, Good Condition	A	39
Woods, Good Condition	A	30

C. Pre-Development Conditions

1. Sub-Catchment Description:

Table 1 indicates the RCN and hydrologic soil group assigned to each land use within the sub-catchment for the pre-development conditions. The existing watershed for the property consists of three (3) sub-catchment areas and one (1) infiltration basin (see figure F-1 for locations). Sub-Catchment E1 contains a majority of the development, including the existing building and parking lot, the infiltration basin. Runoff from the existing parking areas sheet flow directly into the infiltration basin. Runoff from the existing building is captured via downspouts

and discharged to the infiltration basin. For this analysis we have utilized a point on the riprap emergency spillway of the infiltration basin as Analysis Point “A” (see Figure F-1).

Sub-Catchment E2 contains a large grassed area at the front and side of the existing building. Runoff from the entire subcatchment drains via sheet and shallow concentrated flow into the existing grassed drainage channel that runs adjacent to Bowles Road. For this analysis we have utilized a point in the drainage channel where the runoff flows off the property as Analysis Point “B” (see Figure F-1).

Sub-Catchment E3 contains a small portion of grassed area east of the existing parking areas. Runoff from the entire subcatchment drains to the east and off the property via sheet and shallow concentrated flow. For this analysis we have utilized the eastern property lines as Analysis Line “C” (see Figure F-1).

The results of the stormwater management pre-development analysis are summarized in Tables 3 and 4 below.

2. Time of Concentration

Each flow path is delineated along the longest hydrologic path within each corresponding sub-catchment.

Table 3: Pre-Development Hydrologic Parameters

Sub-Catchment	Drainage Area, Sq. Ft.	Weighted Runoff Curve No.	Time of Concentration, Min.
E1	54,804	67	9.4
E2	59,591	55	9.4
E3	11,083	47	2.2

Ref. Appendix A and Figure 1 Pre-Development Sub-Catchment Plan

Table 4: Pre-Development Peak Flow Rates per Storm Event

Analysis Point/Line	Peak Flow Rates 24-hour Storm Event [CFS]			
	2-Year	10-Year	25-Year	100-Year
Point "A"	0.00	0.00	0.00	1.35
Point "B"	0.14	1.26	2.28	4.11
Line "C"	0.00	0.10	0.29	0.63

Ref. Appendix A and Figure 1 Pre-Development Sub-Catchment Plan

D. Post-Development Conditions

1. Sub-catchment Description:

Table 1 indicates the RCN and hydrologic soil group assigned to each land use for the post-development conditions. The proposed watershed on the subject parcel is composed of three (3) sub-catchments and one (1) infiltration basin (see figure F-2 for locations).

Sub-Catchment P1 contains a majority of the development, including a portion of the existing building and parking lot, the infiltration basin, and the proposed building addition and parking expansion. Runoff from the proposed parking area sheet flows directly into the sediment forebay of the infiltration basin. Runoff from the existing and proposed building is captured via downspouts and discharged to the infiltration basin. For this analysis we have utilized a point on the riprap emergency spillway of the infiltration basin as Analysis Point "A" (see Figure F-1).

Sub-Catchment P2 contains the remaining grassed area at the front and side of the building. Runoff from the entire subcatchment drains via sheet and shallow concentrated flow into the existing grassed drainage channel that runs adjacent to Bowles Road. For this analysis we have utilized a point in the drainage channel where the runoff flows off the property as Analysis Point "B" (see Figure F-1).

Sub-Catchment P3 contains a small portion of grassed area east of the existing parking areas. Runoff from the entire subcatchment drains to the east and off the property via sheet and shallow concentrated flow. For this analysis we have utilized the eastern property lines as Analysis Line "C" (see Figure F-1).

The results of the stormwater management post-development analysis are summarized in Tables 5 and 6 below.

2. Time of Concentration

Each flow path is delineated along the longest hydrologic path within each corresponding sub-catchment.

Table 5: Post-Development Hydrologic Parameters

Sub-Catchment	Drainage Area, Sq. Ft.	Weighted Runoff Curve No.	Time of Concentration, Min.
P1	61,557	75	7.1
P2	54,824	68	7.8
P3	9,097	48	2.2

Ref. Appendix B and Figure 2 Post-Development Sub-Catchment Plan

Table 6: Post-Development Mitigated Peak Flow Rates per Storm Event

Analysis Point/Line	Peak Flow Rates 24-hour Storm Event [CFS]			
	2-Year	10-Year	25-Year	100-Year
Point "A"	0.00	0.00	0.00	0.00
Point "B"	0.86	2.71	4.03	6.20
Line "C"	0.00	0.11	0.26	0.56

Ref. Appendix B and Figure 2 Post-Development Sub-Catchment Plan

E. Pre and Post Development Summary

The following tables summarize the Pre and Post-development conditions for the proposed project. The post-mitigated peak flow rates are stormwater flow rates with the proposed detention basin in-place.

Table 7: Summary of Peak Flow Rates per Storm Event - Analysis Point "A"

Storm Event	Peak Stormwater Runoff Flow Rate per 24-hour Storm Event Type III 24-Hour	
	Cubic Feet per Second (CFS)	
	Analysis Point "A"	
	Pre-Development	Post-Development
2 Year	0.00	0.00
10 Year	0.00	0.00
25 Year	0.00	0.00
100 Year	1.35	0.00

Ref. Appendix A and B

Table 8: Summary of Peak Flow Rates per Storm Event - Analysis Point "B"

Storm Event	Peak Stormwater Runoff Flow Rate per 24-hour Storm Event Type III 24-Hour	
	Cubic Feet per Second (CFS)	
	Analysis Point "B"	
	Pre-Development	Post-Development
2 Year	0.14	0.86
10 Year	1.26	2.71
25 Year	2.28	4.03
100 Year	4.11	6.20

Ref. Appendix A and B

Table 9: Summary of Peak Flow Rates per Storm Event - Analysis Line "C"

Storm Event	Peak Stormwater Runoff Flow Rate per 24-hour Storm Event Type III 24-Hour	
	Cubic Feet per Second (CFS)	
	Analysis Line "C"	
	Pre-Development	Post-Development
2 Year	0.00	0.00
10 Year	0.10	0.11
25 Year	0.29	0.26
100 Year	0.63	0.56

Ref. Appendix A and B

IV. Stormwater Management Performance Standards Narrative

The following is a summary of the Agawam Stormwater Management Ordinance (Ch. 175-35) Performance Standards for redevelopment, along with a narrative detailing compliance with these standards.

Section 175-35. C. Permanent measures; runoff quality and quantity best management practices.
(2) Redevelopment. Previously developed sites must meet the stormwater management standards to the maximum extent practicable. However, if it is not practicable to meet all the standards, the new (retrofitted or expanded) stormwater management system must be designed to improve existing conditions.

(a) Stormwater management measures.

An existing infiltration basin was utilized for temporary runoff storage, flow attenuation, and pollutant removal. The detention pond was expanded to manage the flow from the existing and proposed impervious areas and designed so as not to create a permanent pool of water.

(b) Peak flow rates.

Peak flow rates for post-development conditions do not exceed those of pre-development conditions for the 2-year, 10-year, and 100-year, 24-hour design storm events, except for the post-development flow rate directed to the centralized detention facility. This project is located within the Agawam Regional Industrial Park, where a 25% Impervious Area Credit (IAC) is allowed. The pre-development IAC is 14.2%, while the post-development IAC is 22.9%.

Although post-development flow rates increase for the subcatchment directing stormwater runoff to the centralized detention facility, this is permissible since the total impervious area directed to the facility remains below 25% of the area of the parcel. For pre and post development flow rate comparisons, refer to Tables 7, 8, and 9 on the previous pages, and see Appendices A & B for calculations.

(c) Minimize pollutants

The proposed Best Management Practice (BMP) for this project is an infiltration basin with a sediment forebay. To accommodate the additional stormwater runoff from the proposed development, the existing infiltration basin will be expanded. Additionally, two new sediment forebays will be constructed within the basin. Stormwater runoff from all existing and proposed paved surfaces will first pass through a sediment forebay before entering the infiltration basin.

In accordance with the MassDEP Stormwater Handbook guidelines, an infiltration basin with a sediment forebay is recognized as a BMP capable of achieving an 80% removal rate of total suspended solids (TSS). The TSS removal rates used in our analysis align with the Stormwater Management Standards (Page 1-7). The proposed BMPs have been appropriately sized to capture at least 80% of the TSS generated by the project, as demonstrated in the calculations presented in Table 10 below.

Table 10: TSS Removal Rates

Best Management Practice (BMP)	*SMP TSS Removal Rate*	*Annual TSS Load entering the BMP [unit]*	*Amount of TSS Removed by the BMP*	*TSS remaining after the BMP*
Infiltration Basin w/ Sediment Forebay	*80%*	*1.0*	*0.80*	*0.20*
Total Percent of TSS Removed =			*80%*	

(d) Projects involving the storage or use of hazardous chemicals or petroleum products

There will be no storage or use of hazardous chemicals or petroleum products on the site.

(e) Connection to MS4.

The proposed stormwater management system will not connect to MS4.

(f) Emergency overflow.

The proposed detention basin is designed with a riprap emergency overflow spillway.

(g) Down stream structures.

No stormwater structures are being proposed

(h) Centralized detention facilities.

This project is located within the Agawam Regional Industrial Park and is, therefore, allowed a 25% Impervious Area Credit (IAC). A majority of the existing buildings roof runoff and all of the proposed roof runoff will be directed to the centralized detention facility via discharge to a town drainage swale located at the front of the property running parallel with Bowles Road. The proposed post development IAC is 22.9%, which does not exceed the 25% maximum IAC allowed by the Agawam Town Code Chapter 175-35C(2)(h).

All stormwater runoff from the existing and proposed paved areas will be captured and detained within an on-site infiltration basin.

(i) Detention ponds.

The proposed detention pond was designed in accordance with the MassDEP Stormwater Handbook guidelines.

(l) Detention pond maintenance requirements (for detention ponds within Town of Agawam easements).

The proposed detention pond is not located within a Town of Agawam easement. Operation and maintenance requirements for the proposed detention pond can be found in Section IV. Operation and Maintenance Narrative.

(m) Calculations submittals.

All calculations and supporting documents required have been included in this Stormwater Management Report and the accompanying site plans.

IV. Operation and Maintenance Narrative

A. Recharge Basin:
The Recharge Basin shall be maintained as follows:

1. The basin should be inspected for proper function and preventative maintenance be completed after every major storm during the first three months of operation and at least twice a year thereafter. Preventative maintenance shall include inspecting for:

-Signs of differential settlement
-Cracking
-Erosion
-Leakage in the embankment
-Tree growth on the embankments
-Condition of rip rap
-Sediment accumulation
-The health of the turf

2. Mow the buffer area, side slopes, and basin bottom at least twice a year. Trash debris, grass clippings and organic matter should be removed at this time.

3. Inspect and clean pretreatment devices at least twice a year and after every major storm event.

4. Remove any sediment from the basin if standing water is present 48 to 72 hours after a storm event.

5. Sediment should be removed from the basin as necessary. When sediment is observed to be 6 inches deep, the owner shall remove all sediment and bottom vegetation to the original elevation.

6. To remove sediment, wait until the floor of the basin is thoroughly dry. Use light equipment to remove the top layer, deeply till the remaining soil, and re-vegetate as soon as possible.

B. General Maintenance Practices
1. Grass clippings, excess landscape material or any debris shall NOT be disposed of within the forebay or the recharge basin.

2. Paved access ways should be treated with sand and limited amounts of de-icing materials during the winter months. As soon as practicable in the spring these areas should be swept clean and again prior to the end of the fall season.

3. All vegetated slopes and swales shall be visibly inspected, twice annually, prior to the seeding seasons. All areas in need of repair shall be fertilized and seeded as required.

VI. Inspection and Construction Schedule

A. Construction Schedule

1. Mobilize equipment on site.
2. Install erosion and sediment control measures
3. Begin site preparation
4. Excavate for site utilities and drainage system.
5. Roadway/Parking Lot Construction
6. Building construction
7. Final Grading and Seeding
8. Paving and Landscaping

B. Inspection Schedule

1. Project engineer shall inspect the drainage systems during general construction intervals.

2. During grading and construction of the detention basin, a soil evaluator or professional engineer shall be present on site to ensure native or similar soils underlay the entire basin to promote infiltration.

3. Project engineer shall inspect the following specific phases of work:
   A. Installation of erosion control barrier
   B. Rough drainage system
   C. Final grading and seeding
   D. Follow-up inspection during the following growing season.

VII. Long Term and Construction Period Pollution Prevention and Erosion and Sedimentation Control

EROSION AND SEDIMENTATION CONTROLS:

STABILIZATION PRACTICES:

Temporary Stabilization: Any disturbed area where construction activity is suspended for more than fourteen days shall be seeded to stabilize erodible materials.

Permanent Stabilization: When a landscaped area has been graded to the final increment, it shall be seeded or sodded within fourteen days.

STRUCTURAL PRACTICES:

Sedimentation Control System: Sedimentation control systems consisting of silt fence shall be installed along the limits of the project as shown on the plans (see attached plans). Where necessary, wings shall be added to the sedimentation control system along the toe of slope to prevent sediment from moving along and around the fence.

Catch Basin Protection: Catch basins shall be protected using filtration fabric sedimentation control systems as shown on the plans.

OTHER CONTROLS

WASTE DISPOSAL :

Waste Materials: All waste materials shall be collected and stored in a manner that will prevent materials from entering watercourses, wetlands, or other off site areas. Material shall be regularly collected and disposed of offsite in a manner consistent with all federal, state and local regulations.

Hazardous Waste: All hazardous waste materials shall be disposed of in a manner specified by State regulations and/or in accordance with the manufacturer's recommendations.

Sanitary Waste: During construction all sanitary waste will be collected in portable sanitary units. These units will be emptied as necessary by a qualified contractor and disposed of in accordance with all State and local regulations. After completion all sanitary waste will be directed into the municipal sewer system.

OFF-SITE VEHICLE TRACKING:

The paved areas adjacent to the site entrance will be swept as needed to remove any excess mud, dirt or rock tracked from the site. The site was designed to balance the total cut with the total fill, eliminating most need for hauling material on and off site. Dump trucks hauling material from the construction site will be covered with a tarpaulin.

MAINTENANCE AND INSPECTION

INSPECTION SCHEDULE

DURING CONSTRUCTION:

All areas disturbed by construction that have not been finally stabilized will be inspected at least once every seven-calendar day. These areas will also be inspected following (within 24 hours) any storm in which 0.5 inches or more of rain occurs in a 24-hour period.

POST CONSTRUCTION:

All areas that have been temporarily or finally stabilized will be inspected at least once a month for three months following final stabilization.

INSPECTION PROCEDURES

PERSONNEL:
Inspections shall be conducted by qualified personnel provided by the contractor.

ITEMS TO BE INSPECTED:
The following items shall be inspected as described below:

Item	Procedure
Silt fence	Silt fence shall be inspected to insure that fence line is intact with no breaks or tears, and that the bottom of the fabric is securely buried in the ground. Areas where fence is excessively sagging or where support posts are broken or uprooted shall be noted. Depth of sediment behind the fence shall be noted.
Discharge points	All discharge points shall be inspected to ascertain whether erosion control measures are effective in preventing significant impacts to receiving waters. Discharge points shall also be inspected to insure that erosion protection measures at the discharge are functioning
Vehicle entrances/exits	Locations where vehicles enter or exit the site shall be inspected for evidence of off- site sediment tracking.
General	Construction areas and perimeter of the site shall be inspected for any evidence of debris that may blow or wash off site, and for debris that has blown or washed off site. Construction areas shall be inspected for any spills or unsafe storage of materials that could pollute off site waters.

REVISIONS TO POLLUTION CONTROL PLAN:

If the results of the inspections require modifications to the pollution control plan, the plans shall be revised as soon as practicable after the inspection. Changes to the plan shall be implemented within 7 calendar days following the inspection.

RECORD KEEPING:

A written report summarizing the scope of the inspection, the name(s) and qualifications of inspection personnel, the date and time of the inspection, major observations relative to the implementation of the pollution control plan, and actions taken shall be completed within 24 hours of the inspection. This report shall be signed by the responsible person designated by the registrant. This report shall be retained as part of the pollution control plan for at least three years after the date of the inspection.

MAINTENANCE:

GENERAL:

Maintenance procedures should be implemented as soon as possible after the need for maintenance is recognized. Contractors shall utilize good housekeeping practices to minimize the possibilities of spills or leaks of potential pollutants. Hazardous materials shall be handled with the utmost care in accordance with all regulations and the recommendations of the manufacturer.

MAINTENANCE OF EROSION CONTROLS:

Erosion controls shall be maintained as noted below:

Item	**Procedure**
Silt fence	Sediment shall be removed when it reaches one third of the height of the silt fence. Care shall be taken to avoid damaging the fence during cleanout. Any areas of damaged or torn fabric, broken posts or undermined fence shall be repaired.
Discharge points	Any sediment or debris accumulated at discharge points shall be removed. Any damage to riprap shall be immediately repaired.
Vehicle entrances/exits	Any material tracked onto roadways shall be immediately cleaned up. If necessary, stabilized construction entrances shall be provided to minimize sediment tracking.
General	Any debris blowing or flowing off the site shall be immediately cleaned up. Any unsafe storage practices noted in the inspection shall be immediately remedied.

NON-STORM WATER DISCHARGES

GENERAL:

It is expected that the following non-storm water discharges may occur from the site during the construction period:

- Discharges from firefighting activities.
- Waters used for dust control.
- Drainage from watering vegetation.
- Pavement wash waters without use of detergent and where spills or leaks of hazardous materials have not occurred (unless cleanup has removed all spilled materials)
- Uncontaminated groundwater from dewatering operations.
- All non-stormwater discharges will be directed to the storm drainage system and/or discharge upstream of sediment and erosion controls.

FIGURE 3
USDA SOIL SURVEY MAP

Map Scale: 1:1,100 if printed on A portrait (8.5" x 11") sheet.

N

Meters: 0 15 30 60 90

Feet: 0 50 100 200 300

Map projection: Web Mercator Corner coordinates: WGS84 Edge tics: UTM Zone 18N WGS84

MAP LEGEND

Area of Interest (AOI)
- Area of Interest (AOI)

Soils
- Soil Map Unit Polygons
- Soil Map Unit Lines
- Soil Map Unit Points

Special Point Features
- Blowout
- Borrow Pit
- Clay Spot
- Closed Depression
- Gravel Pit
- Gravelly Spot
- Landfill
- Lava Flow
- Marsh or swamp
- Mine or Quarry
- Miscellaneous Water
- Perennial Water
- Rock Outcrop
- Saline Spot
- Sandy Spot
- Severely Eroded Spot
- Sinkhole
- Slide or Slip
- Sodic Spot
- Spoil Area
- Stony Spot
- Very Stony Spot
- Wet Spot
- Other
- Special Line Features

Water Features
- Streams and Canals

Transportation
- Rails
- Interstate Highways
- US Routes
- Major Roads
- Local Roads

Background
- Aerial Photography

MAP INFORMATION

The soil surveys that comprise your AOI were mapped at 1:15,800.

Warning: Soil Map may not be valid at this scale.

Enlargement of maps beyond the scale of mapping can cause misunderstanding of the detail of mapping and accuracy of soil line placement. The maps do not show the small areas of contrasting soils that could have been shown at a more detailed scale.

Please rely on the bar scale on each map sheet for map measurements.

Source of Map: Natural Resources Conservation Service
Web Soil Survey URL:
Coordinate System: Web Mercator (EPSG:3857)

Maps from the Web Soil Survey are based on the Web Mercator projection, which preserves direction and shape but distorts distance and area. A projection that preserves area, such as the Albers equal-area conic projection, should be used if more accurate calculations of distance or area are required.

This product is generated from the USDA-NRCS certified data as of the version date(s) listed below.

Soil Survey Area: Hampden County, Massachusetts, Central Part
Survey Area Data: Version 18, Aug 27, 2024

Soil map units are labeled (as space allows) for map scales 1:50,000 or larger.

Date(s) aerial images were photographed: Oct 15, 2020—Oct 31, 2020

The orthophoto or other base map on which the soil lines were compiled and digitized probably differs from the background imagery displayed on these maps. As a result, some minor shifting of map unit boundaries may be evident.

Map Unit Legend

Map Unit Symbol	Map Unit Name	Acres in AOI	Percent of AOI
254A	Merrimac fine sandy loam, 0 to 3 percent slopes	4.7	100.0%
Totals for Area of Interest		**4.7**	**100.0%**

APPENDIX A
PRE DEVELOPMENT RUNOFF CALCULATIONS

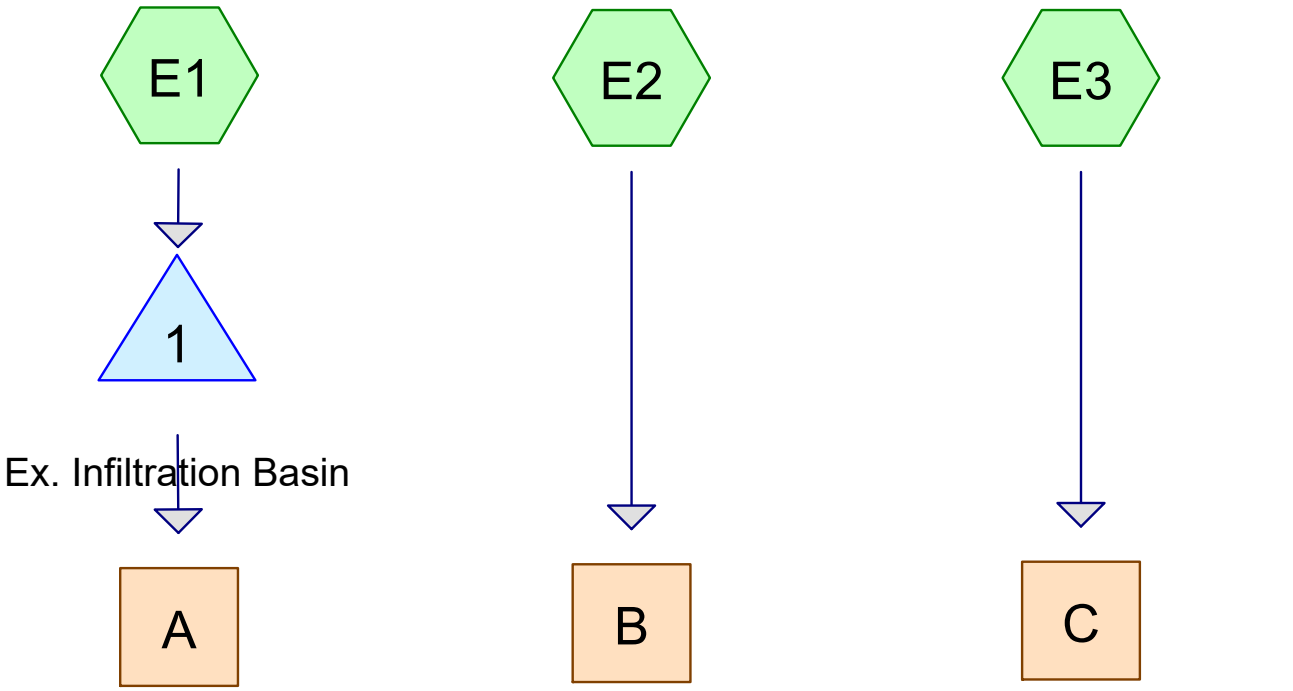

Subcat Reach Pond Link

Routing Diagram for 1154- Hydro CAD PRE rev 2-21-25
Prepared by Furrow Engineering, Printed 2/26/2025
HydroCAD® 10.00-26 s/n 04245 © 2020 HydroCAD Software Solutions LLC

Area Listing (all nodes)

Area (acres)	CN	Description (subcatchment-numbers)
1.789	39	>75% Grass cover, Good, HSG A (E1, E2, E3)
0.605	98	Paved parking, HSG A (E1, E3)
0.402	98	Roofs, HSG A (E1, E2)
0.084	30	Woods, Good, HSG A (E1, E2)
2.881	**59**	**TOTAL AREA**

Soil Listing (all nodes)

Area (acres)	Soil Group	Subcatchment Numbers
2.881	HSG A	E1, E2, E3
0.000	HSG B	
0.000	HSG C	
0.000	HSG D	
0.000	Other	
2.881		**TOTAL AREA**

Ground Covers (all nodes)

HSG-A (acres)	HSG-B (acres)	HSG-C (acres)	HSG-D (acres)	Other (acres)	Total (acres)	Ground Cover	Subcatchment Numbers
1.789	0.000	0.000	0.000	0.000	1.789	>75% Grass cover, Good	E1, E2, E3
0.605	0.000	0.000	0.000	0.000	0.605	Paved parking	E1, E3
0.402	0.000	0.000	0.000	0.000	0.402	Roofs	E1, E2
0.084	0.000	0.000	0.000	0.000	0.084	Woods, Good	E1, E2
2.881	**0.000**	**0.000**	**0.000**	**0.000**	**2.881**	**TOTAL AREA**	

Time span=0.00-30.00 hrs, dt=0.05 hrs, 601 points
Runoff by SCS TR-20 method, UH=SCS, Weighted-CN
Reach routing by Dyn-Stor-Ind method - Pond routing by Dyn-Stor-Ind method

Subcatchment E1: Runoff Area=54,804 sf 47.61% Impervious Runoff Depth=0.70"
Flow Length=229' Tc=9.4 min CN=67 Runoff=0.76 cfs 0.073 af

Subcatchment E2: Runoff Area=59,591 sf 27.32% Impervious Runoff Depth=0.26"
Flow Length=307' Slope=0.0130 '/' Tc=9.4 min CN=55 Runoff=0.14 cfs 0.029 af

Subcatchment E3: Runoff Area=11,083 sf 13.45% Impervious Runoff Depth=0.08"
Flow Length=27' Slope=0.0450 '/' Tc=2.2 min CN=47 Runoff=0.00 cfs 0.002 af

Reach A: Analysis Point "A" Spillway Inflow=0.00 cfs 0.000 af
Outflow=0.00 cfs 0.000 af

Reach B: Analysis Point "B" Bowles Road Swale Inflow=0.14 cfs 0.029 af
Outflow=0.14 cfs 0.029 af

Reach C: Analysis Point "C" East Property Line Inflow=0.00 cfs 0.002 af
Outflow=0.00 cfs 0.002 af

Pond 1: Ex. Infiltration Basin Peak Elev=92.17' Storage=316 cf Inflow=0.76 cfs 0.073 af
Discarded=0.37 cfs 0.073 af Primary=0.00 cfs 0.000 af Outflow=0.37 cfs 0.073 af

Total Runoff Area = 2.881 ac Runoff Volume = 0.104 af Average Runoff Depth = 0.43"
65.04% Pervious = 1.874 ac 34.96% Impervious = 1.007 ac

Summary for Subcatchment E1:

Runoff = 0.76 cfs @ 12.16 hrs, Volume= 0.073 af, Depth= 0.70"

Runoff by SCS TR-20 method, UH=SCS, Weighted-CN, Time Span= 0.00-30.00 hrs, dt= 0.05 hrs
Type III 24-hr 2-Year Rainfall=3.22"

Area (sf)	CN	Description
24,842	98	Paved parking, HSG A
1,250	98	Roofs, HSG A
2,200	30	Woods, Good, HSG A
26,512	39	>75% Grass cover, Good, HSG A
54,804	67	Weighted Average
28,712		52.39% Pervious Area
26,092		47.61% Impervious Area

Tc (min)	Length (feet)	Slope (ft/ft)	Velocity (ft/sec)	Capacity (cfs)	Description
4.8	20	0.0055	0.07		**Sheet Flow, 20 feet short grass** Grass: Short n= 0.150 P2= 2.90"
3.5	108	0.0055	0.52		**Shallow Concentrated Flow, grass 0.5% Slope** Short Grass Pasture Kv= 7.0 fps
0.6	66	0.0750	1.92		**Shallow Concentrated Flow, grass 7.5% Slope** Short Grass Pasture Kv= 7.0 fps
0.5	35	0.0290	1.19		**Shallow Concentrated Flow, grass 2.9% Slope** Short Grass Pasture Kv= 7.0 fps
9.4	229	Total			

Subcatchment E1:

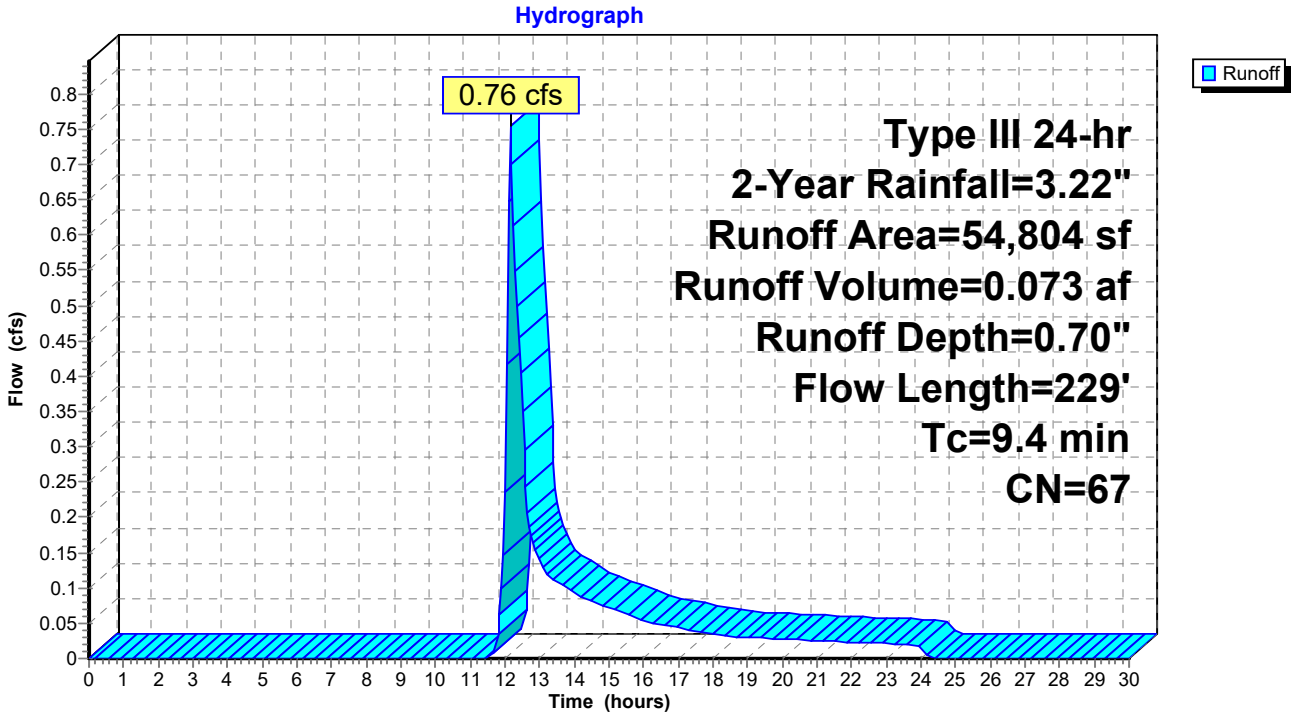

Summary for Subcatchment E2:

Runoff = 0.14 cfs @ 12.38 hrs, Volume= 0.029 af, Depth= 0.26"

Runoff by SCS TR-20 method, UH=SCS, Weighted-CN, Time Span= 0.00-30.00 hrs, dt= 0.05 hrs
Type III 24-hr 2-Year Rainfall=3.22"

Area (sf)	CN	Description
1,465	30	Woods, Good, HSG A
41,846	39	>75% Grass cover, Good, HSG A
16,280	98	Roofs, HSG A
59,591	55	Weighted Average
43,311		72.68% Pervious Area
16,280		27.32% Impervious Area

Tc (min)	Length (feet)	Slope (ft/ft)	Velocity (ft/sec)	Capacity (cfs)	Description
3.4	20	0.0130	0.10		**Sheet Flow, 20 feet grass** Grass: Short n= 0.150 P2= 2.90"
6.0	287	0.0130	0.80		**Shallow Concentrated Flow, Grass 1.3% Slope** Short Grass Pasture Kv= 7.0 fps
9.4	307	Total			

Subcatchment E2:

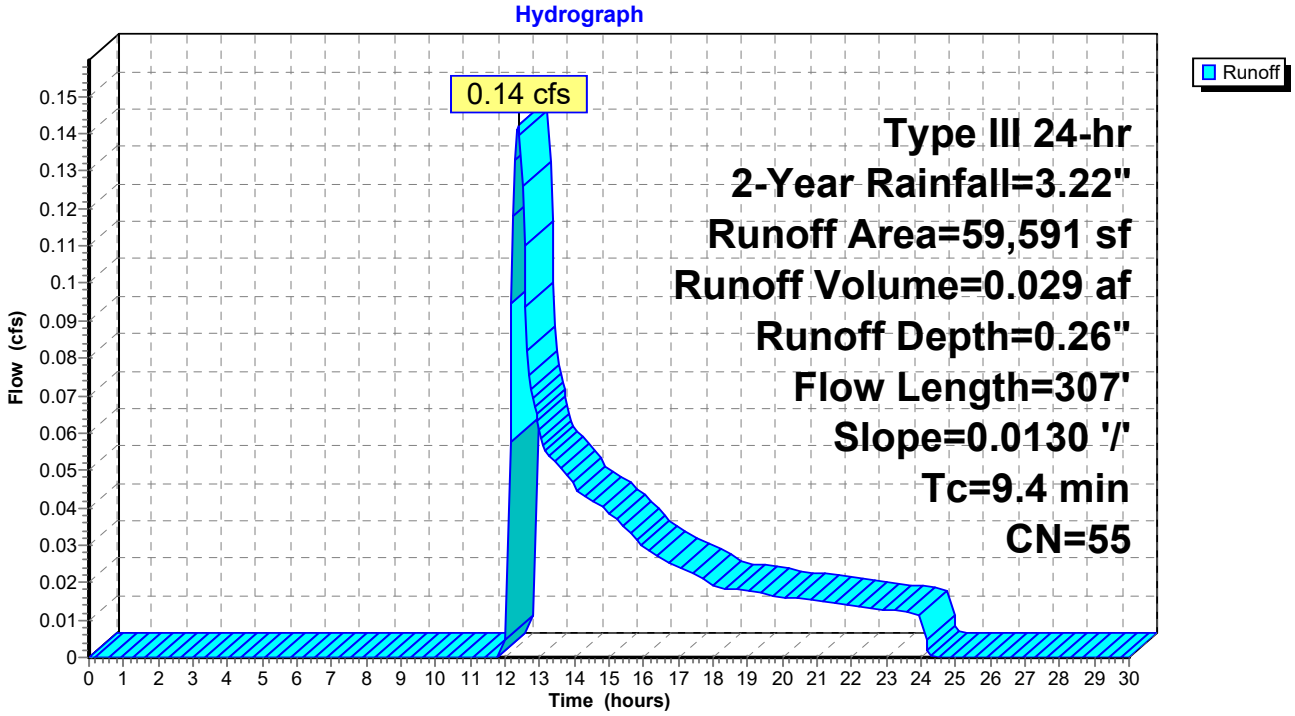

Summary for Subcatchment E3:

[49] Hint: Tc<2dt may require smaller dt

Runoff = 0.00 cfs @ 14.69 hrs, Volume= 0.002 af, Depth= 0.08"

Runoff by SCS TR-20 method, UH=SCS, Weighted-CN, Time Span= 0.00-30.00 hrs, dt= 0.05 hrs
Type III 24-hr 2-Year Rainfall=3.22"

Area (sf)	CN	Description
1,491	98	Paved parking, HSG A
9,592	39	>75% Grass cover, Good, HSG A
11,083	47	Weighted Average
9,592		86.55% Pervious Area
1,491		13.45% Impervious Area

Tc (min)	Length (feet)	Slope (ft/ft)	Velocity (ft/sec)	Capacity (cfs)	Description
2.1	20	0.0450	0.16		**Sheet Flow, 20 feet grass** Grass: Short n= 0.150 P2= 2.90"
0.1	7	0.0450	1.48		**Shallow Concentrated Flow, Grass 4.5% Slope** Short Grass Pasture Kv= 7.0 fps
2.2	27	Total			

Subcatchment E3:

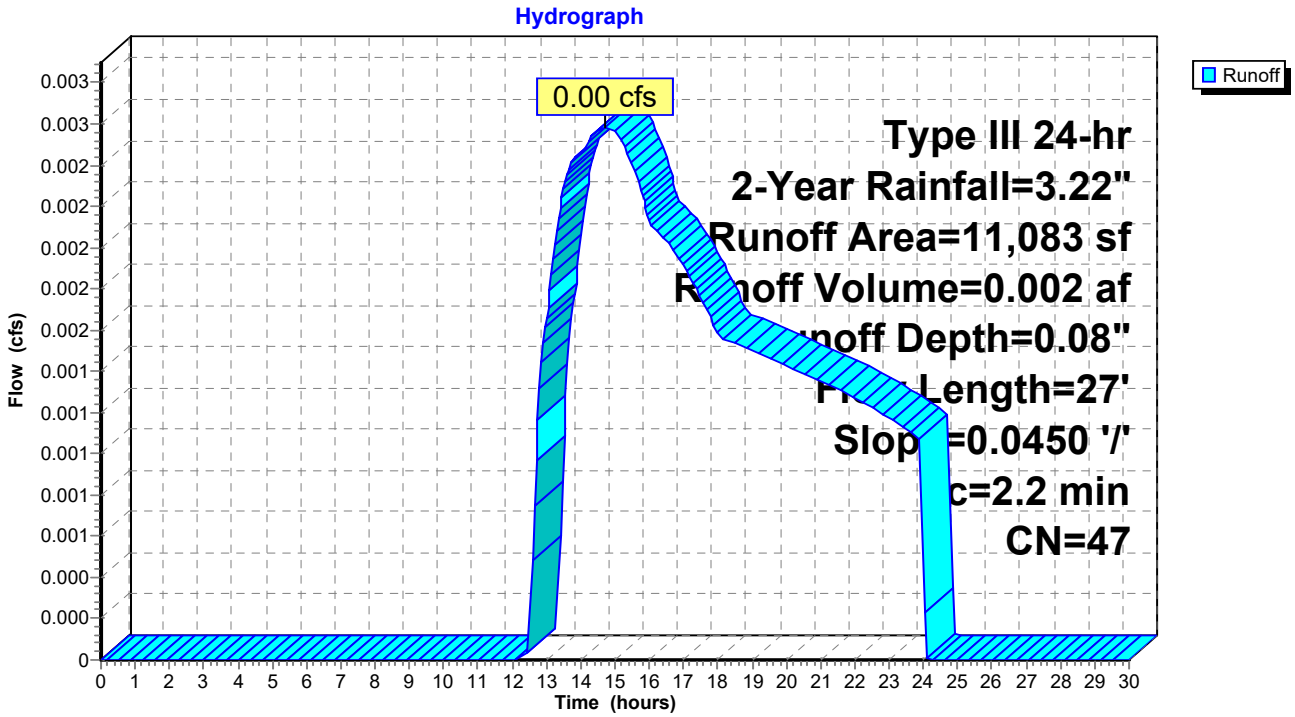

Summary for Reach A: Analysis Point "A" Spillway

[40] Hint: Not Described (Outflow=Inflow)

Inflow Area = 1.258 ac, 47.61% Impervious, Inflow Depth = 0.00" for 2-Year event
Inflow = 0.00 cfs @ 0.00 hrs, Volume= 0.000 af
Outflow = 0.00 cfs @ 0.00 hrs, Volume= 0.000 af, Atten= 0%, Lag= 0.0 min

Routing by Dyn-Stor-Ind method, Time Span= 0.00-30.00 hrs, dt= 0.05 hrs

Reach A: Analysis Point "A" Spillway

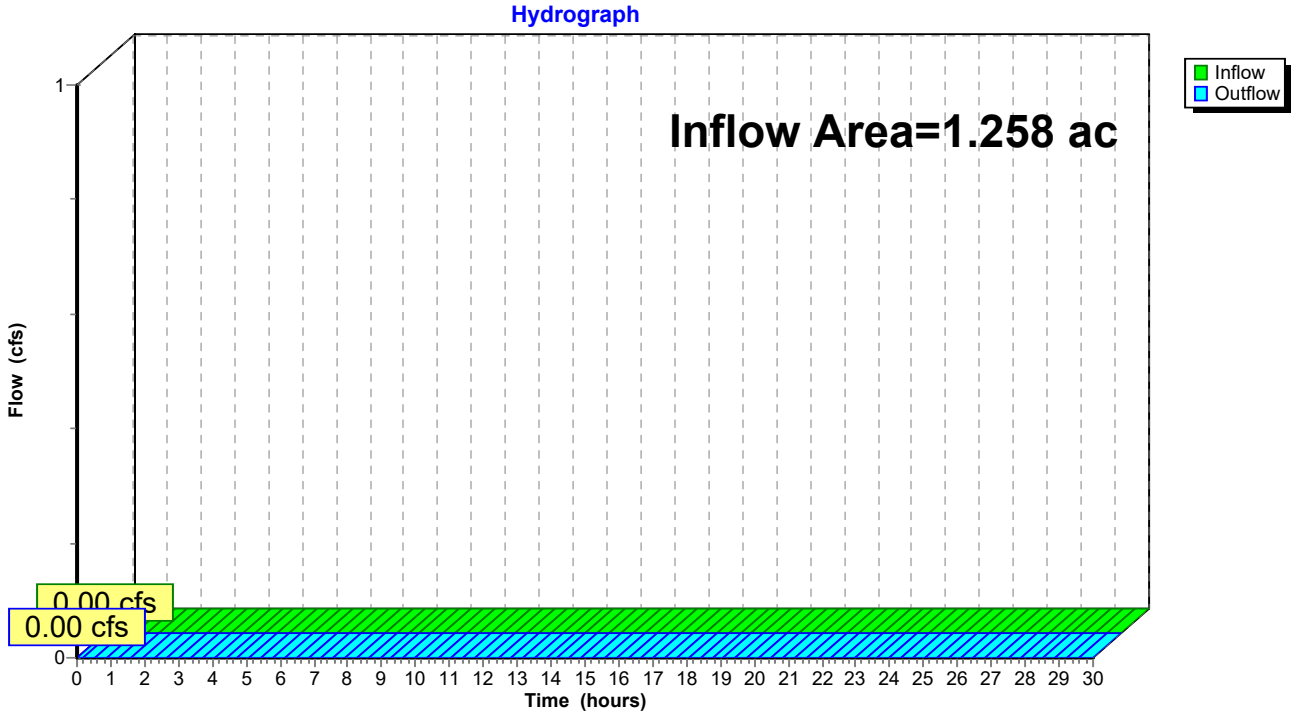

Summary for Reach B: Analysis Point "B" Bowles Road Swale

[40] Hint: Not Described (Outflow=Inflow)

Inflow Area = 1.368 ac, 27.32% Impervious, Inflow Depth = 0.26" for 2-Year event
Inflow = 0.14 cfs @ 12.38 hrs, Volume= 0.029 af
Outflow = 0.14 cfs @ 12.38 hrs, Volume= 0.029 af, Atten= 0%, Lag= 0.0 min

Routing by Dyn-Stor-Ind method, Time Span= 0.00-30.00 hrs, dt= 0.05 hrs

Reach B: Analysis Point "B" Bowles Road Swale

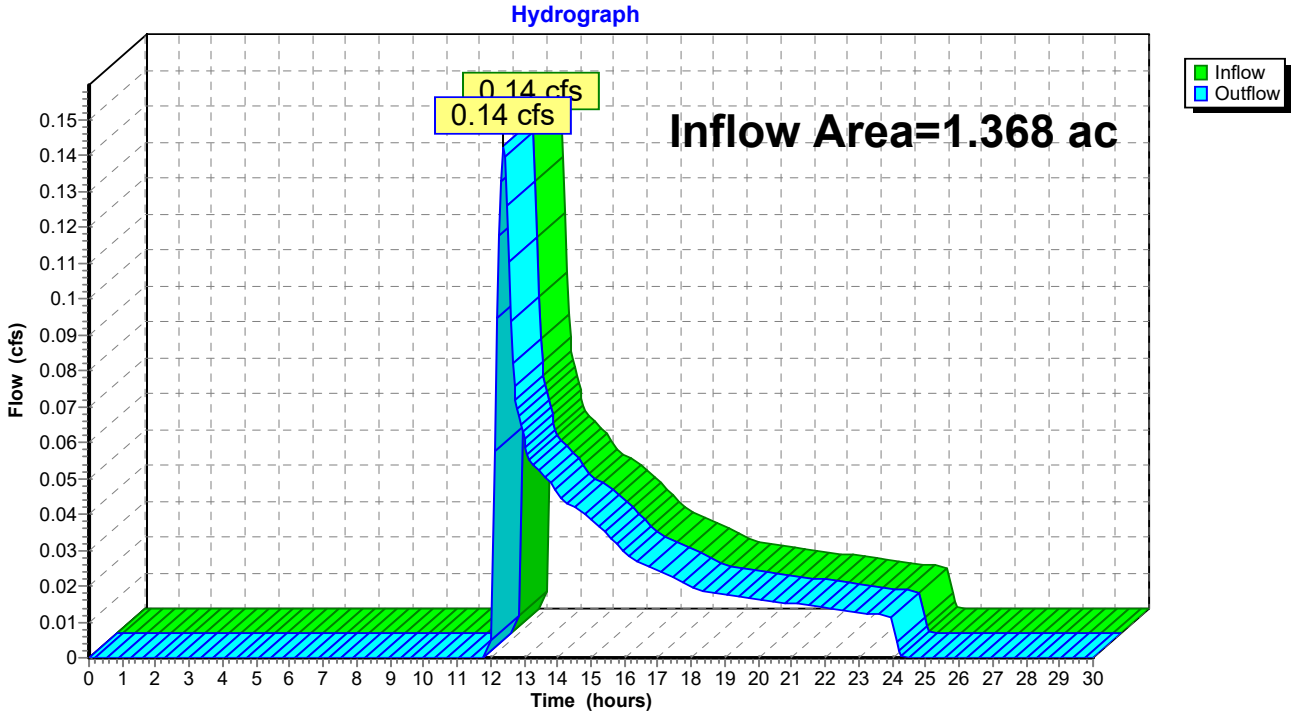

Summary for Reach C: Analysis Point "C" East Property Line

[40] Hint: Not Described (Outflow=Inflow)

Inflow Area = 0.254 ac, 13.45% Impervious, Inflow Depth = 0.08" for 2-Year event
Inflow = 0.00 cfs @ 14.69 hrs, Volume= 0.002 af
Outflow = 0.00 cfs @ 14.69 hrs, Volume= 0.002 af, Atten= 0%, Lag= 0.0 min

Routing by Dyn-Stor-Ind method, Time Span= 0.00-30.00 hrs, dt= 0.05 hrs

Reach C: Analysis Point "C" East Property Line

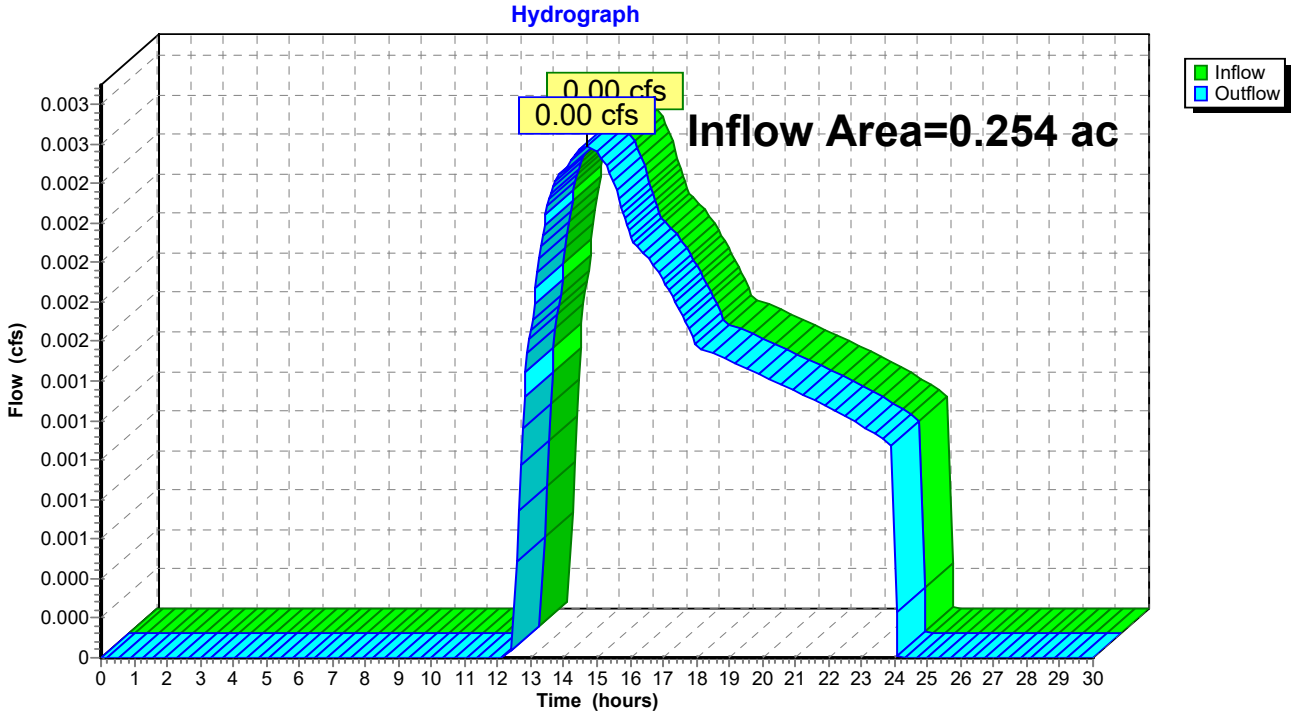

Summary for Pond 1: Ex. Infiltration Basin

[87] Warning: Oscillations may require smaller dt or Finer Routing (severity=111)

Inflow Area = 1.258 ac, 47.61% Impervious, Inflow Depth = 0.70" for 2-Year event
Inflow = 0.76 cfs @ 12.16 hrs, Volume= 0.073 af
Outflow = 0.37 cfs @ 12.48 hrs, Volume= 0.073 af, Atten= 51%, Lag= 19.2 min
Discarded = 0.37 cfs @ 12.48 hrs, Volume= 0.073 af
Primary = 0.00 cfs @ 0.00 hrs, Volume= 0.000 af

Routing by Dyn-Stor-Ind method, Time Span= 0.00-30.00 hrs, dt= 0.05 hrs
Peak Elev= 92.17' @ 12.48 hrs Surf.Area= 1,949 sf Storage= 316 cf

Plug-Flow detention time= (not calculated: outflow precedes inflow)
Center-of-Mass det. time= 4.0 min (893.7 - 889.6)

Volume	Invert	Avail.Storage	Storage Description
#1	92.00'	6,501 cf	**Custom Stage Data (Conic)**Listed below (Recalc)

Elevation (feet)	Surf.Area (sq-ft)	Inc.Store (cubic-feet)	Cum.Store (cubic-feet)	Wet.Area (sq-ft)
92.00	1,822	0	0	1,822
93.00	2,644	2,220	2,220	2,661
94.00	3,573	3,097	5,317	3,610
94.30	4,332	1,184	6,501	4,372

Device	Routing	Invert	Outlet Devices
#1	Discarded	92.00'	**8.270 in/hr Exfiltration over Wetted area**
#2	Primary	94.10'	**27.0 deg x 6.0' long x 1.00' rise Sharp-Crested Vee/Trap Weir** Cv= 2.63 (C= 3.29)

Discarded OutFlow Max=0.37 cfs @ 12.48 hrs HW=92.17' (Free Discharge)
↑**1=Exfiltration** (Exfiltration Controls 0.37 cfs)

Primary OutFlow Max=0.00 cfs @ 0.00 hrs HW=92.00' TW=0.00' (Dynamic Tailwater)
↑**2=Sharp-Crested Vee/Trap Weir** (Controls 0.00 cfs)

Pond 1: Ex. Infiltration Basin

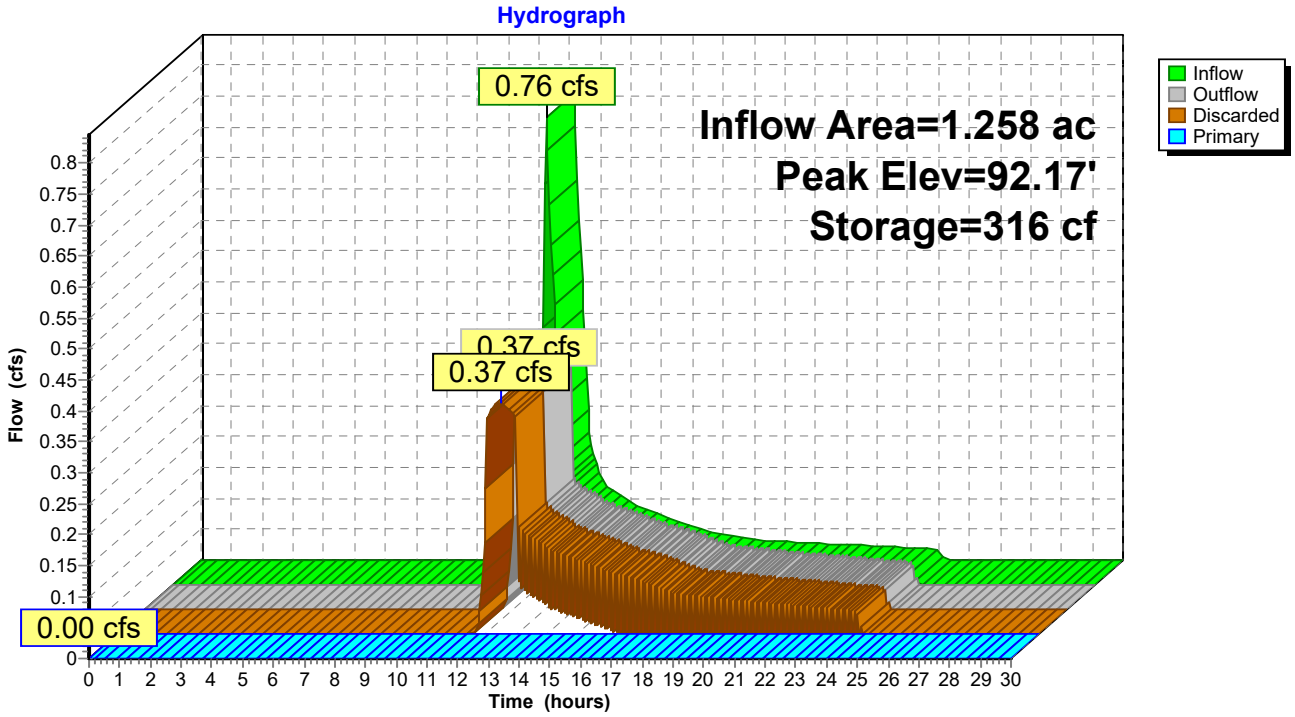

Time span=0.00-30.00 hrs, dt=0.05 hrs, 601 points
Runoff by SCS TR-20 method, UH=SCS, Weighted-CN
Reach routing by Dyn-Stor-Ind method - Pond routing by Dyn-Stor-Ind method

Subcatchment E1: Runoff Area=54,804 sf 47.61% Impervious Runoff Depth=1.95"
Flow Length=229' Tc=9.4 min CN=67 Runoff=2.45 cfs 0.205 af

Subcatchment E2: Runoff Area=59,591 sf 27.32% Impervious Runoff Depth=1.09"
Flow Length=307' Slope=0.0130 '/' Tc=9.4 min CN=55 Runoff=1.26 cfs 0.124 af

Subcatchment E3: Runoff Area=11,083 sf 13.45% Impervious Runoff Depth=0.61"
Flow Length=27' Slope=0.0450 '/' Tc=2.2 min CN=47 Runoff=0.10 cfs 0.013 af

Reach A: Analysis Point "A" Spillway Inflow=0.00 cfs 0.000 af
Outflow=0.00 cfs 0.000 af

Reach B: Analysis Point "B" Bowles Road Swale Inflow=1.26 cfs 0.124 af
Outflow=1.26 cfs 0.124 af

Reach C: Analysis Point "C" East Property Line Inflow=0.10 cfs 0.013 af
Outflow=0.10 cfs 0.013 af

Pond 1: Ex. Infiltration Basin Peak Elev=93.10' Storage=2,487 cf Inflow=2.45 cfs 0.205 af
Discarded=0.53 cfs 0.205 af Primary=0.00 cfs 0.000 af Outflow=0.53 cfs 0.205 af

Total Runoff Area = 2.881 ac Runoff Volume = 0.341 af Average Runoff Depth = 1.42"
65.04% Pervious = 1.874 ac 34.96% Impervious = 1.007 ac

Summary for Subcatchment E1:

Runoff = 2.45 cfs @ 12.14 hrs, Volume= 0.205 af, Depth= 1.95"

Runoff by SCS TR-20 method, UH=SCS, Weighted-CN, Time Span= 0.00-30.00 hrs, dt= 0.05 hrs
Type III 24-hr 10-Year Rainfall=5.21"

Area (sf)	CN	Description
24,842	98	Paved parking, HSG A
1,250	98	Roofs, HSG A
2,200	30	Woods, Good, HSG A
26,512	39	>75% Grass cover, Good, HSG A
54,804	67	Weighted Average
28,712		52.39% Pervious Area
26,092		47.61% Impervious Area

Tc (min)	Length (feet)	Slope (ft/ft)	Velocity (ft/sec)	Capacity (cfs)	Description
4.8	20	0.0055	0.07		**Sheet Flow, 20 feet short grass** Grass: Short n= 0.150 P2= 2.90"
3.5	108	0.0055	0.52		**Shallow Concentrated Flow, grass 0.5% Slope** Short Grass Pasture Kv= 7.0 fps
0.6	66	0.0750	1.92		**Shallow Concentrated Flow, grass 7.5% Slope** Short Grass Pasture Kv= 7.0 fps
0.5	35	0.0290	1.19		**Shallow Concentrated Flow, grass 2.9% Slope** Short Grass Pasture Kv= 7.0 fps
9.4	229	Total			

Subcatchment E1:

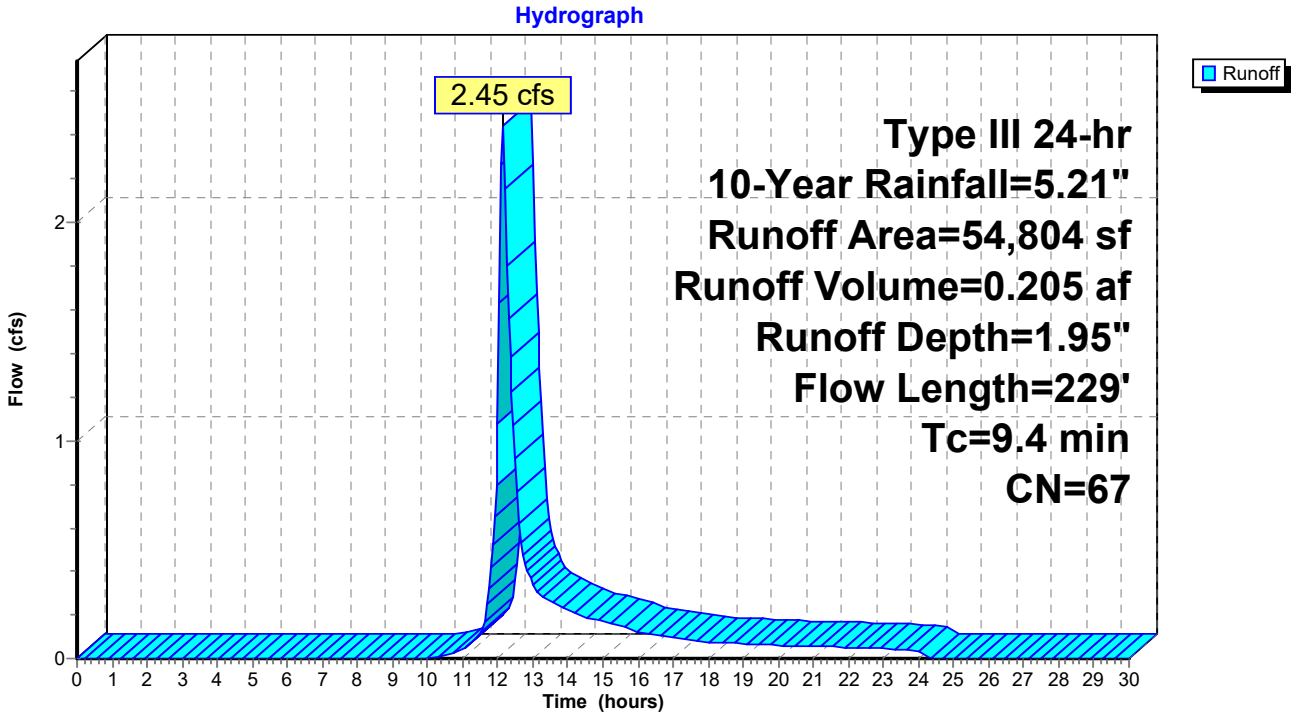

Summary for Subcatchment E2:

Runoff = 1.26 cfs @ 12.16 hrs, Volume= 0.124 af, Depth= 1.09"

Runoff by SCS TR-20 method, UH=SCS, Weighted-CN, Time Span= 0.00-30.00 hrs, dt= 0.05 hrs
Type III 24-hr 10-Year Rainfall=5.21"

Area (sf)	CN	Description
1,465	30	Woods, Good, HSG A
41,846	39	>75% Grass cover, Good, HSG A
16,280	98	Roofs, HSG A
59,591	55	Weighted Average
43,311		72.68% Pervious Area
16,280		27.32% Impervious Area

Tc (min)	Length (feet)	Slope (ft/ft)	Velocity (ft/sec)	Capacity (cfs)	Description
3.4	20	0.0130	0.10		**Sheet Flow, 20 feet grass** Grass: Short n= 0.150 P2= 2.90"
6.0	287	0.0130	0.80		**Shallow Concentrated Flow, Grass 1.3% Slope** Short Grass Pasture Kv= 7.0 fps
9.4	307	Total			

Subcatchment E2:

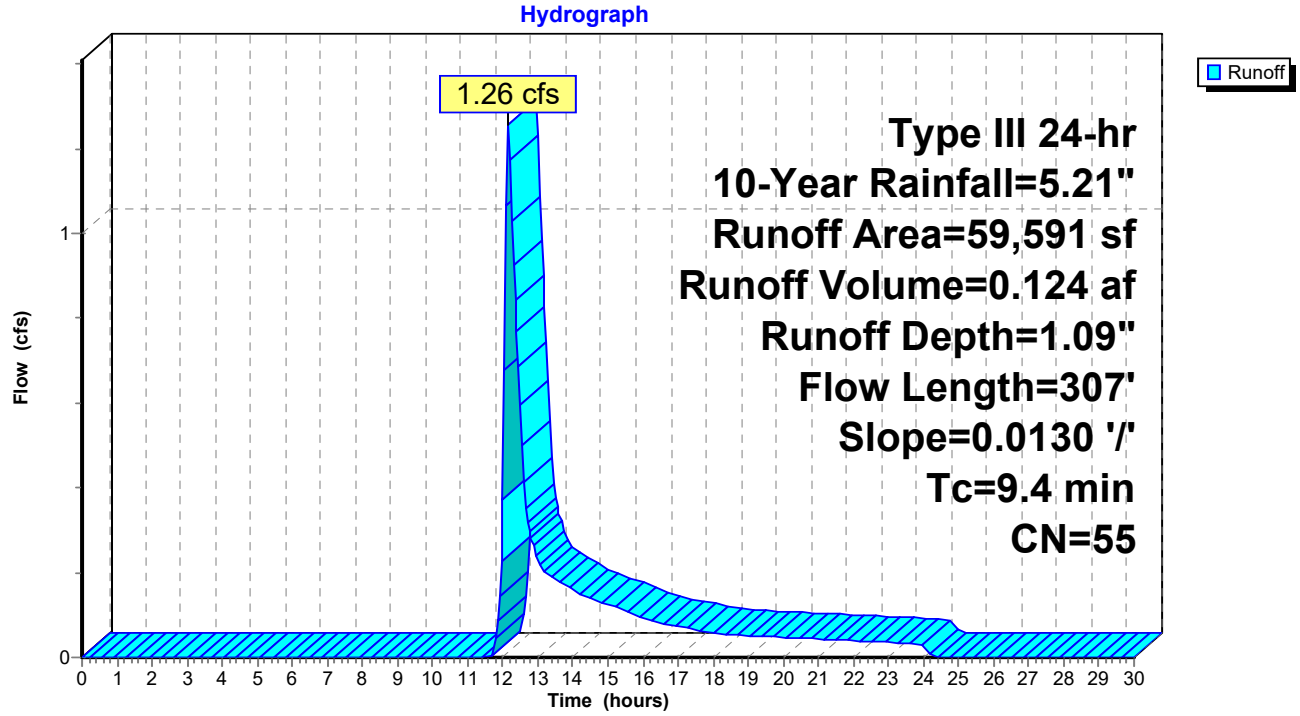

Summary for Subcatchment E3:

[49] Hint: Tc<2dt may require smaller dt

Runoff = 0.10 cfs @ 12.08 hrs, Volume= 0.013 af, Depth= 0.61"

Runoff by SCS TR-20 method, UH=SCS, Weighted-CN, Time Span= 0.00-30.00 hrs, dt= 0.05 hrs
Type III 24-hr 10-Year Rainfall=5.21"

Area (sf)	CN	Description
1,491	98	Paved parking, HSG A
9,592	39	>75% Grass cover, Good, HSG A
11,083	47	Weighted Average
9,592		86.55% Pervious Area
1,491		13.45% Impervious Area

Tc (min)	Length (feet)	Slope (ft/ft)	Velocity (ft/sec)	Capacity (cfs)	Description
2.1	20	0.0450	0.16		**Sheet Flow, 20 feet grass** Grass: Short n= 0.150 P2= 2.90"
0.1	7	0.0450	1.48		**Shallow Concentrated Flow, Grass 4.5% Slope** Short Grass Pasture Kv= 7.0 fps
2.2	27	Total			

Subcatchment E3:

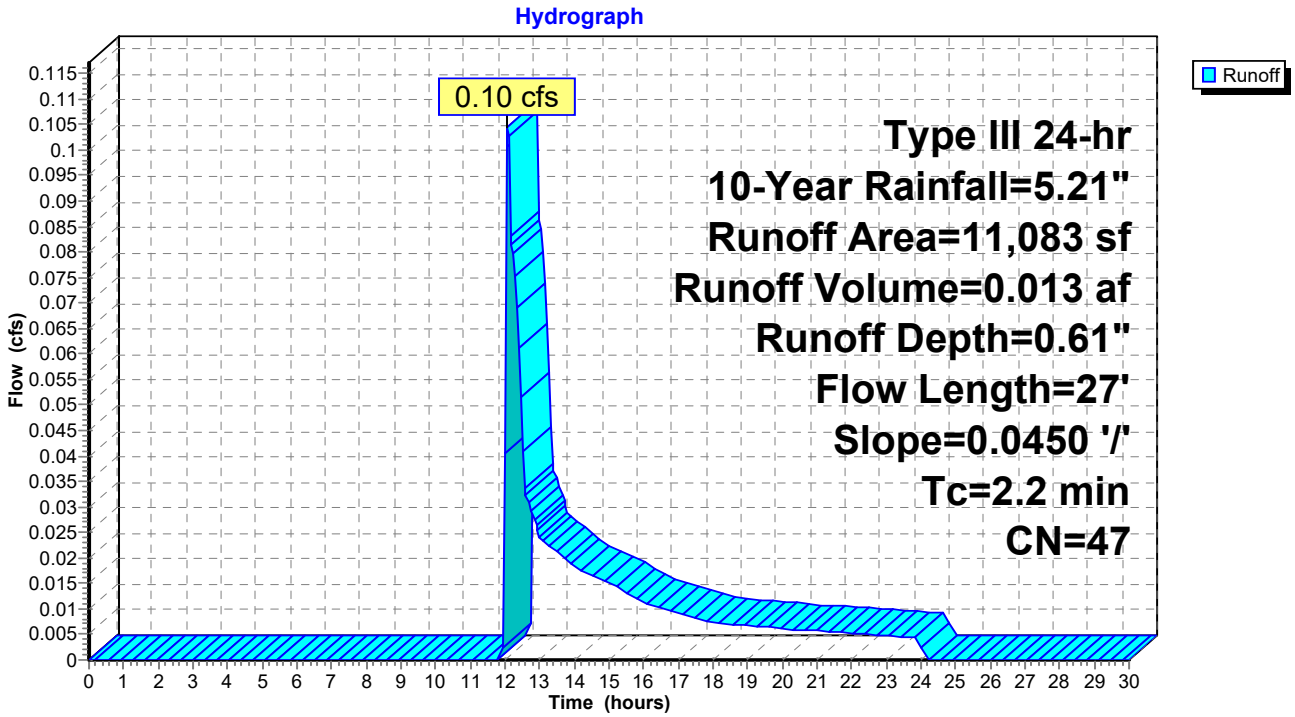

Summary for Reach A: Analysis Point "A" Spillway

[40] Hint: Not Described (Outflow=Inflow)

Inflow Area = 1.258 ac, 47.61% Impervious, Inflow Depth = 0.00" for 10-Year event
Inflow = 0.00 cfs @ 0.00 hrs, Volume= 0.000 af
Outflow = 0.00 cfs @ 0.00 hrs, Volume= 0.000 af, Atten= 0%, Lag= 0.0 min

Routing by Dyn-Stor-Ind method, Time Span= 0.00-30.00 hrs, dt= 0.05 hrs

Reach A: Analysis Point "A" Spillway

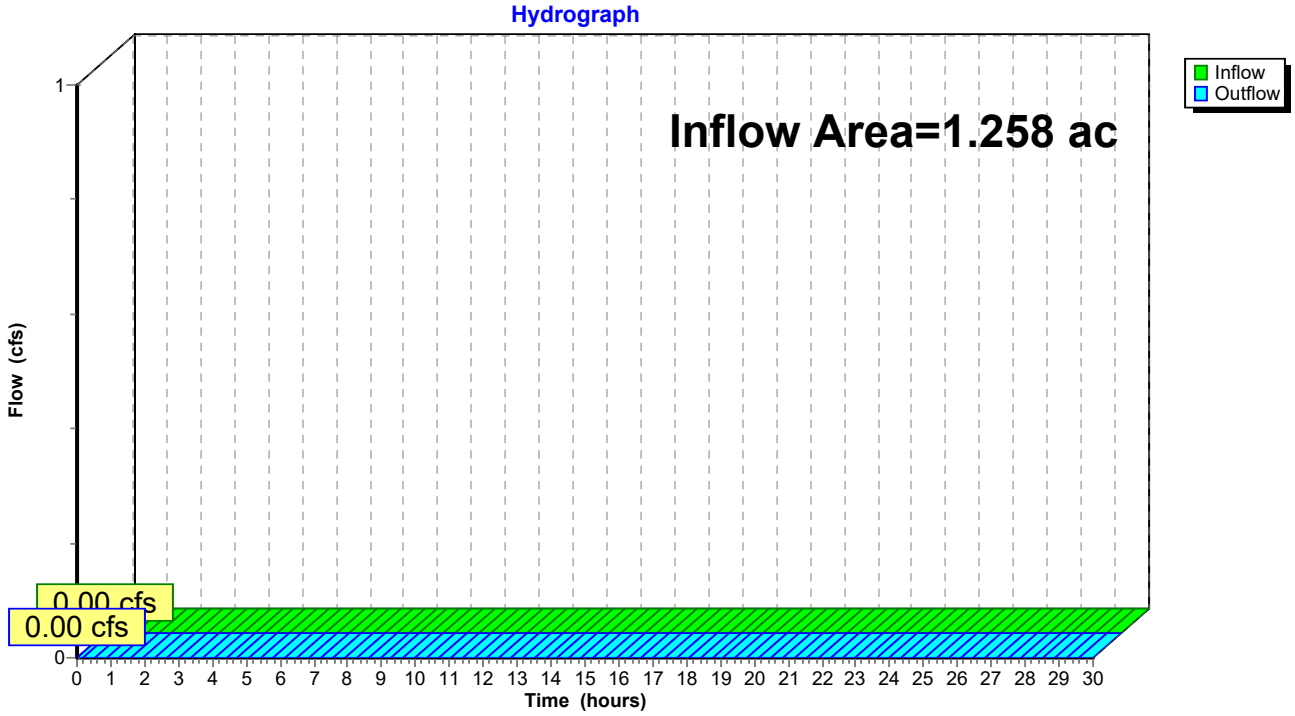

Summary for Reach B: Analysis Point "B" Bowles Road Swale

[40] Hint: Not Described (Outflow=Inflow)

Inflow Area = 1.368 ac, 27.32% Impervious, Inflow Depth = 1.09" for 10-Year event
Inflow = 1.26 cfs @ 12.16 hrs, Volume= 0.124 af
Outflow = 1.26 cfs @ 12.16 hrs, Volume= 0.124 af, Atten= 0%, Lag= 0.0 min

Routing by Dyn-Stor-Ind method, Time Span= 0.00-30.00 hrs, dt= 0.05 hrs

Reach B: Analysis Point "B" Bowles Road Swale

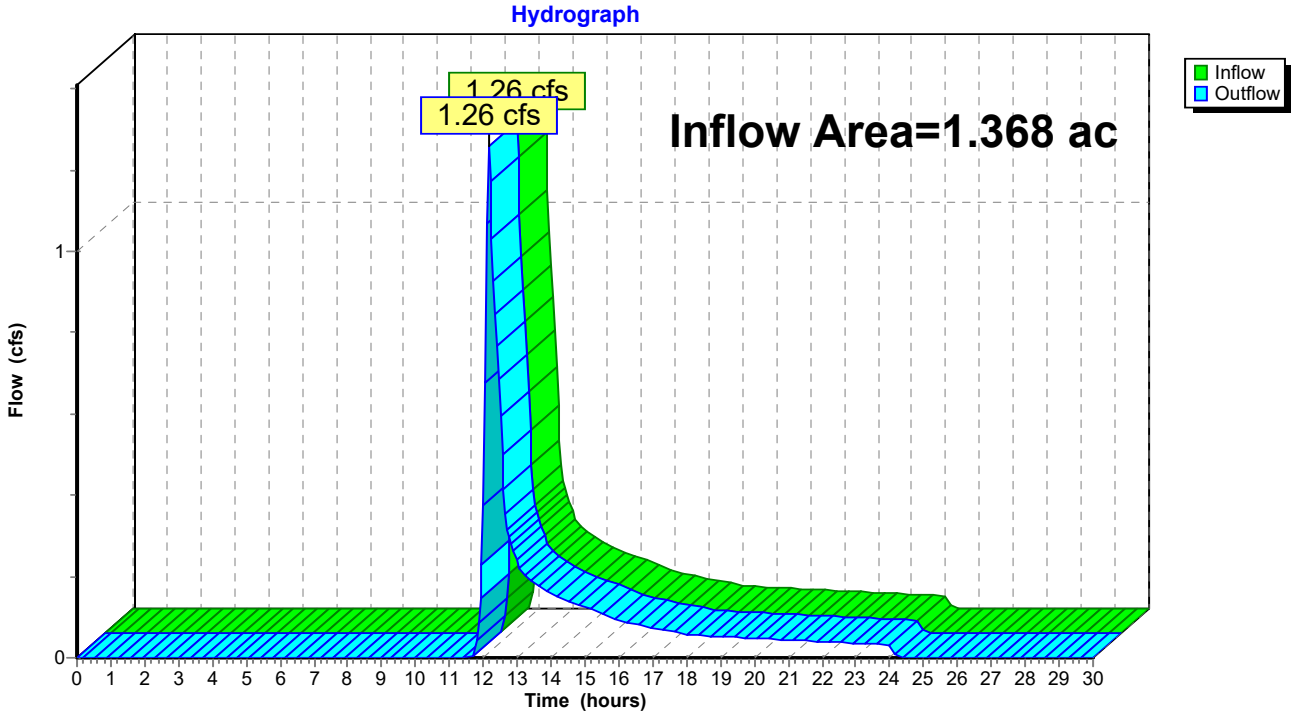

Summary for Reach C: Analysis Point "C" East Property Line

[40] Hint: Not Described (Outflow=Inflow)

Inflow Area = 0.254 ac, 13.45% Impervious, Inflow Depth = 0.61" for 10-Year event
Inflow = 0.10 cfs @ 12.08 hrs, Volume= 0.013 af
Outflow = 0.10 cfs @ 12.08 hrs, Volume= 0.013 af, Atten= 0%, Lag= 0.0 min

Routing by Dyn-Stor-Ind method, Time Span= 0.00-30.00 hrs, dt= 0.05 hrs

Reach C: Analysis Point "C" East Property Line

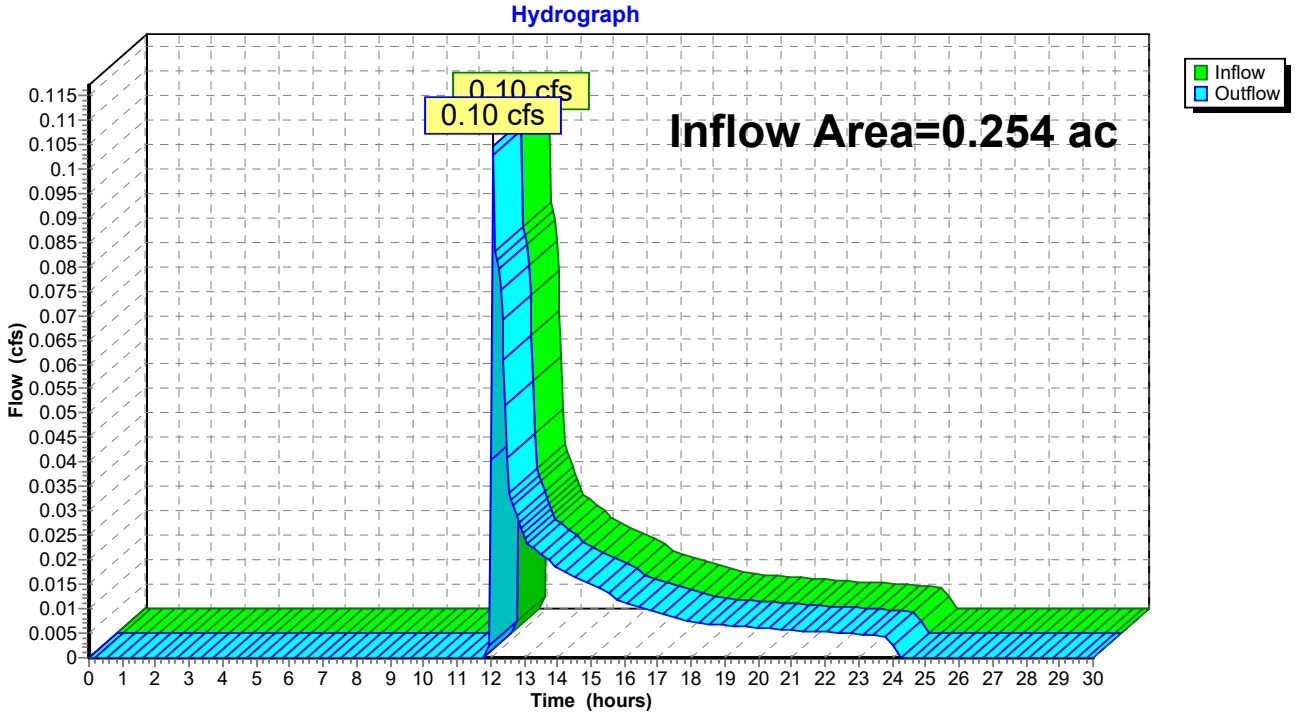

Summary for Pond 1: Ex. Infiltration Basin

[87] Warning: Oscillations may require smaller dt or Finer Routing (severity=82)

Inflow Area = 1.258 ac, 47.61% Impervious, Inflow Depth = 1.95" for 10-Year event
Inflow = 2.45 cfs @ 12.14 hrs, Volume= 0.205 af
Outflow = 0.53 cfs @ 12.66 hrs, Volume= 0.205 af, Atten= 79%, Lag= 30.8 min
Discarded = 0.53 cfs @ 12.66 hrs, Volume= 0.205 af
Primary = 0.00 cfs @ 0.00 hrs, Volume= 0.000 af

Routing by Dyn-Stor-Ind method, Time Span= 0.00-30.00 hrs, dt= 0.05 hrs
Peak Elev= 93.10' @ 12.66 hrs Surf.Area= 2,730 sf Storage= 2,487 cf

Plug-Flow detention time= (not calculated: outflow precedes inflow)
Center-of-Mass det. time= 36.1 min (892.3 - 856.2)

Volume	Invert	Avail.Storage	Storage Description
#1	92.00'	6,501 cf	**Custom Stage Data (Conic)**Listed below (Recalc)

Elevation (feet)	Surf.Area (sq-ft)	Inc.Store (cubic-feet)	Cum.Store (cubic-feet)	Wet.Area (sq-ft)
92.00	1,822	0	0	1,822
93.00	2,644	2,220	2,220	2,661
94.00	3,573	3,097	5,317	3,610
94.30	4,332	1,184	6,501	4,372

Device	Routing	Invert	Outlet Devices
#1	Discarded	92.00'	**8.270 in/hr Exfiltration over Wetted area**
#2	Primary	94.10'	**27.0 deg x 6.0' long x 1.00' rise Sharp-Crested Vee/Trap Weir** Cv= 2.63 (C= 3.29)

Discarded OutFlow Max=0.53 cfs @ 12.66 hrs HW=93.10' (Free Discharge)
↑**1=Exfiltration** (Exfiltration Controls 0.53 cfs)

Primary OutFlow Max=0.00 cfs @ 0.00 hrs HW=92.00' TW=0.00' (Dynamic Tailwater)
↑**2=Sharp-Crested Vee/Trap Weir** (Controls 0.00 cfs)

Pond 1: Ex. Infiltration Basin

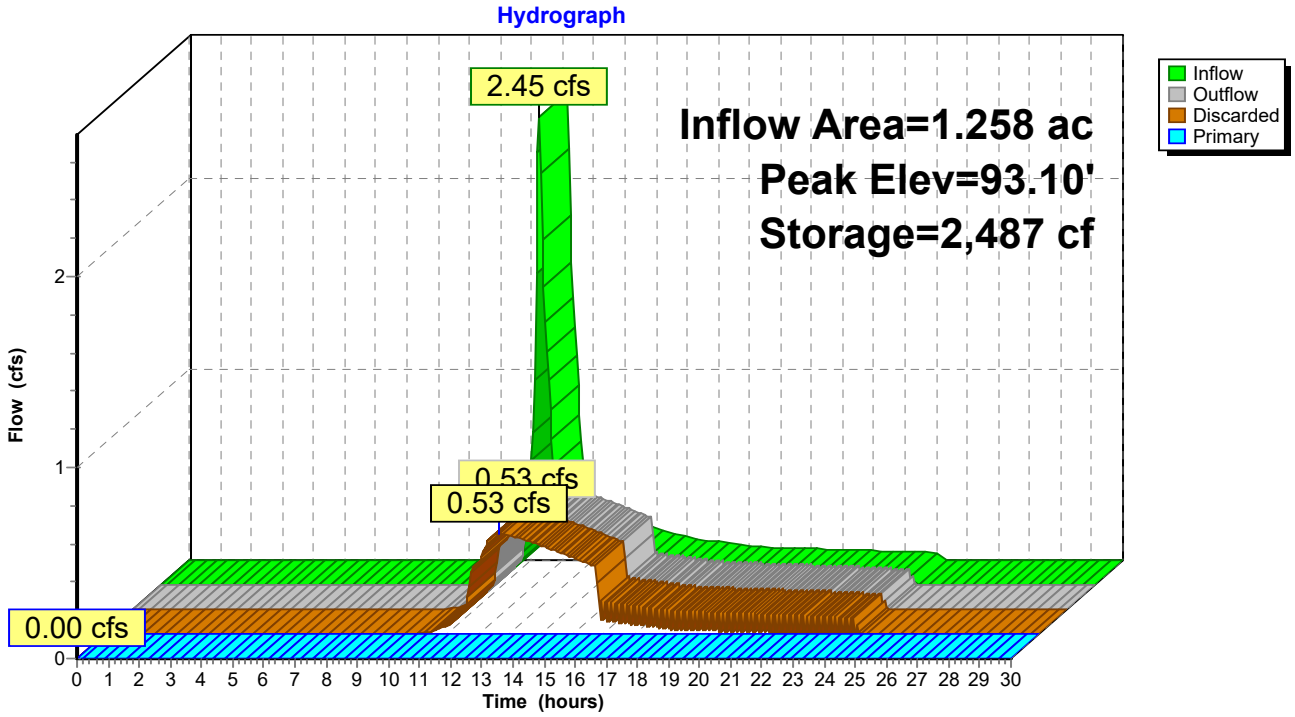

Time span=0.00-30.00 hrs, dt=0.05 hrs, 601 points
Runoff by SCS TR-20 method, UH=SCS, Weighted-CN
Reach routing by Dyn-Stor-Ind method - Pond routing by Dyn-Stor-Ind method

Subcatchment E1: Runoff Area=54,804 sf 47.61% Impervious Runoff Depth=2.87"
Flow Length=229' Tc=9.4 min CN=67 Runoff=3.67 cfs 0.301 af

Subcatchment E2: Runoff Area=59,591 sf 27.32% Impervious Runoff Depth=1.78"
Flow Length=307' Slope=0.0130 '/' Tc=9.4 min CN=55 Runoff=2.28 cfs 0.203 af

Subcatchment E3: Runoff Area=11,083 sf 13.45% Impervious Runoff Depth=1.13"
Flow Length=27' Slope=0.0450 '/' Tc=2.2 min CN=47 Runoff=0.29 cfs 0.024 af

Reach A: Analysis Point "A" Spillway Inflow=0.00 cfs 0.000 af
Outflow=0.00 cfs 0.000 af

Reach B: Analysis Point "B" Bowles Road Swale Inflow=2.28 cfs 0.203 af
Outflow=2.28 cfs 0.203 af

Reach C: Analysis Point "C" East Property Line Inflow=0.29 cfs 0.024 af
Outflow=0.29 cfs 0.024 af

Pond 1: Ex. Infiltration Basin Peak Elev=93.70' Storage=4,293 cf Inflow=3.67 cfs 0.301 af
Discarded=0.63 cfs 0.301 af Primary=0.00 cfs 0.000 af Outflow=0.63 cfs 0.301 af

Total Runoff Area = 2.881 ac Runoff Volume = 0.527 af Average Runoff Depth = 2.20"
65.04% Pervious = 1.874 ac 34.96% Impervious = 1.007 ac

Summary for Subcatchment E1:

Runoff = 3.67 cfs @ 12.14 hrs, Volume= 0.301 af, Depth= 2.87"

Runoff by SCS TR-20 method, UH=SCS, Weighted-CN, Time Span= 0.00-30.00 hrs, dt= 0.05 hrs
Type III 24-hr 25-Year Rainfall=6.44"

Area (sf)	CN	Description
24,842	98	Paved parking, HSG A
1,250	98	Roofs, HSG A
2,200	30	Woods, Good, HSG A
26,512	39	>75% Grass cover, Good, HSG A
54,804	67	Weighted Average
28,712		52.39% Pervious Area
26,092		47.61% Impervious Area

Tc (min)	Length (feet)	Slope (ft/ft)	Velocity (ft/sec)	Capacity (cfs)	Description
4.8	20	0.0055	0.07		**Sheet Flow, 20 feet short grass** Grass: Short n= 0.150 P2= 2.90"
3.5	108	0.0055	0.52		**Shallow Concentrated Flow, grass 0.5% Slope** Short Grass Pasture Kv= 7.0 fps
0.6	66	0.0750	1.92		**Shallow Concentrated Flow, grass 7.5% Slope** Short Grass Pasture Kv= 7.0 fps
0.5	35	0.0290	1.19		**Shallow Concentrated Flow, grass 2.9% Slope** Short Grass Pasture Kv= 7.0 fps
9.4	229	Total			

Subcatchment E1:

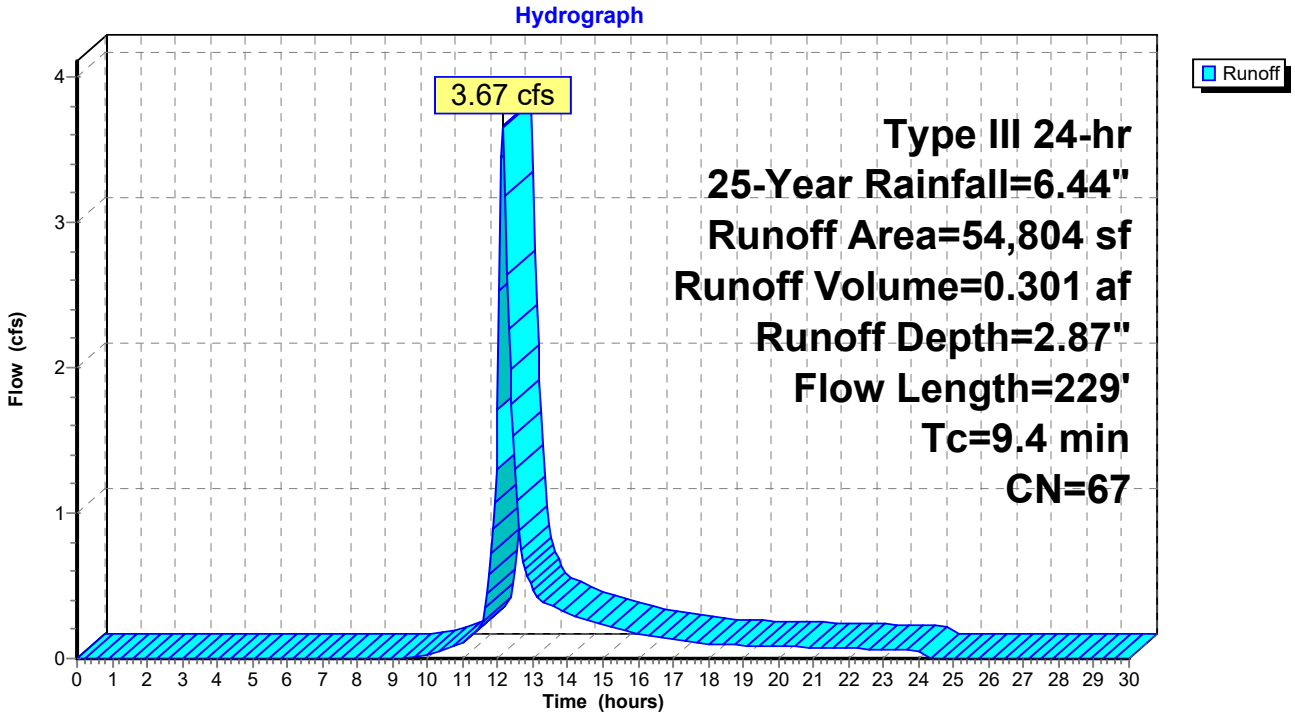

Summary for Subcatchment E2:

Runoff = 2.28 cfs @ 12.15 hrs, Volume= 0.203 af, Depth= 1.78"

Runoff by SCS TR-20 method, UH=SCS, Weighted-CN, Time Span= 0.00-30.00 hrs, dt= 0.05 hrs
Type III 24-hr 25-Year Rainfall=6.44"

Area (sf)	CN	Description
1,465	30	Woods, Good, HSG A
41,846	39	>75% Grass cover, Good, HSG A
16,280	98	Roofs, HSG A
59,591	55	Weighted Average
43,311		72.68% Pervious Area
16,280		27.32% Impervious Area

Tc (min)	Length (feet)	Slope (ft/ft)	Velocity (ft/sec)	Capacity (cfs)	Description
3.4	20	0.0130	0.10		**Sheet Flow, 20 feet grass** Grass: Short n= 0.150 P2= 2.90"
6.0	287	0.0130	0.80		**Shallow Concentrated Flow, Grass 1.3% Slope** Short Grass Pasture Kv= 7.0 fps
9.4	307	Total			

Subcatchment E2:

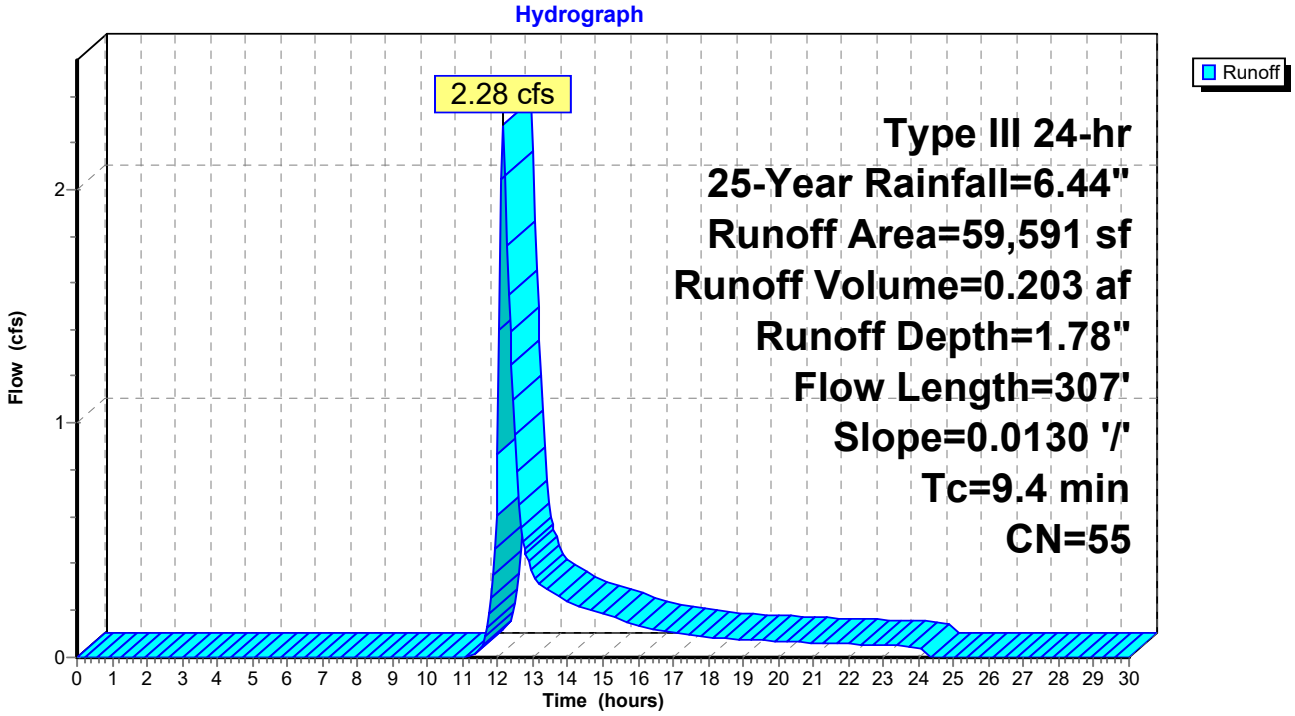

Summary for Subcatchment E3:

[49] Hint: Tc<2dt may require smaller dt

Runoff = 0.29 cfs @ 12.06 hrs, Volume= 0.024 af, Depth= 1.13"

Runoff by SCS TR-20 method, UH=SCS, Weighted-CN, Time Span= 0.00-30.00 hrs, dt= 0.05 hrs
Type III 24-hr 25-Year Rainfall=6.44"

Area (sf)	CN	Description
1,491	98	Paved parking, HSG A
9,592	39	>75% Grass cover, Good, HSG A
11,083	47	Weighted Average
9,592		86.55% Pervious Area
1,491		13.45% Impervious Area

Tc (min)	Length (feet)	Slope (ft/ft)	Velocity (ft/sec)	Capacity (cfs)	Description
2.1	20	0.0450	0.16		**Sheet Flow, 20 feet grass** Grass: Short n= 0.150 P2= 2.90"
0.1	7	0.0450	1.48		**Shallow Concentrated Flow, Grass 4.5% Slope** Short Grass Pasture Kv= 7.0 fps
2.2	27	Total			

Subcatchment E3:

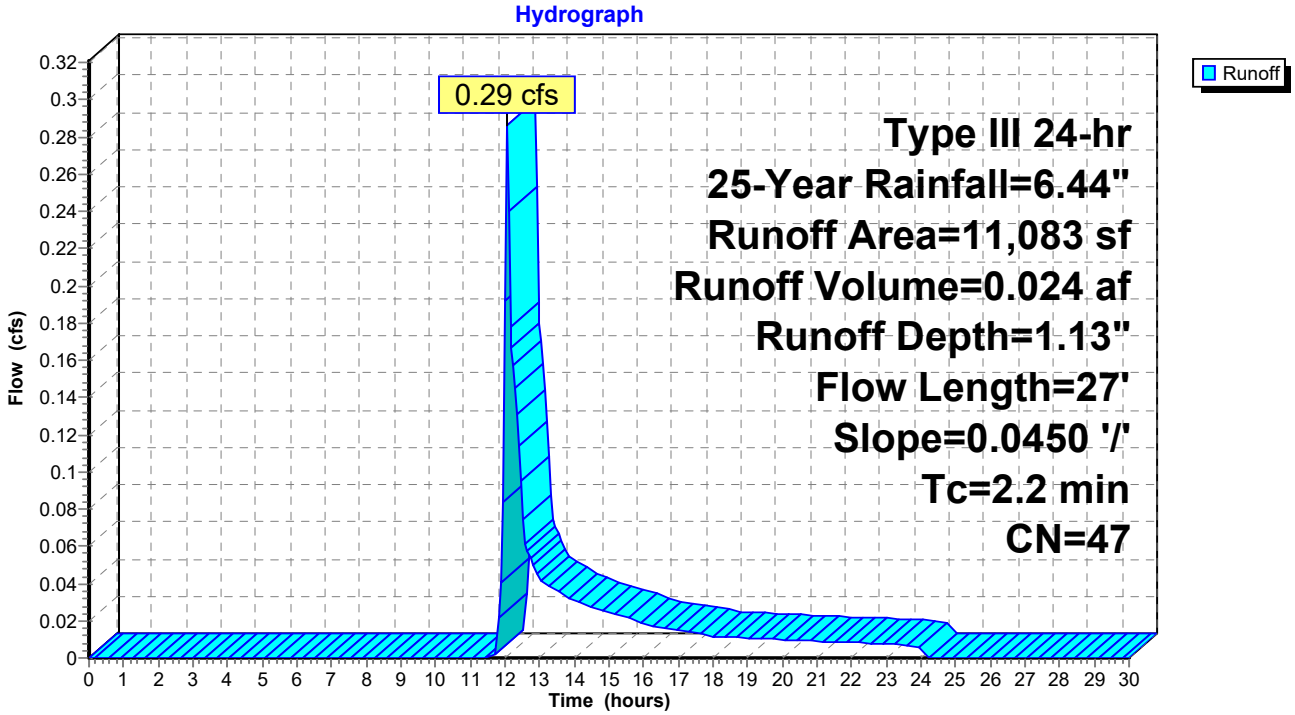

Summary for Reach A: Analysis Point "A" Spillway

[40] Hint: Not Described (Outflow=Inflow)

Inflow Area = 1.258 ac, 47.61% Impervious, Inflow Depth = 0.00" for 25-Year event
Inflow = 0.00 cfs @ 0.00 hrs, Volume= 0.000 af
Outflow = 0.00 cfs @ 0.00 hrs, Volume= 0.000 af, Atten= 0%, Lag= 0.0 min

Routing by Dyn-Stor-Ind method, Time Span= 0.00-30.00 hrs, dt= 0.05 hrs

Reach A: Analysis Point "A" Spillway

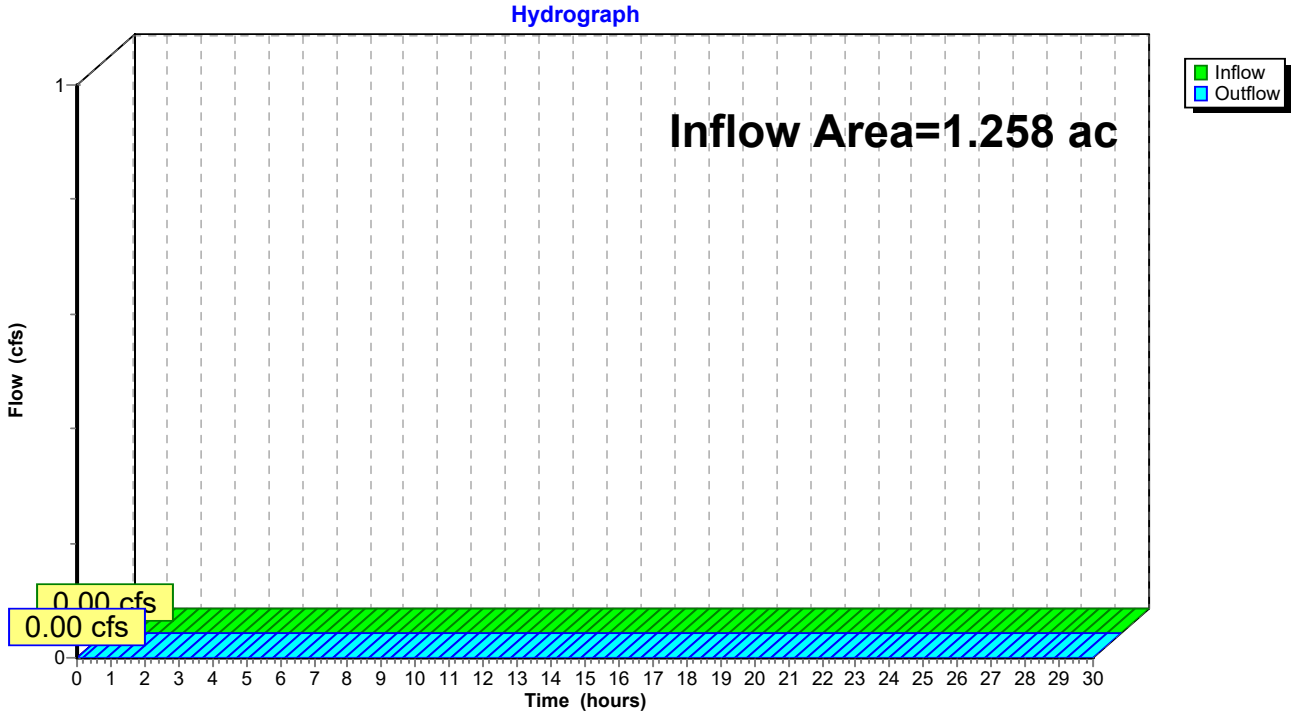

Summary for Reach B: Analysis Point "B" Bowles Road Swale

[40] Hint: Not Described (Outflow=Inflow)

Inflow Area = 1.368 ac, 27.32% Impervious, Inflow Depth = 1.78" for 25-Year event
Inflow = 2.28 cfs @ 12.15 hrs, Volume= 0.203 af
Outflow = 2.28 cfs @ 12.15 hrs, Volume= 0.203 af, Atten= 0%, Lag= 0.0 min

Routing by Dyn-Stor-Ind method, Time Span= 0.00-30.00 hrs, dt= 0.05 hrs

Reach B: Analysis Point "B" Bowles Road Swale

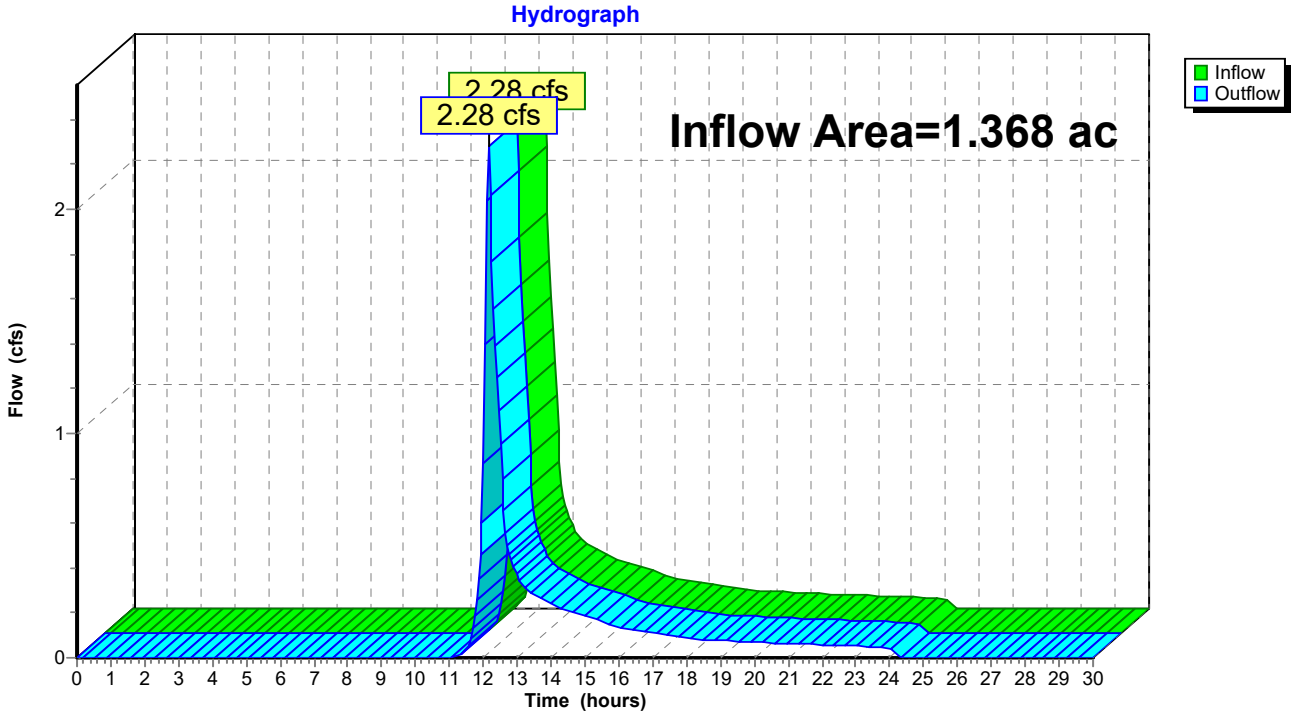

Summary for Reach C: Analysis Point "C" East Property Line

[40] Hint: Not Described (Outflow=Inflow)

Inflow Area = 0.254 ac, 13.45% Impervious, Inflow Depth = 1.13" for 25-Year event
Inflow = 0.29 cfs @ 12.06 hrs, Volume= 0.024 af
Outflow = 0.29 cfs @ 12.06 hrs, Volume= 0.024 af, Atten= 0%, Lag= 0.0 min

Routing by Dyn-Stor-Ind method, Time Span= 0.00-30.00 hrs, dt= 0.05 hrs

Reach C: Analysis Point "C" East Property Line

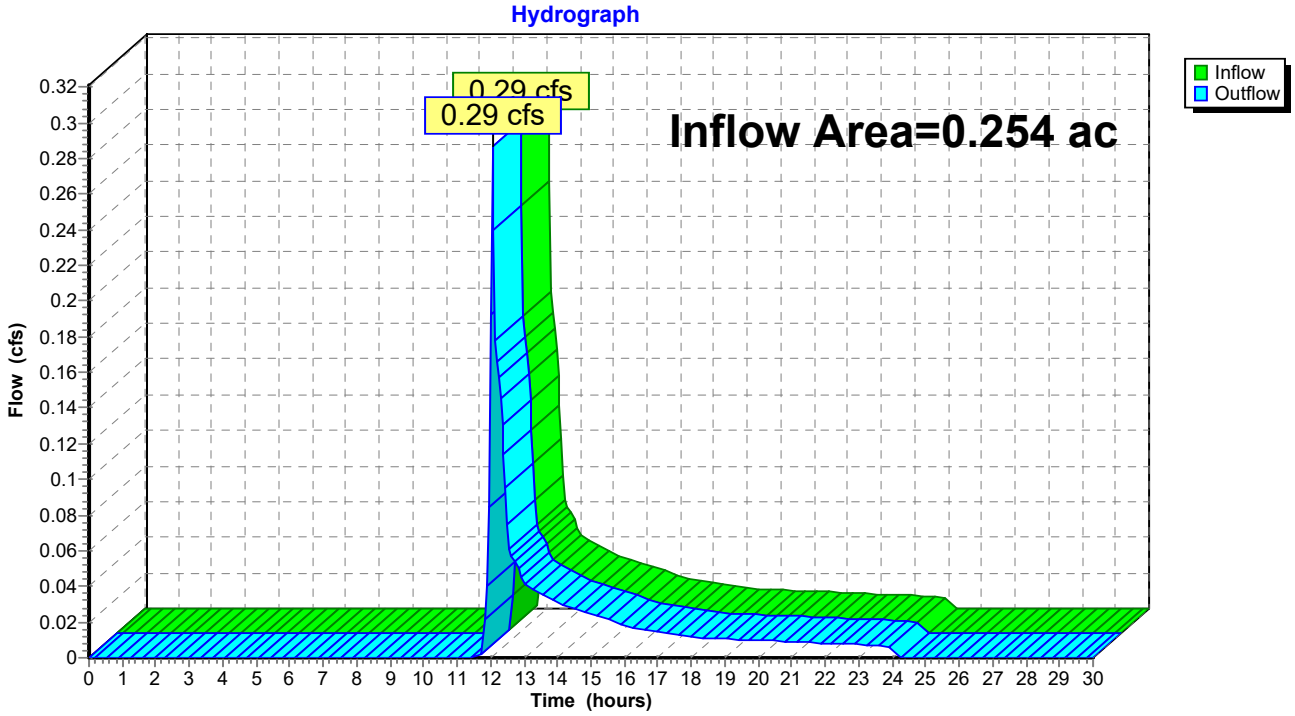

Summary for Pond 1: Ex. Infiltration Basin

[87] Warning: Oscillations may require smaller dt or Finer Routing (severity=66)

Inflow Area = 1.258 ac, 47.61% Impervious, Inflow Depth = 2.87" for 25-Year event
Inflow = 3.67 cfs @ 12.14 hrs, Volume= 0.301 af
Outflow = 0.63 cfs @ 12.73 hrs, Volume= 0.301 af, Atten= 83%, Lag= 35.5 min
Discarded = 0.63 cfs @ 12.73 hrs, Volume= 0.301 af
Primary = 0.00 cfs @ 0.00 hrs, Volume= 0.000 af

Routing by Dyn-Stor-Ind method, Time Span= 0.00-30.00 hrs, dt= 0.05 hrs
Peak Elev= 93.70' @ 12.73 hrs Surf.Area= 3,281 sf Storage= 4,293 cf

Plug-Flow detention time= (not calculated: outflow precedes inflow)
Center-of-Mass det. time= 59.4 min (904.2 - 844.8)

Volume	Invert	Avail.Storage	Storage Description
#1	92.00'	6,501 cf	**Custom Stage Data (Conic)**Listed below (Recalc)

Elevation (feet)	Surf.Area (sq-ft)	Inc.Store (cubic-feet)	Cum.Store (cubic-feet)	Wet.Area (sq-ft)
92.00	1,822	0	0	1,822
93.00	2,644	2,220	2,220	2,661
94.00	3,573	3,097	5,317	3,610
94.30	4,332	1,184	6,501	4,372

Device	Routing	Invert	Outlet Devices
#1	Discarded	92.00'	**8.270 in/hr Exfiltration over Wetted area**
#2	Primary	94.10'	**27.0 deg x 6.0' long x 1.00' rise Sharp-Crested Vee/Trap Weir** Cv= 2.63 (C= 3.29)

Discarded OutFlow Max=0.63 cfs @ 12.73 hrs HW=93.70' (Free Discharge)
↑—**1=Exfiltration** (Exfiltration Controls 0.63 cfs)

Primary OutFlow Max=0.00 cfs @ 0.00 hrs HW=92.00' TW=0.00' (Dynamic Tailwater)
↑—**2=Sharp-Crested Vee/Trap Weir** (Controls 0.00 cfs)

Pond 1: Ex. Infiltration Basin

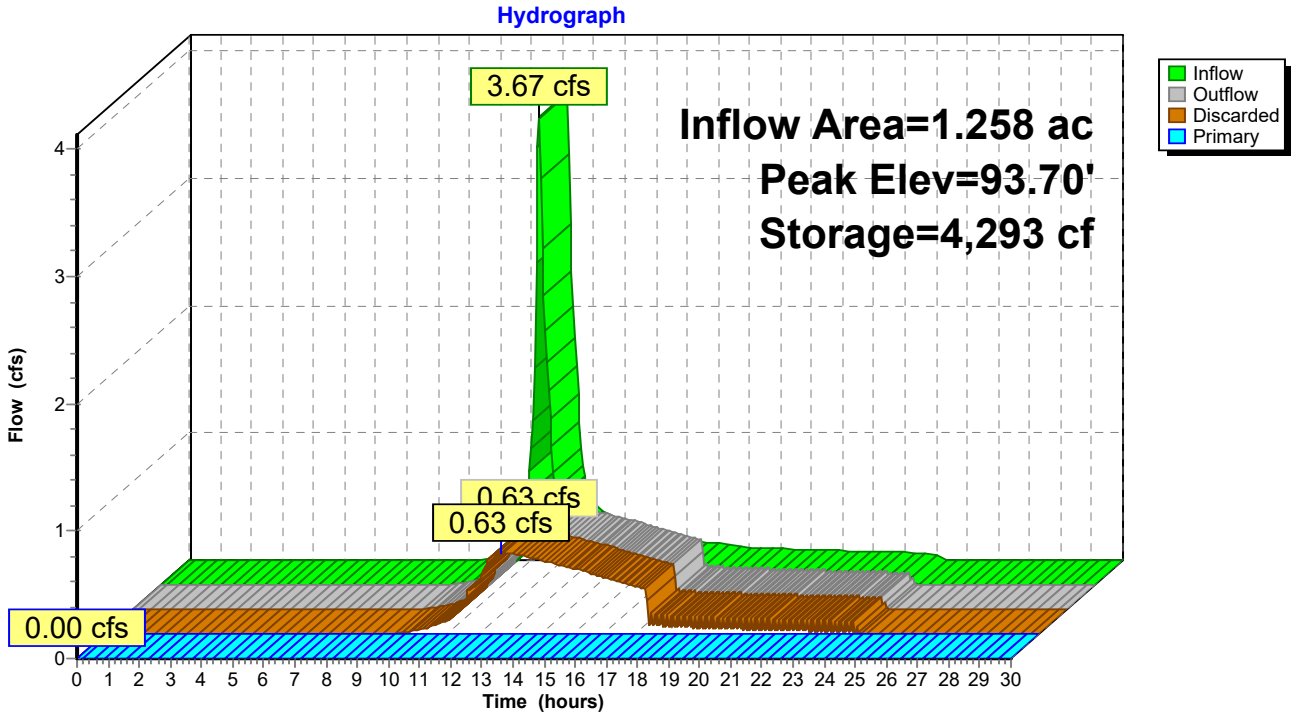

Time span=0.00-30.00 hrs, dt=0.05 hrs, 601 points
Runoff by SCS TR-20 method, UH=SCS, Weighted-CN
Reach routing by Dyn-Stor-Ind method - Pond routing by Dyn-Stor-Ind method

Subcatchment E1: Runoff Area=54,804 sf 47.61% Impervious Runoff Depth=4.41"
Flow Length=229' Tc=9.4 min CN=67 Runoff=5.70 cfs 0.463 af

Subcatchment E2: Runoff Area=59,591 sf 27.32% Impervious Runoff Depth=3.03"
Flow Length=307' Slope=0.0130 '/' Tc=9.4 min CN=55 Runoff=4.11 cfs 0.345 af

Subcatchment E3: Runoff Area=11,083 sf 13.45% Impervious Runoff Depth=2.14"
Flow Length=27' Slope=0.0450 '/' Tc=2.2 min CN=47 Runoff=0.63 cfs 0.045 af

Reach A: Analysis Point "A" Spillway Inflow=1.35 cfs 0.039 af
Outflow=1.35 cfs 0.039 af

Reach B: Analysis Point "B" Bowles Road Swale Inflow=4.11 cfs 0.345 af
Outflow=4.11 cfs 0.345 af

Reach C: Analysis Point "C" East Property Line Inflow=0.63 cfs 0.045 af
Outflow=0.63 cfs 0.045 af

Pond 1: Ex. Infiltration Basin Peak Elev=94.27' Storage=6,359 cf Inflow=5.70 cfs 0.463 af
Discarded=0.82 cfs 0.424 af Primary=1.35 cfs 0.039 af Outflow=2.17 cfs 0.463 af

Total Runoff Area = 2.881 ac Runoff Volume = 0.853 af Average Runoff Depth = 3.55"
65.04% Pervious = 1.874 ac 34.96% Impervious = 1.007 ac

Summary for Subcatchment E1:

Runoff = 5.70 cfs @ 12.14 hrs, Volume= 0.463 af, Depth= 4.41"

Runoff by SCS TR-20 method, UH=SCS, Weighted-CN, Time Span= 0.00-30.00 hrs, dt= 0.05 hrs
Type III 24-hr 100-Year Rainfall=8.35"

Area (sf)	CN	Description
24,842	98	Paved parking, HSG A
1,250	98	Roofs, HSG A
2,200	30	Woods, Good, HSG A
26,512	39	>75% Grass cover, Good, HSG A
54,804	67	Weighted Average
28,712		52.39% Pervious Area
26,092		47.61% Impervious Area

Tc (min)	Length (feet)	Slope (ft/ft)	Velocity (ft/sec)	Capacity (cfs)	Description
4.8	20	0.0055	0.07		**Sheet Flow, 20 feet short grass** Grass: Short n= 0.150 P2= 2.90"
3.5	108	0.0055	0.52		**Shallow Concentrated Flow, grass 0.5% Slope** Short Grass Pasture Kv= 7.0 fps
0.6	66	0.0750	1.92		**Shallow Concentrated Flow, grass 7.5% Slope** Short Grass Pasture Kv= 7.0 fps
0.5	35	0.0290	1.19		**Shallow Concentrated Flow, grass 2.9% Slope** Short Grass Pasture Kv= 7.0 fps
9.4	229	Total			

Subcatchment E1:

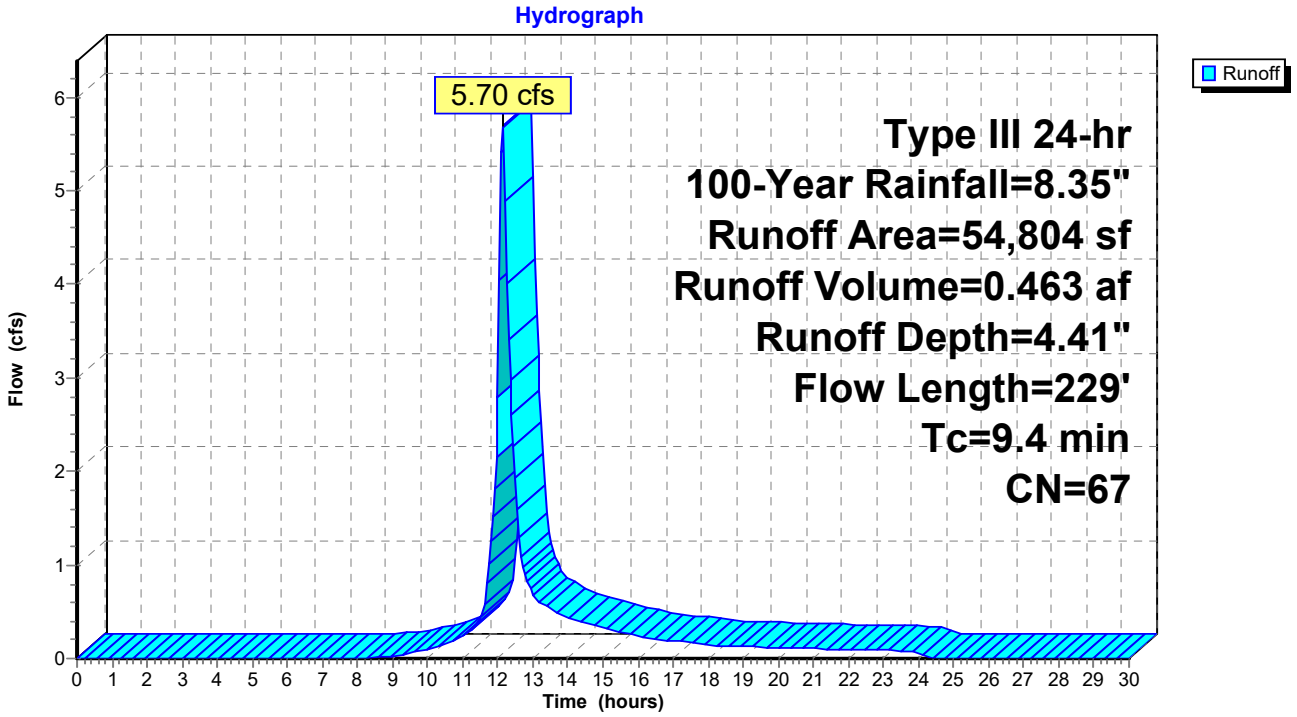

Summary for Subcatchment E2:

Runoff = 4.11 cfs @ 12.14 hrs, Volume= 0.345 af, Depth= 3.03"

Runoff by SCS TR-20 method, UH=SCS, Weighted-CN, Time Span= 0.00-30.00 hrs, dt= 0.05 hrs
Type III 24-hr 100-Year Rainfall=8.35"

Area (sf)	CN	Description
1,465	30	Woods, Good, HSG A
41,846	39	>75% Grass cover, Good, HSG A
16,280	98	Roofs, HSG A
59,591	55	Weighted Average
43,311		72.68% Pervious Area
16,280		27.32% Impervious Area

Tc (min)	Length (feet)	Slope (ft/ft)	Velocity (ft/sec)	Capacity (cfs)	Description
3.4	20	0.0130	0.10		**Sheet Flow, 20 feet grass** Grass: Short n= 0.150 P2= 2.90"
6.0	287	0.0130	0.80		**Shallow Concentrated Flow, Grass 1.3% Slope** Short Grass Pasture Kv= 7.0 fps
9.4	307	Total			

Subcatchment E2:

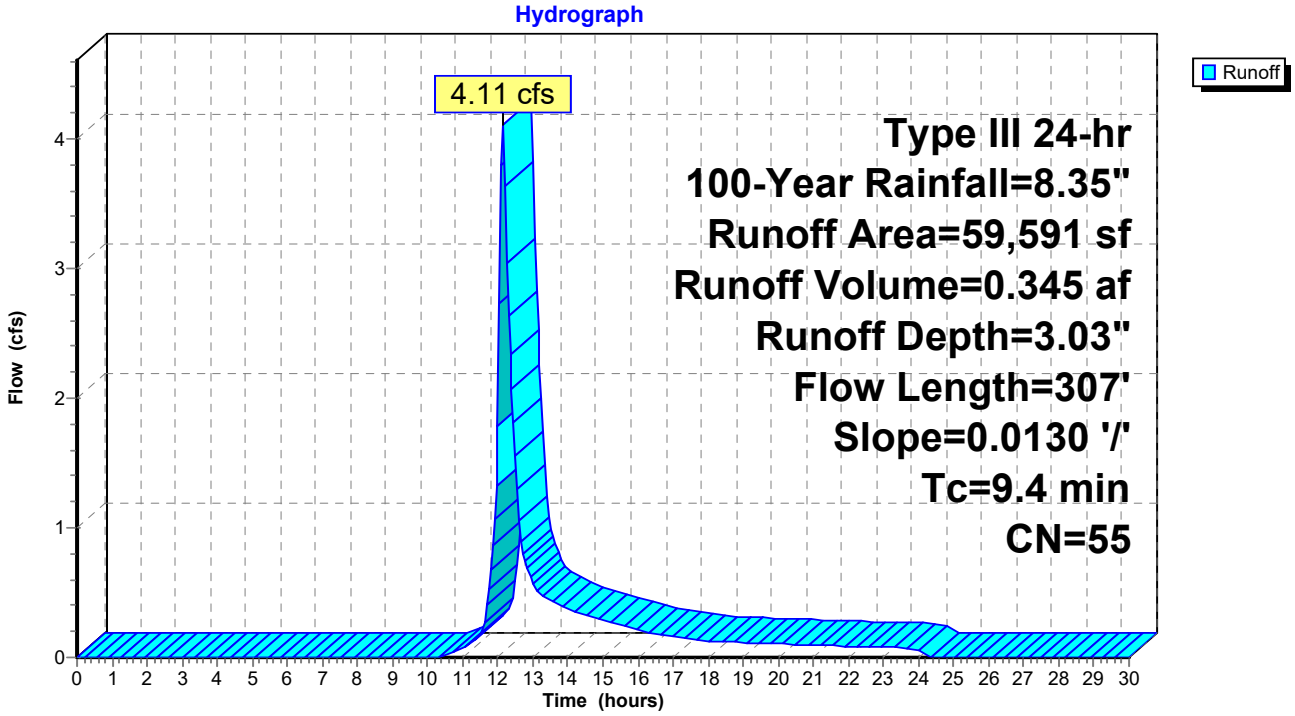

Summary for Subcatchment E3:

[49] Hint: Tc<2dt may require smaller dt

Runoff = 0.63 cfs @ 12.05 hrs, Volume= 0.045 af, Depth= 2.14"

Runoff by SCS TR-20 method, UH=SCS, Weighted-CN, Time Span= 0.00-30.00 hrs, dt= 0.05 hrs
Type III 24-hr 100-Year Rainfall=8.35"

Area (sf)	CN	Description
1,491	98	Paved parking, HSG A
9,592	39	>75% Grass cover, Good, HSG A
11,083	47	Weighted Average
9,592		86.55% Pervious Area
1,491		13.45% Impervious Area

Tc (min)	Length (feet)	Slope (ft/ft)	Velocity (ft/sec)	Capacity (cfs)	Description
2.1	20	0.0450	0.16		**Sheet Flow, 20 feet grass** Grass: Short n= 0.150 P2= 2.90"
0.1	7	0.0450	1.48		**Shallow Concentrated Flow, Grass 4.5% Slope** Short Grass Pasture Kv= 7.0 fps
2.2	27	Total			

Subcatchment E3:

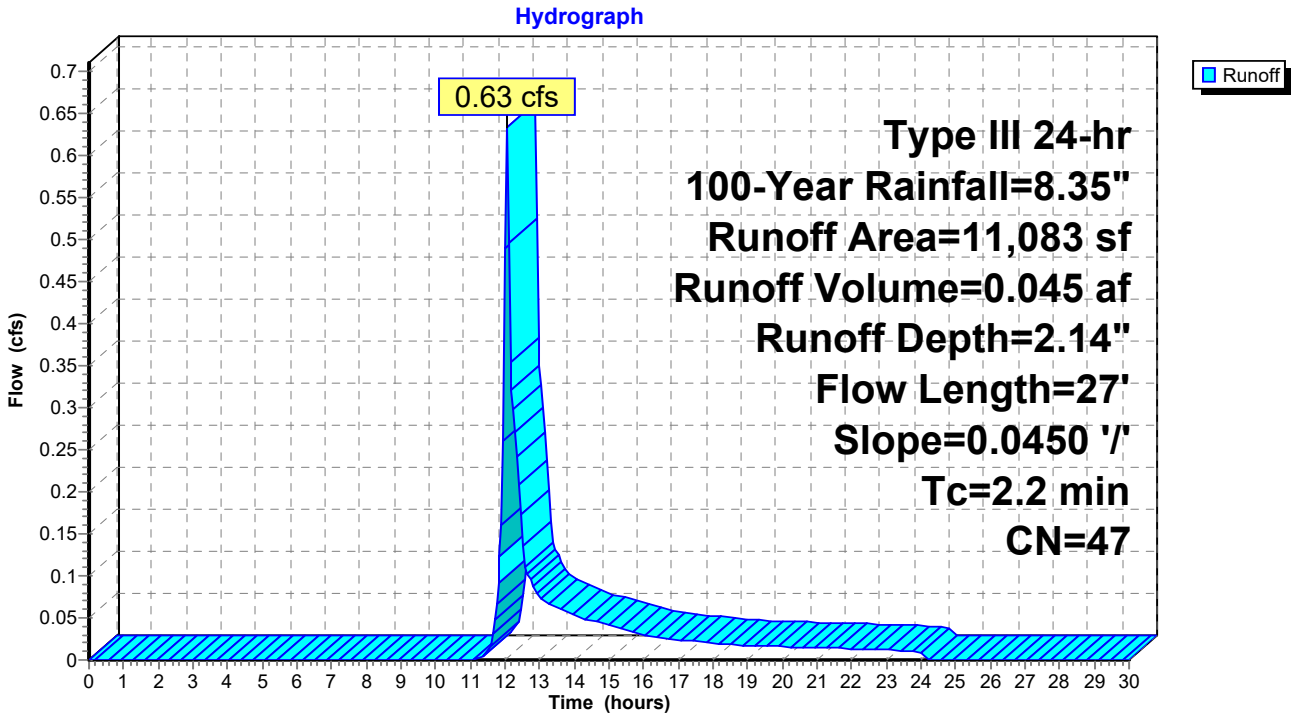

Summary for Reach A: Analysis Point "A" Spillway

[40] Hint: Not Described (Outflow=Inflow)

Inflow Area = 1.258 ac, 47.61% Impervious, Inflow Depth = 0.37" for 100-Year event
Inflow = 1.35 cfs @ 12.47 hrs, Volume= 0.039 af
Outflow = 1.35 cfs @ 12.47 hrs, Volume= 0.039 af, Atten= 0%, Lag= 0.0 min

Routing by Dyn-Stor-Ind method, Time Span= 0.00-30.00 hrs, dt= 0.05 hrs

Reach A: Analysis Point "A" Spillway

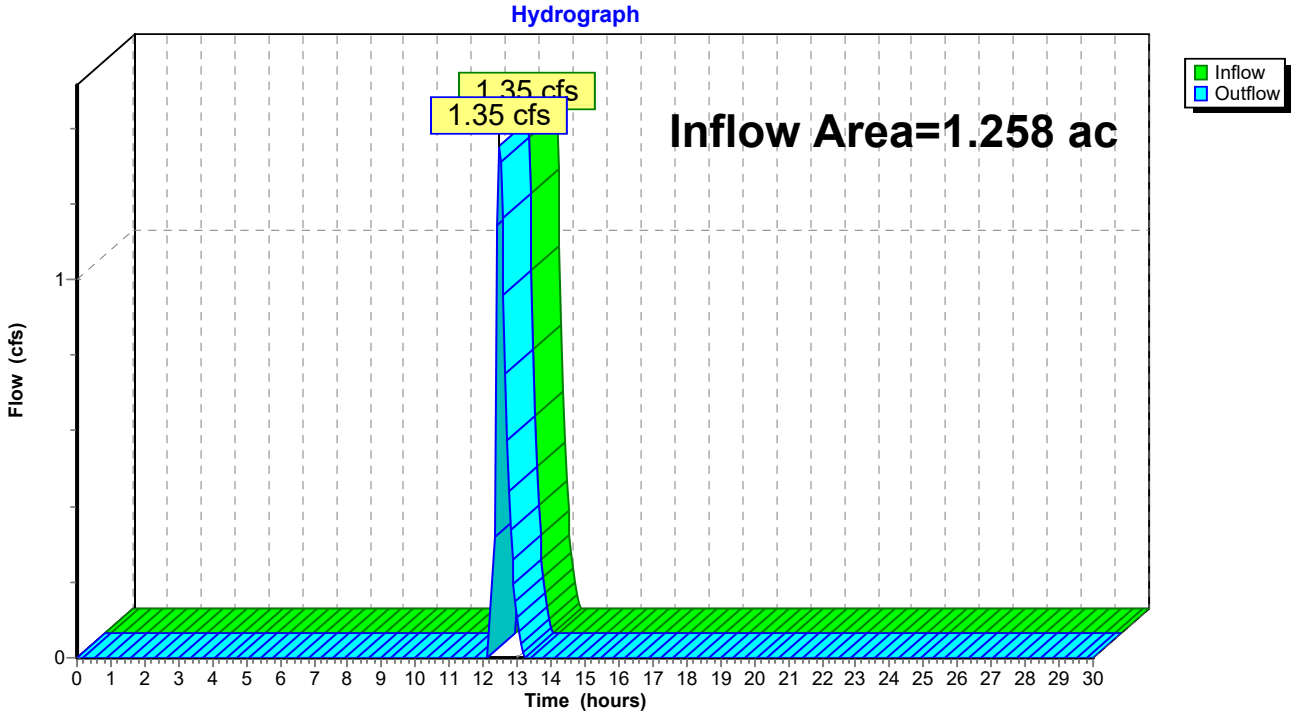

Summary for Reach B: Analysis Point "B" Bowles Road Swale

[40] Hint: Not Described (Outflow=Inflow)

Inflow Area = 1.368 ac, 27.32% Impervious, Inflow Depth = 3.03" for 100-Year event
Inflow = 4.11 cfs @ 12.14 hrs, Volume= 0.345 af
Outflow = 4.11 cfs @ 12.14 hrs, Volume= 0.345 af, Atten= 0%, Lag= 0.0 min

Routing by Dyn-Stor-Ind method, Time Span= 0.00-30.00 hrs, dt= 0.05 hrs

Reach B: Analysis Point "B" Bowles Road Swale

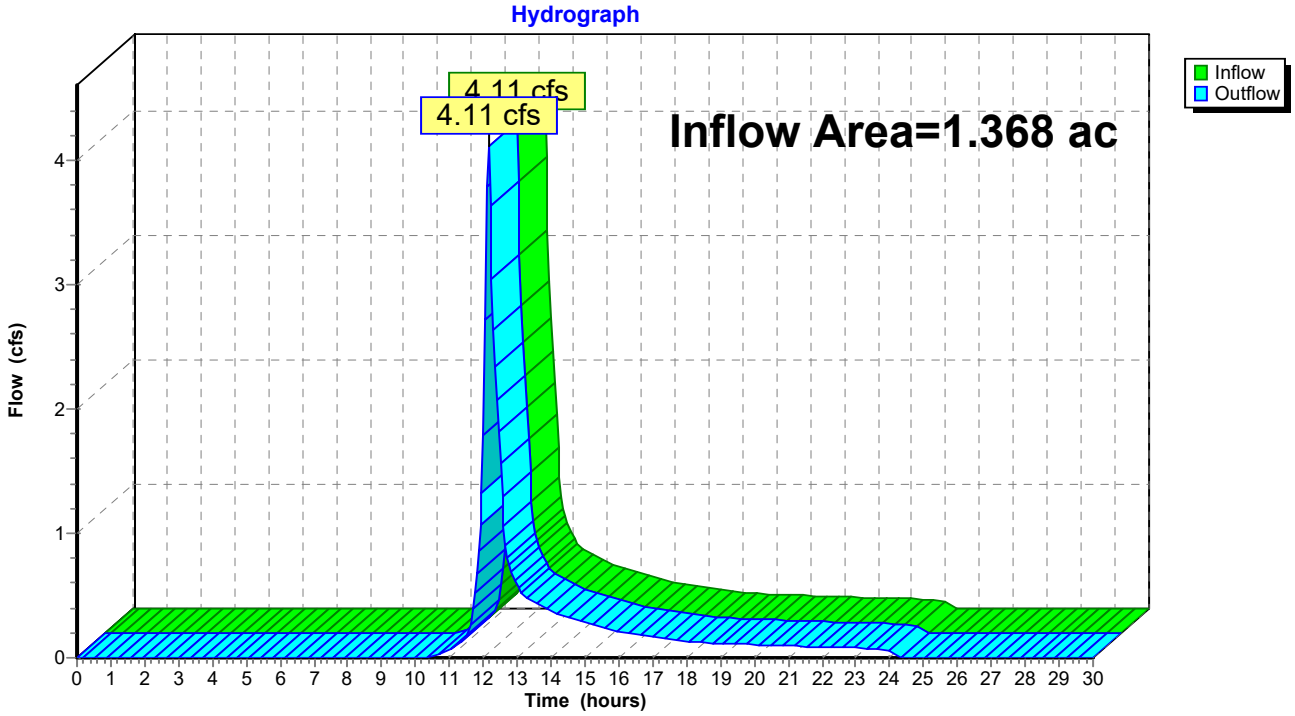

Summary for Reach C: Analysis Point "C" East Property Line

[40] Hint: Not Described (Outflow=Inflow)

Inflow Area = 0.254 ac, 13.45% Impervious, Inflow Depth = 2.14" for 100-Year event
Inflow = 0.63 cfs @ 12.05 hrs, Volume= 0.045 af
Outflow = 0.63 cfs @ 12.05 hrs, Volume= 0.045 af, Atten= 0%, Lag= 0.0 min

Routing by Dyn-Stor-Ind method, Time Span= 0.00-30.00 hrs, dt= 0.05 hrs

Reach C: Analysis Point "C" East Property Line

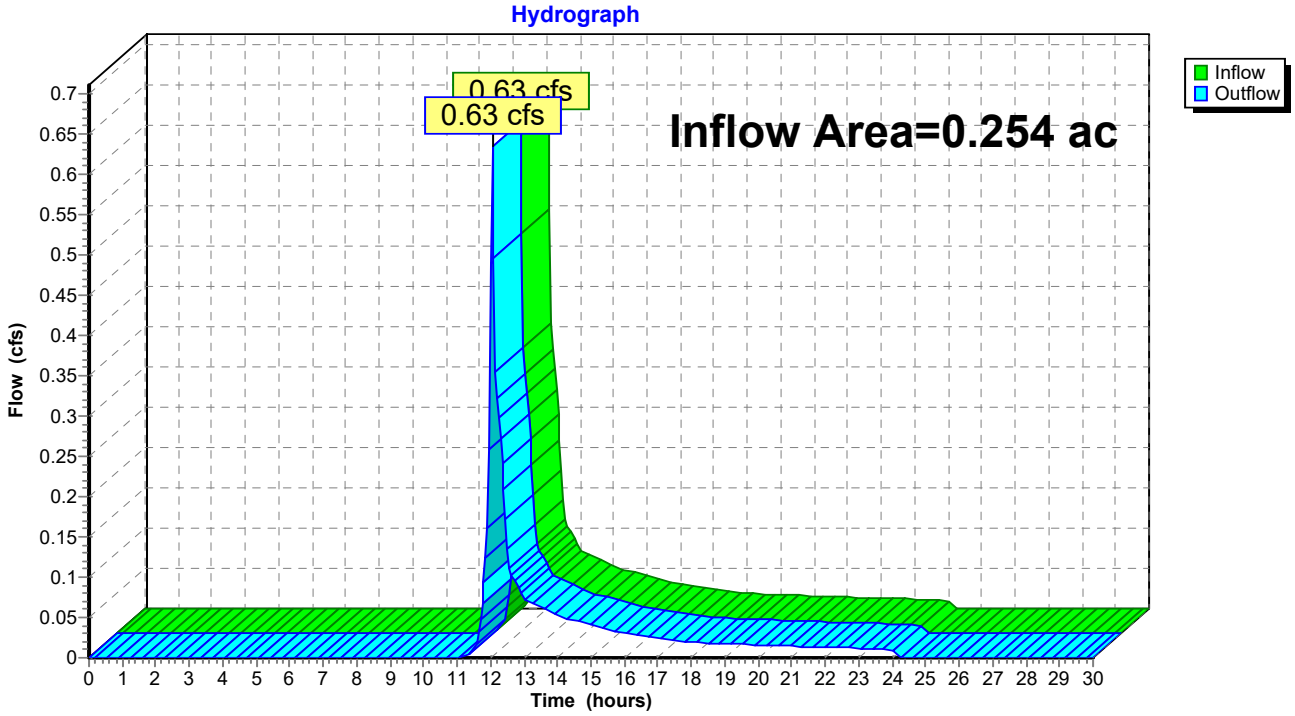

Summary for Pond 1: Ex. Infiltration Basin

[87] Warning: Oscillations may require smaller dt or Finer Routing (severity=50)

Inflow Area = 1.258 ac, 47.61% Impervious, Inflow Depth = 4.41" for 100-Year event
Inflow = 5.70 cfs @ 12.14 hrs, Volume= 0.463 af
Outflow = 2.17 cfs @ 12.47 hrs, Volume= 0.463 af, Atten= 62%, Lag= 19.9 min
Discarded = 0.82 cfs @ 12.47 hrs, Volume= 0.424 af
Primary = 1.35 cfs @ 12.47 hrs, Volume= 0.039 af

Routing by Dyn-Stor-Ind method, Time Span= 0.00-30.00 hrs, dt= 0.05 hrs
Peak Elev= 94.27' @ 12.47 hrs Surf.Area= 4,245 sf Storage= 6,359 cf

Plug-Flow detention time= (not calculated: outflow precedes inflow)
Center-of-Mass det. time= 70.3 min (902.6 - 832.3)

Volume	Invert	Avail.Storage	Storage Description
#1	92.00'	6,501 cf	**Custom Stage Data (Conic)**Listed below (Recalc)

Elevation (feet)	Surf.Area (sq-ft)	Inc.Store (cubic-feet)	Cum.Store (cubic-feet)	Wet.Area (sq-ft)
92.00	1,822	0	0	1,822
93.00	2,644	2,220	2,220	2,661
94.00	3,573	3,097	5,317	3,610
94.30	4,332	1,184	6,501	4,372

Device	Routing	Invert	Outlet Devices
#1	Discarded	92.00'	**8.270 in/hr Exfiltration over Wetted area**
#2	Primary	94.10'	**27.0 deg x 6.0' long x 1.00' rise Sharp-Crested Vee/Trap Weir** Cv= 2.63 (C= 3.29)

Discarded OutFlow Max=0.82 cfs @ 12.47 hrs HW=94.26' (Free Discharge)
↑—**1=Exfiltration** (Exfiltration Controls 0.82 cfs)

Primary OutFlow Max=1.32 cfs @ 12.47 hrs HW=94.26' TW=0.00' (Dynamic Tailwater)
↑—**2=Sharp-Crested Vee/Trap Weir** (Weir Controls 1.32 cfs @ 1.33 fps)

Pond 1: Ex. Infiltration Basin

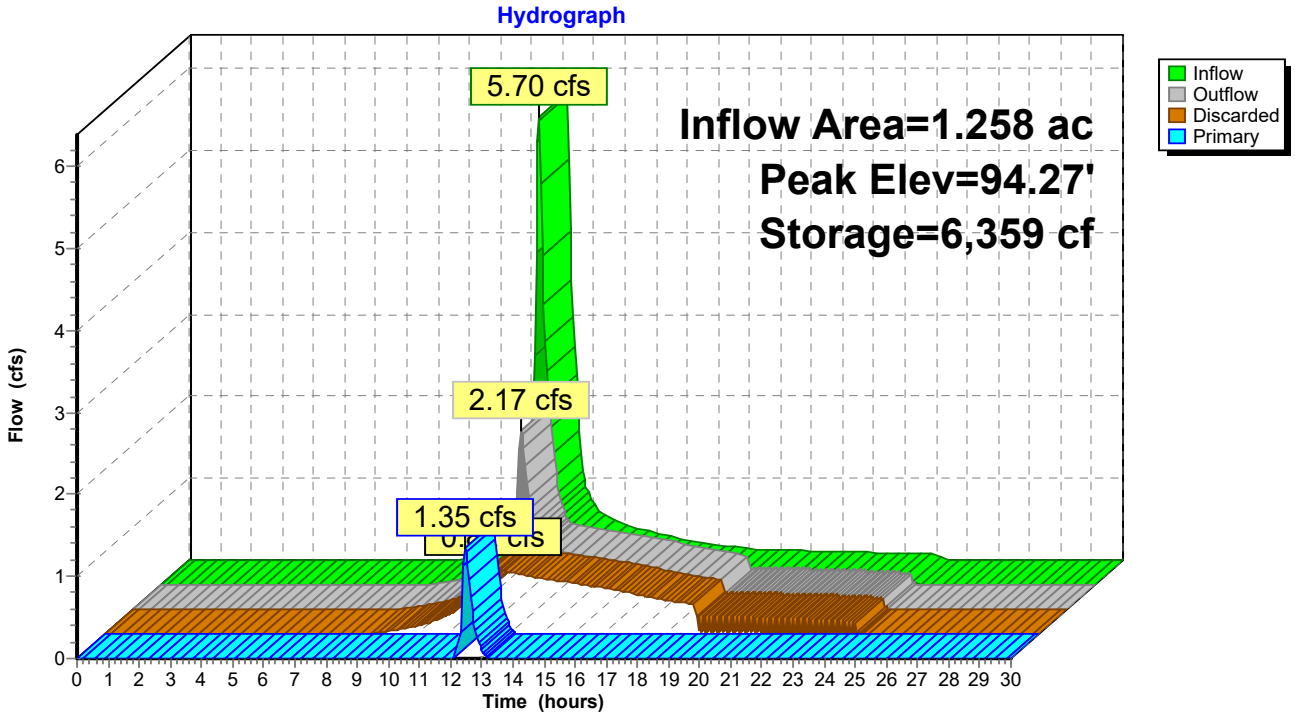

APPENDIX B
POST DEVELOPMENT RUNOFF CALCULATIONS

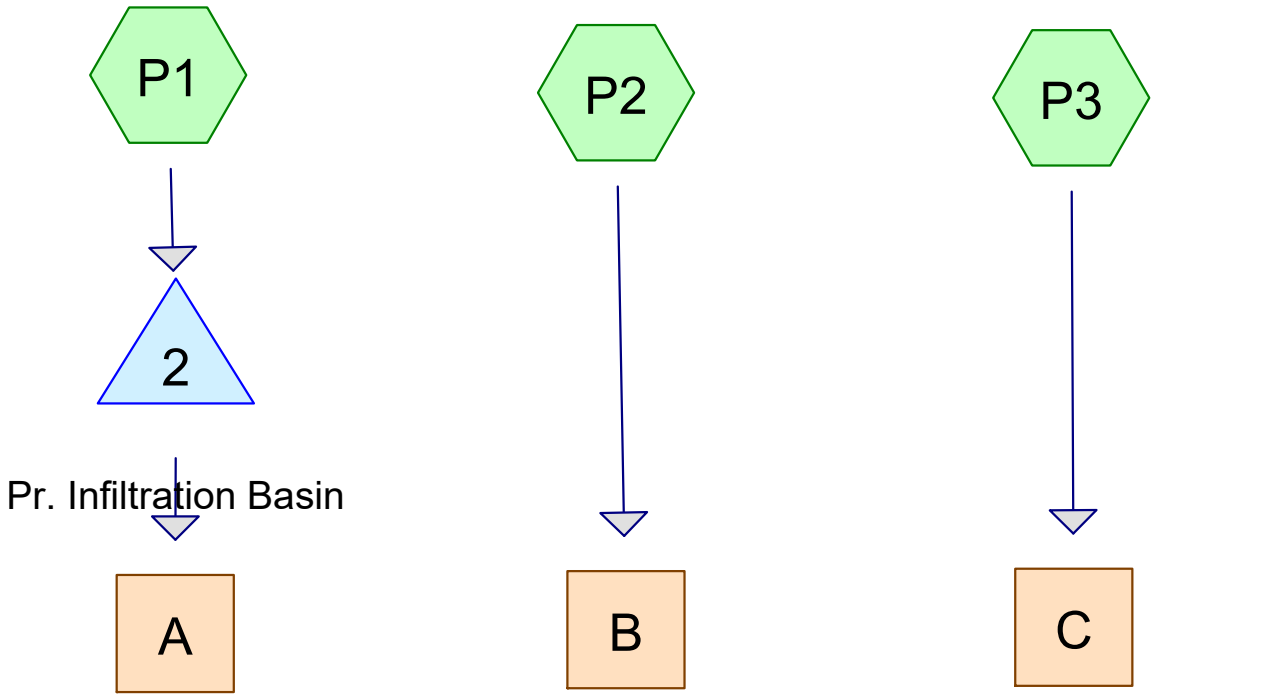

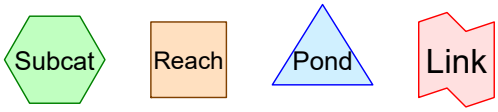

Routing Diagram for 1154- Hydro CAD POST rev 2-21-25
Prepared by Furrow Engineering, Printed 2/26/2025
HydroCAD® 10.00-26 s/n 04245 © 2020 HydroCAD Software Solutions LLC

Area Listing (all nodes)

Area (acres)	CN	Description (subcatchment-numbers)
1.322	39	>75% Grass cover, Good, HSG A (P1, P2, P3)
0.402	98	Existing Roof, HSG A (P1, P2)
0.866	98	Paved parking, HSG A (P1, P3)
0.255	98	Proposed Roof, HSG A (P2)
0.035	30	Woods, Good, HSG A (P1, P2)
2.881	**70**	**TOTAL AREA**

Soil Listing (all nodes)

Area (acres)	Soil Group	Subcatchment Numbers
2.881	HSG A	P1, P2, P3
0.000	HSG B	
0.000	HSG C	
0.000	HSG D	
0.000	Other	
2.881		**TOTAL AREA**

Ground Covers (all nodes)

HSG-A (acres)	HSG-B (acres)	HSG-C (acres)	HSG-D (acres)	Other (acres)	Total (acres)	Ground Cover	Subcatchment Numbers
1.322	0.000	0.000	0.000	0.000	1.322	>75% Grass cover, Good	P1, P2, P3
0.402	0.000	0.000	0.000	0.000	0.402	Existing Roof	P1, P2
0.866	0.000	0.000	0.000	0.000	0.866	Paved parking	P1, P3
0.255	0.000	0.000	0.000	0.000	0.255	Proposed Roof	P2
0.035	0.000	0.000	0.000	0.000	0.035	Woods, Good	P1, P2
2.881	**0.000**	**0.000**	**0.000**	**0.000**	**2.881**	**TOTAL AREA**	

Time span=0.00-30.00 hrs, dt=0.05 hrs, 601 points
Runoff by SCS TR-20 method, UH=SCS, Weighted-CN
Reach routing by Dyn-Stor-Ind method - Pond routing by Dyn-Stor-Ind method

Subcatchment P1: Runoff Area=61,557 sf 61.14% Impervious Runoff Depth=1.11"
Flow Length=220' Tc=7.1 min CN=75 Runoff=1.67 cfs 0.130 af

Subcatchment P2: Runoff Area=54,824 sf 49.94% Impervious Runoff Depth=0.74"
Flow Length=230' Slope=0.0130 '/' Tc=7.8 min CN=68 Runoff=0.86 cfs 0.078 af

Subcatchment P3: Runoff Area=9,097 sf 14.77% Impervious Runoff Depth=0.09"
Flow Length=27' Slope=0.0450 '/' Tc=2.2 min CN=48 Runoff=0.00 cfs 0.002 af

Reach A: Analysis Point "A" Spillway Inflow=0.00 cfs 0.000 af
Outflow=0.00 cfs 0.000 af

Reach B: Analysis Point "B" Bowles Road Swale Inflow=0.86 cfs 0.078 af
Outflow=0.86 cfs 0.078 af

Reach C: Analysis Point "C" East Property Line Inflow=0.00 cfs 0.002 af
Outflow=0.00 cfs 0.002 af

Pond 2: Pr. Infiltration Basin Peak Elev=92.13' Storage=546 cf Inflow=1.67 cfs 0.130 af
Discarded=0.79 cfs 0.131 af Primary=0.00 cfs 0.000 af Outflow=0.79 cfs 0.131 af

Total Runoff Area = 2.881 ac Runoff Volume = 0.210 af Average Runoff Depth = 0.87"
47.11% Pervious = 1.357 ac 52.89% Impervious = 1.523 ac

Summary for Subcatchment P1:

Runoff = 1.67 cfs @ 12.11 hrs, Volume= 0.130 af, Depth= 1.11"

Runoff by SCS TR-20 method, UH=SCS, Weighted-CN, Time Span= 0.00-30.00 hrs, dt= 0.05 hrs
Type III 24-hr 2-Year Rainfall=3.22"

	Area (sf)	CN	Description
	36,387	98	Paved parking, HSG A
*	0	98	Proposed Roof, HSG A
*	1,250	98	Existing Roof, HSG A
	678	30	Woods, Good, HSG A
	23,242	39	>75% Grass cover, Good, HSG A
	61,557	75	Weighted Average
	23,920		38.86% Pervious Area
	37,637		61.14% Impervious Area

Tc (min)	Length (feet)	Slope (ft/ft)	Velocity (ft/sec)	Capacity (cfs)	Description
4.8	20	0.0055	0.07		**Sheet Flow, 20 feet short grass** Grass: Short n= 0.150 P2= 2.90"
1.6	50	0.0055	0.52		**Shallow Concentrated Flow, grass 0.5% Slope** Short Grass Pasture Kv= 7.0 fps
0.6	130	0.0350	3.80		**Shallow Concentrated Flow, paved 3.5% Slope** Paved Kv= 20.3 fps
0.1	20	0.3300	4.02		**Shallow Concentrated Flow, grass 33% Slope** Short Grass Pasture Kv= 7.0 fps
7.1	220	Total			

Subcatchment P1:

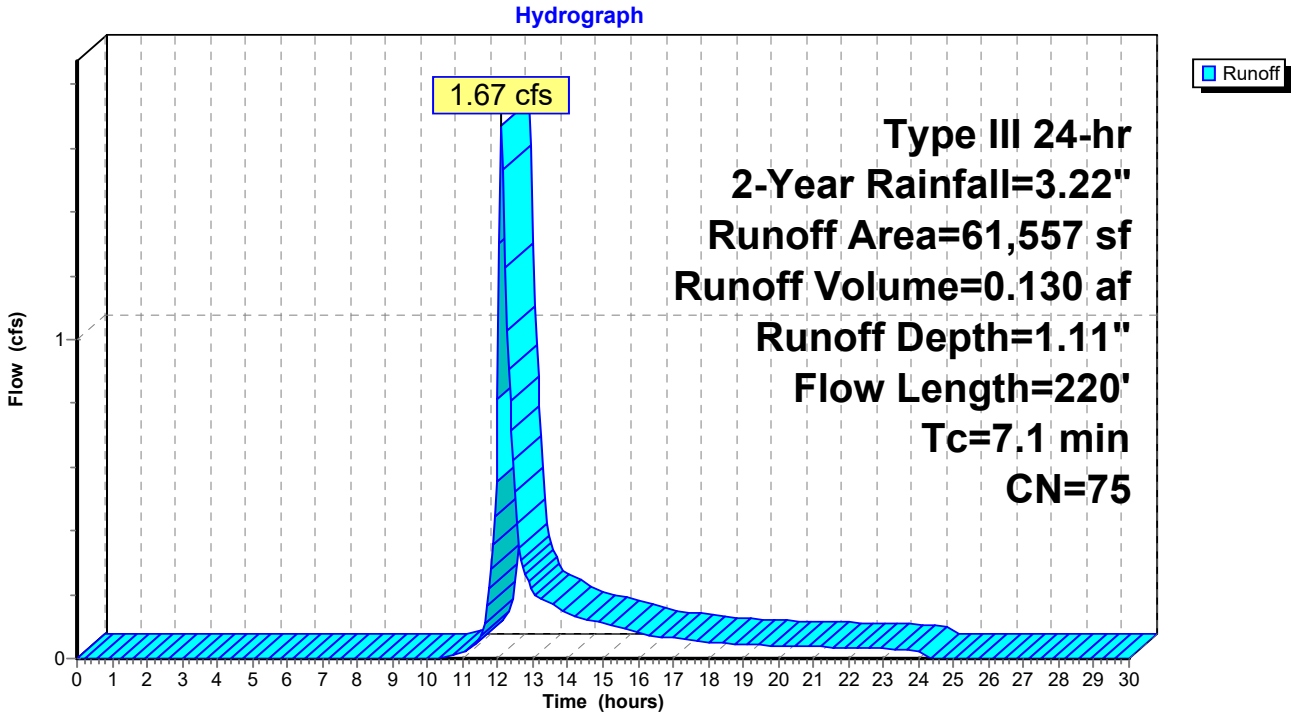

Summary for Subcatchment P2:

Runoff = 0.86 cfs @ 12.13 hrs, Volume= 0.078 af, Depth= 0.74"

Runoff by SCS TR-20 method, UH=SCS, Weighted-CN, Time Span= 0.00-30.00 hrs, dt= 0.05 hrs
Type III 24-hr 2-Year Rainfall=3.22"

	Area (sf)	CN	Description
	865	30	Woods, Good, HSG A
	26,579	39	>75% Grass cover, Good, HSG A
*	16,280	98	Existing Roof, HSG A
*	11,100	98	Proposed Roof, HSG A
	54,824	68	Weighted Average
	27,444		50.06% Pervious Area
	27,380		49.94% Impervious Area

Tc (min)	Length (feet)	Slope (ft/ft)	Velocity (ft/sec)	Capacity (cfs)	Description
3.4	20	0.0130	0.10		**Sheet Flow, 20 feet grass** Grass: Short n= 0.150 P2= 2.90"
4.4	210	0.0130	0.80		**Shallow Concentrated Flow, Grass 1.3% Slope** Short Grass Pasture Kv= 7.0 fps
7.8	230	Total			

Subcatchment P2:

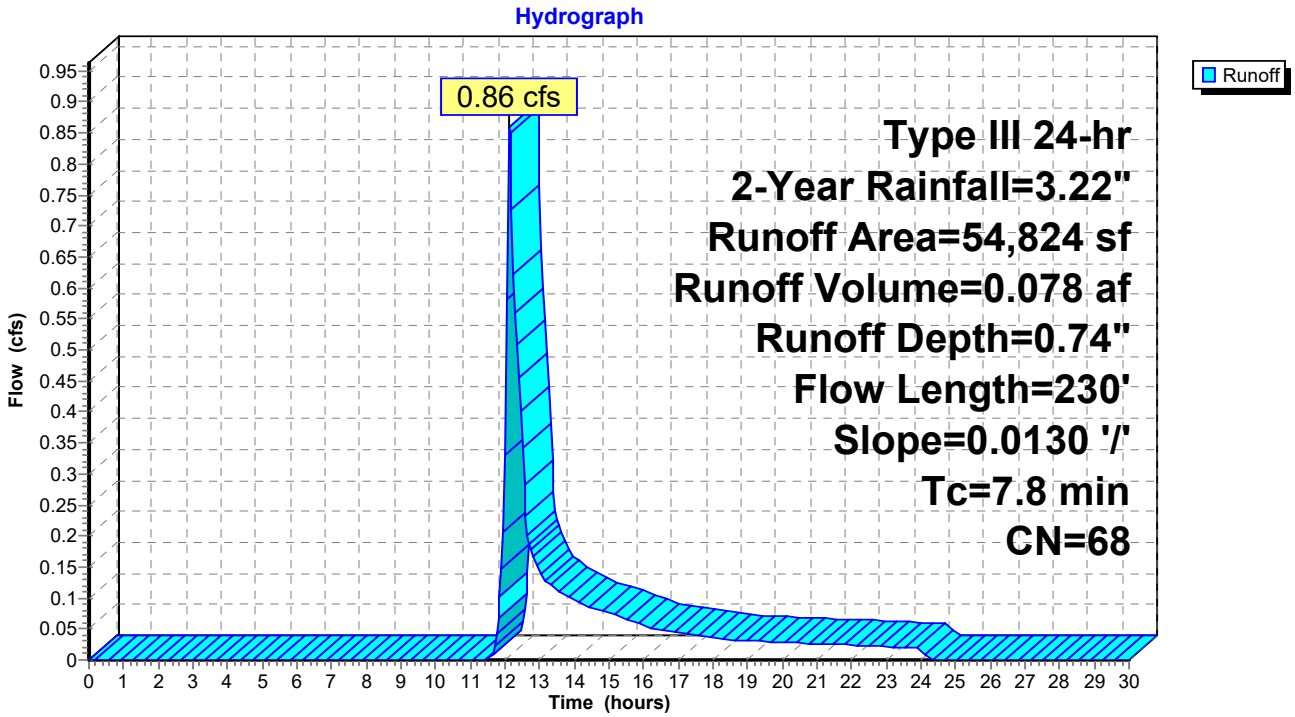

Summary for Subcatchment P3:

[49] Hint: Tc<2dt may require smaller dt

Runoff = 0.00 cfs @ 13.75 hrs, Volume= 0.002 af, Depth= 0.09"

Runoff by SCS TR-20 method, UH=SCS, Weighted-CN, Time Span= 0.00-30.00 hrs, dt= 0.05 hrs
Type III 24-hr 2-Year Rainfall=3.22"

Area (sf)	CN	Description
1,344	98	Paved parking, HSG A
7,753	39	>75% Grass cover, Good, HSG A
9,097	48	Weighted Average
7,753		85.23% Pervious Area
1,344		14.77% Impervious Area

Tc (min)	Length (feet)	Slope (ft/ft)	Velocity (ft/sec)	Capacity (cfs)	Description
2.1	20	0.0450	0.16		**Sheet Flow, 20 feet grass** Grass: Short n= 0.150 P2= 2.90"
0.1	7	0.0450	1.48		**Shallow Concentrated Flow, Grass 4.5% Slope** Short Grass Pasture Kv= 7.0 fps
2.2	27	Total			

Subcatchment P3:

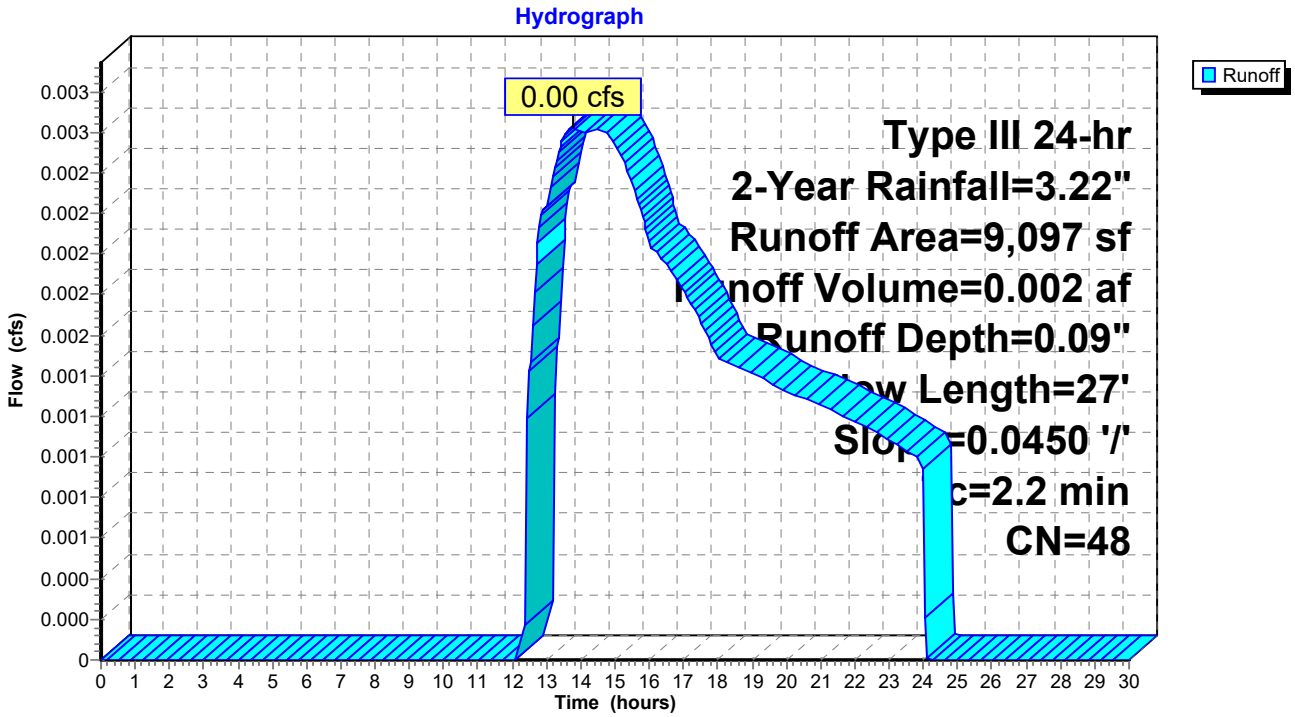

Summary for Reach A: Analysis Point "A" Spillway

[40] Hint: Not Described (Outflow=Inflow)

Inflow Area = 1.413 ac, 61.14% Impervious, Inflow Depth = 0.00" for 2-Year event
Inflow = 0.00 cfs @ 0.00 hrs, Volume= 0.000 af
Outflow = 0.00 cfs @ 0.00 hrs, Volume= 0.000 af, Atten= 0%, Lag= 0.0 min

Routing by Dyn-Stor-Ind method, Time Span= 0.00-30.00 hrs, dt= 0.05 hrs

Reach A: Analysis Point "A" Spillway

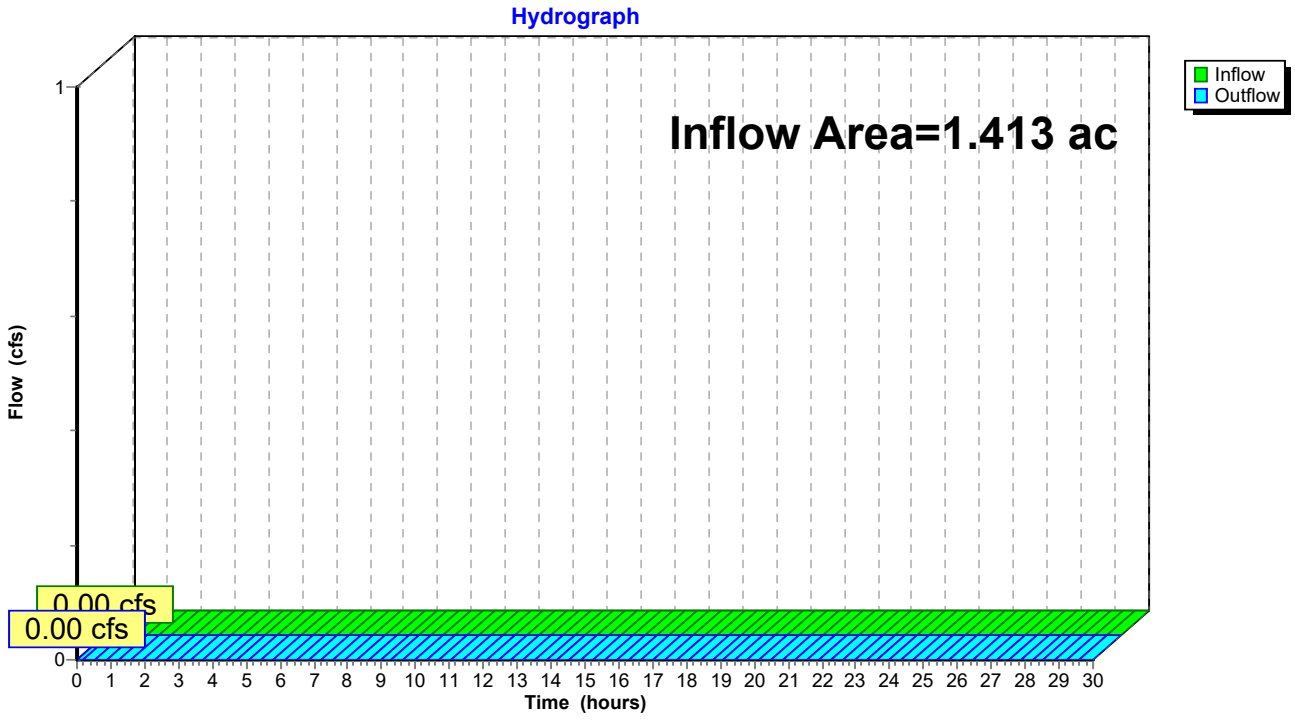

Summary for Reach B: Analysis Point "B" Bowles Road Swale

[40] Hint: Not Described (Outflow=Inflow)

Inflow Area = 1.259 ac, 49.94% Impervious, Inflow Depth = 0.74" for 2-Year event
Inflow = 0.86 cfs @ 12.13 hrs, Volume= 0.078 af
Outflow = 0.86 cfs @ 12.13 hrs, Volume= 0.078 af, Atten= 0%, Lag= 0.0 min

Routing by Dyn-Stor-Ind method, Time Span= 0.00-30.00 hrs, dt= 0.05 hrs

Reach B: Analysis Point "B" Bowles Road Swale

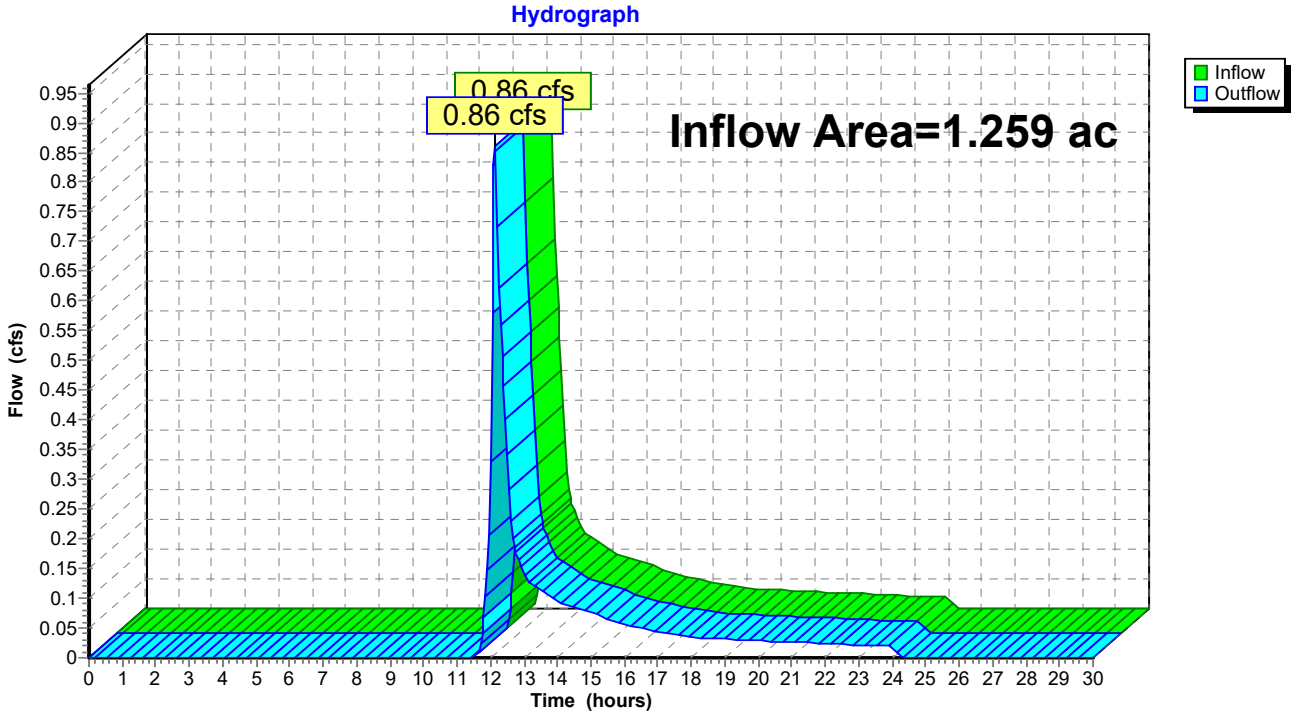

Summary for Reach C: Analysis Point "C" East Property Line

[40] Hint: Not Described (Outflow=Inflow)

Inflow Area = 0.209 ac, 14.77% Impervious, Inflow Depth = 0.09" for 2-Year event
Inflow = 0.00 cfs @ 13.75 hrs, Volume= 0.002 af
Outflow = 0.00 cfs @ 13.75 hrs, Volume= 0.002 af, Atten= 0%, Lag= 0.0 min

Routing by Dyn-Stor-Ind method, Time Span= 0.00-30.00 hrs, dt= 0.05 hrs

Reach C: Analysis Point "C" East Property Line

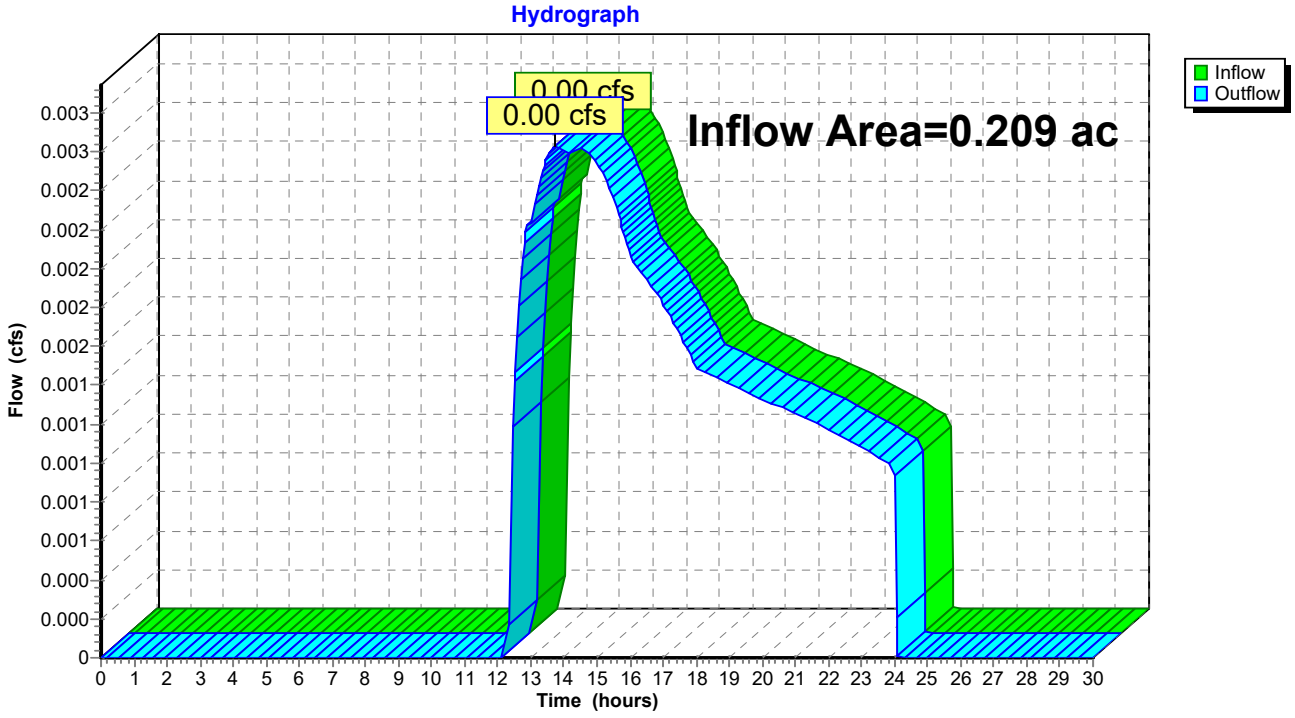

Summary for Pond 2: Pr. Infiltration Basin

[87] Warning: Oscillations may require smaller dt or Finer Routing (severity=112)

Inflow Area = 1.413 ac, 61.14% Impervious, Inflow Depth = 1.11" for 2-Year event
Inflow = 1.67 cfs @ 12.11 hrs, Volume= 0.130 af
Outflow = 0.79 cfs @ 12.36 hrs, Volume= 0.131 af, Atten= 53%, Lag= 14.9 min
Discarded = 0.79 cfs @ 12.36 hrs, Volume= 0.131 af
Primary = 0.00 cfs @ 0.00 hrs, Volume= 0.000 af

Routing by Dyn-Stor-Ind method, Time Span= 0.00-30.00 hrs, dt= 0.05 hrs
Peak Elev= 92.13' @ 12.36 hrs Surf.Area= 4,123 sf Storage= 546 cf

Plug-Flow detention time= (not calculated: outflow precedes inflow)
Center-of-Mass det. time= 3.0 min (862.5 - 859.5)

Volume	Invert	Avail.Storage	Storage Description
#1	92.00'	15,096 cf	**Custom Stage Data (Conic)**Listed below (Recalc)

Elevation (feet)	Surf.Area (sq-ft)	Inc.Store (cubic-feet)	Cum.Store (cubic-feet)	Wet.Area (sq-ft)
92.00	3,980	0	0	3,980
93.00	5,100	4,528	4,528	5,125
94.00	6,380	5,728	10,257	6,433
94.70	7,460	4,839	15,096	7,532

Device	Routing	Invert	Outlet Devices
#1	Discarded	92.00'	**8.270 in/hr Exfiltration over Wetted area**
#2	Primary	94.40'	**27.0 deg x 6.0' long x 1.00' rise Sharp-Crested Vee/Trap Weir** Cv= 2.63 (C= 3.29)

Discarded OutFlow Max=0.79 cfs @ 12.36 hrs HW=92.13' (Free Discharge)
↑—**1=Exfiltration** (Exfiltration Controls 0.79 cfs)

Primary OutFlow Max=0.00 cfs @ 0.00 hrs HW=92.00' TW=0.00' (Dynamic Tailwater)
↑—**2=Sharp-Crested Vee/Trap Weir** (Controls 0.00 cfs)

Pond 2: Pr. Infiltration Basin

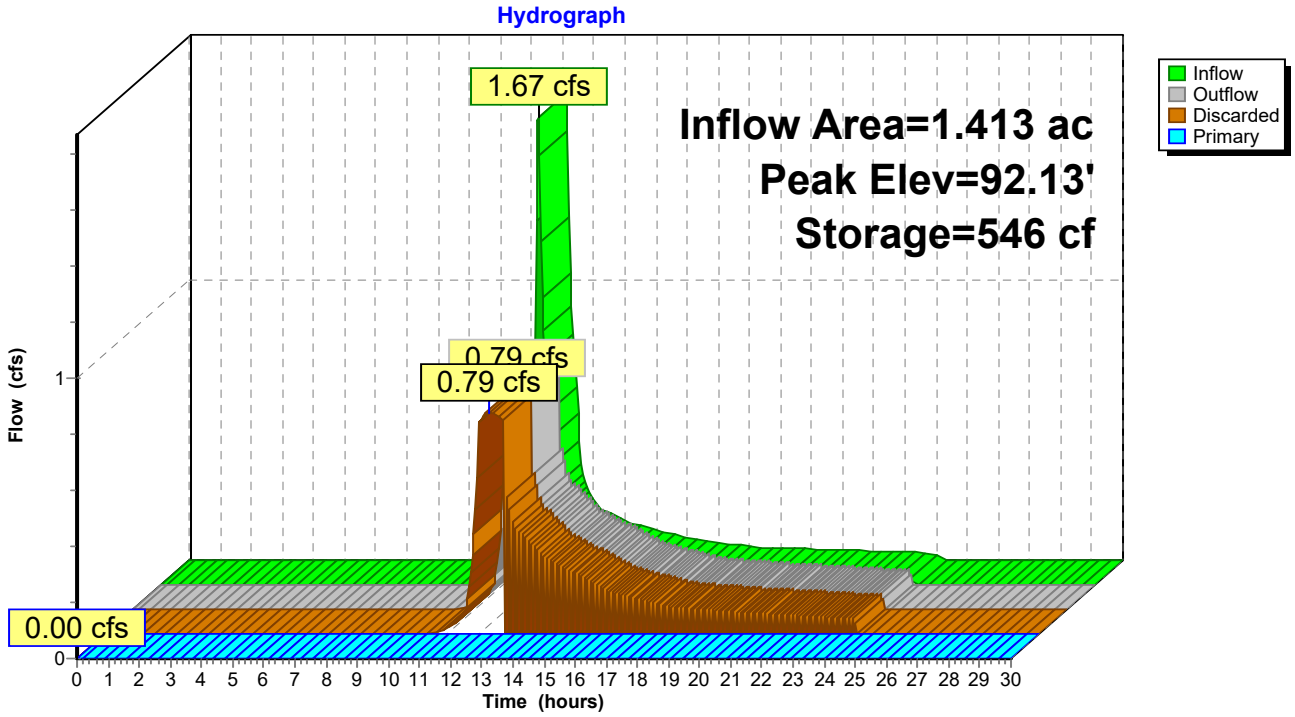

Time span=0.00-30.00 hrs, dt=0.05 hrs, 601 points
Runoff by SCS TR-20 method, UH=SCS, Weighted-CN
Reach routing by Dyn-Stor-Ind method - Pond routing by Dyn-Stor-Ind method

Subcatchment P1: Runoff Area=61,557 sf 61.14% Impervious Runoff Depth=2.62"
Flow Length=220' Tc=7.1 min CN=75 Runoff=4.12 cfs 0.309 af

Subcatchment P2: Runoff Area=54,824 sf 49.94% Impervious Runoff Depth=2.03"
Flow Length=230' Slope=0.0130 '/' Tc=7.8 min CN=68 Runoff=2.71 cfs 0.213 af

Subcatchment P3: Runoff Area=9,097 sf 14.77% Impervious Runoff Depth=0.67"
Flow Length=27' Slope=0.0450 '/' Tc=2.2 min CN=48 Runoff=0.11 cfs 0.012 af

Reach A: Analysis Point "A" Spillway Inflow=0.00 cfs 0.000 af
Outflow=0.00 cfs 0.000 af

Reach B: Analysis Point "B" Bowles Road Swale Inflow=2.71 cfs 0.213 af
Outflow=2.71 cfs 0.213 af

Reach C: Analysis Point "C" East Property Line Inflow=0.11 cfs 0.012 af
Outflow=0.11 cfs 0.012 af

Pond 2: Pr. Infiltration Basin Peak Elev=92.77' Storage=3,384 cf Inflow=4.12 cfs 0.309 af
Discarded=0.93 cfs 0.309 af Primary=0.00 cfs 0.000 af Outflow=0.93 cfs 0.309 af

Total Runoff Area = 2.881 ac Runoff Volume = 0.533 af Average Runoff Depth = 2.22"
47.11% Pervious = 1.357 ac 52.89% Impervious = 1.523 ac

Summary for Subcatchment P1:

Runoff = 4.12 cfs @ 12.11 hrs, Volume= 0.309 af, Depth= 2.62"

Runoff by SCS TR-20 method, UH=SCS, Weighted-CN, Time Span= 0.00-30.00 hrs, dt= 0.05 hrs
Type III 24-hr 10-Year Rainfall=5.21"

	Area (sf)	CN	Description
	36,387	98	Paved parking, HSG A
*	0	98	Proposed Roof, HSG A
*	1,250	98	Existing Roof, HSG A
	678	30	Woods, Good, HSG A
	23,242	39	>75% Grass cover, Good, HSG A
	61,557	75	Weighted Average
	23,920		38.86% Pervious Area
	37,637		61.14% Impervious Area

Tc (min)	Length (feet)	Slope (ft/ft)	Velocity (ft/sec)	Capacity (cfs)	Description
4.8	20	0.0055	0.07		**Sheet Flow, 20 feet short grass** Grass: Short n= 0.150 P2= 2.90"
1.6	50	0.0055	0.52		**Shallow Concentrated Flow, grass 0.5% Slope** Short Grass Pasture Kv= 7.0 fps
0.6	130	0.0350	3.80		**Shallow Concentrated Flow, paved 3.5% Slope** Paved Kv= 20.3 fps
0.1	20	0.3300	4.02		**Shallow Concentrated Flow, grass 33% Slope** Short Grass Pasture Kv= 7.0 fps
7.1	220	Total			

Subcatchment P1:

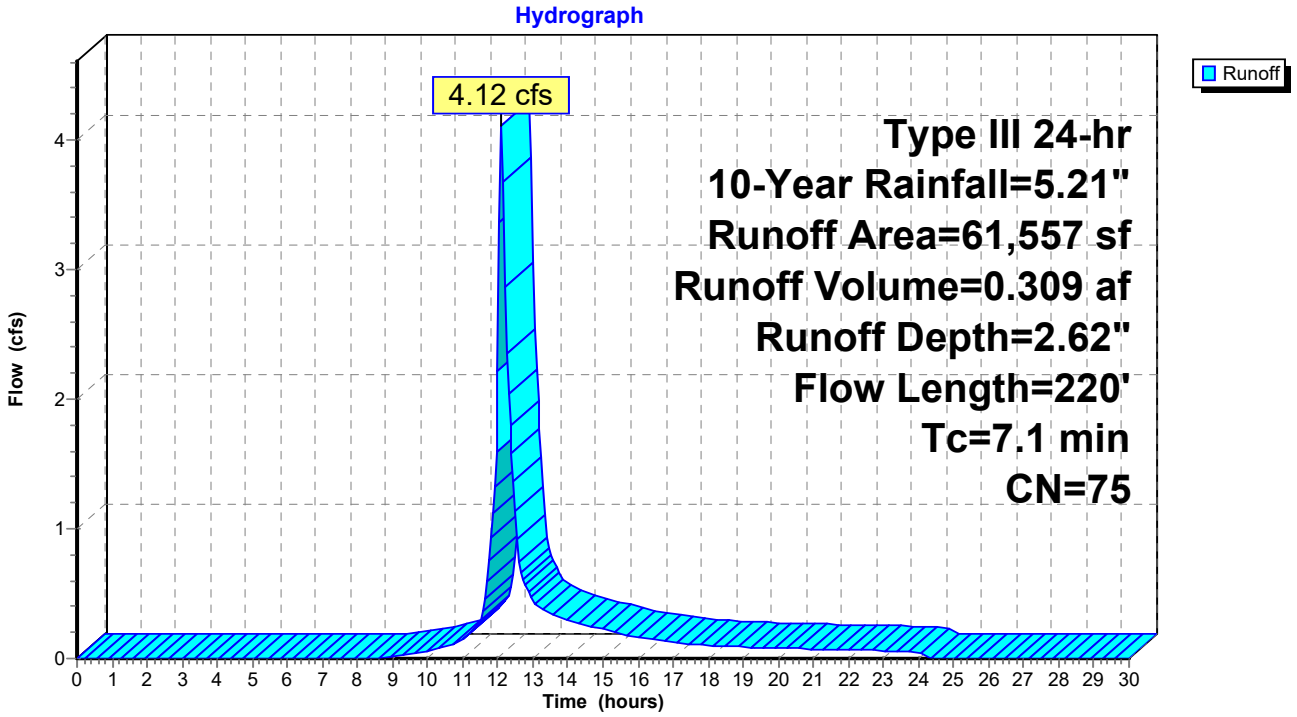

Summary for Subcatchment P2:

Runoff = 2.71 cfs @ 12.12 hrs, Volume= 0.213 af, Depth= 2.03"

Runoff by SCS TR-20 method, UH=SCS, Weighted-CN, Time Span= 0.00-30.00 hrs, dt= 0.05 hrs
Type III 24-hr 10-Year Rainfall=5.21"

	Area (sf)	CN	Description
	865	30	Woods, Good, HSG A
	26,579	39	>75% Grass cover, Good, HSG A
*	16,280	98	Existing Roof, HSG A
*	11,100	98	Proposed Roof, HSG A
	54,824	68	Weighted Average
	27,444		50.06% Pervious Area
	27,380		49.94% Impervious Area

Tc (min)	Length (feet)	Slope (ft/ft)	Velocity (ft/sec)	Capacity (cfs)	Description
3.4	20	0.0130	0.10		**Sheet Flow, 20 feet grass** Grass: Short n= 0.150 P2= 2.90"
4.4	210	0.0130	0.80		**Shallow Concentrated Flow, Grass 1.3% Slope** Short Grass Pasture Kv= 7.0 fps
7.8	230	Total			

Subcatchment P2:

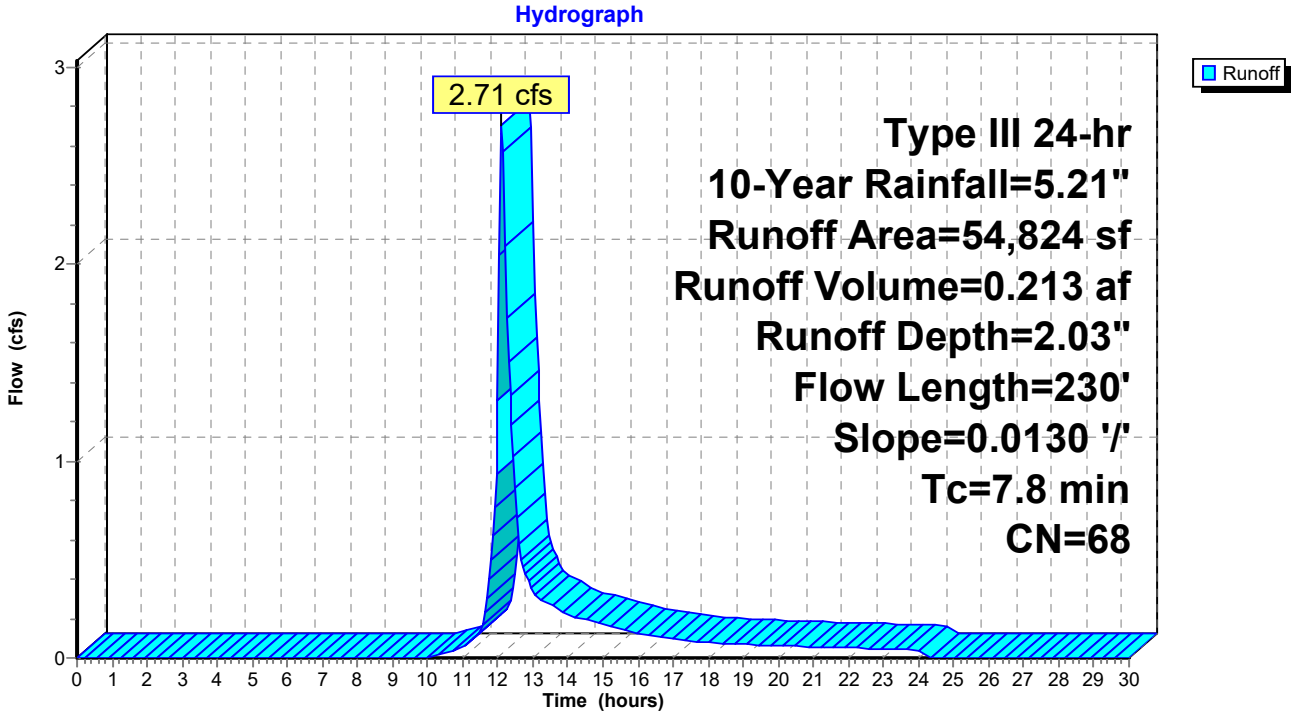

Summary for Subcatchment P3:

[49] Hint: Tc<2dt may require smaller dt

Runoff = 0.11 cfs @ 12.07 hrs, Volume= 0.012 af, Depth= 0.67"

Runoff by SCS TR-20 method, UH=SCS, Weighted-CN, Time Span= 0.00-30.00 hrs, dt= 0.05 hrs
Type III 24-hr 10-Year Rainfall=5.21"

Area (sf)	CN	Description
1,344	98	Paved parking, HSG A
7,753	39	>75% Grass cover, Good, HSG A
9,097	48	Weighted Average
7,753		85.23% Pervious Area
1,344		14.77% Impervious Area

Tc (min)	Length (feet)	Slope (ft/ft)	Velocity (ft/sec)	Capacity (cfs)	Description
2.1	20	0.0450	0.16		**Sheet Flow, 20 feet grass** Grass: Short n= 0.150 P2= 2.90"
0.1	7	0.0450	1.48		**Shallow Concentrated Flow, Grass 4.5% Slope** Short Grass Pasture Kv= 7.0 fps
2.2	27	Total			

Subcatchment P3:

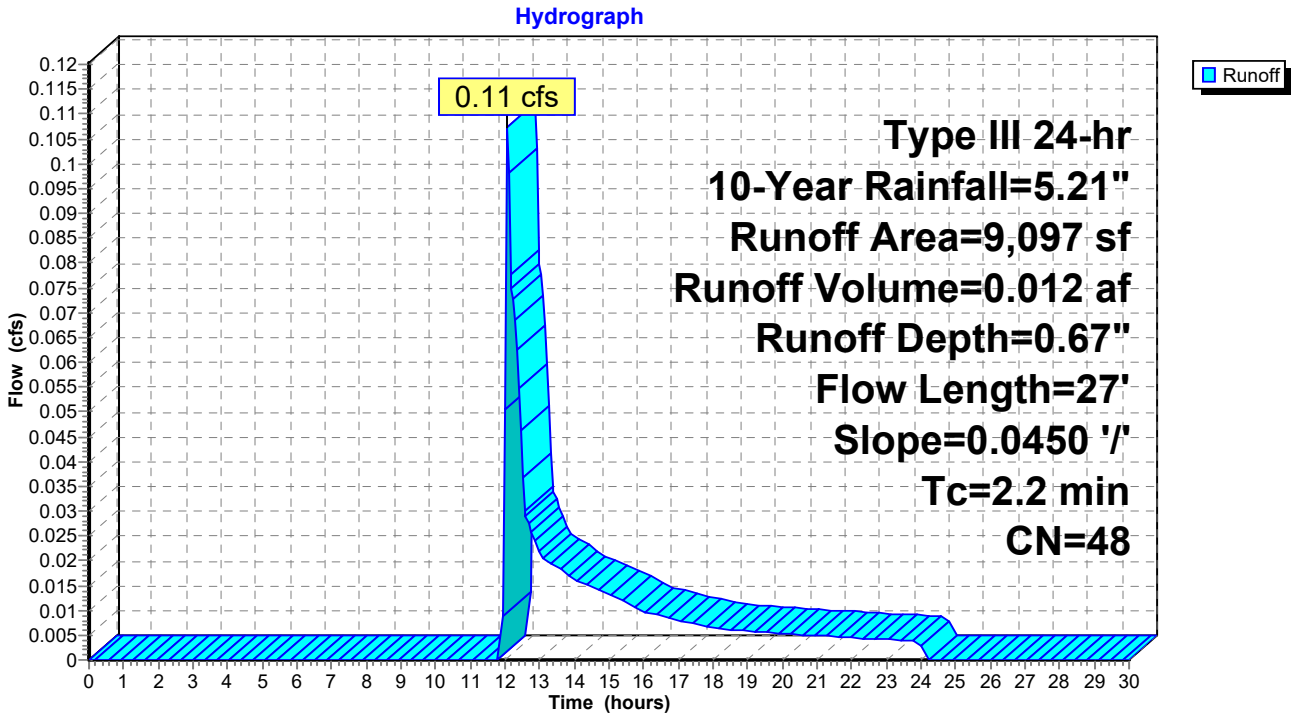

Summary for Reach A: Analysis Point "A" Spillway

[40] Hint: Not Described (Outflow=Inflow)

Inflow Area = 1.413 ac, 61.14% Impervious, Inflow Depth = 0.00" for 10-Year event
Inflow = 0.00 cfs @ 0.00 hrs, Volume= 0.000 af
Outflow = 0.00 cfs @ 0.00 hrs, Volume= 0.000 af, Atten= 0%, Lag= 0.0 min

Routing by Dyn-Stor-Ind method, Time Span= 0.00-30.00 hrs, dt= 0.05 hrs

Reach A: Analysis Point "A" Spillway

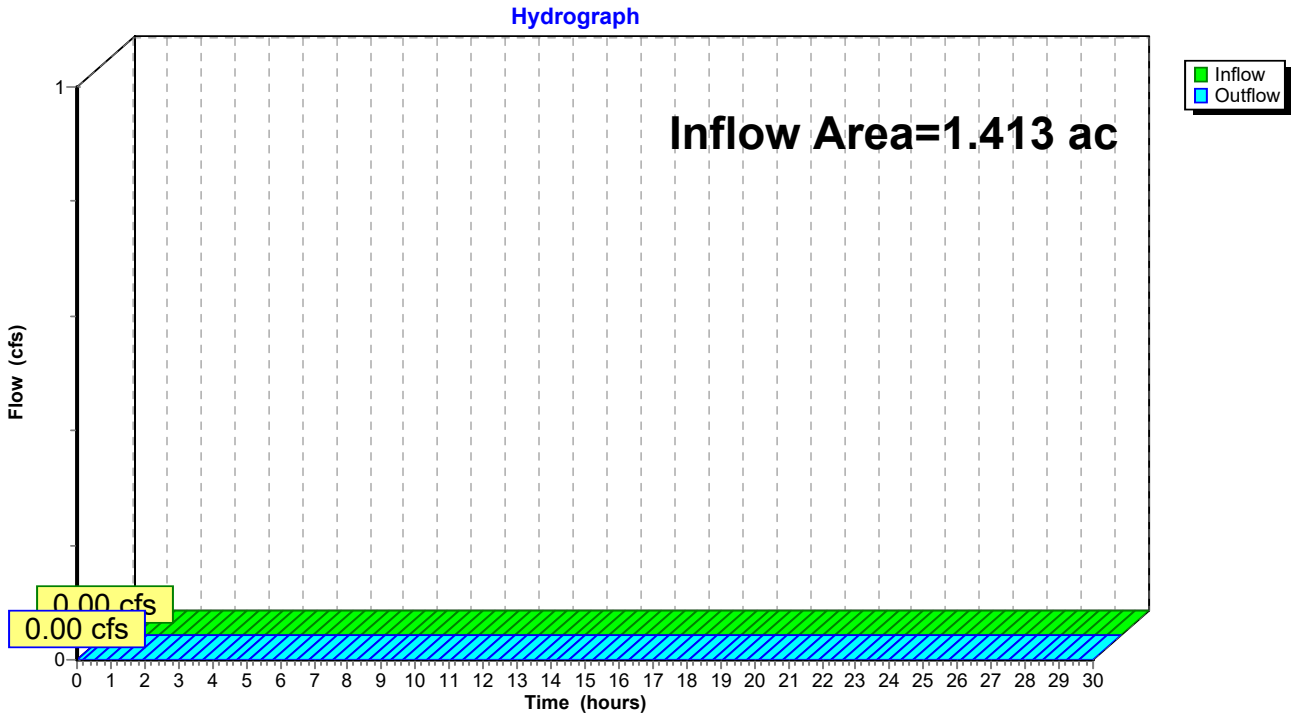

Summary for Reach B: Analysis Point "B" Bowles Road Swale

[40] Hint: Not Described (Outflow=Inflow)

Inflow Area = 1.259 ac, 49.94% Impervious, Inflow Depth = 2.03" for 10-Year event
Inflow = 2.71 cfs @ 12.12 hrs, Volume= 0.213 af
Outflow = 2.71 cfs @ 12.12 hrs, Volume= 0.213 af, Atten= 0%, Lag= 0.0 min

Routing by Dyn-Stor-Ind method, Time Span= 0.00-30.00 hrs, dt= 0.05 hrs

Reach B: Analysis Point "B" Bowles Road Swale

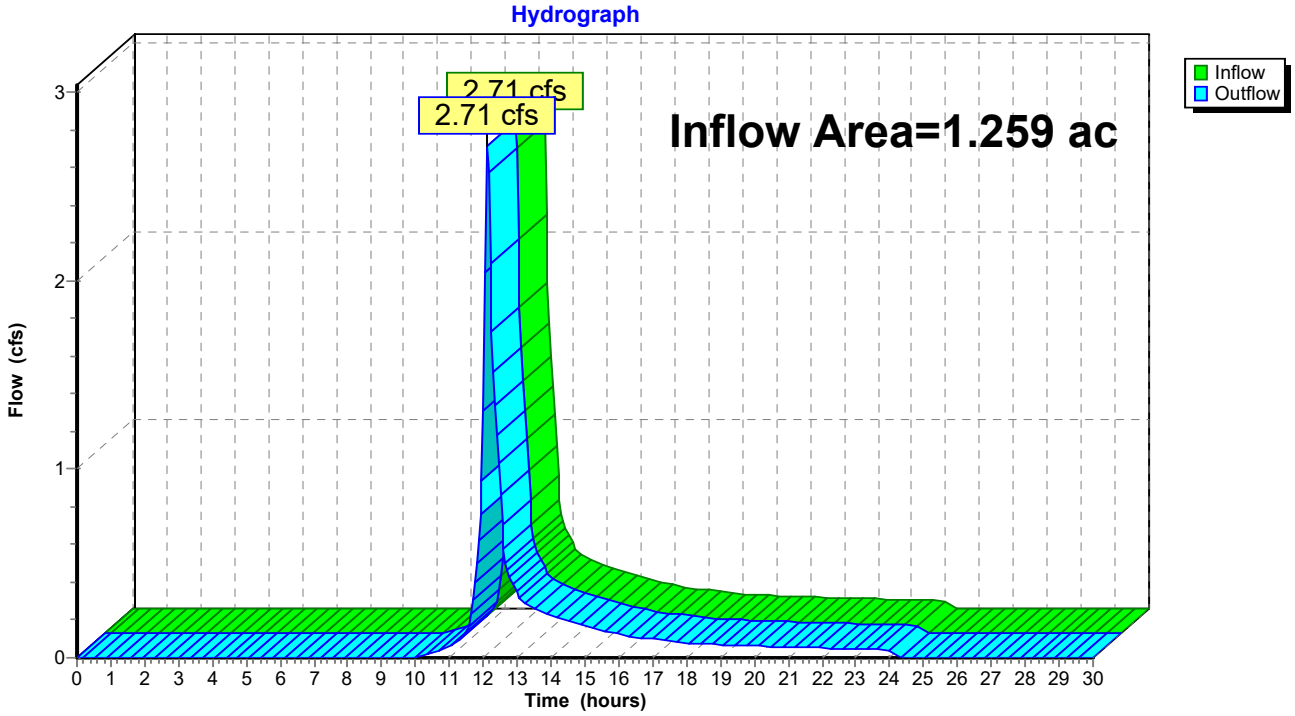

Summary for Reach C: Analysis Point "C" East Property Line

[40] Hint: Not Described (Outflow=Inflow)

Inflow Area = 0.209 ac, 14.77% Impervious, Inflow Depth = 0.67" for 10-Year event
Inflow = 0.11 cfs @ 12.07 hrs, Volume= 0.012 af
Outflow = 0.11 cfs @ 12.07 hrs, Volume= 0.012 af, Atten= 0%, Lag= 0.0 min

Routing by Dyn-Stor-Ind method, Time Span= 0.00-30.00 hrs, dt= 0.05 hrs

Reach C: Analysis Point "C" East Property Line

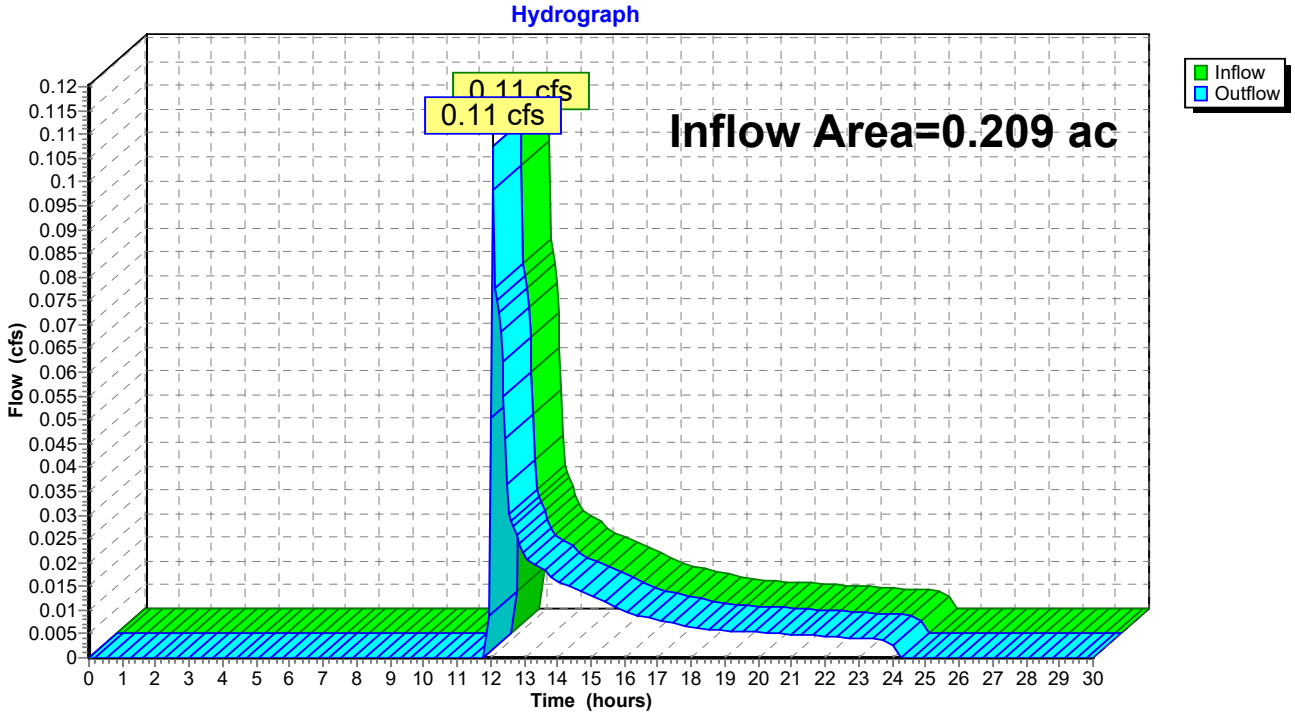

Summary for Pond 2: Pr. Infiltration Basin

[87] Warning: Oscillations may require smaller dt or Finer Routing (severity=94)

Inflow Area = 1.413 ac, 61.14% Impervious, Inflow Depth = 2.62" for 10-Year event
Inflow = 4.12 cfs @ 12.11 hrs, Volume= 0.309 af
Outflow = 0.93 cfs @ 12.55 hrs, Volume= 0.309 af, Atten= 77%, Lag= 26.6 min
Discarded = 0.93 cfs @ 12.55 hrs, Volume= 0.309 af
Primary = 0.00 cfs @ 0.00 hrs, Volume= 0.000 af

Routing by Dyn-Stor-Ind method, Time Span= 0.00-30.00 hrs, dt= 0.05 hrs
Peak Elev= 92.77' @ 12.55 hrs Surf.Area= 4,829 sf Storage= 3,384 cf

Plug-Flow detention time= (not calculated: outflow precedes inflow)
Center-of-Mass det. time= 23.0 min (857.0 - 833.9)

Volume	Invert	Avail.Storage	Storage Description
#1	92.00'	15,096 cf	**Custom Stage Data (Conic)**Listed below (Recalc)

Elevation (feet)	Surf.Area (sq-ft)	Inc.Store (cubic-feet)	Cum.Store (cubic-feet)	Wet.Area (sq-ft)
92.00	3,980	0	0	3,980
93.00	5,100	4,528	4,528	5,125
94.00	6,380	5,728	10,257	6,433
94.70	7,460	4,839	15,096	7,532

Device	Routing	Invert	Outlet Devices
#1	Discarded	92.00'	**8.270 in/hr Exfiltration over Wetted area**
#2	Primary	94.40'	**27.0 deg x 6.0' long x 1.00' rise Sharp-Crested Vee/Trap Weir** Cv= 2.63 (C= 3.29)

Discarded OutFlow Max=0.93 cfs @ 12.55 hrs HW=92.77' (Free Discharge)
↑—**1=Exfiltration** (Exfiltration Controls 0.93 cfs)

Primary OutFlow Max=0.00 cfs @ 0.00 hrs HW=92.00' TW=0.00' (Dynamic Tailwater)
↑—**2=Sharp-Crested Vee/Trap Weir** (Controls 0.00 cfs)

Pond 2: Pr. Infiltration Basin

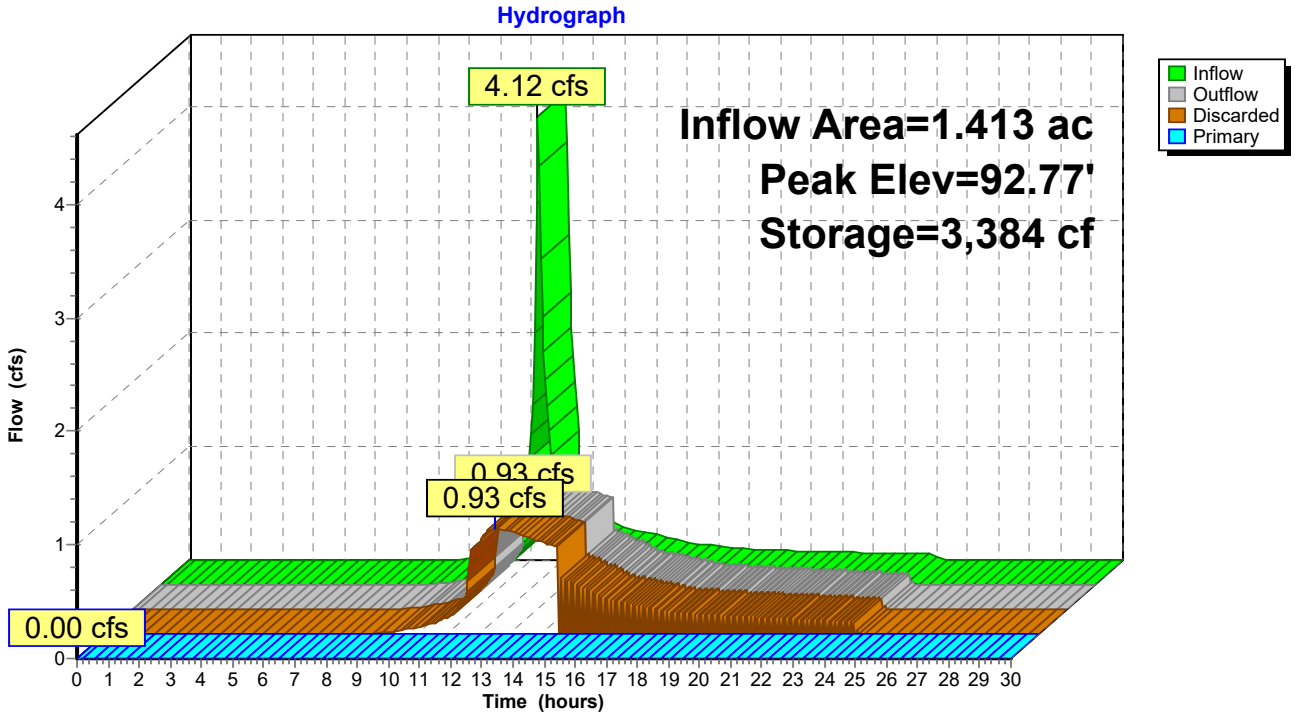

Time span=0.00-30.00 hrs, dt=0.05 hrs, 601 points
Runoff by SCS TR-20 method, UH=SCS, Weighted-CN
Reach routing by Dyn-Stor-Ind method - Pond routing by Dyn-Stor-Ind method

Subcatchment P1: Runoff Area=61,557 sf 61.14% Impervious Runoff Depth=3.66"
Flow Length=220' Tc=7.1 min CN=75 Runoff=5.76 cfs 0.431 af

Subcatchment P2: Runoff Area=54,824 sf 49.94% Impervious Runoff Depth=2.96"
Flow Length=230' Slope=0.0130 '/' Tc=7.8 min CN=68 Runoff=4.03 cfs 0.311 af

Subcatchment P3: Runoff Area=9,097 sf 14.77% Impervious Runoff Depth=1.21"
Flow Length=27' Slope=0.0450 '/' Tc=2.2 min CN=48 Runoff=0.26 cfs 0.021 af

Reach A: Analysis Point "A" Spillway Inflow=0.00 cfs 0.000 af
Outflow=0.00 cfs 0.000 af

Reach B: Analysis Point "B" Bowles Road Swale Inflow=4.03 cfs 0.311 af
Outflow=4.03 cfs 0.311 af

Reach C: Analysis Point "C" East Property Line Inflow=0.26 cfs 0.021 af
Outflow=0.26 cfs 0.021 af

Pond 2: Pr. Infiltration Basin Peak Elev=93.21' Storage=5,621 cf Inflow=5.76 cfs 0.431 af
Discarded=1.03 cfs 0.431 af Primary=0.00 cfs 0.000 af Outflow=1.03 cfs 0.431 af

Total Runoff Area = 2.881 ac Runoff Volume = 0.763 af Average Runoff Depth = 3.18"
47.11% Pervious = 1.357 ac 52.89% Impervious = 1.523 ac

Summary for Subcatchment P1:

Runoff = 5.76 cfs @ 12.11 hrs, Volume= 0.431 af, Depth= 3.66"

Runoff by SCS TR-20 method, UH=SCS, Weighted-CN, Time Span= 0.00-30.00 hrs, dt= 0.05 hrs
Type III 24-hr 25-Year Rainfall=6.44"

	Area (sf)	CN	Description
	36,387	98	Paved parking, HSG A
*	0	98	Proposed Roof, HSG A
*	1,250	98	Existing Roof, HSG A
	678	30	Woods, Good, HSG A
	23,242	39	>75% Grass cover, Good, HSG A
	61,557	75	Weighted Average
	23,920		38.86% Pervious Area
	37,637		61.14% Impervious Area

Tc (min)	Length (feet)	Slope (ft/ft)	Velocity (ft/sec)	Capacity (cfs)	Description
4.8	20	0.0055	0.07		**Sheet Flow, 20 feet short grass** Grass: Short n= 0.150 P2= 2.90"
1.6	50	0.0055	0.52		**Shallow Concentrated Flow, grass 0.5% Slope** Short Grass Pasture Kv= 7.0 fps
0.6	130	0.0350	3.80		**Shallow Concentrated Flow, paved 3.5% Slope** Paved Kv= 20.3 fps
0.1	20	0.3300	4.02		**Shallow Concentrated Flow, grass 33% Slope** Short Grass Pasture Kv= 7.0 fps
7.1	220	Total			

Subcatchment P1:

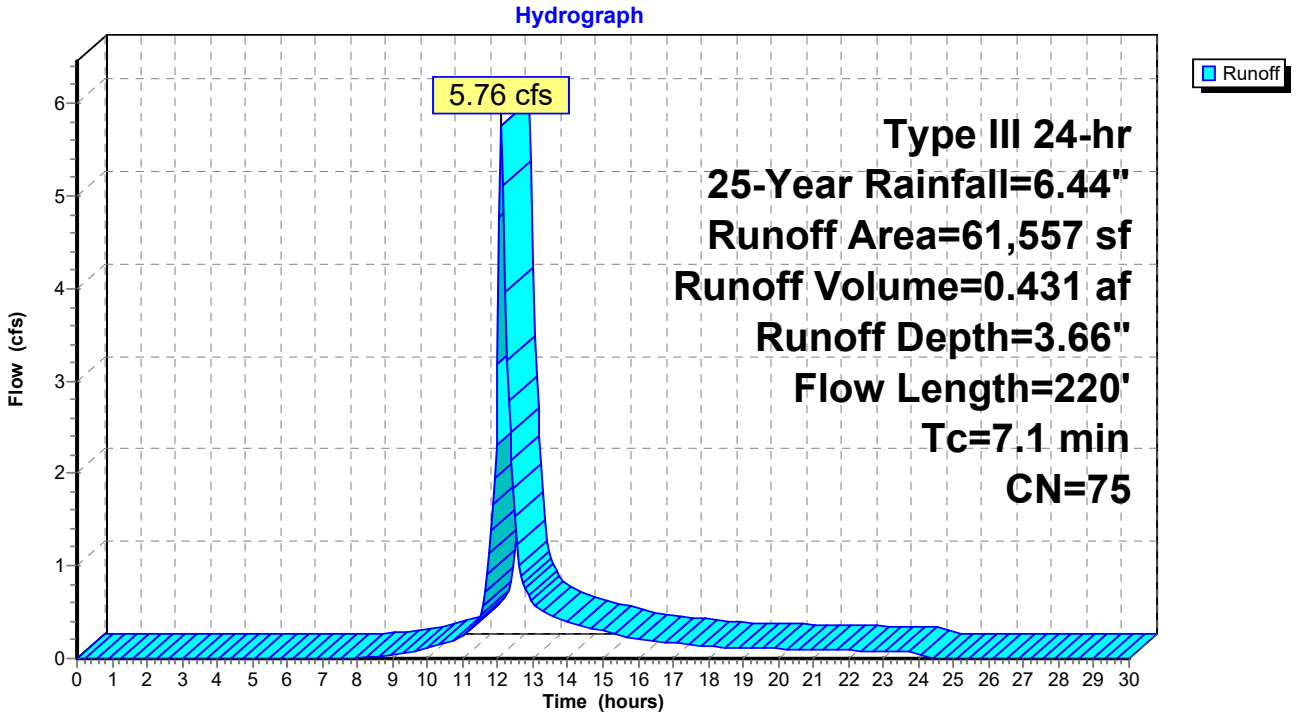

Summary for Subcatchment P2:

Runoff = 4.03 cfs @ 12.12 hrs, Volume= 0.311 af, Depth= 2.96"

Runoff by SCS TR-20 method, UH=SCS, Weighted-CN, Time Span= 0.00-30.00 hrs, dt= 0.05 hrs
Type III 24-hr 25-Year Rainfall=6.44"

	Area (sf)	CN	Description
	865	30	Woods, Good, HSG A
	26,579	39	>75% Grass cover, Good, HSG A
*	16,280	98	Existing Roof, HSG A
*	11,100	98	Proposed Roof, HSG A
	54,824	68	Weighted Average
	27,444		50.06% Pervious Area
	27,380		49.94% Impervious Area

Tc (min)	Length (feet)	Slope (ft/ft)	Velocity (ft/sec)	Capacity (cfs)	Description
3.4	20	0.0130	0.10		**Sheet Flow, 20 feet grass** Grass: Short n= 0.150 P2= 2.90"
4.4	210	0.0130	0.80		**Shallow Concentrated Flow, Grass 1.3% Slope** Short Grass Pasture Kv= 7.0 fps
7.8	230	Total			

Subcatchment P2:

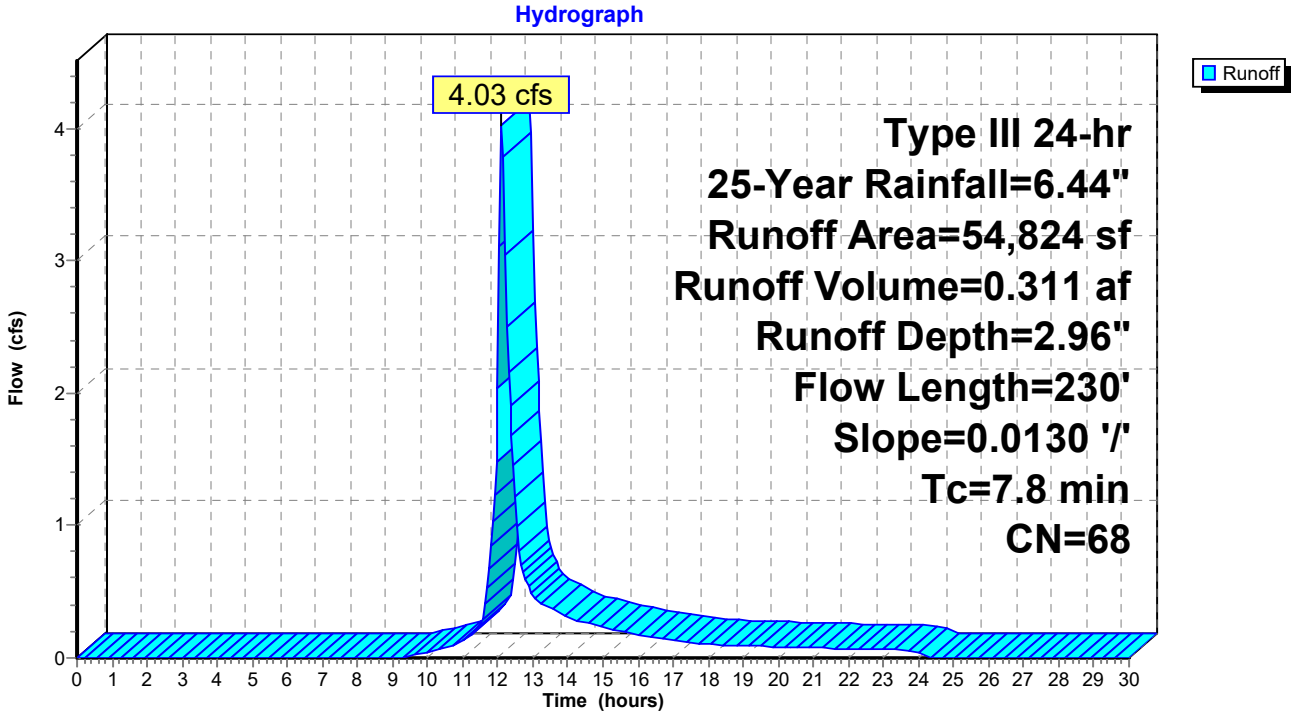

Summary for Subcatchment P3:

[49] Hint: Tc<2dt may require smaller dt

Runoff = 0.26 cfs @ 12.06 hrs, Volume= 0.021 af, Depth= 1.21"

Runoff by SCS TR-20 method, UH=SCS, Weighted-CN, Time Span= 0.00-30.00 hrs, dt= 0.05 hrs
Type III 24-hr 25-Year Rainfall=6.44"

Area (sf)	CN	Description
1,344	98	Paved parking, HSG A
7,753	39	>75% Grass cover, Good, HSG A
9,097	48	Weighted Average
7,753		85.23% Pervious Area
1,344		14.77% Impervious Area

Tc (min)	Length (feet)	Slope (ft/ft)	Velocity (ft/sec)	Capacity (cfs)	Description
2.1	20	0.0450	0.16		**Sheet Flow, 20 feet grass** Grass: Short n= 0.150 P2= 2.90"
0.1	7	0.0450	1.48		**Shallow Concentrated Flow, Grass 4.5% Slope** Short Grass Pasture Kv= 7.0 fps
2.2	27	Total			

Subcatchment P3:

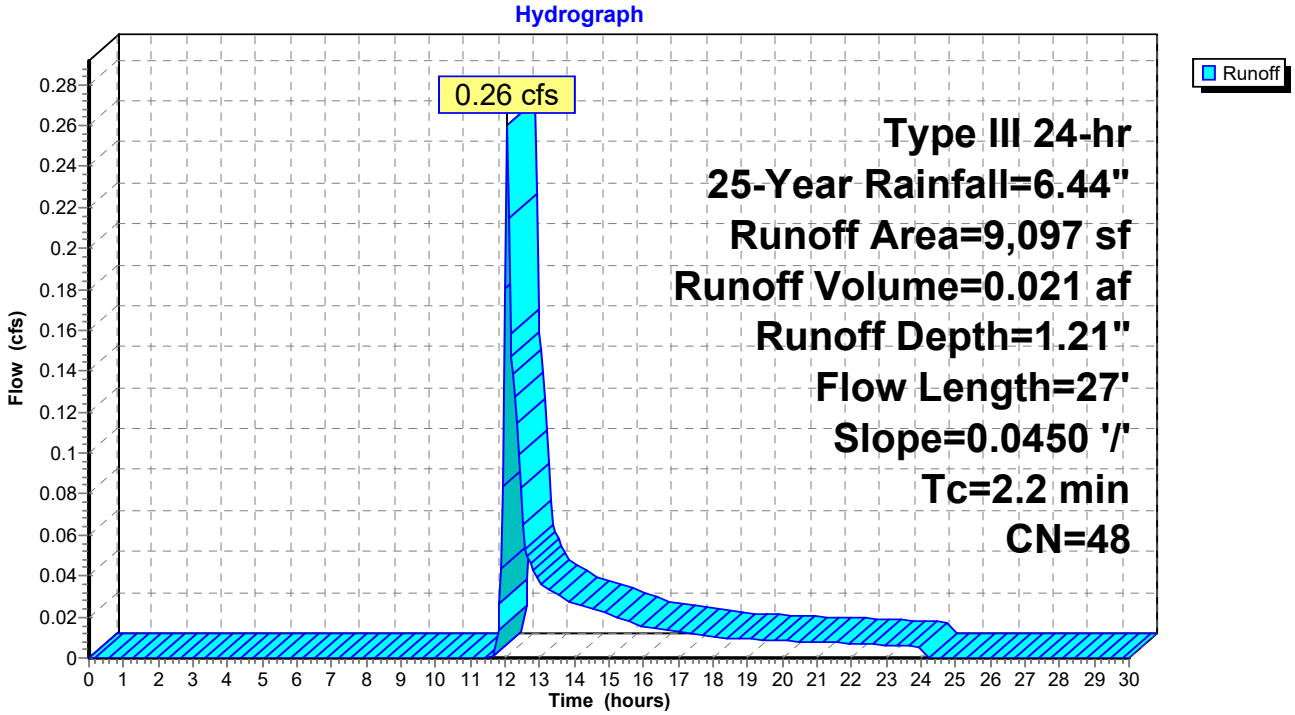

Summary for Reach A: Analysis Point "A" Spillway

[40] Hint: Not Described (Outflow=Inflow)

Inflow Area = 1.413 ac, 61.14% Impervious, Inflow Depth = 0.00" for 25-Year event
Inflow = 0.00 cfs @ 0.00 hrs, Volume= 0.000 af
Outflow = 0.00 cfs @ 0.00 hrs, Volume= 0.000 af, Atten= 0%, Lag= 0.0 min

Routing by Dyn-Stor-Ind method, Time Span= 0.00-30.00 hrs, dt= 0.05 hrs

Reach A: Analysis Point "A" Spillway

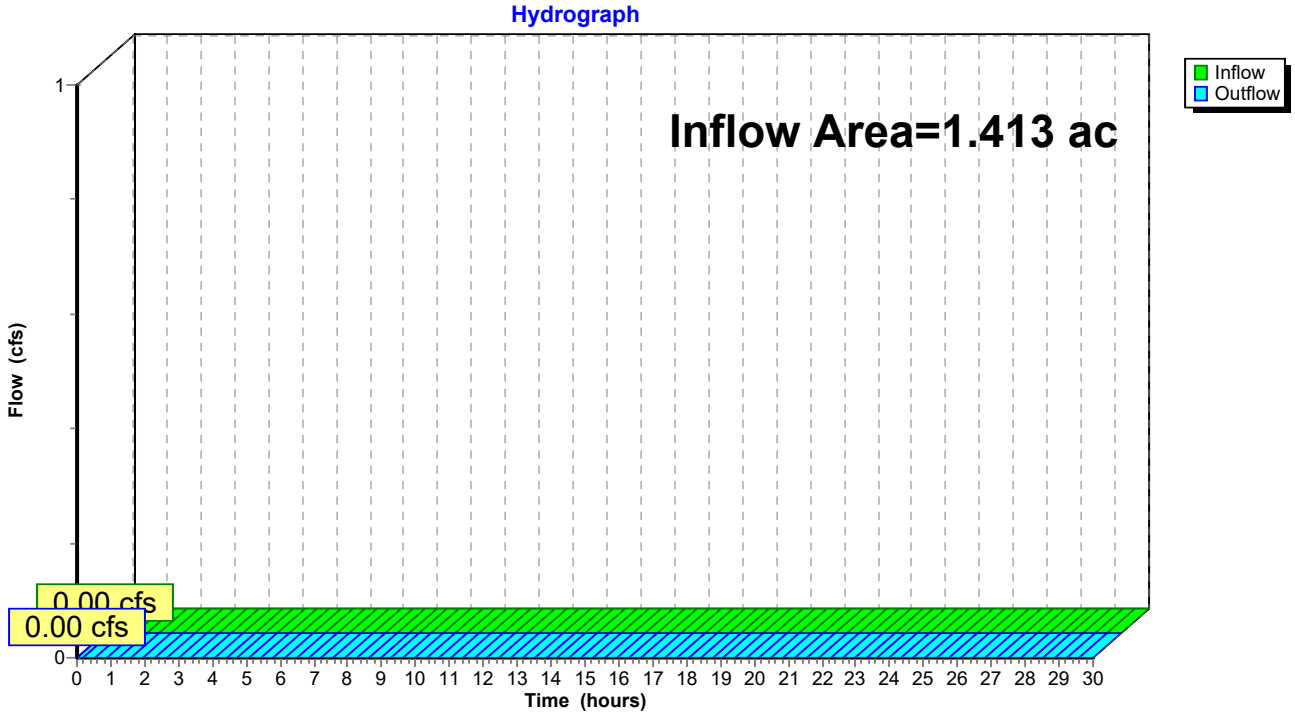

Summary for Reach B: Analysis Point "B" Bowles Road Swale

[40] Hint: Not Described (Outflow=Inflow)

Inflow Area = 1.259 ac, 49.94% Impervious, Inflow Depth = 2.96" for 25-Year event
Inflow = 4.03 cfs @ 12.12 hrs, Volume= 0.311 af
Outflow = 4.03 cfs @ 12.12 hrs, Volume= 0.311 af, Atten= 0%, Lag= 0.0 min

Routing by Dyn-Stor-Ind method, Time Span= 0.00-30.00 hrs, dt= 0.05 hrs

Reach B: Analysis Point "B" Bowles Road Swale

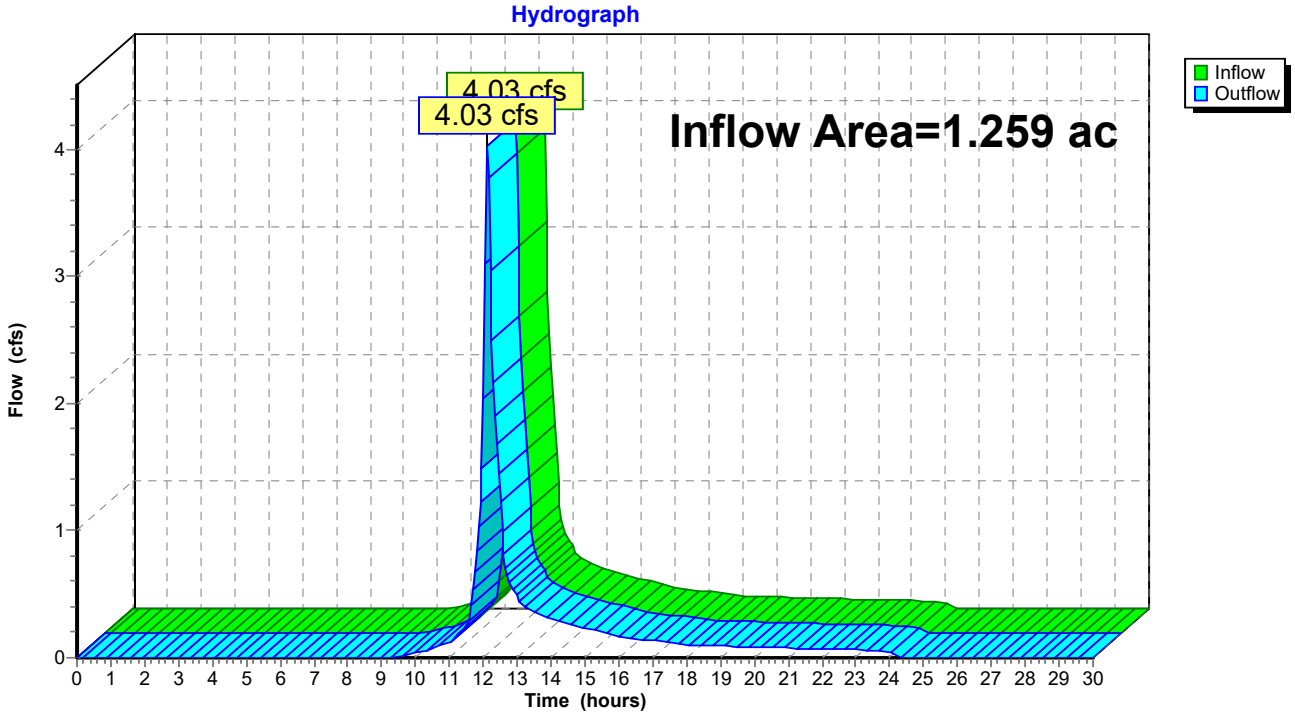

Summary for Reach C: Analysis Point "C" East Property Line

[40] Hint: Not Described (Outflow=Inflow)

Inflow Area = 0.209 ac, 14.77% Impervious, Inflow Depth = 1.21" for 25-Year event
Inflow = 0.26 cfs @ 12.06 hrs, Volume= 0.021 af
Outflow = 0.26 cfs @ 12.06 hrs, Volume= 0.021 af, Atten= 0%, Lag= 0.0 min

Routing by Dyn-Stor-Ind method, Time Span= 0.00-30.00 hrs, dt= 0.05 hrs

Reach C: Analysis Point "C" East Property Line

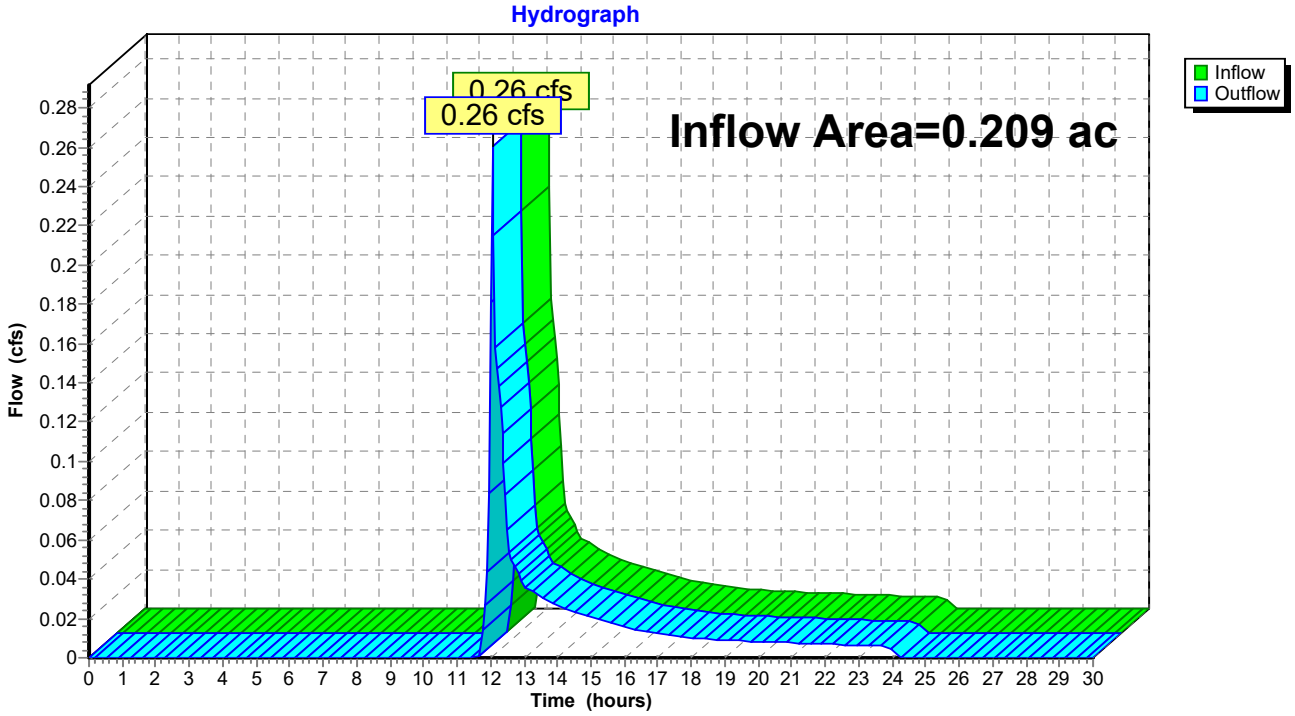

Summary for Pond 2: Pr. Infiltration Basin

[87] Warning: Oscillations may require smaller dt or Finer Routing (severity=83)

Inflow Area = 1.413 ac, 61.14% Impervious, Inflow Depth = 3.66" for 25-Year event
Inflow = 5.76 cfs @ 12.11 hrs, Volume= 0.431 af
Outflow = 1.03 cfs @ 12.60 hrs, Volume= 0.431 af, Atten= 82%, Lag= 29.7 min
Discarded = 1.03 cfs @ 12.60 hrs, Volume= 0.431 af
Primary = 0.00 cfs @ 0.00 hrs, Volume= 0.000 af

Routing by Dyn-Stor-Ind method, Time Span= 0.00-30.00 hrs, dt= 0.05 hrs
Peak Elev= 93.21' @ 12.60 hrs Surf.Area= 5,356 sf Storage= 5,621 cf

Plug-Flow detention time= (not calculated: outflow precedes inflow)
Center-of-Mass det. time= 39.4 min (863.7 - 824.3)

Volume	Invert	Avail.Storage	Storage Description
#1	92.00'	15,096 cf	**Custom Stage Data (Conic)**Listed below (Recalc)

Elevation (feet)	Surf.Area (sq-ft)	Inc.Store (cubic-feet)	Cum.Store (cubic-feet)	Wet.Area (sq-ft)
92.00	3,980	0	0	3,980
93.00	5,100	4,528	4,528	5,125
94.00	6,380	5,728	10,257	6,433
94.70	7,460	4,839	15,096	7,532

Device	Routing	Invert	Outlet Devices
#1	Discarded	92.00'	**8.270 in/hr Exfiltration over Wetted area**
#2	Primary	94.40'	**27.0 deg x 6.0' long x 1.00' rise Sharp-Crested Vee/Trap Weir** Cv= 2.63 (C= 3.29)

Discarded OutFlow Max=1.03 cfs @ 12.60 hrs HW=93.21' (Free Discharge)
↑—**1=Exfiltration** (Exfiltration Controls 1.03 cfs)

Primary OutFlow Max=0.00 cfs @ 0.00 hrs HW=92.00' TW=0.00' (Dynamic Tailwater)
↑—**2=Sharp-Crested Vee/Trap Weir** (Controls 0.00 cfs)

Pond 2: Pr. Infiltration Basin

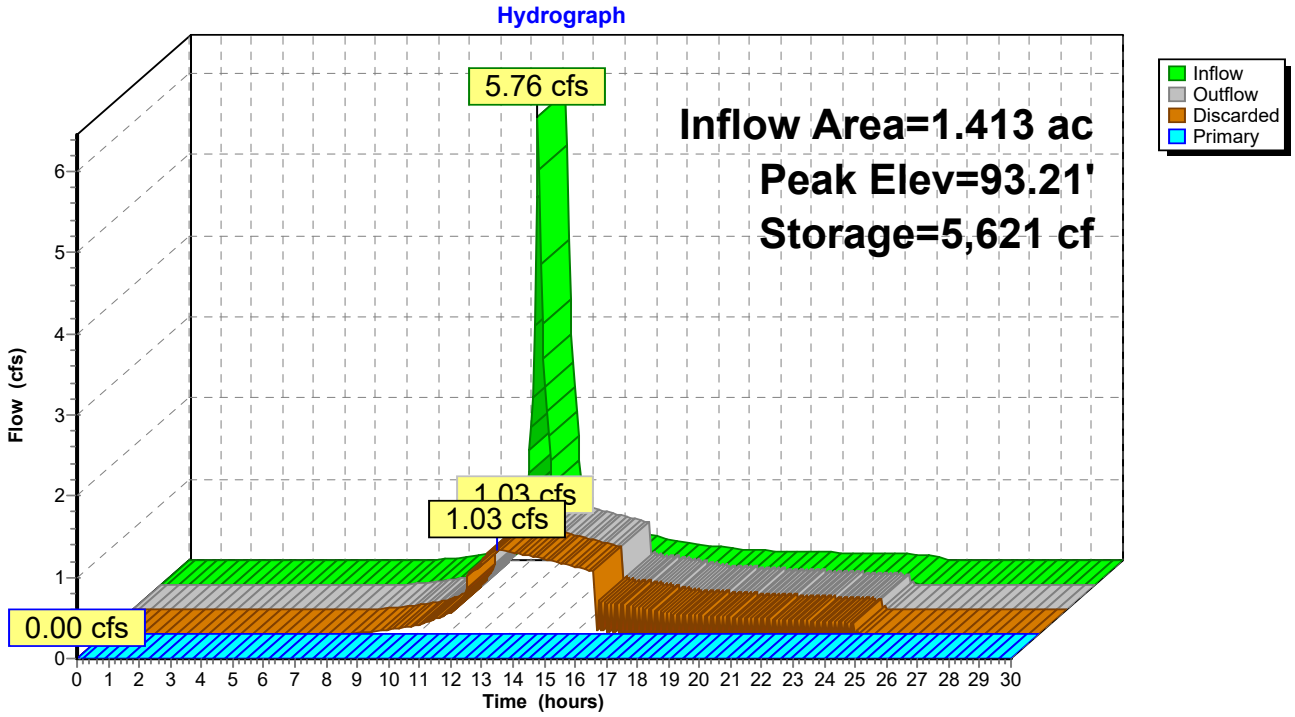

Time span=0.00-30.00 hrs, dt=0.05 hrs, 601 points
Runoff by SCS TR-20 method, UH=SCS, Weighted-CN
Reach routing by Dyn-Stor-Ind method - Pond routing by Dyn-Stor-Ind method

Subcatchment P1: Runoff Area=61,557 sf 61.14% Impervious Runoff Depth=5.36"
Flow Length=220' Tc=7.1 min CN=75 Runoff=8.39 cfs 0.631 af

Subcatchment P2: Runoff Area=54,824 sf 49.94% Impervious Runoff Depth=4.53"
Flow Length=230' Slope=0.0130 '/' Tc=7.8 min CN=68 Runoff=6.20 cfs 0.475 af

Subcatchment P3: Runoff Area=9,097 sf 14.77% Impervious Runoff Depth=2.25"
Flow Length=27' Slope=0.0450 '/' Tc=2.2 min CN=48 Runoff=0.56 cfs 0.039 af

Reach A: Analysis Point "A" Spillway Inflow=0.00 cfs 0.000 af
Outflow=0.00 cfs 0.000 af

Reach B: Analysis Point "B" Bowles Road Swale Inflow=6.20 cfs 0.475 af
Outflow=6.20 cfs 0.475 af

Reach C: Analysis Point "C" East Property Line Inflow=0.56 cfs 0.039 af
Outflow=0.56 cfs 0.039 af

Pond 2: Pr. Infiltration Basin Peak Elev=93.86' Storage=9,396 cf Inflow=8.39 cfs 0.631 af
Discarded=1.20 cfs 0.631 af Primary=0.00 cfs 0.000 af Outflow=1.20 cfs 0.631 af

Total Runoff Area = 2.881 ac Runoff Volume = 1.145 af Average Runoff Depth = 4.77"
47.11% Pervious = 1.357 ac 52.89% Impervious = 1.523 ac

Summary for Subcatchment P1:

Runoff = 8.39 cfs @ 12.10 hrs, Volume= 0.631 af, Depth= 5.36"

Runoff by SCS TR-20 method, UH=SCS, Weighted-CN, Time Span= 0.00-30.00 hrs, dt= 0.05 hrs
Type III 24-hr 100-Year Rainfall=8.35"

	Area (sf)	CN	Description
	36,387	98	Paved parking, HSG A
*	0	98	Proposed Roof, HSG A
*	1,250	98	Existing Roof, HSG A
	678	30	Woods, Good, HSG A
	23,242	39	>75% Grass cover, Good, HSG A
	61,557	75	Weighted Average
	23,920		38.86% Pervious Area
	37,637		61.14% Impervious Area

Tc (min)	Length (feet)	Slope (ft/ft)	Velocity (ft/sec)	Capacity (cfs)	Description
4.8	20	0.0055	0.07		**Sheet Flow, 20 feet short grass** Grass: Short n= 0.150 P2= 2.90"
1.6	50	0.0055	0.52		**Shallow Concentrated Flow, grass 0.5% Slope** Short Grass Pasture Kv= 7.0 fps
0.6	130	0.0350	3.80		**Shallow Concentrated Flow, paved 3.5% Slope** Paved Kv= 20.3 fps
0.1	20	0.3300	4.02		**Shallow Concentrated Flow, grass 33% Slope** Short Grass Pasture Kv= 7.0 fps
7.1	220	Total			

Subcatchment P1:

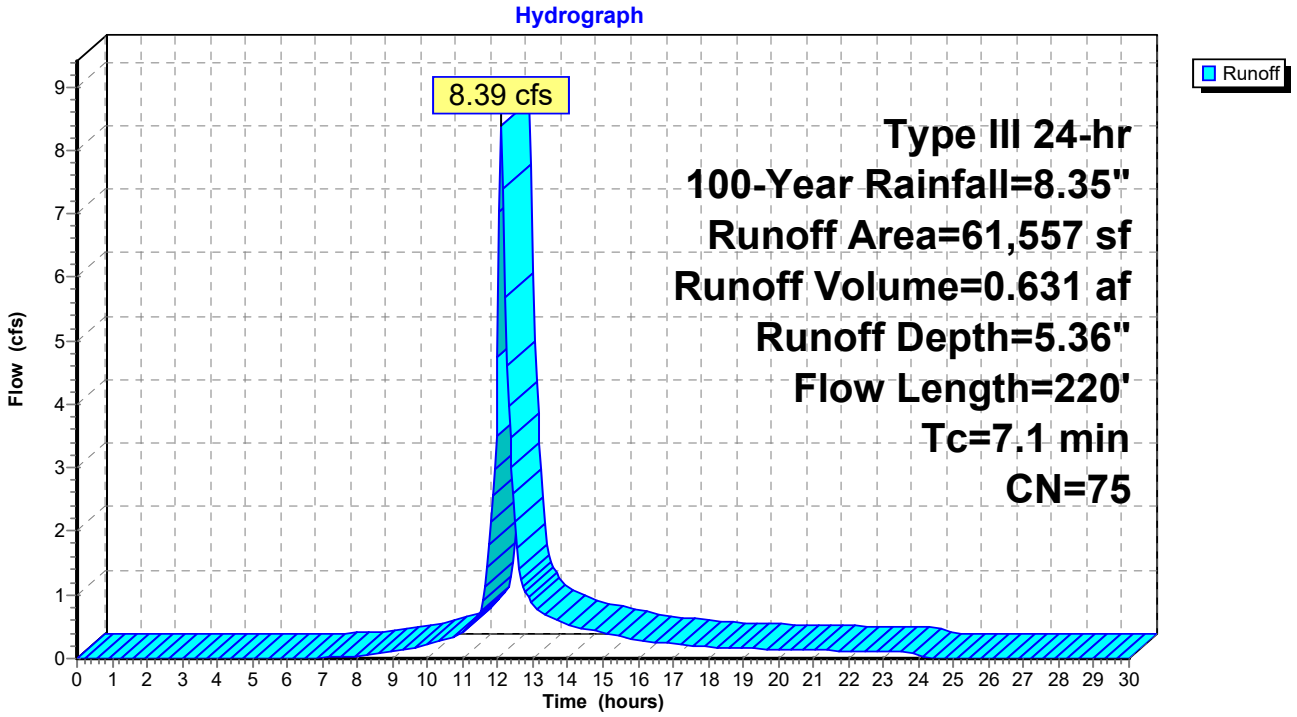

Summary for Subcatchment P2:

Runoff = 6.20 cfs @ 12.11 hrs, Volume= 0.475 af, Depth= 4.53"

Runoff by SCS TR-20 method, UH=SCS, Weighted-CN, Time Span= 0.00-30.00 hrs, dt= 0.05 hrs
Type III 24-hr 100-Year Rainfall=8.35"

	Area (sf)	CN	Description
	865	30	Woods, Good, HSG A
	26,579	39	>75% Grass cover, Good, HSG A
*	16,280	98	Existing Roof, HSG A
*	11,100	98	Proposed Roof, HSG A
	54,824	68	Weighted Average
	27,444		50.06% Pervious Area
	27,380		49.94% Impervious Area

Tc (min)	Length (feet)	Slope (ft/ft)	Velocity (ft/sec)	Capacity (cfs)	Description
3.4	20	0.0130	0.10		**Sheet Flow, 20 feet grass** Grass: Short n= 0.150 P2= 2.90"
4.4	210	0.0130	0.80		**Shallow Concentrated Flow, Grass 1.3% Slope** Short Grass Pasture Kv= 7.0 fps
7.8	230	Total			

Subcatchment P2:

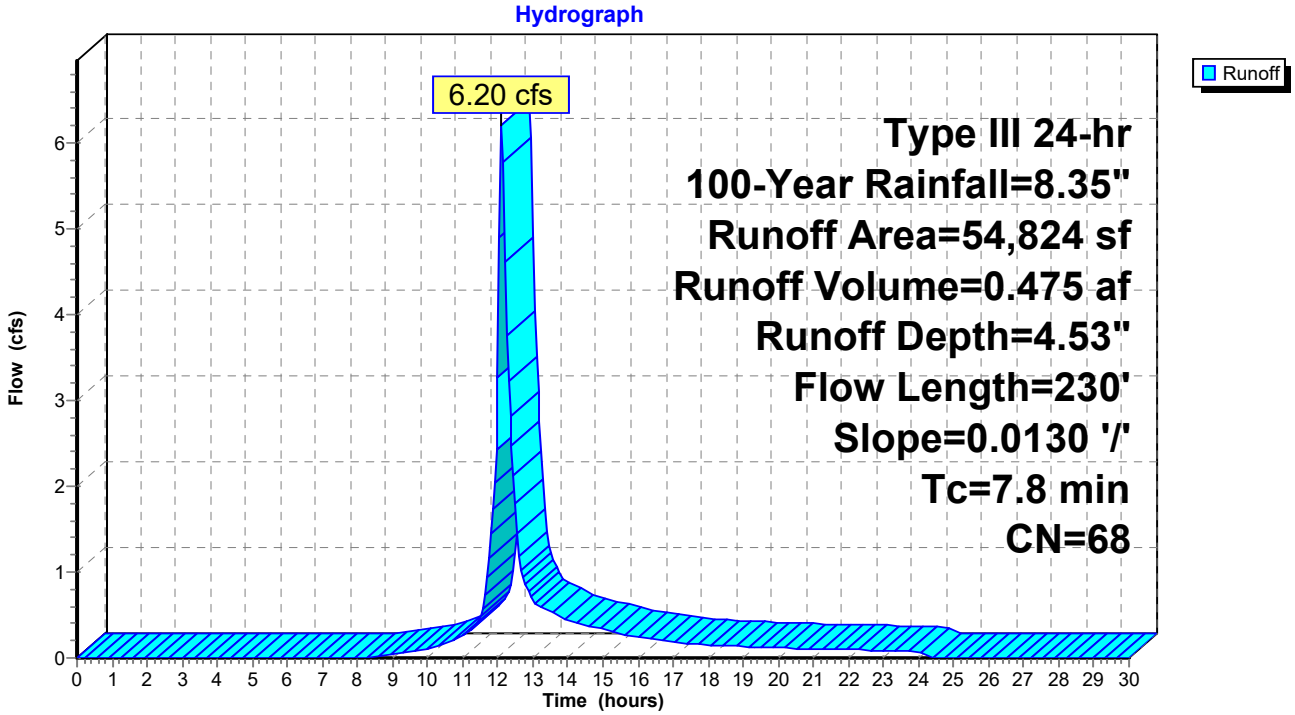

Summary for Subcatchment P3:

[49] Hint: Tc<2dt may require smaller dt

Runoff = 0.56 cfs @ 12.05 hrs, Volume= 0.039 af, Depth= 2.25"

Runoff by SCS TR-20 method, UH=SCS, Weighted-CN, Time Span= 0.00-30.00 hrs, dt= 0.05 hrs
Type III 24-hr 100-Year Rainfall=8.35"

Area (sf)	CN	Description
1,344	98	Paved parking, HSG A
7,753	39	>75% Grass cover, Good, HSG A
9,097	48	Weighted Average
7,753		85.23% Pervious Area
1,344		14.77% Impervious Area

Tc (min)	Length (feet)	Slope (ft/ft)	Velocity (ft/sec)	Capacity (cfs)	Description
2.1	20	0.0450	0.16		**Sheet Flow, 20 feet grass** Grass: Short n= 0.150 P2= 2.90"
0.1	7	0.0450	1.48		**Shallow Concentrated Flow, Grass 4.5% Slope** Short Grass Pasture Kv= 7.0 fps
2.2	27	Total			

Subcatchment P3:

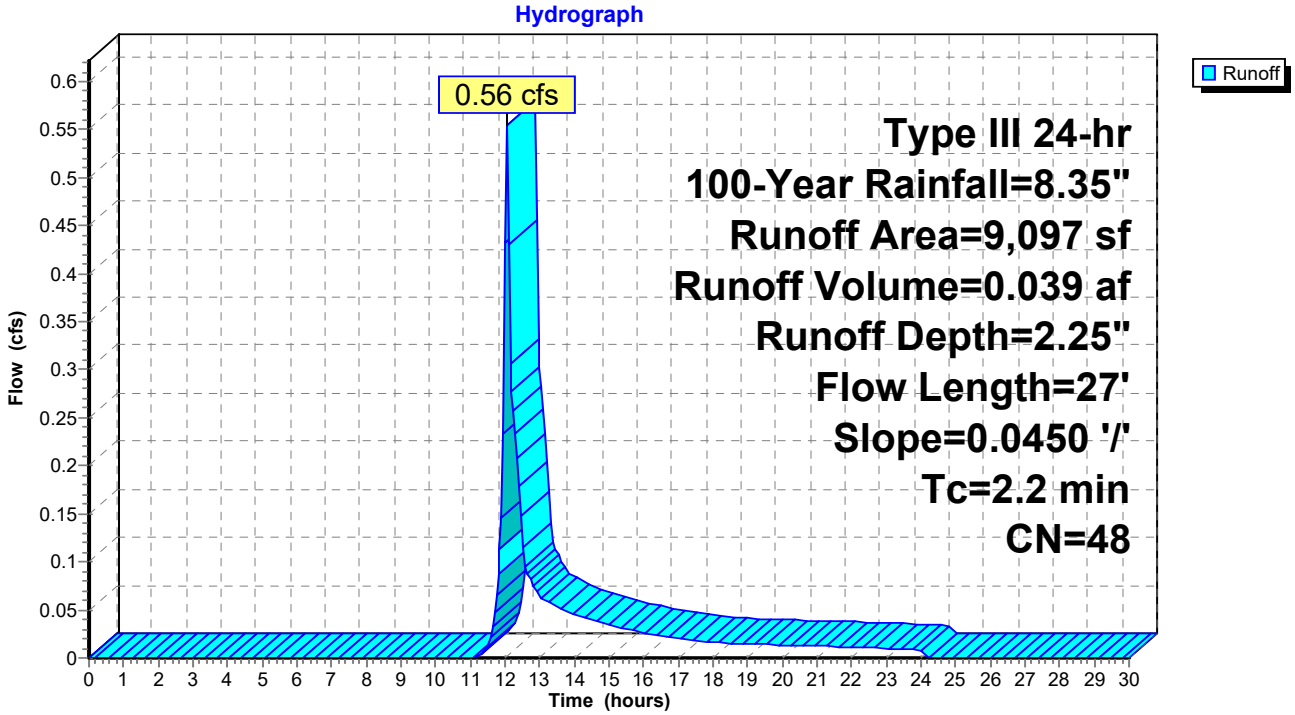

Summary for Reach A: Analysis Point "A" Spillway

[40] Hint: Not Described (Outflow=Inflow)

Inflow Area = 1.413 ac, 61.14% Impervious, Inflow Depth = 0.00" for 100-Year event
Inflow = 0.00 cfs @ 0.00 hrs, Volume= 0.000 af
Outflow = 0.00 cfs @ 0.00 hrs, Volume= 0.000 af, Atten= 0%, Lag= 0.0 min

Routing by Dyn-Stor-Ind method, Time Span= 0.00-30.00 hrs, dt= 0.05 hrs

Reach A: Analysis Point "A" Spillway

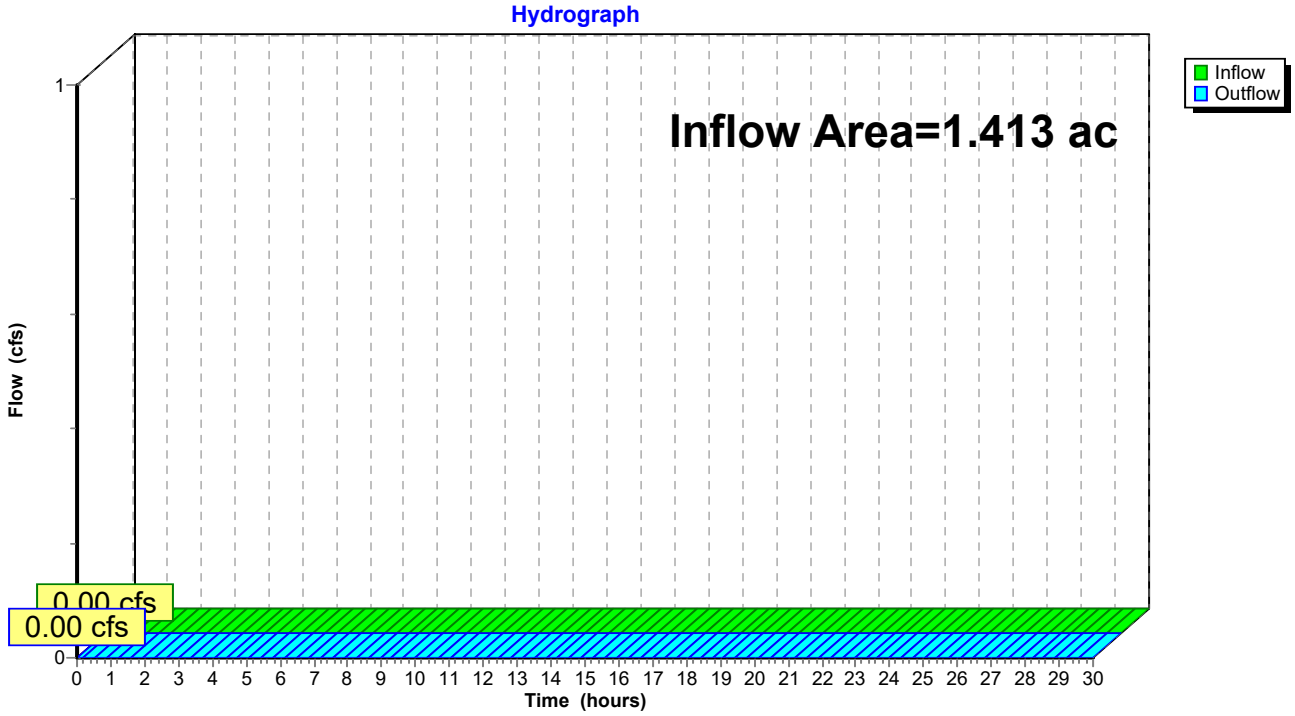

Summary for Reach B: Analysis Point "B" Bowles Road Swale

[40] Hint: Not Described (Outflow=Inflow)

Inflow Area = 1.259 ac, 49.94% Impervious, Inflow Depth = 4.53" for 100-Year event
Inflow = 6.20 cfs @ 12.11 hrs, Volume= 0.475 af
Outflow = 6.20 cfs @ 12.11 hrs, Volume= 0.475 af, Atten= 0%, Lag= 0.0 min

Routing by Dyn-Stor-Ind method, Time Span= 0.00-30.00 hrs, dt= 0.05 hrs

Reach B: Analysis Point "B" Bowles Road Swale

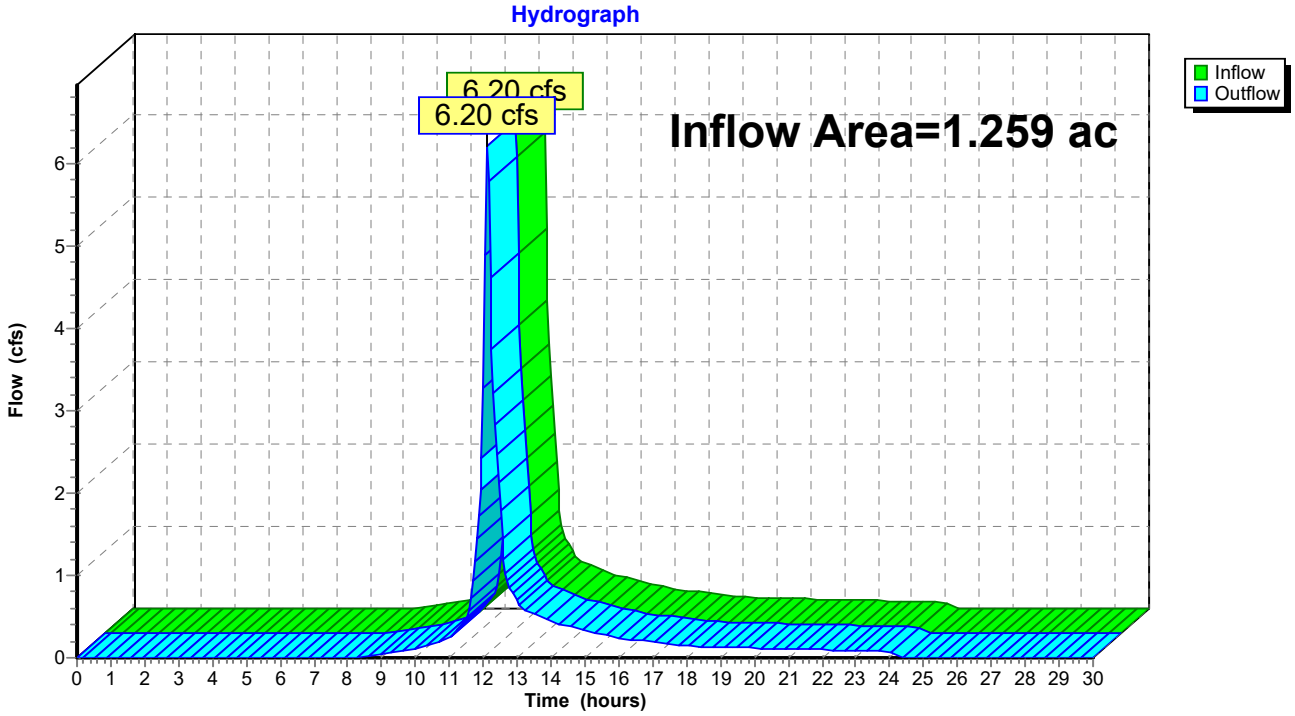

Summary for Reach C: Analysis Point "C" East Property Line

[40] Hint: Not Described (Outflow=Inflow)

Inflow Area = 0.209 ac, 14.77% Impervious, Inflow Depth = 2.25" for 100-Year event
Inflow = 0.56 cfs @ 12.05 hrs, Volume= 0.039 af
Outflow = 0.56 cfs @ 12.05 hrs, Volume= 0.039 af, Atten= 0%, Lag= 0.0 min

Routing by Dyn-Stor-Ind method, Time Span= 0.00-30.00 hrs, dt= 0.05 hrs

Reach C: Analysis Point "C" East Property Line

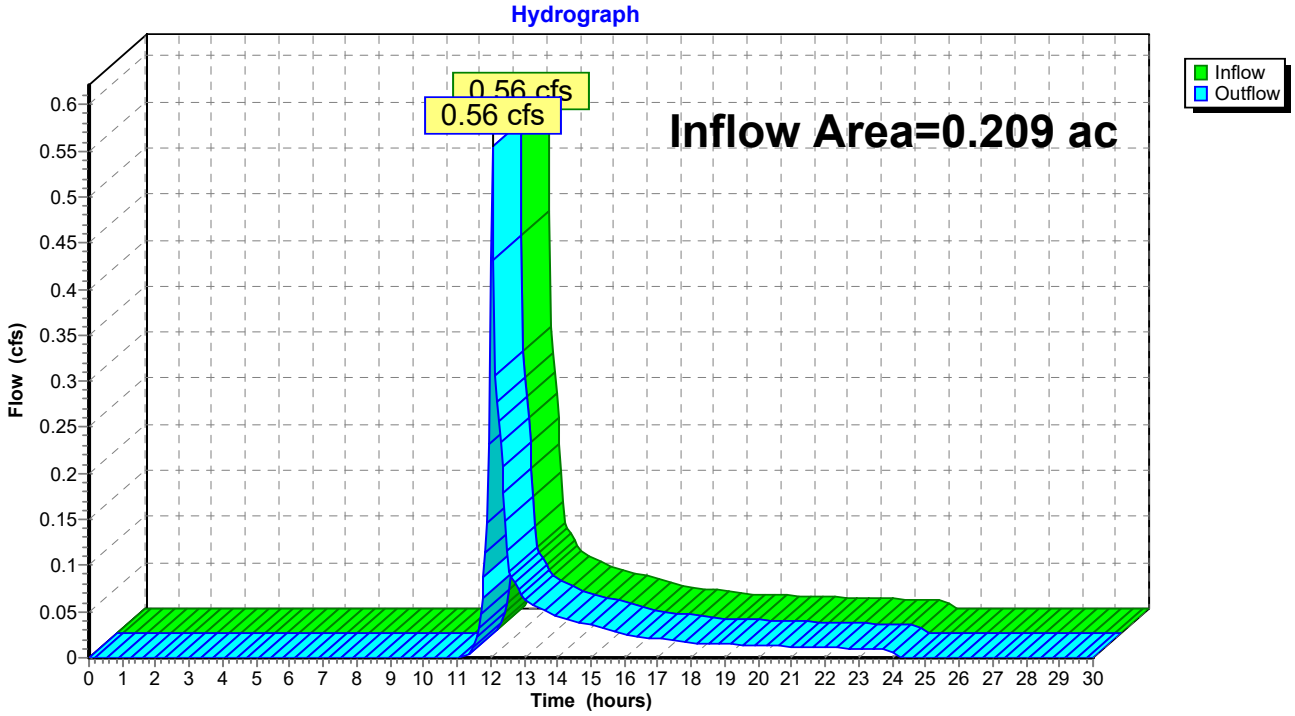

Summary for Pond 2: Pr. Infiltration Basin

[87] Warning: Oscillations may require smaller dt or Finer Routing (severity=66)

Inflow Area = 1.413 ac, 61.14% Impervious, Inflow Depth = 5.36" for 100-Year event
Inflow = 8.39 cfs @ 12.10 hrs, Volume= 0.631 af
Outflow = 1.20 cfs @ 12.67 hrs, Volume= 0.631 af, Atten= 86%, Lag= 34.1 min
Discarded = 1.20 cfs @ 12.67 hrs, Volume= 0.631 af
Primary = 0.00 cfs @ 0.00 hrs, Volume= 0.000 af

Routing by Dyn-Stor-Ind method, Time Span= 0.00-30.00 hrs, dt= 0.05 hrs
Peak Elev= 93.86' @ 12.67 hrs Surf.Area= 6,196 sf Storage= 9,396 cf

Plug-Flow detention time= (not calculated: outflow precedes inflow)
Center-of-Mass det. time= 63.9 min (877.4 - 813.4)

Volume	Invert	Avail.Storage	Storage Description
#1	92.00'	15,096 cf	**Custom Stage Data (Conic)**Listed below (Recalc)

Elevation (feet)	Surf.Area (sq-ft)	Inc.Store (cubic-feet)	Cum.Store (cubic-feet)	Wet.Area (sq-ft)
92.00	3,980	0	0	3,980
93.00	5,100	4,528	4,528	5,125
94.00	6,380	5,728	10,257	6,433
94.70	7,460	4,839	15,096	7,532

Device	Routing	Invert	Outlet Devices
#1	Discarded	92.00'	**8.270 in/hr Exfiltration over Wetted area**
#2	Primary	94.40'	**27.0 deg x 6.0' long x 1.00' rise Sharp-Crested Vee/Trap Weir** Cv= 2.63 (C= 3.29)

Discarded OutFlow Max=1.20 cfs @ 12.67 hrs HW=93.86' (Free Discharge)
↑—**1=Exfiltration** (Exfiltration Controls 1.20 cfs)

Primary OutFlow Max=0.00 cfs @ 0.00 hrs HW=92.00' TW=0.00' (Dynamic Tailwater)
↑—**2=Sharp-Crested Vee/Trap Weir** (Controls 0.00 cfs)

Pond 2: Pr. Infiltration Basin

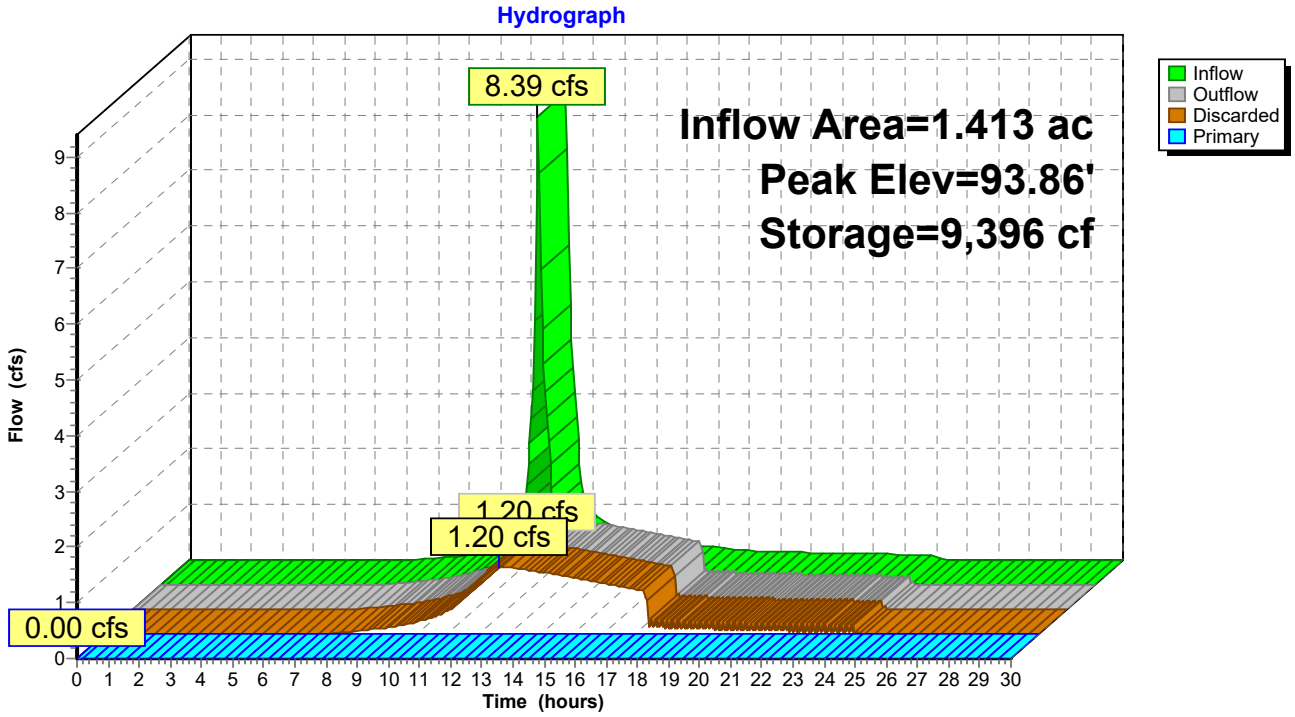

APPENDIX C
NOAA ATLAS 14 RAINFALL DATA

NOAA Atlas 14, Volume 10, Version 3
Location name: Agawam, Massachusetts, USA*
Latitude: 42.0555°, Longitude: -72.656°
Elevation: 201 ft**
* source: ESRI Maps
** source: USGS

POINT PRECIPITATION FREQUENCY ESTIMATES

Sanja Perica, Sandra Pavlovic, Michael St. Laurent, Carl Trypaluk, Dale Unruh, Orlan Wilhite

NOAA, National Weather Service, Silver Spring, Maryland

PF_tabular | PF_graphical | Maps_&_aerials

PF tabular

PDS-based point precipitation frequency estimates with 90% confidence intervals (in inches)[1]

Duration	Average recurrence interval (years)									
	1	2	5	10	25	50	100	200	500	1000
5-min	0.341 (0.263-0.439)	0.410 (0.316-0.528)	0.523 (0.401-0.674)	0.616 (0.471-0.800)	0.744 (0.551-1.01)	0.841 (0.611-1.17)	0.942 (0.665-1.36)	1.05 (0.707-1.57)	1.21 (0.784-1.87)	1.34 (0.848-2.12)
10-min	0.484 (0.373-0.622)	0.581 (0.448-0.748)	0.740 (0.569-0.956)	0.872 (0.667-1.13)	1.05 (0.781-1.44)	1.19 (0.865-1.66)	1.33 (0.942-1.93)	1.49 (1.00-2.22)	1.72 (1.11-2.65)	1.90 (1.20-3.00)
15-min	0.569 (0.439-0.732)	0.684 (0.527-0.880)	0.871 (0.669-1.12)	1.03 (0.784-1.34)	1.24 (0.919-1.69)	1.40 (1.02-1.95)	1.57 (1.11-2.27)	1.76 (1.18-2.61)	2.02 (1.31-3.12)	2.23 (1.41-3.53)
30-min	0.769 (0.593-0.988)	0.925 (0.713-1.19)	1.18 (0.907-1.53)	1.40 (1.07-1.81)	1.69 (1.25-2.30)	1.91 (1.39-2.66)	2.14 (1.51-3.10)	2.39 (1.61-3.56)	2.75 (1.78-4.26)	3.04 (1.93-4.81)
60-min	0.968 (0.747-1.24)	1.17 (0.900-1.50)	1.49 (1.15-1.93)	1.76 (1.35-2.29)	2.14 (1.58-2.91)	2.42 (1.76-3.37)	2.71 (1.91-3.92)	3.03 (2.04-4.51)	3.49 (2.26-5.39)	3.86 (2.44-6.10)
2-hr	1.24 (0.964-1.59)	1.49 (1.16-1.90)	1.90 (1.47-2.43)	2.23 (1.72-2.88)	2.70 (2.01-3.66)	3.04 (2.23-4.23)	3.41 (2.44-4.95)	3.84 (2.59-5.69)	4.48 (2.91-6.90)	5.02 (3.18-7.89)
3-hr	1.43 (1.11-1.81)	1.71 (1.33-2.18)	2.18 (1.69-2.79)	2.57 (1.99-3.31)	3.11 (2.33-4.22)	3.51 (2.59-4.88)	3.94 (2.83-5.73)	4.46 (3.01-6.59)	5.24 (3.41-8.05)	5.91 (3.76-9.27)
6-hr	1.78 (1.40-2.25)	2.17 (1.70-2.74)	2.79 (2.18-3.55)	3.31 (2.57-4.24)	4.03 (3.05-5.44)	4.56 (3.38-6.32)	5.13 (3.73-7.48)	5.86 (3.97-8.62)	6.99 (4.56-10.7)	7.97 (5.09-12.4)
12-hr	2.18 (1.72-2.74)	2.70 (2.13-3.40)	3.55 (2.79-4.48)	4.25 (3.33-5.40)	5.22 (3.98-7.03)	5.93 (4.44-8.21)	6.72 (4.92-9.78)	7.72 (5.25-11.3)	9.32 (6.10-14.2)	10.7 (6.87-16.7)
24-hr	2.56 (2.04-3.19)	3.22 (2.56-4.02)	4.31 (3.41-5.40)	5.21 (4.10-6.57)	6.44 (4.94-8.65)	7.34 (5.54-10.2)	8.35 (6.18-12.2)	9.67 (6.60-14.1)	11.8 (7.75-17.9)	13.7 (8.80-21.2)
2-day	2.90 (2.32-3.59)	3.69 (2.95-4.58)	4.98 (3.97-6.20)	6.05 (4.79-7.58)	7.52 (5.81-10.1)	8.59 (6.53-11.8)	9.79 (7.31-14.3)	11.4 (7.81-16.6)	14.1 (9.27-21.2)	16.5 (10.6-25.4)
3-day	3.17 (2.55-3.91)	4.04 (3.24-4.98)	5.45 (4.36-6.75)	6.62 (5.26-8.26)	8.23 (6.38-11.0)	9.39 (7.17-12.9)	10.7 (8.03-15.6)	12.5 (8.57-18.1)	15.5 (10.2-23.3)	18.1 (11.7-27.8)
4-day	3.42 (2.75-4.20)	4.34 (3.49-5.34)	5.84 (4.68-7.22)	7.09 (5.65-8.82)	8.81 (6.85-11.7)	10.1 (7.69-13.8)	11.5 (8.61-16.6)	13.4 (9.18-19.3)	16.5 (10.9-24.8)	19.4 (12.5-29.7)
7-day	4.09 (3.31-5.00)	5.13 (4.15-6.28)	6.83 (5.51-8.40)	8.24 (6.60-10.2)	10.2 (7.94-13.4)	11.6 (8.89-15.8)	13.2 (9.91-19.0)	15.3 (10.5-22.0)	18.8 (12.4-28.1)	21.9 (14.2-33.4)
10-day	4.76 (3.87-5.80)	5.86 (4.76-7.15)	7.66 (6.20-9.38)	9.16 (7.36-11.3)	11.2 (8.76-14.7)	12.7 (9.76-17.2)	14.4 (10.8-20.5)	16.6 (11.5-23.7)	20.2 (13.4-30.0)	23.3 (15.1-35.5)
20-day	6.84 (5.60-8.28)	8.00 (6.54-9.70)	9.90 (8.06-12.0)	11.5 (9.29-14.1)	13.6 (10.7-17.7)	15.2 (11.7-20.3)	17.0 (12.7-23.7)	19.1 (13.3-27.2)	22.5 (15.0-33.3)	25.4 (16.5-38.5)
30-day	8.60 (7.07-10.4)	9.79 (8.03-11.8)	11.7 (9.59-14.2)	13.3 (10.8-16.3)	15.5 (12.2-19.9)	17.2 (13.2-22.7)	19.0 (14.1-26.1)	21.0 (14.7-29.7)	24.0 (16.1-35.4)	26.6 (17.3-40.1)
45-day	10.8 (8.90-13.0)	12.0 (9.90-14.4)	14.0 (11.5-16.9)	15.7 (12.8-19.1)	18.0 (14.1-22.9)	19.7 (15.1-25.7)	21.5 (15.9-29.2)	23.4 (16.4-33.0)	26.0 (17.5-38.2)	28.1 (18.3-42.3)
60-day	12.6 (10.4-15.1)	13.9 (11.5-16.7)	16.0 (13.2-19.2)	17.7 (14.5-21.5)	20.1 (15.8-25.4)	22.0 (16.8-28.4)	23.8 (17.5-31.9)	25.6 (18.0-35.9)	27.8 (18.7-40.7)	29.5 (19.3-44.3)

[1] Precipitation frequency (PF) estimates in this table are based on frequency analysis of partial duration series (PDS).

Numbers in parenthesis are PF estimates at lower and upper bounds of the 90% confidence interval. The probability that precipitation frequency estimates (for a given duration and average recurrence interval) will be greater than the upper bound (or less than the lower bound) is 5%. Estimates at upper bounds are not checked against probable maximum precipitation (PMP) estimates and may be higher than currently valid PMP values.

Please refer to NOAA Atlas 14 document for more information.

Back to Top

PF graphical

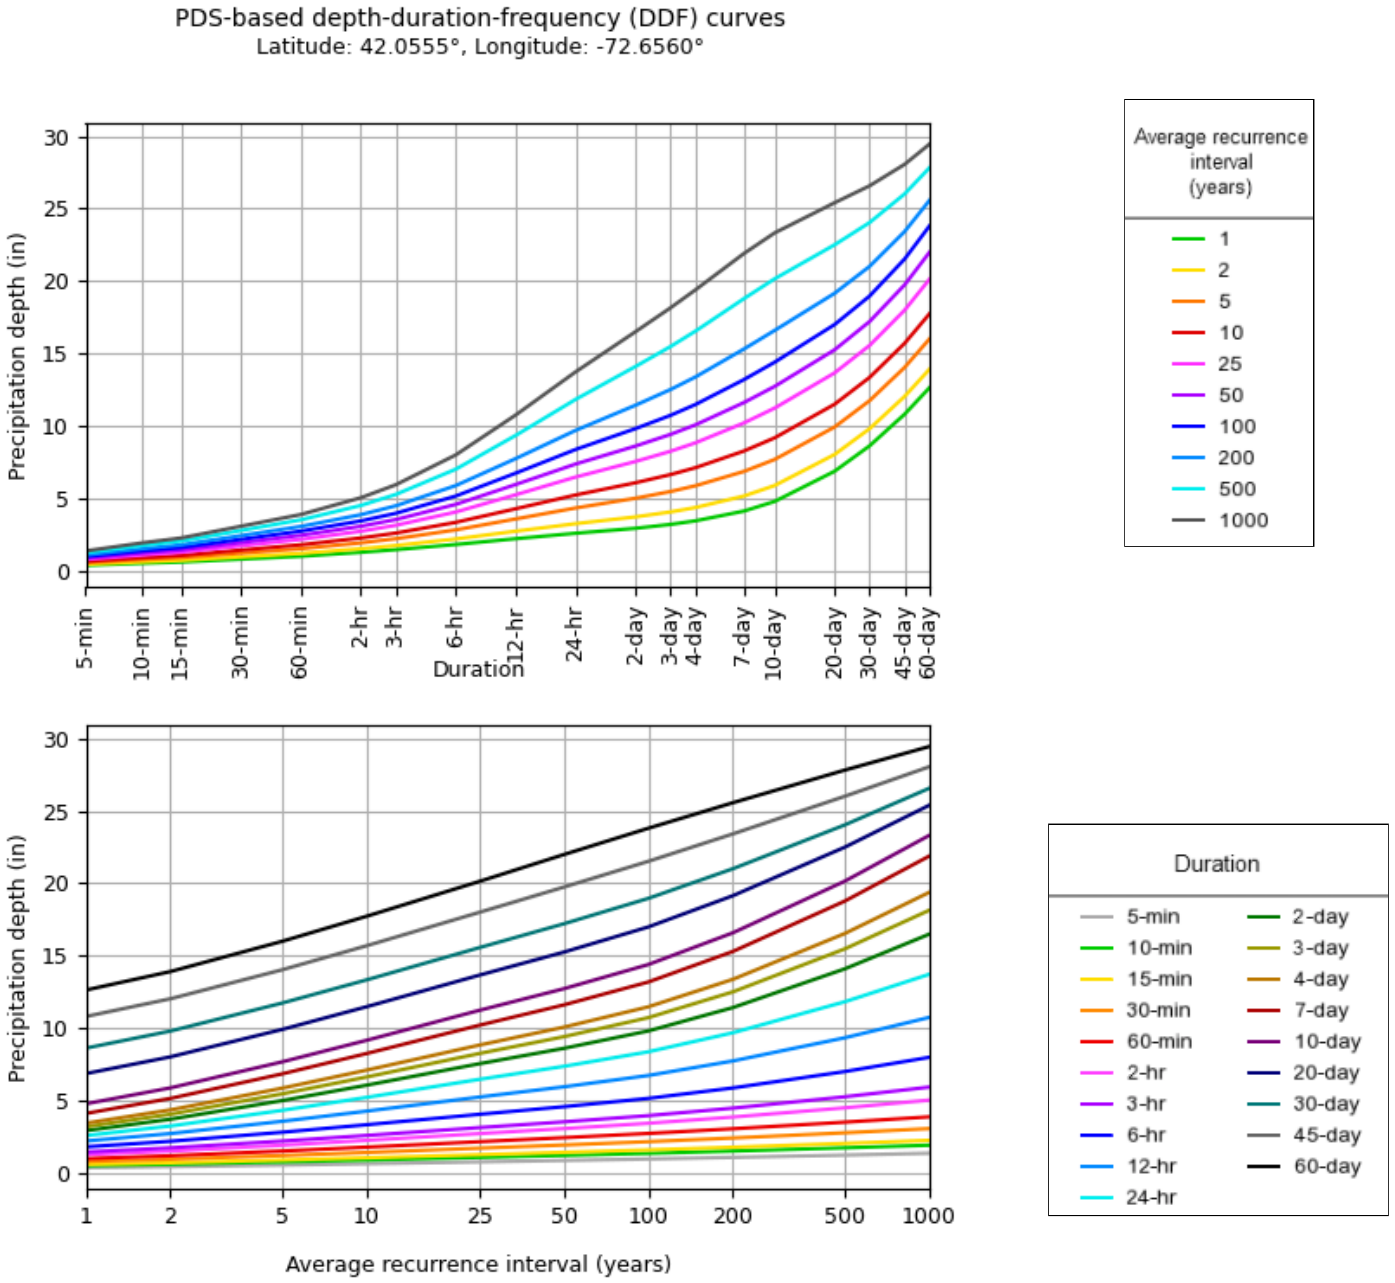

NOAA Atlas 14, Volume 10, Version 3

Created (GMT): Mon Feb 24 13:19:03 2025

Back to Top

Maps & aerials

Small scale terrain

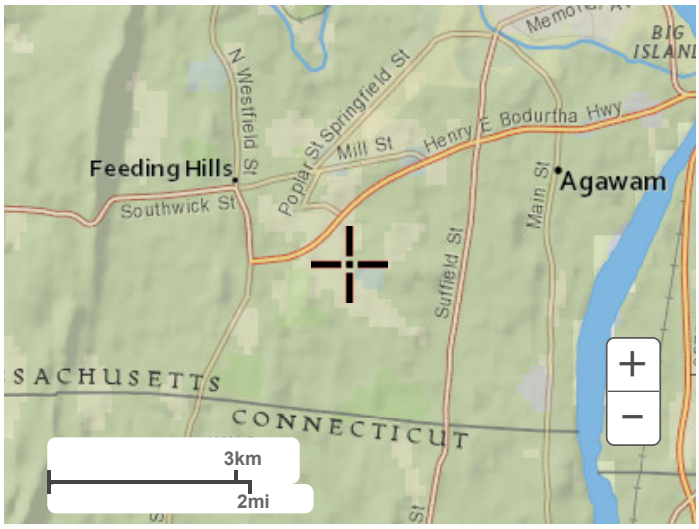

Large scale terrain

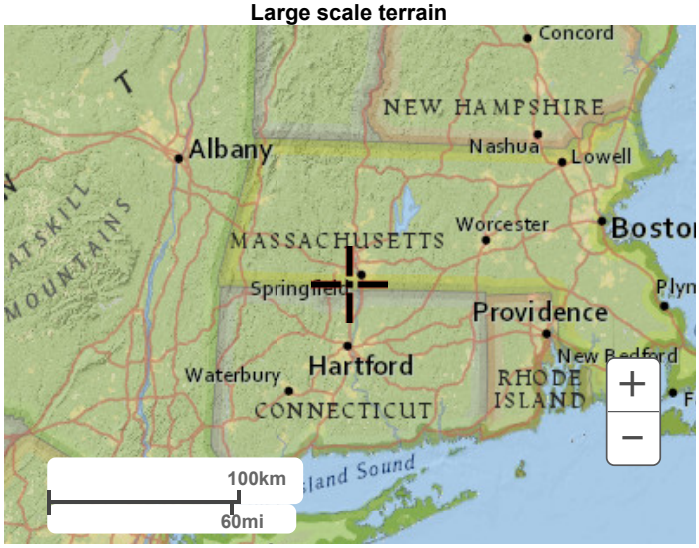

Large scale map

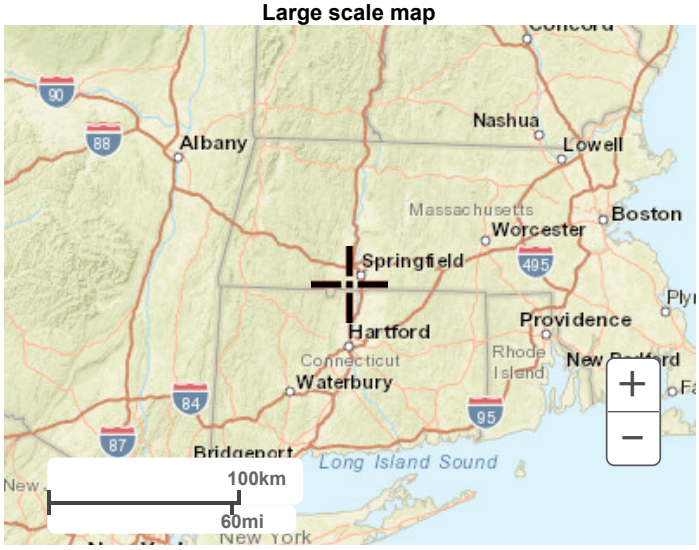

Large scale aerial

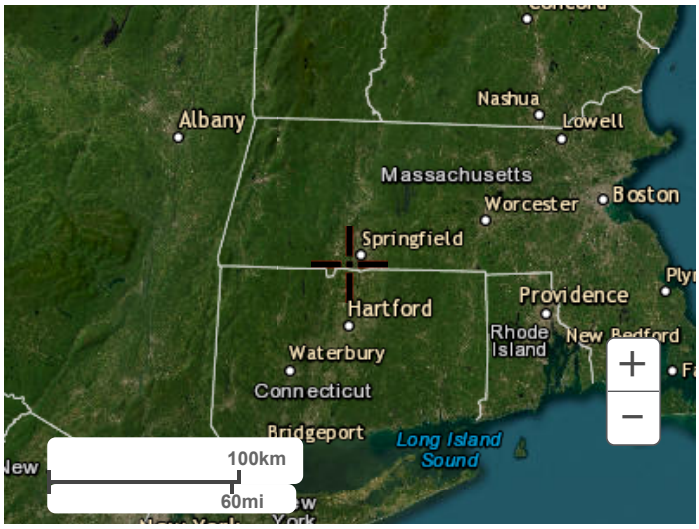

Back to Top

US Department of Commerce
National Oceanic and Atmospheric Administration
National Weather Service
National Water Center
1325 East West Highway
Silver Spring, MD 20910
Questions?: HDSC.Questions@noaa.gov

Disclaimer

APPENDIX D
FOREBAY SIZING CALCULATIONS

Furrow Engineering
199 Servistar Industrial Way-Suite 2
Westfield, MA 01085
Phone: (413) 562-4884

JOB LITRON ADDITION 1154
SHEET NO. _____ OF _____
CALCULATED BY LDS DATE 2-25-25
CHECKED BY _____ DATE _____
SCALE _____

SOLVE FOR MIN. FOREBAY VOLUME

$V_{REQ} = A_{IMP} * 0.1"$

A_{IMP} = IMPERVIOUS AREA DISCHARGING TO BASIN

1) WEST FOREBAY

$V_{REQ} = 12{,}698\ SF * \frac{0.1"}{12"/FT} = 106\ CF$

FOREBAY = 636 SF * 1 FT DEEP = 636 CF

636 CF > 106 CF ✓OK

2) EAST FOREBAY

$V_{REQ} = 24{,}939\ SF * \frac{0.1"}{12"/FT} = 207\ CF$

FOREBAY = 268 SF * 1 FT DEEP = 268 CF

268 CF > 207 CF ✓OK

Furrow Engineering

February 26, 2025

Taryn Egerton, Planning Director & Conservation Agent
Town of Agawam
36 Main Street
Agawam, Ma 01001

RE: Response to Engineering Division Comments, Addition to Litron, Inc
207 Bowles Road, Agawam, Massachusetts

Ms. Egerton:

On behalf RHM Realty LLC, Furrow Engineering has prepared this letter in response to comments received in a memorandum from the Engineering Division dated February 20, 2025. Please also see a revised plan set and Stormwater Management report submitted along with this letter. To ensure clear communication, we have prepared our response following each of the comments below.

1. Engineering recommends that the stormwater calculations for this project use the NOAA Atlas 14 precipitation frequencies rather than the frequencies listed in Technical Paper 40 (TP-40). We realize that the existing stormwater infrastructure for this project site was originally designed with the TP-40 frequencies. However, TP-40 was written in the 1960's and does not take into consideration the increases in rainfall intensity that have been observed since then. Proposed changes to the Massachusetts Stonnwater regulations indicate a shift toward using the Atlas 14 frequencies.

The HydroCAD modeling and Stormwater Management Report have been revised to utilize the NOAA Atlas 14 precipitation frequencies. The NOAA Atlas 14 rainfall data for Agawam is included in Appendix C of the revised Stormwater Report.

2. The site plans indicate the top of the proposed infiltration basin is 94.30 FT. The HydroCAD calculations included in the stormwater report state that the peak. water elevation within the basin during the 100-year storm is 94.04 FT. This leaves only 0.26 FT, or approximately 3 inches, between the peak water elevation and the top of the basin. In accordance with Agawam Stormwater Regulations, infiltration basins must be designed to accommodate the peak elevation of the 100- year storm event with a minimum of 1 FT of freeboard. This is to provide a safety factor when constructing the berm as well as extra storage and protection for downstream properties in the event of a basin failure or period of extensive rainfall.

Furrow Engineering
199 Servistar Industrial Way, Suite 2
Westfield, Massachusetts 01085
Tel: 413-562-4884

The revised HydroCAD calculations indicate that the peak water elevation within the basin during the 24-hr 100-year storm is 93.86 ft. The proposed infiltration basin has been modified to have a top of basin elevation of 94.9 ft, which allows for 1.04 ft of freeboard in the basin during a 24-hr 100-yr storm event.

3. The Agawam Regional Industrial Park has centralized stormwater infrastructure and detention facilities. Because of this, parcels developed within the Industrial Park area are allowed to direct the stormwater runoff from a portion of their impervious area (up to a maximum of 25% of the total impervious area on the parcel) into the centralized infrastructure in accordance with Agawam Town Code Chapter 175-35C(2)(h). All other stormwater runoff generated on the subject parcel must be contained onsite. With that said, as mentioned in Comment #1, rainfall intensities have increased significantly since the Industrial Park was designed. Therefore, it is encouraged that each parcel handle as much stormwater runoff as possible onsite.

In the initial stormwater design, a conservative approach was taken by assuming that all existing and proposed roof runoff would be directed to the infiltration basin. Due to the increased stormwater precipitation from using the NOAA Atlas data, it was necessary to take credit for the roof runoff that is currently being directed to the centralized detention facilities, and to utilize additional credit for the proposed roof runoff. The roof runoff is directed to the centralized detention facility via discharge to an existing town drainage swale located at the front of the property running parallel with Bowles Road. The following are calculations for Impervious Area Credit (IAC) being taken pre and post development:

Pre-Development IAC
Lot area = 125,470 SF
Impervious area (roof) runoff directed to centralized detention facility = 17,771 SF
*IAC = (17,771 SF/ 125,470 SF)*100 = 14.2%*

Post Development IAC
Lot area = 125,470 SF
Impervious area (roof) runoff directed to centralized detention facility = 28,724 SF
*IAC = (28,724 SF/ 125,470 SF)*100 = 22.9%*

The proposed IAC of 22.9% does not exceed the 25% maximum IAC allowed by the Agawam Town Code Chapter 175-35C(2)(h).

4. Small trees and other debris were observed within the existing infiltration basin during a site inspection performed by Engineering on February 18, 2025. The existing infiltration area will need to be cleared during construction.

Furrow Engineering
199 Servistar Industrial Way, Suite 2
Westfield, Massachusetts 01085
Tel: 413-562-4884

All small trees and debris will be cleared from the existing infiltration basin during construction of the proposed development.

5. Engineering is concerned that stormwater discharge from the emergency overflow of the proposed infiltration basin could flow onto downstream properties during heavy storm events.

Enclosed with this letter is plan G-1 which overlays an aerial photo onto the site plan. As shown on the plan, there is a large existing detention basin on the abutting property to the east, immediately adjacent to the proposed infiltration basin. The basin design has been revised to include a newly proposed emergency spillway, which has been relocated to the east embankment of the proposed basin. This ensures that, in the case of an emergency overflow event, the stormwater would be directed into the adjacent detention basin.

Additionally, the proposed basin has been redesigned and analyzed to ensure that stormwater discharge through the emergency spillway will not occur during any design storm event, including a 24-hour, 100-year storm event. Given the elimination of flow through the spillway and the presence of the adjacent detention basin, there are no anticipated adverse impacts on downstream properties from stormwater discharge.

6. It appears that the soil data for the project site is based solely on information from the USDA soil survey maps. Engineering recommends that at least 1 test pit be performed in the proposed expanded area of the infiltration basin to confirm the soil type and infiltration rate. A test pit will need to be performed within the boundaries of the existing infiltration basin to confirm the soils are still adequately permeable and are not obstructed with silt or other fine particles that may have accumulated there over the years.

Test pits in the proposed expanded area of the basin, as well as within the existing basin have been scheduled. Test pit results will be provided to the Planning and Engineering departments prior to the next scheduled Planning Board meeting.

7. The ADA Parking Sign Detail shown on Sheet D-1 will need to be in accordance with the Agawam Town Standard Detail (see attached). Engineering can provide the Developer with an electronic copy of the detail, if requested. An appropriate ADA Parking Sign will need to be installed at all ADA parking spaces on the project site.

Detail 9 on plan sheet D-1 has been revised to be in accordance with the Agawam Town Standard Detail. Plan sheet C-2 has been revised to include a note indicating locations of required new or relocated ADA parking signage.

Furrow Engineering
199 Servistar Industrial Way, Suite 2
Westfield, Massachusetts 01085
Tel: 413-562-4884

8. The sediment forebay of the proposed infiltration basin needs to be designed to hold 0.1 inches of runoff per acre of impervious area discharging to the basin, in accordance with current Massachusetts Stormwater Regulations. Engineering requests calculations be submitted to confirm this.

The Stormwater Management Report has been revised to include forebay sizing calculations in Appendix D. Calculations are also included for a second forebay that was added to the basin in order to improve treatment of runoff from the existing parking areas.

Both sediment forebays have been sized to meet the requirements of the MassDEP Stormwater Handbook.

9. The proposed stormwater system needs to be designed to remove a minimum of 80% of the average annual post-construction TSS load, as per the Agawam Stormwater Regulations for redevelopment projects. Engineering requests calculations be submitted to confirm this.

Section IV (2)(c) of the Stormwater Management Report has been revised to include TSS removal rate calculations. Additionally, a second sediment forebay was added to the infiltration basin to treat the stormwater runoff from the existing parking area in order to improve the treatment train of the existing system. Stormwater runoff from all existing and proposed paved areas is being treated by the infiltration basin and sediment forebays.

The combination of an infiltration and sediment forebays achieves the required 80% TSS removal rate for this project.

Thank you for your time and consideration. If you have any questions, please feel free to contact us at your convenience.

Sincerely,

Luke Showalter, P.E.
Project Engineer

cc. RHM Realty LLC

Furrow Engineering
199 Servistar Industrial Way, Suite 2
Westfield, Massachusetts 01085
Tel: 413-562-4884

Furrow Engineering

Aerial Photo Overlay Plan

Furrow Engineering
199 Servistar Industrial Way, Suite 2
Westfield, Massachusetts 01085
Tel: 413-562-4884

SCALE: 1" = 30'

0 15 30 60 90 FEET

G-1 AERIAL PHOTO OVERLAY PLAN

PROJECT DESCRIPTION:
NEW MANUFACTURING ADDITION
207 BOWLES ROAD
AGAWAM, MASSACHUSETTS 01001

APPLICANT:
RHM REALTY LLC
207 BOWLES ROAD
AGAWAM, MASSACHUSETTS 01001

Furrow
Engineering
199 Servistar Industrial Way - Suite 2
Westfield, MA 01085
Phone: (413) 562-4864

ORIGINAL SEAL IS IN BLUE INK COPIES ARE NOT VALID

NO	DATE:	BY:	REVISION DESCRIPTION
1			
2			
3			
4			
5			

PROJECT #: 1154-11-23
DRAWN BY: LDS
DATE: 2-25-2025
SCALE: 1" = 30'
SHEET: G-1

LITRON MANUFACTURING ADDITION

PERMITTING SET

207 BOWLES ROAD
AGAWAM, MA 01001

DATE: 2/26/2025

OWNER & PROFESSIONALS

APPLICANT:

RHM REALTY LLC
207 BOWLES ROAD
AGAWAM, MA 01001

RECORD OWNER:

RHM REALTY LLC
207 BOWLES ROAD
AGAWAM, MA 01001

CIVIL ENGINEER:

FURROW ENGINEERING
199 SERVISTAR INDUSTRIAL WAY – SUITE 2
WESTFIELD, MASSACHUSETTS 01085

CONTRACTOR:

SAGE ENGINEERING & CONTRACTING, INC.
199 SERVISTAR INDUSTRIAL WAY – SUITE 2
WESTFIELD, MASSACHUSETTS 01085

PROJECT SITE PLAN

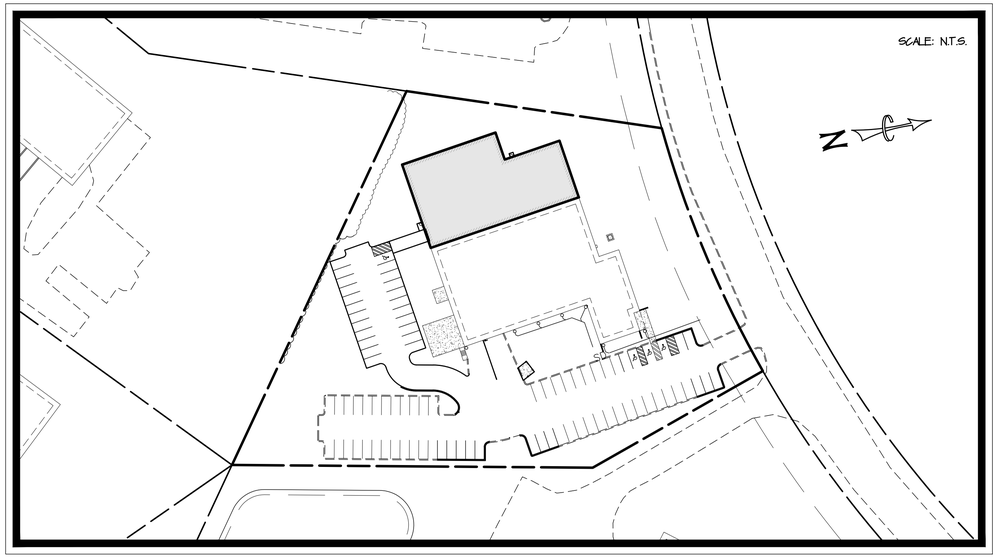

LOCUS PLAN

NOT TO SCALE

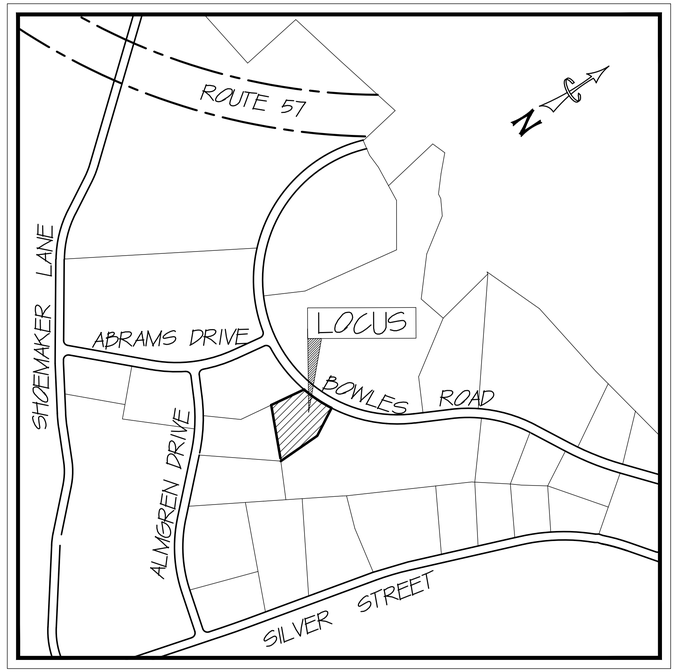

DRAWING LIST

T-1	TITLE SHEET	2-26-25
C-0	NOTES	2-20-25
C-1	EXISTING CONDITIONS PLAN	2-26-25
C-2	LAYOUT, LANDSCAPE, & LIGHTING PLAN	2-26-25
C-3	GRADING, UTILITIES, & STORMWATER MANAGEMENT PLAN	2-26-25
D-1	SITE DETAILS	2-26-25
A1.1	EXISTING FIRST FLOOR PLAN	1-31-25
A3.1	OVERALL PROPOSED FIRST FLOOR PLAN	1-31-25
A4.1	ELEVATIONS	1-31-25

FOR PERMITTING ONLY

T-1 TITLE SHEET

Furrow Engineering
199 Servistar Industrial Way - Suite 2
Westfield, MA 01085
Phone: (413) 562-4884

TOWN OF AGAWAM – ZONING REVIEW

CHAPTER 180 – ZONING

ARTICLE I – GENERAL PROVISIONS
SECTION 180-3 – DISTRICTS ENUMERATED; BUILDING ZONE MAP

ZONING DISTRICT:
FULL NAME: INDUSTRIAL DISTRICT A
SHORT NAME: IA

SECTION 180-13 – SITE PLANS
B. A SITE PLAN SHALL BE REQUIRED AND SHALL BE SUBMITTED IN EACH OF THE FOLLOWING SITUATIONS:
(1) ANY PROPOSED RESIDENTIAL, BUSINESS, INDUSTRIAL, INSTITUTIONAL OR OTHER USE OF A NEW OR RENOVATED STRUCTURE OR OF A PARCEL OF LAND, OR ANY CHANGE IN ANY SUCH USE, STRUCTURE OR PARCEL, EXCEPT FOR ONE-FAMILY DETACHED DWELLINGS AND DUPLEXES ON SEPARATE LOTS, PROVIDED, HOWEVER, THAT, UPON APPLICATION, THE INSPECTOR OF BUILDINGS MAY WAIVE THE SITE PLAN REVIEW AND APPROVAL REQUIREMENT FOR PROPOSALS INVOLVING A) A CHANGE IN USE ONLY, B) CONSTRUCTION OR ALTERATION OF NONRESIDENTIAL STRUCTURES NOT TO EXCEED 1,000 SQUARE FEET OF ADDITIONAL GROSS FLOOR AREA OR C) CONSTRUCTION OR ALTERATION OF STRUCTURES THAT ARE ACCESSORY TO A NONRESIDENTIAL STRUCTURE. FOR THE PURPOSES OF COMPUTING GROSS FLOOR AREA, THE INSPECTOR OF BUILDINGS MUST AGGREGATE ALL ALTERATIONS OR CONSTRUCTION COMPLETED WITHIN THE IMMEDIATELY PRECEDING FIVE YEARS.

SITE PLAN REVIEW IS REQUIRED

ARTICLE X – INDUSTRIAL DISTRICT A
SECTION 180-55 – PERMITTED USES
IN ANY INDUSTRIAL DISTRICT A AS INDICATED ON THE BUILDING ZONE MAP, NO BUILDING OR OTHER STRUCTURE SHALL BE ERECTED, ALTERED OR USED AND NO LAND SHALL BE USED OR OCCUPIED FOR ANY PURPOSE EXCEPT ONE OF THE FOLLOWING:
B. ANY INDUSTRIAL PURPOSE, EXCEPT THOSE CONTAINED IN THE FOLLOWING LIST, WHICH MAY BE ALLOWED, BY SPECIAL PERMIT, ONLY AFTER A PUBLIC HEARING BEFORE THE BOARD OF APPEALS:

PROPOSED BUILDING PURPOSE: MANUFACTURING INCLUDING LASER WELDING/CUTTING AND MACHINING
THE PROPOSED USE IS ALLOWED IN THE IA DISTRICT WITHOUT SPECIAL PERMIT

SECTION 180-56 TO 180-59
APPENDIX B: TABLE OF DIMENSION REGULATIONS

SUMMARY OF DIMENSIONAL & DENSITY REGULATIONS		
INDUSTRIAL DISTRICTS	IA	PROPOSED
MIN. LOT AREA (SF)	40,000 SF	125,132 SF
MIN. LOT FRONTAGE	100	251.92
MIN. FRONT YARD	40 FT	±75 FT
MIN. SIDE YARD	25 FT	±26 FT
MIN. REAR YARD	25 FT	±26 FT
MAX. BUILDING COVERAGE	50%	±23%
MAX. BUILDING HEIGHT (FT)	40 FT	<40 FT
MAX. STORIES	2	1

PARKING SUMMARY

TOWN OF AGAWAM – PARKING GUIDELINES

MANUFACTURING ESTABLISHMENT –
ONE (1) PARKING SPACE FOR EACH ONE AND ONE-HALF (1 1/2) EMPLOYEES ON MAJOR SHIFT, AND ONE (1) SPACE FOR EVERY VEHICLE USED IN CONNECTION WITH THE BUSINESS, PLUS SUFFICIENT ADDITIONAL PARKING FOR CUSTOMERS AND VISITORS AS REASONABLY DETERMINED BY THE PLANNING BOARD.

OFFICE, GENERAL OR PROFESSIONAL (EXCEPT MEDICAL OR DENTIAL) –
ONE (1) PARKING SPACE FOR EACH THREE HUNDRED (300) SQUARE FEET OF GROSS FLOOR AREA, WHICH AREA SHALL INCLUDE CELLARS OR BASEMENTS DESIGNED AND AVAILABLE FOR TENANT USE OR OCCUPANCY, BUT SHALL NOT INCLUDE FLOOR AREA USED FOR OFF-STREET PARKING.

PARKING CALCULATIONS

EXISTING BUILDING:
EMPLOYEES ON MAJOR SHIFT = 50
VEHICLES USED = NONE
OFFICE GFA = 2,750 SF

PROPOSED ADDITION:
EMPLOYEES ON MAJOR SHIFT = 20
VEHICLES USED = NONE
OFFICE GFA = NONE

PARKING REQUIRED CALCULATION:
(1 SPACE/ 1 1/2 EMP)*(70 EMP) + (1 SPACE/VEH)*(0 VEH) + (1 SPACE/300 SF)*(2,750 SF) = 56 SPACES

PARKING REQUIRED = 56 SPACES
PARKING PROPOSED = 87 SPACES

THE PROPOSED PROJECT INCLUDES THE CREATION OF 37 NEW PARKING SPACES. IN ACCORDANCE WITH SECTION CA05.13 OF THE 2021 IECC, 10% OF THOSE SPACES ARE REQUIRED TO BE "EV READY".

"EV READY SPACES" REQUIRED = 4
"EV READY SPACES" PROPOSED = 4

SYMBOL & LINE LEGEND

IRON PIPE FOUND	IRON PIPE TO BE SET
CONCRETE BOUND FOUND	CONCRETE BOUND TO BE SET
EX. UTILITY POLE	PR. UTILITY POLE
EX. HYDRANT	PR. HYDRANT
EX. GAS VALVE	PR. GAS VALVE
EX. WATER VALVE	PR. WATER VALVE
EX. MONITORING WELL	PR. MONITORING WELL
EX. CATCH BASIN	PR. CATCH BASIN
EX. DRAINAGE MANHOLE	PR. MANHOLE
EX. SANITARY MANHOLE	EX. WATER SHUT-OFF
EX. ELECTRIC MANHOLE	BORING
EX. WELL	
EX. MANHOLE (UNMARKED)	
EX. LIGHT POLE	
PERCOLATION TEST	x 500.00 EX. SPOT GRADE
DEEP HOLE OBSERVATION	X 500.00 PR. SPOT GRADE
	WF-1 WETLAND FLAG
LIMIT OF BVW W/ FLAGS	
TOP OF BANK	
25' RIVERFRONT	
BUFFER ZONE	
RAILROAD TRACKS	
150 EX. CONTOUR 5' INTERVALS	
149 EX. CONTOUR 1' INTERVALS	
150 PR. CONTOUR	
EX. FENCE	
PR. FENCE	
GUARDRAIL	
TREE LINE	
GAS EX. GAS LINE	
W EX. WATER LINE	
OHE EX. OVERHEAD ELECTRIC WIRES	
UE EX. UNDERGROUND ELECTIC	
UGT EX. UNDERGROUND TEL-CATV-DATA	
SD EX. STORM WATER DRAIN	
SS EX. SANITARY SEWER	
GAS PR. GAS LINE	
W PR. WATER LINE	
OHE PR. OVERHEAD ELECTRIC WIRES	
UE PR. UNDERGROUND ELECTIC	
UGT PR. UNDERGROUND TEL-CATV-DATA	
SD PR. STORM WATER DRAIN	
SS PR. SANITARY SEWER	

C-0 NOTES

PROJECT DESCRIPTION:
NEW MANUFACTURING ADDITION
207 BOWLES ROAD
AGAWAM, MASSACHUSETTS 01001

APPLICANT:
RHM REALTY LLC
207 BOWLES ROAD
AGAWAM, MASSACHUSETTS 01001

Furrow Engineering
199 Servistar Industrial Way - Suite 2
Westfield, MA 01085
Phone: (413) 562-4884

ORIGINAL SEAL IS IN BLUE INK COPIES ARE NOT VALID

NO.	DATE:	BY:	REVISION DESCRIPTION
1	1/7/25	LDS	SUBMITTED FOR PRE-FILE MEETING
2	1/29/25	LDS	SUBMITTED SITE PLAN APPROVAL
3	2/20/25	LDS	REVISED PARKING SUMMARY
4	—	—	—
5	—	—	—

PROJECT #: 1154-11-23
DRAWN BY: LDS
DATE: 3-19-2024
SCALE: 1" = 30'
SHEET: C-0

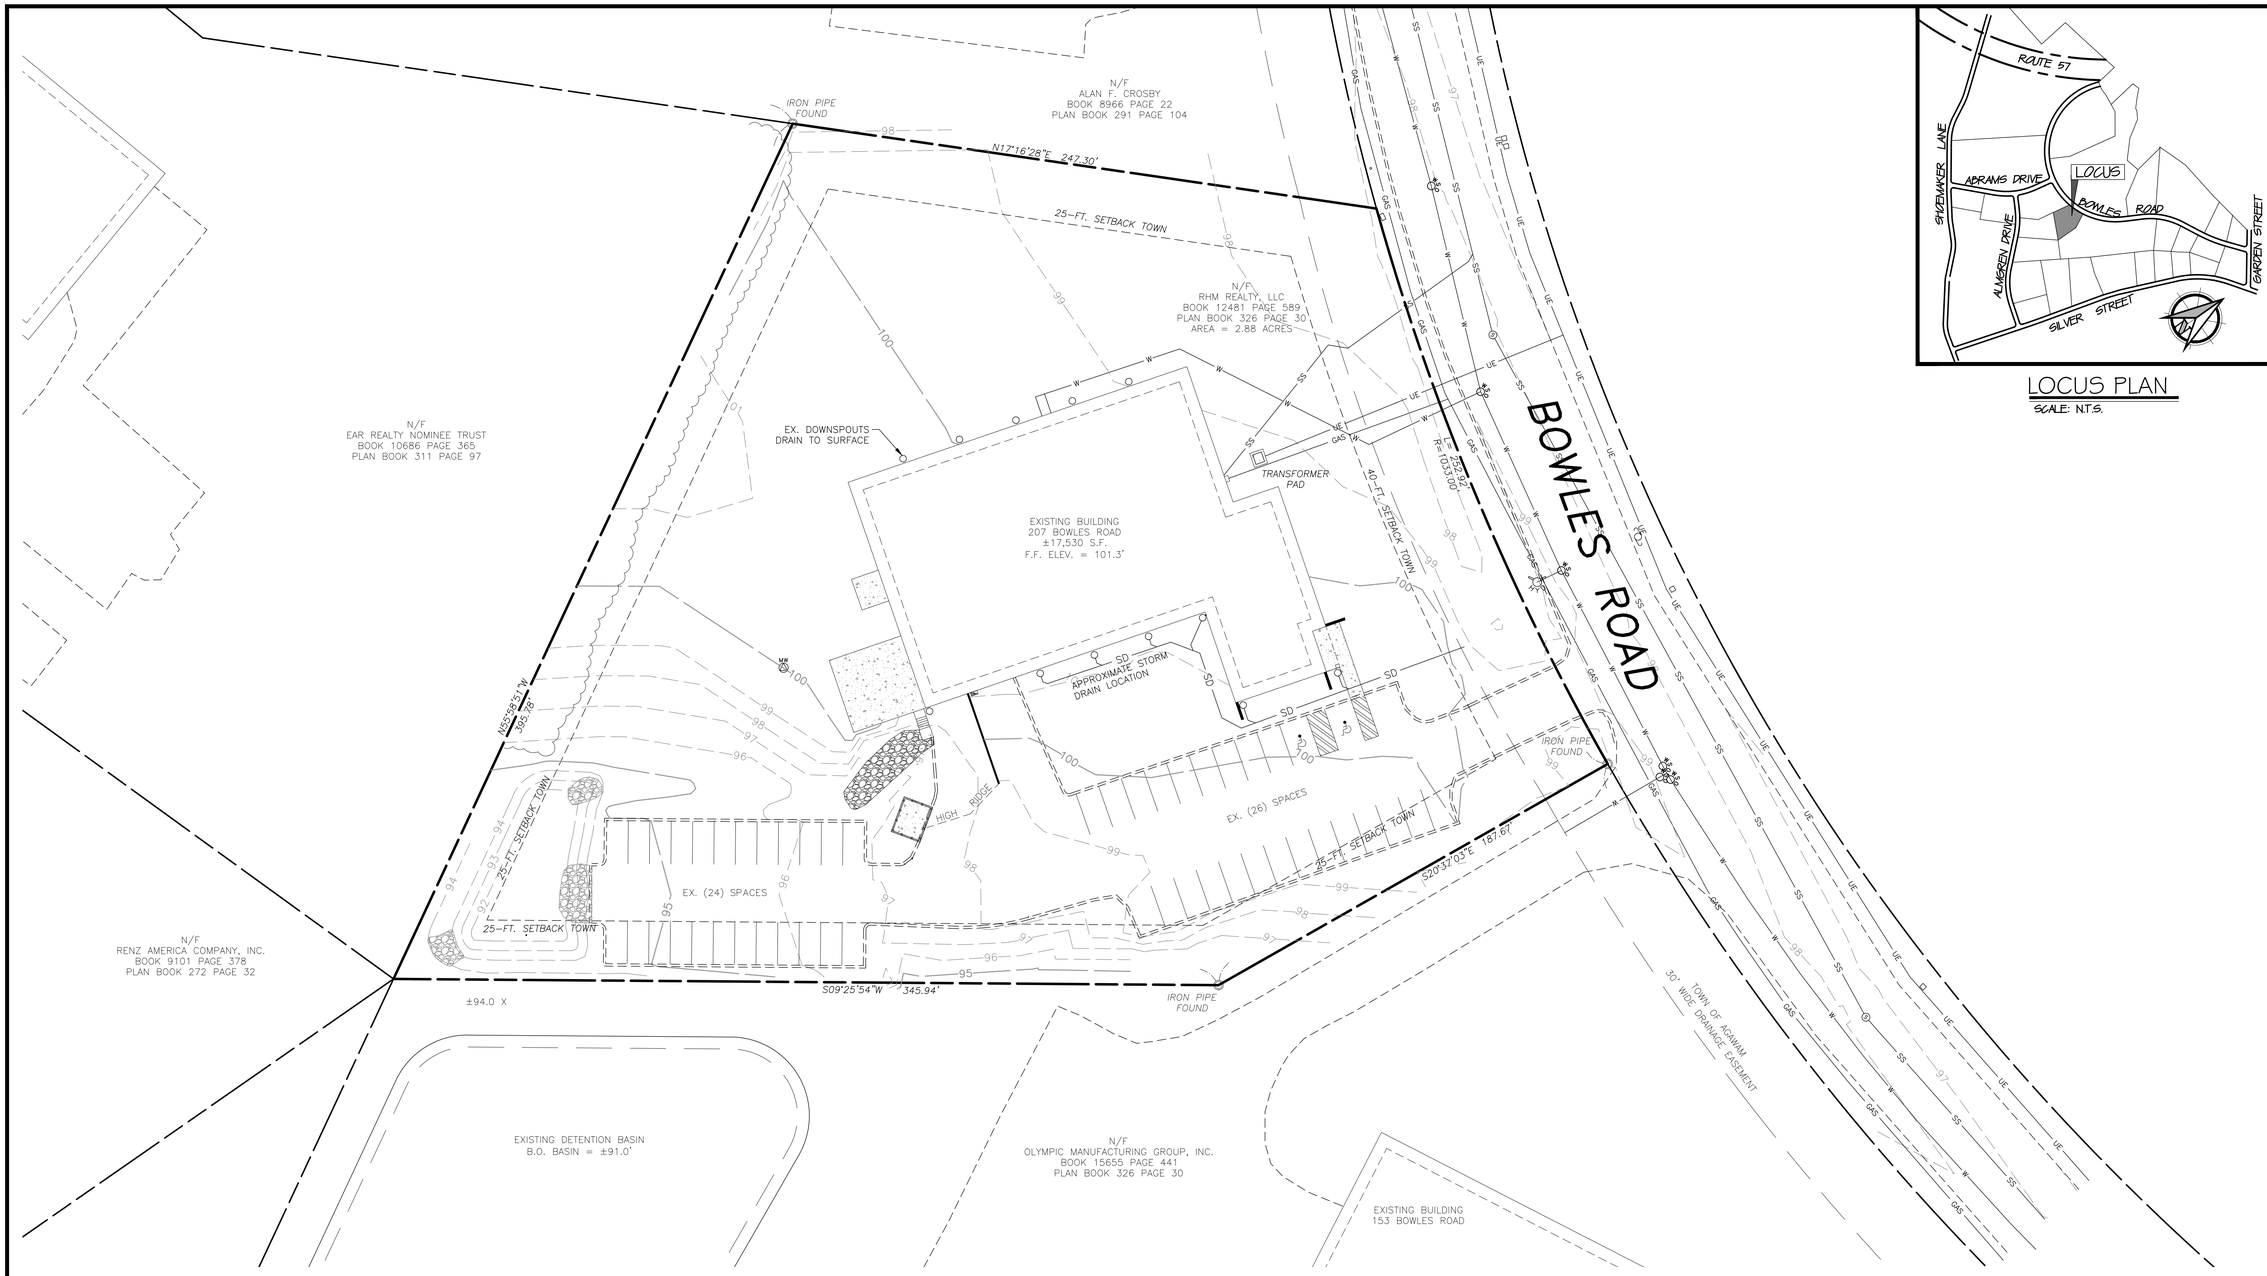

LOCUS PLAN
SCALE: N.T.S.

GENERAL NOTES

1. FOR REFERENCE TO ENCLOSED PERIMETER SEE HAMPDEN COUNTY REGISTRY OF DEEDS BOOK 12481 PAGE 589, AND PLAN BY DURKEE, WHITE, TOWNE AND CHAPDELAINE CIVIL ENGINEERS AND LAND SURVEYORS, 356 FRONT STREEET, CHICOPEE, MASSACHUSETTS 01013 TITLED "PLAN OF LAND IN THE TOWN OF AGAWAM, MASSACHUSETTS" DATED APRIL 4, 2009
2. UNDERGROUND UTILITY LOCATIONS ARE BASED ON SURFACE FEATURES AS LOCATED BY A FIELD SURVEY PERFORMED BY SAGE ENGINEERING AND CONTRACTING, INC. DURING THE MONTH OF JULY, 2010 AND AVAILABLE RECORD DATA. LOCATIONS ARE APPROXIMATE AND ACTUAL LOCATIONS SHOULD BE VERIFIED WITH THE APPROPRIATE UTILITY COMPANY AND/OR MUNICIPAL DEPARTMENT PRIOR TO FINAL DESIGN AND/OR CONSTRUCTION.
3. THE EXISTING BUILDING AND PROPERTY LINE LOCATION WAS LOCATED BY A FIELD SURVEY PERFORMED BY SAGE ENGINEERING & CONTRACTING, INC. DURING THE MONTH OF JULY, 2010. ABUTTING PROPERTY LINE INFORMATION AND BUILDING LOCATIONS ARE APPROXIMATE ONLY AND THIS INFORMATION WAS OBTAINED FROM AGAWAM GIS.
4. THE TOPOGRAPHIC INFORMATION SHOWN IS THE RESULT OF A FIELD SURVEY PERFORMED BY SAGE ENGINEERING & CONTRACTING, INC. DURING THE MONTH OF JULY, 2010.

SCALE: 1" = 30'
0 15 30 60 90 FEET

C-1 EXISTING CONDITIONS PLAN

PROJECT DESCRIPTION:
NEW MANUFACTURING ADDITION
207 BOWLES ROAD
AGAWAM, MASSACHUSETTS 01001

APPLICANT:
RHM REALTY LLC
207 BOWLES ROAD
AGAWAM, MASSACHUSETTS 01001

Furrow Engineering
199 Servistar Industrial Way - Suite 2
Westfield, MA 01085
Phone: (413) 562-4884

ORIGINAL SEAL IS IN BLUE INK. COPIES ARE NOT VALID

NO.	DATE:	BY:	REVISION DESCRIPTION
1	1/7/25	LDS	SUBMITTED FOR PRE-FILE MEETING
2	1/31/25	LDS	SUBMITTED SITE PLAN APPROVAL
3	2/24/25	LDS	REVISED PER ENGINEERING COMMENTS
4			—
5			—

PROJECT #: 1154-11-23
DRAWN BY: LDS
DATE: 9-19-2024
SCALE: 1" = 30'
SHEET: C-1

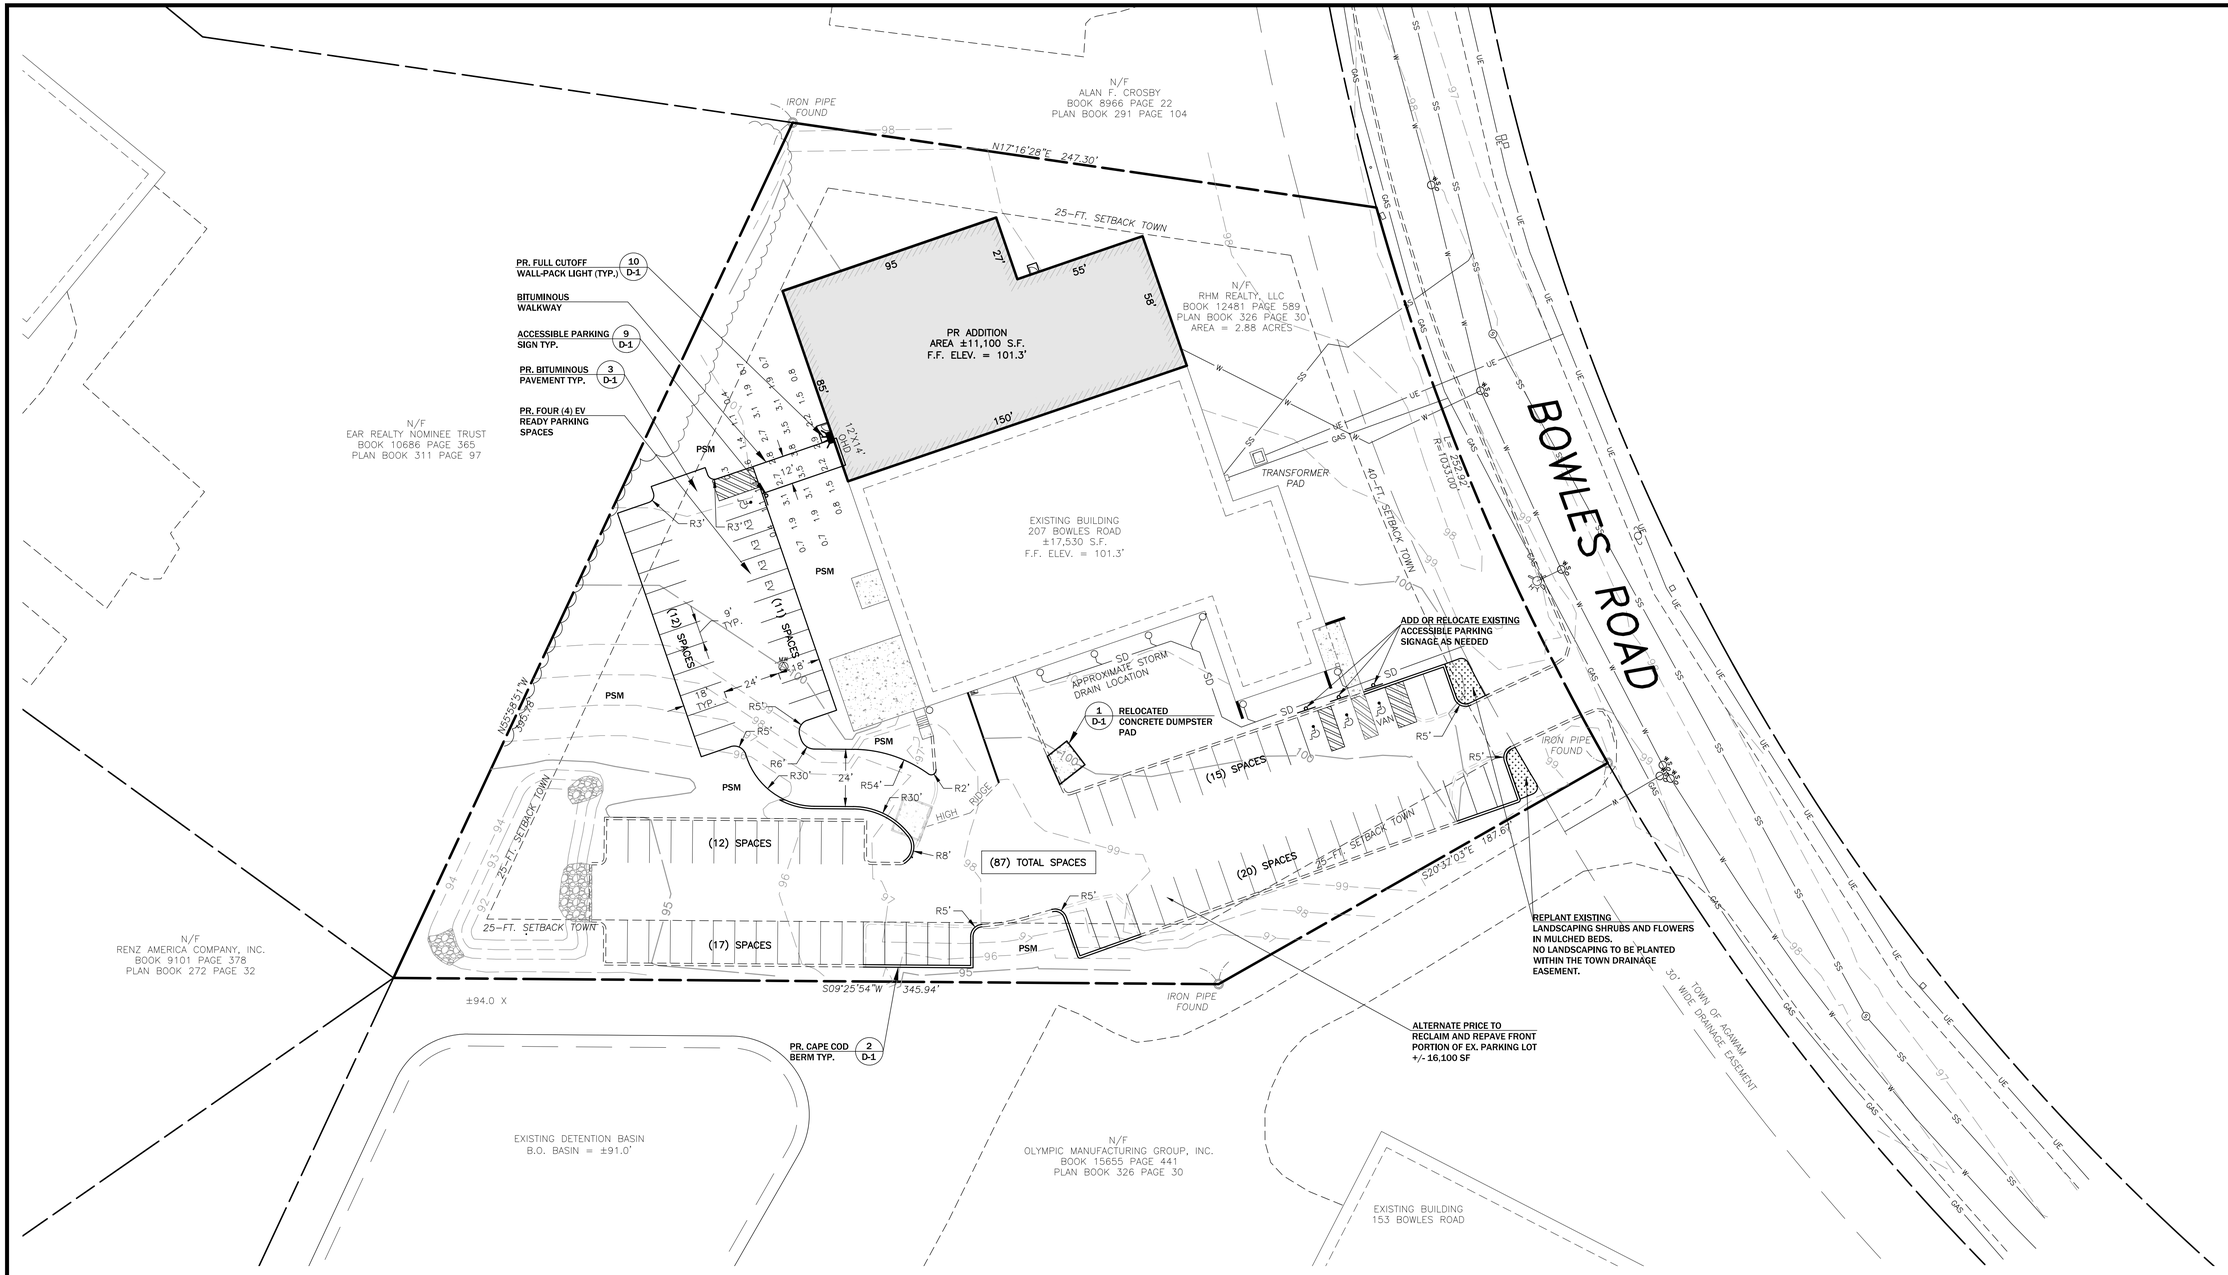

SEED MIX NOTES:

ALL DISTURBED AREAS SHALL BE LOAMED, PREPARED, AND SEEDED AS FOLLOWS:

CSM CONSERVATION SEED MIX
- 25% CREEPING RED FESCUE
- 35% CROWN FETCH
- 35% TALL FESCUE
- 5% REDTOP

PSM PREMIUM SEED MIX
- 50% RYEGRASS
- 20% CHEWINGS FESCUE
- 15% CREEPING RED FESCUE
- 15% KENTUCKY BLUEGRASS

TC TEMPORARY COVERS, "TC"
- 100% WINTER RYES

NOTE: IRRIGATION SYSTEM N.I.C.

TOPSOIL NOTES:

1. ALL DISTURBED AREAS TO BE SEEDED OR PLANTED SHALL RECEIVE TOPSOIL (6" MINIMUM DEPTH).
2. TOPSOIL SHALL CONSIST OF FERTILE, FRIABLE, NATURAL LOAM FREE OF SUBSOIL, CLAY LUMPS, BRUSH, STONES OR OTHER DELETERIOUS MATERIALS LARGER THAN 2" IN GREATEST DIMENSION AND MEETING THE FOLLOWING GRADATION, pH AND ORGANIC CONTENT REQUIREMENTS:

PERCENT PASSING SIEVE	
2"	100
1"	85–100
¼"	65–100
NO.200	20–60

PH RANGE: 5.5 – 7.6
ORGANIC CONTENT: 2 % – 20 %

3. PROPOSED TOPSOIL SHALL BE TESTED BY INDEPENDENT TESTING FACILITY WITH TEST RESULTS SUBMITTED TO THE ENGINEER FOR APPROVAL. CONTRACTOR SHALL PAY FOR ALL TESTING. ACCEPTANCE OF TOPSOIL SHALL BE BASED UPON TEST RESULTS. ONE TEST SHALL BE PERFORMED PER 100 C.Y. OF TOPSOIL.
4. NATURAL TOPSOIL MAY BE AMENDED WITH APPROVED MATERIALS, BY APPROVED METHODS, TO MEET THE ABOVE SPECIFICATIONS.

LUMINAIRE SCHEDULE

SYMBOL	LAMP	DESCRIPTION	MODEL	WATTS	QUANTITY
	WALL PACK	WALL MOUNTED LED AREA LIGHT MOUNT HEIGHT 15'–0"	LED FULL CUTOFF WALL PACK COOPER LIGHTING SOLUTIONS LUMARK (FORMERLY EATON), 3000K, AXCS4A–W–GRF	44	1

SCALE: 1" = 30'
0 15 30 60 90 FEET

C-2 SITE LAYOUT, LANDSCAPE, & LIGHTING PLAN

PROJECT DESCRIPTION:
NEW MANUFACTURING ADDITION
207 BOWLES ROAD
AGAWAM, MASSACHUSETTS 01001

APPLICANT:
RHM REALTY LLC
207 BOWLES ROAD
AGAWAM, MASSACHUSETTS 01001

Furrow Engineering
199 Servistar Industrial Way - Suite 2
Westfield, MA 01085
Phone: (413) 562-4884

ORIGINAL SEAL IS IN BLUE INK. COPIES ARE NOT VALID

NO.	DATE:	BY:	REVISION DESCRIPTION
1	1/7/25	LDS	SUBMITTED FOR PRE-FILE MEETING
2	1/31/25	LDS	SUBMITTED SITE PLAN APPROVAL
3	2/20/25	LDS	ADDED EV READY SPACES
4	2/24/25	LDS	REVISED PER ENGINEERING COMMENTS
5	—	—	—

PROJECT #: 1154-11-23
DRAWN BY: LDS
DATE: 9-19-2024
SCALE: 1" = 30'
SHEET: C-2

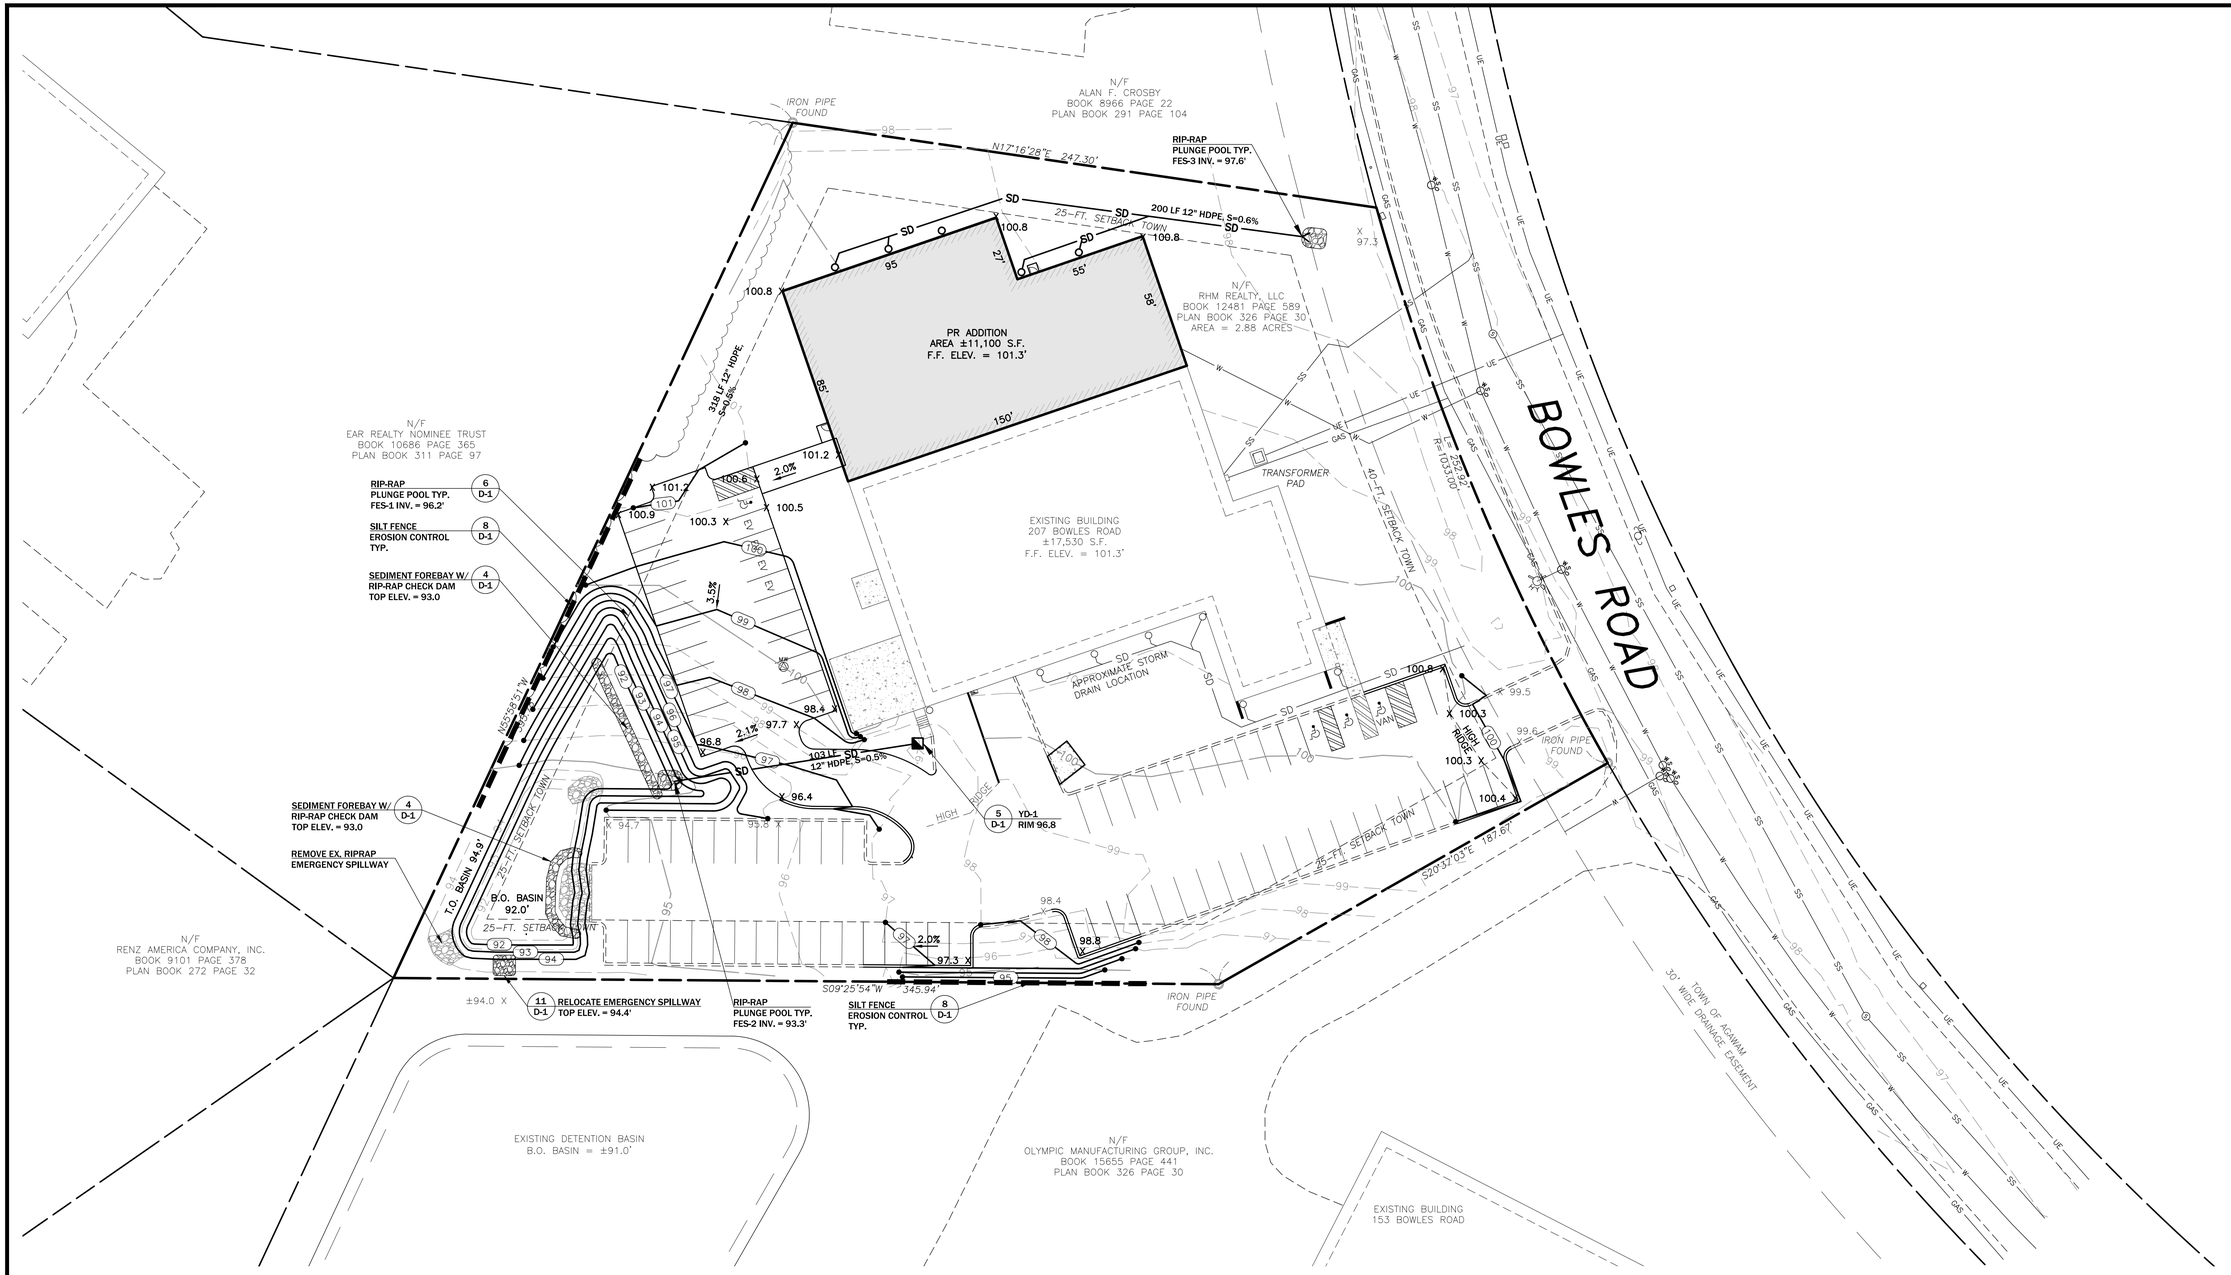

SCALE: 1" = 30'

0 15 30 60 90 FEET

C-3 GRADING, UTILTIES & STORMWATER MANAGEMENT PLAN

PROJECT DESCRIPTION:
NEW MANUFACTURING ADDITION
207 BOWLES ROAD
AGAWAM, MASSACHUSETTS 01001

APPLICANT:
RHM REALTY LLC
207 BOWLES ROAD
AGAWAM, MASSACHUSETTS 01001

Furrow Engineering
199 Servistar Industrial Way - Suite 2
Westfield, MA 01085
Phone: (413) 562-4884

ORIGINAL SEAL IS IN BLUE INK. COPIES ARE NOT VALID

NO.	DATE:	BY:	REVISION DESCRIPTION
1	1/7/25	LDS	SUBMITTED FOR PRE-FILE MEETING
2	1/31/25	LDS	SUBMITTED SITE PLAN APPROVAL
3	2/20/25	LDS	ADDED EV READY SPACES
4	2/24/25	LDS	REVISED PER ENGINEERING COMMENTS
5	—	—	—

PROJECT #: 1154-11-23
DRAWN BY: LDS
DATE: 9-19-2024
SCALE: 1" = 30'
SHEET: C-3

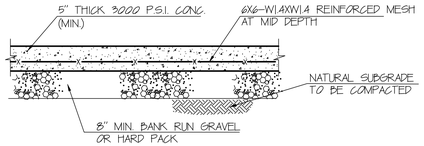

NOTES: 1. CONTROL JOINTS 5' MAX O.C. EACH WAY
2. EXPANSION JOINTS 20' MAX SPACING

1 / D-1 EXTERIOR CONCRETE TYP. CROSS-SECTION
N.T.S.

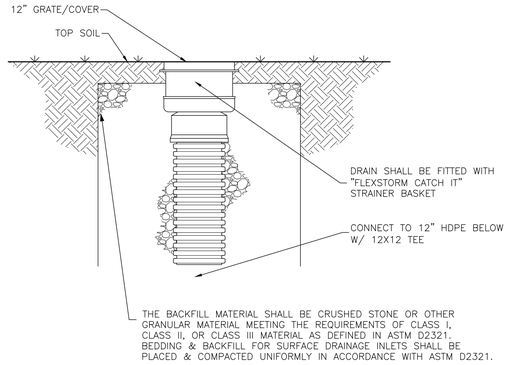

5 / D-1 NYLOPLAST INLINE DRAIN DETAIL
N.T.S.

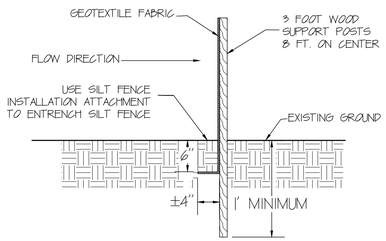

8 / D-1 SILT FENCE DETAIL
N.T.S.

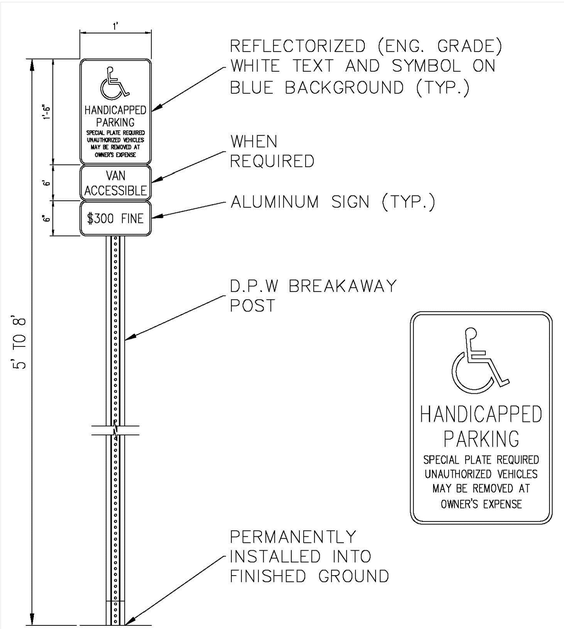

SCALE: N.T.S.
NOTE: MAXIMUM MOUNTING DISTANCE FROM HEAD OF STALL IS 10'
PLEASE SEE: MGL C.40§21-22A, AAB 521 CMR 23.00, AGAWAM CODE §169-28

9 / D-1 EXTERIOR ACCESSIBLE PARKING SIGNAGE
N.T.S.

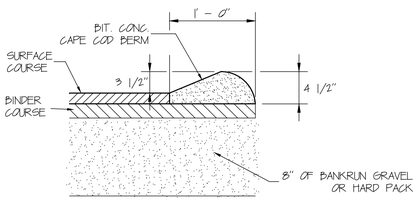

2 / D-1 BITUMINOUS CONCRETE BERM DETAIL
N.T.S.

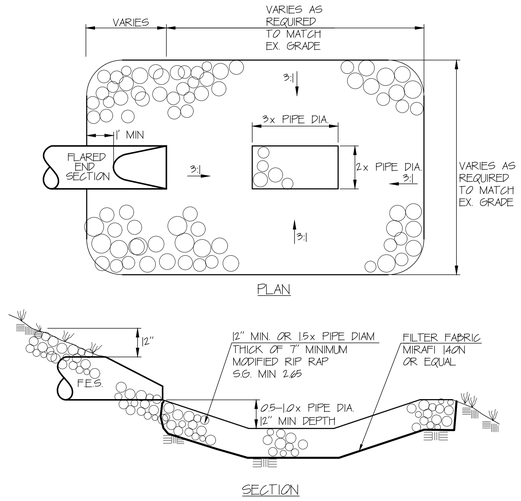

6 / D-1 FLARED END SECTION PLUNGE POOL DETAIL
N.T.S.

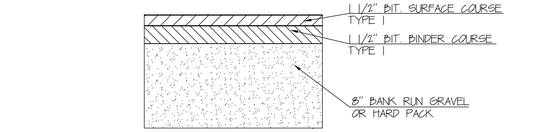

NOTE: 1. SURFACE AND BINDER COURSE SHALL CONFORM TO M.H.D. STANDARD SPECIFICATIONS: SECTION 460 CLASS I BITUMINOUS CONCRETE PAVEMENT TYPE I-1
2. GRAVEL TO BE COMPACTED IN 4" LIFTS AND APPROVED BY SITE ENGINEER

3 / D-1 BITUMINOUS CONCRETE PAVEMENT DETAIL
N.T.S.

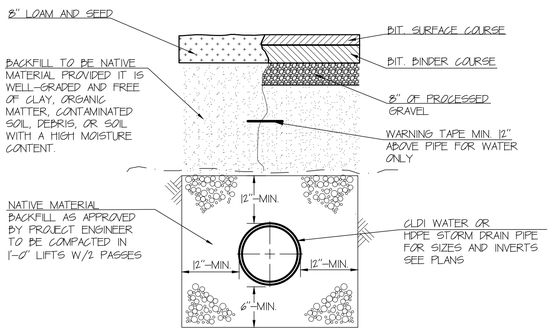

NOTES:
1. 5'-0" MINIMUM COVER FOR WATER MAIN ONLY.
2. FOR PAVED AREAS COMPACT ALL BACKFILL TO 95% MODIFIED PROCTOR.
3. FOR UNPAVED AREAS COMPACT ALL BACKFILL TO 90% MODIFIED PROCTOR.

7 / D-1 TYPICAL PIPE TRENCH DETAIL
N.T.S.

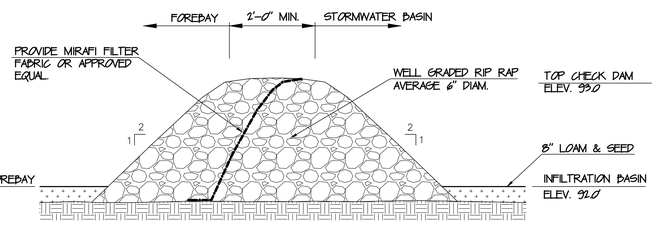

4 / D-1 FOREBAY CHECK DAM SECTION DETAIL
SCALE: N.T.S.

NOTES:
1) MAKE: COOPER LIGHTING
2) SERIES LUMARK AXGENT
3) MODEL: AXGLA-W-GRF
4) COLOR BOOK
5) 44 WATT

10 / D-1 WALL MOUNTED LED LIGHT
N.T.S.

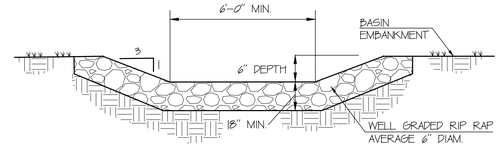

11 / D-1 EMERGENCY SPILLWAY DETAIL
N.T.S.

D-1 SITE DETAILS

PROJECT DESCRIPTION:
NEW MANUFACTURING ADDITION
207 BOWLES ROAD
AGAWAM, MASSACHUSETTS 01001

APPLICANT:
RHM REALTY LLC
207 BOWLES ROAD
AGAWAM, MASSACHUSETTS 01001

Furrow Engineering
199 Servistar Industrial Way - Suite 2
Westfield, MA 01085
Phone: (413) 562-4884

ORIGINAL SEAL IS IN BLUE INK. COPIES ARE NOT VALID

NO	DATE:	BY:	REVISION DESCRIPTION
1	1/7/25	LDS	SUBMITTED FOR PRE-FILE MEETING
2	1/31/25	LDS	SUBMITTED SITE PLAN APPROVAL
3	2/26/25	LDS	REVISED PER ENGINEERING COMMENTS
4			
5			

PROJECT #: 1154-11-23
DRAWN BY: LDS
DATE: 12-3-2024
SCALE: AS NOTED
SHEET: D-1

Town of Agawam

Inspection Services Department

1000 Suffield Street, Agawam, Massachusetts 01001

Telephone - (413) 821-0632

Kevin Duquette

Inspector of Buildings

inspections@agawam.ma.us

February 11, 2025

To: Office of Planning and Community Development:

Re: Site Plan Review Comments- 207 Bowles Road Agawam, MA;

Inspection Services has the following comment for the proposed site plan review for the above referenced address:

- Massachusetts State Building code 780 CMR requires any newly created parking spaces to comply with the requirements of the International Energy Code 2021 Edition with Massachusetts amendments for "EV Ready Spaces" (Electric Vehicle). See below for code requirement.

2021 IECC Massachusetts Amendment- "Section C405.13 Add new text as follows:"

C405.13 Electric Vehicle Ready Parking Spaces ("EV Ready Spaces") (Mandatory). New parking spaces shall provide EV Ready Spaces in accordance with Table C405.13. Installed wiring suitable for 6.6kW or higher SAE J1772-2017 AC Level II EVSE shall be connected to the service panel and run to within 6 feet (1828mm) of any qualifying parking space. Conductors and outlets for EVSE shall be sized and installed in accordance with the MA electrical code.

TABLE C405.13 EV-READY SPACE REQUIREMENTS

Occupancy Classification	Minimum percentage of EV-Ready Spaces	EV Charging Performance Requirements
Group R and Group B	20%	40-amp dedicated branch circuit or larger branch circuit with ALMS in accordance with Table C405.13.1
All Other Occupancies	10%	40-amp dedicated branch circuit or larger branch circuit with ALMS in accordance with Table C405.13.1

The proposed site plan shows the creation of 37 new parking spaces. The Massachusetts State Stretch Energy code would require 4 spaces to be "EV" ready. These "EV" ready spaces do not specifically have to be located within the newly created parking spaces and could be installed within any existing parking space. The approved site plan should have these designated spaces labeled for reference.

Respectfully,

Kevin Duquette

Kevin Duquette
Inspector of Buildings
Town of Agawam

LITRON ADDITION

C-1

DRAWN: LDS
SCALE: 1" = 30'-0"
DATE: 2/17/25

SITE RENDERING

207 Bowles Road - Agawam, Massachusetts

Furrow Engineering
199 Servistar Industrial Way - Suite 2
Westfield, MA 01085
Phone: (413) 562-4884

R LEVESQUE ASSOCIATES, INC.
40 School Street, P.O. BOX 640, Westfield, MA 01085
p 413.568.0985 · f 413.568.0986 · www.rlaland.com

October 17, 2024

Via email: skesecker@agawam.ma.us

Violet Baldwin, Chairperson
Town of Agawam Planning Board
36 Main Street
Agawam, Massachusetts 01001

RE: Site Plan Approval – Proposed Building Reuse
195 South Westfield Street
Agawam, Massachusetts 01001
(Assessor's Parcel ID: E8-3-10)
RLA Project File No. 230917

Dear Chairperson Baldwin and Board Members:

On behalf of the applicant and property owner, Mr. Ahmad Aljanabi, R Levesque Associates, Inc. is requesting to continue the November 7, 2024 hearing for the above-referenced project. We respectfully request additional time meet with the Town's Engineering Department to discuss their review comments.

We respectfully request this item be continued to the next available Planning Board meeting date.

Should you have any questions or comments regarding this request, please do not hesitate to contact our office at your earliest convenience.

Sincerely,
R LEVESQUE ASSOCIATES, INC.

Nina Fazio

Nina Fazio
Permitting Coordinator

cc: Ahmad Aljanabi

Town of Agawam

Assessor's Office

36 Main St, Agawam, Massachusetts 01001-1837
Tel. 413-786-0400 X 8701 Fax 413-726-2828
Email: assessor@agawam.ma.us

November 7, 2023

Stefanie Kesecker
Planning & Community Development
36 Main Street
Agawam, MA 01001

Dear Stefanie:

On November 7, 2023, you requested a Certified Abutters' List on property located at 655 Cooper Street, further identified as Map I11, Block 01, Lot 0034. The request was for abutters 300' from subject property.

The attached list to this cover letter represents, to the best of our knowledge, the current owners of the properties that are 300' from 655 Cooper Street. We have also attached a map showing the subject parcel and the abutters as generated by our GIS Mapping System.

Sincerely,

Carolyn Reed,
Agawam Assessor

Town of Agawam
Zoning Board of Appeals

36 Main Street, Agawam, Massachusetts 01001-1801
Tel. 413-786-0400 Fax 413-786-9927

NOV 7 '23 AM10:51

MEMO

TO: Assessor's Office

FROM: Stefanie Kesecker
Planning & Community Development

SUBJECT: Certified Abutters List

DATE: November 7, 2023

Parcel ID#: **I11 1 34**

Name: Laurie Littlefield

Location: 655 Cooper Street

Distance: 300 FT

Thank you!

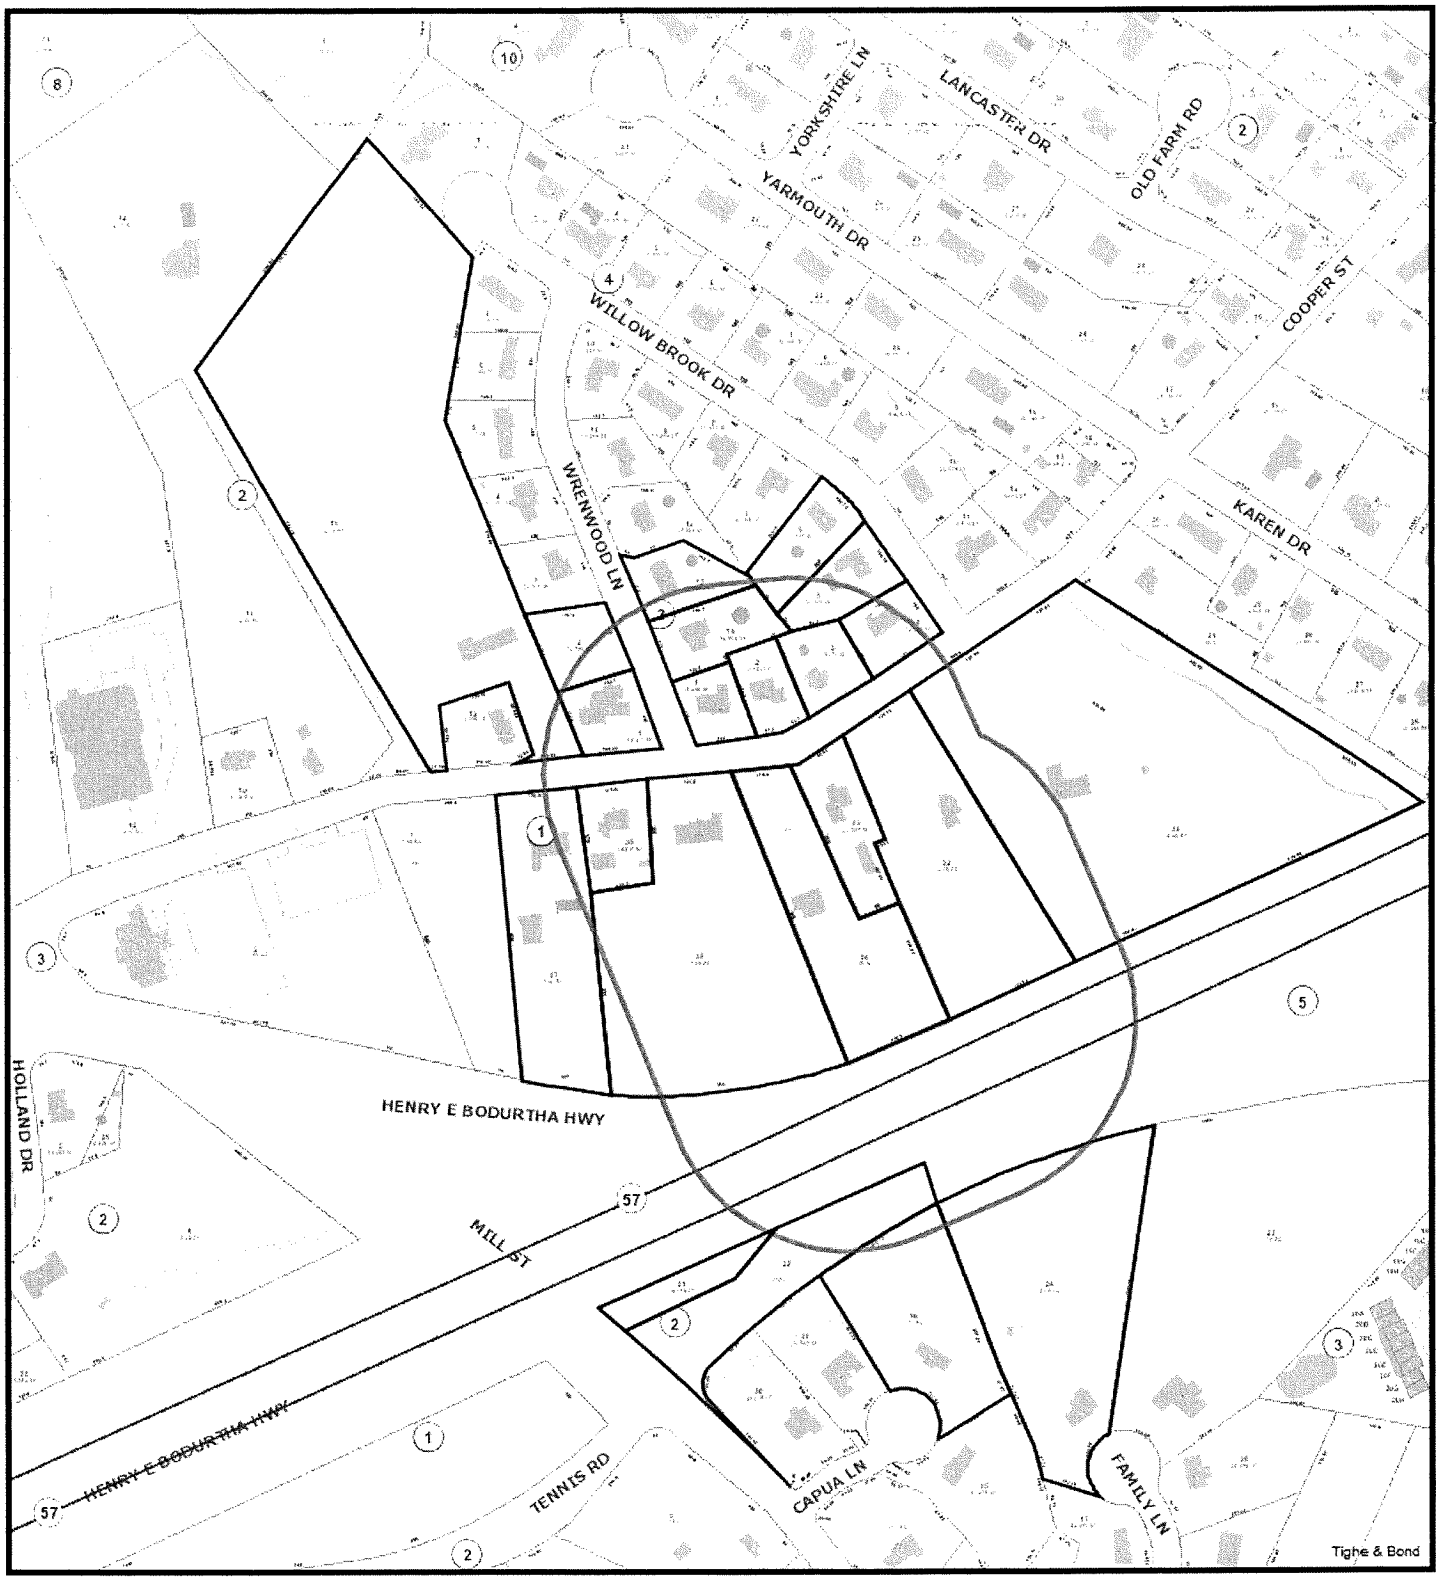

655 Cooper St I11 1 34

11/7/2023 10:31:23 AM

Scale: 1"=300'

Scale is approximate

The information depicted on this map is for planning purposes only. It is not adequate for legal boundary definition, regulatory interpretation, or parcel-level analyses.

NOVEMBER 7, 2023

CERTIFIED ABUTTERS' LIST 300'
655 COOPER STREET
I11 1 34

PARCEL	PARCEL ADDRESS	OWNER	OWNER 2	OWNER 3	OWNER 4	OWNER ADDRESS	CITY	STATE	ZIP
H11 1 35	659 COOPER ST	BONAVITA JOHN				26 AUTUMN RIDGE	E LONGMEADOW	MA	01028
I11 3 6	21 WILLOW BROOK DR	ABLIANITIS ISABEL M	GAGNON CHRISTOPHER R			21 WILLOW BROOK DR	AGAWAM	MA	01001 1631
H11 3 5	11 WILLOW BROOK DR	ABLIANITIS PANAYOTIS A	ABLIANITIS DORIS M			11 WILLOW BROOK DR	AGAWAM	MA	01001 1631
H11 2 15	662 COOPER ST	BASKOY LUTFULLAH				662 COOPER ST	AGAWAM	MA	01001
I11 3 13	22 WRENWOOD LN	BEAUPRE HOMER E	BEAUPRE WALTER H	BEAUPRE JOHNNY J	BEAUPRE LILLIAN	22 WRENWOOD LN	AGAWAM	MA	01001 1634
H11 1 37	683 COOPER ST	BONAVITA MARY C L/E				683 COOPER ST	AGAWAM	MA	01001 2142
I11 3 14	14 WRENWOOD LN	BROWN JOHN W	BROWN MARIE E			14 WRENWOOD LN	AGAWAM	MA	01001 1634
H11 3 1	652 COOPER ST	COBB JOSEPH	COBB BLERINA			652 COOPER ST	AGAWAM	MA	01001
H10 2 32	MILL ST	COMMONWEALTH OF MASS	DEPARTMENT OF PUBLIC WORKS			10 PARK PLAZA	BOSTON	MA	02116 3933
H10 2 31	MILL ST	COMMONWEALTH OF MASS	DEPARTMENT OF PUBLIC WORKS			10 PARK PLAZA	BOSTON	MA	02116 3933
H11	630 COOPER ST	FLEURY BENJAMIN J	FLEURY AIMEE M			630 COOPER ST	AGAWAM	MA	01001 2143
H11 3 2	650 COOPER ST	KRONLUND BENJAMIN D	KOCH AMANDA M			650 COOPER ST	AGAWAM	MA	01001 2143
H11 2 2	WRENWOOD LN	LIQUORI ANTHONY P				658 COOPER ST	AGAWAM	MA	01001 2144
H11 2 1	658 COOPER ST	LIQUORI IRENE F	LIQUORI ANTHONY			658 COOPER ST	AGAWAM	MA	01001 2144
H11 1 34	655 COOPER ST	LITTLEFIELD LAURIE J				19 VALENTINE TR	AGAWAM	MA	01001
H10 2 36	23 CAPUA LN	MAMEDOV ILHOM	BAYRAMOV ANVAR			23 CAPUA LN	AGAWAM	MA	01001
H11 3 3	646 COOPER ST	MANZI RICHARD J	MANZI KELLIE L			646 COOPER ST	AGAWAM	MA	01001 2143
H10 2 24	45 FAMILY LN	RANA MAN B	RANA AMI M			45 FAMILY LN	AGAWAM	MA	01001
H11 1 33	649 COOPER ST	GOLENEV ALEKSANDR A	GOLENEVA KATIE			649 COOPER ST	AGAWAM	MA	01001
I11 1 32	639 COOPER ST	RUSSO JOSEPH V L/E				625 COOPER ST	AGAWAM	MA	01001 2161
I11 1 38	625 COOPER ST	RUSSO JOSEPH V L/E				625 COOPER ST	AGAWAM	MA	01001 2161
H11 1 36	677 COOPER ST	SWIDERSKI VALERIE R L/E				677 COOPER ST	AGAWAM	MA	01001 2142

TOWN of AGAWAM

Photo by: Les Tingley
Main Street Flags

~ STREET LIST ~
2023

Board of Registrars

Vincent Gioscia, Town Clerk
Timothy McGrew
Michele Calvanese

AGAWAM TOWN GOVERNMENT

2023

MAYOR

William P. Sapelli

TOWN COUNCIL

Christopher C. Johnson – President
Cecilia P. Calabrese – Vice President
George Bitzas
Paul C. Cavallo
Thomas D. Henrickson
Dino R. Mercadante
Robert E. Rossi
Anthony J. Russo
Rosemary Sandlin
Gerald F. Smith
Anthony R. Suffriti

SCHOOL COMMITTEE

Mayor William P. Sapelli– Chairman
Shelley M. Borgatti-Reed
A.J. Christopher
Dawn M. DeMatteo
Kerri A. O'Connor
Michael D. Perry
Wendy T. Rua

Massachusetts General Law Chapter 51, Section 4

(a) Registrars, assistant registrars, or boards having similar duties under any general or special law, except in the city of Boston, shall annually in January or February visit or communicate with the residents of each building in their respective cities and towns and, after diligent inquiry, shall make true lists containing, as nearly as they can ascertain, the name, date of birth, occupation, veteran status, nationality, if not a citizen of the United States, and residence on January 1 of the preceding year and the current year, of each person three years of age or older residing in their respective cities and towns. The police department of a city or town shall, upon request, have access to the lists. A list of all persons 3 to 21 years of age, inclusive, shall be transmitted by the board of registrars to the respective school committee not later than April 1 of each year. The list shall contain the name, residence and age or date of birth of each such person; but the names of persons 3 to 16 years of age, inclusive, shall not be disclosed to any person other than the respective school committee or board of trustees of a county agricultural school or a police department. That proportion of any expenses incurred by the registrars under this section, equal to the proportion that the number of persons under 17 years of age bears to the total number of persons listed thereunder, shall be carried as an item in the school committee budget.

(b) In the city of Boston, the registrars, assistant registrars or boards having similar duties under any general or special law, shall annually in January or February visit or communicate with the residents of each building in said city and, after diligent inquiry, shall make true lists containing, as nearly as they can ascertain, the name, date of birth, occupation, veteran status, nationality if not a citizen of the United States, and residence on January 1 of the preceding year and the current year, of each person 17 years of age or older residing in said city. The Boston police department shall, upon request, have access to the lists.

(c) In any city or town which communicates with residents by mail for the purpose of obtaining such information, the communication shall state in boldface type on the postcard, envelope and printed material contained in such communication the following statement: ''Warning - failure to respond to this mailing for 2 consecutive years shall result in removal from the active voting list and may result in removal from the voter registration rolls.''. Registrars, assistant registrars or boards in such cities or towns communicating with residents by mail for the purpose of obtaining such information may require a response under the penalties of perjury.

(d) The name and address of any person who provides the registrars with a copy of a court order granting protection, or evidence of residence in a protective shelter, or an affidavit signed by a chief of police or his designee that said person is entitled to have certain information withheld from the public under section 24C of chapter 265, shall not appear on the street list and such names shall not be disclosed to any person. The information collected under this section regarding a person's status as a veteran shall not be a public record and shall only be disclosed to the adjutant general, the secretary of veterans' services and local veterans' service officers.

(e) The name and address of any law enforcement or public safety personnel who so requests shall not appear on the street list and such names shall not be disclosed to any person.

TOWN OF AGAWAM

STREET DIRECTORY & INDEX

STREET			
ABBEY	188 Lancaster DR., to end		
ABRAMS, General Creighton W. Dr.	690 Shoemaker Ln. N.E. to Bowles RD		
ACORN STREET (paper street)	Sylvan Ln., S.W. to Ridgeway Dr.		
ADAMS STREET	890 Main ST., West to 1121 Suffield St.		
AGAWAM SHOPPING COURT	Walnut Street Ext., West		
AGNOLI PLACE	904 Springfield St., N.W.		
ALBERT STREET	623 Main ST., East to Corey ST.		
ALEXANDER AVENUE (paper street)	North St. to New York Ave.		
ALEXANDER DRIVE	122 Corey St. to 7 Beverly Ln.		
ALFRED CIRCLE	Charles St. to Charles St.		
ALFRED COURT	Charles St. to Charles St.		
ALFRED STREET	Off 1171 Main St.		
ALHAMBRA CIRCLE NORTH	1117 River Rd., West		
ALHAMBRA CIRCLE SOUTH	1111 River Rd., West		
ALICE LANE	183 School St., Northerly		
ALLEN STREET	Parker St. to Stewart Ln.		
ALLISON LANE	559 North Westfield St., Westerly		
ALMGREN,Herbert P., DRIVE	790 Silver St., Northwesterly to Abrams DR.		
ALTHEA CIRCLE	22 Clematis Rd. to Clematis Rd.		
AMHERST AVENUE	809 Springfield St., S.E.		
ANNABLE STREET	774 Springfield St. to Colemore St.		
ANTHONY STREET	517 Suffield St. to Valentine St.		
ANVIL STREET	197 North Westfield St., Westerly		
APOLONIA DRIVE	62 Independence Rd. Southerly to 104 Elmar DR.		
ARBOR LANE	39 Butternut Dr. to Fernwood Dr.		
ARMORY DRIVE	76 Maynard St., Northerly		
ARNOLD STREET	255 North St. to Springfield St.		
ARROWOOD DRIVE	105 Pineview Cir., Easterly		
ASH LANE	1485 Suffield St., Easterly		
AUDUBON STREET	Between Ridgeway Dr. and Wilbert Terr.		
AUTUMN STREET	152 River Rd. S.E. and South		
BAILEY STREET	1071 Main St., E.		
BARBARA LANE	23 Joanne Cir., S.W. to 744 Barry St.		
BARBERRY LANE	87 North Street, Southerly		
BARDEN STREET	1227 Main St., E.		
BARN ROAD	210 Rowley St., S.W.		
BARNEY STREET	1152 River Rd., N.W. and S. to Pomeroy St.		
BARRY STREET	South Westfield St. at Connecticut State Line to Rising's Corner at Connecticut State Line		
BEECH HILL ROAD	18 Pleasant Valley Rd., Easterly		
BEECH LANE	98 Hendom Dr., Northerly to 130 Elmar Dr.		
BEEKMAN DRIVE	Off 575 Main St.		
BEEKMAN PLACE	Off 575 Main St.		
BEGLEY STREET	260 Maple St., North		
BELDEN COURT	218 Silver St., N.W.		
BELLE STREET	291 Cooper St. to Senator Ave.		
BELMONT AVENUE	North St. to Roosevelt Ave.		
BELVIDERE AVENUE	1132 Springfield St. to End		
BESSBROOK STREET	862 Springfield St., across Colemore St.		
BEVERLY LANE	279 School St., Northerly		
BIRCH HILL ROAD	Off 196 Elm St.		

BIRCHWOOD TERRACE	Howard St. to Laurel Ave.		
BLACKSMITH ROAD	143 North Westfield St., Westerly		
BLAIR'S HILL RD	79 Line St to Lancaster Dr.		
BOWLES ROAD	414 Garden St., Southwesterly		
BRADFORD DRIVE	913 South Westfield St., Easterly to Tannery Rd.		
BRIAR HILL ROAD	29 Fox Farm Rd., Southerly		
BRIARCLIFF DRIVE	Off Sunset Dr.		
BRIDGE STREET	Mittineague Bridge to 42 Maple St.		
BRIEN STREET	506 Cooper St., N.W.		
BROOKFIELD LANE	1485 Suffield St., Easterly		
BROOKLINE AVENUE	1108 Springfield St., N.W.		
BROOKSIDE DRIVE	63 Morningside Cir., Northeasterly		
BROOKSIDE PLACE	Howard St. S.E.		
BROZ TERRACE	614 Springfield St., N.W.		
BULL RUN LANE	311 School St., Northerly to End		
BUNKERHILL ROAD	4 Independence Rd., N.S.		
BURLINGTON DRIVE	139 Poplar St to End		
BUTTERNUT DRIVE	266 Adams St., Northwesterly		
BUTTERWOOD ROAD	44 Fernwood Dr., Easterly to Butternut Dr.		
CALICO LANE	917 Suffield St. to End		
CAMBRIDGE STREET	82 Kellogg Ave., Northeriy and Southerly		
CAMPBELL DRIVE	389 River Rd., West		
CANDLEWOOD DRIVE	60 Birch Hill Rd., Westerly		
CANTERBURY LANE	29 Rugby Rd., Westerly		
CAPUA LANE	Opposite #267 Mill St. to end		
CARDINAL DRIVE	363 Cooper St., South Easterly		
CARMEL LANE	357 Southwick St. to South West St.		
CARMEN AVENUE	Maynard St. to Liberty St		
CAROL AVENUE	Parkview Dr, to Thalia Dr.		
CARR AVENUE	46 Lealand Ave., N.W. and S.W. to Nile Ave.		
CASTLE HILL ROAD	Off 133 Silver St.		
CECILE STREET	75 Brien St., Northwesterly		
CEDAR KNOLL DRIVE	Juniper Ridge Dr., Westerly		
CENTER STREET	413 Suffield St., S.E.		
CENTERWOOD DRIVE	903 Suffield St., Easterly		
CENTRAL STREET	783 Main St. to Sunrise Terr.		
CENTURY STREET	Southbridge Drive to End		
CESAN STREET	926 Shoemaker Ln., Easterly		
CHANNELL DRIVE	411 River Rd., West		
CHAPIN STREET	551 Springfield St., S.E.		
CHAREST LANE	33 Deerrun Rd. to 26 Quail Hollow Rd.		
CHARLES STREET	1145 Main St. to Alfred Cir.		
CHARTER OAK DRIVE	219 Southwick St., Southerly		
CHERRY STREET	421 North St., Southerly to 33 Park St.		
CHESTNUT LANE	273 River Rd., Westerly to Redwood Dr.		
CHRISTOPHER LANE	338 Barry St., Northerly		
CHURCH STREET	40 Bridge St. to 49 Moore St.		
CHURCHILL STREET	Belmont Ave., West		
CLEMATIS ROAD	18 Mill St., N.E.		
CLEVELAND STREET	528 Springfield St.		
CLIFTON DRIVE	699 River Rd. to Western Dr.		
CLOVER HILL DRIVE	479 North Westfield St., Westerly		

COLEMORE STREET	904 Springfield St. to White St.		
COLONIAL AVENUE	Washington Ave. to Vernon St.		
COLONY LANE	24 White Birch Terr., Easterly		
COLUMBIA DIRVE	140 Northwood St., Easterly to Vassar Rd.		
COLUMBUS STREET	163 Springfield St., S.W.		
CONIFER DRIVE	54 Fernwood Dr., Easterly to Butternut Dr.		
CONNOR'S COVE	84 Cosgrove St., Southerly to End		
COOLEY STREET	61 Walnut St. to 91 Moore St.		
COOPER STREET	358 Main St. to 528 Mill St.		
COREY COLONIAL CDS	65 Corey Street, Easterly		
COREY STREET	Albert St. to Alhambra Cir,		
CORONET CIRCLE	37 Maynard St. to Maynard St.		
COSGROVE AVENUE	265 South St., S.E.		
COTTAGE STREET	156 High St., N.W. to End		
COTTONWOOD LANE	Arrowood Dr., Northerly and Southerly		
COUNTRY ROAD	242 Rowley St., S.W.		
COUNTRY VIEW CIRCLE	95 North Westfield St., Westerly		
COVENTRY LANE	943 Main St. to End		
COYOTE CIRCLE	452 North West St Easterly, 1180 North St, Northerly		
CRICKER ROAD	314 Barry St., Northerly		
CROSS STREET	620 Meadow St., S.E.		
CYNTHIA PLACE	662 North West St. to End		
CYPRESS TERRACE	46 Chestnut Ln. to Redwood Dr.		
DANNY LANE	475 River Rd. Northwesterly to 292 Leonard St.		
DARTHMOUTH STREET	River Rd. to Autumn St.		
DAY STREET	525 Springfield St., S.E.		
DEBRA LANE	225 Leonard St., Northerly		
DEER RUN ROAD	385 South St. to 27 Hunter's Green Cir.		
DEERING STREET	River Rd. to Autumn St.		
DENISE LANE	766 South West St., Westerly		
DEPALMA STREET	209 Poplar St. to End		
DOANE AVENUE	649 Silver St., E.		
DOGWOOD LANE	1485 Suffield St., Easterly		
DOLORIS LANE	1031 Suffield St., Easterly		
DOVER STREET	River Rd. to Autumn St.		
DUCLOS DRIVE	Off Maynard St., 140 North St.		
DUTCHMASTER DRIVE	354 Barry St. to End		
DWIGHT STREET	168 Walnut St., S.W.		
DYOTTE STREET	309 Leonard St. to Warren St.		
EAST VIEW DRIVE	248 Valley Brook Rd., Northerly		
EDGEWATER ROAD	710 Suffield St., W.		
EDGEWOOD LANE	67 Edgewater Rd., Southerly		
EDITHA AVENUE	480 Meadow St., S.W.		
EDWARD STREET	601 Main St., N.E. to Corey St.		
ELBERT ROAD	763 Main St. to Monroe St.		
ELIZABETH STREET	881 North St., Southerly		
ELLINGTON AVENUE	26 Mulberry St. to 124 Moore St.		
ELLISON AVENUE	508 Meadow St., S.W.		
ELM STREET	750 Main St. to Perry Lane		
ELMAR DRIVE	Off Hendom Dr., Northerly and Westerly		
ELSIE STREET	69 Senator Ave. to End		
EMERSON ROAD	862 Main St. to Haskell Rd.		

FAIRVIEW STREET	119 Cooper St., S.W		
FAMILY LANE	198 Mill St. to End.		
FARMINGTON CIRCLE	627 North Westfield St.		
FAYMORE DRIVE	310 Adams St., Northwesterly		
FEDERAL AVENUE	15 Cooper St. to Harvey Johnson Dr.		
FEDERAL STREET	153 Main St. to Cooper St.		
FEDERAL STREET EXT	147 Cooper St., S.W.		
FENTON STREET	54 Line St. to Lenox St.		
FERNWOOD DRIVE	62 Faymore Dr., Northerly		
FIELDSTONE CIRCLE	99 Strawberry Hill DR., Easterly		
FLORIDA DRIVE	357 River Rd., W.		
FORDHAM AVENUE	70 Cambridge St., Easterly to Vassar Rd.		
FOREST HILL ROAD	192 Clover Hill Dr., Northerly		
FOREST RIDGE LANE	1099 Main St., Easterly		
FOREST ROAD	27 Lawnwood St. to End		
FORGE STREET	60 Blacksmith Rd., Northerly		
FOX FARM ROAD	529 North Westfield St., Northerly		
FRANCES STREET	275 North St., S.W. to Springfield St.		
FRANK STREET	455 Meadow St., N.W.		
FRANKLIN STREET	751 Springfield St. to 652 Mill St.		
FRANKLIN STREET EXT	649 Mill St. to 488 Silver St.		
FRUWIRTH AVENUE	589 Springfield St., S.E.		
GALE STREET	Homer St. to Hall St.		
GARDEN STREET	506 Silver St. to 261 Poplar St.		
GARY PLACE	58 Garden St., Southerly		
GEORGE STREET	High St. to Howard St.		
GIFFIN PLACE	Mill St., North		
GINA DRIVE	64 Joanne Circle, Northerly		
GLENDALE ROAD	635 River Road, West		
GOLD STREET	1086 Suffield St., Westerly		
GRANGER DRIVE	114 Northwood St., Easterly and Westerly		
GRANT STREET	386 Springfield St. to 99 North St.		
GREENACRE LANE	428 Cooper St. to Homestead St.		
GREENOCK STREET	876 Springfield St. to 99 North St.		
GREENWOOD STREET	269 Leonard St. to Warren St.		
GROVE STREET	42 Lawnwood St. to End		
GUNN GEARY LANE	Opposite 705 Suffield St., Westerly		
HALL STREET	670 Springfield St. to Gale St.		
HALLADAY DRIVE	30 Liswell Dr., Northerly		
HAMAR DRIVE	34 South Westfield St., Westerly		
HAMILTON CIRCLE	Sunset Terr. To Sunset Terr.		
HAMPDEN LANE	Sherwood Dr. to Glendale Rd.		
HARDING STREET	442 Springfield St. to 153 North St.		
HARVARD AVENUE (paper street)	151 North Westfield St., E. To 32 Cambridge St.		
HARVEY JOHNSON DRIVE	442 Main St., W.		
HASKEL STREET	Emerson Rd. to End		
HASTINGS STREET	824 Springfield St. to Colemore St.		
HAYES AVENUE	37 Cherry St., Easterly		
HEARTHSTONE DRIVE	219 School St., Northerly		
HEMLOCK RIDGE	228 Coyote Circle Northerly		
HENDOM DRIVE	278 South Westfield St., Westerly		
HENDOM MEADOW DRIVE	119 Hendom Dr., Southerly		

HENRY STREET	31 Poplar St. to 874 Mill St.		
HICKORY STREET	60 Hendom Dr. Northerly to Elmar Dr.		
HIGH MEADOW ROAD	54 Pleasant Valley DR., Easterly		
HIGH STREET	42 Walnut St. to 108 Oak Hill Ave.		
HIGHLAND AVENUE	73 Maple St., S.E.		
HIGHLAND STREET	865 Springfield St. to 814 Mill St.		
HILLCREST STREET	180 High St., N.W.		
HOLLAND DRIVE	387 Mill St., S.W. to Old Mill Rd.		
HOMER STREET	630 Springfield St. to 367 North St.		
HOMESTEAD STREET	296 Rowley St. to Greenacre Ln.		
HOPE FARMS DRIVE	97 Southwick St., Southerly		
HORSHAM PLACE	Colemore St. to Annable St.		
HOWARD STREET	92 Moore St., across Birchwood Terr.		
HUNT STREET	531 Meadow St., N.E.		
HUNTERS GREENE CIRCLE	Deerrun Rd., Easterly and Westerly		
HUNTING LANE	34 Fernwood Dr. E. to Butternut Dr.		
INDEPENDENCE ROAD	99 Paul Revere Dr., Easterly and Westerly		
INDUSTRIAL LANE	182 Shoemaker Ln., N.E.		
JADE LANE	227 South St., Northerly		
JAMES AVENUE	392 Meadow St., S.W.		
JAMES STREET	308 North St., S.W.		
JAMIE LANE	129 Line St., Easterly		
JANELLE DRIVE	302 Corey St., Southeasterly		
JASMINE LANE	519 Cooper St., Easterly		
JENNIE CIRCLE	50 Janelle Dr., Southeasterly		
JESSICA PLACE	163 Colemore St., Westerly		
JOANNE CIRCLE	704 South West St., Westerly		
JOEY DRIVE	19 Danny Lane, Southwesterly		
JOHN STREET	416 Meadow St., S.W.		
JOSEPH STREET	423 Meadow St., N.W.		
JUNIPER RIDGE DRIVE	1039 North St. Ext., Southerly		
KANAWHA AVENUE	1813 Main St. to Riverview Ave.		
KAREN DRIVE	595 Cooper St. to End		
KAREN LYNN CIRCLE	181 North West St., Westerly		
KATHARINE DRIVE	109 Leonard St., Northeasterly		
KATHY TERRACE	674 South West St., Westerly		
KATY LANE	490 North West St., Easterly to end		
KEATING LANE	154 Rowley St., S.W.		
KELLER CIRCLE	384 South St., Northerly		
KELLOGG AVENUE	184 North Westfield St., Easterly		
KENSINGTON STREET	827 Springfield St.		
KIMBERLY CIRCLE	27 Nicole Terr., Northerly		
KING AVENUE	46 River St. to 10 Spring St.		
KING STREET	45 River St. to 60 High St.		
KIRKLAND STREET	385 Meadow St., N.W.		
KOSAK COURT	114 South West St. to Tobacco Farm Rd.		
KOSCIUSKO AVENUE	1100 North St. Ext., Northerly Roosevelt Ave.		
KRISTEN LANE	406 Springfield St., Northerly		
LAKE VIEW CIRCLE	175 Silver Lake Dr., Westerly		
LANCASTER DRIVE	564 Cooper St., Northwesterly		
LANGO LANE	141 Rowley St., Northerly		
LAURA CIRCLE	28 Forest Rd. to End		

LAUREL STREET	High St. to George St.		
LAWNWOOD STREET	195 River Rd., W.		
LEALAND AVENUE	638 Main St. to Nile Ave.		
LENOX STREET	Fenton St., S.E.		
LEONARD STREET	865 Main St. to 527 River Rd.		
LETENDRE AVENUE	622 Springfield St. to 333 North St.		
LEXINGTON STREET	190 Walnut St., S.W.		
LEY STREET	169 Suffield St., S.E.		
LIBERTY AVENUE	Seymour Ave. to Riverside Ave.		
LIBERTY STREET	228 North St. to Carmen Ave.		
LINCOLN STREET	632 Mill St. to End		
LINE STREET	607 Springfield St. to 604 Mill St.		
LIQUORI DRIVE	183 Cambridge St., Northerly		
LISWELL DRIVE	273 North Westfield St., Westerly		
LOGAN PLACE	401 Garden Street to End		
LOSITO LANE	467 Shoemaker Ln., Southwesterly		
MAIN STREET	Agawam Bridge to Connecticut State Line		
MALLARD CIRCLE	243 Adams St. to 287 Adams St.		
MANSION WOODS DRIVE	590 Suffield St., Westerly		
MAPLE AVENUE	513 Meadow St., N.E.		
MAPLE MEADOWS LANE	Opposite 182 Mill Street, West		
MAPLE STREET	124 Walnut St. to 270 Springfield St.		
MAPLE VIEW LN	223 Garden St.,, Southerly		
MARDALE AVENUE	Nile Ave., S.W.		
MARK DRIVE	41 South St., Southerly		
MARLA PLACE	389 Barry St., Southerly		
MARLENE DRIVE	1063 North Westfield St., Southwesterly		
MAYNARD STREET	140 North St. to James St.		
MCGRATH TERRACE	276 Maple St., N.W.		
MCKINLEY STREET	504 Springfield St. to 213 North St.		
MEADOW AVENUE	190 Meadow St., S.W.		
MEADOW STREET	South End Bridge Rotary to 469 Main St.		
MEADOW STREET EXT	Between 584 Meadow St. and Cross St.		
MEADOW WINDOW	Howard St. to High St.		
MEADOWBROOK ROAD	759 River Rd., N.W.		
MELROSE PLACE	1019 Main St., N.W.		
MEMORIAL DRIVE	231 Poplar St. to Garden St.		
MEMORIAL PARK	83 Memorial Dr., N.W.		
MEMORY LANE	Hendom Meadow Dr., Easterly and Westerly		
MERRELL DRIVE	731 River Rd. to Western Dr.		
MICHAEL STREET	22 Charter Oak DR., Westerly To Tine Dr.		
MICHELE LANE	343 School St., Northerly to End		
MIDDLE LANE	Spearfarm Rd. to Dutchmaster Dr.		
MILL STREET	Perry Lane to 1053 Springfield St.		
MONROE STREET	722 Main St. to 110 School St.		
MOORE STREET	80 Maple St. to Westfield River		
MOORELAND STREET	663 Springfield St. to Fenton St.		
MOREAU PLACE	267 South Street to End		
MORGAN STREET	289 Leonard St. to Warren St.		
MORNINGSIDE CIRCLE	48 Princeton Ave., Northeasterly		
MOUNTAINVIEW STREET	448 silver St., W.		
MOYLAN LANE	403 Shoemaker Ln., Northerly		

MULBERRY STREET	130 Maple St. to Ellington St.		
MURIEL LANE	424 Barry St. to End		
MYERS DRIVE	14 Bradford Dr., Southerly		
NEW YORK AVENUE	437 North Westfield St., N.W.		
NICOLE TERRACE	69 Tina Ln., Easterly		
NILE AVENUE	160 Lealand Ave. to Carr Ave.		
NOLAN LANE	674 North St., Northerly		
NORMAN TERRACE	592 Springfield St., N.W.		
NORMAN TERRACE EXT	296 North St., S.		
NORRIS STREET	639 Springfield St., to 792 Mill St.		
NORTH STREET	286 Maple St. to 420 North West ST.		
NORTH WEST STREET	324 Southwick St. to North Westfield St.		
NORTH WESTFIELD STREET	1364 Springfield St. to Westfield Line		
NORTHWOOD STREET	1186 Springfield St., N.W.		
OAK AVENUE	Pasadena St. across Birchwood Terr.		
OAK HILL AVENUE	218 Maple St. to End		
OAK LANE	248 North St., N.W.		
OAK STREET	930 Springfield St., N.W.		
OAKMONT PLACE	173 Barry St., Southerly		
OAKRIDGE DRIVE	311 Barry St., Southerly		
OLD FARM ROAD	16 Lancaster Dr. to End		
OLD MILL ROAD	411 Mill St., Southerly		
ONEIFBY LANE	30 Independence Rd., Northerly		
ORCHARD STREET	176 Maple St., N.W.		
ORIOLE DRIVE	600 North Westfield St., S.E. to Robin Ridge Dr.		
ORLANDO STREET	44 Garden St., Southerly		
OTTAWA STREET	86 Walnut St. to 111 Moore St.		
OVERLOOK DRIVE	Off Sunset Dr.		
OXFORD STREET	Off South St. to School Building		
PARK STREET	Colemore St. to Ralph St.		
PARKEDGE DRIVE	977 North Westfield St., Southwesterly		
PARKER STREET	604 Main St. to Thirlmere Ave.		
PARKVIEW DRIVE	North Westfield St. to Thalia Dr.		
PARTRIDGE LANE	120 Red Fox Dr., Southerly		
PASADENA STREET	High St. to Laurel St.		
PATOMAC PLACE	92 Reed St., N.W.		
PATRIOT LANE	137 Roosevelt Ave., Southerly		
PAUL REVERE DRIVE	83 South West St. To Hendom Drive		
PEMBROKE LANE	75 Silver St. to Candlewood Drive		
PEROS DRIVE	212 Leonard St., Southerly		
PERRY LANE	68 Silver St. to Mill St.		
PETERSON CIRCLE	1034 North West St. to 1078 North West St.		
PHEASANT HILL DRIVE	82 South West St., Easterly		
PHEASANT RUN CIRCLE	46 White Fox Rd., Southeasterly		
PHEASANT RUN COURT	45 White Fox RD., Northwesterly		
PHIL STREET	56 Depalma St. to Memorial Dr.		
PIERCE STREET	28 Line St. to Mooreland St.		
PINE STREET	490 South Westfield St. to Connecticut State Line		
PINEVIEW CIRCLE	Main St. to Adams St., off Adams St.		
PLANTATION DRIVE	265 School St.		
PLEASANT DRIVE	900 North St., Northerly and Southerly		
PLEASANT VALLEY ROAD	75 Robin Ridge Drive, Northerly		

PLUMTREE WAY	560 North West St., Westerly		
POINSETTA STREET	15 Clematis Road, N.W.		
POMEROY STREET	1182 River Rd. to Barney St.		
POPLAR STREET	929 Springfield St. to Shoemaker Ln.		
PORTER DRIVE	264 Silver St. to End		
PORTLAND STREET	752 Springfield St., N.W.		
PRIMROSE LANE	63 Butternut Dr. to Fernwood Dr.		
PRINCE LANE	68 Federal St., N.		
PRINCETON AVENUE	46 Vassar Rd., Easterly		
PROSPECT STREET	131 Maple St., N.W.		
PROVIN MOUNTAIN DRIVE	713 North Westfield St., Westerly		
QUAIL HOLLOW ROAD	307 South St. to 87 Hunters Green Cir.		
RALPH STREET	750 Springfield St., N.W.		
RAMAH CIRCLE NORTH	Walnut St., N.		
RAMAH CIRCLE SOUTH	372 Walnut St., S.		
RANDALL STREET	48 Rowley St. to Royal St.		
RAYMOND CIRCLE	Opposite 716 Main Street		
RED FOX DRIVE	505 South West St., Easterly		
RED OAKS CIRCLE	28 White Oaks Dr., Easterly		
REDWOOD DRIVE	315 River RD., Westerly		
REED STREET	94 Main St. to Washington Ave.		
REGENCY PARK DRIVE	Off Meadow St.		
RHODES AVENUE	981Springfield St. to 834 Mill St.		
RICHARDSON PLACE	353 Adams St., S.W.		
RIDGE AVENUE	63 Adams St., S.W.		
RIDGEVIEW DRIVE	677 North Westfield St., N.W. to Provin Mt. Dr.		
RIDGEWAY DRIVE	679 North St. to Dead End		
RISING STREET	399 Poplar St. to Cesan St.		
RIVER ROAD	1401 Main St. to Meadow St.		
RIVER STREET	2 Walnut St. to Bridge St.		
RIVERSIDE AVENUE	1037 River Rd. to Liberty St.		
RIVERVIEW AVENUE	Kanawha Ave. to Woodcliff Ave.		
RIVIERA DRIVE	38 River Rd., Southeasterly		
ROBERTA CIRCLE	Off Leonard St.		
ROBIN LANE	Off Coronet Cir. To End		
ROBIN RIDGE DRIVE	560 North Westfield St., Easterly		
ROOSEVELT AVENUE	55 Belmont Avenue, Westerly		
ROSIE LANE	263 Adams St., Southerly to Mallard Cir.		
ROWLEY STREET	307 Springfield St. to 320 Suffield St.		
ROYAL LANE	405 Springfield St., S.W.		
ROYAL STREET	20 Rowley St. to Randall St.		
RUGBY ROAD	37 Audubon St., Southerly		
RUSKIN AVENUE	Woodcliff Ave. to Kanawha Ave.		
RUSSO CIRCLE	93 Ramah Cir. South, Southeasterly		
RUTH AVENUE	31 Clifton Avenue, S.W.		
SAMUEL STREET	77 Valentine St. Across Anthony St.		
SCHERPA STREET	106 Maple St. to 26 Ellington St.		
SCHOOL STREET	699 Main St. to 933 River Rd.		
SENATOR AVENUE	175 Cooper St. to 341 Cooper St.		
SEQUOIA DRIVE	114 Line St., S.W.		
SEYMOUR AVENUE	1015 River Rd. to Liberty Ave.		
SHADY LANE	77 Forest Rd. to River Rd.		

SHARON LANE	711 Barry St., Southerly		
SHELLEY LANE	21 South West St., E.		
SHERI LANE	467 Springfield St., Southeasterly		
SHERMAN AVENUE	210 North Street, N.W.		
SHERWOOD DRIVE	107 Glendale Rd., Southeasterly		
SHIBLEY COURT	576 Springfield St., N.W.		
SHOEMAKER LANE	205 South Westfield St., N.W.		
Sibley Street (paper street)	251 Leonard St. to Warren St.		
SILVER LAKE DRIVE	141 Mill St., S.W.		
SILVER STREET	220 Elm St. to 490 Shoemaker Ln.		
SIMPSON CIRCLE	809 river Rd., W.		
SOUTH BROOK LANE	221 South St., Southerly		
SOUTH FLORIDA DRIVE	339 River Rd., W. to North Florida Dr.		
SOUTH PARK TERRACE	652 Main St., S.W.		
SOUTH STREET	1498 Main Street		
SOUTH WEST STREET	329 Southwick St. to Connecticut State Line		
SOUTH WESTFIELD STREET	1385 Springfield St.		
SOUTHBRIDGE DRIVE	Off 599 Meadow St.		
SOUTHWICK STREET	North and South Westfield St. to Southwick Line		
SPEARFARM ROAD	390 Barry St. to Muriel Lane		
SPENCER STREET	194 Maple St., N.W., past High St.		
SPRING STREET	24 River St. to 46 High St.		
SPRINGFIELD STREET	Agawam Bridge to Westfield St.		
SPRUCE CIRCLE	150 Pine St., Westerly		
SQUIRE LANE	34 Ridgeview DR. to Provin Mt. Dr.		
ST. JACQUES AVENUE	922 Suffield St., Westerly		
STANLEY PLACE	189 Suffield St., N.W.		
STERLING ROAD	1179 River Rd. to Barney St.		
STEVENSON LANE	112 Silver St to End		
STEWART LANE	N.W. to Allen St.		
STILL BROOK LANE	From Pheasant Hill Dr. to Paul Revere Dr.		
STONY HILL ROAD	From 1183 North St. Ext. Southerly		
STRAWBERRY HILL ROAD	Off Fox Farm Rd., Northerly and Southerly		
SUFFIELD STREET	Agawam Bridge to Connecticut State Line		
SUMMER STREET	144 Walnut Street, S.W.		
SUNNYSLOPE AVENUE	Ruskin Ave. to Riverview Ave.		
SUNRISE TERRACE	Central St., N.S.		
SUNSET TERRACE	Opposite 78 Southwick St., S.		
SUTTON PLACE	191 Maple St., East and West to Maple St.		
SYCAMORE TERRACE	22 Chestnut Ln. to Redwood Dr.		
SYLVAN LANE	653 North St., S.W.		
TAFT STREET	484 Springfield St. to 193 North St		
TAMARACK LANE	118 Hendom Dr., Northerly to Twoifby St.		
TANGLEWOOD LANE	26 Stony Hill Rd., Easterly		
TANNERY ROAD	Off Bradford Dr., Northerly and Southerly		
TENNIS ROAD	281 Mill St., Westerly		
THALIA DRIVE	456 Westfield St. to Parkview		
TINA LANE	259 Southwick St., Southerly		
TINY LANE	343 School St., Northerly to End		
TOBACCO FARM ROAD	Kosak Ct., Northerly		
TOM STREET	903 North Street Southerly		
TOWER TERRACE	11 Maple St. to End		

TRACY DRIVE	531 Cooper St., S.E.		
TRINITY TERRACE	1197 Main St., East Turn left		
TUCKAHOE DRIVE	215 South West St., Easterly		
TWIN OAK ROAD	Off Mill St.		
TWOIFBY LANE	46 Independence Rd., Northerly		
VADNAIS STREET	466 Silver St., to Mountainview St.		
VALENTINE STREET	539 Suffield St., S.E.		
VALENTINE TERRACE	58 Valentine St. to Valentine St.		
VALLEY BROOK ROAD	156 Cloverhill Dr., Northerly		
VALLEY STREET	18 Bridge St. to 15 Moore St.		
VASSAR ROAD	Off Granger Dr., Northerly and Southerly		
VERANDA AVENUE	Ruskin Ave. to Riverview Ave.		
VERNON STREET	45 Reed St. to Colonial Ave.		
VIRGINIA STREET	121 Suffield St. to 134 Reed St.		
WAGON WHEEL DRIVE	27 Anvil St., North and South		
WALNUT STREET	46 Springfield St, to River St.		
WALNUT STREET EXT	Springfield St. to Suffield St.		
WALTER WAY	1202 Main St. to End.		
WARREN STREET	559 River Rd. to Sibley St.		
WASHINGTON AVENUE	145 Suffield St. to Colonial Ave.		
WEST VIEW LANE	184 Poplar St. to end		
WESTERN DRIVE	38 Ruth Ave., North		
WESTFORD CIRCLE	Elsie St. to Senator Ave.		
WHITE BIRCH TERRACE	186 Maynard St., Northerly		
WHITE FOX ROAD	563 South West ST., Easterly		
WHITE OAKS DRIVE	113 Cambridge St., Northerly		
WILBERT TERRACE	Off 703 North St.		
WILD BILL DRIVE	100 South West St. to Tobacco Farm Rd.		
WILD FLOWER LANE	232 Meadow St., Southerly to end		
WILLARD AVENUE	56 School St. to 63 Monroe St.		
WILLIAM STREET	919 Springfield St. to 854 Mill St.		
WILLOWBROOK DRIVE	624 Cooper St. Northwesterly		
WILSON STREET	464 Springfield St. to 173 North St.		
WIN STREET	60 Gold St., Northerly		
WINDERMERE DRIVE	537 Mill St., Easterly		
WINTHROP STREET	212 Walnut St. to End		
WISTERIA LANE	52 North St. to End		
WITHERIDGE STREET	804 Springfield St. to End		
WOODCLIFF AVENUE	1771 Main St. to Riverview Ave.		
WOODCOCK COURT	162 White Fox Rd., Southeasterly		
WOODSIDE DRIVE	495 Suffield St. to End		
WOODSIDE TERRACE	Arnold St. to Frances St.		
WORTHINGTON BROOKE CIRCLE	103 Cosgrove Ave., Easterly		
WRENWOOD LANE	656 Cooper St., Northwesterly		
WRIGHT STREET	904 Main St., S.W. to End		
WYMAN STREET	Edward St. to Albert St.		
YALE AVENUE	204 North Westfield St., Easterly to Cambridge St.		
YARMOUTH DRIVE	590 Cooper St., Northwesterly		
YORKSHIRE DRIVE	Yarmouth Dr. to Lancaster Dr.		
ZACHARY LANE	380 Adams St., Northerly		

TOWN OF AGAWAM

STREET INDEX

STREET NAME	PAGE	PRECINCT
ABBEY LN	32	3
ADAMS ST	77	6
ADAMS ST	108	8
AGNOLI PL	16	2
ALBERT ST	61	5
ALEXANDER DR	61	5
ALFRED CIR	108	8
ALFRED CT	108	8
ALFRED ST	108	8
ALHAMBRA CIR NO	61	5
ALHAMBRA CIRCLE NO	61	5
ALHAMBRA CIRCLE SO	61	5
ALICE LN	62	5
ALLEN ST	47	4
ALLISON LN	16	2
ALTHEA CIR	47	4
AMHERST AVE	32	3
ANNABLE ST	1	1
ANNABLE ST	16	2
ANTHONY ST	47	4
ANVIL ST	92	7
ARBOR LN	77	6
ARNOLD ST	1	1
ARROWOOD DR	108	8
ASH LN	108	8
AUDUBON ST	16	2
AUTUMN ST	109	8
AVALON PL	16	2
BAILEY ST	109	8
BARBARA LN	92	7
BARBERRY LN	1	1
BARDEN ST	109	8
BARN RD	32	3
BARNEY ST	62	5
BARRY ST	77	6
BARRY ST	92	7
BEECH HILL RD	16	2
BEECH LN	77	6
BEEKMAN DR	62	5
BEEKMAN PL	63	5
BEGLEY ST	1	1
BELDEN CT	77	6
BELLE ST	47	4
BELMONT AVE	16	2
BELVIDERE AVE	16	2
BESSBROOK ST	16	2
BEVERLY LN	63	5
BIRCH HILL RD	109	8
BLACKSMITH RD	93	7
BLAIR'S HILL RD	32	3
BRADFORD DR	77	6
BRIAR HILL RD	17	2
BRIARCLIFF DR	93	7
BRIDGE ST	1	1
BRIEN ST	32	3
BROOKFIELD LN	110	8
BROOKLINE AVE	17	2
BROOKSIDE DR	17	2
BROZ TER	1	1
BUNKERHILL RD	93	7
BURLINGTON DR	33	3
BUTTERNUT DR	78	6
BUTTERNUT DR	110	8
BUTTERWOOD RD	78	6
CALICO LN	78	6
CAMBRIDGE ST	17	2
CAMBRIDGE ST	94	7
CAMPBELL DR	63	5
CANDLEWOOD DR	110	8
CANTERBURY LN	17	2
CAPUA LN	33	3
CARDINAL DR	47	4
CARMEL LN	94	7
CARMEN AVE	1	1
CAROL AVE	17	2
CARR AVE	47	4
CASTLE HILL RD	78	6
CASTLE HILL RD	111	8
CECILE ST	33	3
CEDAR KNOLL DR	94	7
CENTER ST	48	4
CENTERWOOD DR	79	6
CENTRAL ST	64	5
CESAN ST	79	6
CHANNELL DR	64	5
CHAPIN ST	33	3
CHAREST LN	111	8
CHARLES ST	111	8
CHARTER OAK DR	80	6
CHARTER OAK DR	94	7
CHERRY ST	1	1
CHESTNUT LN	112	8
CHRISTOPHER LN	94	7
CHURCH ST	2	1
CLEMATIS RD	48	4
CLEVELAND ST	2	1
CLIFTON DR	64	5
CLOVER HILL DR	17	2
COLEMORE ST	2	1
COLEMORE ST	18	2
COLONIAL AVE	48	4
COLONY LN	2	1
COLUMBIA DR	18	2
COLUMBIA DR	94	7
COLUMBUS ST	33	3
CONIFER DR	80	6
CONNOR'S COVE	112	8
COOLEY ST	2	1
COOPER ST	34	3
COOPER ST	48	4
COREY COLONIAL CDS	64	5
COREY ST	65	5
CORONET CIR	3	1
COSGROVE ST	112	8
COTTAGE ST	3	1
COTTONWOOD LN	112	8

TOWN OF AGAWAM

STREET INDEX

STREET NAME	PAGE	PRECINCT
COUNTRY RD	34	3
COVENTRY LN	112	8
COYOTE CIR	18	2
CRICKET RD	94	7
CROSS ST	66	5
CYNTHIA PL	18	2
CYPRESS TER	113	8
DANNY LN	66	5
DARTMOUTH ST	113	8
DAY ST	34	3
DEBRA LN	66	5
DEER RUN RD	113	8
DEERING ST	113	8
DENISE LN	95	7
DEPALMA ST	35	3
DOANE AVE	80	6
DOGWOOD LN	113	8
DOLORIS LN	80	6
DOVER ST	114	8
DUCLOS DR	3	1
DUTCHMASTER DR	95	7
DWIGHT ST	3	1
DYOTTE ST	66	5
EAST VIEW DR	19	2
EDGEWATER RD	80	6
EDGEWOOD LN	80	6
EDITHA AVE	66	5
EDWARD ST	66	5
ELBERT RD	67	5
ELIZABETH ST	19	2
ELLINGTON ST	4	1
ELLISON AVE	67	5
ELM ST	49	4
ELM ST	114	8
ELMAR DR	80	6
ELSIE ST	50	4
EMERSON RD	114	8
FAIRVIEW ST	50	4
FAMILY LN	35	3
FARMINGTON CIR	19	2
FAYMORE DR	81	6
FEDERAL AVE	50	4
FEDERAL ST	50	4
FEDERAL ST EXT	51	4
FENTON ST	35	3
FERNWOOD DR	81	6
FIELDSTONE CIR	19	2
FLORIDA DR	67	5
FORDHAM AVE	19	2
FORDHAM AVE	95	7
FOREST HILL RD	19	2
FOREST RD	114	8
FOREST RIDGE LN	114	8
FORGE ST	95	7
FOX FARM RD	20	2
FRANCES ST	4	1
FRANK ST	51	4
FRANKLIN ST	35	3
FRANKLIN ST EXT	81	6
FRUWIRTH AVE	35	3
GALE ST	4	1
GARDEN ST	35	3
GARDEN ST	82	6
GARY PL	82	6
GEORGE ST	4	1
GIFFIN PL	35	3
GINA DR	95	7
GLENDALE RD	67	5
GRANGER DR	20	2
GRANGER DR	95	7
GRANT ST	4	1
GREENACRE LN	36	3
GREENOCK ST	20	2
GREENWOOD ST	68	5
GUNN GEARY LN	82	6
HALL ST	4	1
HALLADAY DR	95	7
HAMAR DR	82	6
HAMILTON CIR	82	6
HAMILTON CIR	96	7
HAMPDEN LN	68	5
HARDING ST	4	1
HARVEY JOHNSON DR	51	4
HASKEL ST	114	8
HASKELL ST	114	8
HASTINGS ST	20	2
HAYES AVE	4	1
HEARTHSTONE DR	68	5
HEMLOCK RIDGE	20	2
HENDOM DR	82	6
HENDOM DR	96	7
HENRY ST	20	2
HICKORY ST	82	6
HIGH MEADOW RD	21	2
HIGH ST	4	1
HIGHLAND AVE	5	1
HIGHLAND ST	36	3
HILLCREST ST	5	1
HOLLAND DR	36	3
HOMER ST	5	1
HOMESTEAD AVE	36	3
HOMESTEAD ST	36	3
HOPE FARMS DR	82	6
HORSHAM PL	5	1
HORSHAM PL	21	2
HOWARD ST	6	1
HUNT ST	51	4
HUNTER'S GREENE CIR	114	8
HUNTING LN	83	6
INDEPENDENCE RD	83	6
INDEPENDENCE RD	96	7
JACK'S DR	21	2
JADE LN	115	8
JAMES AVE	68	5
JAMES ST	6	1
JAMIE LN	36	3

TOWN OF AGAWAM

STREET INDEX

STREET NAME	PAGE	PRECINCT
JANELLE DR	68	5
JASMINE LN	36	3
JENNIE CIR	69	5
JESSICA PL	6	1
JOANNE CIR	96	7
JOEY DR	69	5
JOSEPH ST	51	4
JUNIPER RIDGE DR	96	7
KANAWHA AVE	115	8
KAREN DR	36	3
KAREN LYNN CIR	97	7
KATHARINE DR	69	5
KATHY TER	97	7
KATY LN	21	2
KEATING LN	36	3
KELLER CIR	115	8
KELLOGG AVE	97	7
KENSINGTON ST	37	3
KIMBERLY CIR	97	7
KING AVE	6	1
KING ST	6	1
KIRKLAND ST	51	4
KOSAK COURT	97	7
KOSAK CT	97	7
KOSCIUSKO AVE	21	2
KRISTEN LN	6	1
LAKE VIEW CIR	83	6
LANCASTER DR	37	3
LANGO LN	37	3
LAURA CIR	115	8
LAWNWOOD ST	115	8
LEALAND AVE	51	4
LENOX ST	37	3
LEONARD ST	69	5
LEONARD ST	115	8
LETENDRE AVE	7	1
LEXINGTON ST	7	1
LEY ST	52	4
LIBERTY AVE	70	5
LIBERTY ST	7	1
LINCOLN ST	37	3
LINE ST	38	3
LIQUORI DR	21	2
LISWELL DR	97	7
LOGAN PL	83	6
LOSITO LN	84	6
MAIN ST	52	4
MAIN ST	70	5
MAIN ST	115	8
MALLARD CIR	117	8
MANSION WOODS DR	38	3
MAPLE AVE	53	4
MAPLE MEADOWS LN	84	6
MAPLE ST	7	1
MAPLE VIEW LN	39	3
MARDALE AVE	53	4
MARK DR	117	8
MARLA PL	98	7
MARLENE DR	21	2
MAYNARD ST	8	1
MCGRATH TER	8	1
MCKINLEY ST	9	1
MEADOW AVE	53	4
MEADOW ST	54	4
MEADOW ST	70	5
MEADOWBROOK RD	71	5
MELROSE PL	117	8
MEMORIAL DR	39	3
MEMORIAL PARK	40	3
MEMORY LN	98	7
MERRELL DR	72	5
MEYERS DR	84	6
MICHAEL ST	98	7
MICHELE LN	72	5
MIDDLE LN	98	7
MILL ST	22	2
MILL ST	40	3
MILL ST	54	4
MILL ST	84	6
MONROE ST	72	5
MOORE ST	9	1
MOORELAND ST	40	3
MOREAU PL	117	8
MORGAN ST	72	5
MORNINGSIDE CIR	22	2
MOUNTAINVIEW ST	84	6
MULBERRY ST	9	1
MURIEL LN	98	7
NEW YORK AVE	22	2
NICOLE TER	84	6
NICOLE TER	98	7
NILE AVE	54	4
NOLAN LN	22	2
NORMAN TER	9	1
NORMAN TER EXT	10	1
NORRIS ST	40	3
NORTH ST	10	1
NORTH ST	22	2
NORTH ST	98	7
NORTH WEST ST	23	2
NORTH WEST ST	99	7
NORTH WESTFIELD ST	24	2
NORTH WESTFIELD ST	99	7
NORTHWOOD ST	25	2
NORTHWOOD ST	100	7
OAK HILL AVE	11	1
OAK LN	11	1
OAK ST	25	2
OAKMONT PL	100	7
OAKRIDGE DR	100	7
OLD FARM RD	41	3
OLD MILL RD	41	3
ONEIFBY LN	84	6
ORCHARD ST	11	1
ORIOLE DR	25	2
ORLANDO ST	84	6

TOWN OF AGAWAM

STREET INDEX

STREET NAME	PAGE	PRECINCT
OTTAWA ST	11	1
OVERLOOK DR	85	6
OVERLOOK DR	100	7
OXFORD ST	118	8
PARK ST	12	1
PARKEDGE DR	25	2
PARKER ST	54	4
PARKVIEW DR	25	2
PARTRIDGE LN	100	7
PASADENA ST	12	1
PATRIOT LN	26	2
PAUL REVERE DR	85	6
PAUL REVERE DR	100	7
PEMBROKE LN	118	8
PEROS DR	72	5
PERRY LN	55	4
PERRY LN	85	6
PERRY LN	118	8
PETERSON CIR	26	2
PHEASANT HILL DR	102	7
PHEASANT RUN CIR	102	7
PHEASANT RUN CT	102	7
PHIL ST	41	3
PIERCE ST	41	3
PINE ST	102	7
PINEVIEW CIR	118	8
PLANTATION DR	72	5
PLEASANT DR	26	2
PLEASANT VALLEY RD	26	2
PLUMTREE WAY	26	2
POINSETTA ST	55	4
POMEROY ST	73	5
POPLAR ST	26	2
POPLAR ST	41	3
POPLAR ST	85	6
PORTER DR	85	6
PORTLAND ST	12	1
POTOMAC PL	55	4
PRIMROSE LN	85	6
PRINCE LN	55	4
PRINCETON AVE	26	2
PROSPECT ST	12	1
PROUTY LN	86	6
PROVIN MOUNTAIN DR	27	2
QUAIL HOLLOW RD	118	8
RALPH ST	12	1
RANDALL ST	41	3
RAYMOND CIR	55	4
RED FOX DR	102	7
RED OAKS CIR	27	2
REDWOOD DR	118	8
REED ST	55	4
REGENCY PARK DR	56	4
RHODES AVE	41	3
RICHARDSON PL	118	8
RIDGE AVE	118	8
RIDGEVIEW DR	27	2
RIDGEWAY DR	27	2
RISING ST	86	6
RIVER RD	73	5
RIVER RD	119	8
RIVER ST	12	1
RIVERSIDE AVE	74	5
RIVERVIEW AVE	119	8
RIVIERA DR	119	8
ROBERTA CIR	74	5
ROBIN LN	12	1
ROBIN RIDGE DR	27	2
ROOSEVELT AVE	28	2
ROSIE LN	120	8
ROWLEY ST	42	3
ROYAL LN	42	3
ROYAL ST	42	3
RUGBY RD	28	2
RUTH AVE	74	5
SABRINA WAY	75	5
SAMUEL ST	57	4
SCHERPA ST	12	1
SCHOOL ST	75	5
SENATOR AVE	57	4
SEQUOIA DR	43	3
SEYMOUR AVE	75	5
SHARON LN	103	7
SHELLEY LN	103	7
SHERI LN	43	3
SHERMAN AVE	12	1
SHERWOOD DR	75	5
SHIBLEY CT	12	1
SHOEMAKER LN	86	6
SILVER LAKE DR	87	6
SILVER ST	87	6
SILVER ST	120	8
SIMPSON CIR	76	5
SOUTH BROOK LN	121	8
SOUTH FLORIDA DR	76	5
SOUTH PARK TER	58	4
SOUTH ST	121	8
SOUTH WEST ST	88	6
SOUTH WEST ST	103	7
SOUTH WESTFIELD ST	88	6
SOUTH WESTFIELD ST	104	7
SOUTHWICK ST	89	6
SOUTHWICK ST	104	7
SPEARFARM RD	105	7
SPENCER ST	12	1
SPRING ST	13	1
SPRINGFIELD ST	13	1
SPRINGFIELD ST	28	2
SPRINGFIELD ST	43	3
SPRINGFIELD ST	89	6
SPRUCE CIR	105	7
SQUIRE LN	29	2
STANLEY PL	58	4
STERLING RD	76	5
STEVENSON LN	89	6
STEWART LN	58	4

TOWN OF AGAWAM

STREET INDEX

STREET NAME	PAGE	PRECINCT
STILL BROOK LN	105	7
STONY HILL RD	105	7
STRAWBERRY HILL RD	29	2
SUFFIELD ST	45	3
SUFFIELD ST	58	4
SUFFIELD ST	89	6
SUFFIELD ST	121	8
SUMMER ST	13	1
SUNNYSLOPE AVE	122	8
SUNRISE TER	76	5
SUNSET TER	90	6
SUNSET TER	106	7
SUTTON PL	13	1
SYCAMORE TER	122	8
SYLVAN LN	29	2
TAFT ST	14	1
TAMARACK LN	90	6
TANGLEWOOD LN	106	7
TANNERY RD	90	6
THALIA DR	29	2
TINA LN	106	7
TOBACCO FARM RD	106	7
TOM ST	29	2
TOWER TER	14	1
TRACY DR	45	3
TRINITY TER	122	8
TWIN OAK RD	45	3
TWOIFBY ST	90	6
VADNAIS ST	90	6
VALENTINE ST	59	4
VALENTINE TER	59	4
VALLEY BROOK RD	29	2
VALLEY ST	14	1
VASSAR RD	30	2
VERNON ST	59	4
VILLA DR	91	6
VIRGINIA ST	59	4
WAGON WHEEL DR	106	7
WALNUT ST	14	1
WALTER WAY	122	8
WARREN ST	76	5
WASHINGTON AVE	59	4
WEST VIEW LN	45	3
WESTERN DR	76	5
WESTFORD CIR	60	4
WHITE BIRCH TER	15	1
WHITE FOX RD	107	7
WHITE OAKS DR	30	2
WILBERT TER	30	2
WILDFLOWER LN	60	4
WILLIAM ST	30	2
WILLIAM ST	45	3
WILLOWBROOK DR	46	3
WILSON ST	15	1
WINDERMERE DR	46	3
WINTHROP ST	15	1
WISTERIA LN	15	1
WITHERIDGE ST	30	2
WOODCLIFF AVE	122	8
WOODCOCK CT	107	7
WOODSIDE DR	60	4
WORTHINGTON BROOKE CIR	122	8
WRENWOOD LN	46	3
WRIGHT ST	122	8
WYMAN ST	76	5
YALE AVE	31	2
YALE AVE	107	7
YARMOUTH DR	46	3
YORKSHIRE LN	46	3
ZACHARY LN	91	6
ZACK'S WAY	76	5

TOWN OF AGAWAM

PRECINCT 1

V	NO.	APT.	NAME	BORN	OCCUPATION
ANNABLE ST			**01030**		
D	12		CORBIN, MARGARET	06/14/1954	BAKER
D	12		CORBIN, ROBERT A	02/17/1955	AUTOMOTIVE
	12		CORBIN, ROBERT JR	07/12/1976	WAREHOUSE
U	14		SCIBELLI, ALBERT JUDE JR	05/21/1996	STUDENT
U	14		SCIBELLI, MARIA L	12/31/1962	PARA PROFESSION
U	20		NOGUERA, LUCINDA LEE	01/03/1988	
U	26		LASCALA, DEBORAH A	11/07/1957	BANKER
D	26		LASCALA, NICHOLAS W	11/10/1953	SCHOOL BUS DRVR
D	32		ATLASON, ARNI SR	01/15/1966	ENGINEER
D	32		GUDMUNDSDOTTIR, LILJA	05/02/1966	SENIOR TECH
R	40		ARBOUR, DIANNE MARIE	07/28/1965	SHIPPING RECEIV
U	40		BOUTHILLER, CANDACE MAF	10/17/1983	RETAIL
U	40		BOUTHILLER, CARLEE	03/12/1988	UNKNOWN
U	40		BOUTHILLER, DALE ANDREW	06/10/1985	
	40		BOUTHILLER, DEREK W	09/08/1989	DISABLED
D	44		KRATOVIL, MARCELLA F	05/16/1948	RETIRED
U	54		COLE, GRANT D	03/28/1957	RETIRED
U	54		COLE, MARY CHRISTINA	05/17/1953	RETIRED
U	62		DASHNAW, JESSICA YVONNI	01/10/1991	FIN ANAYL
U	62		DASHNAW, SCOTT MICHAEL	07/15/1986	UNKNOWN
U	62		ROSENBAUM, TARA ANN	03/02/1989	
ARNOLD ST			**01030**		
U	21		KENDALL, HARVEY A	05/23/1947	RETIRED
D	21		KENDALL, SUSAN J	08/21/1948	RETIRED
D	31		DIXON, BRIAN ALAN	04/19/1980	EDUCATOR
D	31		WILSON, ERIN E	11/16/1982	ATTORNEY
D	40		BARBER, JOHN A	06/28/1950	BUSINESS OWNER
D	40		BARBER, NANCY L	03/09/1950	RETIRED
U	41		FONTAINE, CHRISTOPHER J	02/05/2001	STUDENT
U	41		FONTAINE, JEFFREY	09/08/1971	UNKNOWN
U	41		FONTAINE, JESSICA	12/20/1998	STUDENT
U	41		FONTAINE, MARIA I	02/11/1973	UNKNOWN
U	60		BERTHIAUME, MICHAEL GRE	07/23/1972	REFEREE
U	60		BERTHIAUME, MICHAEL GEC	04/06/2002	STUDENT
D	60		BERTHIAUME, PATRICIA E	06/12/1974	TEACHER
U	71		RIVEST, CASSANDRA E	02/13/1993	EMPLOYED
D	71		RIVEST, GUYLAINE FRANCE	06/04/1964	EMPLOYED
D	71		RIVEST, MARK JOHN	10/30/1964	
D	71		ROBERTS, SAMANTHA NICOI	02/13/1993	EMPLOYED
U	76		DONAHUE, PATRICK	07/29/1995	SALES ASSOC
BARBERRY LN			**01030**		
U	15		REMILLARD, NORMAND J	05/07/1928	RETIRED
	15		REMILLARD, RITA	12/02/1928	HOUSEWIFE
U	24		BAE, HAN S	08/23/1968	
U	24		JANG, ELLIA S	06/01/1990	
R	24		JANG, KYUNG H	09/06/1963	
U	25		LONGO, JOSEPH C	12/25/1965	ENGINEER
U	25		LONGO, MARY A	08/01/1958	MECH ASSEMBLER
D	30		TOSONI, MIA CHRISTINA	05/01/1989	UNKNOWN
BEGLEY ST			**01001**		
R	8		NORMAN, EVA T	10/01/1932	RETIRED
R	18		EDMUNDS, DEAN	06/13/1959	WELDER
	18		EDMUNDS, DYLAN	12/09/2005	STUDENT
R	18		EDMUNDS, MARY E	06/11/1926	RETIRED
	18		POWNALL, NATALIE	04/08/1964	NSG
R	26		BRESSETTE, DOLORES MAR	05/08/1939	REG NURSE
R	26		WOOD, LORI ANN	01/17/1965	HOMEMAKER
	26		WOOD, SARA ASHLEY	04/30/1989	BARISTA
	33		BURDICK, JEFFERY A	12/25/1959	STOCKING
U	33		BURDICK, JEFFREY A	12/25/1959	
	33		POPE, DAKOTA	01/11/2001	STUDENT
	33		POPE, DEBRA A	05/01/1956	RETIRED
U	34		QUICK, VIKI LISA BONI	07/01/1968	OFFICE MGR
U	34		QUICK, ZACHARY AUSTIN	03/17/2002	STUDENT
BRIDGE ST			**01001**		
U	26		NELSON, DAVID PETER	10/14/1949	RETIRED
	31		SERGEYCHIK, LIDIYA P	11/21/1970	PCA
U	31		SERGEYCHIK, SOFIA ELIZAB	10/07/2002	STUDENT
U	31		SERGEYCHIK, VIKTOR S	11/12/1970	TRUCK DRIVER
R	31		SHYSHLA, PAVEL	09/20/1984	
U	33		MOZOLEVSKAYA, OKSANA	10/24/1975	EMPLOYEE
U	33		MOZOLEVSKIY, ALEKSANDR	12/06/1972	EMPLOYEE
U	37		ZIMOKHA, OLEG A	01/28/1980	TOWING
U	47		CHERYKAU, ANDREI	09/16/1997	EMPLOYED
U	67	24	MCFARLAND, BENJAMIN SEE	12/02/1992	STORE CLERK
U	67	22	ROBERTS, RHONDA	03/16/1968	UNKNOWN
U	67	23	SERRANO, RICHARD ANDRE'	11/30/1955	RETIRED
U	71		BUSH, PHILLIP	06/06/1989	STUDENT
U	71		CYTULIK, BONNIE L	05/11/1954	MANAGEMENT
U	71		FAZIO, ROBERT JOSEPH	07/25/1968	LABORER
U	84		CHECHILE, JASON DAVID	08/25/1972	SALES
U	85		LAPSOV, EDUARD	01/16/2002	
D	85		LAPSOV, VICTOR	08/16/2000	
U	85		LAPSOVA, ALLA	07/05/1980	PCP
D	86		FRANKLIN, CHRISTOPHER G	12/14/1997	
D	86		GRAVEL, RACHEL	03/15/1983	LIBRARIAN
U	90		BORISOVA, ANNA	11/02/1988	UNKNOWN
U	90		CRUZ, RAFAEL JR	07/26/1979	UNKNOWN
U	95		CALLINI, MACKENZIE M	09/18/1993	STUDENT
R	95		LEFEBVRE, MICHEL REMY	04/12/1992	STUDENT
U	98		PAINE, CHARLES A	12/17/1960	UNKNOWN
U	98		PAINE, NANCY	08/27/1957	UNKNOWN
D	98		TURNER, RALEIGH LEE JR	10/29/1970	FORK LIFT DRIVE
R	108		PASS, CHRISTOPHER W	02/08/1986	SALES MGR
R	108		PASS, SHELLEY LS	12/08/1987	INTR DSGNR
U	113		AVILES, CHRISTINE ERICA	10/02/1989	CASE MANAGER
U	113		AVILES, STEVEN ANTHONY	12/21/1988	UNKNOWN
BROZ TER			**01030**		
U	13		GERFIN, DANA ELIZABETH	04/14/1996	SOCIAL WORKER
U	13		GERFIN, DILLON	06/06/1994	AV CONS AND INS
U	16		BRYANT, LEVI LINCOLN JR	06/29/1956	DAIRY MGR
U	16		MUTTI, MICHAEL J	03/28/1958	N/A
U	16		ROSNER-MUTTI, DEBRA	11/29/1965	N/A
R	19		COLLINS, KENNETH	10/13/1990	UNKNOWN
U	19		THIBEAULT, JAMES EDWARD	09/30/2004	
R	19		THIBEAULT, LINDA ANN	03/09/1969	UNKNOWN
U	19		THIBEAULT, MARK A	06/23/1967	MECHANIC
U	19		THIBEAULT, RHIANNON ELIS	06/18/2002	
R	24		BROZ, PAUL F JR	08/12/1955	TREE SURGEON
U	24		BROZ, ROBERT P	12/10/1958	MECHANIC
	24		BROZ, SIMONE	05/29/1964	SECRETARY
U	30		HAWLEY, JOHN M	06/24/1951	RETIRED
U	42		INGARI, SUSAN MARY	06/07/1959	DISABLED
U	49		CAMPION, SCOTT V	06/04/1979	STUDENT
	49		GRAVES, SARAH E	06/28/1997	STUDENT
U	49		ROSS, JESSICA LYNN	05/02/1981	
	50		SMART, CYNTHIA J	07/06/1948	HOUSEWIFE
U	57		BEAUDRY, DIANE MARIE	03/24/1963	MA
U	57		BRAY, JONATHAN	06/15/1998	
D	58		ALBANO, ASSUNTA	02/14/1947	HOMEMAKER
R	58		GENTILE, NANCY	01/12/1967	BARBER
D	65		NOYES, DENISE M	09/27/1977	RN
D	65		NOYES, ERIC ROBERT	06/23/1977	LETTER CARRIER
R	66		BASKIN, MAX ELLIOT	08/04/1995	WORKING
U	66		SCHOLPP, LAUREN	10/25/1994	STUDENT
U	73		BODE, CHRISTINA ANN	06/16/1964	HAIRDRESSER
U	73		BODE, JACOB G	08/19/2001	
U	73		BODE, TYLER ROMEO	08/02/1998	STUDENT
U	74		LISKA, LORI A	07/24/1969	
U	74		SOLEK, BRIANA MAY	05/30/1991	RN
L	74		SOLEK, GABRIELLE M	05/28/1998	
U	74		SOLEK, SUSAN A	02/24/1964	AIRLINE EMPLOYE
	80		BERTONE-GROSS, SETH	02/05/1979	SHIPPER
U	80		VOOYS, JULIE ANNA	06/26/1982	TEACHER
R	85		DASILVA, DOMINIK ANTHONY	04/05/1993	
U	85		SEDELOW, CRAIG MAURICE	07/29/1977	HVAC TECH
D	85		SEDELOW, HEATHER	06/28/1976	RESOURCE PLAN
	90		CORLEY, JACOB	06/05/1991	STUDENT
R	90		PHILLIPS, JONATHAN M	03/20/1997	U.S. MARINE
U	90		PHILLIPS, MICHAEL J	04/07/1971	TRUCK DRIVER
U	91		LONGTIN, HANNAH GRACE	06/07/2004	STUDENT
D	91		LONGTIN, JASON B	06/06/1972	
D	91		LONGTIN, ROBBIN M	06/25/1972	CLERICAL
U	104		EUTIQUIO, DANIEL CARLOS	12/30/1984	MANAGER
U	104		EUTIQUIO, NICOLE ELIZABET	01/26/1984	RN
R	104		KOS, CYNTHIA C	05/02/1960	RETIRED
R	104		KOS, WALTER C JR	05/28/1946	RETIRED
CARMEN AVE			**01030**		
R	8		BOROWSKI, DAVID	05/12/1978	FINANCE
U	8		GALBRAITH, SHANNON M	02/20/1973	VET TECH
U	8		KOT, DIANA	09/20/1995	
U	8		KOT, MAKSIM	11/05/1991	
R	23		MASSOIA, ANTHONY ROBER	02/26/1990	STUDENT
U	23		MASSOIA, BONNIE J	08/02/1965	HOUSEWIFE
R	23		MASSOIA, MARYSA AUTUMN	10/22/1996	TEACHER
D	23		MASSOIA, SCOTT L	02/23/1962	COMP PROG
D	30		BENSON, SCOTT DANIEL	06/16/1965	PROGRAMMER
U	30		BENSON, TAMMI MARIE	06/24/1965	MANAGER
U	40		TALLON, JAMES J	09/27/1943	SALES ENGINEE
U	40		TALLON, WILLIAM K	05/22/1967	SALES ENGINEER
R	48		VILKHOVOY, DAVID	12/30/1989	BUSINESS OWNER
R	48		VILKHOVOY, ELIZABETH	07/07/1992	
D	51		GALLUP, DONNA M	09/26/1962	SECRETARY
D	51		GALLUP, JEFFREY K	03/18/1994	EQUIP OP
U	61		STEWART, ASHLEY BROOKE	04/20/1988	MARKETING
U	61		STEWART, WILLIAM C JR	09/20/1984	STUDENT
U	62		BEAVER, BRIAN T	10/10/1970	BUSINESS OWNER
U	62		BEAVER, SHELLEY LYNN	06/02/1972	HOUSEWIFE
	62		O'BRIEN, COLIN J	06/16/2002	MECHANIC
U	72		CARTELLO, ROSE MARIE	05/14/1951	RETIRED
CHERRY ST			**01030**		
U	12		HAGENIMANA, CLEMENT B	04/13/1996	PT STUDENT/WKR
U	12		HIGIRO, DOMINIC SAVIO	08/06/2000	
	12		KIREZI, JULIA L	07/22/2003	STUDENT
U	12		MUJAWIMANA, CECILE	08/03/1968	CNA
U	19		PENA, ALLISON ELLA	02/05/2002	CHILD
	19		PENA, SARAH SHALOM	04/16/1978	SSDI
U	19		PENA, TALIA KAYLEIGH	10/23/2004	CHILD
U	21		BATES-GENTILE, MARILYN H	09/20/1946	RETIRED
U	21		GENTILE, JOSEPH J	09/06/1949	RETIRED
U	30		MUSSELWHITE, ANNE MARY	06/18/1962	HAIR STYLIST
U	30		MUSSELWHITE, DAVID WILS	05/28/1961	RETIRED

V	NO.	APT.	NAME	BORN	OCCUPATION
CHERRY ST Con't			**01030**		
U	33		GODFREY, ANGELA J	04/29/1978	ACCOUNTING SPEC
U	33		GODFREY, JUSTIN PAUL	07/25/1978	MANAGER
U	39		GAMELLI, JOAN A	10/24/1936	RETIRED
U	39		SHAYDA, ANGELINA MARIE	04/27/2002	STUDENT
U	39		SHAYDA, GABRIELLA JEAN	04/15/2005	STUDENT
R	39		SHAYDA, MICHAEL JAMES	01/27/1967	TECH SER MGR
U	39		SHAYDA, SHARON MARIE	07/05/1972	PARAPROFESSIONA
R	40		BRADY, DANIEL R	08/20/1971	SELF EMPLOYED
R	40		BRADY, NICHOLAS CONLON	11/15/2001	STUDENT
U	40		BRADY, NICOLE L	08/31/1972	NEWS PRODUCER
U	62		CURRIER, BRUCE JOHN	04/20/1966	AUTO PARTS SPCL
U	62		CURRIER, EDWARD B	09/12/1939	RETIRED
U	62		CURRIER, LORRAINE PAULIN	05/06/1942	RETIRED
U	72		BURBANK, ALISON JENNIFEF	07/02/2004	STUDENT
U	72		BURBANK, BRIAN A	07/21/1972	NETWORK ENG
U	72		BURBANK, CARRIE JEAN	01/14/1975	HOMEMAKER
D	72		BURBANK, DARLENE M	06/27/1951	RETIRED
U	72		BURBANK, ELIZABETH RC	08/02/1999	SERVER
U	72		BURBANK, HAYLEY B	07/13/1996	STUDENT
U	72		BURBANK, JULIET O	11/28/2000	STUDENT
U	72		BURBANK, NICHOLAS DANIE	01/10/2003	RETAIL
U	72		BURBANK, THOMAS R	04/07/1949	RETIED
D	73		GRINDLE, DIANE MARY	05/05/1961	NURSE
U	73		GRINDLE, KELLY ANN	11/20/1992	EXEC ASST
D	80		PATON, CHARLES ADAM	05/21/1946	ENGINEER
U	81		DUVAL, ANNETTE M	01/08/1960	DISABLED
U	81		DUVAL, GABRIELLE OLIVE	01/20/1990	ADMIN ASST
U	81		DUVAL, HENRY PAUL JR	03/09/1959	TECHNICIAN
U	88		SERRA, ERNEST R	06/21/1957	RETIRED
D	88		SERRA, PATRICIA A	06/19/1966	PREPRESS QUALIT
U	98		MARCHESE, BRIAN P	11/11/1987	CONSTRU MGR
U	98		MARCHESE, KIMBERLY MAR	11/07/1988	BCBA
D	99		PACITTI, DEBRA A	11/28/1956	DENTAL HYGIENIS
D	99		PACITTI, STEPHEN R	04/01/1953	RETIRED
U	109		GUEVIN, JOHN GUY	08/04/1969	UNKNOWN
U	114		HARDICK, MARIANNE E	03/10/1948	RETIRED
U	114		HARDICK, RONALD ANTHON	12/19/1945	RETIRED
U	123		LEBRON, LUIS ALBERTO	02/04/2003	
D	123		LEBRON RIVERA, BERNAMA	09/03/1975	
D	123		LEBRONSIERRA, BERNAMAX	11/10/2000	
CHURCH ST			**01001**		
U	6		MUZICHUK, MICHELL FLORIA	12/31/1993	STUDENT
R	6		ORIOL, ELENA	09/28/1972	LAB TECH
	6		ORLOV, ALEXANDER	07/16/1963	MACHINE OPER
U	11		BONESTEEL, GARY T	05/01/1962	TRUCK DRIVER
U	11		BONESTEEL, HELEN M	09/15/1961	HOUSE WIFE
U	12		PALIY, IGOR	03/23/1998	
R	14		AUNCHMAN, BONNIE L	04/15/1964	
R	14		SANTINELLO, ANTHONY ROE	06/02/1960	
U	19		SMITH, ELAINE	10/30/1932	RETIRED
U	24	LEF	ORTIZ, RENE JR	01/22/1997	
U	25		CAGLAR, ASIYE	04/12/1972	
	25		CAGLAR, TUGCE	07/06/1993	
	25		CAGLAR, TUGRULHAN	02/23/2003	
U	27		LUCIDO, NICOLE M	09/08/1993	
U	27		SANTINELLO, SCOTT M	05/22/1987	UNKNOWN
U	32		GUERIN, KENNETH ANDREW	07/31/1951	GARDENER
U	33		BENOIT, PATRICIA L	09/23/1950	RETIRED
R	37		MILILLO, KATIE JEAN	05/16/1968	MEDICAL ASSIST
R	37		MILILLO, KENNETH J	09/25/1967	PESTICIDE APPLI
U	40		EDDY, ARTHUR L	03/08/1977	NONE
U	40		EDDY, BRANDON MICHAEL	08/03/2004	
U	40		EDDY, STEPHANIE A	01/23/1982	NONE
D	63		GIORDANO, JOAN L	01/27/1956	RETIRED
	63		GIORDANO, ROY A	11/17/1945	RETIRED
U	63		MANFREDI, MARSHALL RALF	04/28/1975	DISABLED
CLEVELAND ST			**01030**		
	22		COOPER, JESSICA M	10/17/1996	STUDENT
	22		COOPER, MATHEW J	10/28/2004	STUDENT
D	22		COOPER, MICHELE	10/04/1971	DISABLED
	23		CRANE, DEMITRI	09/22/1995	WOOD WORKER
D	23		CRANE, SUZETTA LOUISE	09/25/1957	DISABLED
D	23		ELLSWORTH, KEITH KILBOUI	10/24/1948	RETIRED
U	23		SHELTON, MARCUS PHILLIH	02/04/1997	UNKNOWN
U	27		LOPES, DAWSON ANDREW	02/02/2000	FENCE INSTALLER
	27		LOPES, TAYLOR ELIZABETH	12/20/2005	STUDENT
U	27		MOCCIO, JOHN PHILLIP	08/20/1970	CARPENTER
U	27		MOCCIO, KERI A	01/09/1978	DISABLED
U	28		DAVIS, TERRY MARIE	07/15/1959	SALES
U	28		KRACH, THERESA MARIE	03/12/1989	CUST SER EDU
D	28		TETREAULT, BEVERLY ANN	08/27/1935	RETIRED
	28		TETREAULT, DANIEL G	09/30/1931	RETIRED
U	45		CHASE, KATHLEEN N	05/05/1960	RETIRED
U	45		CHASE, ROBERT E	05/18/1960	RETIRED
U	46		MILNE, ANNA E	05/21/1999	STUDENT
U	46		SIMPSON, IAN W	07/05/1993	QUAL.CONTROL
U	46		SIMPSON, SCOTT W	10/25/1960	ENGINEER
U	51		SKEHAN, KAREN	07/26/1957	DATA ENT CLRK
U	51		SKEHAN, PATRICK MICHAEL	11/22/1981	COOK
U	51		SKEHAN, RICHARD J	03/22/1954	RETIRED
U	54		GODERE, GERALD J	07/23/1969	SHIPPER
U	54		TICHY, MARY B	06/26/1967	PURCHASING AGNT
CLEVELAND ST Con't			**01030**		
U	54		TICHY, NICHOLAS A	05/05/1993	RETAIL
U	60		CUMMINGS, AMANDA L	02/17/1992	STUDENT
	60		CUMMINGS, KATELYN M	03/24/1995	STUDENT
U	60		LUGO, ANGEL N	12/06/1993	STUDENT
U	63		CALLAHAN, AIDAN SEAN	11/23/2003	
U	63		CALLAHAN, GLEN D	03/05/1980	CARPENTER
U	63		CALLAHAN, LISA LOVE	07/04/1982	AT HOME
D	70		SCOTT, ELLEN C	02/05/1952	RETIRED
	70		SCOTT, JOCELYN	07/11/2005	STUDENT
D	70		SCOTT, LEONARD ALLAN	08/13/1951	RETIRED
U	75		WOODBURY, SARAH GLENN	04/29/1999	MEDICAL ASST
U	83		ESTREMERA, KIMBERLY LYN	08/10/1977	DIETITIAN
U	83		ESTREMERA, MIGUEL F	03/11/1976	AIRLINE PILOT
COLEMORE ST			**01030**		
U	137		STONE, REBECCA L	07/03/1972	UNKNOWN
	149		ROY, DIANE C	07/01/1958	CAFETERIA WORKE
	149		ROY, EDWARD A	07/13/1958	CARPENTER
U	163		BRUSO, CHARLOTTE P	05/03/1962	SCHOOL VAN DRIV
R	163		BRUSO, LEONARD R III	03/17/1963	SELF EMPLOYED
D	164		KALASHIAN, CHRISTINA D	03/24/1979	SOCIAL WORKER
U	164		SIEGEL, KIMBERLY A	10/24/1970	UNKNOWN
	164		SIEGEL, MICHEAL D	06/30/2003	STUDENT
D	172		TANGUAY, MARIE A	07/14/1955	MEDICAL BILLER
D	172		UNGLAUB, CHARLES P III	04/25/1954	ACCOUNT EXEC
D	187	2	COLLETTE, PAMELA D	07/26/1989	SECRETARY
U	187		DUBUC, GERARD E SR	12/08/1937	RETIRED
U	187	2	GRABOWSKI, STEPHEN JOSI	07/02/1986	DDS
D	187		GUERTIN, ANN AUDREY	10/31/1936	RETIRED
U	187		WEBSTER, CHRISTOPHER D	08/09/2000	
R	190		NEILSEN, KATHLEEN M	08/11/1965	REALTOR
U	190		TISDELL, JOHN ROBERT	12/26/1954	RETIRED
U	195		KELLEY, LAURIE JEAN	02/05/1959	UNEMPLOYED
R	195		KELLEY, RONALD F	11/29/1957	CARPENTER
U	205		BAURLE, ANN M	12/07/1945	RETIRED
	206		SANDSTROM, DARLENE E	08/25/1951	RETIRED
R	211		BROOKS, JANE A	01/07/1954	LABORATORY MGR
U	211		BROOKS, KELLY M	06/09/1991	STUDENT
U	211		NICHOLSON, JOYCE ELLEN	02/07/1956	SKILLED LABORER
R	226		SPELLACY, JUDITH A	09/19/1941	RETIRED
U	232		DAUBITZ, RICHARD CARL	07/19/1957	QUALTY INSP
U	233		CASTONGUAY, DANIEL STEF	05/05/1981	TRUCK DRIVER
U	233		CASTONGUAY, JENNIFER M/	03/17/1978	MANAGER
U	233		CASTONGUAY, TYLER DANIE	12/14/2004	STUDENT
U	233		CROTEAU, ASHLEIGH M	01/30/1998	STUDENT
U	241		COFER, BONNIE LEE	11/05/1968	STUDENT ADVISER
U	241		COFER, CAMERON FRANCIS	05/28/2004	STUDENT
U	241		COFER, SCOTT FRANCIS	09/14/1966	WAREHOUSE MGR
U	244		VERSHON, CHRISTINE M	02/24/1952	RETIRED
R	247		LAMARI, NICHOLAS J	10/23/2000	
U	250		POULIN, IAN WILLIAM	08/11/2002	MILITARY
U	250		POULIN, KAYLA ALEXIS	10/09/2000	SALES
U	250		POULIN, KIMBERLY ANN	02/01/1972	MAILHANDLER
U	253		CRISTELLI, KATHLEEN PATR	04/20/1991	BEHAVIOR ANALYS
D	253		CRISTELLI, MARY A	07/28/1958	RN
	253		CRISTELLI, STEVEN M	07/19/1961	SALES
D	256		SANTUCCI, BRIANNA MORGA	12/16/2000	STUDENT
U	256		SANTUCCI, KAYLA MCKENZII	11/16/2004	STUDENT
D	256		SANTUCCI, SARAH ANN	09/07/1973	DESIGNER
R	256		SANTUCCI, SEAN J	03/10/1972	WELDER
D	259		DEWITT, OSEE DANN	02/20/1986	UNKNOWN
D	259		SUFFRITI, JAMIE ROSE	12/26/1983	STUDENT
U	262		DOMNENKO, ANDREY K	03/08/1954	RETIRED
U	262		DOMNENKO, NATALYA V	05/05/1960	RETIRED
R	265		LAMBERT, GARY J	08/04/1954	RETIRED
COLONY LN			**01030**		
R	7		FITZGERALD, BRIAN K	07/30/1972	ACCOUNTING DEPT
R	7		FITZGERALD, MONICA M	04/23/1973	UNKNOWN
U	16		RAHILLY, BRETT E	12/21/1997	SUPERVISOR
U	16		RAHILLY, DAYNA EVE	10/10/2003	STUDENT
D	16		RAHILLY, GWEN J	09/17/1963	PROGRAM DIRECT
R	19		BALCH, MICHAEL J	02/23/1972	SALES MGR
T	19		BALCH, MICHELLE R	08/31/1981	TEACHER
COOLEY ST			**01001**		
U	14		CREEK, ROBIN MARIE	04/10/1963	MED SUPPLY ASSI
D	19		DANIELS, MARK CHARLES	06/09/1941	RETIRED
U	22		VASQUEZ, ERIC NICHOLAS	03/09/1990	
U	25		MERESCHUK, DAVID H	05/08/1968	INSTALLER
U	25		MERESCHUK, HAILY R	07/04/2001	STUDENT
R	25		MERESCHUK, KATHLEEN AN	10/18/1967	BOOKKEEPER
R	35		LAMOUNTAIN, KATHARINE S	12/17/1958	BUS DRIVER
	35		LAMOUNTAIN, KELSEY E	03/10/1996	STUDENT
U	35		LAMOUNTAIN, KYLE H	03/10/1996	STUDENT
U	35		LAMOUNTAIN, STEVE W	09/04/1962	AUTO TECH
U	46		MURAUSKAY, NONA	08/04/1963	
R	46		MURAUSKI, MIKHAIL I	03/22/1959	HOME IMPRVMTS
U	46		MURAVSKI, YELISEI	08/20/1994	STUDENT
R	46		MURAVSKIY, VALERIYA	01/18/1989	
U	48		MURAUSKI, ARTHUR	12/26/1991	PC
R	48		MURAUSKI, ERICA	07/20/1995	UNKNOWN
U	48		MURAUSKI, YELISEI M	08/20/1994	UNKNOWN
R	49	3	ARBUZOV, KARINA MICHELLI	12/28/1994	UNKNOWN

V	NO.	APT.	NAME	BORN	OCCUPATION
	COOLEY ST Con't		**01001**		
U	49		KATALNIKOV, ALEKSEY FED	08/20/1929	
U	49		KATALNIKOVA, VERA VIKTOF	04/05/1940	
	54		ROMANOVSKAYA, NINA	05/29/1949	RETIRED
R	54		ROMANOVSKAYA, TATYANA	05/26/1974	PHLEBOTOMIST
D	57		BELLEVILLE, CARMINE J	11/08/1945	RETIRED
D	57		BELLEVILLE, SHARON A	07/23/1950	RETIRED
U	59		SZABO, ANDREW J	10/22/1952	RETIRED
D	60		CUPIDI, BEN JACK	07/20/1988	
U	60		CUPIDI, DANIEL ALEX BOMB	01/23/1996	
U	60		CUPIDI, RICHARD DENNIS	08/03/1945	
D	60		CUPIDI, ROZANN	05/04/1956	RETIRED
D	62		RUCINSKI, MARLITT ANN	07/04/1949	BOOKKEEPER
U	66		YUSENKO, OLGA	05/01/1946	
U	66		YUSENKO, STEPHEN	07/09/1941	
U	67		BULMER, MARGARET ROSE	10/15/1983	UNEMPLOYED
U	68		YUSENKO, FYODOR	06/02/1950	
D	69		MCCULLOUGH, CHERRIE LEI	05/26/1951	DISABILITY
U	71	2	FRONCHKEVICH, DANIEL	02/11/2005	STUDENT
	71	2	FRONCHKEVICH, OLEG N	07/02/1977	TRUCK DRIVER
U	71	2	FRONCHKEVICH, SVETLANA	03/09/1979	HME HLTH AID
U	72	1	CHAPMAN, CATHERINE A	02/05/1955	RETIRED
D	72	1	CHAPMAN, DAVID E	10/18/1955	RETIRED
D	78		JIMENEZ, CHRISTIAN L	12/12/1986	SALES CONS
R	78		PRINCE, PATRICIA LEE	06/30/1956	SHIPPER
U	79		PERKINS, CARL ALDEN	11/12/1975	ELECTRICIAN
	79		PERKINS, GAIL MARIE	09/07/1973	DISABLED
U	81		NASIATKA, DIANE E	11/29/1955	RETIRED
U	81		NASIATKA, LEONARD E	10/08/1953	RETIRED
D	83		MATA, JOEL	08/12/1996	
D	85		DEL VALLE, CARINA	04/10/1994	
D	85		DELVALLE, JOSHUA D	04/11/1990	UNKNOWN
D	111		MCCULLOUGH-SEGUIN, DEB	05/22/1951	RETIRED
D	111		SEGUIN, PETER N	06/07/1956	RETIRED
U	112		BRENA, MARIANA	09/14/1994	MNGR
U	112		MILLS, THOMAS	08/11/1989	FOREMAN
L	113	1ST	BENARD, NICHOLE MARIE	01/26/1983	VIRTUAL ASST
U	113	1ST	BENARD, RICHARD S	11/26/1970	PRODCTN MGR
	114		SCHMECKER, BRITTANY ANN	03/04/1985	HR GENERALIST
U	114		SCHMECKER, PETER THOMA	06/03/1989	A&P TECHNICIAN
R	119		BISHOP, ALAN E	07/07/1985	CHEF
U	119		CUNNINGHAM, KEITH WAYNI	04/09/1986	GOLF ASST
U	120		BLEAU, DAVID JEAN	01/24/1975	WAREHOUSE WKR
D	120		BLEAU, DENNIS J	10/05/1950	RETIRED
D	120		BLEAU, JUDITH A	02/05/1950	REG NURSE
D	127		CLARKE, JUDY S	02/02/1986	TEACHER
U	127		CLARKE, OMARTHAN MAURI	03/08/1985	EDUCATOR
U	128		LONCRINI, NICHOLAS LEO	01/03/2001	COLLEGE STUDENT
U	128		LONCRINI, RICHARD L	04/02/1955	RETIRED
R	129		PATTERSON, KEMP O	03/30/1964	PRINTER
	CORONET CIR		**01030**		
U	14		GRAZIANO, ERNEST S	01/05/1948	RETIRED
	14		GRAZIANO, GABRIEL E	03/03/1991	STUDENT
U	14		GRAZIANO, PATRICIA ANNE	01/03/1957	TEACHER
D	21		RULNICK, ERIN L	06/04/1978	RETAIL
U	21		RULNICK, JOEL A	07/03/1978	RETAIL
U	22		KONUNCHUK, CAROLANN A	03/13/1955	HOMEMAKER
CC	22		KONUNCHUK, JAMES J	03/31/1961	AIRCFT TECH
U	31		BEAULIEU, BRANDON G	11/07/2000	
U	31		D'AMOURS, GARY J	12/27/1962	CLERK
U	31		DAMOURS, DOREEN MARY	11/28/1970	CLERK
U	31		DAMOURS, EMERY ALBERT	10/10/2001	PILOT
U	31		RIOPELLE, MICHAEL G	09/24/1982	
R	32		BOILEAU, COREY T	05/27/1996	UNKNOWN
U	32		BOILEAU, TAYLOR COURTNE	05/10/1995	WAITSTAFF
	32		CONANT, BRIANNA R	07/28/1991	CHART COMPL
	32		CONANT, CHRISTOPHER J	10/03/1986	CASH LOGISTICS
U	40		FERRARI, EDWARD C	08/29/1957	TRUCK DRIVER
D	40		MOURA, JEAN	02/10/1955	SPED ADMIN
U	43		MADEIROS, CONSTANCE E	08/26/1945	RETIRED
U	43		MADEIROS, KENNETH G	01/01/1946	RETIRED
D	53		FARWELL, CAROLINE E	02/24/1936	RETIRED
U	69		FERRER, JULIA M	12/14/1950	PHARMACIST
U	69		WOODS, MARK E	12/21/1963	ENGINEER
	77		DENNIS, JERRY T	10/04/1948	RETIRED
U	77		DENNIS, MADELINE J	07/11/1952	RETIRED
R	87		SIBLEY, STUART B	05/02/1960	ENGINEER
L	87		WHITMAN, COLLEEN MARIE	03/03/1967	MGR
U	92		LEBEAU, TRACEY M	07/06/1981	OFFICE
U	95		JACKS, LISA A	07/16/1958	REG NURSE
U	95		JACKS, WARREN JOHN JR	08/02/1957	LAWYER
U	102		SZCZEPANEK, JESSICA L	04/01/1991	CLERK
U	107		LANDAUER, LORI	08/29/1971	RFP SPECIALIST
U	107		LANDAUER, ROBERT J	12/29/1968	PHYS. THERAPIST
D	110		PERREAULT, JACQUELINE M	07/19/1987	CNA
U	110		PERREAULT, MARY K	01/18/1959	SELF EMPLOYED
D	110		PERREAULT, RYAN MICHAEL	10/29/1985	WAREHOUSE SELEC
U	110		PERREAULT, STEPHEN J	12/24/1961	FOOD BROKER/SAL
U	119		CAULEY, LUCILIA P	11/08/1929	RETIRED
D	119		LAMSON, KATHERINE	01/11/1963	UNEMPLOYED
R	120		SWIECANSKI, DANIEL	07/07/1965	VP INFORM/PRINT
D	120		SWIECANSKI, JANINE G	10/03/1960	SR CLERK
D	130		MURPHY, DOROTHEA L	04/26/1960	MED ASST
D	130		MURPHY, WILLIAM J	01/10/1936	RETIRED
	CORONET CIR Con't		**01030**		
D	130		ROBERGE, ALYSON	07/09/1993	
U	131		SAVONIN, OLGA	09/27/1984	HOUSEWIFE
U	131		SAVONIN, VIKTOR	11/18/1987	SELF-EMPLOYED
	COTTAGE ST		**01001**		
U	18		HRYISKEVICH, STANISLAU	06/18/2002	
	18		HRYTSKEVICH, NINA	04/29/1965	MACHINE OP
	18		HRYTSKEVICH, STANISLAU	06/18/2002	STUDENT
U	18		HRYTSKEVICH, VASILI JR	04/05/1997	PVI INC
U	18		HRYTSKEVICH, VASILI	09/21/1961	DETAILING
U	23		KIRBY, HOLLY ANNE	08/05/1949	RETIRED
U	23		KIRBY, JOHN J	12/23/1947	ELECTRICIAN
U	23		MARTIN, JAMES FRANCIS	05/11/1962	UNKNOWN
U	26		BESSETTE, MARSHA JEAN	07/16/1961	DISABLED
U	27		MARTIN, FRANCIS J	06/18/1940	RETIRED
U	27		MARTIN, MARY ANN	11/22/1942	RETIRED
R	27		WARREN, ALLEN C	06/14/1963	CSTMR SRVC
	DUCLOS DR		**01030**		
U	17		CRABTREE-KELLIHER, LISA A	10/01/1973	R N
U	17		KELLIHER, ANTHONY JOSEP	12/19/2001	
U	17		KELLIHER, MARINA JANE	08/10/2003	
U	18		CHANDLER, RUTH E	01/05/1964	TEACHER
R	22		BARKER, CHARLES B	03/02/1935	RETIRED
R	22		BARKER, FRANCES E	12/24/1939	RETIRED
U	25		BIANCHI, MARIA	05/18/1957	CLINIC TRAUMA
U	28		KELLEY, EDWARD F	01/22/1936	RETIRED
D	28		KELLEY, LOUISE D	04/03/1938	RETIRED
U	33		BIANCHI, JOANNA LYNNE	09/10/1967	STUDENT
U	33		BIANCHI, LISA A	01/29/1966	CLINICAL SUPER
U	33		BIANCHI, MARJORIE A	12/23/1935	HOUSEWIFE
U	36		OSGOOD, NANCYJANE	10/07/1939	RETIRED
R	36		OSGOOD, RICHARD M	08/09/1937	RETIRED
U	41		SZYMCZYK, BRYAN JOHN	10/18/1977	ASST COURT OFFC
U	41		SZYMCZYK, CHESTER FRANI	07/27/1948	RETIRED
U	41		SZYMCZYK, JACQUELINE AN	09/21/1948	RETIRED
U	49		FERRARO, VINCENT A	08/09/1932	RETIRED
U	55		SALVA, DONALD C	05/02/1972	PHYSICIAN ASST
U	55		SALVA, MICHELLE L	07/18/1971	RN
U	55		SALVA, OLIVIA LYNN	10/09/2002	COLLEGE STUDENT
U	55		SLIECH, LINDA M	08/15/1946	RETIRED
D	63		STENTA, GAIL THERESA	08/19/1938	RETIRED
D	63		STENTA, RICHARD P	10/30/1937	RETIRED
AA	71		MAC DONALD, ANDREW PAU	12/28/1999	STUDENT
U	71		MACDONALD, PATRICK MICH	11/04/2003	STUDENT
U	71		MACDONALD, SANDRA LYNN	09/19/1968	PROGRAM MGR
	DWIGHT ST		**01001**		
U	21	13	BARRY, WILLIAM J	11/23/1957	UNKNOWN
D	21	18	BODGE, JENNIFER A	05/10/1972	UKNOWN
	21	15	CAREY, SUSAN Y	02/07/1956	RETIRED
U	21	14	CECCHETELLI, DOMENIC	11/25/1969	PARTS ASST
U	21	4	GEDNEY, ELAINE J	06/06/1966	CLERK
D	21	3	HAMEL, DEBRA L	12/05/1958	UNEMPLOYED
U	21	16	HENAULT, PETER THOMAS	11/08/1958	
U	21	2	JEROLD, DONALD JOSEPH	06/19/1950	MACHINE OPER
R	21	5	KIMBALL, AUSTIN C II	05/02/1943	RETIRED
U	21	20	STALTARE, PAUL EDWARD	07/07/1965	BUS MONITOR
U	21	19	VALOIS, MARGERY LYNNE	02/01/1968	PROD OPERATOR
U	21	17	WALKER, VIVIAN LEE	05/31/1960	DISABLED
U	21	8	WHEELER, PAUL ROY	11/26/1957	CLERK
R	21	21	WOLF, SCOTT A	12/09/1956	UNKNOWN
D	24	9	ADDISON, KODWO MENSA	07/27/1964	
U	24	37	ALICEA, ANGEL LUIS	01/12/2000	
U	24	2	ALICEA, ROSE M	04/19/1976	
U	24	32	BUFFAM, HOLLY K	04/09/1992	UNKNOWN
U	24	18	CAVANAUGH, ROBERT THON	01/28/1943	RETIRED
U	24	3	COARD, SAMANTHA E	02/07/1995	INSURANCE PRODU
U	24	25	COTTO, JUAN CARLOS	06/02/1990	MAITENENCE
D	24	10	HAYDEN, LAUREN ELIZABETI	07/11/1991	UNKNOWN
R	24	26	HELIN, ROBERT A	03/10/1940	RETIRED
D	24	15	HOWE, JOSEPH ALAN	07/01/1990	UNKNOWN
U	24	11	JORDAN, LINDA P	12/07/1948	PCA
U	24	27	KLIN, PHILIP J	01/24/1964	
U	24	31	KOPINSKY, STEPHEN J	12/06/1969	MECH OPER
D	24	38	LEARY, ELIZABETH ANNE	10/26/1965	CUST ACCT REP
D	24	4	MATHIEU, HALEY I	03/05/1994	UNKNOWN
	24	14	MURPHY, LYNN	11/23/1959	RETAIL CLERK
U	24	16	NAPOLI, PATRICK	01/06/1977	CONSTRUCTION
	24	13	OWUSU, EMMANUEL	10/18/1987	SAFETY AGNT
U	24	20	OWUSU, LYNNETTE DANSO	04/19/1985	PHARM TECH
U	24	19	PORTORREAL, ZEDDYMAR	10/22/1991	STUDENT
U	24	5	RICKER, MARGARET E	07/10/1944	
R	24	35	ROSS, JOHN E	04/04/1973	
U	24	34	RUFO, DAWN	09/11/1970	UNEMPLOYED
D	24	21	SAENZ, GENESIS	03/10/1994	STUDENT
U	24	3	SKIBA, DANIEL JOHN	04/09/1993	STUDENT
D	24	7	ST-PETER, JAMIE M	10/03/1978	THERAPIST
U	24	24	TOCHILNIKOV, NATHAN	05/14/1979	
	24	24	TOCHILNIKOV, TIFFANY F	11/02/1983	
U	24	28	VALCARCEL, MARTA	09/30/1957	
U	24	23	WINDOLOSKI, RYAN J	07/27/1992	STUDENT
R	24	11	WRIGHT, WILLIE ALBERT JR	05/17/1971	UNEMPLOYED

V	NO. APT.	NAME	BORN	OCCUPATION
ELLINGTON ST		**01001**		
D	11	MCCULLOUGH, BENJAMIN M	10/06/1936	RETIRED
D	11	MCCULLOUGH, BEVERLY A	05/11/1939	RETIRED
R	14	DAVIS, ANNA E	09/11/1973	NURSE
U	14	ESTIANDAN-INTON, RYAN AN	09/25/1997	STUDENT
U	28	VIECELLI, JACK BERNARD	07/08/1958	MACHINIST
D	32	LEDDY, BRIAN J	11/26/1958	TRUCK DRIVER
D	32	LEDDY, DALE MARIE	11/23/1956	RET MED ASST
R	32	LEDDY, MARK A	09/03/1978	HPVAC
U	40	TRUONG, KATHY THI	10/01/1974	UNKNOWN
U	46	TERPOS, MOLLY K	11/17/1980	ACCT SPLST
U	46	TERPOS, NICHOLAS A	12/08/1979	MANAGER
D	54	DUCLOS, KATHY M	10/16/1958	OFFICE MGR
U	54	DUCLOS, MARK EDWARD	04/15/1953	RETIRED
FRANCES ST		**01030**		
U	21	MARTIN, JEFFREY J	04/18/1968	FLEET SERVICE
U	24	MCCASLIN, LAURIE	10/30/1964	ADMIN ASST
GALE ST		**01030**		
U	12	OHEARN, TRACY LEE	05/13/1973	LABORER
D	14	RUSIECKI, ZYTA K	10/30/1979	
U	14	SZCZEPANSKI, ELIZABETH	03/14/1960	
U	20	ELLIS, PETER S	10/23/1983	GRAPHIC DESIGN
U	22	SANTANIELLO, ALFONSO A	09/06/1984	BUSINESS OWNER
D	22	VILLADA, ANDRES	04/29/1990	EMPLOYED
U	26	TURNER, LINDA M	05/07/1963	TEACHER
	30	CLARK, KIM J	07/03/1963	FACTORY WORKER
	30	CLARK, ROBERT S	07/13/1961	SEASONAL
U	30	CLARK, TYLER DANIEL	03/22/2001	U-HAUL
GEORGE ST		**01001**		
U	8	BARLOW, NANCY J	03/07/1962	CUSTOMER SERV
D	8	MORTON, CAROL DIANE	09/29/1936	
D	11	BLACKAK, BRIAN W	01/09/1958	RETIRED
D	11	BLACKAK, MELISSA L	01/16/1973	ADMIN ASST
	14	SHOLOPA, SERGEY	08/01/1982	
	14	SMOLAVA, TATSIANA	08/04/1982	CHILD
U	21	DAGOSTINO, JOSEPH ANTH	11/02/1991	HEALTH AIDE
D	22	PERTUSI, CHARLES JOHN	10/03/1957	UNEMPLOYED
U	27	ROSSI, JULIANNE	11/09/1967	INSURANCE
U	27	ROSSI, STEVEN R	04/10/1966	COMP ANALYST
U	30	OUIMET, DOUGLAS J	05/14/1960	TILE CONTR
U	30	OUIMET, JONATHAN D	03/15/1992	STUDENT
R	30	OUIMET, MARY E	03/08/1961	OFFICE MANAGER
GRANT ST		**01001**		
D	11	MODZELEWSKI, DONNA V	01/23/1944	RETIRED
U	11	MULL, MICHAEL JOSEPH	06/14/1984	
R	12	ROY, NICOLE LOUISE	04/07/1986	BARTENDER
R	19	COTTON, BRIAN FRANCIS	09/06/1983	MECHANIC
U	19	COTTON, SHELLEY LYNN	11/06/1977	HAIRSTYLIST
U	19	COTTON, TAYLOR M	09/08/2003	STUDENT
	19	KENNEDY, HAYDEN	08/01/2005	STUDENT
	19	KENNEDY, LOGAN	09/02/2003	STUDENT
U	19	ZUSCHLAG, GAVIN M	10/15/1998	STUDENT
U	22	MARINO, DEBORAH L	10/30/1963	INS BROKER
U	22	MARINO, JOSEPH M	08/03/1961	SUPERVISOR
	27	BAZUKIN, DMITRIY	01/01/1900	TRANSPORT SERV
U	27	BAZUKIN, OLGA I	09/10/1969	
R	27	BAZUKIN, ROMAN V	10/17/1996	
D	28	SCIROCCO, ALESSANDRO	07/16/1999	
HALL ST		**01030**		
R	12	CRAVEN, MARISSA MARIE	11/12/1985	HYGIENIST
U	12	CRAVEN, WILLIAM A	12/12/1975	CUSTODIAN
U	12	IGEL-LENZA, CALEB EDWARI	09/20/2004	STUDENT
U	16	GLOD, CHRISTOPHER S	02/09/1995	STUDENT
R	16	GLOD, SHARON MARIE	05/18/1969	PAYROLL MANAGER
R	16	GLOD, STEVEN ALBERT	11/01/1967	SHOP SUPERVISOR
	17	HUSTON, CRYSTALYN A	09/11/1980	HOMEMAKER
	17	HUSTON, JESSICA	08/10/2004	STUDENT
U	17	HUSTON, TIMOTHY JOE	10/06/1978	TRUCK DRIVER
U	22	COLLINS, JEANNE M	11/29/1956	RETIRED
U	26	DION, SHANNON MARIE	03/28/1979	COUNSELOR
U	29	ANTAYA, ALFRED J	04/01/1953	RETIRED
	29	ANTAYA, LAURIE	12/30/1956	HOMEMAKER
U	36	BONATAKIS, JASON M	04/29/1977	
D	36	BORDEAU, DANIELLE ROSE	09/25/1988	MACHINIST
U	36	BORDEAU, DIANE J	12/27/1960	PHLEBOTOMIST
	36	BORDEAU, RANDY V	05/12/1956	RETIRED
U	37	GAUDETTE, RANDY WESLEY	10/07/1985	
U	41	HUNT, ANGELINA NICHOLE	10/27/1997	STUDENT
R	41	HUNT, BRIAN E	11/13/1969	DISABLED
U	41	HUNT, JULIANNA MARIE	12/23/2004	STUDENT
R	41	HUNT, MARIA ANTOINETTE	12/17/1963	NURSE
U	41	HUNT, SOPHIA LYNN	11/18/2002	STUDENT
U	42	DE MAIO, FRANCESCO CHRI	05/14/1999	STUDENT
R	42	DEMAIO, AGOSTINO FRANK	02/24/1960	AUTO MECHANIC
U	42	DEMAIO, NICO AGOSTINO	07/09/2001	STUDENT
U	46	FAUCHER, AMANDA MARIE	08/28/2000	STUDENT
R	46	FAUCHER, TRACI	09/20/1973	INSURANCE BILLE
U	47	ENNACO, ANDREW A	05/10/1926	RETIRED
	50	MELCHER, ANDREA	11/08/1984	SOCIAL WRKR
U	50	MELCHER, MATTHEW M	09/30/1982	BUS DRIVER
U	53	HANSEN, JESSICA A	03/24/1980	FINANCE DIRECTO
HALL ST Con't		**01030**		
U	53	HANSEN, SUANNE L	02/15/1955	SUB TEACH
U	56	SOPER, KEVEN R	05/14/1970	HVY EQUIP OP
U	57	RIDER, LAURA LEEANN	03/23/1980	MEDICAL RECEP.
U	62	PALTZ, CHRISTOPHER M	05/29/1971	RETIRED
U	62	PALTZ, KAREN ELIZABETH	11/03/1970	PHYSICAL THERAP
U	65	SCHUH, MATTHEW D	05/10/1984	PARAPROF
U	70	CASEY, BRANDON M	12/11/1992	COUNTER SALES
U	70	CASEY, MIKAYLA MARIE	01/31/1996	STUDENT
U	71	OWEN, SUSAN M	01/03/1955	PAYROLL ADMIN
U	78	BIGOS, PAUL MICHAEL JR	08/28/1994	
	79	ST JEAN, NICOLE L	12/02/1979	OFFICE MGR
U	79	STJEAN, ALLEN J	04/13/1979	REPAIR SERVICE
U	79	VINCZE, LINDA J	11/05/1953	
U	82	COOPER, JACK E JR	05/19/1968	CARE WORK
U	83	HOUGHTALING, ALAN E SR	02/20/1956	
U	83	HOUGHTALING, SCOTT ANTH	02/17/1986	
U	86	VAUGHN, JULIUS	06/10/2003	
D	86	VAUGHN, MATTHEW JOE II	04/24/1998	
U	89	ROLLAND, MATTHEW JOHN	06/18/1962	POSTAL CLERK
R	93	BRINDLE, JEAN GRAHAM	10/09/1952	RETIRED
U	96	SAVAGE, ALICE AMY	03/12/1946	RETIRED
D	101	MELOCHE, ANDREA JEAN	05/13/1988	BAKERY MGR
D	101	MELOCHE, PETER J	03/18/1955	COOK
D	101	MELOCHE, RANDI YOUNG	02/16/1957	RESTAURANT MGR
HARDING ST		**01001**		
U	13	BLAKE, JESSICA JEAN	04/20/1991	AT HOME
U	13	BLAKE, KENNETH ROBERT	12/11/1988	ASST MANAGER
U	13	HEROUX, CRAIG M	05/29/1970	BUS DRVR
U	13	HEROUX, VERONICA A	07/29/1968	PERSONAL ASST
U	19	THOMPSON, MARYNA	12/20/1982	
D	24	BRADY, JODY M	08/17/1963	SCH BUS DRIVER
R	27	MALLORY, ELSIE	05/10/1960	DENTAL ASST
U	27	MALLORY, ERIN E	07/21/1992	PHYS THER ASST
R	27	MALLORY, KEVIN R	05/03/1991	PARK OF AMER
U	27	MALLORY, WAYNE A	10/05/1958	WAREHOUSE MGR
U	32	HARRIS, ISAIAH LEE	05/23/1985	DISABLED
U	32	PAOLUCCI, LORI A	04/10/1959	RETIRED
U	32	PAOLUCCI, STEVEN JAMES	02/02/1957	MAINT MAN
	35	ANDERSON, ROBERT D	04/29/1973	OFFCE MGR
	35	ANDERSON, SYDNEY D	01/29/2002	STUDENT
R	40	KENNEDY, KERRY ANN	03/13/1974	LIBRARIAN
U	40	KENNEDY, LILLIAN MALLON	05/03/2004	STUDENT
R	40	KENNEDY, MICHAEL R JR	03/20/1973	OP MGR
	43	WELLER, DONALD	10/15/1956	RETIRED
D	43	WELLER, KATHLEEN	08/04/1958	PARALEGAL
	50	GRECI, ANTHONY N	05/04/2001	STUDENT
	50	GRECI, CHRISTA L	08/21/1974	SALES
	50	GRECI, NICOLE S	01/11/1993	RETAIL SALES
U	50	KANG, SIERRA M	04/15/1992	
R	50	RUTLEDGE, JOHN WAYNE II	05/20/1988	UNKNOWN
R	50	VREELAND, GLENN A	08/26/1967	UNKNOWN
U	50	VREELAND, LISA M	01/02/1968	
	57	ZINN, JULIA V	02/29/1992	
HAYES AVE		**01030**		
U	11	MOCCIO, CATHERINE H	04/30/1943	RETIRED
U	11	MOCCIO, JAMES LOUIS	06/12/1942	RETIRED
U	24	MASON, RACHAEL	05/20/1987	SALES
L	24	WINSLOW, PETER JOHN	05/22/1987	UNKNOWN
U	35	DUCLOS, SEAN M	11/14/1981	CUSTOMER SERVIC
U	35	DUCLOS, VICTORIA D	12/04/1984	STUDENT
U	36	SCHRECK, JOHN WILLIAM	10/29/1966	DIR OF MKTING
U	46	CROUGH-O'NEAL, SANDRA J	10/24/1965	BUS DRIVER
	46	ONEAL, MAGGIE M	11/10/1999	STUDENT
U	51	BARTONE, ALISON LK	10/17/1977	EARLY INTERVENT
D	51	BARTONE, CHRISTOPHER JA	03/26/1978	FIREFIGHTER
R	58	DUBAY, HENRY L JR	06/20/1948	RETIRED
R	58	DUBAY, KATHLEEN MARIE	05/25/1951	RETIRED
D	66	COTE, DAVID R	12/08/1954	TECHNICAL ENG
U	66	FENDERSON, MICHELLE CHI	02/04/1984	OFFICE WORKER
U	66	FENDERSON, THOMAS R	09/24/1984	
U	66	WIST, GENEVIEVE MARY	09/14/1950	RETIRED
U	69	EMBRY, THERESA	08/03/1978	
	69	SCOTT, RACHEL JADA	09/13/2005	STUDENT
U	76	SPELLACY, JOHN M II	11/22/1966	VP OPERATIONS
U	76	WELLS, AIMEE M	03/26/1976	OFFICE MANAGER
U	79	BOISSONNEAULT, MARY K	10/24/1955	VP OF OPERATION
D	79	BOISSONNEAULT, ROGER A	08/28/1956	DIESEL MECH
D	88	MELLONI, EDWARD F	09/11/1932	RETIRED
HIGH ST		**01001**		
R	17B	PRESCOTT, DANIEL RICHARI	06/15/1965	UNKNOWN
R	17B	PRESCOTT, SHIRLEY J	10/27/1967	UNKNOWN
U	30	GURLEY, ANTIONETTE L	11/16/1956	DISABLED
U	31	DIAZ, KAYLEE A	01/11/2002	
U	31	HOMER, JENNIFER NICOLE	06/28/1982	STUDENT
U	33	CHELKONAS, BRUCE A	07/22/1990	UNKNOWN
U	33	CHELKONAS, HOLLY C	12/21/1965	LAB TECH
U	33	SMITH, PETER H	03/20/1977	HOME
D	43	DEMOS, MICHAEL WILLIAM	10/11/1996	
	43	DISLEY, DARIEN M	11/19/2001	STUDENT
U	43	MESICK, RONALD ANTHONY	07/18/1983	
U	43	PARENT, VICTORIA LYNN	07/10/1992	BUS MONITOR

V	NO.	APT.	NAME	BORN	OCCUPATION
HIGH ST Con't			**01001**		
D	45		MENARD, ANDREW V	07/17/1986	US ARMY
U	45		MENARD, BRIGETTE B	03/11/1991	HOMEMAKER
U	45		MENARD, LOIS ANN	06/18/1959	OFFICE MANAGER
U	45		MENARD, VINCENT J	10/05/1956	BIO-MED
R	51		LIVENTSOV, YEVGENY	11/19/1961	
D	54		LAVELLI, DANIEL A	12/24/1974	MECHANIC
D	56		BURGOS, JESMARIE	10/29/1985	UNKNOWN
D	56		LIBERATO, RICHARD	04/20/1984	UNKNOWN
	61		MARIANO, OLIVIA S	03/03/1993	GOVERNMENT
U	61		MIANZO, ANTHONY THOMAS	05/04/1993	ENGINEER
R	61		PANCHELYUGA, ALEXANDEF	03/06/1996	SOLAR INSTALL
U	61		PANCHELYUGA, ALISA	07/12/1998	ADNIN
U	67		JACOBS, THOMAS B II	12/15/1982	FORKLIFT OPERAT
U	71	14	AVELLAR, ZACHERY J	09/10/1989	UNDERWRITER
U	71	18	COPELAND, BITHYAH ISRAEI	08/30/1976	
D	71	8	DUGGAN, DAVID J	04/28/1979	YARDMAN
R	71		GOSZKOWICZ, FRANK J JR	11/28/1950	RETIRED
R	71	7	GREEN, MICHAEL A	12/10/1961	QUALITY INSPECT
D	71	10	JARVIS-TUCKEY, CAREY	06/19/1976	UNEMPLOYED
U	71	12	LIZAK, ANN M	11/12/1965	BUS DRIVER
U	71	15	ODONNELL, PATRICK L	04/12/1955	SM BUS OWNER
U	77	1	MOORE-KELLY, DION JAMES	02/23/1996	
	77	5	POLLACK, AIMEE R	12/21/1988	
	77	2	SHAY, JOHN P	06/26/1957	TRANSPORT AIDE
D	77	4	TORRES, REY ALEX	05/13/1996	
R	82		BOGNAR, STEPHEN M	05/28/1991	SALES
U	82		CUZZONE, SARAH	04/09/1994	STUDENT
U	82		DELLA GIUSTINA, TINA MARI	07/28/1974	CSP TECH.
U	84		BUSHART, BRANDON K	04/06/1996	ENGINEER
U	84		CONTOIS, MICHAEL	08/16/1994	UNKNOWN
U	84		VICAIRE, JOHN III	09/28/1995	EMPLOYED
U	101		MENDEZ, ANGELICA ISABEL	03/30/1998	
D	105		BUONICONTI, LUCY VERONI	09/01/1948	RETIRED
U	111		CANEY, RUTH VIRGINIA	10/01/1963	MAKEUP ART
	111		CANEY, VIRGINIA J	11/20/2003	STUDENT
	114		KATALINIKOV, MARK	05/12/1995	LABOR
R	114		KATALNIKOV, IGOR A	06/15/1963	CARPENTER
U	114		KATALNIKOV, MARK	05/12/1995	STUDENT
	114		KATALNIKOV, REUBEN	05/23/2005	STUDENT
R	114		KATALNIKOVA, MAGDALINA	01/20/1994	MED CODER
R	114		KATALNIKOVA, NATALYA P	03/15/1968	HOMEMAKER
U	119		MAGNI, MCKINLEY	04/07/1997	
U	119		TETREAULT, SEAN ROBERT	11/24/1993	
U	127		ARSENAULT, LAURA DENISE	07/05/1981	
U	127		BOUDREAU, ALYSHIA LEE	08/12/1988	
U	127		ERICKSON, DANIEL CRAIG JF	03/22/2005	
U	127		ERICKSON, DANIEL C	11/06/1976	
U	127	1	MERCHANT, JAZAIYA WILLIA	05/09/2002	
U	127	1	MERCHANT, JENNIFER ANNE	09/16/1984	
U	142		MUTTI, LEAH RENEE	07/18/1988	
U	142		SIKES, KENNETH W JR	01/10/1969	PAINTER
R	145		MAROTTE, JUSTINE ANN	12/14/1986	
U	146		WESCOTT, ELIZABETH N	11/06/1926	RETIRED
D	161		CLAUSON, DARA RACHEL	03/29/1985	OCC THERAP
U	161		CLAUSON, JESSE W	09/05/1986	ENGINEER
U	173		SHYSHLA, ALEXANDER	02/15/1989	DISPATCHER
R	173		SHYSHLA, VALENTINA	09/23/1993	TEACHER
U	178		BALDARELLI, SHARON M	09/08/1936	RETIRED
U	178		BALDARELLI, SHARON T	10/29/1962	DISABLED
U	185		SUDLOW, ROBIN STAHL	11/30/1956	EARLY INTERVENT
U	194		LAUZIERE, JEFFERY WILLIAM	06/25/1994	CARPENTER
U	195		ROLANDINI, JACOB PAUL	07/10/1979	FACTORY WORKER
U	195		ROLANDINI, MARK S	08/22/1954	RETIRED
U	204		SPRANDEL, MICHAEL DONAL	11/30/1967	
U	204		SPRANDEL, TYLER	04/23/1999	
D	205		NAWSKON, EDWARD	10/05/1954	RETIRED
U	205		NAWSKON, JOEL E	03/02/1990	HVAC TECH
D	210		FLORES, ALLISON ROSE	03/10/1995	
U	210		VANDERGRIFT, CORY	03/24/1991	ENGINEER
U	219		GRABOWSKI, JOANNA ROSE	10/03/1985	UNKNOWN
U	237		LONGLEY, DONNA MARIE	03/16/1956	HOUSE CLEANER
U	237		LONGLEY, RANDAL LEWIS	05/02/1955	MACHINIST
R	245		PECK, KENNETH T	10/21/1962	SALES MGR
R	245		PECK, SUSAN MARGARET	06/02/1969	HEALTHCARE MGR
R	248		AVONDO, KENNETH P JR	07/18/1949	RETIRED
D	248		AVONDO, SUSAN M	08/06/1951	RETIRED
U	255		ROBINSON, DAVID A	07/05/1968	TRUCK DRIVER
U	255		ROBINSON, NANCY M	11/19/1973	ADMIN PROJ MGR
U	262		KANE, RYAN C	11/24/1975	CONTRACTOR
D	272		KANE, MARILYN J	05/21/1942	RETIRED
U	272		KANE, TODD HAROLD	11/21/1969	EMPLOYED
HIGHLAND AVE			**01001**		
D	11		TORINO, ANTHONY B	01/26/1963	LABORER
D	14		BALBONI, KAREN L	07/19/1954	TEACHERS AIDE
D	15		ROY-GEAGAN, DENISE A	12/29/1962	RETIRED
R	16		ODELL, JONATHAN H	04/24/1974	ENGINEER
U	19		KARRASCH, STEPHANIE M	11/09/1992	MANAGER
U	24		PASCARU, GEORGE	09/19/1987	UNKNOWN
U	24		PASCARU, ROMICA	04/05/1990	UNKNOWN
U	25		LUSSIER, CHRISTOPHER N	09/18/1972	MAIL CARRIER
U	25		LUSSIER, DARREN JACOB	06/18/1999	STUDENT
U	25		LUSSIER, KATHLEEN M	05/03/1974	CNA
D	25		SPRAGUE, CAITLYN AMBER	07/01/2002	STUDENT
HIGHLAND AVE Con't			**01001**		
U	29		HADLEY, DAVID M	06/24/1980	HEAD MECHANIC
U	29		HADLEY, SHANNON C	02/03/1981	MEDICAL ASST
U	37		JOSLIN, JAMES J	03/26/1993	
R	39		WILLETT, STEPHAN J	02/15/1992	FIREFIGHTER
U	42		BARTNICKA, MALGORZATA M	06/19/1970	
U	42		BIALAS, ELZBIETA T	07/04/1949	
U	42		DEPTULA, DOMINIC DARIAN	01/25/2002	
U	42		PATTERSON, SHANNON	02/22/1972	
U	43		GAUTHIER, BRIAN	11/29/1970	DISABLED
D	43		GAUTHIER, DAPHNE A	09/04/1998	RETAIL
U	43		GAUTHIER, KRISTEN A	10/22/1969	CLERICAL/OFFICE
U	43		GAUTHIER, PATRICK BRIAN	01/09/2002	STUDENT
U	52		LANGONE, HOPE F	09/27/1964	WORKING
U	52		LANGONE, JAMES L JR	10/25/1963	EMPLOYED
U	52		LANGONE, KRISTINA MARIE	11/04/1989	
U	52		LANGONE, NICHOLAS JAY CI	12/25/1994	STUDENT
D	52		LANGONE, VICTORIALYNN L	01/28/1991	
U	52		STACKOW, ANDREW MARSH	10/16/1991	
D	53		BREAU, DARIUS J	04/04/1978	INV LEAD
D	53		FOISEY-BREAU, JOELLE L	09/23/1967	ACCTS REC
U	54		LANGONE, CECELIA A	07/26/1956	DISABLED
U	54		LANGONE, JOHN LAWRENCE	01/18/1967	DISABLED
D	58		CONDRON, KATHLEEN R	03/11/1971	US POSTAL EMP
U	59		LAPPONESE, GINA M	07/01/1965	RETAIL MANAGER
U	59		MORRIS, TIMOTHY G	12/13/1960	BUSINESS OWNER
HILLCREST ST			**01001**		
U	5		BARBERO, KIM M	03/17/1973	HUMAN SERV
U	5		CASSESSE, CHRISTOPHER M	04/21/1978	HUMAN SERVICES
	5		TORRES, DAVASTIAN	02/17/2004	STUDENT
U	15		BOCCASILE, BARRY N	12/13/1958	REAL ESTATE
U	25		DREWNOWSKI, LUCILLE N	01/26/1931	RETIRED
HOMER ST			**01030**		
CC	24		KARETA, JACLYN J	03/06/1978	UNKNOWN
U	24		KARETA, TAYLOR LYNN	04/09/1997	STUDENT
U	25		SADOWSKI, KAREN J	09/06/1965	WAREHOUSE MNGR
U	25		SADOWSKI, PETER J	03/28/1962	AGAWAM D.P.W.
U	34		PHILLIPS, CONRAD J	06/25/1936	RETIRED
U	34		PHILLIPS, HAZEL M	10/19/1941	RETIRED
U	39		HAIDEMENOS, LILLIAN ADELI	09/03/1925	HOUSEWIFE
	40		SOPET, JOSEPH D	08/18/1961	PROSTHETIC TECH
U	45		KABYSH, ELIANNA	05/10/2004	
U	49		BISSONNETTE, EDMUND J	04/07/1988	AEROSPACE TECH
U	49		BISSONNETTE, JOAN D	07/25/1952	RETIRED
U	50		GILLAN, RUTH W	02/08/1961	UNEMPLOYED
U	50		GILLAN, WILMA S	08/08/1931	RETIRED
U	56		PENA, JAVIER	01/27/1972	SOCIAL WORKER
U	56		THURLOW, KERRY SUSAN	08/27/1967	RETAIL MGMT
	65		ADAMS, JACOB WT	07/23/2001	STUDENT
	65		ADAMS, JOHNNY CURTIS	09/26/1958	TOOLMAKER
U	65		WEGIEL, THERESA D	07/15/1969	HOME HEALTH AID
U	71		KENNY, LEAH MARIE	09/16/2003	STUDENT
D	71		KENNY, LINDA J	04/05/1974	AT HOME
U	71		KENNY, PATRICK M	06/25/1972	CHEMIST
U	72		HERNANDEZ, AMANDA M	10/15/1987	CASHIER
	72		HERNANDEZ, SADRAC	02/17/1985	
U	72		PHILLIPS, JOHN W JR	07/21/1961	MACHINIST
	72		PHILLIPS, SUSAN M	05/18/1965	CUST SERV
D	85		CHIVERS, DAWN MARIE	11/16/1970	PHYSICAL THERAP
	85		CHIVERS, JAMES M	08/10/1976	PROJECT MGR
U	86		BEAUCHANE, GEORGE J	10/30/1959	SELF EMPLOYED
U	89		RUSHBY, CAROLE ANN	02/05/1936	HOUSEWIFE
U	97		BOWLER, CYNTHIA ANN	04/27/1958	RETIRED
D	97		BOWLER, THOMAS FRANCIS	03/03/1962	RETIRED
	98		BOND, NOAH R	01/10/2003	SECURITY
U	98		BOND, SUSAN D	07/17/1962	SYSTM ANLYS
U	98		BOND, WILLIAM F JR	02/11/1957	RETIRED
	106		WESTON, BENJAMIN JF	04/11/2004	STUDENT
U	106		WESTON, EILEEN MARIE	03/14/1946	DISABLED
U	106		WESTON, MICHELLE MARIE	09/26/1965	DISABLED
	120		GLINKA, CALEB S	01/01/2000	
U	120		GLINKA, GAGE MICHAEL	09/25/1994	UNEMPLOYED
R	120		GLINKA, MICHAEL J	03/16/1973	MECH TECH
	120		WETHERGTON, KHLOEE G	01/01/2000	
	120		WETHERINGTON, KYNDALLY	01/01/2000	
U	120		WETHERINGTON, SIERRA R	08/19/1995	MANAGER
U	123		BARANOV, NADEZHDA	01/21/1957	
U	123		BARANOV, VASILIY	10/11/1956	
	123		BARANOV, VICTORIA	12/23/1996	STUDENT
HORSHAM PL			**01030**		
U	16		GAUTHIER, BRADI TERESA	05/28/2005	STUDENT
U	16		GAUTHIER, ERIC J	11/10/1973	LOGISTIC MGR
R	16		GAUTHIER, KELLI A	12/11/1970	PRODUCT EDITOR
R	16		GAUTHIER, SIERRA CATHER	03/09/2002	STUDENT
U	24		MEASSICK, ANNA PATRICIA	12/31/1998	
R	32		MARASI, CHERYL M	09/30/1972	HOMEMAKER
	32		MARASI, FRANK S	07/08/2003	STUDENT
D	32		MARASI, STEVEN WILLIAM	10/07/1972	TRUCK DRIVER
R	32		MARINO, JOAN E	10/11/1961	UNKNOWN
R	32		MARINO, PETER C	10/08/1954	SALESPERSON
U	40		BOSINI, CARLIE MICHELLE	12/29/1984	TRAMA REG
U	40		BOSINI, KEVIN R	05/11/1986	DPW/AGA

V	NO.	APT.	NAME	BORN	OCCUPATION
HORSHAM PL Con't			**01030**		
U	48		DALY, BRIAN T	04/01/2002	
U	48		DALY, DIANA N	12/23/2000	STUDENT
	48		DALY, SHELLEY	11/26/1966	PARAPROF
U	56		BASS, AVERETT W	11/07/1986	SOCIAL WRKR
D	56		BASS, NATALIE	03/25/1989	RN
U	64		BOLTON, JESSICA	06/08/1987	PARALEGAL
R	76		BRUNO, MATTHEW M	12/24/1995	TECHNICIAN
U	76		BRUNO, SARA ASHLEY	10/31/1996	
	76		GILBERT, EVAN DAVID	04/21/1991	
D	84		BARRON, KAREN ANN	04/08/1974	SOCIAL WORKER
R	84		PELOQUIN, MARK F	05/14/1963	COR OFF AST DEP
R	92		MASCIOTRA, AMANDA J	06/14/1961	DONOR RELATIONS
R	92		MASCIOTRA, JOSEPH A JR	04/17/1963	EMPLOYED
HOWARD ST			**01001**		
U	12		ANDERSON, SUSAN M	10/23/1950	HOMEMAKER
U	27		POGGI, LEE J	10/31/1975	HEAVY CONST
	37		MULLEN, ALICIA N	07/16/1998	STUDENT
U	37		MULLEN, ASHLEY B	06/20/1994	RECEPTIONIST
U	37		MULLEN, JONATHAN B	03/20/1973	MACHIN INSPECTR
R	37		MULLEN, KIMBERLY R	07/02/1970	CAFETERIA WORKE
R	43		LAVIMODIERE, CHARLES J JI	01/25/1962	MECHANIC
U	43		LAVIMODIERE, TERESA ANN	03/05/1963	CLAIMS REP
D	44		WELCH, TIMOTHY R	10/23/1986	BEHAVIOR ANLY
D	48		BASS, DOUGLAS J	08/13/1957	
R	50		STEVENS, ELLIOT F	11/02/1981	SMITH & WESSON
R	50		STEVENS, WHITNEY MARIE	03/22/1985	STUDENT
U	51		MUNTEANU, GHEORGHE C	05/05/1963	UNKNOWN
	52		CARBAJAL, BLANCA I	08/22/1986	STRUC BIOL CONS
D	60		BERG, MAX STEPHEN	08/28/1978	TRUCK DRIVER
U	71		BRADLEY, BARBARA A	03/21/1941	ACCOUNTANT
U	71		BRADLEY, ELIZABETH A	08/18/1963	DISABLED
D	79		BRODERICK, DENISE	07/11/1953	RETIRED
U	80		AGOSTO, AMARA	08/12/2004	
U	80		GREALIS, AMANDA MARIE	05/28/1985	
U	80		GREALIS, RYAN D	07/06/1980	YOUTH SERV WORK
JAMES ST			**01030**		
U	7		DILIZIA, DOMINIC ANTHONY J	07/10/1969	SALES REP
U	7		DILIZIA, DOMINIC JOSEPH	10/09/1993	HANDYMAN
U	12		NOWELL, SUSAN M	05/31/1951	RETIRED
U	12		NOWELL, WILLIAM N II	12/28/1951	RETIRED
D	13		BUCHANAN, KELSEY	04/08/1994	SOCIAL WORKER
D	13		MINICUCCI-GOLD, ANDREW	07/14/1989	DIRECT CARE
U	18B		CALLENDER, AMIAS MYLES	12/02/1996	
R	21		HESTER, CHRISTINE A	10/10/1997	FACTORY
R	21		HESTER, LEONARD A	02/10/1966	N/A
R	21		HESTER, PATRICIA L	09/07/1960	N/A
U	24		DUCHARME, DANIEL	10/08/1959	SALESMAN
U	24		DUCHARME, SHARON	09/11/1957	TEACHERS ASST.
U	34		MORRIS, MARK E	09/16/1956	FREELANCE WRITE
U	34		MORRIS, MICHAEL E	11/14/1992	RETAIL WKR
U	42		MIARECKI, JAMES STANLEY	08/18/1959	WHSE MANAGER
U	42		MIARECKI, KIM MARIE	03/04/1959	TEACHERS ASSIST
D	43		SIEGLER, CYNTHIA P	02/12/1952	RETIRED
D	43		SIEGLER, STEPHEN H	03/06/1948	RETIRED
D	43		SOBCZYK, SABRINA	01/16/1988	VET TECH
U	49		SALAGORNIK, ALEKSANDR A	08/17/1982	
U	53		RUTOLA, CHRISTOPHER WIL	09/20/1984	
U	54		PROVOST, MARIE ELIZABETH	06/14/1963	EMT
R	54		PROVOST, MATTHEW S	07/14/1958	LABORER
D	55		LEFEBVRE, HANNAH E	06/13/1995	NURSE
U	55		MARTIN, RYAN CHRISTOPHE	12/04/1991	FIRFIGHTER
D	60		FANNING, ALEXIS K	11/24/1984	RECRUITER
R	60		FANNING, MURRAY B	01/09/1971	MANAGER
U	60		FANNING, REGAN MARIE	10/22/1995	STUDENT
R	60		FANNING, RILEY PATRICK	12/11/2001	
D	61		BERUBE, ANN M	04/23/1957	HOMEMAKER
D	61		BERUBE, DANIEL J	08/29/1955	RETIRED
U	61		BERUBE, DAVID PATRICK	01/05/1983	SALES REP
D	61		BERUBE, SHAWN JOSEPH	04/03/1980	EXTERMINATOR
R	76		RIGALI, JOANN C	07/15/1966	CLERICAL
CC	76		RIGALI, PETER ANTHONY	02/18/1960	SALES
D	77		LONG, JONATHAN G	01/20/1950	RETIRED
U	77		LONG, SUZANNE	12/10/1953	RETIRED
D	87		COURCHESNE, ANGELA M	12/26/1970	TEACHER
U	87		COURCHESNE, CAMERON HI	04/18/2005	STUDENT
D	87		COURCHESNE, KEVIN H	11/24/1972	TEACHER
U	87		COURCHESNE, OLIVIA PAIGE	10/10/2002	STUDENT
U	97		WEAVER, DAVID S	05/18/1969	CLERGY
R	97		WEAVER, WENDY JEAN	11/21/1968	NURSE
D	105		MORISSET, LILLIAN A	10/27/1935	RETIRED
U	124		WODELL, ALEXANDER S	03/07/1993	BANK CLERK
U	124		WODELL, EMILY	12/24/1996	STUDENT
R	124		WODELL, PATRICIA R	12/11/1959	RETIRED
U	124		WODELL, ROBERT JOSEPH	08/01/1952	RETIRED
	127		MICHALAK, CHLOE M	07/09/2004	STUDENT
U	127		MICHALAK, DAVID MICHAEL	01/21/1956	RETIRED
R	127		MICHALAK, MICHELE B	01/12/1963	REGISTERED NURS
U	127		MICHALAK, PAUL JOSEPH	11/09/2001	STUDENT
U	142		URBINATI, MICHELE J	10/08/1971	TEACHER
U	147		RUELI, BERNICE M	12/13/1954	HOUSEWIFE
U	147		RUELI, CAIUS WILLIAM	03/05/2001	MACHINE OPERATO
U	147		RUELI, FRANK A JR	04/28/1953	RETIRED

V	NO.	APT.	NAME	BORN	OCCUPATION
JAMES ST Con't			**01030**		
D	149		PFEFFER, KATHLEEN L	08/13/1955	BILLING CLERK
R	149		PFEFFER, RICK E	05/29/1958	BUILDER
U	150		PARROTTA, LINDA	08/18/1943	BOOKKEEPER
U	150		PARROTTA, PETER A	07/02/1940	SELF EMPLOYED
D	160		RACKLIFFE, CYNTHIA L	11/28/1953	RETIRED
U	160		RACKLIFFE, JAMES M	06/10/1963	COMPUTER PRGRME
	171		KELLEY, SAMANTHA LAUREN	10/04/2000	STUDENT
U	171		THIBAULT, DANIEL RAYMONI	02/22/1974	CARPENTER/CONST
U	171		THIBAULT, SUSAN JOAN	01/16/1964	RETAIL SALES
U	180		VOGEL, JEFFREY A JR	10/09/1987	STUDENT
R	180		VOGEL, LAURA A	04/17/1984	LIBRARY CLK
U	185		AGOSTO AUBAIN, TOMAS	11/04/1976	CONTROLLER
U	185		PADDOCK, JESSICA ANNE	03/18/1976	PROJECT MGR
U	202		AVERY, MARY A	09/23/1969	FINANCIAL ANALY
U	202		AVERY, PAUL E JR	11/08/1966	MECHANIC
U	214		RYAN, TERENCE KYLE	12/27/1990	
R	214		YOUNG, BETHANY G	06/22/1991	BCBA
D	222		FITZGERALD, ELAINE N	10/24/1960	PHYSICIAN
D	228		KOCHKA, EIREANN C	08/12/1977	LEGAL ADMIN
D	228		KOCHKA, JOHN BRIAN	09/14/1983	LOGISTICS SUPER
U	228		MCCORMACK WATKINS, KAT	06/03/1962	PARALEGAL
R	228		WATKINS, JOHN R	06/27/1959	IT SECURITY
U	236		DIBELLA, CARMINE EUGENE	06/07/1969	SELF EMPLOYED
U	236		DIBELLA, SUZETTE ANN	07/27/1971	SELF EMPLOYED
R	236		GILLIGAN, KAITLYNN	11/27/1990	HAIRSTYLIST
U	244		SAPELLI, ANN M	06/03/1955	AT HOME
U	251		DAUBITZ, SUSAN M	05/03/1955	RETIRED
U	251		DAUBITZ, WALTER C	12/19/1955	SELF EMPLOYED
D	252		BEGGS, CAROLYN MARIE	07/31/1947	RETIRED
R	260		BULL, LESTER M	04/24/1935	RETIRED
D	263		LOCHIATTO, TRACY LYNN	05/31/1969	CUSTOMER SERV
D	267		DECARO, FRANCO ANTONIO	11/18/1971	WAREHOUSE
	267		DECARO, FRANK	11/30/2005	STUDENT
D	267		DECARO, MARIA	01/23/1974	HAIRDRESSER
D	267		DECARO, TOMMASO CARMIN	05/03/2001	STUDENT
JESSICA PL			**01030**		
D	20		MURPHY, SUSAN A	04/29/1955	RETIRED
D	20		MURPHY, TIMOTHY J	06/14/1955	RETIRED
U	23		FRASCOTTI, ANDREW M	10/23/1984	ENGINEERING MGR
D	23		FRASCOTTI, JESSICA DR	06/08/1984	MECH ENGINEER
D	32		OCONNELL, MARY C	09/03/1955	COMPUTER TECH
U	32		SAVARIA, STEPHEN J	06/18/1956	UNKNOWN
D	35		SLINSKY, DAWN SHERIDAN	01/05/1960	OWNER
U	35		SLINSKY, EMILY MICHELLE	02/06/1997	COFFEE SHOP
U	35		SLINSKY, JOSEPH MARK	09/03/1999	WAREHOUSE
U	35		SLINSKY, MARK E	10/12/1959	POST OFFICE
	35		SLINSKY, PAUL	12/13/2001	STUDENT
D	46		LISEE, ARTHUR RAYMOND	11/16/1954	RETIRED
U	46		LISEE, JOAN	09/14/1953	RETIRED
U	51		ADAMS, ANTHONY JAMES	03/26/2000	
U	51		DEMATTEO, DAVID GEORGE	12/26/1966	RETIRED
U	51		DEMATTEO, DAWN M	12/23/1969	TEACHER
U	51		DUBE, MADISON	09/24/1998	PARAPROFESSION
U	51		DUBE, MATTHEW J	04/24/2000	BAR TENDER
KING AVE			**01001**		
U	7		IRBY, JESSICA RENEE	09/23/1981	
U	9		AVONDO, BARBARA F	06/07/1929	RETIRED
U	9		AVONDO, GARRY C	10/11/1958	SEMI RETIRED
U	12		GAUDREAU, CHRISTOPHER I	09/15/1976	HVAC
U	12		GAUDREAU, CYNTHIA MARIE	08/21/1972	
R	20		NIKULIN, KONSTANTIN	10/19/1951	UNEMPLOYED
R	20		NIKULINA, TATYANA B	10/14/1951	UNEMPLOYED
KING ST			**01001**		
U	21		KASHGAGIAN, ZACHARY TYL	03/15/1990	
R	21		LOFTUS, JOHN J JR	03/13/1954	UNEMPL
D	21	2	PERRONE, KILEY FAYE	07/20/1991	P T ASST
U	22A		CLOUGH, ANDREW AJ JR	11/04/1997	
U	22A		CLOUGH, LYLANDRA DELINA	05/26/1998	UNKNOWN
	22	A	GATES, MATTHEW	01/01/1901	IT CONSULTING
U	22C		OTTOMANIELLO, EMILY NICC	02/15/2001	STUDENT
R	22B		POTTER, CHARLES T	12/20/1953	RETIRED
D	22C		VISNEAU, AUSTIN J	02/23/1998	STUDENT
U	25		DEROSE, ANGELINA M	06/06/1998	CASHIER
D	25		DIAZ, MICHAEL JOEL	02/21/1998	AMAZON DRIVER
U	25		MINEO, JOANNA EMELIA	09/04/1995	TEACHER
U	27		TAKU, ALLA B	12/09/1985	
D	28		VINESETT, DOLORES J	10/29/1931	RETIRED
U	28		VINESETT, WILLIAM M	12/02/1989	UNEMPLOYED
U	29		TAKU, MARIYA	02/21/1956	OPERATOR
U	32		WILSON, KYLE STEVEN	03/05/1991	
R	34		HANLON, CARISSA	05/14/1991	UNKNOWN
R	35		RAUH, FRANCIS A III	11/25/1968	CARPENTER
U	35		RAUH, MARGARET L	12/15/1966	CPA
	35		RAUH, NICHOLAS	11/22/2004	CARPENTER
R	39		GOFF, HOPE P	05/10/1956	ADMIN ASST.
D	39		GOFF, ROBERT P	03/20/1966	MAIL HANDLER
R	44		KRUPA, DANIEL M	10/12/1975	
R	47		GIBERSON, MARIAH AMBER	09/10/1992	APPL SPPRT ANST
KRISTEN LN			**01001**		
U	5		KUENZI, JORDAN ALLEN	05/07/1993	
U	9		NASSIF, JEFFREY P	07/28/1950	NEWSPAPER

V	NO.	APT.	NAME	BORN	OCCUPATION
	KRISTEN LN Con't		**01001**		
U	11		MORRIS, CATHERINE M	09/18/1984	
	20		LAVRENCHUK, LUYBOV	10/06/1953	RETIRED
	20		LAVRENCHUK, OKSANA	05/22/1983	EMPLOYED
	20		LAVRENCHUK, OLESYA	07/20/1988	WORKING
	25		TANG, KIM S	01/23/1968	WAITRESS
U	25		UNG, KENNY PHONG	09/15/1992	TECHNICIAN
D	25		UNG, KEVIN PHONG	07/12/1991	MECHANIC
	25		UNG, RAYMOND	03/16/1965	MECHANIC
D	31		CANDON, SARAH M	05/14/1937	HOUSEKEEPER
U	31		CANDON, THOMAS M	11/13/1970	ELECTRICIAN
	LETENDRE AVE		**01030**		
U	11		BUSIERE, DIANE MARIE	06/07/1943	RETIRED
U	17		DUPRE, ALICIA	11/10/1972	CASHIER
R	21		SANCHEZ, RACHELL	06/11/1982	UNKNOWN
U	25		SEAVER, DIANE C	03/10/1950	RETIRED
	31		MERRIAM, JARRETT M	11/22/2001	STUDENT
R	31		MERRIAM, JASON E	12/31/1970	COMM TECH
R	31		MERRIAM, KHRISTIN ANN	09/18/1973	SALES REP
U	31		MERRIAM, MARISSA MEGHA	02/19/2003	STUDENT
U	41		BULMER, DANIEL P	07/22/1952	RETIRED
U	41		BULMER, NANCY M	10/27/1955	RETIRED
U	44		LYMAN, JEFFREY DAVID	05/01/1980	PHYSICAL THERAP
D	49		CINTRON, MARIA MICHELAK	01/23/1984	THERAPIST
U	52		LEMOINE, WILLIAM	04/19/1958	RETIRED
D	58		CARTER, KRISTEN A	06/24/1967	ANESTHESIA TECH
U	58		GRONDIN, JENNIFER L	03/05/1971	SALES
U	58		GRONDIN, ROBERT J	09/05/1971	DRIVER
U	61		CHAPMAN, CYNTHIA L	07/23/1958	RETIRED
U	61		CHAPMAN, JAMES E	02/17/1954	RETIRED
U	66		SANTANA DAVIS, ALLISON L	04/03/1982	LUNCH MONITOR
U	72		DAVIS, KATHLEEN M	10/28/1952	RETIRED
U	72		DAVIS, LAWRENCE M	05/20/1947	RETIRED
U	75		PERRY, BRYAN K	08/21/1971	RN
U	75		PERRY, PAMELA ANN	08/20/1981	REG. NURSE
R	79		FORBES, JEREMY	08/20/1999	STUDENT
R	79		FORBES, JILL K	06/14/1966	HOUSEWIFE
U	79		FORBES, WILLIAM E	08/30/1963	SALESMAN
U	80		PARROTT, ANDREA T	12/18/1948	RETIRED
U	80		PARROTT, DENNIS R	12/30/1946	RETIRED
D	88		RAYMOND, CHARLES F JR	06/06/1966	WELDER
D	88		RAYMOND, JEANNA MARIE	07/06/1974	NURSE
U	89		RUELI, GABRIELLE CHRISTIN	06/06/2005	
R	91		KOMAR, TOMASZ	10/12/1975	CPA
U	96		LIACOS, CHRISTINA A	08/07/1978	HOMEMAKER
U	96		LIACOS, JASON R	03/06/1977	SELF EMPLOYED
U	96		LIACOS, OLIVIA MARIN	02/18/2004	STUDENT
U	97		LYUBEZHANIN, ROMAN	12/03/1991	EMPLOYED
	97		LYUBEZHANIN, STEPAN	04/25/1963	EMPLOYED
U	97		LYUBEZHANINA, TATYANA	06/01/1962	EMPLOYED
U	110		DONDERO, ALYSSA MARIE	07/26/1995	STUDENT
D	110		DONDERO, DIANA L	05/29/1958	ACCOUNTING CLER
D	116		BELANGER, BOBBIJO	11/08/1988	NURSE
D	116		BELANGER, ROBERT J III	08/08/1985	SHIPPING MGR
	LEXINGTON ST		**01001**		
CC	12		DEMOS, MICHAEL JOSEPH	05/31/1960	CARPET INSTALL
D	17		ARNOLD, MEAGHAN L	06/21/1984	SERVICE ASSOC.
U	17		ARNOLD, MICHAEL J	05/14/1975	ACCT MGR
U	17		CAULEY, DEBRA LYNNE	01/08/1960	A/P SPECIAL
	23		LAPSOV, DANIIL	08/28/2005	STUDENT
	23		LAPSOV, LEONID	07/22/1996	ARMY
U	23		LAPSOV, SERGHEI	11/11/1974	MAINT
	23		LAPSOV, TIMOFEI	11/08/1999	STUDENT
U	23		LAPSOVA, INNA	07/12/1977	PCA WORKER
U	26		DRAKE, PATRICK L	03/05/1968	MACHINIST
U	26		GRAY, LAURIE A	03/25/1967	COORDINATOR
U	26		OBER, PAUL LAWRENCE	08/12/2002	STUDENT
U	41		OKEEFE, LAURENE E	04/05/1947	BEAUTICIAN
U	41		VANDERGRIFT, HARRY RICH	03/26/1946	RETIRED
	LIBERTY ST		**01030**		
R	16		ANDRUSS, FRANK J SR	03/16/1957	RETIRED
U	16		ANDRUSS, MARIE A	02/16/1934	RETIRED
R	16		ANDRUSS, STACIA A	10/19/1954	RETIRED
U	30		ALMAN, NICHOLAS B	02/19/1978	MAINTENANCE
U	30		GAGNE, COURTNEY M	02/26/1993	STUDENT
U	30		GAGNE, JENNIFER MARIE	06/22/1975	
D	39		WHITMAN, WILLIAM PATRICK	06/12/1964	MEDICAL
D	42		MAXEY, JULIE A	06/12/1969	PURCHASING AGEN
U	42		MAXEY, MORGAN CIMONE	04/17/1991	UNKNOWN
U	42		MAXEY, SYDNEY ELISE	09/19/2003	STUDENT
D	42		MAXEY, TERRY S	04/15/1961	EXECYTIVE DIREC
D	51		O'CONNELL, BRIAN G	08/21/1958	GROUNDSKEEPER
D	51		OCONNELL, LYN A	12/03/1963	CLERK
U	51		OCONNELL, MADISON	12/29/2000	STUDENT
D	51		OCONNELL, MAXWELL L	12/08/1994	STUDENT
U	52		GENDRON, KYLE A	07/01/1980	MAIL CARRIER
R	52		GENDRON, STEPHANIE G	05/12/1981	PRINCIPAL
U	57		SOLE, BERNADETTE	12/27/1968	BILLING SPRVSR
D	57		SOLE, DANIEL C	06/16/1991	STUDENT
D	57		SOLE, LIAM PATRICK	06/13/2000	STUDENT
U	57		SOLE, MIKAYLA	03/09/2002	STUDENT
R	57		SOLE, WILLIAM C	10/15/1970	PRJCT MGR
	LIBERTY ST Con't		**01030**		
U	60		BRODEUR, ASHLEY K	08/22/1983	FITNESS
U	66		ROBINSON, CORY WILLIAM	01/27/1978	GOVT EMPLOYEE
D	66		ROBINSON, JASMIN	04/05/1988	GOVT EMPLOYEE
U	71		BROWN, CHRISTOPHER	11/07/1962	DPW
D	74		BOLISKI, JEFFERY E	09/06/1974	SALES
U	74		BOLISKI, LOUDEN EARL	07/02/2001	
U	74		BOLISKI, STACY DIANE	05/14/1975	AT HOME
U	74		BOLISKI, TRINITY ELLEN	10/09/2002	
U	81		KALETIN, VLADIMIR	07/31/1971	CARPENTER
U	81		KALETINA, SVETLANA A	06/23/1974	LPN
U	82		DESPARD, CURT T	03/07/1983	SUPERVISOR
R	82		DESPARD, JILLIAN M	12/03/1983	TEACHER
U	91		DEUSO, BRANDON ALLEN	12/24/2003	
U	91		DEUSO, CHRISTOPHER JOH	01/17/1973	MECHANIC
U	104		MELNYCK, STEPHEN C JR	10/01/1947	SALES
U	109		BONAVITA, ANGELA MARIA	11/24/1964	
U	109		BONAVITA, JOHN LOUIE	07/29/1964	TECH
U	109		BONAVITA, MARIO C	06/24/1990	STUDENT
U	115		BLAIS, ROSE Y	06/15/1951	RETIRED
U	115		BLAIS, YVON G	11/17/1947	RETIRED
R	116		STEENHOFF, DEBORAH L	03/11/1952	RETIRED RN
R	129		AGOGLIATI, MICHAEL	11/22/1982	
U	129		STEBBINS, ANDREA L	05/10/1979	RESPIRATORY THE
U	132		KNIGHT, KURTIS PHILP	07/06/1985	FOOD SERVICE
U	132		RAINVILLE, HEATHER FRANC	09/07/1989	FOOD SERVICE
U	135		BELDEN, CORINNE S	11/03/1940	RETIRED
R	141		CHAMPIGNY, EDWARD R	05/03/1945	ARTIST
R	141		CHAMPIGNY, KRISTINE A	02/02/1954	
U	148		SANTILLO, JAMES JOHN	05/17/1955	RETIRED
U	148		WHITE, ROSEMARY	03/24/1953	DISABLED
U	150		ALIBOZEK, FRANCIS C	01/09/1941	RETIRED
U	150		ALIBOZEK, VIRGINIA M	01/21/1946	RETIRED
D	155		SANTANIELLO, CLAIRE MAR	12/02/1991	LAWYER
R	155		SANTANIELLO, DOMINIC E	09/03/1992	ENGINEER
	MAPLE ST		**01001**		
U	4		KLEIN, TERESA MARIE	02/18/1967	
R	13		GERMANO, ROBERT F	04/01/1955	BARBER
U	17		STONE, JOHN M	10/03/1963	LEADMAN
U	20		PARR, DEBRA A	03/15/1960	NURSE
U	31	2	CRUZ, JACQUELINE AMBER	01/15/1997	EMT
D	31	1	REED, DAVID	04/28/1992	EMPLOYED
D	31	1	REED, SHAMA	01/08/1992	EMPLOYED
U	31	2	RIOPELLE, TIANA M	06/26/1998	STUDENT
U	51	21	BASSETT, GREGORY A	05/23/1956	DISABLED
U	51	31	BITTNER, JEANNETTE E	01/06/1956	HOUSEKEEPER
D	51	17	BUSHEY-PILON, CHARLENE I	08/15/1957	UNEMPLOYED
D	51	24	COLON, BIENVENIDA	05/30/1949	RETIRED
D	51	27	CROLLE, PETER A	11/13/1950	DISABLE
R	51	14	DORE, DEBRA A	03/14/1962	DISABLED
U	51	18	FITZPATRICK, ROBERT T JR	04/10/1960	DISABLED
R	51	2	GERBER, HELEN L	01/21/1934	RETIRED
U	51	12	GILES, CHARLES C	07/25/1969	FACTORY
U	51	6	GREENIA, ALFREDA ANN	09/05/1963	
U	51	15	HOLMES, RICHARD ROBERT	12/27/1945	RETIRED
U	51	28	LAFLEUR, JOHN E	01/26/1925	RETIRED
D	51	4	LAMONTAGNE, JOYCE M	09/23/1941	RETIRED
U	51	8	NORTHWOOD, KEITH R	05/09/1953	RETIRED
U	51	11	PINNEY, MANDI A	06/11/2001	STUDENT
U	51		RAMIREZ, JOSE MANUEL	10/20/1987	
U	51	10	ROOT, JEREMY S	07/12/1979	UNEMPLOYED
D	51	5	SCHINDLER, MARIAN	02/27/1939	RETIRED
D	51	21	SINAY-BASSETT, DARLENE M	01/02/1958	UNEMPLOYED
D	51	29	THOMPSON, RAYMOND C JR	12/03/1940	RETIRED
U	51	29	THOMPSON, SHANE R	08/30/1994	STUDENT
R	51	35	TOWNE, JENNIFER RITA	11/13/1971	UNEMPLOYED
D	51	33	URQUIAGA, NORMA A	09/21/1934	RETIRED
D	51	19	WOOLRIDGE, JERRY A	09/24/1955	
U	51	23	ZAWISZA, BARBARA JEAN	02/13/1946	
R	62		SCHIVLEY, CHARLES PARKE	01/11/1931	
R	62		SCHIVLEY, FLORENCE ELEA	11/23/1932	
R	67		AVERSA, KAREN M	07/22/1974	EDUCATOR
U	67		AVERSA, ROBERT A JR	06/01/1968	SELF EMPLOYED
	70		GOCMEZ, CIGDEM	03/29/1989	
U	70		GOCMEZ, KEMAL	01/01/1977	COOK
U	72		CAPPAS, GERALDO	07/21/1993	
D	74		STROM, RALPH H JR	10/05/1967	SPRINKLER FITTE
U	77		CHAMBERLIN, TODD JEFFRE	07/06/1974	HEAVY EQUIP OP
U	78		SECRET, FRANK IV	01/17/1993	
U	78		SIMONS, JULI LENORA	02/04/1993	
	81		BISHOP, ALFRED S	08/01/1957	COMPOUNDER
	81		BISHOP, GEORGINA B	05/09/1944	NURSE AID
R	91		SHUNAMAN, BRIAN K	11/03/1968	RTE SLS REP
U	91		SHUNAMAN, DAWN CAROL	03/27/1965	WREHSE
	97		DULYEPOV, ANDRIY	12/19/1991	TILE INSTALLER
	97		DULYEPOV, NATALIA	10/28/1991	AT HOME
U	98		BISSON, ALEXANDER JAMES	12/23/2000	STUDENT
U	98		BISSON, BRANDI MARIE	09/11/2002	STUDENT
	98		BISSON, EMALEE F	06/02/2004	STUDENT
	98		ST LOUIS, DARRON E	03/20/1980	EMPLOYED
U	98		ST LOUIS, KELLY ANNE	07/31/1981	WORKING
U	99		SHOVGAN, VENIAMIN SERGE	06/07/1996	
U	99		SHOVGAN, VICTORIA D	04/25/2001	
U	107		MURRAY, ELLEN GRACE	09/28/1989	

V	NO.	APT.	NAME	BORN	OCCUPATION
	MAPLE ST Con't		**01001**		
U	107		MURRAY, TAVIS MICHAEL	11/15/1985	SECURITY
U	117		FENN, EVAN T	08/21/1996	
U	117		FLAHIVE, BRIANNA LYNN	06/23/1996	
U	117		GALARZA, DANIEL	04/06/1976	
U	118		GONZALEZ, PAMELA B	05/11/1977	OFFICE
U	119		LAPIK, SERGEY VLADIMIROV	07/18/1977	UNKNOWN
U	119		LAPIK, YULIA PAVLOVNA	06/29/1984	LPN
U	127		BUYNICKI, GARY EDWARD	07/01/1959	NEW ENG.TEL/TEL
U	127		BUYNICKI, JACLYN L	05/06/1981	
U	127		BUYNICKI, RYAN M	02/02/1983	
U	127		BUYNICKI, SHARON R	04/03/1960	HOUSEWIFE
R	128		MOSIYCHUK, GEORGE	05/28/1958	SSI
R	128		MOSIYCHUK, TANYA	07/07/1960	SSI
U	138		GOVONI, EDMUND W JR	12/22/1938	RETIRED
U	138		GOVONI, VIVIAN A	11/11/1943	RETIRED
U	140		SLATTERY, ASHLEY E	10/24/1983	CASHIER
U	140		SLATTERY, FRED ROLAND III	12/10/1979	P.C.A.
U	141		NORRIS, ERIC J	12/19/1950	RETIRED
U	141		NORRIS, KATHRYN G	03/15/1951	RETIRED
U	144		ROTIN, ANNA	03/29/1984	
	144		ROTIN, VASILY	06/03/1986	IT
	145		BABINOV, YVACHESLAV A	02/19/1980	TINTER
U	145		PHOMMACHANH, ZHENXIAN	12/28/1978	
U	147		SANTANIELLO, LUANNE	10/29/1959	UNEMPLOYED
U	147		SANTANIELLO, PARIDE	05/28/1955	RETIRED
U	149		COOMEY, MONICA JULIA	09/03/1997	
U	150		FLANAGAN, JOHN	03/21/1972	WORKING
R	150		LETELLIER, CHRISTINA M	10/16/1969	POSTAL
U	150		LETELLIER, WALTER T	01/10/1940	RETIRED
D	158		AVERSA, CARMEN A III	08/11/1990	INVESTMENT CONS
U	158		PARNCUTT, SHANNON LEE	11/19/1991	CASHIER
U	158		SELLINGER-AVERSA, MARY I	04/14/1953	RETAIL SALES SU
U	175		LEIN, KATHLEEN ETSON	04/30/1994	TEACHER
U	175		LEIN, MATTHEW RICHARD	05/15/1991	ASST VB COACH
D	177		KIPSANG, HELLEN J	09/09/1980	RN
D	200		HAFFLER, DENIS J	01/20/1957	BUILD MAINT
	200		SCHMAELZLE, DOROTHY M	02/18/1950	ASSOCIATE
U	208		DEZIELLE, JONATHAN W	10/28/1980	LASER OPERATOR
U	217		RAMOS, HECTOR LUIS JR	09/18/2002	
U	226		CIAK, DANIEL J JR	10/02/1946	RETIRED
U	226		PRESTON, JOHN W	01/29/1958	PROPERTY MGR
U	227		MORISSETTE, KATHLEEN A	11/16/1961	LEGAL ASST
D	234		GRIMALDI, ELIZABETH M	04/21/1932	SALES
	235		INGRAHAM, ANTHONY L	05/06/1985	DISABLED
	235		KEARNEY, KIMBERLY	10/04/0974	HOUSEWIFE
U	235		SAYRE, JESSICA ANNE	04/12/1978	
	235		SPEAR, EMILY ESTELLE	10/28/2002	
U	235		SPEAR, JOSHUA FORREST	12/26/1979	LUMBER
U	235		SPEAR, RAYMOND VERNE	01/20/1942	RETIRED
U	238	4	ASENCIO CRUZ, LUIS STEVE	12/26/1979	
D	238	5	BRANDOW, CHAD LEIGH	11/30/1972	PLUMBER
U	238	2	BREWSTER, JOSEPH WESLE	08/26/1980	
U	238	2	BREWSTER, SALLY-LYNNE C	08/25/1986	
U	238	4	CINTRON, EMILIO	07/01/1998	
U	238	5	COSTELLO, TUCKER JAMES	12/04/2001	SECURITY
U	238	6	CRUZ SANCHEZ, FRANCISC	09/17/1967	DISABLED
U	238		DAVIAU, DAVID A JR	11/14/1979	UNKNOWN
D	238	6	DOBBINS, NAJAE	07/18/1999	
U	238	4	DOMINGUEZ, JASSER EMAN	01/26/2000	
U	238	4	DOMINGUEZ, MEDLIN CRIST	03/17/2004	
U	238	3	DORAN, ELIZABETH F	04/06/1999	
U	238	3	FIGUEROA, AMANDA JOSEPI	04/15/1994	COLLECTIONS MGR
U	238	3	FIGUEROA, JOELISH	06/14/1994	DROP CREW TECH
U	238	6	GARCIA, AMY MARIE	10/02/1999	
U	238	A-3	GIORDANO, JOHN PATRICK	03/22/1990	EMPLOYED
D	238	F-4	IBRAHIM, LORI ANN	07/02/1973	DISABILITY
CC	238	5	IRVING, SHAQUAN	04/23/1998	UNKNOWN
U	238	3	JONES, DAVID LEE	07/25/1984	
U	238	3	JONES, SHARON LEE	05/21/1975	
U	238	1	KARAARSLAN, IREM	04/19/2001	
D	238	2	KULOBA, DERRICK WAFULA	06/21/1995	NURSE
U	238	1	LAFLECHE, MICHAEL E	12/11/1991	MACHINE OPER
Q	238	B-3	LANIER, QUEEN E	11/11/1976	EMPLOYED
U	238	6	MARQUEZ-RIOS, LUIS R	11/02/1992	UNKNOWN
	238	F-4	NUTTING, JON C	04/07/1968	UNEMPLOYED
U	238	A-6	PREFONTAINE, LISA M	08/20/1977	MEDICAL ASST.
U	238	1	RANDALL, ASHLEY KATHLEE	02/14/1997	
D	238	4	RIVERA, NITZAIRIS	06/21/1996	
U	238	6	RIVERA, QUETCY	06/06/1969	DISABLED
U	238	4	RIVERA, SANDRA IVETTE	10/03/1976	UNKNOWN
D	238	A-4	RIVERA-MELENDEZ, SANDR	10/03/1976	
U	238	6	SANTIAGO, HECTOR L	04/02/1974	
U	238	2	VERA CRUZ, BRUNILDA	01/14/1991	
D	238	E-6	WALDRON, ALEXANDER LEE	05/27/1982	
U	238	6	WHITNEY, EMMALINE HELEN	11/15/2004	
U	238	A-6	WHITNEY, RICHARD M	11/13/1975	UNKNOWN
U	242		RACETTE, ANDREW JAMES	04/03/1995	PLUMBER
U	242		RACETTE, JAMI D	07/25/1967	CAFETERIA MGR
U	242		WOLF, CHELSEA	11/05/1996	
D	243		CROWLEY, JAMES C	02/29/1980	RESTAURANT MGR
U	243		CROWLEY, JESSICA L	10/05/1976	ADMIN ASST
U	243		CROWLEY, SANDRA M	10/25/1954	OFFICE MGR

V	NO.	APT.	NAME	BORN	OCCUPATION
	MAYNARD ST		**01030**		
U	12		REAGAN, ASHLEY SHEA	12/31/2001	STUDENT
U	12		REAGAN, LISA	03/17/1966	HOMEMAKER
U	12		REAGAN, MICHAEL J	01/06/1955	RETIRED
D	15		GOYETTE, ROSEMARIE L	11/26/1958	ACCOUNTANT
CC	27		DIPINTO, JAMES DAVID	06/07/1989	INVENTORY SPECI
U	27		DIPINTO, SARA M	11/14/1987	SUPERVISOR
U	28		SCHNEPP, CHERYL L	06/17/1959	DENTAL HYGIENIS
R	28		SCHNEPP, THOMAS EDWARI	03/06/1959	PRINCIPAL
R	36		BACKUS, KIMBERLY	02/28/1978	
U	36		TISDELL, JUSTIN D	04/29/1982	STUDENT
U	37		MARTIN, KAITLYN M	04/13/1997	STUDENT
D	37		MARTIN, TAMMY LYNN	04/09/1972	CLIENT SERV MGR
	44		MEZZETTI, DAVID P	05/20/1955	PT RUNNER CARS
U	49		KRAUS, LINDA A	07/28/1952	RETIRED
	52		FERRENDINO, GERALD	04/16/1964	
D	52		FERRENDINO, KATHLEEN J	03/25/1941	HOME
U	59		GIGUERE, REBECCA LYNN	03/02/1993	CINEMA GEN MNG
U	60		GILROY, THOMAS E JR	01/20/1953	ELECTRICIAN
U	68		ROGERSON, LYNNE A	12/14/1966	COMM CUST SERV
U	68		ROGERSON, MARK K	10/19/1969	SELF EMPLOYED
U	76		ODEA, SANDRA A	09/23/1949	HAIR DRESSER
D	85		DESILETS, PAMELA M	09/26/1946	RETIRED
	85		DESILETS, ROBERT A	02/22/1945	RETIRED
U	91		GREEN, MELISSA M	06/10/1978	CASHIER
U	91		SONDRUP, JOHN LANCE JR	06/17/1978	DELIVERY DRIVER
U	101		CIOLLARO, JENNIFER L	11/14/1980	UNDERWRITER
U	113		PARENT, MICHAEL R	02/21/1964	ELECTRICAL ENG
U	113		PARENT, ROGER MICHAEL	07/04/2003	STUDENT
D	113		PARENT, THOMAS MICHAEL	10/22/2000	STUDENT
R	168		OLSON, MERLE B	06/19/1930	RETIRED
U	169		BONAVITA, GERALDINE FRAI	04/27/1939	RETIRED
U	169		BONAVITA, MICHAEL RICHAF	11/16/1931	RETIRED
U	178		TORTORIELLO, DENISE JOAN	07/12/1960	
R	178		TORTORIELLO, JOHN MARK	04/09/1993	LABORER
R	178		TORTORIELLO, MARK S	05/24/1959	TRUCK DRIVER
U	179		BISHOP, MONIQUE MARIE	11/08/1969	PROP MGR
U	179		BISHOP, ROBERT WILLIAM	06/12/1971	AT HOME
U	184		STRONG, DONALD JAMES	04/11/1941	RETIRED
U	184		STRONG, ELVIRA DOLORES	08/25/1940	SCH CAFETERIA
D	185		PISANO, ELIZABETH ANN	03/29/1938	RETIRED
U	190		GALLUZZO, VANESSA M	04/28/1980	PARAPROFESSIONA
R	190		MURRAY, ETHAN P	07/29/1979	AUTOMOTIVE MECH
R	191		DONNELLAN, WILLIAM AUSTI	01/04/1948	RETIRED
U	191		THORNTON, PRISCILLA J	10/06/1951	HEALTH RES TECH
U	198		COCHRAN, DINAMARIE	05/30/1972	
U	198		NICKERSON, DONNA M	04/29/1948	HOMEMAKER
U	198		NICKERSON, DOUGLAS R	01/24/1950	CONSTR ENGINE
U	199		JURASZ, CRAIG A	02/03/1973	UNKNOWN
U	199		JURASZ, HEIDI J	09/01/1976	UNKNOWN
U	206		WORD, PHILLIP PATRICK	06/05/1979	LASER WELDER
U	206		WORD, TRACY MARIE	09/03/1981	PTA
U	207		CIAK, ELIZABETH JEAN	01/09/1978	SOCIAL WORKER
U	207		CIAK, GEOFFREY P	09/06/1979	ELECTRICIAN
U	214		D'ANGELO, AMY L	06/03/1970	TEACHER
R	214		D'ANGELO, DANIEL J	07/05/1966	NONPROF MGMNT
R	214		DANGELO, ROBERT NATHAN	06/09/2002	STUDENT
U	214		WEBER, CYNTHIA ANN	10/26/1947	HOMEMAKER
U	215		CIAK, GREGORY P	02/12/1952	RETIRED
D	215		CIAK, JACLYN M	05/15/1964	RETIRED
U	220		CURTIN, JOHN EDWARD	04/12/1961	UNKNOWN
U	227		CIAK, CAROL J	08/01/1962	SERVICE WKR
U	227		CIAK, SCOTT D	07/20/1973	MECHANIC
R	228		KOZIOL, ELIZABETH A	08/16/1967	FRAUD ANALYST
R	228		KOZIOL, GREGORY J	07/18/1992	LABORER
R	228		KOZIOL, JEFFREY	02/12/1960	ENGRAV MGR
	228		MARTIN, ALAN D	06/25/1964	RETIRED
R	228		MARTIN, CYNTHIA DORIS	07/02/1939	RETIRED
U	238		NASIATKA, CALEB JOHN	10/29/2002	STUDENT
R	238		NASIATKA, DONNA L	09/15/1963	HOUSEWIFE
R	238		NASIATKA, RACHAEL	11/12/1992	SELF EMPLOYED
R	238		NASIATKA, THOMAS P	08/15/1960	COMP SYST MGR
U	239		CHICOINE, BRIAN PAUL	05/29/1973	
U	239		SACCO, WENDI LYNN	03/20/1971	SEC OFFICER
D	245		GUSEINOVA, RIMMA	02/08/1994	STUDENT
U	245		HUSEINAU, RUVIM	06/06/1992	STUDENT
U	245		HUSEINAU, SAMADZIYA UMU	06/20/1964	
U	245		HUSEINAVA, HANNA P	06/27/1969	
U	248		LEWIS, KATHERINE J	09/24/1996	STUDENT
U	256		BLANCHARD, JOHN F	12/11/1941	RETIRED
U	256		BLANCHARD, SANDRA M	08/16/1939	RETIRED
CC	257		MCBRIDE, LISA A	11/03/1966	MED SUPPORT
U	257		MCBRIDE, MATTHEW A	08/06/1964	OPERATIONS SUP
U	257		MCBRIDE, SABRINA	06/05/2003	STUDENT
R	263		GIBBINGS, MARK	03/13/1962	TRAINING SPECIA
R	264		STAWASZ, PHILIP STEPHEN	02/17/1957	QUAL LAB TEC
U	269		CUSSON, PHYLLIS M	06/19/1936	HOUSEWIFE
U	279		KAFLIK, CHRISTOPHER	07/15/1983	SYS ENGINEER
U	279		KAFLIK, LAURA ELLYN	01/25/1983	SR. DIG STRATEG
	MCGRATH TER		**01001**		
U	6		BREWIN, HARRY PETER MC	09/25/1941	
U	6		BREWIN, LYNETTE RUTH	11/14/1951	
U	6		SHEGOGUE, MICHAEL A	06/19/1970	UNEMPLOYED

V	NO.	APT.	NAME	BORN	OCCUPATION
MCKINLEY ST			**01030**		
U	29		SIMMONS, STEPHANIE L	05/06/1979	ASSOCIATE
U	29		VIRELLA, STEPHEN ANTHON	10/14/1978	EXCAVATOR OP
U	42		LEAL, KATHLEEN S	12/22/1944	RETIRED
	42		LEAL, RICHARD WAYNE	11/08/1944	RETIRED
U	45		COLBATH, TRACIE ANN	05/26/1970	
U	45		SALVAS, STEVEN MICHAEL	11/11/1966	APPLIANCE TECH
U	54		BUONICONTI, PAMELA ETHE	12/08/1945	RETIRED
U	54		MAZZEI, FAWN ELIZABETH	09/15/1968	MANAGER
U	61		SPERLONGA, GAGE NICHOL	11/26/2004	CHILD
U	61		WARREN, BRANDI A	04/11/1976	RN
U	61		WARREN, CHARLES W	01/27/1971	FIREFIGHTER
U	66		PLOURDE, CATHERINE	05/15/1957	SALES ASSOCIATE
U	66		PLOURDE, GEORGE JOSEPH	05/29/1959	RETIRED
MOORE ST			**01001**		
R	4		HARPIN, DANIEL JOSEPH	09/14/1971	MASS DOT
U	4		HARPIN, MELISSA	10/17/1978	NURSE
D	12		SANTANELLO, JAMIE A	06/06/1961	FOSTER PARENT
D	12		SANTANELLO, MICHAEL A	08/23/1961	FACILITIES MAIN
D	23		LAVALLEY, EDWARD ALFRED	04/12/1958	TRUCK DRIVER
R	24		POLEK, CHRISTOPHER	12/01/1983	ENGINEER
U	24		RUGE, MARINA	04/07/1988	RESPIRATORY THE
R	28		RETZLER, JAMES D	09/21/1998	
	30		KINCHAK, DAVID	06/27/1998	STUDENT
	30		KINCHAK, ELLA	09/02/2003	STUDENT
	30		KINCHAK, LEONID	09/14/1976	
U	30		ROOT, ALLISON S	07/05/1997	STUDENT
U	30		ROOT, THYRA M	07/29/1995	PCB DESIGNER
U	35		ROSSI, CHARLES A III	11/10/1969	
U	38		SONSINI, JOSEPH L II	10/13/1980	CLERK
U	38		SONSINI, ROBERT J	07/02/1945	RETIRED
	40		SRINIVASAN, CHANDRA	01/08/1938	HOUSEWIFE
	40		SRINIVASAN, SRISATHYAPRI	12/15/1980	SOFTWARE ENGR
	46		VENNE, KEVIN R	01/23/2003	STUDENT
U	46		VENNE, MARCEL C	06/30/1969	PERS. ASST.
U	48		MATTSON, LINDA SUSAN	07/05/1948	RESEPTIONIST
Q	54		NEDEOGLO, NELYA	05/29/1993	
	56		KOBYLIANSKA, LUIDMYLA D	11/26/1981	
U	56		KOBYLIANSKA, OLEKSANDR	02/04/2001	
U	56		KOBYLIANSKYI, OLEKSANDR	09/13/1972	
U	74		NEWSOME, JOANNE M	08/09/1979	WAITRESS
U	74		NEWSOME, JOHN W	08/20/1977	MACHINE OP
U	74		NEWSOME, SARAH GRACE	01/11/2000	STUDENT
	74		NEWSOME, SHANNON	12/01/2005	STUDENT
U	82		VEIGHEY, SCOTT E	06/18/1974	
U	96		CROOKS, ROBERT J	06/16/1964	MACHINIST
U	96		CROOKS, RONALD JOSEPH	04/08/1969	
R	96		PHELPS, LAWRENCE S	10/04/1935	RETIRED
U	97		COOPER, ANN M	11/04/1960	UNEMPLOYED
R	97		COOPER, DONALD R	08/03/1959	HUMAN RESOURCES
D	97		COOPER, HANNAH A	07/16/1997	SHIFT LEAD
U	99		DAVIS, JENNA M	05/25/1984	CASHIER
R	99		OUELLETTE, JOSHUA P	02/01/1984	UNKNOWN
R	100		TRAVER, GARY E	01/29/1964	TRUCK DRIVER
R	100		TRAVER, TRACI L	03/11/1965	HOUSEWIFE
U	104		HODGE, KARLEY C	11/22/1996	R N
	106	2	STODDARD, CHRISTIAN	08/09/1964	MECHANIC
	110		QUINONES, AIDEN	07/24/2003	STUDENT
	110		QUINONES, JOEL	08/10/1980	LOGISTICS
	110		QUINONES, JOEL A	04/15/2000	STUDENT
	110		QUINONES, NICHOLAS	12/14/2001	STUDENT
	110		QUINONES, OMAYRA	02/10/1976	UNEMPLOYED
U	118		CAVANAUGH, WILLIAM M JR	12/22/1977	UNKNOWN
U	118		LAMB, TARA A	04/02/1979	UNKNOWN
U	125		STODDARD, CHRISTIAN G	07/08/1993	
U	125		STODDARD, QUINNE D	10/20/1999	STUDENT
U	125		VEIGHEY, CASSANDRA A	07/19/1997	
U	127		SANDERS, KEVIN CHARLES	09/05/1990	UNKNOWN
D	127		THIES, EMILY J	01/29/1994	UNKNOWN
D	131		GROSSBERG, SUSAN IDA	10/10/1959	
U	135		ARNOLD, BRENDAN DAVID	09/25/2000	
U	135		ARNOLD, DAVID M	09/08/1968	SALES
U	135		BENOIT, ANNE E	11/11/1972	HUMAN SERVICES
	135		BENOIT, CHRISTOPHER	07/05/1995	DISABLED
U	135		BENOIT, KAITLYN ELIZABETH	03/02/2001	RETAIL SALES
	135		BENOIT, KELSEY JORDAN	05/14/1993	FOOD SERVICE
U	137		GUZMAN, NINA M	06/17/1990	
D	137		HUERTAS, JOSE M	01/10/1993	STUDENT
MULBERRY ST			**01001**		
D	11		CAPPONCELLI, BARBARA J	08/03/1933	RETIRED
U	12		SALINARDI, SUSAN ANN	05/29/1949	RETIRED
U	12		SALINARDI, WILLIAM JAMES	02/21/1942	RETIRED
D	13		CAPPONCELLI, BARRY MICH	02/16/1958	CARPENTER
D	13		CAPPONCELLI, TINA ANN	06/04/1950	DISABLED
U	17		RUGGERI, HEATHER A	12/13/1978	ADMIN
U	18		GOODALE, CAITLIN JOANNE	11/16/2000	STUDENT
R	21		GILBERT, JEFFERY A	07/08/1981	USAF
U	22		ZABOROWSKI, CHARITY HOF	08/06/1997	NURSE
U	22		ZABOROWSKI, SHAWN MICH	04/16/1992	PEST CONTROL TE
	27		PARK, RILEY	12/05/2005	STUDENT
U	27		RODRIGUEZ, DEBORAH LYN	08/14/1970	CLAIM CONSULTAN
U	27		RODRIGUEZ, HIRAM JR	04/11/1973	PARAMEDIC

V	NO.	APT.	NAME	BORN	OCCUPATION
NORMAN TER			**01030**		
U	15		SAVARD, EUGENE	12/08/1954	RETIRED
U	19		KATOK, ANDREW GEORGE	11/16/1972	OFFICE MANAGER
U	19		KATOK, HANNA ANDREYEVN	05/30/1996	RETAIL
U	23		ABRAMS, CIARA M	04/07/1994	ADMIN ASST.
U	23		LABELLE, MICHAEL E	08/08/1961	TRUCK DRIVER
U	23		SAULNIER-LABELLE, DAWN M	03/28/1962	US POSTAL SERV
U	26		KAUPPILA, KEITH ALLAN	08/28/1962	SEMI RETIRED
D	26		LANGLEY, STEPHANIE	11/09/1973	SECRETARY
D	31		BARBER, CHERYL J	09/05/1956	RETIRED
D	31		BARBER, GREGORY VINCEN	05/23/1956	RETIRED
D	33	67	ALLEN, KATHLEEN M	12/14/1949	
U	33	92	ANDERSON, AMANDA C	07/28/1986	
U	33	93	ARMENT, CAROL	03/27/1964	OFFICE MNGR
	33	93	ARMENT, MICHAEL J	04/03/1964	DISABLED
U	33	51	ARMSTRONG, ROLAND LEE	11/26/1948	DISABLED
U	33	46	BARROWS, DANIELLE MADIS	10/21/1994	
A	33		BARROWS, JACOB GREGOR	05/27/1991	SOLAR INSTALLER
D	33	57	BERRY, ROSE	01/01/1941	RETIRED
R	33	118	BOIVIN, NORMAN	05/08/1958	UNKNOWN
U	33	81	BONZEK, NOVA J	12/02/1973	COMPUTER TECH
	33	110	BOUCHER, JEFFREY JOHN	06/02/2004	STUDENT
U	33	110	BOUCHER, JOHNNY D	11/29/1972	CARPENTER
U	33	11	BOURDON, KENNETH JAMES	05/18/1998	
U	33		BRADFORD, IVAN D	07/12/1980	
U	33	117	BROWN, ELIJAH JAYW	02/15/2000	
U	33	55	BRUNELL, CHARLES E	11/16/1965	MATERIAL HANDLE
U	33	42	BUSHIOR-CHARETTE, JANET	12/21/1972	
U	33	88	CHAPMAN, BRANDON LEVI	06/13/2003	
D	33	86	CLAROS, JENNIFER NATALIA	07/17/2000	STUDENT
U	33	52	COLON, ROEMELLO MICKEY	10/25/1995	
U	33	22	CRUTE, JOHN D	02/26/1983	DISABLED
U	33	113	DAVIS, KELVIN L	06/05/1960	
R	33	95	DAVIS, NATHANIEL III	04/10/1996	
U	33	75	DEFALCO, JOHN A	04/07/1960	FENCE BUILDER
D	33	98	DEPERGOLA, VINCENZO A	07/29/1990	STUDENT
U	33	79	DESMARAIS, DYLAN MONTG	07/19/1975	STUDENT
R	33	104	DUBAY, ROBERT MICHAEL	05/02/1991	ENROLLMENT SPEC
U	33	11	EAK, ANNALISE M	07/19/1996	UNKNOWN
U	33	64	EGER, SAMUEL C	08/24/1991	COOK CREW TRAIN
CC	33	97	FARWELL, ADAM CHARLES	01/15/1988	
U	33	72	GILKES, CHRISTOPHER	08/25/1959	CHAEUFFER
U	33	109	GONZALEZ RIVERA, MARIAN	05/14/1981	
U	33	40	GOTAY, KAYLA M	08/01/1992	UNKNOWN
U	33	16	GREENBAUM, JEFFREY ABR	04/12/1991	PROCESS ENG
U	33	81	GUYETTE, DAN R	05/10/1971	UNKNOWN
D	33	38	HANSON, LESLEY FAY	01/01/1958	RETIRED
U	33	95	HARPER, JASMIN	04/26/1996	
U	33	82	HARRISON, AARON MICHAEL	01/20/1986	
D	33	82	HARRISON, PRESTON H	03/16/1958	
D	33	90	HENRY, DANIELLE REDELL	04/11/1987	CNA
U	33	90	HENRY-WILLIAMS, MALAKI D	03/05/2004	
U	33	25	HOSANG, DARIEN CHRISTOF	07/02/1968	UTILITIES
U	33	111	HOYT, JONATHAN PAUL	10/16/1997	STUDENT
U	33	49	JENDZA, RICHARD P	05/11/1954	RETIRED
	33	20	JOCQUELIM, SCOTT	03/04/1964	
U	33	66	KIBBE, JULIE A	08/11/1970	
U	33	77	KWARCIANY, MICHAEL	04/25/1983	NONE
D	33	84	LACROIX, JANET ANN	11/17/1959	AT HOME
U	33	54	LAMBERTY, TASHA M	04/19/1996	
U	33	73	LANGFORD, MARTIN	09/04/1969	COLLEGE PROF
R	33	73	LANGFORD, MAX	04/29/1998	STUDENT
U	33	73	LANGFORD, ZOE MARIE	03/04/2005	
U	33	4	LEVERE, ALEXIS ROSE	07/23/1998	CUST SRVC REP
U	33		LEVINS, HOLLY	12/16/1965	DELI TECH
U	33	68	LIBIAN, MARK A	05/18/1963	MACH OP
U	33	5	LOPEZ RODRIGUEZ, IRIA LIZ	01/09/1993	
U	33	95	MALDONADO, KARENA C	03/26/1994	STUDENT
U	33		MARSHALL, MICHAEL J JR	03/02/1995	
U	33	92	MASSEY, JOHN DANIEL	02/28/1985	UNKNOWN
U	33	78	MAYNARD, KENNETH J JR	09/16/1955	MAIL CARRIER
U	33	45	MCCAUSLAND, DONALD BRU	11/13/1936	RETIRED
U	33	56	MCKAY, JUDITH M	09/08/1936	RETIRED
D	33	83	MCLAURIN, KEVEN	04/10/1993	
R	33	89	MCSWAIN, SUSAN J	12/21/1956	SCH LUNCH DEPT
U	33	36	MESICK, THOMAS D	01/16/1981	STUDENT
D	33	20	MITCHELL, WILLIAM FARREL	02/05/1991	
U	33	121	MONGEAU, ANGELA	10/29/1978	UNKNOWN
U	33	41	MORRIS, ALEXANDRA YVONI	01/09/1997	STUDENT
U	33	111	MULLIGAN, ANNALYSSA	10/17/1999	
	33	110	NADEAU, CHANTAL FRANCE	10/30/1973	HAIRDRESSER
U	33	23	NAI, CELESTE ANN	04/30/1979	AT HOME
U	33	71	NORFLEET, JERMAINE LAMA	10/01/2003	
U	33	71	NORFLEET, JERMAINE L	12/30/1974	
D	33	43	NOVOTNEY, VIRGINIA S	12/21/1959	UNEMPLOYED
U	33	98	OLIVER, HEATHER FRANCINI	04/15/1999	
U	33	35	ORMSBY, BASIL N	07/22/1967	DISABLED
U	33	63	PADILLA-RIVERA, VICTOR M	07/29/1988	
D	33	99	PAGAN, MARILYN	01/06/1979	
U	33	10	PEREIRA, BRIANNA E	08/21/1995	STUDENT
D	33	7	PEREZ, TERESA	08/01/1969	DISABLED
U	33	21	PHILBRICK, KARA	10/27/1973	
D	33	48	RASCHI, ANGELO TOMASSO	06/12/1961	DRVR
U	33	29	RICE, KENNETH R	03/10/1945	RETIRED

V	NO.	APT.	NAME	BORN	OCCUPATION
NORMAN TER Con't 01030					
U	33	41	RODRIGUEZ, ANGEL JOSEPH	01/10/1989	
U	33	47	RONDEAU, DANIELLE	04/03/1993	STUDENT
D	33	116	SANTIAGO, STEPHANIE MAR	10/18/1990	
U	33	70	SHEA, MATTHEW H	03/06/1985	
D	33	67	SHERMAN, KIMBERLY ANN	11/04/1983	UNKNOWN
D	33	47	SHEVOCK, MARY-ELIZABETH	03/18/1979	DISABLED
U	33	47	SHEVOCK, MARYELIZABET	03/18/1979	UNKNOWN
U	33	62	SMITH-RIPPEON, SHAUN	08/24/1981	IT TECH
U	33	8	SPAGNOLO, SUSAN B	04/11/1945	RN
U	33	24	SPENCER, FATIMA S	03/28/1974	UNKNOWN
U	33	87	SPENCER, PAZAZZ SHALAY	10/19/2000	
R	33	65	SPENCER, SHELLIE LEROY II	09/30/1975	GRAPHICS
U	33	63	STEGER, MARY	03/16/1994	STUDENT
D	33	51	THOMPSON, ERIC H	06/04/1973	RETAIL
D	33	96	TORRE, REGINA MARIA	04/08/1964	
D	33	18	VANALLER, IAN A	06/09/1990	STUDENT
U	33	115	WAITE, SARAH REED	12/23/1988	FOOD SERVICE
U	33	120	WARD, SPENSER ALTON	09/25/1988	UNKNOWN
U	33	102	WEGRZYN, STEVEN G	04/25/1976	UNKNOWN
U	33	64	WEITKUNAT, DAWN M	08/17/1962	NONE
U	33	64	WEITKUNAT, OTTO K JR	05/29/1961	
D	33	56	WHITE, KAREN D	03/02/1967	UNKNOWN
U	33	6	WILLIAMS, KELLY	04/08/1969	
U	33	51	WILSON, KEYONA	11/27/1995	
U	33	65	WINSTEAD, RONALD	02/12/1971	
D	33	61	WINTERS, TARA	05/24/1972	CLERK
U	34		CROSS, JASON R	02/23/1977	
U	34		CROSS, TARA LYNN	08/09/1977	UNKNOWN
R	39		MALONI, ALISON L	06/28/1976	MKTNG/PUB REL
U	42		RADU, MIRIAM	01/27/1976	
U	47		FORGUES, ROBERTA LOIS	05/03/1961	DISABLED
R	47		SCHINDLER, WILLIAM M JR	07/06/1961	FOREMAN
U	55		HUTCHINSON, DONALD CHA	05/15/1955	RETIRED
	55		HUTCHINSON, DONNA M	02/13/1953	HOMEMAKER
D	58		GAWRON, MARYANN	01/11/1943	RETIRED
U	58		GAWRON, RICHARD THOMAS	06/20/1966	MECHANIC
U	63		DEREVYANCHUK, PAVEL V	05/28/1989	UNKNOWN
	63		SUPRUNCHUK, GEORGYY	02/29/1956	CONTRACTOR
	63		SUPRUNCHUK, MARIA	10/06/1955	HOME
U	66		NACEWICZ, ROBERT L	10/21/1950	RETIRED
NORMAN TER EXT 01030					
U	19		KATOK, OLGA	03/18/1975	MSKNG TECH
U	24		NAYLOR, ELIJAH LORENZO J	02/06/2004	
U	24		NAYLOR, ELIJAH L	06/01/1983	TEACHER
D	24		NAYLOR, JASMINE	02/07/1985	EXECUTIVE
NORTH ST 01001					
D	42		BUTEAU, DENISE R	09/08/1966	RECEPTIONIST
D	42		BUTEAU, ROBERT F	11/02/1967	CHEF
U	42		BUTEAU, SAMANTHA R	07/29/2001	
U	44		MOSHKIVSKIY, IGOR	01/02/1989	
U	44		MOSHKIVSKIY, OLESYA	10/25/1989	
U	49	1	CHANDLER, CRAIG WILLIAM	06/09/1971	WAREHOUSE
U	49	5	HERNANDEZ, ACEN DANIEL	06/01/2000	
U	49	2	NASCIMBENI, MICHAEL P	12/11/1980	
U	49	6	RENNELL, JEFFREY R	02/06/1981	IT SUPPORT
U	49	8	STRYCHARZ, SAMANTHA MA	02/20/1990	CNA
D	52		DANA, BRIE SUZANNE FRAN	02/25/1979	SALES MGR
R	52		GIURLEO, CHRISTOPHER J	09/23/1986	MARKETING REP
U	67		WIDMER, CAREY J	09/01/1976	TEACHER
U	67		WIDMER, KENDRICK R	06/29/1972	DELIVERY DRIVER
R	73		MELNICHUK, IRYNA	05/30/1972	
R	73		MELNICHUK, VLADIMIR	09/20/1972	
D	78		DAVIS, ROBERT M JR	08/23/1951	
U	81		GODDARD, JOHN HOWARD	08/18/1947	RETIRED
U	81		GODDARD, NANCY BEATRIC	07/01/1949	RETIRED
U	89		GOULD, LAURENCE A	11/20/1948	MANAGER
R	90		MCCANNON, NORMAN J JR	08/20/1951	DISABLED
CC	103		DUPRE, DEAN RONALD	03/20/1958	RETIRED
CC	103		DUPRE, DONNA M	03/18/1959	SS DISABILITY
U	103		ROSS, TERRY W	03/25/1990	
U	103		ROY, JOSEPH G III	11/14/1952	RETIRED
	104		NOONEY, CADEN A	11/09/2005	STUDENT
U	104		NOONEY, DOUGLAS R	03/31/1980	TRUCK DRVR
	104		NOONEY, ELISE M	07/09/2004	STUDENT
U	104		NOONEY, KYLIE ELISABETH	08/06/2003	STUDENT
R	104		NOONEY, MELISSA DIANNE	03/31/1980	AT HOME
U	111		RUGGERI, DAVID J	09/24/1971	KITCHENWORK
U	111		RUGGERI, JOYCE E	04/01/1946	RETIRED
U	112		LUSIGNAN, NORMAN R JR	11/16/1965	UTILTY WRKR
D	112		LUSIGNAN, SUSAN JEAN	06/10/1967	REC ASST
U	119		DIDUK, EVAN	09/21/1999	STUDENT
U	119		ORSUCCI, JOLECE M	12/25/1968	OFFICE MGR
U	124		ASTA-FERRERO, PATRICK R	10/29/1943	RETIRED
D	124		ASTAFERRERO, KAREN A	06/27/1951	RETIRED
D	124		PICARD, JEREMY E	10/26/1975	MASTER LOCKSMIT
D	124		PICARD, LISSA A	11/30/1983	SPEC ED ADMIN
U	127		WINER, MARA RENEE	03/22/2000	TEACHER
D	127		WINER, MARC S	09/04/1973	FACILITIES MGR
D	127		WINER, MICHAEL ALLAN	08/31/2003	CNC MACHINIST
D	127		WINER, MICHELLE E	10/06/1972	TRAINING CONSUL
U	132		SALAMON, VICTORIA A	03/20/1968	DISABLED
U	135		ATTANASIO, DOMINICK A	06/05/1943	RETIRED

V	NO.	APT.	NAME	BORN	OCCUPATION
NORTH ST Con't 01001					
U	135		HAWKINS, CYNTHIA EVELYN	03/01/2000	
U	135		KIRK, MICHAEL C	03/14/1983	UNKNOWN
U	135		ROY, WILFRED F	11/17/1958	LABORER
R	143		CONSOLINI, DALE JAMES	12/14/2002	STUDENT
U	143		CONSOLINI, KRISTY B	08/08/1968	BANK SPCLST
	143		CONSOLINI, SOPHIA M	08/10/2005	STUDENT
R	148		MERCADANTE, DINO R	03/15/1957	RETIRED
U	148		MERCADANTE, MARY E	12/29/1961	RETIRED
D	154		DOWD, PATRICIA A	03/17/1958	LIBRARY ASST.
U	154		MASLAK, JAMES MICHAEL	05/06/1960	SIGN MAKER
U	172		CASTONGUAY, CHRISTIAN M	07/11/2001	
U	172		CASTONGUAY, MARK F	01/31/1972	
R	172		CASTONGUAY, RYAN M	12/17/1993	STUDENT
	176		FIELD, EDWARD MICHAEL	12/20/1955	
U	184		KEATING, LINDA A	03/07/1952	BARTENDER
NORTH ST 01030					
	185		LOCKE, RACHEL L	08/20/1984	BARTENDER
U	196		BOTTONI, JENNIFER MARIE	10/06/1981	
U	196		BOTTONI, JON WILLIAM JR	03/17/1992	
U	196		DICASTRO, GINA MARIE	02/23/2001	
U	199		DION, JOANNE ELSIE	02/02/1971	UNKNOWN
U	199		DION, JOHN V	02/17/1963	COR OFF
U	199		DION, MEADOW ALISE	05/20/2002	
U	204		DIAZ, HERIC DAVID	10/14/1985	UNKNOWN
U	204		PEREZ, ZANORIS	03/03/1988	
U	209		GODET, STEPHEN E	10/08/1952	STORE OWNER
U	214		LAURIE, SHANNON KELLIE	02/22/2003	UNEMPLOYED
U	214		LAURIE, TINA LEE	09/30/1969	HOMEMAKER
	214		OCONNOR, JOHN J	07/10/1938	RETIRED
	214		OCONNOR, ROGER A	10/06/1965	WRHSE WRKR
	214		OCONNOR, SUE C	02/08/1944	RETIRED
U	214		OCONNOR, TIMOTHY J	05/13/1971	PARTS DRIVER
U	219		LUKE, JADEN K	02/25/2000	STUDENT
U	219		LUKE, JARON	11/02/2002	STUDENT
U	219		LUKE, JONATHAN TODD	12/10/1975	ENGINEER
U	219		LUKE, KRISTIE ROSA-ANNA	01/24/1977	
U	224		EAGAN MUTTI, COLLEEN J	01/03/1966	PARTIALLY DISAB
L	224		MUTTI, GARY D	09/18/1964	SELF EMPLOYED
	229		LUKE, JACOB	10/30/1998	
U	229		LUKE, JERI ANN	02/20/1948	RETIRED
U	234		PISANO, DEBORAH ANN	07/14/1963	REG.NURSE
U	234		PISANO, DONALD J	05/04/1960	RETIRED
R	242		HORTON, ALAN J	09/06/1960	INS.APPRAISER
U	242		HORTON, KELLY SUE	07/02/1987	ADMIN
U	242		HORTON, SUSAN M	07/19/1963	BOOKKEEPER
	245		TRAN, TOUNG THI	04/25/1962	
R	245		TRAN, UYEN THI NGOC	01/16/1981	
	245		VU, AMY N	10/31/2005	STUDENT
R	245		VU, TUYEN DINH	10/01/1970	UNKNOWN
U	254		MANNING, MARY CLAIRE	03/20/1982	PRINCIPAL
U	261		GEISS, ANTHONY JOHN	03/15/1988	UNKNOWN
U	261		GEISS, KATHRYN	02/12/1989	PT
U	266		KUDLIC, ROSANNE	08/30/1958	GRAPHIC ARTIST
U	266		KUDLIC, TIFFANY A	01/03/1988	HOSPITALITY MGM
D	269		BENOIT, AMANDA ROSE	04/29/1997	STUDENT
D	280		GRANT, MELISSA BETH	10/09/1984	CONTRCT RVIEW
U	280		GRANT, ROBERT CARTER	12/09/1971	PROD MGR
U	288		BENNETT, TIFFANY ELIZABE	07/02/1982	DENTAL ASST
D	288		JEAN, ELEANOR MARY	09/30/1953	RETIRED
R	288		JEAN, RONALD G	05/29/1952	RETIRED
	289		KRATOCHVIL, TRACEY A	11/20/1962	BUS DRIVER
U	300		RYBNIKOV, ANDREY	02/15/1973	
U	300		RYBNIKOV, DIANA	01/04/2002	
U	300		RYBNIKOV, TATYANA	12/12/1980	
U	305		LAWRENCE, CLAIRE T	07/13/1953	RETIRED
U	305		RICHARDSON, ROSEMARY C	12/17/1943	RETIRED
D	309		FULLER, WILSON C JR	03/07/1988	UNKNOWN
U	309		VANOOSTVEEN, PATRICIA M	12/03/1984	UNKNOWN
U	311		FULLER, JENNIFER G	04/01/1968	
U	311		FULLER, WILSON C	12/10/1960	SELF EMPLOYED
U	315		COMFORTE, ANTHONY JR	05/11/1938	RETIRED
	316		LIVELY, HOPE ANNETTE	04/12/1998	RN/STUDENT
U	316		SUAREZ, ANGEL NOEL	09/30/1997	RN
U	320		GAYNOR, BRIANNA ASHLEY	04/13/2000	STUDENT
R	320		GAYNOR, MELEEN A	11/07/1970	TOWN EMPLOYEE
U	320		GAYNOR, TIMOTHY PAUL	07/16/1964	DISABLED
U	325		GOUDREAU, TIMOTHY D	06/09/2001	STUDENT
R	325		SANDERSON, MARAYA E	03/01/1980	HOME MAKER
D	325		SANDERSON, RICHARD HUN	07/06/1955	MUSEUM CURATOR
U	330		GOYETTE, BARBARA A	09/14/1942	RETIRED
U	338		MCINTIRE, JONATHAN LOUIS	01/26/1983	CLERICAL
	338		MCINTIRE, LEAH C	02/11/1989	SUPERVISOR
U	346		BIRK, CHERYL A	10/10/1956	CNA
D	348		BREUNINGER, KATHLEEN AN	10/22/1949	RETIRED
	353		GIORDANO, FREDERICK JOH	02/04/1953	N/A
U	353		GIORDANO, JUDE P	11/15/1996	STUDENT
U	353		GIORDANO, RICK	01/18/1995	STUDENT
U	353		GIORDANO, SANTINO MCCAI	01/29/2001	STUDENT
U	353		MCCANEY-GIORDANO, HEAT	01/28/1968	
D	361		AUSSANT, CHRISTINE L	02/17/1948	RETIRED
U	362		BOIDO, JOHN DANIEL	12/20/1952	PT TAXIDERMIST
U	362		BOIDO, WENDY L	10/01/1953	RETIRED
U	368		MARZANO, MARYANN	01/07/1956	HAIRDRESSER

V	NO.	APT.	NAME	BORN	OCCUPATION
	NORTH ST Con't		**01030**		
U	368		NIHILL, RONALD THOMAS	05/08/1956	SHIPPER
U	377		MICKEY, CHARLES W	10/11/1961	CAR SALES CONSU
U	377		MICKEY, NATHANIEL D	11/27/1996	CUST SERV REP
U	377		WILSON-MICKEY, KAREN E	10/23/1963	DEVELOP SPECIAL
U	378		VERSHON, BETTY	08/15/1958	RETIRED
R	378		VERSHON, PAUL	07/24/1957	RETIRED
D	387		DECKER, DEBORAH A	03/24/1951	UNKNOWN
	387		LEWIS, DEBORAH A	12/01/1957	RN
D	390		DUSSAULT, BENJAMIN JAME	04/17/1996	SR CUST SER REP
U	390		DUSSAULT, THOMAS J	01/24/1965	ENGENEERING TEC
D	400		PONE, NICOLE M	01/17/1980	
U	400		TARDIFF, DENNIS P	08/29/1980	
U	401		CHMURA, KAREN M	01/11/1952	RETIRED
U	401		CHMURA, RICHARD STANLE	07/29/1950	RETIRED
U	409		CASE, KAYLA HENSON	04/08/2003	CASHIER
U	409		CASE, KRISTINE M	08/04/1958	CAFETERIA WRK
U	409		CASE, RONALD STEVEN	09/30/1953	RETIRED
R	413		TOBIAS, ALLISON E	10/04/1994	PARALEGAL
R	413		TOBIAS, JEFFREY MICHAEL	08/03/1995	
U	413		WELTLICH, VICTORIA	09/15/1993	NURSE
R	427		BERNARD, NANCY ELIZABET	02/11/1950	RETIRED
R	437		DI AUGUSTINO, ROBERT A	06/28/1954	RETIRED
U	437		DIAUGUSTINO, CAROL ANNE	01/19/1954	LIBRARY ASST.
U	465		FORD, ALANA D	07/23/1998	STUDENT
D	465		FORD, LEIGH D	10/01/1955	PHYSICIAN
U	469		PIRRO, MARTHA MIRIAM	01/29/1943	RETIRED
U	479		RIVERS, DANIEL R	02/09/1955	ANTIQUE DEALER
U	479		RIVERS, NANCY E	05/23/1955	ANTIQUE DEALER
	491		MCELLIGOTT, BETHANY	02/15/1995	BAKER
	491		MCELLIGOTT, BRANDON M	02/05/1992	DAIRY MANAGER
U	492		PARO, KYLE ALEXANDER	01/12/1993	
R	492		STEEVES, VICTORIA LYNN	03/05/1994	SOLAR
U	496		URBINATI, TERESA A	04/22/1951	RETIRED
U	497		ALLEN, RAHEEM ASAAD	06/06/1980	THERP CLINICIAN
U	497		THOMPSONALLEN, SHERIKA	04/27/1981	TEACHER
U	500		TERRILL, DAWN R	08/28/1958	VET TECH
U	505		DUBUC, DONNA M	04/03/1960	HOUSEWIFE
R	505		DUBUC, GERARD E	07/13/1960	LABORER
R	522		ANDREWS, JEREMEY M	04/16/1977	MATERIALS MGR
U	522		ANDREWS, MARYANN M	07/15/1975	SURGICAL SCHEDU
D	522		ANDREWS, NATALIE PAIGE	06/12/2001	STUDENT
U	522		OLIVER, STEPHANIE ANN	01/23/1993	
U	527		AWAD, AYSHA Y	01/31/2000	
U	527		AWAD, OMAR YEHYA	05/25/1998	OWNER
U	527		SAIED-TALEB, AMANI	10/05/1975	OWNER
U	532		BRYDEN, DANIEL PATRICK	06/05/1969	CABLE INSTALL
D	532		BRYDEN, DAWN E	03/16/1968	COLLEGE COUNSEL
U	534		DONATINI, CHERYL M	09/21/1943	HOUSEWIFE
D	534		DONATINI, DANIEL	04/29/1943	RETIRED
	536		FLOOD, JAMES E V	07/28/2005	STUDENT
U	536		FLOOD, JAMES EDWARD IV	12/14/1978	IT
D	536		FLOOD, SARAH CATHERINE	03/13/1982	DIRECTOR
	OAK HILL AVE		**01001**		
U	14		CAVALLO, ELAINE M	09/04/1954	RETIRED
U	14		CAVALLO, JAMES E	10/01/1946	RETIRED
U	17		JILES, TIMOTHY M	02/28/1988	UNKNOWN
U	23		CLEVELAND, JESSICA K	01/26/1982	LABORER
U	23		SETTEMBRO, ALBERT C	09/25/1953	IT ADMIN
R	23		SETTEMBRO, SCOTT ADAM	10/17/1986	MACHINIST
U	24		ELLIS, MEAGHAN S	07/10/1982	TEACHER
U	30		NUNEZ, ASBEL SR	07/31/1945	RETIRED
U	30		NUNEZ, IVETTE	08/30/1957	HOMEMAKER
U	31		BONFITTO, CHOUMMALY	10/16/1976	HOUSEWIFE
R	31		BONFITTO, DAVID W	11/17/1971	MAILMAN
	31		NGONALY, DALA	08/01/1950	RETIRED
U	36		NOSIKOV, FEDOR A	02/03/1972	MECHANIC
U	36		NOSIKOVA, TANYA F	07/12/1999	STUDENT
U	36		NOSIKOVA, VERA	07/02/1979	HOUSEWIFE
U	45		RITCHIE, ERICA L	12/17/1980	PARALEGAL
U	45		RITCHIE, MICHAEL DAVID	07/18/1977	UNKNOWN
D	50		SETTEMBRO, CAROLE J	09/11/1946	RETIRED
U	53		ADAMCHEK, EDWARD	12/29/1956	PROFESSIONAL
U	58		POIRIER, ANDREA KATELYN	04/20/1988	WEB MKT SPLST
U	58		POIRIER, MATTHEW W	02/16/1989	CHEMIST
U	61		MURRAY, ANN M	02/27/1977	PHARMACIST
U	61		MURRAY, JONATHAN BLAINE	09/14/2001	STUDENT
U	61		MURRAY, MICHAEL R	03/22/1969	RETIRED
U	66		AYOTTE, ROSE M	08/22/1947	RETIRED
U	69		WAGONER, DANIELLE ANNE	11/08/1984	HOMEMAKER
	69		WAGONER, IAN MATTHEW	08/24/1978	US ARMY
U	72		KING, BRIAN L	10/06/1975	UNKNOWN
U	72		KING, HOLLY E	10/15/1980	HOMEMAKER
U	77		HARNISH, GLENN M	02/08/1962	ACCOUNTANT
U	77		HARNISH, LISA ANN	08/29/1966	LEAD OPERATOR
U	78		SHERRY, EMILIO JOSEPH	09/05/1952	
D	78		SHERRY, PATRICIA A	07/29/1955	RETIRED
U	83		BATES, HEATHER LOUISE	08/28/1986	ARTIST
U	83		BATES, MICHAEL D	10/24/1983	TECHNICIAN
R	84		SCHNEIDER, GARY W	03/07/1948	RETIRED
U	84		SCHNEIDER, NANCY F	03/31/1950	RETIRED
R	87		BOVAT, BRIAN E	10/23/1962	RETIRED
	87		MURPHY, KIMBERLY E	09/03/1959	HOME MAKER
U	91		GREGOR, LUCY	12/24/1951	RETIRED

V	NO.	APT.	NAME	BORN	OCCUPATION
	OAK HILL AVE Con't		**01001**		
U	91		GREGOR, ROBERT G	01/13/1944	RETIRED
R	92		CORDIS, JOHN F	04/17/1980	EMPOWER
U	92		CORDIS, KERRY LYNN	11/21/1981	SR PROG DIR
R	100		HOGAN, DANIELLE N	05/19/1986	RN
U	100		LANDERS, PATRICK MICHAEL	07/10/1985	STATE GOV'T EMP
U	112		DIMINO, MARY E	07/04/1950	ACCT.ADMIN
	OAK LN		**01030**		
U	20		RICHARD, BRANDON ALLAN	09/14/1992	CONSTRUCTION
U	20		RICHARD, JENNY	06/26/1994	
D	21		MANNING, HELEN L	12/17/1948	RETIRED
U	32		LUND, ERICA	04/17/1988	OCC THERAP
U	32		LUND, KEVIN JON	05/16/1988	AUTO APPRAISER
D	37		ROBERTS, HEATHER	08/03/1983	ACCOUNTANT
U	40		BEREZENKO, VERONICA A	09/11/1992	SFTWRE ENGINEER
U	40		HAZELWOOD, SAMUEL J	12/29/1989	
D	40		MONTAGNA, JENNIFER L	09/03/1987	PARAPROFESSIONA
D	46		TSAMPIS, GEORGIA L	08/15/1939	RETIRED
D	46		TSOUNIS, LOUIS J	02/07/1973	BOX OFFICE SALE
U	47		ANTICO, JULIE ANN	11/10/1964	PRINCIPAL CLERK
U	47		OLSON, ALICE R	02/08/1938	RETIRED
U	47		OLSON, GLENN T	09/06/1969	TEACHER
R	58		GRAVELINE, AMANDA LEE	03/16/1986	ULTRASOUND TECH
A	58		GRAVELINE, THOMAS	10/17/1982	TRUCK DRIVER
U	58		SANZO, ANTHONY JAMES	04/14/2004	STUDENT
U	59		RIEL, ALAN D	09/30/1966	TRUCK DRIVER
U	59		RIEL, JACQUELINE L	03/19/1968	HOMEMAKER
U	64		THEBODO, ALYSON D	01/04/1983	
R	64		THEBODO, SHAWN D	03/20/1975	SALES
U	67		DUFFUS, DIANA MARIE	09/09/1947	RETIRED
R	67		DUFFUS, GORDON J JR	01/12/1944	RETIRED
D	70		GRAVELINE, DIANE LYNN	01/17/1956	SONOGRAPHER
D	70		GRAVELINE, JAMES THOMAS	08/22/1947	TEACHER
U	71		CREAN, JASMINE MARIE	01/25/1994	
U	71		CREAN, MICHAEL JEROME	11/02/1993	
D	76		HOAGUE, LARRY LEO	02/05/1952	GEN MGR
R	76		KRUPCZAK, KEVIN M	01/18/1990	PHARMACIST
R	76		KRUPCZAK, REGINA LOUISE	03/11/1986	EXERCISE PHYSIO
R	85		BOYER, SANDRA A	10/23/1947	RETIRED
R	86		MANNING, ROBERT W	12/01/1971	VP TECH OPER
	86		TOWNSEND, ANNELIESE	10/23/1979	BUSIN OWNER
U	95		GIBERSON, ALEXIS L	03/13/1999	STUDENT
Q	95		GIBERSON, ANGELA J	11/15/1975	RN
	95		GIBERSON, KAYLIE	08/12/1994	
D	95		GIBERSON-ACEVEDO, ALANI	03/13/1999	
D	95		GIBERSON-ACEVEDO, MARI	06/28/2001	STUDENT
D	103		VELEZ, ANTONIO	05/18/1963	LABORER
D	103		VELEZ, ANTONIO	11/30/1988	ASSOCIATE
D	103		WALTERS, KEITH A	06/29/1969	SYSTM ANALY
D	108		COOK MANDELLA, DONNARE	02/27/1970	UNKNOWN
U	108		MANDELLA, MICHAEL A	10/24/1973	UNKNOWN
	115		LICHWAN, MICHAEL A	10/15/1966	WREHSE MGR
U	115		LICHWAN, WENDY L	12/05/1974	HOMEMAKER
D	120		WISEN, LINDA A	10/20/1944	RETIRED
U	129		HONTZ, KRISTINA M	10/28/1973	UNKNOWN
L	129		MILNE, JEFFREY P	01/05/1967	REPAIR TECH
U	129		MILNE, KARLY	04/12/1998	STUDENT
	ORCHARD ST		**01001**		
U	3		JEMES, BRITTANIE CHANTE	12/25/1985	UNKNOWN
U	27		GLOSTER, CHRISTOPHER J	01/03/1963	CONSTRUC SUPER
U	27		GLOSTER, JOANNE MARIE	12/11/1965	DIR US BENEFITS
	OTTAWA ST		**01001**		
D	12		CEARS, BONNIE S	08/29/1963	PACKER
U	12		CEARS, JENNA RENEE	12/02/1994	SOCIAL WKR
U	12		CEARS, KIRK WAYNE	12/18/1966	MAIL CARRIER
U	12		CEARS, RICHARD W	02/03/1997	CUSTOMER SERVIC
U	23		KOESTER, LAUREN M	11/01/1976	TEACHER
U	23		WANDREI, SEAN R	02/09/1974	PROFESSOR
D	24		DUCLOS, MARILYN J	06/14/1947	HOUSEWIFE
D	24		DUCLOS, TIMOTHY E	08/04/1947	RETIRED
U	31	2	MARTINEZ PENA, YUBELIS	12/16/1998	PT EMPL
U	31	2	SMITH, TYRELL D	10/31/1990	
R	32		HEMBREE, DANNIE G	11/24/1969	MACH OPRTR
R	38		HAYES, PAUL IVAN	11/04/1949	RETIRED
U	38		HAYES, SUSAN MCLEAN	03/12/1941	ARTIST/DESIGNER
U	41		AVERY, BENJAMIN P	05/14/1987	HVAC
U	41		GALLEGOS, CAMREN	09/10/1999	STUDENT
	41		GALLEGOS, MADELINE T	04/29/2003	STUDENT
U	41		OWENS, ERIN D	10/15/1978	CHEF
U	45		PROVO, DIANE MARIE	06/17/1952	RETIRED
D	47		TUCKER, HIEDI LYN	11/18/1968	
U	47	2	WHELIHAN, STEVEN A SR	06/14/1963	
	63		YUKHIMETS, ALEKSANDER D	05/11/1969	MECHANIC
	63		YUKHIMETS, ALINA	08/03/1998	STUDENT
R	63		YUKHIMETS, DAVID	03/06/1997	EMPLOYED
	63		YUKHIMETS, JULIA	10/24/2005	STUDENT
	63		YUKHIMETS, LYUBOV A	07/20/1974	EMPLOYED
	63		YUKHIMETS, ROMAN	10/05/1999	EMPLOYED
R	63		YUKHIMETS, RUVIM A	09/10/2001	EMPLOYED
U	63		YUKHIMETS, SULAMITA	09/03/2002	STUDENT
U	68		DEPALO, LOGAN ALEXANDR	12/28/1992	UNKNOWN
R	69		GAFFNEY, HAROLD M III	05/10/1950	RETIRED

V	NO.	APT.	NAME	BORN	OCCUPATION
	OTTAWA ST Con't		**01001**		
U	69		GAFFNEY, JANE M	08/23/1951	RETIRED
U	69		GAFFNEY, SEAN H	07/13/1983	MAINT WORK
U	70		DARIS, ERIC M	06/01/1979	USP
	70		TORRES, MARIA V	03/12/1985	
D	76		MONTAGNA, ALBERT J JR	11/02/1954	SELF EMPLOYED
D	76		MONTAGNA, LINDA GLORIA	02/11/1956	RETURNED
U	79		STEPCHUK, MAKSIM SERGEI	04/06/2005	
	79		STEPCHUK, SERGEY	08/02/1980	DRIVER
	79		STEPCHUK, VIKTORIYA	08/13/1986	RN
U	86		ZHAO, JESSICA	06/27/2002	STUDENT
D	86		ZHAO, MELISSA	03/19/1999	STUDENT
	86		ZHAO, YAN FENG	07/20/1969	COOK
	PARK ST		**01030**		
D	6		COLLINA, FRANK R JR	09/02/1954	CAR WASH MAINT
U	16		SPINELLI, PETER S	04/06/1956	RETIRED
D	17		LAVALLEY, GERALD J	10/19/1954	RETIRED
U	17		LAVALLEY, SALLY ANNE	05/21/1960	ACCOUNT CLERK
R	24		SUFFRITI, CHRISTOPHER M	07/06/1977	N/A
U	24		SUFFRITI, DENNIS E	05/04/1957	SELF EMPLOYED
U	24		SUFFRITI, KATHY R	11/08/1959	HOUSEWIFE
D	24		SUFFRITI, KEITH	10/26/1989	EMPLOYED
U	24		SUFFRITI, KEVIN E	05/04/1980	WORKER
U	25		HUGGETT, LYZ DIANNE	05/10/1993	MED ASST
U	25		RODRIGUEZ, LYSSIE	04/14/1972	
U	41		KEENE, HENRY MAURER	03/04/1966	EMPLOYED
U	41		KEENE, KINSLEY C	07/17/2002	STUDENT
U	41		QUINN-KEENE, KRISANNE L	07/09/1970	UNEMPLOYED
	PASADENA ST		**01001**		
U	9		LENTES, DEBRA ANNE ALEX	05/24/1981	PROCESS TECH
D	25		BOISSONNEAULT, ALAN E	12/11/1951	RETIRED
	PORTLAND ST		**01030**		
	18		RIEL, MARY	03/26/1984	DISABLED
U	18		TINGLEY, LESTON	07/20/1959	MEDIA MANAGER
	18		TINGLEY, PAULA	08/07/1964	EMPLOYMENT COOR
	23		HAMEL, KALENE V	08/15/2003	STUDENT
U	23		LAFLAMME, KEITH RICHARD	07/01/1988	UNKNOWN
U	24		SIMPSON, ANDREA CHRISTI	08/26/1988	
U	24		SIMPSON, DIANE M	07/20/1955	HOUSEWIFE
U	24		SIMPSON, MATHEW-RYAN M	07/01/1983	
R	27		PIOGGIA, JESSICA M	05/04/1997	STUDENT
R	27		PIOGGIA, KIMBERLY A	03/27/1971	SURGICAL TECH
R	33		RUSSO, EMILY S	06/19/1992	HR
R	34		MORIARTY, RAYMOND F	07/21/1961	GEN TECH
U	34		RUSSELL, KRISTEN MARIE	04/11/1973	STUDENT
D	44		UNGLAUB, JESSE P	10/11/1978	BUSINESS ANALYS
D	44		UNGLAUB, KAREN L	09/19/1971	STORE MGR
D	44		UNGLAUB, KAYLEAH E	09/13/2002	STUDENT
	PROSPECT ST		**01001**		
U	14		TRANGHESE, GINA	10/14/1962	
U	24		DE FILIPI, ROBERT DAVID	04/26/1950	RETIRED
U	24		DEFILIPI, JANICE	09/21/1950	RETIRED
U	25		HOLLOWAY, JUSTIN RYAN	12/31/1986	
U	25		POPP, DAVID C	04/13/1965	PRINTER
U	25		VEIGHEY, DOMINIC K	12/18/1994	
R	30		LEDUC, ERIC J	06/15/1994	CASHIER
U	30		MITCHELL, GLORIA J	02/04/1951	RETIRED
D	33		STERLING, DAVID M	08/19/1957	RETIRED
D	33		STERLING, KAREN E	10/13/1960	ANALYST
U	49		HAWKES, JAMES STUART	08/23/1960	OPERATIONS MGT
R	49		HAWKES, MIA ALEXANDRIA	06/26/1999	
R	49		HAWKES, SUSAN LEE	02/11/1957	DAY CARE PROVID
	RALPH ST		**01030**		
U	4		CRADY, MICHAEL EDWARD	06/18/1962	UNKNOWN
U	4		SCHEBEL, PENNY MICHLE	06/29/1957	CNA
U	15		ALVARADO, SERENA ROSE	11/16/1978	OFFICE ADMIN
D	16		AHMETI, EZRAIL	01/25/1968	DISABLED
	16		AHMETI, MERGIM	07/08/2000	STUDENT
R	16		AHMETI, MUSLI	11/17/1998	STUDENT
D	16		AHMETI, VALBONA	03/29/1972	FACTORY WORKER
R	21		ALI, USAMA SHEHATA	03/01/1969	PASTRY CHEF
D	21		JUMBE, MWANGAZA M	09/17/1985	
R	22		BOND, FRANK J JR	10/18/1984	BUSINESS OWNER
U	22		KONDRAT, KATIE ELIZABETH	11/04/1992	
D	29		MCDONNELL, CORTNEY ANN	06/07/2002	HAIR DRESSER
D	29		MCDONNELL, KIMBERLY A	09/17/1967	UNEMPLOYED
	29		MCDONNELL, KIRSTEN J	06/07/2002	VET ASST
D	29		MCDONNELL, PATRICK ARN	07/09/1968	FENCE INSTALLER
U	32		BARCOMB, MASON ALLEN	01/14/2005	STUDENT
U	32		BARCOMB, MEGAN R	07/03/1983	EMT
D	32		ESEMPIO-HOPPE, MEGAN P	09/18/1968	RECEPTIONIST
	32		FULLER, ANDREW	04/23/1989	STUDENT
U	32		HOPPE, DEAN HILMAR	06/15/1958	SERVICE ADVISOR
	RIVER ST		**01001**		
U	11		AYALA FALCON, JOSE ANGE	03/22/1979	
D	11	1	ORTIZ, CARLOS JR	10/09/1979	UNKNOWN
D	11	1	ORTIZ, CAROLINE	08/03/2001	STUDENT
U	11		ORTIZ, JONATHAN	03/22/1984	STUDENT
D	11	1	ORTIZ, PRISCILLA	06/12/1996	STUDENT
U	11	2	ROJAS, MIGUEL	06/21/1979	
D	11	2	ROJAS, MIGUEL	07/21/1979	PCA

V	NO.	APT.	NAME	BORN	OCCUPATION
	RIVER ST Con't		**01001**		
D	11	2	ROJAS, RAUL	06/16/1977	
D	11	2	TORRES, CARMEN	11/24/1949	
D	11	1	TORRES, MILAGROS	08/31/1977	N/OCC
U	12	3	MITCHELL, JAMIE N	06/25/1980	UNKNOWN
CC	12	2	STOROZUK, JANET M	05/11/1950	RETIRED
CC	12	2	STOROZUK, KENNETH G	03/30/1953	RETIREMENT
U	12		STOROZUK, SCOTT	08/07/1987	UPS TRUCK LOAD
U	12		ZEMBA, GIUSEPPE R	10/04/1994	STUDENT
U	16		BRUNO, CHRISTOPHER J	10/18/2001	
H	18		GONZALEZ, WIDALYS	08/11/1985	UNKNOWN
U	19		CALABRESE, TATUM SUZANN	12/17/1990	ADMIN ASST
U	21		GIZLI, HASAN HUSEYIN	01/31/1983	
D	22		BUSHEE, ROLAND LENARD	12/16/1996	STUDENT
U	22		NICKLE, PAIGE PATRICIA	07/14/1969	CONTRACT ADMIN
U	27		BLANCO-USCANGA, VERONI	12/13/1988	UNKNOWN
U	28		TABIN, CHARLOTTE ANN	11/27/1949	RETIRED
U	28		TABIN, THEODORE A	07/26/1947	RETIRED
	40		CORJA, EUGENIU	04/25/1992	
U	52		BUCCHINO, MICHAEL L	09/26/1998	STUDENT
D	52		BUCCHINO, RONALD LOUIS	10/16/1951	RETIRED
	54		BRODOWSKI, OLIVIA M	09/02/1991	
U	56		WEINLE, JOHN NICHOLAS IV	11/28/1980	VET DISABLED
	ROBIN LN		**01030**		
U	10		RILEY, ADAM M	03/11/1979	ELECTRICIAN
D	10		RILEY, DANIELLE M	11/20/1984	NURSE
D	15		FERRENDINO, ALEC	06/13/1998	STUDENT
D	15		FERRENDINO, AVA ROSE	06/13/1998	STUDENT
D	15		FERRENDINO, GARY MICHAE	12/16/1965	RADIATION THERA
D	15		FERRENDINO, SANDRA J	04/21/1956	MEDICAL SEC.
U	23		SITLER, ALLISON M	01/16/1994	FINANCE/BANKING
	SCHERPA ST		**01001**		
D	12		GAVIOLI, ELIZABETH MARY	02/26/1988	TEACHER
U	16		MISISCHIA, JOSEPH A	09/17/1966	TRUCK DRIVER
U	16		PERRY, ANNA MARIE	06/19/1940	UNEMPLOYED
U	19	C	BONESTEEL, CHRISTINA R	04/28/1985	NURSE
D	19	A	MILLER, EARL CHARLES	03/15/1986	UNKNOWN
U	19E		SISTO, CHRISTOPHER L	03/29/1960	
R	21		MRUK, BRYAN WALTER	04/16/1981	ENGINEER
D	21		PATON, BREDA MARIE	10/19/1990	
	22		CONSTANTINOV, ANATOLI	06/15/1992	TRUCK DRIVER
	22		CONSTANTINOV, DMITRI	07/18/1959	FLOORING
	22		CONSTANTINOV, EVGHENI	09/27/1999	STUDENT
R	22		CONSTANTINOVA, VIRA	11/23/1966	SEAMSTRESS
	SHERMAN AVE		**01030**		
U	18		TOKGOZ, DAVID BEDRETTIN	02/03/1986	
U	18		TOKGOZ, EMMA OZLEM	02/20/1987	
	28		SOTNICK, JAMIE G	01/08/1981	STAY HOME MOM
	28		SOTNICK, JASON J	11/25/1975	MECHANIC
	SHIBLEY CT		**01030**		
D	16		NEIL, ALYSSA R	09/21/1990	STUDENT
U	16		SPIRITO, NICHOLAS J	02/08/1994	STUDENT
D	18		PIERCE, DEAN H	09/10/1956	RETIRED
D	18		PIERCE, MARY JO	10/20/1966	UNEMPLOYED
	SPENCER ST		**01001**		
R	6		MONTEFUSCO, FABIO ALFON	06/04/1987	COOK
U	6		MONTEFUSCO, KRISTEN MA	12/26/1989	
U	11		POLOVA, SOFIYA	10/23/1962	PCA
R	14		POGGI, DEAN J	03/19/1963	
D	15		FERGUSON, KATHLEEN R	04/25/1981	CAREER SERV
U	15		KEANE, STEPHEN THOMAS J	03/10/1977	RESTAURANT MGR
R	19		DOWD, JAMES EDMUND	01/14/1965	GENERAL MANAGER
U	19		LEVESQUE, JESSICA LYNN	07/20/1990	
U	19		LEVESQUE, LISA	09/19/1972	STUDENT
D	22		HAGEN, JOANN B	03/18/1937	RETIRED
	27		BOURGEOIS, BRANDON T	11/19/2005	STUDENT
	27		BOURGEOIS, EVAN R	11/19/2005	STUDENT
U	27		SAKOWICZ, ERIC LEE	06/02/1977	MAINT DIRECTOR
D	27		SAKOWICZ, NICOLE B	12/04/1975	REG DIETITION
U	28		HEFFERNAN, JAMES J	12/22/1994	IT SECURITY
R	38		MOSIJCHUK, GALINA	03/24/1981	LINE WORKER
R	38		MOSIJCHUK, LEONID	11/30/1977	TECHNICIAN
R	38		MOSIJCHUK, MIHAIL	07/25/1959	DISABLED
U	41		OLSON, RICHARD JAMES	11/15/1958	PLUMBER
D	46		BORSARI, SANDRA M	04/06/1942	RETIRED
D	49		AUGUSTI, RICHARD A Jr	01/14/1962	MUSIC TEACHER
U	56		BAVA, FRANK A	06/24/1954	RETIRED
U	56		BAVA, LAUREN	06/11/1989	STUDENT
U	56		HEDDEN, AMY CHRISTIAN	06/28/1961	ACCOUNTING
U	57		BALBONI, ALLYSON	11/01/1997	STUDENT
U	57		BALBONI, JONIJEAN C	02/08/1961	RETIRED
U	57		BALBONI, MICHAEL DAVID	03/27/1959	ASST AIRCRAFT
R	67		BIENIA, ELIZABETH JEAN	02/05/1963	PRINICIPAL
U	74		MARCHETTO, DENIS ALAN	05/14/1982	DISABLED
D	74		MARCHETTO, DENNIS A	10/06/1942	RETIRED
U	74		MARCHETTO, DOROTHY M	07/12/1947	HOMEMAKER
R	79		CASS, VICTORIA	03/20/1987	STAY HOME MOM
R	79		CASS, WHITNEY R	01/07/1981	PLUMBER/PIPEFIT
R	84		DIMITRIS, CHRISTINE M	10/19/1973	MEDICAL ASST
R	84		THIBODEAU, RONALD JOSEF	01/19/1966	CHEF
U	87		BERTERA, EMILY S	09/29/1992	HEALTH CARE

V	NO.	APT.	NAME	BORN	OCCUPATION
SPENCER ST Con't			**01001**		
D	87		BERTERA, LAURENE B	04/21/1958	CLERK
D	87		BERTERA, PETER J JR	02/11/1955	RETIRED
U	95		GOFF, BENJAMIN	06/29/1992	RETAIL
U	95		VETO, LISA M	01/04/1990	RECEPTIONIST
U	103		RIVERS, GARY E	07/04/1950	RETIRED
U	115		MAGOVERN, DEVIN PHILIP	12/31/2000	STUDENT
D	115		REVERUZZI, PATRICIA A	12/09/1953	OFFICE CLERK
D	115		WALSH, JAMES FRANCIS	12/08/1958	STAFF ACCTNT
U	115		WALSH, TAMMY	08/07/1976	OPERATOR
D	116		LEE, CHARLOTTE P	11/17/1946	RETIRED
R	116		LEE, JENNIFER L	02/25/1976	SELF EMP
U	123		MORROW, DIANA L	01/22/1957	RETIRED
U	123		MORROW, WILLIAM M	11/18/1964	SYSTEMS ANALYST
SPRING ST			**01001**		
D	3		NASCEMBENI, GINA M	07/02/1968	OFFICE MGR
U	3		REUSCH, ALYSON ROSEMAR	11/01/1994	
U	3		REUSCH, JOHN FRANCIS III	03/12/1988	INSURANCE
	4		PAONE, GIANNA L	07/19/2002	DAYCARE TEACHER
R	4		PAONE, NICOLAS A	01/31/2000	FACILITIES WKR
U	4		PARADIS, SAMANTHA M	05/12/1987	CLERICAL WKR
R	4		TABIN, TONYA L	07/10/1972	ACCT TECH
R	7		COLLINS, GLENN R	08/16/1970	CARPENTER
U	29		OZCELIK, YUSUF	01/22/1994	
R	31		GRIGORCHUK, RUSLAN	08/04/1997	STUDENT
U	31		LUKIN, VERONIKA	06/16/2002	
U	36		COZZAGLIO, TAJEH KORRI	08/02/1998	UNKNOWN
D	36		MENDRELL, ICYANA MARILU	06/07/2001	
U	36		MENDRELL, JENUINE MARIE	08/07/1976	UNKNOWN
U	36		MENDRELL, NEVAEH MELON	02/02/2004	
U	37		LOPERA, NATHAN YULIAN	03/28/2000	
R	37		MYERS, CHRISTOPHER	06/04/1993	BAKER'S ASST
	37		MYERS, HELEN A	07/01/1956	RETIRED
U	37		ROMERO, VIRGENMINA	11/27/1954	
U	44		FOULKS, JUSTIN MARCEL	09/14/2000	
U	44		MEDLOCK, MACY E	03/19/1985	
U	55	1B	ALBERTSON, VINCENT FRED	03/22/1990	
SPRINGFIELD ST			**01001**		
D	74	21	BADILLO, GAIL J	01/29/1964	
U	74	14	COLON VELEZ, ROXANA JAN	06/28/1996	
D	74		COTTON, JOSEPH P	04/17/1960	
U	74	7	GOLDBERG, CHRISTOPHER J	01/04/1983	DISABLED
U	74	34	GONZALEZ, CLARIVELIS	05/21/1991	
R	74	34	GONZALEZ VARGAS, CARLO	03/12/1995	STOCKER
U	74	16	GREEN, PAUL A	09/29/1982	PART TIME WKR
R	74	15	HAMEL, PHILIP JOSEPH	11/30/1973	DISABLED
D	74	13	HERNANDEZ, LUIS A	07/19/1968	
D	74	22	HOULE, PAMELA CYNTHIA	03/10/1967	CNA
U	74	C	KRZYKOWSKI, KENNETH R	09/30/1964	CONCRETE
U	74	31	MANNING, CHERYL ANN	10/01/1962	UNKNOWN
D	74	23	MICHALAK, ABIGAIL ALEXAN	04/25/1997	STUDENT
	74	22	MIODOWSKI, FREDERICK P	01/22/1965	TRUCK DRIVER
	74	C	MULLINS, CHRISTOPHER N	05/10/1996	STUDENT
R	74	11	MURIEL, GENESIS	09/23/1997	
U	74	33	ORTIZ, GIOVANNI XAVIER	01/18/1999	
U	74	16	RIBARDI, JENNIFER	03/31/1985	PT TIME WORK
U	74	10	SANTANA, MELVIN JUNIOR	02/23/1988	
D	74	12	SEARS, THOMAS G	11/12/1943	
D	74	3	SMITH, DANIELLE CELESTE	07/03/1969	DISABLED
U	74	33	VAZQUEZ, BRYANAN SAIGE	07/28/1999	
U	74	22	WELLS, CRYSTAL	01/17/1966	UNKNOWN
D	80		ARROYO, EDUARDO JR	10/03/1956	
U	82		DAUDELIN, JOSHUA R	11/20/1991	
D	82		TENORIO, KIMBERLY IVETTE	01/20/1986	HHA
U	82		VEGA, JEAN FRANKIE JR	11/16/2003	
U	346		MENARD, JESSICA L	01/24/1981	HAIR DRESSER
U	346		MENARD, SHAROL A	06/30/1958	NURSE
	374		DREP, NGOC TRAM	09/07/1998	STUDENT
U	374		NGUYEN, AN JAY	04/12/1981	UNEMPLOYED
U	374		NGUYEN, VINH BA	07/07/1947	RETIRED
U	374		PHAM, BETTY	02/01/1952	RETIRED
U	380		JEWELL, SHAKHARI O	01/13/1995	
U	380		OTTOMANIELLO, MATTHEW I	04/18/1995	
D	380		ZAVALA, NICOLAS J	11/23/1994	
U	420		OLOWO, EDRINE	03/31/1993	
R	420		PIQUETTE, DANIEL PAUL	07/14/1987	DISABLED
D	420		PIQUETTE, EDNA NYAKECHO	07/22/1989	
U	438	7	BRAICA, ANTHONY J	08/12/1987	UNEMPLOYED
U	438	17	CHILDS, REBECCA J	04/29/1966	
R	438		ENNIS, WILLIAM JOHN	03/22/1960	MACHINIST
D	438	4	FRANCO, JUAN C	08/12/1981	UNKNOWN
U	438	12	GALLANT, KATIE M	02/14/1990	UNEMPLOYED
	438	18	NAVIN, SEAN	01/01/1900	ADVERTIZING
U	438	5	ORTIZ, GLADYS	12/18/1974	UNKNOWN
U	438		PHELPS, NICHOLAS GOUVEF	08/06/1944	MANAGER
U	438	3	RETTURA, JENNIFER L	10/22/1980	
	438	3	RODRIGUEZ, ALVIN	06/21/1979	
D	438	18	SHEEHAN, MAUREEN KELLY	02/19/1967	UNKNOWN
U	468		PALEN, NIKKI	03/20/1974	
U	468		QAADIR, NAFEESAH	12/27/2002	
U	468		RUSSELL, DYLAN CHASE	11/18/1997	
U	468		RUSSELL, NIKKI	03/20/1974	
SPRINGFIELD ST			**01030**		
U	476		MAZZEI, FRANCIS S	11/21/1961	RETIRED
D	476		MAZZEI, JOANN	01/19/1956	RETIRED
U	538		VECCHIARELLI, ALEXIS	06/30/1996	ACCOUNT REP
U	540		LONG, GREGORY R	01/18/1990	SALES REP
D	556		ENNIS, THOMAS J JR	05/06/1955	RETIRED
U	556		ENNIS, THOMAS E	10/22/1994	CUST SERVICE
	556		PEOPLES, SUSAN M	10/03/1959	RETIRED
D	562		HOGAN, LAURIE T	06/25/1983	REALTOR
D	570		CHMIELEWSKI, GENEVIEVE I	12/13/1945	RETIRED
D	598		DERMODY, MEGAN ELLA	09/16/1990	UNKNOWN
U	598		DEVENO, DANIEL GEORGE	10/15/1955	CARPENTER
R	602		ALLEN, RICHARD C	05/19/1955	RETIRED
D	604		CLOUTIER, DORIS PATRICIA	10/10/1962	
D	604		CLOUTIER, VALERIE MAE	12/02/1981	STUDENT
U	610		JUDKINS, ROBIN J	01/13/1970	CNA
D	618	1ST	MORTENSON, JONATHON	04/06/1991	CHEMIST
D	618	1ST	SMITH, ALYSSA CLAIRE	02/23/1997	BAKER
U	620		WELLMAN, MADISON LEE	07/17/1995	
D	624		GLUSHIEN, TINA MARIE	07/01/1966	HOME CARE GIVER
U	624		SHEAN, GEORGE F JR	08/17/1960	RETIRED
U	624	1	SHEAN, LYDIA ALYCE	07/18/2000	
	632		BATTERIWALA, HEMAL	09/10/1974	BUS OWNER
U	632		BATTERIWALA, HEMAL KRUS	10/09/1974	
	632		BATTERIWALA, ROSHNI	11/27/1980	CO-OWNER
	680		CROCHETIERE, DAVID P	10/15/1968	PRODJ MGR
U	770		GUTOWSKI, WESLEY M	01/09/1979	MECH.DESIGNER
U	770		RITCHIE, DONNA	06/28/1961	SALES MANAGER
U	770		RITCHIE, ROBERT CARL JR	05/03/1964	UPS
SUMMER ST			**01001**		
D	18		CABRERA PIZARRO, MARIBE	08/28/1977	UNKNOWN
U	18		DIAZ CABRERA, ADRIAN YON	10/17/1997	
SUTTON PL			**01001**		
R	2	7	CHAVEZ, MICHAEL A	09/30/1960	MACHINE OPER
D	2	9	CORBEILLE, RICHARD M	10/15/1981	IT SERVICE TECH
D	2	25	FOLEY, LYNNE MARY	06/08/1950	RETIRED
R	2	20	KERLINSKY, NATHAN	01/10/1962	
D	2	12	MURRAY, NICOLE MARIE	01/31/1976	ATTORNEY
U	2	24	PERRY, HENRY H JR	02/27/1943	QUAL CONT
R	2	11	TEBO, CHARLES	04/22/1962	USCG
U	4	19	BARNACK, HEATHER ANNE	01/25/1978	MEDICAL LAB TEC
U	4	20	BEDDOW, JUDY A	06/01/1942	RETIRED
U	4	21	BUONICONTI, ANTHONY JAM	07/23/1969	TEACHER
D	4	18	CABANA, PATRICIA	05/11/1948	HOME CARE
D	4	10	CHARTIER, DONNA C	05/27/1966	MEDICAL ASST
U	4	6	ELLSWORTH, JASON KILBOU	06/02/1978	ENGINEER
U	4	6	ELLSWORTH, REBECCA ANN	05/07/1981	INSUR PROCESSOR
U	4	7	GUTERMANN, ELIZABETH W	05/07/1947	NURSE
U	4	9	HICKS, NICOLE ROSE	05/22/1998	
U	4	18	LOMBARDI, JULIA KATELYN	08/23/1997	MEDICAL RECEPTI
U	4	18	LOMBARDI, NICOLAS M	12/04/1992	MAIL CLERK
D	4	10	MARTIN, GILBERT A	09/15/1959	MACHINIST
U	4		PAGAN, ISAAC LUIS	03/13/2005	
U	6	2	ANTONIN, MONICA ROCHA	01/02/1965	
	6	16	BOUDREAU, HARVEY DONAL	10/20/1944	SECURITY GUARD
U	6	3	CAPUA, VINCENT	07/14/1957	
D	6	17	COLON, DARASHLEY	07/16/1996	UNKNOWN
U	6	1	COLON-MALDONADO, ANGEI	04/16/1996	STUDENT
U	6	6	FARQUHAR, ROBERT J	09/12/1993	ADULT
U	6	14	GUIJARRO-SINES, SYLVIA	05/17/1999	MICROBIOLOGYST
U	6	19	KLUEH, RENATE	02/05/1983	FULL TIME
U	6	15	MAGNOLIA, JORDAN A	08/23/1993	HVAC
U	6	15	MAGNOLIA, MIKALA J	04/17/1992	SALES
U	6	4	PFAFFENBACH, DANIEL WAR	01/04/1946	OPTICIAN
U	6	17	TOLEDO, GIAN CARLOS	05/07/2001	
U	6	18	VAZQUEZ FRED, ASHLY LEIL	02/26/1992	UNKNOWN
U	8	5	DEMING, ABIGAEL C	08/11/1995	TEACHER
R	8	11	DEVINO, CHARLES MICHAEL	09/20/1967	UNEMPLOYED
U	8	15	DUQUETTE, LYNETTE M	06/04/1971	STUDENT
U	8	15	FOURNIER, LYNETTE MARIE	06/04/1971	
U	8	1	LABRANCH, MARILYN M	12/27/1942	RETIRED
U	8	12	MANGIAFICO, SEAN M	12/23/1978	MACHINIST
U	8	17	SELIMI, SOFIJE	12/01/1961	CHEZ JOSEF
U	8	14	SMITH, JILLIAN	09/06/1990	BUS DRIVER
U	8	5	SPILLERS, MADISON LEE	04/18/1995	STUDENT
U	8	3	TESSICINI, BARBARA ELLEN	08/26/1942	RETIRED
U	8	2	TSESMELIS, SPIROS P	12/08/1940	RETIRED
U	15	1	FORD, MICHAEL J JR	03/13/1944	RETIRED
U	15	2	GAINES, DAISY	05/25/1985	
U	15	1	LACROIX, MICHELE C	06/02/1967	
U	15	3	SONGINI, LAURIE A	01/02/1963	
R	17	4	BODO, CHRISTOPHER NICH	08/02/1995	STUDENT
D	17	2	BROWN, ADAM PATRICK	02/05/1992	RESID COUNSELOR
D	17	3	KANE, MARY ELLEN	03/15/1954	RETIRED
R	17	2	KLIMCZYK, BRITTANY MARIE	06/22/1993	UNKNOWN
U	17	1	LYNE, DAVID R JR	06/30/1963	SENIOR PLANNER
D	19	3	BERGSTROM, GEOFFREY	04/17/1992	MACHINIST
U	19	3	BERGSTROM, KYRA CATHER	06/13/1998	
U	19	2	THOMPSON, AHKIEL DAVID	08/09/1994	STUDENT
U	21	4	BRANESKY, ZACHARY PAUL	03/04/1992	
U	21	3	CLARK, CAROLYN J	05/19/1946	RETIRED
D	21	4	CORNELIUS, KAYLA M	03/14/1991	PARAPROFESS
U	21	1	HEYWOOD, THOMAS HARVE	05/24/1937	RETIRED

V	NO.	APT.	NAME	BORN	OCCUPATION
SUTTON PL Con't			**01001**		
	21	2	KENNEDY, CHRIS	01/01/1900	
U	23		ARLET, CRISTINE ANN	12/10/1965	FULL TIME
D	23	4	GOMEZ, JACQUELINE M	12/10/1976	PROPERTY MGR
U	23	2	HARDING, ROSEANN	03/03/1938	RETIRED
U	23	1	HENDRICKS, CHARLES L	03/19/1939	RETIRED
U	25	4	CLOUTIER, CHRISTOPHER M	04/06/1977	COMPUTER TECH
L	25	2	CZUPRYK, TYLER JOHN	06/25/1996	
D	25	2	FAIETA, TAYLOR	07/08/1996	STUDENT
U	25	1	LUCIA, KERI M	05/30/1961	
D	27	3	ARBANAS, ZELJKO	05/05/1942	
R	27	2	FARLEY, DERIC RICHARD	09/06/1998	STUDENT
U	27	1	GALARZA, LOYDA	01/27/1958	
U	27	1	GALARZA, VICTOR MANUEL	10/06/1957	
U	27	2	KICZEK, KAREN MARIE	10/02/1973	UNEMPLOYED
D	27		MASON, EDWARD A	11/24/1958	CREDIT ANALYST
U	27	4	MOQUIN, COREY R	02/26/1981	UNEMPLOYED
U	27	4	MOQUIN, RONALD R	08/24/1942	RETIRED
U	29	1	CAMPANELLA, KIMBERLY A	03/04/1974	STUDENT
D	29	2	GILBERT, MELISSA P	08/09/1983	ACCOUNTANT
U	29	4	O'KEEFE, ELIZABETH A	08/06/1964	TEACHER
U	29	3	PRZESZLO, MICHAEL J	12/27/1942	RETIRED
U	29	3	PRZESZLO, SANDRA A	05/20/1946	RETIRED
U	31	2	REKART, AMY LEIGH	02/13/1975	INSURANCE AGENT
D	31	3	SELIMI, ILIR	02/15/1985	DELTA AIRLINES
U	31	3	SELIMI, SARANDA	01/21/1993	CHEZ JOSEF
	31	1	SUDENTAS, BRIAN A	03/17/1949	RETIRED
U	31	4	TASSINARI, LISA LOUISE	05/17/1965	SUPERVISOR
U	31	4	TASSINARI, ROBERT	03/01/1965	PAPERWORKER
TAFT ST			**01030**		
U	36		SANCHEZ, DANIEL	01/10/1984	UNKNOWN
R	37		MENOVSHCHIKOVA, TATYAN	12/05/1975	
U	49		MCGARR, MARY ELIZABETH	12/13/1958	RETIRED
U	49		MEAD, TIMOTHY B	06/29/1995	STUDENT
U	61		KUPEC, ROGER S	12/17/1952	RETIRED
R	64		SCHMIDT, GAIL N	03/03/1942	RETIRED
R	64		SCHMIDT, RALPH EDWARD	02/26/1942	RETIRED
U	67		LAVOIE, JENNIFER LYNN	11/06/1985	
U	67		YOUNG, ANDREW THOMAS	06/08/1987	P C BANKER
U	74		BUONICONTI, TAMMY J	10/22/1971	AT HOME
U	74		HILT, KAITLIN J	06/28/1995	
TOWER TER			**01001**		
U	12		BONASONI, LINDA J	12/11/1964	SOCIAL WORKER
R	12		BONASONI, STEVEN M	02/13/1965	ENGINEER
D	17		CLARK, ABBE MELENA	01/30/1978	OFFICE MANAGER
U	17		CLARK, PETER JOSEPH JR	09/05/1984	BUSINESS OWNER
U	18		JURY, DANIEL JAMES	07/18/1964	REGIONAL SRV.MG
U	24		SCHERPA, LAWRENCE A	01/12/1948	RETIRED
U	24		SCHERPA, MARCIA JEAN	09/01/1951	RETIRED
U	25		CICHETTI, ALEXANDRA MAR	11/27/1998	STUDENT
U	25		CICHETTI, ANTHONY G	08/12/1968	RETIRED
U	25		CICHETTI, ANTHONY S II	12/04/1995	MILITARY
R	25		CICHETTI, KELLY A	05/20/1969	TEACHER
D	33		OSULLIVAN, MICHAEL T	12/30/1967	MBA STUDENT
D	33		RUANE, MARY C	01/02/1941	RETIRED
D	33		RUANE, PATRICK J	01/11/1941	RETIRED
U	39		GRUSKA, MICHAEL A JR	08/07/1993	STUDENT
U	39		VIGNATO, DARLENE E	08/16/1967	BARTENDER
U	46		LUCCARDI, JAMES J	07/27/1953	RETIRED
U	46		LUCCARDI, SUSAN LEE	08/22/1965	RETIRED
VALLEY ST			**01001**		
U	14		CHENEY, JONATHAN ALAN	05/10/1964	UNKNOWN
U	20		WOZNY, RICHARD P	08/12/1941	RETIRED
U	31		VASILEVICH, TATYANA	08/01/1982	
	33		SARKULOVA, NINA	01/01/1900	PROMOTER
	33		SHOLOPA, ANNA	08/02/1981	
	33		SHOLOPA, PETR	01/01/1900	PROMOTER
R	33		SHOLOPA, VYACHESLAV	05/06/1971	PROMOTER
U	40		RILEY, COLLEEN M	08/03/1965	DISABLED
	50		MATSYUK, OKSANA	05/29/1982	
U	50		MORGUN, OKSANA	05/29/1982	
U	50		MORGUN, VICTOR	02/16/1985	
WALNUT ST			**01001**		
D	5		DARKOWAA, SOPHIA Y	06/23/1963	
	5		DARKOWAN, SOPHIA	06/23/1963	CNA
U	5		NKRUMAH, SYLVIA N	06/30/1995	STUDENT
R	7		SOKOL, EUGENE SR	01/12/1952	
U	16		PROVOST, GARY J	02/02/1964	DISABLED
U	16		SADLER, DORIS MARIA	01/02/1961	HOME
	16		VARTANYAN, ARMEN	01/01/1900	CONSULTANT
R	21		EMERSON, JAMES J	07/23/1958	CURRIER
U	22		BERMUDEZ, ETHAN ANGEL	10/28/2004	
D	22		GONZALEZ, PEDRO O	03/14/1975	
D	22		GONZALEZ, ROSANNE	03/22/1980	
U	23A		RAPA, LAURA A	09/04/1978	TEACHER
U	25	A	NACEWICZ, LOGAN EDWARD	10/03/2004	
D	25	B	PAGE, KELLY A	11/06/1969	ENTREPRENEUR
U	26	1	ST LAURENT, ADAM MICHAE	05/02/1995	LEAD FORKLIFT O
	26	1	ST LAURENT, ANDREW R	09/19/1993	JANITOR
U	26	1	ST LAURENT, CRAIG ALLEN	06/08/1959	TIRE RECAPPER
R	26	1	ST LAURENT, MADELYN E	10/17/1959	OFFICE MGR
R	35		COLLIGNON, JASON J	04/06/1975	

V	NO.	APT.	NAME	BORN	OCCUPATION
WALNUT ST Con't			**01001**		
R	35		CUZZONE, ERIKA JEAN	01/16/1967	SOCIAL WORKER
U	35		HEIM, ALISSA MARIE	08/12/2002	
U	47		BELCHER, EVA MARIE	08/02/1953	SUPERVISOR
U	47		DYNIA, JOSEPH A	10/16/1953	RETIRED
U	47	2	SHEAN, JAMIE B	05/29/1972	UNKNOWN
U	55		DUBOIS, PHILIP J	09/01/1958	
R	57		DEARING, SHAUN M	02/01/1979	UNKNOWN
R	57		DUBOIS, JENNIFER	11/01/1983	
R	60		WALZ, THOMAS W	10/05/1968	DISABILITY
D	62		BESTON, BRUCE EDWIN	10/19/1964	PROGRAM DIR
D	62		KENNEDY, KATHERINE E	02/08/1947	RETIRED
U	69B		CHAIKA, ADRIANA	08/23/2000	
U	69		CHAIKA, IRYNA	03/24/1979	
U	69		GULER, ALPER	01/09/1992	
U	69A		MARGOLES, SARA M	11/18/1987	
U	74		BARBER, ALICE M	01/13/1951	RETIRED
	74		BARBER, RICHARD D	01/28/1952	RETIRED
U	75		JENKS, ASHLEY LAYNE	04/06/2005	
R	75		JENKS, MICHAEL A	07/11/1969	
U	75		WUOTI, CHERYL KRISTEN	06/17/1969	
U	77		GHANEM, ABEER I	04/19/1981	ACCOUNTS PAY
U	77		SARRAR, HANAN MOHAMED	02/01/2002	STUDENT
U	77		SARRAR, MOHAMED AHMED	04/22/1965	STORE MGR
U	81		CHAVEZ SARAVIA, YESICA R	03/08/1980	
R	82		BALITSKIY, ANNA	01/23/1955	HOME HEALTH
U	82		BALITSKIY, VLADIMIR S	10/03/1957	AUTO BODY MECH
U	83		GONZALEZ, KIDANNY	04/04/1995	
U	83		MATOS, ANTHONY	04/10/1981	
D	83		ROSADO, KEVIN	05/27/1995	
U	83		ROSADO, MILEIDY M	03/05/1997	
U	83		ROSADO ROBLES, KEISHLA I	08/10/1992	
U	83		SERRANO-REYES, ANGEL R	03/09/1995	
U	84		RUTKOWSKI, NINA	03/23/1951	
U	85	1	MAYNARD, JARETT DAVID	08/13/1991	FACTRY WRKR
U	85	1	MAYNARD, RICHARD D	12/03/1949	CARPENTER
U	85	1	MAYNARD, SUZANNE M	06/07/1952	HOMEMAKER
U	85		MEZZETTI, ANTHONY M	01/31/1993	
U	89		KING, ELAINE C	02/06/1946	RETIRED
U	89		LY, LANPHUONG THI	07/16/1968	
U	89		PORLIER, PAUL A	09/17/1949	RETIRED
U	91		HOUSAND, JOSHUA MICHEAI	05/10/1989	FENCE INSTALLER
U	91		HOUSAND, PAUL R	11/25/1992	
U	96	1	BLAIN, MELISSA	01/16/1986	
U	96		CHAPMAN, RENE A	09/07/1990	WHOLESALE
U	96		DELNEGRO, JOANNE M	06/26/1966	OFFICE MGR
U	96	1	PHILLIPS, JOSHUA DOUGLAS	09/24/1999	STUDENT
U	97		WATERMAN, MICHAEL M	01/26/1962	MAINTENANCE
U	98	2	LYNCH, SANDRA A	08/29/1967	OFFICE MANAGER
D	98	2	MACOMBER, ERIC J	12/14/1989	BEHAVIORAL INT
U	98		MILLER, BRUCE	07/27/1963	
U	104		ALTAMIMI, RASHA SADON	07/07/1984	
U	104		TARIQ, MUHAMMAD	04/29/1983	
D	110		FIFIELD, CHERYL PATRICE	01/19/1951	RETIRED
U	112		GENDREAU, NICOLE B	04/16/1985	MASSAGE THER
U	128		BISHOP, RAYMOND F	09/22/1952	MACHINE OPERATO
U	130	2	FORGETTE, JOHN CLAYTON	04/28/1992	CLERK
U	130		FORGETTE, ROBERT EUGEN	05/27/1954	RESIRATORY THER
U	130		LAMPIASI, BRETT D	05/23/1980	ATTORNEY
U	130	3	WALLIS, BROOKE AUBREY	04/07/1997	UNKNOWN
D	132		DAVIS, GIRARD B	08/28/1978	UNKNOWN
D	134		OKEEFE, NANCY L	08/02/1963	RETIRED
U	134		SPAULDING, STEVEN T	06/07/1983	UNEMPLOYED
	136		HALL, EMILY M	04/12/2004	STUDENT
R	136		HALL, HEATHER A	09/21/1980	ACCOUNTING
	136		HOMER, MADISYN E	02/10/2001	STUDENT
U	140		LINDELL, MARC A	05/01/1969	
D	140		LINDELL, MORGAN	08/19/1998	
U	140		NADEAU, CATHERINE PAULI	02/12/1982	ADMIN ASSIST
U	148		BLANCHARD, CAROLINE M	10/21/1967	DISABLED
U	148		BLANCHARD, LAUREN FLOR	07/27/2001	STUDENT
U	150	A	BRYAN, JENNIFER KAYE	07/08/1981	
U	150		HOLNESS, KATURAH	01/07/1988	
U	152		WILSON, VANESSA DWANA	08/21/1974	C N A
D	154		MONTANEZ, CHELSIE M	03/14/1997	UNKNOWN
D	154		RODRIGUEZ-ORTIZ, ANTHON	01/05/1994	STUDENT
U	160	2	GAZDA, COLBY J	08/17/2001	
U	164		BUKER, LAUREN	11/02/1989	UNKNOWN
R	164		GENTILELLA, JAMES H	02/18/1971	
	172		PATRICK, JOHN	07/31/1974	LABOURER
D	172		SMALL, JANET B	10/16/1954	SOCIAL WORKER
	174	2	PELLETIER, AUDHINN W	12/16/1998	COLLEGE STUDENT
D	174	2	VICENZI, NICOLA	07/29/1971	LABOURER
R	184	2	ANDRE, CHRISTOPHER N	10/11/1982	WORKER
D	184		DUCHESNE, SHERRY L	12/25/1959	SOCIAL WK
R	184		HENCHEY, JOHN W III	08/05/1968	TRUCK DRIVER
	184		HENCHY, SHERI LYNN	07/18/1969	HOMEMAKER
D	188		BALBONI, JOHN A	10/06/1959	ELECTRICAL EN
D	194		BRUYETTE, BIANCA J	09/07/1983	CPA
U	194		BRUYETTE, JONATHAN R	08/21/1983	FORKLIFT OPER
U	194		BRUYETTE, PATRICIA DIANE	06/29/1956	RETIRED
U	194		BRUYETTE, TRACEY L	04/02/1975	INSIDE SALES
U	194		COOPER, MICHELLE MARION	07/31/1981	UNEMPLOYED
U	194		SHEMANSKIS, JODY LYNN	11/22/1975	ICE CREAM TECH

V	NO.	APT.	NAME	BORN	OCCUPATION
WALNUT ST Con't			**01001**		
U	196	2	BELLIVEAU, STACEY LYN	01/24/1985	
U	198		FEELEY, LORA J	12/07/1984	SALES
	208		LATHROP, MEGAN N	10/23/1996	STUDENT
U	208		MUSCARO, DEVIN LAWRENC	01/05/1999	
D	208		SCAVOTTO, CHRISTOPHER L	02/28/1981	DRIVER
U	210		GUYETTE, SUSAN R	03/11/1979	
D	210		GUYETTE-HOLBEN, GABRIEL	11/28/1999	
U	210		RIESMEYER, ERIC JAMES	12/31/1986	
U	216	2	ANDREWS, DEBORAH A	06/30/1956	CREDIT ANALYS
R	224	2	BASSETTE, CLARA E	08/27/1952	
U	224	2	BISHOP, LAURA ANN	10/25/1991	
R	224	2	DOWNS, DAVID W	01/26/1951	SELF EMPLOYED
U	224	2	KERN, BENJAMIN ANDREW	09/08/1988	
U	224		PATRICK, BRITTANY NICOLE	03/10/1995	STUDENT
D	228		BOTTARO, BETH MARIE	09/06/1952	TEACHER
U	228		NASUTI, CHRISTINA MARIE	01/24/1989	STUDENT
U	228		NASUTI, MICHAEL R	04/18/1956	GRAPHIC ARTIST
U	232		BROOKS, EATHAN A	03/21/1997	STUDENT
U	232		BROOKS, OLIVIA	05/13/1999	STUDENT
U	232		ILLOUZ, GRAYSON P	05/13/2001	STUDENT
U	232		ILLOUZ, JENNIFER A	11/27/1977	SELF-EMPLOYED
U	232		ILLOUZ, PAUL	08/14/1974	SALESMAN
U	244		STRAIN, JOSEPHINE SALVAT	12/25/1966	ADMINN ASSIST
R	244		STRAIN, SOPHIA C	02/04/2001	STUDENT
R	244		STRAIN, TIMOTHY WILLIAM	01/15/1965	STUDIO TECH
U	244		STRAIN, TYLER JAMES	03/07/2005	STUDENT
D	252		MCCABE, SETTA A	05/26/1948	RETIRED
U	260		DUCLOS, JOANNA H	06/16/1943	RETIRED
	266		CHUDEK, ANNA	01/01/1901	AT HOME
U	266		CHUDUK, JOSEPH S	09/25/2001	
D	266		MIRONOVA, LARISA	10/03/1987	SELF EMPLOYED
WHITE BIRCH TER			**01030**		
R	15		DEPERGOLA, MARGARET A	03/28/1948	DISABLED
R	15		DEPERGOLA, PASQUALE	05/09/1942	RETIRED
U	16		HOFFMAN, MAUREEN A	11/22/1943	RETIRED
U	16		HOFFMAN, PETER P	08/09/1942	RETIRED
	27		OSBORNE, LAUREN K	11/30/1993	MASSAGE THERAPY
R	27		OSBORNE, PATRICIA E	03/17/1962	ASS'T OFFICE MG
R	27		OSBORNE, RONALD J II	11/19/1965	PLANT MANAGER
D	39		WALLACE, ANABELA	04/19/1975	SOC WKR
U	39		WALLACE, MICHAEL	02/26/1973	MACHINEST
R	42		MALONEY, DANIELLE T	10/06/1978	C PHT
U	42		MALONEY, RYAN THOMAS	10/29/2004	STUDENT
U	42		MALONEY, THOMAS G III	09/21/1974	SYSTEMS CONSULT
WILSON ST			**01001**		
U	13		SAMUELSEN, RACHEL	09/14/1989	UNKNOWN
U	13		VIEU, ERIC J	03/09/1977	BUSINESS CEO
R	22		DEAN, ANDREW R	04/07/1981	UNKNOWN
U	22		DEAN, JASON J	04/09/1978	
	22		MARTINE, ALTON F III	11/12/1971	
	22		MARTINE, MELISSA A	03/06/1989	AT HOME
D	27		BEYETTE, FREDRIC JASON	04/26/1970	WINDOW INSTALLE
D	27		BEYETTE, MICHAEL JASON	07/22/2002	STUDENT
D	27		HALE, JENNIFER ANN	10/12/1965	RETAIL MGR
U	32		JOHNSON, CELESTE M	07/08/1962	PROPERTY MGR
U	32		JOHNSON, FELICIA LEE	07/31/1990	WAITRESS
U	33		ROOT, JENNIFER R	05/14/1997	STUDENT
U	33		ROOT, MARY E	09/16/1999	STUDENT
U	33		ROOT, PAMELA A	05/09/1962	
U	33		ROOT, THOMAS A	02/22/1968	AUTO WHOLESALER
U	38		LITTLEHALE, PATRICIA A	11/03/1965	DISABLED
U	38		LITTLEHALE, REBECCA JEAN	01/09/2004	4132198668
R	38		LITTLEHALE, TREVOR JOHN	03/20/1993	DOCK WORKER
R	38		LITTLEHALE, WALTER E	08/19/1963	DISABLED
U	43		LABRECQUE, HOLLY E	04/04/1986	NURSE
U	44		DAROSA, JESSICA	02/13/1991	PRODUCTION MGR
R	50		TESSICINI, ANTHONY GUIDO	07/08/2001	STUDENT
D	50		TESSICINI, KELLEY J	10/01/1963	LPVEC MONITOR
D	50		TESSICINI, WILLIAM JOHN	02/09/1963	CUSTODIAN
U	58		KELLEY, DONNA S	09/25/1968	NURSE ASST
U	58		KELLEY, JOSEPH MATTHEW	09/04/1992	STORE CLERK
R	59		JANDREAU, SUSAN SIGRID	05/24/1958	RETIRED
U	59		MICHAUD, DONALD G	06/16/1949	RETIRED
R	65		COLLINS-DISANTI, DEBORAH	10/30/1954	RETIRED
R	65		DISANTI, SAMUEL S JR	07/16/1955	RETIRED
	66		LAVIOLETTE, SALLY	01/06/1942	
U	66		LAVIOLETTE, SUSAN A	08/21/1966	SUPERVISOR
R	66		VANDAL, STEVEN L	04/24/1960	MAINTENANCE MGR
WINTHROP ST			**01001**		
D	10		HEBERT, DANIELLE M	11/24/1983	UNKNOWN
U	10	2	SCHUSTER, DAVID P	08/02/1969	SHIPPING MGR
U	23		MOSON, OLIVIA S	09/14/1980	BANKING SPEC
U	35		FOLEY, SEAN PATRICK	09/22/1967	SALES REP
U	35		FOLEY, SEAN PATRICK JR	10/26/2003	
U	35		ROSSI, EDWARD F	06/29/1951	RETIRED
WISTERIA LN			**01001**		
R	14		MILLETT-POWERS, LINDA M	02/24/1955	PHARMACY TECH
R	14		POWERS, KEVIN JOCK	06/14/1952	PRODUCE MGR
R	15		STEPCHUK, DAVID	07/19/1995	
U	15		STEPCHUK, ESTHER	10/13/2001	
U	15		STEPCHUK, LUDMILA	03/03/1972	DENTAL ASST
WISTERIA LN Con't			**01001**		
U	15		STEPCHUK, MELANIE	09/18/2002	
U	15		STEPCHUK, SAMUEL	10/31/1999	
U	15		STEPCHUK, VICTOR	09/04/1972	
R	15		STEPCHUK, VICTORIA	02/03/1998	
U	15		STEPCHUK, VIKTORIYA V	07/20/1999	
U	16		BERMAN, MATTHEW B	07/24/1989	
U	16		LOPEZ, KELLY ANA	01/24/1984	UNKNOWN
	21		POLEVOY, ALINA	07/06/2005	STUDENT
U	21		POLEVOY, LYUDMILA	12/07/1983	LECTURER
U	21		POLEVOY, SERGEY	05/15/1974	SELF EMPLOYED
	21		POLEVOY, TIMOTHY	01/01/2003	STUDENT
R	22		GRANT, NEAL THOMAS	10/15/1966	TRUCK DRIVER

TOWN
OF
AGAWAM

PRECINCT 2

V	NO. APT.	NAME	BORN	OCCUPATION
	AGNOLI PL	**01030**		
R	7	BACHTA, BRUCE F	04/09/1959	JET ENGINE MECH
	15	PERRY, BROOKE M	02/24/2003	STUDENT
U	15	PERRY, IAN	11/19/1969	PLUMBER
U	15	PERRY, LORIE JEAN	02/14/1970	ART DIRECTOR
U	23	HURLEY, STEPHANIE JUSTIN	07/17/1988	FIREFIGHTER
U	24	PELTER, EVA C	10/06/1966	
U	24	PELTER, MICHAEL J	08/29/1972	STUDENT
U	24	PELTER, RILEY M	11/03/1999	
	ALLISON LN	**01030**		
U	15	GARVEY, NADIA	08/24/1977	TEACHER
U	15	GARVEY, TIMOTHY J	04/23/1975	TEACHER
R	20	SPANO, EMILY ROSE	01/14/1991	RN
R	20	SPANO, JOHN J	09/08/1993	BUSINESS
U	30	CHRETIEN, GERALD R	06/09/1958	RETIRED
D	30	CHRETIEN, MARLENE F	05/29/1958	MRI TECH
R	35	OLDENBURG, DIANE MARIE	04/14/1971	SALES MGR
U	35	OLDENBURG, ROGER W	10/13/1971	SHIP COORD
D	45	ANDREWS, MIRIAM LUZ	07/06/1967	SOCIAL WORKER
D	45	PEREZ, AMARILYS	05/17/1969	PCA
	ANNABLE ST	**01030**		
D	21	SADOWSKI, PAUL VINCENT	02/20/1958	TRUCK DRIVER
U	25	FORTIER, EUGENE C	05/12/1949	RETIRED
U	37	HOLLOWAY, KARI E	12/31/1983	TEACHER
U	41	NUNZIATO, DEANNA MARIE	09/19/1991	
U	41	NUNZIATO, JONATHAN D	04/09/1987	
U	47	ZNOJ, JACOB ANTHONY	01/08/1971	
U	47	ZNOJ, MARIANNE	05/23/1949	LEGAL SECRETARY
U	55	OLIVEIRA, MELISSA	01/10/1979	ACCOUNTING MGR
D	63	DAVILA, CINDIA	07/28/1976	UNKNOWN
	63	MELNIK, LEONID	03/25/1983	
	63	MELNIK, NATALYA	02/27/1984	
	AUDUBON ST	**01030**		
U	19	SELVATICO, MICHAEL G	01/16/1945	FENCE CO.
	27	DZHENZHERUKHA, LARYSA	01/17/1968	
R	27	DZHENZHERUKHA, YURIY	08/28/1960	
	AVALON PL	**01030**		
D	12	ADHAM, YASMIN AIDA	10/09/1955	RETIRED
D	12	PADYKULA, STANLEY RICHA	10/26/1950	RETIRED
U	15	FLETCHER, JOHN E	04/25/1943	RETIRED
U	15	FLETCHER, ROBERTA	09/26/1954	RETIRED
	20	DEVILLIER, BRADFORD	09/30/2005	STUDENT
R	20	DEVILLIER, SHAWN M	05/04/1961	STOCK BKR
U	20	DEVILLIER, SUSANNE	03/09/1971	FINANCE
	20	NARDI, KRISTINA	07/03/1998	STUDENT
U	29	DZHENDZHERUHA, ANDREW	10/28/2002	STUDENT
R	29	DZHENDZHERUHA, ANGELA	01/31/1978	EMPLOYED
U	29	RUHA, VLADIMIR	01/31/1973	EMPLOYED
U	36	MAKHMUDOV, BAKHTIYER B	09/26/1973	UNKNOWN
U	36	MAKHMUDOV, ZHIYAN B	07/03/1999	
U	36	MAKHMUDOVA, ZUKHRA FU	08/21/1979	
D	43	MURSZEWSKI, CINDY MARIE	08/09/1958	RET PLAN CONSUL
D	43	MURSZEWSKI, GARTH ROBE	02/05/1970	DISCT MGR
R	54	BYS, CHESTER P JR	03/15/1953	EQUIP MGR
R	54	BYS, DONNA M	02/22/1955	RN
U	55	RONGHI, FILOMENA M	02/11/1934	RETIRED
R	55	RONGHI, GAIL M	12/09/1957	ACCOUNTANT
U	55	RONGHI, MARIO F	01/28/1931	RETIRED
R	55	RONGHI, VINCENZO ENRICO	08/31/1957	CONSULTANT
R	56	DEPALMA, DONNA L	06/06/1966	SUPERVISOR
U	56	DEPALMA, MIA ROSE	12/22/2000	STUDENT
R	56	DEPALMA, STEPHEN A	07/01/1965	MANAGER
U	56	DEPALMA, STEPHEN J	06/02/1995	STUDENT
	BEECH HILL RD	**01030**		
	10	DOANE, DAVID W	09/05/1961	SALESPERSON
D	10	DOANE, DEBORA A	01/29/1967	WAITRESS/MGR
U	11	KLOPFER, MARK R	03/22/1965	ENGINEERING TEC
U	11	RUIZ-KLOPFER, YOLANDA	07/23/1964	ACCT MGR
U	14	SMITH, BRANDON S	11/01/2000	STUDENT
U	14	SMITH, RONALD A	07/26/1963	PROJ ENGINEER
U	14	SMITH, VALERIE HAGEN	03/07/1965	BASKETBALL COAC
U	15	BONINI, SUSAN JANET	09/25/1950	R.N.
U	15	BONINI, WILLIAM J	11/20/1951	SALES MGR
U	19	COUTURE, JOAN M	05/16/1955	RETIRED
U	19	COUTURE, LESTER E	05/24/1951	RETIRED
D	22	COLLINS, ALLAN PAUL	07/18/1936	RETIRED
U	22	COLLINS, DEBRA A	01/30/1952	RETIRED
R	23	MASI, LORI ANN	04/13/1965	SUPERVISOR
U	23	MASI, MARISSA LEE	06/28/1993	TEAMSTER
R	23	MASI, VINCENT JEFFREY	05/28/1962	MANAGER
	26	RYBINSKI, ALAN P	05/10/2000	STUDENT
	26	RYBINSKI, JACQUELINE M	03/04/1998	STUDENT
U	26	RYBINSKI, SCOTT A	02/25/1961	SUPERVISOR
U	27	OUIMETTE, LINDA	04/29/1961	TEACHER ASST
D	27	OUIMETTE, PHILIP GERARD	10/26/1960	TRANS ENGINEER
U	30	BIENVENUE, JONATHAN D	07/29/1988	WELDER
U	31	LYNCOSKY, ROBERT VINCEN	01/22/1943	RETIRED
U	31	NIEMIEC, LAURA A	09/26/1950	RETIRED
U	34	GLISSON, JENNIFER L	03/26/1984	PHARMACIST
U	34	GLISSON, MICHAEL	12/17/1981	SALES MANAGER
U	35	CLIFFORD, JAMES T	11/04/1948	
	BEECH HILL RD Con't	**01030**		
U	35	CLIFFORD, MEREDYTH J	05/27/1998	STUDENT
U	35	CLIFFORD, THERESE M	08/03/1958	PT RECEPTIONIST
U	39	HOWARD, NANCY L	10/14/1962	TEACHER
U	39	STAUBIN, KAREN L	05/03/1957	BOOKKEEPER
	BELMONT AVE	**01030**		
U	15	MASLYANSKIY, ANDREI	08/05/2001	
R	15	MASLYANSKIY, ARTUR	08/30/1997	
U	15	MASLYANSKIY, IGOR A	02/17/1974	
U	15	MASLYANSKIY, NIKITA IGOR	05/28/2004	
R	18	BEACH-COOK, VICTORIA C	01/12/1968	WAITRESS
R	18	COOK, FRANCIS J JR	01/04/1969	MUSICIAN
U	18	COOK, JORDAN BEACH	12/07/1998	STUDENT
	18	COOK, PAIGE	08/31/2005	STUDENT
D	21	FOLEY, EMMA JEAN	08/25/1997	
U	21	FOLEY, PATRICIA A	05/04/1966	MEDICAL ASST
U	21	PARKER, KIRK M JR	02/25/1977	LANDSCAPER
D	24	DABKOWSKI, ADAM	12/02/2001	STUDENT
R	24	DABKOWSKI, DANYLE N	03/04/1972	CUST SERVICE
U	24	FARNSWORTH, TANNER DAN	02/14/1997	STUDENT
	29	JONES, LORETTA ANN	09/17/1946	RETIRED
R	29	JONES, ROGER LOUIS	02/19/1947	RETIRED
D	30	STOCKS, CHRISTINE M	08/02/1987	TEACHER
U	30	STOCKS, KYLE R	05/02/1982	CONTROLS TECH
U	40	HARNOIS, ALEC J	10/10/1994	STUDENT
R	40	HARNOIS, JOSEPH ANTHONY	08/04/1997	STUDENT
U	40	HARNOIS, LAURA ANN	03/21/1966	R.N.
U	40	HARNOIS, RICHARD JOSEPH	05/05/1967	DISABLE
U	41	KEARNEY, DAKOTAH ELIZAB	03/02/1992	UNKNOWN
R	41	KEARNEY, RYAN THOMAS	12/30/1987	
	50	YOUNG, BARBARA C	05/10/1957	NURSE
U	50	YOUNG, JAMES E	03/29/1956	
	BELVIDERE AVE	**01030**		
U	14	COLLETTE, BRIAN E	02/09/1956	TOOLMAKER
U	14	COLLETTE, CORAL L	07/16/1958	RETIRED
U	15	FREITAG, ADAM GREGORY	11/03/1991	UNKNOWN
U	21	RUBACHA, EMMA	09/09/2002	RETAIL
U	21	RUBACHA, KIMBERLY ANN	02/23/1970	TEACHER
U	21	RUBACHA, MAXIMILIAN JR	04/08/1967	LASER OPERATOR
U	21	RUBACHA, SAMANTHA	07/04/1999	RETAIL
U	22	SPRADLEY, LEON	11/07/1969	
U	26	SAUNDERS, BARBARA A	03/12/1964	
U	26	SAUNDERS, MICHAEL PATRI	06/09/1963	MANAGER
U	27	PIQUETTE, RYAN MICHAEL	01/03/1994	STUDENT
U	27	TIWARI, RESHMA	03/28/1988	
U	32	FURIONI, MAXWELL SCOTT	10/28/1993	UNKNOWN
U	32	GILLESPIE, ALEXANDRIA	11/13/1995	UNKNOWN
U	33	MALYARENKO, LEONID I	01/21/1959	
	33	MALYARENKO, VERA	04/24/1958	
U	33	RIVERA, SAMUEL	01/26/1985	
U	40	HIGGINS, PATRICK J	07/24/1963	SERVICE ADVISOR
D	40	ROSE, NANCY MARIE	04/17/1967	SOCIAL WORKER
U	44	TYLENDA, SERENA MARIE	07/14/1973	
D	45	EASTON, GLORIA J	04/26/1950	PARAPROFESSIO
D	45	EASTON, RICHARD H	05/23/1947	SELF EMPLOYED
U	51	MEDINA, MALCOLM GA	09/05/1989	
U	51	MEDINA, NICHOLE A	04/23/1990	EMPLOYED
U	52	MCMAHON, KAREN ANNE	12/05/1974	SELF EMPLOYED
U	52	MCMAHON, MICHAEL JOHN	11/24/1969	3RD SHIFT MGR
U	57	ALBANO, GIANNA ESTERINA	05/12/1997	ANALYTICS
U	58	MAZZA, ADAM MICHAEL	04/25/2000	STUDENT
R	58	MAZZA, JEWEL JACQUELINE	08/01/1966	BUYERS ASST
R	58	MAZZA, LAUREN E	09/10/1993	STUDENT
U	58	MAZZA, SYDNEY PAYTON	11/12/1998	STUDENT
R	58	MAZZA, TODD M	08/25/1967	POSTAL WORKER
D	63	NEVILLE, ASHLEY	05/27/1987	UNKNOWN
U	63	NEVILLE, CHRISTOPHER	10/22/1988	UNKNOWN
U	69	MESSIER, DEBRA ANN	06/26/1960	GM
R	69	MESSIER, REAL GERARD	11/17/1958	GM
U	70	WILSON, DIANE P	12/23/1960	BUS ANALYST
U	75	SANDY, PAUL M	12/06/1958	PAINTER
U	76	SEMPRIT, ANDRES O	06/29/1987	
U	76	WILSON, SARA ELIZABETH	02/10/1989	UNEMPLOYED
U	81	DUNICAN, DAVID JR	02/27/1963	SUPERVISOR
D	81	DUNICAN, KATHRYN MARY	01/26/1964	COORDINATOR
	BESSBROOK ST	**01030**		
	14	LY, AMY H	03/10/1979	MANICURIST
U	26	COLBY, JOHN J	04/21/1962	WAREHOUSEMAN
U	26	COLBY, PATRICIA JOANA	06/25/2001	
U	26	MASTRONARDI, MELISSA A	12/16/1968	ACCOUNTING CLER
D	26	MASTRONARDI, REBECCA C	04/11/1995	LIBRARIAN
U	48	GALABOV, DANAIL DIMITROV	08/15/1977	
U	57	MALAVE, MIRIAM	07/10/1993	UNKNOWN
U	57	MALAVE MUNIZ, VERONICA E	03/22/1995	UNKNOWN
U	57	MUNIZ, DIANA	08/23/1972	UNKNOWN
U	57	MUNIZ TORRES, DIANA TERE	08/23/1972	
U	58	DOTEN, LISA GAYLE	06/03/1965	ENERGY SALES
U	58	DOTEN, MYRNA A	05/16/1940	RETIRED
D	67	SMITH, KEITH D	06/16/1938	RETIRED
U	68	FREEMAN, CATHLEEN ADELI	10/03/1953	RETIRED
U	73	REARDON, MICHAEL JAMES	11/03/1999	GLAZER
L	78	FERRIS, JOHN S	10/09/1995	NETWORK TECH

V	NO. APT.	NAME	BORN	OCCUPATION
BESSBROOK ST Con't 01030				
U	78	GIOVANINNI, KEITH	06/04/1991	GROUNDS MGR
U	78	GIOVANINNI, MELISSA E	11/01/1982	PHYS THRPST ASS
R	78	GIOVANINNI, MICHAEL ALLA	08/29/1964	NETWORK ENGNR
BRIAR HILL RD 01030				
U	3	GUERTIN, BEVERLY A	07/19/1947	RETIRED
U	3	GUERTIN, LANCE MICHAEL	07/23/1944	RETIRED
U	6	KNAPP, JAMES R	06/08/1953	RETIRED
U	11	KUGEL, NICKOLE A	10/05/1995	UNKNOWN
	11	LUVERA, FRANK A JR	04/14/1951	SELF EMPLOYED
R	11	LUVERA, FRANK A III	10/25/1990	SALES
U	11	LUVERA, THERESA L	11/24/1962	HOUSEWIFE
U	18	PATNODE, CHARLES JOSEPH	12/17/1950	GROCERY CLERK
U	19	WELCH, BRANDON CARL	01/28/1993	ADMISSIONS
	19	WELCH, CODY J	01/28/1993	DISABLED
U	19	WELCH, GLADYS A	12/16/1952	RETIRED
U	19	WELCH, MICHAEL	07/07/1991	PERS CARE TECH
BROOKLINE AVE 01030				
D	11	MICKEY, GEORGE EDGAR	05/05/1951	DISABLE
D	11	MICKEY, MARK JOSEPH	01/29/1959	DISABLED
U	18	LECLAIR, DONNA M	05/30/1956	TRANSPORT
U	19	TAVARES, JESSICA	07/26/1979	ACTIVITIES DIR
U	19	TAVARES, TRACY ANN	04/06/1977	PHLEBOTOMIST
U	25	LEMIEUX, CAROLYN M	08/14/1962	PHLEBOTOMIST
U	25	LEMIEUX, GREGORY J	09/03/1994	COOK
U	25	LEMIEUX, VALERIE M	01/24/1992	BSN,RN
D	26	ST ONGE, MARCIA LEE	07/10/1950	RETIRED
U	31	LIPTAK, ANNE M	07/26/1950	RETIRED
	37	ALMQUIST, ANGELA M	12/10/1987	
R	37	DANCE, ANGELA MARIE	10/22/1993	OT
D	38	LISTRO, ALLISON MARIE	06/17/1981	ATTORNEY
D	43	DIMAURO, CHRISTOPHER J	01/27/1972	SALES
U	43	DIMAURO, LISA M	05/12/1977	DISABLED
U	44	CORTIS, BRUCE W	10/03/1951	TECH CONSULTANT
U	44	CORTIS, CAROLYN J	03/12/1953	CERT NURSE ASST
D	50	ARNOLD, KATHLEEN MARIE	06/15/1947	RETIRED
U	51	ROBICHAUD, JOSEPH NORM	01/26/1951	RETIRED
R	56	WOJNICKI, DOROTHY M	01/28/1932	RETIRED
U	57	AVONDO, DAVID S	05/07/1952	RETIRED
	57	AVONDO, NANCY	10/19/1953	RETIRED
D	62	PERITZ, BEVERLY A	10/24/1944	DISHWASHER
R	63	LEFEBVRE, BRIAN J	11/16/1960	DISABLED
CC	68	LANDRY, LANCE M	04/12/1974	EMPLOYED
R	69	SAMUELSEN, AARON J	12/12/1983	CONSTRUCTION
U	69	SAMUELSEN, CHRISTINA	07/08/1989	
U	74	KERR, JAMES R	08/24/1961	UNKNOWN
U	75	MOYE, LINDA JEANNE	11/20/1957	ATTORNEY
BROOKSIDE DR 01030				
U	5	MACAULAY, PAULA M	12/31/1965	TEACHER
U	5	MACAULAY, TIMOTHY I	12/23/1963	RETIRED
U	15	BOUTHILETTE, HILLARY ANN	12/11/1988	PAYROLL COORD
U	15	BOUTHILETTE, JEREMY P	02/20/1989	ANALYST
U	16	HUTCHINS, JASON J	09/02/1980	ELECTRICIAN
U	16	HUTCHINS, LAURA A	03/26/1981	
D	25	KING, ANDREW MICHAEL	04/15/1987	SALES REP
R	25	KING, JOSEPH MICHAEL	01/16/1960	RETIRED
D	25	KING, JOSEPH D	05/14/1990	SALES REP
U	25	KING, PEGGY KAY	08/27/1960	RETIRED
U	26	FITZGERALD, AVERY MORGA	10/14/1985	
U	26	FITZGERALD, SEAN PATRICK	11/23/1984	COMPUTER TECH
R	35	DEPALMA, ANNE M	04/14/1945	REAL ESTATE
U	35	DEPALMA, NICHOLAS J	07/25/1964	UNEMPLOYED
U	36	SUDNICK, DYLAN T	05/19/1993	CORREC. OFF.
U	36	SUDNICK, REBECCA ANN	07/17/1992	PROPERTY MNGR
D	46	GANG, EMILY	05/26/1993	UNKNOWN
D	46	GANG, VARUNI	03/28/1989	
U	56	COSGROVE, CURT J	10/31/1964	CONST
U	56	COSGROVE, JOSEPH CURTIS	05/20/1996	CONST OWNER
U	56	COSGROVE, MARIE A	03/25/1962	OFFICE MANAGER
R	56	SARNELLI, ANTHONY JOSEP	12/20/1985	SALES
R	56	SARNELLI, CHELSEA LYNN	08/08/1988	CLERICAL
CAMBRIDGE ST 01030				
U	76	DELPESCHIO, ELIZABETH AN	06/28/1953	RETIRED
U	76	DELPESCHIO, PAUL A	12/29/1953	RETIRED
U	84	AMRICH, CHRISTOPHER G	12/13/1986	TEACHER
U	84	AMRICH, MEGAN MARIE	01/26/1986	WRITER
U	96	POPLAWSKI, HOPE J	12/01/1940	RETIRED
D	110	WATSON, TAMARA J	08/14/1959	RETIRED
D	120	KOZIKOWSKI, KEVIN FRANK	03/07/1991	SUPERVISOR
U	120	LINE, CATHERINE E	07/09/1962	BOOKKEEPER
U	128	JOHNSTON, CHRISTINE K	09/08/1967	TEACHER
U	128	JOHNSTON, JOSEPH C	01/05/2000	STUDENT
U	128	JOHNSTON, MARGARET CLA	03/06/2003	STUDENT
	128	JOHNSTON, ROBERT G	08/27/1997	UNEMPLOYED
U	128	JOHNSTON, ROBERT M	05/12/1961	KITCHEN STEWARD
R	129	MITCHELL, NOREEN DEVANE	08/22/1969	TEACHER
R	129	SMITH, SCOTT C	11/27/1971	MECHANIC
D	136	GRAY, CYNTHIA A	11/23/1958	SOCIAL WORKER
CC	136	GRAY, DUNCAN	06/30/1994	WAREHOUSE
U	136	GRAY, IAN T	01/11/1998	IT/IS TECH
U	136	GRAY, KIRK	01/12/1960	SYSTEMS ANALYST
U	139	CODY, EDWARD N	10/04/1954	RETIRED
CAMBRIDGE ST Con't 01030				
U	139	CODY, MELISSA A	04/30/1967	HR ADMIN
U	139	CODY, SUSAN	01/04/1996	BANK TELLER
U	146	FIELDHOUSE, DONNA A	09/12/1961	CORRECTNL LT
U	147	DELSKEY-EAGEN, TARA E	01/25/1974	PT LUNCH MONITO
U	147	EAGEN, KENNETH J	10/09/1969	INSURANCE
D	154	ANDERSON, EDWIN O JR	12/28/1946	RETIRED
D	154	ANDERSON, ELOISE	08/28/1946	RETIRED
U	157	MARTIN, MICHELLE J	03/15/1986	MEDICAL ADMIN
U	164	RUMPLIK, CHRISTOPHER RY	05/24/1996	STUDENT
U	164	RUMPLIK, JONATHAN MICHA	03/11/2000	STUDENT
U	164	RUMPLIK, SHAWN D	03/28/1974	TEACHER
U	164	RUMPLIK, TAMMY L	05/28/1974	TEACHER
	165	BLANCHARD, BRYAN	06/25/1988	DIETARY AID
U	165	PERRY, ANNMARIE	09/30/1961	SCHOOL CAFET.
U	165	PERRY, DENNIS J	08/25/1957	PRODUCTION COOR
U	165	PERRY, SAMANTHA N	12/25/1988	LINE COOK
U	172	LEDGER, LYNNE M	11/29/1965	HR MANAGER
D	172	PHILLIPS, GEOFFREY M	05/07/1966	TEACHER
D	172	PHILLIPS, PAGE L	06/28/1995	LIBRARIAN
	175	BRUNO, SIMONA	05/29/1975	FOOD SERVICE
U	175	FITZPATRICK, RICHARD A	12/29/1942	RETIRED
	175	FITZPATRICK, RITA	01/11/1946	RETIRED
U	180	CLINI, JUDITH M	03/07/1952	LIBRARIAN
U	180	CLINI, STEPHEN DANIEL	11/20/1947	HEAVY EQ MECHAN
U	190	SZCZEPANEK, AMANDA J	03/17/2002	STUDENT
U	190	SZCZEPANEK, CATHY J	06/29/1971	DIN SERV ATT
U	190	SZCZEPANEK, EDWARD PAT	05/04/1971	SYSTEMS ANALYST
R	190	SZCZEPANEK, KYLE EDWARI	07/16/1999	
R	198	ANDERSON, DONALD F	04/25/1949	RETIRED
R	198	ANDERSON, JUDITH A	01/28/1950	HOUSEWIFE
CANTERBURY LN 01030				
U	5	HOAGUE, ERIC S	07/08/1982	DEPT HMLND SECR
D	5	HOAGUE, SUSAN F	11/26/1956	REG NURSE
U	5	VALLEE-HOAGUE, LINDSEY E	11/02/1985	DEPT HMLND SECR
U	6	LAPRISE, RONALD J	02/03/1974	CHIROPCTR
U	6	LAPRISE, SUSANNA C	04/26/1972	BCBA
U	15	LALANCETTE, PATRICIA ANN	06/20/1944	HOMEMAKER
U	15	LALANCETTE, RONALD E	06/22/1941	RETIRED
U	18	BRONSON, JOYCE M	12/17/1963	PLANNER
U	18	BRONSON, WILLIAM L	11/11/1955	RETIRED
D	25	MORIARTY, JAMES L	01/26/1959	RETIRED
D	25	MORIARTY, JUDITH M	04/22/1959	SHIFT SUPERVISO
D	25	MORIARTY, KATE TERESA	04/03/1996	TEACHER
R	28	CALABRESE, JOSEPH	09/14/1962	IT MANAGER
U	36	TIRONE, DANIELLA	01/28/1981	HUMAN RESOURCES
U	36	TIRONE, GERALDINE	06/18/1957	RETIRED
U	36	TIRONE, GIUSEPPE	05/31/1955	CONTRACTOR
CAROL AVE 01030				
U	5	BOURDEAU, DORREAN C	11/18/1967	XRAY TECH
U	5	SPAFFORD, NATHAN L	08/31/2000	STUDENT
	5	SPAFFORD, SCOTT	08/31/1971	HR DIRECTOR
U	6	NUHIU, IMRI	08/23/1988	UNKNOWN
U	11	CATANZARITE, EILEEN MARI	10/09/1954	RETIRED
U	11	CATANZARITE, PHILIP JOHN	06/26/1943	CAR DEALER
D	11	HOCKING, THOMAS JAEGER	08/13/1983	DISABLED
	15	KULLE, SHEILA A	10/29/1937	HOMEMAKER
U	16	LUCIA, CHRISTOPHER S	04/22/1992	
U	16	LUCIA, SARAH LYNN	10/21/1991	PARAPROFESSIONA
U	24	DESSO, HEATH EARL	02/26/1977	
U	24	DESSO, JILLIAN R	10/27/1980	COSMOTOLIG
U	24	DESSO, KIARA A	08/18/2000	
D	36	VIENS, PAMELA J	06/03/1965	HISTOTECH
U	36	VIENS, WILLIAM M	09/03/1964	HISTOTECH
CLOVER HILL DR 01030				
U	16	GALE, DONALD MARTIN	07/17/1963	
U	16	GALE, EMMA COLLEEN	05/14/2002	STUDENT
U	16	GALE, MAXIMILIAAN	07/10/1995	STUDENT
U	16	GALE, MIREILLE HELENE	04/10/1968	PHOTOGRAPHER
U	16	GALE, SEBASTIAAN N	11/05/1997	STUDENT
R	19	O'HARA, BRIAN G	12/30/1954	SALES REP
U	19	OHARA, CHERYL RENEE	08/30/1958	TRAIN MANAGER
U	24	SPANGENBERG, DONNA J	11/04/1942	RETIRED
U	24	SPANGENBERG, GEORGE L	08/17/1942	RETIRED
D	27	LIARD, LEANNE MARIE	12/19/1984	MED ASST
D	27	LIARD, ROBERT W	09/16/1980	MANAGER
U	35	DESROSIERS, EILEEN F	07/21/1952	XRAY TECH
U	35	DESROSIERS, SUZETTE R	01/23/1982	UNKNOWN
U	36	CAVALLO, FRANK L	05/07/1936	RETIRED
U	36	CAVALLO, KATHLEEN A	04/13/1937	RETIRED
R	45	JOSEPH, SHEILA E	12/11/1941	RETIRED
D	46	HUFFMAN, JOHN A SR	12/14/1946	SUPT
R	46	HUFFMAN, KATHLEEN A	04/22/1956	SUBS TEACHER
U	53	JENKS, MARY ANN	06/10/1939	
U	53	JENKS, MARYANN	06/10/1939	HOMEMAKER
U	56	BRYDEN, LAURIE A	09/16/1972	MED BILLING
U	56	HUFFMAN, JOHN A JR	07/04/1968	ASST SUPERINT
D	63	SWIKALUS, NANCY W	02/25/1942	RETIRED
U	63	SWIKALUS, ROBERT W	08/01/1942	RETIRED
D	64	MIODONKA, JOSEPH A	08/14/1931	RETIRED
U	74	PLATANITIS, BARBARA J	08/16/1935	RETIRED
D	75	GASTEYER, ROBERT G	09/07/1941	RETIRED

V	NO. APT.	NAME	BORN	OCCUPATION
CLOVER HILL DR Con't		**01030**		
D	75	GASTEYER, ROSE	01/01/1942	RETIRED
U	83	FIELDS, MICHAEL L	07/14/1981	SALES
D	83	FIELDS, NICHOLE K	11/12/1985	
U	84	TOWER, SARAH ELIZABETH I	05/14/2005	STUDENT
U	84	TOWER, SUSAN A	04/26/1968	LABORATORY MGR
R	84	TOWER, WAYNE CARROLL	06/28/1961	RETIRED A.F.
U	90	NASSAR, ETHAN J	01/22/1995	UNKNOWN
U	91	HUTCHISON, MICHAEL DAVI	05/14/1984	UNKNOWN
U	91	LORENZ, VALERIE A	02/06/1956	
U	100	RUSCIO, ANTHONY FRANCIS	01/15/1952	RETIRED
R	100	RUSCIO, LORETTA R	06/02/1954	RETIRED
U	101	FLESCHER, DAVID MARK	01/18/1969	SELF EMPLOYED
U	101	FLESCHER, JOANNE MARY	06/10/1967	COMMONWEALTH MA
U	110	GIONFRIDDO, LUCILLE R	08/15/1944	HOMEMAKER
U	110	GIONFRIDDO, PAUL	02/07/1945	
U	110	GIONFRIDDO, THOMAS A	10/11/1968	MARKETING REP
U	111	MURATORE, ROSS M	06/22/1995	UNKNOWN
D	119	HIRST, DEBORAH J	11/25/1943	RETIRED
D	119	HIRST, JOHN K	08/06/1959	CONTRACT MGR
U	120	TOWER, JOSHUA X	08/21/1990	
U	120	TOWER, KIMBERLY ELIZABE	04/03/1989	
D	129	BLAKE, GEORGE J JR	06/14/1942	RETIRED
U	129	BLAKE, JOAN K	10/07/1944	RETIRED
	136	NUHIU, HIDAJETE	06/27/1990	
U	136	NUHIU, KAMER	09/22/1999	STUDENT
	136	NUHIU, NEXHARIJE	01/15/1962	UNKNOWN
U	136	NUHIU, REMZI	11/12/1956	UNKNOWN
D	137	ARENSTAM, FRANCIS HENR	06/18/1943	RETIRED
D	137	ARENSTAM, LAURICE A	04/04/1948	HOUSEWIFE
R	147	POLEK, CHERYL LYNN	07/10/1962	ACCOUNTANT
U	147	POLEK, CLEMENS L JR	03/18/1958	WAREHOUSE
R	148	DUNLOP, CAROL E	10/30/1942	RETIRED
R	148	DUNLOP, JOHN W	06/01/1940	RETIRED
U	157	CRONIN, CARLY T	11/05/1994	TEACHER
D	157	CRONIN, GINA M	07/21/1964	TEACHER
U	157	CRONIN, KATELYN	06/02/1999	STUDENT
U	157	CRONIN, THOMAS EDWARD	05/14/1965	SALES REP
U	157	FERRARO-CRONIN, GINA MA	07/21/1964	
U	164	PASSERINI, DEBORAH L	06/17/1970	AT HOME
U	164	PASSERINI, JENNA A	03/30/1996	SPEC ED TEACHER
R	164	PASSERINI, JOHN M	08/28/1997	SHOP MNGR
R	164	PASSERINI, MARIO D	01/31/2001	CLERK
U	164	PASSERINI, MICHAEL J	04/16/1971	BUSINESS OWNER
U	167	DUGGAN, JEFFREY	02/18/1960	RETIRED
U	174	SHEPARD, MICHELE TAYLOR	02/10/1948	RETIRED
R	177	DAVIO, NICHOLAS M	01/13/1978	FINANCIL
R	177	DAVIO, ROBERT H	10/01/1940	PHARMACIST
D	177	DAVIO, VIRGINIA MARY	02/27/1947	REG NURSE
D	186	YAGAN, HIKMET	03/16/1987	
D	186	YAGAN, OZKAN	07/01/1984	
U	187	QUINBY, ELIZABETH JEAN	06/24/1983	NURSE
U	187	QUINBY, MATTHEW JOHN	05/24/1981	CLINICAL DIR
U	195	SAFARIK, BARBARA ANN	07/01/1947	RETIRED
U	195	SAFARIK, JAMES R	12/17/1942	RETIRED
CC	205	GOBEILLE, MARIA J	08/26/1980	NURSE
D	205	GOBEILLE, RAYMOND J JR	11/29/1973	PAINT TECH
	205	VECCHIARELLI, NICHOLAS P	06/20/1993	STUDENT
R	210	LEPARD, LODINA MARY	03/21/1951	RETIRED
D	215	PITTENGER, CHRISTOPHER	07/31/1988	MAILMAN
U	215	PITTENGER, KIRSTEN LAMM	04/27/1963	TEACHER
U	215	PITTENGER, ROBERT CONR	01/07/1963	ACCOUNTING MGR
U	220	BEAUDRY, DANIEL M	10/02/1980	MANAGER
U	220	BEAUDRY, DANIELLE M	11/03/1978	CLAIMS REP
U	223	HENDRICKSON, DAVID MICH	02/26/1966	TEACHER
U	223	HENDRICKSON, JOSEPH PAU	07/31/2000	DATA OP SPEC
U	223	HENDRICKSON, LAURA LYNN	05/25/1968	PHYS ED TEACHER
D	223	HENDRICKSON, THOMAS DA	12/26/1998	POLITICAL CONS
COLEMORE ST		**01030**		
U	23	HARTMANN, MARY K	04/29/1976	APP TRAINER
D	23	HARTMANN, ROBERT J	03/06/1976	IT SUPPORT
U	25	MONTAGNA, DANIEL L	03/20/1975	DIRECTOR OF OP
U	43	SMITH, ALEXA N	03/07/1995	STUDENT
R	43	SMITH, KEITH J	02/16/1962	SALES REP
R	43	SMITH, LAURA J	09/07/1963	OFFCE MGR
D	44	ROSSI, ROBERT E	06/04/1943	RETIRED
U	51	JENDZA, JACQUELINE M	04/02/1950	RETIRED
U	54	BEAUDETTE, JEFFREY R	07/13/1968	UST SPECIATIST
U	54	BEAUDETTE, KATHLEEN A	10/02/1961	BARTENDER
	67	SIMMONS, ALLEN F	09/01/1952	CONTRACTOR
U	116	BUTLER, DIANA A	11/03/1937	RETIRED
U	116	LABELLE, JUDITH C	01/22/1944	RETIRED
COLUMBIA DR		**01030**		
U	13	BOBSKILL, NANCY	01/29/1962	RETIRED
U	13	BOBSKILL, VERONICA LYNN	08/28/2001	STUDENT
U	13	BOBSKILL, WILLIAM F	09/26/1950	RETIRED
U	14	BATTISTA, GINA M	12/10/1970	CUSTOMER SERVIC
U	14	CANATA, MATTHEW T	12/08/1973	RETAIL BUS MGR
U	14	MCLEAN, DOUGLAS E	04/28/1970	AUTO PARTS
D	23	THERRIEN, ELENA M	01/19/1938	HOUSE WIFE
D	23	THERRIEN, RICHARD	02/01/1938	RETIRED
U	24I	BERTONCELLI, ANTHONY M	11/25/1981	MAINTENENCE MAN
D	24	BERTONCELLI, CHRISTINE E	03/03/1985	DENTL HYGIENIST
COLUMBIA DR Con't		**01030**		
U	31	BATTLES, TYLER ELLISON	10/31/2000	
U	31	SODEN, CODY	10/02/1995	
U	32	SUTTON, LLOYD C	05/08/1971	TECH
COYOTE CIR		**01030**		
R	20	YUSENKO, ALEXANDER N	06/09/1995	STUDENT
U	20	YUSENKO, NIKOLAY	04/09/1967	RE SALES
U	20	YUSENKO, ROMAN	07/10/1999	STUDENT
U	20	YUSENKO, SVETLANA	09/01/1969	IMMAG CASE WKER
R	32	PILON, KIMBERLY A	09/29/1967	OCCUPT. THERAP
	32	PILON, KYLE R	05/29/1999	STUDENT
R	32	PILON, ROBERT ALAN	04/21/1968	HVAC-R TECH
U	41	HOLT, CASSANDRA ELIZABE	02/13/1993	
U	41	HOLT, ERIC RYAN	01/11/1989	
U	57	DAO, ALICE BANG	02/21/1992	MICROBIOLOGY
D	57	DAO, LAC DUY	03/25/1966	MACHINIST
	57	DAO, XHY-Y L	05/28/1999	STUDENT
D	57	LUU, VAN H	07/29/1966	HEALTH TRANSLAT
U	67	NATALE, KATEY	12/04/1977	TEACHER
U	67	NATALE, MICHAEL J JR	02/14/1974	VP SALES
U	76	HELLSTEIN, HANNAH J	06/11/1993	
U	76	HELLSTEIN, MARK C	08/11/1956	
U	76	HELLSTEIN, RILEY	10/11/1994	STUDENT
U	77	COUTURE, KATHLEEN M	07/12/1967	PROJECT MANAGER
U	77	COVILL, NICOLE CATHERINE	10/28/1997	PHARMACIST
R	77	MACUTKIEWICZ, THEODORE	10/30/1960	ENGINEER
D	88	DASTIGIR, HEEKWI LEE	02/26/1982	STAY @ HOME MOM
D	88	DASTIGIR, MOHAMMED ALI	02/20/1981	MGR @ MA MUTUAL
U	89	ESCOBAR, LOUISE NOEL	01/19/1957	RETIRED
U	89	ESCOBAR, LUIS E	12/01/1955	CPA
U	98	JOHNSON, ALISON E	06/21/1961	TEACHER
D	98	JOHNSON, VINCENT A	04/28/1962	ARCHIT SOFTWARE
U	101	CALVANESE, ANTONIO	07/13/1962	UNEMP
R	108	LUBARSKY, SAMANTHA	11/10/2002	STUDENT
R	108	LUBARSKY, STEVEN H	09/29/1971	ENGINEER
D	108	LUBARSKY, SUSAN J	01/06/1972	TEACHER
	108	LUBARSKY, SYDNEY A	07/17/2005	STUDENT
U	111	BURHAN, MOHAMMAD AMJAI	01/22/1996	STUDENT
D	111	HATIDANI, FARAI	12/26/1987	
D	111	HATIDANI, GLADYS	11/13/1964	
R	120	BOURGEOIS, CHRISTOPHER	05/08/1967	OUTSIDE SALES
U	120	BOURGEOIS, MICHELLE MAR	01/04/1968	PHY. THERAPIST
R	127	MIKUSZEWSKI, FRANK PAUL	08/02/1973	IT
U	127	VANASSE, LIDA E	10/11/1982	BUSINESS ANLST
R	128	MARKOWSKI, CATHLEEN ANI	10/11/1972	TEACHER
R	128	MARKOWSKI, CHRISTOPHER	09/01/1969	ATTORNEY
U	136	GOMES, CATHERINE D	01/26/1955	RETIRED
U	136	GOMES, DANIEL S	02/08/1985	RECRUITER
U	136	GOMES, STEPHEN L	12/14/1953	RETIRED
U	144	ROVITHIS, CRISTIN J	12/04/1965	ADMIN
U	144	ROVITHIS, DEMETRIOS E	03/26/1970	ANALYST
D	149	WHITE, OBAWOLE	11/17/1979	CLERGY
D	152	GOODFELLOW, MICHELLE RI	02/13/1981	ASSOC VP
U	152	GOODFELLOW, ROBERT JOH	08/26/1973	MECHAN DESIGN
U	160	BARD, BARBARA A	01/19/1962	ADMIN ASST
U	160	BARD, ELIJAH R	11/14/1996	STUDENT
U	160	BARD, LEISL N	04/01/1994	ADVISOR
D	160	BARD, TODD J	06/09/1966	SELF EMPLOYED
U	167	MUTTI, EDWARD J	09/06/1967	IT MANAGER
R	167	MUTTI, TRACY E	10/17/1969	IT MANAGER
R	170	HAMMERSCHMIDT, KORNELI	09/19/1981	PHYSICIAN ASST
R	170	HAMMERSCHMIDT, SHAWN L	05/30/1975	CORP TRAIN
R	175	RUDD, BRIAN J	01/21/1972	CNSTRCTION
U	175	RUDD, SAMANTHA	12/17/1983	RECEPTIONIST
D	183	MOYSIS, ANASTASIA	08/27/1957	TEACHER
D	183	MOYSIS, DIMITRIOS	12/20/1947	OPERATIONS MGR
U	184	YOUNG, DAVID P	11/10/1963	BUS DRIVER
U	184	YOUNG, MARY M	02/17/1965	DISABLED
U	184	YOUNG, THOMAS W	01/17/2002	STUDENT
	193	BALL, EMILY R	06/25/2003	STUDENT
R	193	BALL, MARIE A	04/15/1976	ASSOCIATE DIR
	193	BALL, MEGAN E	07/29/2005	STUDENT
R	193	BALL, WAYNE R	06/28/1974	IT DIRECTOR
U	200	FAZIO, ANTHONY	07/13/1948	CONTRACTOR
U	200	FAZIO, JANE E	01/12/1945	REALTOR/BROKER
U	209	EMMONS, HAILEY ELAINE	06/29/2002	STUDENT
U	209	EMMONS, HUNTER WILLIAM	08/21/2004	STUDENT
U	209	EMMONS, KRISTIN ELAINE	01/07/1975	RN
D	209	EMMONS, WILLIAMS F JR	06/29/1970	IRON WORKER
U	228	EISENBEISER, DIANA E	10/20/1976	OFFICE MANGER
U	228	EISENBEISER, JASON J	09/12/1977	MANAGER
U	231	MAPUA, RENATO AQUINO JR	05/11/1975	EDUCATION
U	231	PENAFLOR, ODESSA I	02/06/1977	DENTAL HYGENIST
CYNTHIA PL		**01030**		
D	12	BARD, KEITH F	08/01/1964	CONTROLLER
U	12	BONAFILIA-BARD, REBECCA	11/25/1969	GUID COUNSEL
U	19	DAPONDE, JOHN C	08/21/1945	RETIRED
U	19	DAPONDE, MONA L	07/02/1946	RETIRED
R	28	CHAMPAGNE, CELINE N	04/27/1958	RETIRED
R	28	CHAMPAGNE, RONALD J	03/16/1953	RETIRED
D	33	PISANO, EMILY C	06/10/1991	RN
CC	33	PISANO, NICHOLAS A	06/28/1989	BUYER

V	NO. APT.	NAME	BORN	OCCUPATION
EAST VIEW DR		**01030**		
U	5	MARAFIOTI, FRANK V	01/26/1955	RETIRED
U	5	MARAFIOTI, FRANK BRUNO	10/03/1988	REGISTRY RUNNER
U	5	MARAFIOTI, NANCY A	04/29/1956	LEGAL SECY
D	15	SURPRENANT, DEBRA A	03/11/1958	SECRETARY
U	15	SURPRENANT, DENIS HENRY	02/27/1949	RETIRED
U	15	SURPRENANT, JEFFREY LIN	04/23/1985	INSURANCE CLERK
U	16	COUTURE, CHRISTINE P	07/29/1948	HOMEMAKER
U	23	RUSSELL, JAMES PAUL	08/30/1946	RETIRED
U	23	RUSSELL, LINDA C	05/24/1951	RETIRED
R	24	HERNANDEZ, RICHARD	09/12/1974	
U	24	ROGERS, ALAN PAUL	04/04/1949	RETIRED
ELIZABETH ST		**01030**		
U	16	LOVENDAHL, CHELSEY LYNN	11/25/1993	
U	16	LOVENDAHL, KAEMON	02/15/1994	
U	24	MAGNACCA, ALPHONSE A	03/16/1940	RETIRED
U	24	MAGNACCA, JANICE RUTH	10/16/1948	RETIRED
U	25	CAMPOFREDANO, DONALD S	09/10/1967	
U	25	MERCURE, GARRETT	05/12/1997	
U	25	MERCURE, GREGORY ERIC	01/12/1992	
D	32	DARGON, MELISSA ANN	07/30/1982	UNKNOWN
D	37	DIONNE, LINDA E	06/29/1951	RETIRED
D	45	LOVETT, GEORGE EDWARD	12/02/1944	RETIRED
	45	MAYO, PAULA	09/25/1947	RETIRED
R	55	PANCHUK, NINA	04/23/1964	UNEMPLOYED
D	60	CARTER, NANCY M	04/16/1951	
D	60	CARTER, ROBERT E	10/14/1949	RETIRED
D	63	HUTCHINSON, KATHI L	11/18/1953	CSR
U	63	HUTCHINSON, PAUL R	02/26/1987	SOCIAL WKR
D	63	HUTCHINSON, ROBERT FRE	01/18/1954	PICTURE FRAM
D	63	TELLADO-CORTES, TACHA M	07/16/1989	SOCIAL WORKER
	72	FAIRMAN, CASSANDRA	09/01/2001	
U	72	FAIRMAN, COLIN MICHAEL	03/12/1999	STUDENT
D	72	FAIRMAN, MICHELLE A	04/07/1970	SELF EMPLOYED
D	72	FAIRMAN, TODD M	05/12/1965	BUDGET ANALYST
D	72	MULLIS, LINDA A	08/18/1948	RET
U	72	ORTEGAS, NORA C	08/04/1999	STUDENT
D	72	WOLYNSKI, FRANK W	09/02/1947	RET
D	73	SAROGLOU, BERNARD	05/28/1979	SOFTWARE ENG.
U	73	SAROGLOU, LORI BETH	11/08/1978	PHYSICAL THERAP
R	83	VANDERHOOF, AARON M	07/22/1971	OPTICIAN
U	83	VANDERHOOF, ALISSA MARI	03/06/1976	TEACHER
R	84	PRESTIA, COURTNEY J	12/27/1976	SMLL BUS OWN
U	91	BATTISTA, CARMINE A	07/11/1977	PRICING ANALYST
U	91	BATTISTA, CAROLYN M	07/08/1977	ACCOUNTANT
U	96	LUNGARINI, ANNE D	10/18/1965	TEACHER
U	96	LUNGARINI, JEREMY M	03/24/1998	SALES
U	96	LUNGARINI, LARRY W	11/18/1962	SALES
U	96	LUNGARINI, SAMANTHA A	09/19/1994	TEACHER
R	99	COSTELLO, MEGHAN ELIZAB	10/03/1986	UNKNOWN
D	99	GALLAGHER, ANNA M	11/26/1955	DAYCARE PROVIDE
R	99	GALLAGHER, THOMAS P	09/21/1955	COURIER
U	99	MOYLAN, ANTONIETTA	07/17/1980	HAIRDRESSER
R	99	TIRONE, VINCENZO	10/06/1978	CONTRACTOR
D	110	ALLYN, SHAWN P	10/28/1970	ATTORNEY
U	110	BORGATTI, EDWARD P	03/03/1966	BUSINESS OWNER
U	111	LUKIN, NATALIYA	03/27/1983	PA
U	111	LUKIN, YURI	08/26/1981	ENGINEER
U	121	PATEL, AESHA ASHOK	06/28/1991	PHARMACIST
R	121	PATEL, EMIL L	04/18/1996	STUDENT
R	121	PATEL, MODHUBEN R	08/01/1955	SELF EMPLOYED
R	121	PATEL, RAMESH	06/01/1954	SELF EMPLOYED
U	121	PATEL, RAMESHBHAI S	06/01/1954	
U	121	PATEL, TEJENDRA R	10/19/1990	DENTIST
U	129	CORLISS, CAMERON R	07/25/2001	
U	129	CORLISS, RONALD HERMAN	01/11/1971	U S A F
U	129	CORLISS, SHARON M	02/20/1975	STUDENT
R	129	CORLISS, TYLER EDWARD	06/24/1999	
D	129	PAUL, EDWARD RICHARD	12/12/1940	DISABLED
U	138	CAFARO, ANTONIO	08/14/1995	DOG GROOMER
U	138	CAFARO, LAURA	04/06/1998	STUDENT
R	138	CAFARO, MARIA TERESIA	02/01/1966	TEACHER
	138	CAFARO, MICHAEL	08/06/1962	MACHINIST
U	141	ANDRUSS-JEWELL, LORI A	01/03/1962	NURSE
R	141	JEWELL, WAYNE T	07/10/1959	BARTENDER
D	158	PRESZ, JEFFREY D	11/15/1974	IT
D	158	PRESZ, KELLY ANN	09/28/1977	UNEMPLOYED
FARMINGTON CIR		**01030**		
R	4	SICILIANO, JULIE I	07/17/1949	RETIRED
R	14	MILLIMET, MARY	09/06/1958	ADMIN. ASST.
U	15	HURLEY-KING, ERIN C	02/11/1977	TEACHER
U	15	KING, ROBERT W	06/06/1973	UPS DRIVER
U	24	KARAKLA, ANN L	02/10/1947	RETIRED
D	25	GONZALEZ, YALINDAYSET	12/14/1975	C S R
EE	25	SUAREZ, EDUARDO	06/23/1979	
U	34	CLERMONT, THERESE N	01/06/1933	RETIRED
U	34	WOYTOWICZ, DIANE M	08/15/1955	RETIRED
U	34	WOYTOWICZ, MICHAEL ALLE	03/11/1953	RETIRED
R	35	KANTOR, KAREN C	03/11/1951	RETIRED
U	35	KANTOR, SIMON WILLIAM	03/23/1925	RETIRED
D	44	MAZUR, CHRISTINA LUCIA	04/28/1975	CLAIMS
R	44	MAZUR, STANLEY J	10/09/1975	ENGINEER
R	45	STAGNARO, KATHLEEN M	09/14/1949	RETIRED
FARMINGTON CIR Con't		**01030**		
R	53	LUSZCZ, ALYSSA M	06/15/1983	FINANCE
R	53	LUSZCZ, JOHN W	04/12/1982	CONTRACTOR
U	60	JONES, STEVEN MATTHEW	11/10/1952	RETIRED
U	60	POTVIN, MARTHA ANN	01/21/1953	RETIRED
R	61	CHIANCIOLA, CORY JOSEPH	03/24/1976	GAS STATION OP
U	61	CHIANCIOLA, KAILA L	07/20/1982	STUDENT
U	69	CUPIDI, ZOE R	01/05/1995	UNKNOWN
U	69	PUDLES, STEPHEN BRUCE	05/22/1959	
U	69	SOULIERE-GERAN, LISA M	12/19/1963	ST SOCIAL WKR
D	78	RACKLIFFE, SCOTT M	05/09/1955	RETIRED
D	78	RACKLIFFE, TRUDY F	03/11/1957	RETIRED
U	79	BABINOV, IRINA	04/12/1985	
U	87	LABUN, KATHLEEN ANN	03/20/1963	EMT/MED ASST
U	87	LABUN, NICOLE K	06/15/1989	UNKNOWN
U	87	LABUN, ROBERT G	11/25/1961	VP/CPA
U	92	POLITO, CLAIRE E	06/09/1950	RETIRED
U	92	POLITO, PETER JOHN	10/13/1942	RETIRED
D	99	CRUM, DIANE L	07/25/1958	SR ADMIN
U	99	LYNCH, REBECCA C	12/16/1982	USPS MAIL CARRI
U	102	MONTAGNA, CONNOR J	11/30/2001	
U	102	MONTAGNA, FRANK J JR	05/12/1972	TEACHER
U	112	GRAHAM, CHERYL L	08/01/1968	MEDICAL ASST
D	112	GRAHAM, JAMES J	04/02/1963	SR PROJ MGR
FIELDSTONE CIR		**01030**		
U	3	SOTO, KATHLEEN M	07/01/1969	CLERICAL
	3	SOTO, KAYLA MADISON	06/08/1998	WAITRESS
	3	SOTO, KELLY SHAYE	06/08/1998	WAITRESS
U	3	SOTO, KEVIN SCOTT	12/24/2003	STUDENT
R	8	JANUSKA, LISE J	07/08/1953	RETIRED
U	8	JANUSKA, RICHARD S	04/24/1948	RETIRED
U	12	KERR, BIANCA HELENE	12/28/2004	
FORDHAM AVE		**01030**		
U	5	PARENT, MARY G	09/10/1949	RETIRED
U	5	PARENT, ROBERT J	07/20/1946	RETIRED
R	6	BONCI, CHRISTOPHER MICH	06/23/1984	PAC
D	6	BONCI, KRISTINA L	02/08/1980	NURSE
U	14	NOLAN, CHERI A	02/20/1958	RETIRED
U	14	NOLAN, GARY A	07/19/1950	RETIRED
U	15	BEROTH, EDWARD F	09/05/1964	MAINTENANCE MEC
U	15	BEROTH, MELISSA	12/19/1966	HAIR DRESSER
U	23	PARENT, DANIELLE PATRICIA	02/25/1990	CNA
U	24	PITONIAK, ANN MARIE	03/01/1955	RETIRED
U	24	PITONIAK, DENNIS D	09/23/1950	RETIRED
D	32	BACHINI, BRIANNE N	07/15/1986	SOCIAL WORKER
U	32	BACHINI, MICHAEL PAUL	07/04/1985	MEDIA BUSINESS
	39	MONTEITH, ALEXANDRA	03/29/2005	STUDENT
U	39	PERRY, ALEXANDRA	03/29/2005	
U	39	PERRY, KARIANN	09/20/1974	
R	39	PERRY, ROBERT W SR	06/10/1945	RETIRED
U	40	VYCE, BENJAMIN PETER	02/24/2000	STUDENT
U	40	VYCE, ELLEN	10/22/1996	HUMAN RESOURCE
U	40	VYCE, JANE P	08/05/1969	SPEECH LANG PAT
U	40	VYCE, KENNETH ALEXANDER	06/20/1969	CLAIM MGR
D	50	PLUMMER, MARILYN MARGA	05/09/1953	TEACHER
D	50	PLUMMER, STEPHEN B	08/23/1947	ATTORNEY
D	58	DUPELLE, JOSEPH A	10/11/1953	RETIRED
D	58	DUPELLE, MARY C	04/18/1953	RETIRED
D	66	JOYAL, CHARLES DWYER	11/03/1969	VICE PRINCIPAL
U	66	JOYAL, JOSEPH R	08/19/1999	STUDENT
U	66	JOYAL, KRISTIN MARIE	02/16/1972	TEACHER
D	76	CHAMBERS, JOSEPH	05/09/1993	THERAPIST
D	76	FOX, SABRINA B	07/01/1996	EQUESTRIAN
	76	FOX, SAVANNAH	07/27/1993	
U	76	MUNRO-FOX, ANNE ELIZABE	01/29/1963	STABLE ASST
D	84	ZAGURA, ANGELA A	12/14/1975	TEACH ASST
U	84	ZAGURA, FRANK M	06/07/1975	CUST SERV
D	92	HOLMES, RANDOLF S JR	08/24/1989	WAREHOUSE WRKER
D	92	ST JOHN, JANET MAE	08/29/1946	RETIRED
U	92	ST JOHN, LYNN A	11/23/1968	ANALYST
R	92	STJOHN, MICHAEL A	05/22/1991	UNEMPLOYED
R	102	WISK, ALICE T	01/17/1958	HOMEMAKER
R	102	WISK, RONALD D	05/22/1957	DRAFTSMAN
FOREST HILL RD		**01030**		
U	7	MARGIOTTA, MARYANNE	06/01/1956	TEACHER
R	7	MARGIOTTA, MICHAEL	07/09/1950	BUSINESS OWNER
U	16	BERTAGNOLLI, DAVID B	10/09/1956	RETIRED
U	16	BERTAGNOLLI, STEPHANIE C	12/02/1958	RETIRED
U	17	GRONDA, STEVEN W	08/12/1965	SR ENG TECH
	26	DALEY, JORDYN F	05/02/2003	STUDENT
U	26	DALEY-GONZALEZ, LINDA AN	12/20/1971	DENTAL HYGEN
U	26	GONZALEZ, ANGEL L	01/27/1972	CARPENTER
R	27	WYTRYCH, EDWARD WILLIAM	02/10/1962	ACCOUNTANT
U	27	WYTRYCH, SUSAN M	04/08/1961	PRODUCT MGR
R	34	BARRETT, JOSEPH C	04/26/1968	DRIVER
U	34	YACOVONE-BARRETT, GINA	09/26/1968	SONOGRAPHER
U	35	FELTON, ERIC C	10/30/1972	MACHINIST
U	35	FELTON, LEIGH A	10/17/1971	HAIR DRESSER
D	44	KRONLUND, BETH ELLEN	11/24/1958	HOMEMAKER
D	44	KRONLUND, CRAIG DANA	01/04/1961	ACTUARY
D	44	KRONLUND, ZACHARY A	01/27/1993	FAST FOOD MGR
U	47	MARCOUX, CAROL A	09/09/1938	RETIRED

V	NO.	APT.	NAME	BORN	OCCUPATION
FOREST HILL RD Con't			**01030**		
U	59		NOWACKI, CECILE J	06/03/1944	RETIRED
U	59		NOWACKI, ROBERT N	03/27/1944	RETIRED
	60		NICOLE, HELEN H	06/19/1934	RETIRED
R	60		NICOLE, JULES A	10/07/1925	RETIRED
U	69		BISINIERE, GARY M JR	02/09/1988	SERVICE REP
U	70		DESROCHES, JOSEPH LEO	08/16/1990	IT
D	78		BARBARISI, ANTONIO V	05/13/1958	RETIRED
D	78		BARBARISI, DIANE M	03/18/1958	OFFICE/CLERK
U	79		PERROT, MICHAEL S	07/24/1964	ELECTRICIAN
U	86		COSTANZI, DOMINIC C	01/20/1988	ASSIST PRINCIPA
D	86		COSTANZI, MICHELLE ELIZA	03/03/1991	OCCUPATIONAL TH
U	87		SNELL, TIFFANY M	10/26/1985	
U	99		FROHOCK, BRITTNEY L	05/22/1991	STUDENT
U	99		FROHOCK, CHARLES K JR	07/12/1985	SALES
	100		BRUAL, LEE RAFAEL	11/09/1999	STUDENT
	100		BRUAL, LEE GABRIEL	08/29/2001	STUDENT
	100		BRUAL, MERCY	09/01/1970	ASSEMBLER
	100		BRUAL, REINATO	01/27/1965	DISABLED
D	100		SLATER, DELMA Q	09/06/1949	LINEN AID
D	107		ELIAS, MADISON SOUHALA	04/29/2002	STUDENT
D	107		FITZPATRICK, EDWARD J	12/29/1979	LINEMAN
	107		FITZPATRICK, EMILY	03/20/2005	STUDENT
U	107		FITZPATRICK, MELISSA E	01/09/1977	VP REAL ESTATE
U	110		GAYLOR, FREDERICK J	09/07/1948	PHOTOGRAPHER
U	110		GAYLOR, MARGARET A	10/29/1949	RETIRED
U	115		CURNOW, FRANCIS J	12/12/1944	RETIRED
U	118		CAPORALE, MARY	04/04/1927	RETIRED
R	118		VINELLI, MARY J	02/02/1961	COOK
U	127		RESHAMWALA, MINAKSHI PF	09/28/1947	HOUSEWIFE
U	127		RESHAMWALA, PRABODH	03/27/1945	ENGINEER
U	130		KIDA, JOHN F	05/19/1951	RETIRED
U	130		PENLAND, PATRICE EDWINA	07/20/1955	
D	135		HILL, DALE A	05/11/1956	RETIRED
D	138		CZERWIEC, DANIEL P	03/13/1973	MANAGER
D	138		CZERWIEC, KATHY M	06/01/1979	HOME MAKER
U	143		GIANNINI, ELLEN MARIE	10/02/1955	RETIRED
U	143		GIANNINI, GARY MICHAEL	01/26/1956	RETIRED
U	146		MORIARTY, KRISTEN L	10/31/1965	SALES
U	146		MORIARTY, SEAN C	08/29/1990	
U	151		POZNYUR, OLENA	03/04/1989	DENTAL ASSIST
U	151		POZNYUR, RUSLAN	10/24/1986	MACHINIST/CNC
U	154		POPOVICHENKO, DINA	03/08/1991	AY HOME
U	154		POPOVICHENKO, VADIM	12/21/1987	
D	169		ORENSTEIN, SANDRA A	02/04/1956	RETIRED
R	176		COLSON, CRYSTAL BROOKS	07/02/1983	ULTRASND TECH
U	176		COLSON, ZACHARY S	12/03/1981	COURIER
U	179		SHIELDS, KYLE	08/14/2003	
FOX FARM RD			**01030**		
D	18		TORRE, ZOE	08/23/1930	HOMEMAKER
U	28		MARTEL, RICKY J	12/19/1962	MACHINIST
U	38		CLIFFORD, LORI ANN	02/23/1970	BARTENDER
U	38		CLIFFORD, MICHAEL LOUIS	06/16/1968	SALES REP
U	45		WELCH, CAROLINE MEHLER	01/13/1964	LIBRARIAN
U	45		WELCH, ERIC J	09/18/1967	ENGINEER
U	45		WELCH, NATHAN	11/18/2001	STUDENT
	48		LARGAY, ANGELINA R	10/21/2005	STUDENT
CC	48		LARGAY, JOHN J	04/08/1975	SALES
D	48		LARGAY, TERESA F	05/16/1969	SCHOOL COUNSELO
U	52		CARROLL, HOLLY M	12/01/1975	MANAGER
U	52		CARROLL, SHAWN P	09/07/1977	SUPERVISOR
R	52		CONSOLINI, NICHOLAS DEVI	10/23/1997	STUDENT
U	57		SCOTT, ALEXIS J	01/19/2001	STUDENT
R	57		SCOTT, HEATHER A	09/18/1982	HOMEMAKER
R	57		SCOTT, JASON LOUIS	05/20/1979	MILITARY
U	64		WILLETT, STEVEN M	07/19/1977	CABLE SPLICER
U	65		RIVERS, JESSIE MARIE	05/15/1931	RETIRED
U	65		RIVERS, ROBERT RAYMOND	03/14/1926	RETIRED
D	76		POIRIER, JOSEPH J	04/10/1936	RETIRED
R	85		STOKOWSKI, MARIANNE R	06/19/1939	RETIRED
U	86		PEPPER, KATHERINE A	08/14/1940	RETIRED
D	86		PEPPER, MICHAEL F	03/01/1940	RETIRED
R	94		ROVITHIS, SHARON K	03/10/1950	RETIRED
U	95		SANTORE, ANTHONY J	11/20/1973	MANAGER
R	95		SANTORE, DENISE ANN	05/27/1980	TEACHER
U	107		KIDDY, ALEXANDER PAUL	03/10/1999	NAVY
U	107		KIDDY, CHRISSY KAY	09/18/1978	MARKETING
GRANGER DR			**01030**		
D	5		WELLS, ELENA M	04/20/1950	R N
U	14		DAVID, JUSTIN L	12/09/1976	SELF EMPLYD
U	15		BRITTAIN, GAIL M	12/10/1949	RETIRED
U	15		BRITTAIN, PETER R	03/29/1945	RETIRED
	21		ALTAMURA, GAETANO	07/28/1955	RETIRED
	21		ALTAMURA, PASQUA	01/01/1933	RETIRED
D	24		SMITH, CAROL A	06/10/1955	RETIRED
R	24		SMITH, RICHARD G	01/23/1954	TRUCK DRVR
D	31		TYRELL, KARLA JEAN	09/21/1948	RETIRED
U	31		TYRELL, ROBERT D	03/01/1948	RETIRED
	32		SMIDT, HERMIONE	01/18/1944	OFFICE MGR
U	32		SMIDT, WILLIAM JOSEPH	03/27/1941	CONSULTANT
GREENOCK ST			**01030**		
U	41		MELLONI, PATRICIA A	09/14/1943	HOUSEWIFE
GREENOCK ST Con't			**01030**		
U	41		MELLONI, RICHARD G	03/30/1942	RETIRED
U	44		BIALECKI, CRISTAL L	10/02/1988	MED ASST
R	44		BIALECKI, VALENTINE JOSEF	06/11/1984	INSTRUCTOR
R	44		MASHITLOVA, BELANA	10/05/1989	ULTRASOUND TECH
U	44		ZGERYA, ALEXANDR	10/29/1977	DRIVER
	52		CARACCIOLO, JOSEPH	01/01/1900	ON-LINE SALES
U	52		CARACCIOLO, JOSEPH A JR	10/04/1986	
U	52		MELLONI-CARACCIO, AMAND	02/19/1987	SALES
HASTINGS ST			**01030**		
	15		SANTIZO, JOSE F	05/10/1980	SELECTOR
U	23		DAUDELIN, AMY M	05/07/1977	UNEMPLOYED
U	23		YOUNG, MICHAEL JOHN	06/12/1972	DELIVERY DRIVER
D	27		WROBEL, ALEKSANDRA	05/29/1987	
U	28		ABRUZZO, PIETRO	03/11/1988	TEACHER
U	28		ABRUZZO, STEPHANIE ANNE	10/31/1987	ASST TECH SPECI
D	31		DENNING, AMY LYNN	05/08/1973	REALTOR
D	31		LINDELL, KOLBY ALISON	06/12/2003	
U	31		LINDELL, NATHAN JAMES	08/13/2004	
U	37		DULUDE, LUCY C	08/17/1932	RETIRED
R	42		MERRYMAN, NICHOLAS M	03/21/1993	MACHINIST
U	42		REDMOND, TIFFANY MARIE	06/21/1994	RECEPTIONIST
R	55		POTTER, GARRY STEPHEN	07/26/1956	PARTS DELIVERY
U	55		POTTER, MILDRED M	11/09/1953	MORTG BNKR
U	57		LACHAPELLE, MONIQUE ALA	01/15/1964	SALES
D	64		GENDREAU, JEAN A	07/04/1935	REG NURSE
U	64		GENDREAU, JOSEPH P	10/31/1962	ACCOUNTANT
L	64		GENDREAU, PHILLIP W	07/15/1969	WRAPPER
U	66		BARRETO, NANCY J	04/23/1954	RETIRED
U	66		BARRETO, RAMON	01/02/1942	RETIRED
U	68		BASSETTE, CHANCE HAVEN	02/18/1994	LINE COOK
U	68		BASSETTE, JASON ALEXAND	05/26/1991	BUS MONITOR
U	68		MOULTON, JULIE ANN	03/26/1967	CASHIER
U	68		MOULTON, STUART DEAN	04/14/1970	MACHINIST
D	69		WELLS, DOROTHY	11/26/1925	RETIRED
U	77		ROBERTS, DONNA M	11/01/1957	RETIRED
T	77		ROBERTS, THOMAS M JR	10/23/1957	RETIRED
U	84		DE JORDY, DAVID HENRY	05/23/1955	RETIRED
U	84		MOURA, JOAN	02/10/1955	NONPROFIT CEO
U	95		PAYNE PODSADOWSKI, CATI	08/25/1943	RETIRED
U	95		PODSADOWSKI, THEODORE	08/12/1943	RETIRED
U	96		RAMPONI, CAROLE M	03/23/1943	RETIRED
U	96		RAMPONI, ROBERT R	05/26/1943	RETIRED
U	102		IGNATYUK, DAVID	12/31/1999	
	102		PURSHAGA, NATALIYA A	03/19/1985	
R	108		VOVK, YANA V	05/13/1983	
HEMLOCK RIDGE			**01030**		
U	6		GOULET, GARY P	04/10/1969	SOLUTIONS ARCH
U	6		GOULET, JENNIFER M	01/28/1974	TREASURY SPCLST
U	11		CORY, MICHELLE M	09/09/1963	RN
R	11		WATTS, JOHN R	06/21/1965	PILOT
U	16		CUNNINGHAM, GRIFFIN W	04/16/1997	STUDENT
D	16		CUNNINGHAM, JOHN M	08/26/1963	ACCOUNTANT
D	16		CUNNINGHAM, PATRICIA E	05/11/1963	ACCOUNTANT
U	21		POHORYLO, JAN	01/21/1977	CT/XRAY TECH
U	21		POHORYLO, LYUDMILA	10/25/1974	SEN FIN. ANALYS
U	26		ROWE, JORDAN A	06/05/2001	ELECTRICAL APPR
R	26		ROWE, KIMBERLY M	05/08/1969	CUST SERV
D	26		ROWE, MATTHEW ANTHONY	04/15/2000	
R	26		ROWE, ROBERT G	06/09/1971	DVA/VAPD
U	31		LIBEROPOULOS, ANTONIOS	10/22/1964	COMMERCIAL LEND
D	31		LIBEROPOULOS, MICHAEL A	06/27/1992	
U	31		LIBEROPOULOS, RITA ELAIN	09/02/1962	RETIRED
U	41		RITCHIE, AGATHA TERESA	04/13/1976	PHYSICIAN ASST
U	41		RITCHIE, KEVIN A	12/11/1966	WAREHS MGR
U	46		RAHILLY-WEYANT, LORI A	05/17/1966	TEACHER
U	46		WEYANT, JOHN T	03/26/1964	TEACHER
	46		WEYANT, JOSEPH E	06/14/2003	STUDENT
U	46		WEYANT, NICHOLAS JOHN	05/13/1997	MACHINIST
R	51		SHEFFER, HARRY J JR	08/25/1955	RETIRED
R	51		SHEFFER, KAREN E	12/16/1954	RETIRED
U	56		DZIURZYNSKI, JANINA	02/22/1951	RETIRED
U	56		DZIURZYNSKI, STANISLAW I	06/27/1949	RETIRED
	68		LAVRENCHUK, IGOR I	04/23/2004	STUDENT
U	68		LAVRENCHUK, IGOR R	12/20/1977	SUPERVISOR
U	68		LAVRENCHUK, LYUDMILA	07/27/1958	NURSE AIDE
	68		LAVRENCHUK, NATALIYA	11/12/1977	DENTAL ASST.
A	68		LAVRENCHUK, NICKOLAS IG	05/18/2002	STUDENT
U	68		LAVRENCHUK, ROMAN I SR	10/17/1951	
	71		MOORE, AUSTIN M	10/31/2004	STUDENT
R	71		MOORE, GEOFFREY W	04/11/1975	FINANCIAL ADV
R	71		MOORE, KELLY M	06/09/1976	OCCT THERAPIST
R	72		IRELAND, NANCY E	06/10/1960	MANAGER
U	72		PIANGERELLI, DAVID F	07/09/1949	SALES
	79		BOUTIN, JACOB	09/08/2005	STUDENT
U	79		BOUTIN, REBECCA LEE	02/12/1973	FIREFIGHTER
U	79		BOUTIN, WILLIAM J	06/08/1968	FIREFIGHTER
HENRY ST			**01030**		
U	9		BARBOZA-MCLEAN, MICHAEL	10/24/1997	ACTOR
CC	9		BARBOZA-ROMANO, LISA MA	06/25/1967	BAKER
U	9		MCLEAN, RITA M	03/23/1942	
R	9		ROMANO, DANIEL M	06/11/1969	TRUCK DRIVER

V	NO. APT.	NAME	BORN	OCCUPATION
HENRY ST Con't		**01030**		
D	17	BATES, DENISE	04/16/1963	SECRETARY
D	17	BATES, MADISON	11/15/1995	STUDENT
D	17	ZULKIEWICZ, DAVID JOSEPH	02/16/1968	MACH OPER
R	25	MAIOLO, STEVEN ANTHONY	09/19/1970	SERVICE MGR
R	25	WAMPLER, KRISTIN A	09/08/1975	EMPLOYED
U	25	WAMPLER, YVAN A	08/08/1979	EMPLOYED
U	26	SLAIMEN, GAIL J	02/28/1944	HOMEMAKER
U	33	MCCARTHY, DONNA A	11/09/1956	HOMEMAKER
U	33	MCCARTHY, JAMES W	11/20/1957	WRHSE ASSOC
U	34	GRAY, ANTONIA M	09/01/1981	
D	34	PARKS, ALEXIS	03/15/1983	VET TECH
U	36	GRAY, AMBER M	03/27/1999	STUDENT
U	36	GRAY, SUSAN M	11/06/1949	RETIRED
D	39	WHITEHEAD, CAROL A	03/02/1944	RETIRED
D	39	WHITEHEAD, WALLACE W JR	07/13/1935	RETIRED
U	42	PAGE, PATRICIA H	02/20/1934	RETIRED
HIGH MEADOW RD		**01030**		
R	10	CROSS-DONAHUE, JUDITH A	07/13/1946	ATTORNEY
U	11	BYRNE, KAYLAN MARIE	08/14/1994	PHYSICAN ASST.
L	11	BYRNE, RYAN BLAKELY	02/28/1988	
U	14	KELLEY, LISA MARIE	02/21/1963	RETAIL MGR
U	14	KELLEY, MICHAEL PETER	02/27/1962	PROJECT MANGR
D	15	BARNES, SIGMUND CHIMEL	05/13/1972	STUDENT
U	18	BINDER, LYNN C	07/11/1949	RETIRED
U	22	CLIMO, CHRISTINA MARIE	09/14/1983	TEACHER
U	22	CLIMO, CYNTHIA A	07/04/1955	RETIRED
U	22	CLIMO, DAVID C	08/06/1955	RETIRED
D	23	POWELL, BARBARA JANE	09/04/1949	RETIRED
U	23	POWELL, JAMES F	02/23/1950	RETIRED
U	26	CLARK, LYNN ANNE	05/15/1973	GUEST RELATIONS
CC	26	CLARK, WILLIAM J	01/06/1975	MANAGER
U	27	KRUPA, KRISTA	03/09/1982	UNKNOWN
D	27	KRUPA, WAYNE A	06/16/1981	UNKNOWN
R	30	BOISVERT, ANGELA M	05/12/1991	ACCOUNTANT
U	30	KELLEHER, PATRICK JAMES	10/07/1991	WORKER
U	31	AVERILL, SARA JEAN	03/21/1980	SCHOOL TEACHER
U	34	JACOBSEN, BRUCE F	08/06/1946	VICE PRES
U	34	JACOBSEN, PAMELA D	05/06/1952	RETIRED
D	35	RODERICK, CHAD M	06/02/1977	MAINT WORKER
D	35	RODERICK, NICOLE MARIE	05/24/1977	TEACHER
U	38	CASTILLO, SAMUEL LUIS	01/18/1995	STUDENT
U	38	EULIANO, SUSAN Y	09/05/1945	RETIRED
R	39	GRUBBS, BEVERLY A	05/14/1956	HOMEMAKER
R	39	GRUBBS, GARY R	08/15/1958	PART TIME CONT
U	43	JACKMAN, CHRISTOPHER	04/18/1979	INTERNET ADMIN
U	43	MELLONI, AMY LEE	06/05/1979	DENTAL HYGIENIS
U	47	SZABLA, AMY E	07/03/1973	TEACHER
U	47	SZABLA, DAVID J JR	05/28/1969	TEACHER
HORSHAM PL		**01030**		
R	13	MORASSI, JOHN SALVATORE	04/29/1961	PHARMACIST
D	13	MORASSI, NICHOLAS J	09/01/1992	CLEAN ROOM OP
D	13	MORASSI, SUSAN JOANN	10/02/1963	HOMEMAKER
U	19	BERTHIAUME, HAZEL B	04/21/1974	ASSEMBLY
	19	BERTHIAUME, JOHN	05/30/2004	STUDENT
U	19	BERTHIAUME, MARK L	03/24/1979	FED CORR OFF
	19	BLOCHMOORE, JAKE	03/14/1998	INSPECTOR
	19	QUILITANO, JUDITH	01/28/1958	UNEMPLOYED
R	27	CATTALINIC, CARLO R	01/02/1952	
	27	ROUSAKIS, JODI	10/15/1964	
	27	ROUSAKIS, RAYMOND	09/30/1960	
	35	DROBOT, RYAN T	08/17/1980	STORE MGR
	35	DROBOT, TIFFANY M	08/31/1984	OP MNGR
U	43	CIEBOTER, SANDRA J	01/08/1945	RETIRED
	59	WESTFORT, ROBERT W	05/06/1942	RETIRED
D	67	OKSCIN, CATHERINE MARIE	09/26/1986	REG NURSE
U	67	OKSCIN, ERIC MICHAEL	11/12/1986	TEACHER
U	75	MAYO, JENNIFER L	07/18/1966	RN
R	75	MAYO, MICHAEL E	08/07/1967	IT MANAGER
R	75	MAYO, NICHOLAS K	12/27/1998	STUDENT
U	75	ROBERTS, MARY M	03/25/1939	RETIRED
U	83	COTE, ASHLEY E	09/16/1985	BANKING
U	83	COTE, MICHAEL ANDREW	01/11/1980	TRUCK DRIVER
U	93	SZATROWSKI, JAMES S	04/15/1959	QUAL. CONT. INS
U	93	SZATROWSKI, LYNN A	04/23/1961	RETIRED
U	101	BASHIR, LUBNA	05/24/1982	WORK
U	101	BASHIR, MOHAMMAD KHAN	07/04/1963	BUSINESS
	101	SULTANA, SAFIA	01/17/1957	HOUSEWIFE
R	104	LAPOINTE, DEBORAH B	10/04/1963	DISABLED
U	104	LAPOINTE, ROGER N	12/19/1960	ENGINEER
JACK'S DR		**01030**		
U	4	HEROUX, NICOLE VIOLETTE	03/13/1994	
U	6	HASTINGS, ARTHUR EDGEL	12/03/1941	RETIRED
	6	HASTINGS, SUZANNE M	08/05/1942	RETIRED
R	15	VERDI, JAMIE MARIE	04/08/1969	SR DIR HEALTHCA
R	25	HINMAN, DAVID A	12/02/1960	WAREHOUSE
U	25	HINMAN, JONATHAN	12/14/1988	ELECTRICIAN
KATY LN		**01030**		
U	11	CORTIS, ELAINE MARIE	09/16/1955	ACCOUNTANT
D	11	STASSEN, PETER	10/24/1946	RETIRED
D	18	LEWIS, KATIE R	02/22/1949	RETIRED
U	18	WILKIE, BRETT JEFFREY	05/25/2003	STUDENT
KATY LN Con't		**01030**		
U	18	WILKIE, JOHN EDWARD	11/03/1971	DRIVER
U	18	WILKIE, TRACY A	02/05/1969	HAIR STYLIST
	23	ASHLABAN, STEPAN	12/19/1970	SELF EMPLOYED
	23	OGANYAN, ARTHUR STEPHA	07/07/2005	
	23	OGANYAN, ELGONORA M	05/06/1953	RETIRED
R	23	OGANYAN, ELINA	08/31/1978	FUND ACCOUNTANT
	23	OGANYAN, RICHIK S	10/23/1948	RETIRED
U	26	KING, KEVIN R	01/12/1979	ARCHITECTURAL E
U	26	KING, LORI	06/09/1979	PARALEGAL
KOSCIUSKO AVE		**01030**		
U	14	MCKENZIE, BONNIE LEE	11/06/1983	RECEPTIONIST
R	14	MCKENZIE, PHILIP J	10/02/1965	SECURITY
U	15	WESLEY, AMY M	01/26/1971	SALES
R	15	WESLEY, BRIAN DAVID	10/24/1972	BUSINESS MGR
	15	WESLEY, DYLAN T	06/17/2004	STUDENT
U	15	WESLEY, MASON MORTON	06/05/2002	STUDENT
D	24	TIERNEY, DEBRA C	04/01/1955	RETIRED
R	24	TIERNEY, WILLIAM E JR	09/12/1958	RETIRED
U	25	BERMAN, MARK ANTHONY	06/15/1977	MACHINIST
R	34	DOHERTY, JAMES R	03/16/1965	ENGINEER
R	34	DOHERTY, SILVANA	08/15/1966	SUPPLY CHAIN
U	35	PRYCE, DANIEL D	01/09/1975	TEACHER/COACH
U	35	PRYCE, WENDY M	08/07/1974	MASSAGE THERAPI
LIQUORI DR		**01030**		
U	4	RICHARD, ALBERT ROBERT	10/20/1960	MACHINIST
U	4	RICHARD, SHERYL ANN	02/13/1964	BUS DRIVER
D	10	BOLAND, JAMES J	04/02/1962	VICE PRESIDENT
U	10	BOLAND, JANINE B	12/05/1962	YOGA INSTRCT
U	20	VINCENT, DEBRA T	07/28/1957	RETIRED
U	20	VINCENT, MICHAEL L	03/04/1954	RETIRED
U	30	SHANNON, GARY P	05/28/1948	RETIRED
U	30	SHANNON, JANET	11/25/1951	RETIRED
R	33	SKELLY, DONALD WILLIAM	05/19/1956	PURCHASE AGENT
U	33	SKELLY, MARIANNE L	11/03/1958	L E SALES ADMIN
U	33	SKELLY, PATRICK R	12/26/1990	STUDENT
U	38	DILIZIA, JOSEPH RAYMOND	09/24/1976	
D	41	CANCELLIERE, MATTHEW J	06/18/1958	RETIRED
	41	VAN DALL, DONNA	09/02/1959	NONE
R	48	DEVINE, JOSHUA	03/02/1987	STUDENT
	48	DEVINE, KRISTINA M	08/20/1988	MARKETING
R	48	MILLER, MARCEL J	06/18/1988	
R	48	MILLER, RACHEL HELEN	10/05/1989	
D	51	GINGRAS, ALISSA	09/16/1970	CNA
U	51	GINGRAS, CHAD S	12/01/1967	PLUMBER
U	51	GINGRAS, KATELYN LOUISE	11/30/2001	STUDENT
R	51	GINGRAS, MATTHEW S	05/08/1998	STUDENT
D	56	CHECHILE, JOYCE F	11/30/1951	RETIRED
D	56	CHECHILE, PETER M	10/13/1948	RETIRED
U	64	LAJOIE, AMY	01/30/1971	TEACHER
U	64	LAJOIE, CONNER	03/01/1998	STUDENT
R	64	LAJOIE, TODD A	12/11/1968	PHOTOGRAPHER
U	64	LAJOIE, TRYSTEN JON	01/10/2001	
R	74	TOURTELLOTTE, JENNA	02/07/1992	
R	74	TOURTELLOTTE, JOHN	01/03/1990	UNKNOWN
D	81	MOORE, ANDREA R	10/06/1949	RETIRED
D	81	MOORE, JERRY SR	02/25/1948	RETIRED
U	86	LAVIN, JUDITH R	06/02/1954	TEACHER
U	86	LAVIN, LINDSIE M	03/15/1988	TEACHER
U	94	MANCINI, BARBARA M	05/27/1953	RETIRED
U	94	MANCINI, BRUCE A	10/24/1952	RETIRED
MARLENE DR		**01030**		
U	7	JONES, AUTUMN CYNTHIA	09/25/2004	STUDENT
U	7	JONES, HUNTER HANSON	12/10/2000	STUDENT
U	7	JONES, KAREN A	04/29/1972	QUALITY MANG.
U	7	JONES, PAUL E	02/02/1964	MACHINE OPERATO
U	7	JONES, SIERRA KATHLEEN	06/19/1999	OPHTH TECH
R	8	NIEDZIELA, DAVID A	10/10/1954	PHOTOGRAPHER
U	8	NIEDZIELA, JANINE A	07/06/1954	RN
U	11	DESAUTELS, NIKKI E	08/20/1978	TEACHER
U	11	DESAUTELS, TAD D	11/14/1970	TEACHER
U	11	RITCHIE, MACKENZIE ANNE-I	07/12/2003	STUDENT
U	12	WOODARD, SEAN E	06/18/1980	ELECTRICIAN
U	12	WOODARD, STEPHANIE M	07/01/1981	TEACHER
U	15	BRITTAIN, MARK WINDSOR	08/30/1976	ATTORNEY
U	15	BRITTAIN, SARAH B	11/03/1978	TECH SERV
D	16	SAPELLI, ALBERT JOHN	03/14/1955	RETIRED
D	16	SAPELLI, JAN MARIE	06/10/1957	RETIRED
	19	PEABODY, LILLIAN J	07/14/1932	HOUSEWIFE
U	19	PEABODY, VERNON W SR	07/28/1941	RETIRED
U	20	MESSIER, HEATHER S	10/01/1985	SPEC ED TEACHER
A	20	MESSIER, JAMES MATTHEW	06/10/1985	SELECTOR
R	23	MOZOLEVSKIY, ALENA	04/25/1975	HOUSEWIFE
R	23	MOZOLEVSKIY, AVENIR	04/07/2000	SELF EMPLOYED
R	23	MOZOLEVSKIY, DMITRIY	03/22/1978	SELF-EMPLOYED
	23	MOZOLEVSKIY, JEFFREY	07/29/2005	STUDENT
D	24	MARTIN, CONOR R	02/23/1981	PRINCIPAL
U	24	MARTIN, TRACI JEAN	12/05/1984	
D	27	BERTHIAUME, LUCIEN D	05/03/1945	RETIRED
U	28	MAKAROV, DMITRIY L	08/05/1985	ENGINEER
	28	MAKAROV, NADEZHDA	08/30/1987	ENGINEER
U	31	SCHUERER, KIMBERLY A	07/31/1973	SECURITY MANGR

V	NO. APT.	NAME	BORN	OCCUPATION
MARLENE DR Con't		**01030**		
	31	SCHUERER, WILLIAM III	08/20/1948	
U	32	SOLOKHIN, IRINA P	10/31/1990	STAY AT HOME
R	32	SOLOKHIN, VADIM Y	08/19/1990	CONTRACTOR
U	35	IERACI, JANEENA JOY	07/06/1976	NURSE
U	35	IERACI, STEPHEN MICHAEL	05/16/1975	ADMINISTRATION
U	36	PERRY, CHARLOTTE M	08/05/1966	TEACHER ASSIST.
U	36	PERRY, FRED W	01/05/1960	FOREMAN
U	39	DUARTE, DENISE R	04/11/1955	RETIRED
U	39	DUARTE, JOAQUIM JR	08/26/1949	RETIRED
MILL ST		**01030**		
V	732	HATHAWAY, SCOTT DAVID	04/23/1968	SELF EMPLOYED
U	732	LIQUORI, ISABELLA N	03/01/2001	STUDENT
U	732	LIQUORI, TRACIE L	10/30/1970	HOMEMAKER
D	740	COOGAN, MEGHAN C	12/05/1992	UNEMPLOYED
D	740	COTE, ROBERT A JR	11/23/1950	
D	740	KENYON, JAMES R	09/09/1963	TRUCK DRIVER
D	740	KENYON, SANDRA L	02/02/1957	ADMIN ASST/ REA
D	756	GAUDREAULT, SOLANGE B	06/21/1931	HOUSEWIFE
D	756	GAUDREAULT, STEPHEN H	08/27/1955	DISABLED
U	758	LUSSIER, JACINTHE A	09/05/1951	DENTAL ASST
U	758	MENARD, MARC JOSEPH	06/29/1989	
D	766	VERONESI, ALBA	01/21/1926	HOUSEWIFE
U	772	TUDRYN, JESSICA H	10/28/1980	AT HOME
MORNINGSIDE CIR		**01030**		
D	8	MESICK, MICHAEL A	07/19/1989	
U	8	MESICK, RYAN NATHAN	12/21/1992	STUDENT
U	8	MESICK, ZACHARY DAVID	04/28/1995	STUDENT
U	8	PICCOLI, EDWARD	12/15/1966	FLOOR INSTALL
U	15	CAMPANA, CYNTHIA F	06/18/1952	RETIRED
U	15	CAMPANA, MATTHEW R	12/15/1986	SUPERINTENDENT
U	15	CAMPANA, RICHARD E	09/06/1949	MANAGER
R	18	SANTANIELLO, JOSEPH R	01/01/1984	MNG SR DIRECTOR
L	18	SANTANIELLO, NICOLE REN	12/24/1982	DSGN PJCT CORD
U	23	BENJAMIN, CHRISTOPHER R	04/28/1976	TEACHER
R	26	SIROIS, DAVID L	10/30/1953	RETIRED
U	26	SIROIS, RENEE DIAS	05/13/1954	RETIRED
D	32	MCGRATH, DAVID THOMAS	02/04/1949	RETIRED
U	32	MCGRATH, PATRICIA ANNE	08/20/1948	RETIRED
D	33	DAVIS, JOSEPH JOHN	06/10/1953	SALESMAN
D	33	DAVIS, KAREN JEAN	12/17/1956	RN
U	48	JOHNSON, JERRY A	09/20/1948	RETIRED
U	49	GALDECKA, ANNA	03/18/1980	ULTRASONOGRAPHE
U	49	SHLEMANOV, ANNA	02/10/2003	
U	49	SHLEMANOV, DMITRIY VLAD	09/22/1975	ULTRASONOGRAPHE
	49	SHLEMANOV, ILYA	04/19/2005	
D	59	WAGNER, LAURIE ANN	12/06/1967	SOCIAL WORKER
U	59	WAGNER, MARK E	06/25/1964	ENGINEER
U	69	CARRA, JILL B	05/03/1967	FOUNDATION ADMI
D	69	CARRA, MADISON NICOLE	08/14/2001	STUDENT
U	69	CARRA, NICHOLAS	07/09/1969	OPERATIONS DIR
U	69	CARRA, SYDNEY ELLEN	04/06/1999	STUDENT
U	78	BOCK, KIMBERLY A	08/03/1990	CRISIS COUNS
R	78	BOCK, RICHARD PAUL	10/05/1954	ATTORNEY
R	79	DOWNS, JOHNATHAN	05/12/1995	PRODUCT SPEC
R	79	DOWNS, PAULA J	07/03/1968	MEMBER SERV
U	79	DOWNS, SAMANTHA	08/02/1999	SOFTWARE TECH E
R	79	DOWNS, SKYLAR KIRSTEN	08/26/1997	PAYROLL SPECIAL
R	79	DOWNS, STEVEN W	07/23/1966	SR VP OF OPPERA
R	88	JOHNSON, ANNA P	03/25/1963	SOCIAL WORKER
U	88	JOHNSON, CHRISTOPHER V	06/20/2004	STUDENT
R	88	JOHNSON, CHRISTOPHER C	08/14/1961	ATTORNEY
U	88	JOHNSON, EMILY R	05/24/1999	STUDENT
NEW YORK AVE		**01030**		
	5	KIM, SAMUEL KWANG	03/29/1984	
	5	KIM, SHINJA	12/19/1958	
U	23	BENGLE, WILLIAM E	04/25/1960	PART TIME
	23	BISHOP, DAIGAN	07/07/1998	CULTIVATION SPE
U	23	BISHOP, GINA MARIE	03/30/1985	SECRETARY
U	23	BISHOP, JOHN MATTHEW	01/22/1977	MANAGER
R	23	SAIMERI, DANIEL SALVATOR	10/21/1958	RETIRED
R	23	SAIMERI, PATRICIA J	03/13/1959	RETIRED
NOLAN LN		**01030**		
	9	BENVENUTO, SOPHIA R	04/15/2004	STUDENT
	9	DESPRES, NICHOLAS D	03/24/1993	STUDENT
U	9	HOLLOWAY, AARON D	07/25/1983	CONSULTANT
U	9	HOLLOWAY, JESSICA M	10/11/1984	FINAN ADVISOR
U	19	NOELPLANTE, MICHELLE RO	07/06/1962	OFFICE MANAGER
U	19	PLANTE, CRAIG EDWARD	05/13/1956	SALES
U	20	FORTUNATO, BERNADINE M	05/14/1959	DIRECTOR'S ASST
U	20	FORTUNATO, GILBERT J	06/19/1951	RETIRED
U	29	PUDELKO, ADAM BOLESLAW	01/04/1978	N/OCC
U	29	PUDELKO, SABRINA ANN	03/14/1978	TEACHER
U	30	PELLEGRINI, CARLO A	07/17/1965	PROJECT MGR
U	30	PELLEGRINI, STEPHANIE A	04/21/1966	TEACHERS ASST
U	40	BELL, FRANCINE ANTOINETT	08/20/1964	RETIRED
U	40	BELL, ROBERT LEE JR	11/06/1967	POWER PLANT MGR
U	40	LY, JENNY	10/10/1963	
U	40	TRAN, ANTHONY	01/14/1998	
U	40	TRAN, BA VAN	02/09/1957	
U	40	TRAN, BRANDON LY	11/03/1995	
U	49	BOURBONNAIS, ELAINE C	09/29/1944	RETIRED
NOLAN LN Con't		**01030**		
U	49	BOURBONNAIS, MICHAEL R	06/22/1943	RETIRED
U	50	ORR, CAROL DAWN	11/06/1950	RETIRED
D	50	ORR, ROBERT	06/12/1937	RETIRED
U	70	CASSELL, JANINE A	09/09/1960	CLERK
U	70	CASSELL, SYDNEY M	08/07/1996	PHARMACIST
U	71	GEARING, JUDY ANN	12/07/1942	RETIRED
U	71	GEARING, KIRBY	06/12/1941	RETIRED
U	80	FUSARO, LOUIS VINCENT JR	09/02/1942	GEN SALES MGR
U	80	REMILLARD, LINDA M	11/20/1956	P/R SUPERVISOR
U	81	SISK, RICHARD A	02/16/1947	RETIRED
U	81	SISK, SANDRA GAIL	07/01/1948	HOMEMAKER
NORTH ST		**01030**		
	580	AHMED, HAZIM	09/17/1950	
U	580	ALDAWOUD, LAILA A	06/10/1960	
U	580	ISMAIL, ADEN HAZIM	04/26/1991	
D	588	TIDWELL, MARK S	10/05/1955	RETIRED
U	589	NITKA, DAVID M	06/08/1957	RETIRED
D	589	WONG, REBECCA K	08/17/1956	RETIRED
U	595	MAHANEY, AMY L	08/10/1982	STUDENT
U	595	MAHANEY, ERIC M	01/18/1980	UNEMPLOYED
	595	MAHANEY, KALEB	08/03/2005	STUDENT
U	595	MAHANEY, TINA M	12/03/1961	PRODUCE CLERK
R	596	MAJKOWSKI, RICHARD NEAL	06/09/1972	SUPERVISOR
U	596	PHAN, MY PHUONG	06/22/1974	LABORER
R	632	BASILE, GERALD V	07/19/1985	PROJECT MGR
R	632	BASILE, SARAH M	10/20/1985	SALES CONSULT
U	637	FECAT, MELISA ANN	04/27/1961	
U	644	GORTON, MELANIE	05/11/1975	
U	654	STOWERS, TIMOTHY C	10/01/1958	PAPER CUTTER
U	660	SULBORSKI, CHARLOTTE B	02/17/1946	BUSINESS OWNER
R	667	BUSHEY, DANIELLE CHAGAS	08/10/1988	RECREATION
R	667	BUSHEY, JOSEPH D	04/16/1988	COMCAST
U	693	WILLIAMSON, CYNTHIA A	03/11/1961	UNKNOWN
U	703	KLIMOV, ANDREI	01/21/1990	
U	703	KLIMOVA, NADEZHDA	08/30/1957	RETIRED
R	719	BURTON, JEFFREY K	10/02/1941	ELECTRICIAN
R	729	GALLANT, SAMUEL J	07/13/1949	RETIRED
U	737	LE BLANC, KEITH DANIEL	03/19/1975	CREW LEADER
U	737	OLIHAN, STEVEN D	11/30/1957	SELF EMPLOYED
U	737	ROBINSON, PAMELA J	10/18/1963	COLLE REGISTRAR
	791	ABABRE, TOM	03/21/1983	
U	791	FILA, MICHAEL C	09/26/1958	BAR OWNER
U	791	RIER, GEORGE F	11/18/1957	CARPENTER
U	793	FILA, ANDREW MURPHY	03/22/1990	
R	793	RUELI, THOMAS J	10/01/1958	ACC NT
U	799	FONTANA, SARAH M	09/05/1979	TEACHER
U	805	IWASYKIW, GEORGE A	08/04/1950	RETIRED
U	808	RODRIGUEZ, VICTOR LUIS	10/25/2001	
U	808	SCHULER, JESSE RAE	03/19/2004	STUDENT
R	808	SCHULER, PAMELA ANN	06/06/1971	FAMILY CHILD CA
D	811	USCHMANN, FREDERICK AD	10/28/1939	RETIRED
D	811	USCHMANN, PATRICIA C	01/03/1942	RETIRED
D	818	FATTINI, VIVIAN	10/24/1932	
D	821	WOOD, ARTHUR J	04/04/1945	RETIRED
U	821	WOOD, RITA G	11/24/1946	RETIRED
U	828	BRITTAIN, LINDA G	01/04/1948	RETIRED
U	828	BRITTAIN, PATRICK A	03/22/1950	ACCOUNTANT
U	837	DIRICO, CAMREN DAVID	10/23/1996	
U	840	DOUGLAS, JENNIFER M	11/06/1999	DENTAL ASSIST
U	840	DOUGLAS, SUSAN K	11/20/1964	DISABLED
	840	GARRITY, CHRISTOPHER B	10/20/1976	ACCTNT
R	840	LAFOREST, ALAN G	09/01/1989	MACHINIST
U	840	LAFOREST, ALEXANDER	11/06/1994	SHIPPING
D	847	O'KRONGLY, MARIAN T	12/16/1954	RETIRED
D	847	OKRONGLY, JOHN F	05/01/1951	CONTRACTOR
U	848	HARDY, STEVEN A	08/21/1967	MACHINIST
U	854	CASTLE-PROCTOR, MARGUE	06/26/1949	
U	857	DOUGLAS, JOSEPH A	06/15/1980	CARPENTER
U	857	DOUGLAS, MACKENZIE THEF	11/30/2001	STUDENT
D	857	DOUGLAS, MEGAN MARIE	09/15/1984	OFFICE MANAGER
U	860	O'BRIEN, PATRICK DENNIS	04/17/1970	EDUCATOR
U	860	WESLOSKI, MAUREEN BERN	05/02/1941	RETIRED
R	863	O'KRONGLY, JOHN F JR	07/10/1982	CONSTRUCT. WORK
U	863	O'KRONGLY, KRISTEN LYNN	12/30/1981	OPER SUPPORT SP
U	866	HEGER, JEANNE M	03/17/1949	RETIRED
	869	ALLAN, JEFFREY S	01/26/1980	MACHINIST
U	869	CULHANE, CHRISTOPHER M	03/16/1993	
U	869	CULHANE, KRYSTYNA ANN	01/18/1979	RETAIL MGR
U	869	CULHANE, TIMOTHY JOHN	05/13/1967	FOOD MGR
U	870	GUTIERREZ, CHRISTOPHER	03/30/1993	
U	870	LEROY, JACQUELINE JENNIF	08/04/1992	
U	870	TURGEON, GYSLAIN ERNEST	12/26/1987	SHEET ROCKER
U	879	DELMONTE, DIEM THANH	03/31/1988	INSURANCE
	879	DELMONTE, MICHAEL J	10/09/1982	ROAD SIDE TECH
U	884	DELSKEY, KAREEN ELIZABE	01/25/1942	RETIRED
U	887	CONTE, KEELEY	08/31/1988	TEACHER
U	887	VON HOLLANDER, KEELEY JO	08/31/1988	
U	887	VONHOLLANDER, KARL M	06/27/1991	CUSTODIAN
D	892	GATES, JENNIFER M	07/30/1981	AT HOME
U	892	RIJOS, MICHAEL GABRIEL	11/11/2000	
D	892	RIJOS, MICHAEL GABRIEL	08/03/1979	MACHINE OPER
U	895	RUTOVICH, JOHN S	12/23/1942	RETIRED
U	895	RUTOVICH, SANDRA L	08/22/1952	RETIRED

V	NO.	APT.	NAME	BORN	OCCUPATION
NORTH ST Con't			**01030**		
U	907		KURTZ, STEVEN ROBERT	12/07/1959	N/A
U	912		SCHLICHTING, MARIE T	07/08/1929	RETIRED
U	952		ARAIN, SAAD ANIS	10/05/1982	
U	952		DASTIGIR, GULAM	01/06/1949	
U	960		PATEL, JAGDISH	04/07/1945	RETIRED
U	960		PATEL, KAUSHIKABEN J	03/04/1952	RETIRED
U	960		PATEL, MAITRI JAGDISHHBH	10/10/1977	PHARMACIST
U	960		PATEL, VENU J	04/19/1988	ANALYST
R	972		ROSSITTO, ALFREDO	08/19/1984	HVAC
U	972		ROSSITTO, KERRY JEANINE	10/20/1984	ADMINISTRATION
	982		MUDRENKO, DANIEL	07/11/2005	STUDENT
U	982		MUDRENKO, MIKHAIL M	08/26/1981	UNKNOWN
R	994		GAUTHIER, MICHAEL J	05/03/1982	MACHINIST
R	1004		VOROBEY, MARIYA	09/20/1975	
U	1022		DROWNS, EDWARD J	08/24/1969	SALESPERSON
	1030		TROLIO, TERESA	11/20/1952	DOMESTIC
U	1038		KRIPAKOV, SERGEY ALEKSE	06/24/1980	SCHOOL BUS
U	1038		KRIPAKOVA, OLGA P	08/06/1987	NURSE
U	1046		HALPY, JOSEPH JEFFERY	03/13/1981	EMPLOYED
U	1060		MODZELEWSKI, JENNIFER A	05/25/1978	HAIRSTYLIST
U	1060		MODZELEWSKI, JOSEPH ER\	04/21/1972	BUSINESS-EMP
U	1068		BUYNOVSKAYA, ALINA	07/14/1989	
U	1068		BUYNOVSKIY, VLADIMIR	04/08/1986	
U	1086		KRATOVIL, ROSEMARY C	01/20/1955	RETIRED
R	1092		SAEGAERT, COBUS J	09/07/1942	RETIRED
	1104		BROADHURST, KAREN	08/14/1963	COOK
	1104		SULLIVAN, KRISSI-LEE M	11/12/1991	WAITRESS
U	1114		AINEY-TELFORD, DEBRA L	06/27/1955	DENTAL
U	1114		TELFORD, DOUGLAS W	02/29/1992	LABOR
R	1114		TELFORD, RONALD B	01/02/1956	FOREMAN
U	1122		WIERNASZ, PETER A	05/23/1988	PAYROLL
D	1132		WELLMAN, KELSEY ELIZABE	06/05/1989	SUPERVISOR
D	1132		WELLMAN, MICHAEL ANDRE\	06/02/1988	INSURANCE
U	1140		WARREN, JANINE	04/28/1981	
U	1140		WARREN, JORDAN R	11/04/1997	
R	1148		SHAPOVALOV, KATIE	10/06/1999	
U	1148		SHAPOVALOV, VICTOR MARI	05/07/1999	STUDENT
R	1148		SHAPOVALOV, VITALIY	12/07/1971	TRUCK DRIVER
U	1148		SHAPOVALOVA, IRINA	03/06/1972	UNEMPLOYED
U	1156		DUNCAN, SHANON L	12/31/1982	EMPLOYED
U	1174		LEONARD, ALLISON MANCE	07/17/2001	CLAIM TECH
R	1174		LEONARD, MANCE RICHARD	12/27/1964	FOREMAN
R	1174		LEONARD, TAMARA A	07/06/1962	BUS ANALYST
U	1180		BRETON, ALLISON ELIZABET	07/20/2002	STUDENT
U	1180		BRETON, JASON MITCHELL	07/20/2002	STUDENT
U	1180		BRETON, MOLLY R	02/25/1999	SAFETY TECH
U	1180		BRETON, RENE A	02/17/1965	ASST PHYSICIST
U	1180		BRETON, SUSAN DENISE	03/22/1969	TEACHER
D	1186		CANDERS-CLOUTIER, JUNE I	03/21/1951	RETIRED
D	1186		CLOUTIER, PHILIP J	02/01/1949	RETIRED
U	1214		LABARRE, ADRIANNE M	01/20/1946	RETIRED
U	1214		LABARRE, PAUL H	01/25/1950	RETIRED
R	1224		MACHIA, ALLEN J	10/18/1949	RETIRED
R	1224		MACHIA, THERESE FENNELL	03/27/1951	RETIRED
D	1234		BUCHANAN, ARLINE GEORG	07/17/1942	RETIRED
R	1234		BUCHANAN, KEITH L	07/18/1939	RETIRED
NORTH WEST ST			**01030**		
D	452		LENS, NANCY	09/12/1935	NURSE
U	481		BROWN, GARY E	09/01/1955	RETIRED
R	481		CALLAHAN, ANDREA	11/30/1965	CREDENTIALING S
U	482		BROWN, CHRISTENE	02/10/1997	STUDENT
D	482		BROWN, EREK	10/04/1995	STUDENT
U	482		BROWN, KEVEN JAYMES	04/02/1992	STUDENT
U	482		BROWN, NANCY THERESA	01/16/1960	HOMEMAKER
U	490		JACQUES, TIMOTHY J	08/01/1968	ATHLETIC TRAINE
U	490		JACQUES, TINA M	04/16/1969	ACCOUNTANT
R	491		JOHNSON, JARL O	01/22/1928	RETIRED
U	502		THORNTON, CHRISTINE D	03/01/1969	OFFICE MGR/BOOK
R	502		THORNTON, JOSEPH AMBRC	11/14/2000	STUDENT
U	502		THORNTON, ROBERT H JR	07/09/1971	MANAGER
U	548		KERR, BETH ANNE	04/26/1960	FARM WORK
U	548		KERR, RYAN	03/09/1988	WORKER
R	555		GENTILE, ANDREW PAUL	02/10/1969	PROJECT MGR
R	555		GENTILE, CHASE ALBERT	01/03/2003	STUDENT
R	555		GENTILE, SAMANTHA ANN	01/03/2003	STUDENT
R	555		GENTILE, TAMMY	04/29/1970	AT HOME
R	560		LLOYD, DAVID MARK	12/30/1964	RETAIL MGR
U	560		LLOYD, JULIA H	04/18/1993	STUDENT
R	560		LLOYD, MARY BETH	08/31/1967	PHLEBOTOMIST
R	560		LLOYD, MICHAEL D	09/15/1997	CUST. SERV. REP
U	575		JACK, ERIC A	07/11/1972	IT MGR
U	575		JACK, TINA M	09/07/1969	TECH REVIEWER
U	583		SMIDT, EMILY ROSE	06/14/2002	STUDENT
D	583		SMIDT, JOHN W	01/07/1969	REG HR DIRECTOR
D	583		SMIDT, NANCY D	12/28/1967	CHILD CARE EDU
U	594		KERR, PAMELA	12/10/1964	DIR
U	595		BOZOGLOS, GEORGE PATRI	10/21/1962	LAB TECH
U	595		HOLDSWORTH, JOSIE ANNE	11/28/1968	CHURCH ORGANIST
U	604		KERR, ADAM JOHN	07/11/2000	STUDENT
	604		KERR, BRADY R	08/12/2004	CUSTOMER SERVIC
U	604		KERR, JENNIFER E	05/08/1969	ADM ASSISTANT
U	604		KERR, ROBERT H	01/02/1961	RETIRED
U	622		KERR, GLORIA A	08/26/1935	RETIRED
NORTH WEST ST Con't			**01030**		
R	634		PEDERZANI, ANTHONY MICH	05/28/1970	SUPPORT ENGINEE
U	634		PELLEY, CHAD W	11/05/1976	UNEMPLOYED
D	634		PELLEY, LINDA ROSE	06/27/1949	UNEMPLOYED
U	662		KRIEGER, PARUL Z	10/07/1972	ACCTNT
U	662		KRIEGER, SCOTT B	07/08/1973	SPRVSR
U	667		KERR, BRUCE N	04/11/1964	MAINT DIRECT
	668		LIQUORI, GIANNI M	03/21/2005	STUDENT
U	668		LIQUORI, NICOLA	05/28/1958	RESTAURANT
U	668		LIQUORI-DI BENEDETTO, LU	05/13/1985	HAIRDRESSER
D	674		PIRRO, DIANE MARIE	09/06/1965	HOMEMAKER
U	674		PIRRO, JOHN R	09/19/1962	CORRECTIONAL OF
U	674		PIRRO, JOSEPH W	08/29/1991	STUDENT
D	674		PIRRO, VINCENT THOMAS	10/01/1997	STUDENT
	682		SKIBA, REBECCA A	04/27/1991	BANK TELLER
U	682		SKIBA, ROBERT A	04/06/1956	LAB TECHN
U	682		SKIBA, SARA A	06/23/1954	RN
R	692		GIRROIR, BOBBI-JO	10/19/1974	REALTOR
U	692		GIRROIR, CASSANDRA	07/17/2004	
R	692		GIRROIR, THOMAS	08/19/1970	CONTRACTOR
U	700		BESSETTE, JEANNETTE CHR	12/23/1952	CNA
U	700		MILLER, WILLIAM C	03/11/1958	DRY WALLER
R	709		COELLN, CAROLINE T	09/16/1942	RETIRED
R	709		COELLN, ROBERT R	10/17/1941	RETIRED
D	710		LANCOUR, KATHERINE C	11/15/1936	RETIRED
U	716		RAGONA, JOSEPH SALVATO	02/17/1956	RETIRED
U	719		RUSSELL, JAMES B	05/29/1950	RETIRED
U	726		MAZZA, ARLENE JOAN	04/13/1944	TEACHER
U	726		MAZZA, PETER D	08/05/1940	LAWYER/COL PROF
U	727		DYER, KENNETH F	10/29/1986	WAREHOUSE WORK
D	727		DYER, LORI-ANN	07/24/1967	INS ANALYST
U	727		DYER, MARK E	07/20/1964	RETIRED
U	735		HOLL, HERBERT JOHN JR	01/26/1954	RETIRED
U	735		HOLL, TERESA ELLEN	05/06/1956	RETIRED
U	736		DIETRICH, KENNETH F JR	10/03/1969	MACHINIST
U	736		DIETRICH, KRISTI A	03/29/1973	LUNCH MNTOR
U	736		DIETRICH, SYDNEY AUGUST	06/07/2002	STUDENT
	744		SHLOSSER, COLIN D	11/15/2002	STUDENT
U	744		SHLOSSER, DAVID R	12/21/1969	SALES MANAGER
U	744		SHLOSSER, ERICA L	11/15/1975	TEACHERS ASSST
R	754		KAKLUSKAS, DONNA M	05/09/1971	CLERK
U	754		KAKLUSKAS, JEREMY J	02/16/1972	LABORER
U	761		HOBAICA, GARY F	05/04/1951	REGISTERD NURSE
U	761		HOBAICA, PATRICIA	09/16/1950	HOMEMAKER
U	764		LOPES, FRANCINE B	04/21/1957	RETIRED
U	764		LOPES, STEVEN B	08/08/1954	FOREMAN
D	775		KUDLIC, JOHN G II	10/27/1991	CONSTRUCTION
U	788		SALEM, KIMBERLY JEAN	12/14/1990	CASE MANAGER
R	788		SALEM, STEPHEN	09/24/1983	MACHINIST
U	795		PIETRAS, JANICE H	05/29/1952	RETIRED
U	795		PIETRAS, KENNETH MYRON	03/27/1948	RETIRED
R	805		GARVEY, KEVIN M	07/20/1955	STEAM ENGINEER
U	805		MAHEUX-GARVEY, LISA REN	01/13/1957	RETIRED
R	814		BARTOLUCCI, ELAINA LAURE	04/12/2001	
R	814		BARTOLUCCI, ROBERT RAYI	03/14/1969	TRUCK DRIVER
U	815		CERAVOLO, JEAN MARIE	01/07/1972	MANAGER
U	815		CERAVOLO, RENO F	03/14/1964	GEN FOREMAN
U	824		WRIGHT, JOANN	06/17/1965	UNEMPLOYED
U	824		WRIGHT, KENNETH A	06/19/1963	ACFT MECH
U	825		KOZIKOWSKI, DANIEL P	11/20/1958	MACHINIST
U	825		KOZIKOWSKI, DEBRA A	05/08/1957	
U	832		MCLEAN, COLIN O	08/12/1979	GOVT CLERK
R	832		MCLEAN, JESSICA M	08/10/1980	GOVT CLERK
U	850		VALEGO, CATHERINE A	11/28/1961	HOUSEWIFE
	850		VALEGO, JOSEPH R	11/11/1999	
U	850		VALEGO, ROBERT F	12/04/1960	TECHNICIAN
U	876		MORIARTY, ANDREW JOHN	05/10/1987	PRODUCER
D	876		MORIARTY, BARBARA ANN	03/03/1952	REG NURSE
D	876		MORIARTY, JEANNE M	09/27/1978	TEACHER
D	900		ALDRICH, MONICA E	05/18/1982	FIREFIGHTER
U	900		ALDRICH, RICHARD A	02/28/1986	FIREFIGHTER
U	926		BERTRAND, MARY LEE	06/23/1953	REG NURSE
U	926		BERTRAND, THOMAS J	05/05/1985	STUDENT
	942		BELALCAZAR, JOHN	03/25/1964	NURSE
U	942		SANDS, ROBERT FRED	12/11/1948	RETIRED
U	964		SOURS, ALEXANDER M	09/25/1996	WORKER
U	964		SOURS, BARBARAANN M	09/27/1971	PROJECT MGR
U	964		SOURS, CAMERON DONALD	11/09/2004	STUDENT
U	964		SOURS, COLLIN MILLER	05/26/2000	WORKER
R	964		SOURS, WILLIAM CAMERON	04/07/1966	BUSNSS OWNR
R	970		BOISVERT, HENRY J	07/06/1949	
U	970		HARSHMAN, NITIWADEE	08/30/1967	LPN
D	976		CLARKE, DARLENE M	03/08/1959	P/T BOOK KEEPER
U	976		CLARKE, MATTHEW THOMAS	06/10/1998	STUDENT
D	976		CLARKE, THOMAS P	11/19/1952	LABOR CONSULTAN
U	986		MEIERS, MARK S	02/27/1954	ENGINEER
U	986		ST GERMAIN, KATHLEEN GA	04/20/1948	NURSE
D	986		STGERMAIN, JOHN C	07/11/1967	PHLEBOTOMIST
U	1004		JEDRYKOWSKI, BETH A	07/10/1975	READING TEACHER
D	1004		JEDRYKOWSKI, FELICIA F	10/16/1948	
R	1004		JEDRYKOWSKI, MARK ANTH	04/28/1970	SPRINKLER FITTE
U	1010		LUNDY, KEILA	02/09/1991	
U	1010		LUNDY, WILLIAM ALFRED	02/28/1988	US ARMY
U	1024		AMATO, ALYSSA A	02/08/1996	

V	NO.	APT.	NAME	BORN	OCCUPATION
	NORTH WEST ST Con't		**01030**		
U	1024		AMATO, CARMELA	07/12/1968	HOUSEWIFE
U	1024		AMATO, GREGORY M	07/25/1969	COMP. SOFTWARE
L	1024		AMATO, JULIANA CARINA	04/11/2000	STUDENT
U	1040		CARRIE, NANCY ANN	02/20/1944	RETIRED
U	1040		CARRIE, ROBERT HENRY	03/04/1939	RETIRED
U	1048		MARSILI, DANNY MICHAEL	07/12/1982	UNDERWRITER
R	1056		BAGINSKI, NICOLE M	09/11/1984	BURSAR
U	1056		CASTONGUAY, ERIC S	03/12/1983	TEACHER
R	1056		MASTRANGELO, AMY LYNN	07/17/1985	SR ADMIN
U	1064		BORSARI, LINDA M	03/07/1985	RN
U	1064		BORSARI, RICHARD ANTHON	08/05/1985	MANAGEMENT
R	1069		CHIBA, SETH M	01/14/1981	
U	1069		MOORE, KEVIN MICHAEL	09/29/1985	
R	1072		FERIOLI, ALEXIS J	12/23/1947	SECRETARY
	1072		FERIOLI, ANTHONY J	08/07/1975	SALESMAN
U	1072		FERIOLI, JOHN R	03/14/1945	RETIRED
U	1077		CLARK, RICHARD J JR	04/21/1962	
U	1085		ROBERTS, THOMAS M	02/04/1936	RETIRED
U	1088		ERHART, LINNEA Y	07/19/1967	
R	1088		GULBRANDSEN, ERIC	04/24/1961	UNKNOWN
	1091		MAHONEY, COLIN J	01/10/2000	STUDENT
R	1091		MAHONEY, CONNOR M	12/19/1997	PURCHASING AGT
U	1091		MAHONEY, JAMES G JR	06/14/1964	MANAGER
U	1091		MAHONEY, KELLY A	06/05/1968	PARA PROFESS
U	1095		ALDRICH, ALBERT G III	01/26/1960	RETIRED
U	1095		ALDRICH, BARBARA A	04/22/1965	LETTER CARRIER
D	1102		STERNER, AMBER LEE	07/29/1981	PRACTICE ADM
U	1121		TOWNSLEY, MICHAEL R	03/20/1970	UNKNOWN
	NORTH WESTFIELD ST		**01030**		
U	212		RODIER, PAULA CAROLYN	03/01/1947	HOMEMAKER
U	222		TAYLOR, DELANEY THERESA	04/24/2004	STUDENT
U	222		TAYLOR, THERESA L	10/21/1975	UNKNOWN
D	232		IACOLO, KATELYN NICOLE	06/30/1989	BEHAVIOR TECH
U	232		MOONEN, CHRISTOPHER WI	01/27/1986	ADT
R	242		BRESCIANI, JAMES P	01/31/1957	SCHOOL ADMIN
U	242		COLON, JULIAN EFRAIN	12/17/1998	
U	242		COLON, NATHAN A	06/19/2001	
D	252		RICHARD, ANN MARIE	07/09/1959	OFFICE MGR
D	252		RICHARD, THEODORE	02/06/1963	MACHINEST
U	262		SHIVELY, KAREN L	07/02/1976	STAY AT HOME MO
U	262		SHIVELY, ROBERT J	10/21/1974	MECHANIC
D	278		ARSENAULT, BRIAN D	10/24/1974	PROJECT MANAGER
U	278		ARSENAULT, JODI E	08/21/1970	ACCOUNTANT
R	298		AYERS, ALBERT M	05/19/1932	RETIRED
U	298		AYERS, KATHERINE M	12/30/1940	RETIRED
U	308		MCLEAN, KATHRYN M	12/09/1966	DISABLED
U	360	4	SCULLY, JENNIFER L	01/03/1986	GROOMER
D	367		JACKSON, MARK E	05/29/2002	STUDENT
U	367		JACKSON, MICHELLE LECLA	09/09/1978	DISABLED
R	367		JENNEY, PAUL A	02/12/1968	CONSULTANT
D	373		BROTHERS, ERIKA L	07/30/1976	BAKER
D	373		BROTHERS, TODD A	06/22/1977	CARPENTER
	374		SZYMOJKO, BARRY K	07/15/1953	AUTO SALES
U	374		SZYMOJKO, JANICE M	11/29/1954	SECRETARY
U	379		MEYER, RAYMOND M	11/20/1977	UNKNOWN
U	382		DUDUCAL, MARIA	06/22/1986	
U	382		DUDUCAL, VLADIMIR	01/22/1959	DELIVERY SERV
U	385		STROINEY, FLORENCE B	01/06/1933	HOMEMAKER
U	397		WARNER, KIMBERLY A	02/04/1977	
U	398		CECCHI, ALYSON LYN	05/28/1975	ADMIN
U	398		CECCHI, PETER A	08/07/1975	TRUCK DRIVER
U	411		BANDARCHUK, DARYA	10/05/1991	
U	411		MAMENTAU, ULADZIMIR	05/01/1979	
U	411		MAMENTAVA, SVIATLANA	09/26/1980	
U	420		BELMER, CAMERON JOSEPH	05/11/2001	STUDENT
U	420		BELMER, GARY L	11/18/1971	MECHANIC
U	420		BELMER, KERRI ANNE	01/05/1974	HOMEMAKER
U	420		BELMER, MADISON SUSAN	03/14/2004	STUDENT
	420		BELMER, SAMUEL J	02/12/2003	STUDENT
R	420		BELMER, ZACHAURY P	04/12/1997	DELI CLERK
U	421		MCDONNELL, NICHOLAS A	03/30/1996	
U	426		RIVERS, JEFFREY MICHAEL	01/21/1979	WAITER
U	426		RIVERS, WILLIAM H	03/09/1953	CUSTOMER SERVIC
D	429		ROMANSKY, LYNNE ANN	08/28/1957	UNEMPLOYED
R	443		FERGUSON, NANCY J	08/15/1957	SECURITY REP
R	443		VERMETTE, CLAUDE J	12/05/1955	CARPENTER
U	444		ROY, ALAN GEORGE	03/24/1948	RETIRED
U	444		ROY, MYLINH NGO	10/11/1969	STUDENT
R	451		WILLIAMS, MARY B	10/25/1931	RETIRED
U	451		WILLIAMS, MICHAEL A	10/30/1953	N/A
CC	456		DETOMA, FRANCIS J JR	10/05/1975	STATE WORKER
U	456		DETOMA, LISA M	09/06/1982	ADMIN OFFICER
U	459		KAUFMANN, CARL ARNO	11/02/1939	RETIRED
U	459		KAUFMANN, CHERYL FRANC	09/13/1946	RETIRED
R	459		KAUFMANN, DANIEL M	08/30/1972	UNEMPLOYED
U	469		MARQUETTE, THOMAS F	12/14/1949	RETIRED
R	470		LONGEY, BRIAN W	03/14/1943	RETIRED
U	470		LONGEY, GAIL M	07/28/1944	RETIRED
U	475		AUGUSTYNIAK, JOHN JOSEP	09/05/1958	RETIRED
U	475		AUGUSTYNIAK, SARAH E	09/05/1954	RETIRED
U	483		TUTTLE, NICOLE	03/24/1979	MEDICAL ASST.
U	489		JENNEY, DAVID P	08/13/1945	SECURITY
U	489		JENNEY, SUSAN ELIZABETH	10/24/1986	ADMINSTRTOR

V	NO.	APT.	NAME	BORN	OCCUPATION
	NORTH WESTFIELD ST Con't		**01030**		
R	490		WOOD, JAMES A JR	09/07/1971	MANAGER
D	506		BENNETT, NANCY L	01/19/1952	RETIRED
U	506		MATT, JUNE M	01/26/1931	HOUSEWIFE
D	509		RIBERDY, ALFRED H	07/25/1931	RETIRED
D	509		RIBERDY, JEANNETTE L	07/10/1927	RETIRED
U	520		ST HILL, EILEEN F	04/24/1945	RETIRED
D	526		FRAPPIER, CANDICE A	04/07/1966	FINANCE
D	526		RICE, CHRISTOPHER VERNO	12/28/1962	
U	526		RICE, MICHAEL J	12/28/1962	MACH OPER
D	535		FUSICK, CHRISTINA A	12/12/1985	PROFESS
CC	536		BARZ, KELSEY E	03/01/1996	STUDENT
D	536		CHAPDELAINE, TIMOTHY E	11/23/1976	CARPENTER
D	536		GUSTAFSON, SUSAN E	07/25/1950	RN
U	536		MCCARTHY, JOHN THOMAS	07/09/1989	MECHANIC
D	536		MCCARTHY, JOHN F	05/20/1953	DIE MAKER
U	536		SAVARD, NICHOLAS T	12/05/1988	LANDSCAPER
	544		KEOUGH, ALEXA M	09/27/1999	
U	544		KEOUGH, RICHARD DENNIS	05/24/1959	LAWYER
R	544		KEOUGH, SHARON T	06/11/1958	INSURANCE BROK
R	544		SCUDERI, ANGELO J	02/14/1954	OWNER/MGR
U	549		CASSIDY, NATASHA L	05/16/1978	MARKETING
U	565		ADAMSKI, JULIE ANN	09/04/1950	RETIRED
U	565		ADAMSKI, STEVEN N	09/23/1954	RETIRED
	578		DIABO, LUCIE A	08/04/1951	RETIRED
U	578		TOWER, BROOKE XAVIA	06/21/1999	PHLEBOTOMIST
	578		TOWER, JONATHAN R	03/01/1967	ELECTRICIAN
	578		TOWER, LINDA S	08/13/1968	OFFCE MGR
R	585		TOTO, MICHAEL A	04/07/1967	ENGINEER
D	585		TOTO, SHEILA C	12/07/1971	GRANTS ADMIN
U	591		DAVIDSON, CAMERON	07/26/1998	STUDENT
U	591		DAVIDSON, CHRISTINA M	12/22/1963	AIRLINE
U	591		DAVIDSON, JOSEPH R	03/10/1947	RETIRED
U	604		ZMACZYNSKI, ROBERT B	05/22/1959	RETIRED
U	604		ZMACZYNSKI, THERESA M	08/06/1960	CLERK
U	620		MURPHY, DOREEN	04/02/1957	RETIRED
U	620		MURPHY, LAWRENCE W	05/30/1953	RETIRED
R	623		IODLOVSKAYA, TATIANA	03/06/1976	
U	623		IODLOVSKIY, ANDREY A	12/13/1978	UNKNOWN
U	627		BRACE, AALIYAH KIEARRA	08/31/2004	STUDENT
	627		DEVINS, KATHLEEN T	01/29/1958	RETIRED
	627		DEVINS, KRISTY M	05/20/1982	CNA
U	627		MICHAUD, ROSANNE	10/07/1956	AT HOME
U	654		BENERAKIS, JON T	11/14/1967	SELF EMPLOYED
U	654		GUERTIN BENERAKIS, MELIS	12/11/1971	CUSTOMER SERVIC
U	655		SOSNOWICH, ELIZABETH A	04/24/1956	RETIRED
U	655		SOSNOWICH, PAULINE H	10/31/1954	RETIRED
D	663		MARQUEZ, DEMETRIO	07/13/1953	ELECTRICIAN
D	663		MARQUEZ, JUDITH	06/01/1953	GNA'S
U	664		ROBERTS, CHELSEA MARIE	07/21/1991	STUDENT
U	664		ROBERTS, RYAN MICHAEL	02/25/1990	STUDENT
U	672		BATES, ELEANOR ANNIE	04/04/1959	RETIRED
U	672		BATES, STANLEY E	08/08/1959	SALES CLERK
U	684		MITCHELL, ANN E	05/16/1951	RETIRED
D	684		MITCHELL, JAMES A	02/21/1945	RETIRED
U	693		TYNAN, ELIZABETH ANN	03/06/1969	NURSE
U	694		EDWARDS, DARLENE PATRI	05/03/1955	RETIRED
U	699		RENDRICK, ELLEN M	01/19/1953	RETIRED
U	699		RENDRICK, ROBERT A	07/23/1952	RETIRED
U	708		ENNIS, PATRICIA HELEN	11/27/1988	FILM MAKER
U	708		ENNIS, TINA M	04/02/1965	SYSTEMS CONSULT
U	723		CRANE, RAEVIN ALEXIS	01/08/2001	
U	723		WILLIAMS, DEVIN ANDREW	07/25/2002	
U	723		WILLIAMS, KENDRA M	12/19/2000	
U	723		WILLIAMS, QUINCY D	05/20/1972	TOOL SETTER
U	726		LOUGH, CARL WALTER	02/27/1960	ELECTRONIC ENGN
R	726		LOUGH, CHRISTEL BRIDGET	09/08/1962	BANK TELLER
U	733		ALAIMO, AMY E	10/17/1992	OPERATIONS MGR
R	733		ALAIMO, DAVID P	12/12/1960	FLOWTHRU MGR
R	733		ALAIMO, MEGAN M	09/13/1994	TREASUR ANALYST
U	734		BUTLER, CHARLES R JR	05/05/1947	RETIRED
U	734		BUTLER, JOYCE A	03/05/1947	RETIRED
U	734		BUTLER, LUZ ARBOLEDA	10/19/1964	UNKNOWN
D	734		BUTLER, MICHAEL	10/12/1990	
U	734		BUTLER, MICHELE	09/14/1969	LPN
U	745		PAJER, BRET P	09/29/1975	OPERATIONS REP
U	745		PAJER, LYNN ANN	05/17/1982	BUSINESS CONSUL
U	746		CARRIER, ANDRE JR	12/28/1974	PURCHASING MGR
D	746		CARRIER, ELISE LYNN	05/03/1974	DIRECTOR GRADUA
U	746		CARRIER, RILEY M	03/26/1999	STUDENT
	746		MILES, AJ	03/25/2005	STUDENT
	746		MILES, DELANEY	09/21/2002	STUDENT
U	755		ZYMROZ, ASHLEE TAYLOR	10/18/2000	
U	755		ZYMROZ, JERILYN L	01/27/1972	
D	765		DANEK, ALICIA J	06/17/1950	RETIRED
D	765		DANEK, RICHARD C	07/11/1950	RETIRED
U	765		MCCOLLEY, JENNIFER LEIGH	11/18/1975	
U	765		MCCOLLEY, KAYCIE AMBER	08/09/2004	STUDENT
D	765		MCCOLLEY, PATRICK	08/16/1969	GRAPH DESIGN
U	781		GOMEZ, LUIS RAUL	11/09/1993	
D	781		SANTIAGO, RAFAEL J	02/24/1965	
U	781		SANTIAGO, YARITZA	10/01/1990	
D	785		BELLEFLEUR, ALEX W	08/03/1939	RETIRED
D	785		BELLEFLEUR, JUDITH A	10/31/1953	RETIRED

V	NO. APT.	NAME	BORN	OCCUPATION
	NORTH WESTFIELD ST Con't	**01030**		
U	791	AUBIN, HENRY J	11/28/1953	RETAIL
U	791	AUBIN, RITA M	08/30/1951	RETAIL
U	803	DEGTYAR, ANNA	01/12/1983	SALES
U	803	SIDOROVNIN, VLADIMIR	07/22/1985	STUDENT
U	811	MCELLIGOTT, ALEXIS	04/06/1999	LAB TECH
U	811	MCELLIGOTT, MELANIE M	08/16/1974	SALES MANAGER
U	811	MCELLIGOTT, MICHAEL J	03/13/1973	GENERAL CONTRAC
U	819	ODONNELL, RHONDA A	05/31/1953	DIR. OF PERSONL
U	819	ODONNELL, SARA TESH	12/11/1987	STUDENT
	819	TRAHAN, ROBERT C JR	12/24/1986	
U	985	KAZIMIERCZAK, KELLY MARI	03/25/1960	
U	985	LUPIEN, KAYLIE MARIE	04/22/2003	
U	989	CHAREST, LAWRENCE ARMA	04/15/1945	RETIRED
R	989	CHAREST, LINDA C	11/22/1947	RETIRED
R	991	CHAREST, CHARITY H	08/15/1977	BARTENDER
R	991	CHAREST, ERIC BRADLEY	07/23/1975	CONSTRUCTION
U	1003	COLLINS, JOANNE M	02/15/1962	SECRETARY
U	1003	COLLINS, MARISSA A	04/12/2001	STUDENT
U	1015	BERGERON, NORMAND S	07/25/1953	RETIRED
U	1015	BERGERON, REBECCA A	10/05/1959	TEACHER
D	1023	SUSKA, MICHAEL A	07/20/1954	ROUTE SALESMAN
D	1023	SUSKA, SANDRA A	09/29/1956	HOMEMAKER
U	1045	MORIN, DONALD H	07/23/1948	BUISNESS OWNER
U	1057	HANSON, KATHLEEN JANE	10/20/1942	RETIRED
D	1069	CLARK, DOREEN E	11/26/1944	RETIRED
U	1069	CLARK, KEVIN W	05/02/1969	LABORER
D	1069	CLARK, ROBERT J	01/07/1939	RETIRED
	1089	WRIGHT, JOHN E	04/01/2000	STUDENT
U	1089	WRIGHT, JOHN VINCENT	09/04/1964	SALES
D	1089	WRIGHT, LULA M	09/03/1929	RETIRED
U	1101	BERNARD, MEREDITH MARIE	10/29/1981	CUSTOMER SERVIC
U	1117	WRIGHT, HUGH C	04/29/1954	RETIRED
U	1117	WRIGHT, LINDA C	02/23/1961	GRAPHICS
U	1119	CORBIN, PATRICIA M	12/18/1932	RETIRED
U	1123	LIGHT, HELEN A	01/17/1937	RETIRED
U	1125	GRASSETTI, STEPHEN D	09/20/1964	LABORER
R	1127	KOPY, ELIZABETH M	11/08/1938	RETIRED
R	1127	KOPY, GEORGE A	01/20/1943	RETIRED
U	1133	PELTZ, CHRISTOPHER MICH	03/26/1997	
U	1135	WINN, GARY LAVERNE	05/24/1948	HEARING SPECIAL
U	1141	DOE, DOREEN A	10/18/1959	EMPLOYED
U	1143	MORETTI, ASHLEY LAUREN	06/11/1984	
U	1143	MORETTI, NICHOLAS JOSEPH	09/20/1982	
U	1201	RUSSELL, GERALDINE M	09/10/1953	HOUSEWIFE
U	1201	RUSSELL, JAMES W	09/21/1976	SECURITY GUARD
D	1201	RUSSELL, MICHAEL J	04/16/1952	RETIRED
	1201	SILVERNAIL MILLER, CHISTY	06/18/1974	DISABLED
U	1207	HOHN, MATHEAU J	11/20/1980	
U	1213	SHIVELY, CAROL T	08/31/1943	HOUSEWIFE
D	1213	SHIVELY, JAMES L	12/14/1940	DISABLED
U	1213	SHIVELY, TODD A	02/10/1978	SHOP FOREMAN
U	1221	BLAIR, NORMAN J	12/16/1955	
U	1229	SHANNON, NORMA J	06/27/1947	
U	1237	FEDORA, GEORGE F	06/01/1946	RETIRED
U	1245	MOREAU, MARGUERITE P	10/24/1947	RETIRED
U	1245	MOREAU, RAYMOND RENE	04/24/1947	RETIRED
U	1253	PLOURDE, SUSAN MARIE	01/29/1955	DENTIST
D	1259	LONDONO, ELVIA	08/02/1949	
D	1259	LONDONO, MARTA C	09/11/1963	
U	1267	ALMQUIST, GAIL MARIE	10/27/1950	DEPT MNGR
D	1267	ALMQUIST, MELISSA B	07/12/1979	PHYS THERP ASST
U	1267	JANICK, WALTER JOSEPH	10/09/1955	JANITOR
U	1267	RYAN, MICHAEL R	03/30/1976	SALES ASSOCIATE
	NORTHWOOD ST	**01030**		
D	32	USCHMANN, LINDA M	02/02/1948	RETIRED
U	32	USCHMANN, ROBERT WAYN	05/23/1945	RETIRED
U	40	LEMARIER, JACOB A	03/30/1981	SHIPPING TECH
U	40	LEMARIER, JORDAN C	06/06/1981	PHYSICAL THERAP
R	52	AUSSANT, ANGELA STEPHAN	06/26/1979	
U	62	POTITO, JESSICA	06/18/1978	HOMEMAKER
U	62	POTITO, TIMOTHY SR	08/30/1980	SOLDIER
U	66	PANAIA, ANNAMARIA	08/07/1937	RETIRED
U	70	PAGE, SHELDON S	02/05/1961	MAILMAN
U	70	PAGE, STEVEN M	04/24/1963	OFFICE CLERK
U	82	EHLE, CHRISTINA M	09/14/1990	TEACHER
U	82	EHLE, NATHANIEL J	05/30/1989	SOFTWR ENG
U	94	OLSON, ERIC W III	08/13/1965	BRICKLAYER
D	106	LANGEVIN, CAROL A	10/24/1967	ACCT
U	106	LANGEVIN, KRISTEN MARY	04/21/2002	STUDENT
U	106	LANGEVIN, MICHAEL J	06/30/1965	MACHINIST
U	106	LANGEVIN, NICOLE LEONA	09/29/1999	NURSE
	122	JARVIS, DEREK C	09/19/1933	RETIRED
U	132	GHAREEB, GREGORY G	08/21/1966	AIR PLANE MECHA
U	148	COMEE, CHESTER A III	10/28/1954	CONTRACTOR
U	148	COMEE, LINDA S	12/25/1957	HOUSEWIFE
	OAK ST	**01030**		
R	38	LANGEVIN, BRUCE G	10/28/1965	MACHINIST
U	46	MCQUADE, JAMES T	07/14/1949	SELECTOR
U	53	LAPALME, DOMINIQUE D	09/12/1976	STUDENT
R	53	LAPALME, LIVIANA P	12/23/1947	RETIRED
U	53	LAPALME, RONALD G	05/25/1946	RETIRED
	77	CAMINATI, PETER V	12/27/1946	RETIRED
	ORIOLE DR	**01030**		
D	8	GIRROIR, DONALD J	06/03/1963	LANDSCAPER
D	8	PELOQUIN, EDWARD C	10/26/1960	MFG MGT
U	11	WHITE, DOUGLAS C JR	04/11/1950	RETIRED
U	11	WHITE, ROSEMARIE	09/25/1955	RETIRED
U	21	GRABOWSKI, BRENDA L	01/10/1959	SYSTEMS COORD
R	21	GRABOWSKI, DARYL FRANK	10/08/1962	INSUR BROKER
U	22	ANDERSON, MARK D	09/19/1976	OWNER/MECH
	22	NADEAU, ALYSSHA L	08/08/2000	STUDENT
U	22	RASCHILLA, OLIVIA FAITH	10/15/2000	
	22	RASCHILLE, CARA N	02/28/1983	
D	33	SEXTON, ELIZABETH C	11/26/1959	RETIRED
R	34	GHIDONI, MARY CATHERINE	02/04/1949	RETIRED
U	39	CURTO, CARLA J	06/21/1973	QUALITY ASSURAN
D	39	CURTO, MICHAEL A JR	03/07/1972	SALESMAN
U	49	BENJAMIN, ROY EARL	07/11/1943	RETIRED
U	49	BENJAMIN, VIRGINIA B	11/30/1944	RETIRED
	PARKEDGE DR	**01030**		
U	20	FEDORA, GERALD M	02/06/1949	MOLD DESIGNER
D	21	REUTT, CHARLES D JR	02/03/1960	RETIRED
U	21	REUTT, STACEY L	07/25/1964	SECRETARY
U	33	DEFORGE, JEAN M	10/29/1942	MEDICAL ASST
D	43	DOBISE, LYNNE M	10/09/1947	RETIRED
R	43	DOBISE, MICHAEL D	11/10/1946	RETIRED
D	43	DOBISE, MICHAEL D JR	05/14/1975	BAR TENDER
R	43	WILLIS, JENNIFER LEIGH	11/15/1983	BUSINESS CNSLT
U	44	MALEK, FRANK R	06/12/1944	RETIRED
U	44	MALEK, MARIE ANTOINETTE	04/10/1943	HOUSEWIFE
D	51	BELLICO, RICHARD A	10/31/1947	RETIRED
U	56	DEMING, BRENDA M	01/26/1969	FLORAL DESIGN
D	56	DEMING, BROOKE M	11/12/2003	STUDENT
R	56	DEMING, MICHAEL ROY	03/16/1968	MANAGER
	56	DEMING, TYLER M	08/15/1991	STUDENT
U	59	PARISEAU, MARILYN ELAINE	09/14/1946	RETIRED
U	59	PARISEAU, THOMAS R	02/09/1943	RETIRED
U	72	CAMERON, ALISHA R	09/03/1991	
U	77	MURPHY, KATHLEEN F	11/19/1992	COSMETOLOGIST
U	77	SOJKOWSKI, BRIAN J	07/25/1985	ANALYST
U	84	CINCOTTA, LAWRENCE DON	07/12/1958	RETIRED
U	84	CINCOTTA, SHARON M	12/29/1961	HOME DELIV CLK
U	87	GILLETTE, JULIE L	08/29/1977	LAB TECH
U	87	GILLETTE, KEVIN D	07/14/1976	LAB TECH
D	95	IACOLO, JANINE L	11/22/1968	TEACHER
U	95	IACOLO, MARIO JOHN	10/30/1961	SUPRVISOR
R	100	HOLTON, MICHAEL P	02/14/1973	GLF CRS SUP
U	100	HOLTON, MICHELLE L	01/16/1977	OFFICE MANAGER
CC	103	COUTURE, ELISA M	01/23/1986	UNKNOWN
R	103	COUTURE, MATTHEW J	03/24/1985	
U	113	ZERN, ANDREA R	07/26/1945	RETIRED
D	113	ZERN, THEODORE R	12/13/1945	RETIRED
U	114	TALICEO, ANTHONY ROBERT	05/17/1962	ELEC
U	114	TALICEO, HOLLY M	12/13/1962	TEACHERS ASST
D	114	TALICEO, NICHOLAS P	09/29/1993	DATA SCIENTIST
U	121	TWINING, JEFFREY E	04/22/1954	RETIRED
R	121	TWINING, PATRICIA M	06/06/1960	RETIRED
U	130	RITTER, STUART ALLAN	02/16/1963	PHYSICAL THERAP
R	131	MCCARTHY, BEVERLY M	08/20/1946	RETIRED
R	131	MCCARTHY, WILLIAM CHARL	11/01/1942	RETIRED
U	139	CAREY, JACQUELINE D	05/10/1964	HOMEMAKER
U	139	CAREY, ROBERT J	05/10/1963	RETIRED
U	144	LAVIN, MONICA ROSE	02/21/1984	CONTENT MGR
U	144	LAVIN, SEAN D	10/29/1980	ENGINEER
D	149	BRIERE, LINDA A	02/12/1952	RETIRED
D	149	BRIERE, PAUL L	10/13/1946	RETIRED
U	154	CROWLEY, ERIN ELIZABET	07/29/1994	SOCIAL WORKER
D	154	CROWLEY, JOSEPH T	12/21/1962	RETIRED
U	157	BUCHANAN, KEVIN J	12/26/1964	N/A
D	157	GIROUX-BUCHANAN, GERAL	10/31/1967	SELF EMPLOYED
U	157	GIROUX-BUCHANAN, JESSE	05/24/1997	
D	167	GOGGIN, DAVID J	10/18/1956	RETIRED
U	167	GOGGIN, JOSHUA	09/05/1992	STUDENT
U	167	GOGGIN, ZACHARY M	04/17/1996	AUDITOR
D	167	NICKLAW, MARGARET M	11/25/1959	RETIRED
U	170	LEVESQUE, CHAD M	05/05/1973	RETIRED - COACH
U	175	CIBOROWSKI, KATHLEEN M	12/06/1992	TEACHER
U	182	HOPPING, DONNA M	04/22/1945	RETIRED
U	182	HOPPING, MERRITT J	06/17/1941	RETIRED
R	183	WATSON, JONATHAN LOUIS	10/06/1981	RN
D	201	SCHERPA, CAROLINE ANNE	06/23/1982	BEHAVIOR ANLYT
D	201	SCHERPA, DONNA JOYCE	09/06/1946	RETIRED
D	201	SCHERPA, LOUIS VICTOR JR	08/16/1944	RETIRED
U	211	CLARKE, LYNN ANNE	12/20/1947	RN
	PARKVIEW DR	**01030**		
U	13	ALLEN, SARAH ANNE	03/30/1990	BEHAVIOR THERAP
U	13	ALLEN, STEVE JOSEPH	06/10/1988	GENERATOR TECH
D	21	BRADY, REGINA M	03/01/1949	RETIRED
U	22	HEIM, EDWARD ROBERT	10/20/1949	RETIRED
U	22	HEIM, JOSEPHINE	11/26/1955	SECURITY
R	22	HEIM, OLIVIA KIMSZA	04/09/1993	
U	29	OSULLIVAN, ANN M	11/11/1966	MANAGER
	30	MARINO, ALEXANDER J	05/24/2004	STUDENT
D	30	MARINO, BRANDON C	08/22/1973	BUSINESS ANALYS
U	30	MARINO, CARRIE A	10/09/1974	SECRETARY

V	NO. APT.	NAME	BORN	OCCUPATION
PARKVIEW DR Con't		**01030**		
U	30	MARINO, JESSICA	07/08/2002	STUDENT
U	39	DOWLING, JUNE J	06/10/1928	HOMEMAKER
D	40	FONTAINE, JOAN ELLEN	08/07/1940	RETIRED
U	53	VIRELLA, ANTHONY DAVID	05/11/2005	
U	54	TAYLOR, ALLAN F III	10/26/1954	MUSICIAN
U	54	TAYLOR, KIRSTEN S	11/21/1960	SYSTEMS ANALYST
D	68	HUDSON, JOSEPH LAWRENC	10/13/1966	AUTO BODY
U	68	ZOMEK, MADISON MARIE	10/25/2003	
U	69	LOLOS, LINDA MARIE	03/14/1949	RETIRED
U	69	LOLOS, THEODORE H	02/27/1952	RETIRED
D	76	KEEFE, BRIAN P SR	06/13/1958	RETIRED
U	76	KEEFE, BRIAN PATRICK JR	10/26/1998	STUDENT
U	77	MAYNARD, MATTHEW JAMES	05/04/1979	EMPLOYED
U	77	MAYNARD, PAMELA A	07/31/1983	EMPLOYED
U	84	MC LEOD, AMOS LEONARD J	07/21/1953	RETIRED
U	84	MCLEOD, BRENDA M	01/11/1958	ENGINEER
U	92	GORALCZYK, CHRISTOPHER	03/13/1955	RETIRED
U	92	GORALCZYK, MARIA M	08/26/1957	HOMEMAKER
U	110	KIMBALL, AUSTIN CARLTON I	05/28/1980	TEACHER
U	110	KIMBALL, GINA M	08/04/1983	TEACHER
U	118	SANDITZ, STEPHEN MARC	08/07/1952	PHARMACIST
R	128	LAMOUNTAIN, JON F	08/24/1965	TECHNICIAN
U	144	NOVAK, MADELINE LOUISE	07/09/1958	RETIRED
U	144	PERRAULT, STEPHEN J	09/08/1954	RETIRED
D	154	SUCHENICZ, ALYSSA MICHE	05/26/1990	
	154	SUCHENICZ, BRENNA R	07/29/2002	STUDENT
U	154	SUCHENICZ, BRIAN R	08/13/1965	HOMEMAKER
U	154	SUCHENICZ, MICHAEL ADAM	06/28/1988	UNKNOWN
U	154	SUCHENICZ, NICHOLAS A	06/29/1985	UNKNOWN
U	154	SUCHENICZ, SHANE	01/16/1999	
U	154	SUCHENICZ, TRACIE A	12/14/1965	SELECTOR
U	162	BRUMLEY, CARL HOWARD	12/30/1947	RETIRED
U	162	BRUMLEY, EILEEN THERESA	08/04/1949	RETIRED
U	172	DIFLUMERA, LAURA JEAN	02/15/1967	UNKNOWN
U	172	PELLETIER, LISA M	11/24/1965	AT HOME
U	172	PELLETIER, MARC DAVID	06/06/1966	SUPERVISOR
R	175	SHOUSE, KURT VON	09/28/1973	CYBER SECUR
R	184	BOISVERT, DAVID	03/05/1956	RETIRED
R	184	BOISVERT, SUSAN F	06/05/1956	RETIRED
PATRIOT LN		**01030**		
U	8	OLBRYCH, MICHAEL E	03/07/1955	RETIRED
U	8	OLBRYCH, NANCY	10/27/1959	RETIRED
U	15	OLEKSAK, RITA ANN	03/20/1959	TEACHER
U	18	BENNETT, LINDSAY M	02/02/1979	HAIR DRESSER
U	18	BENNETT, THOMAS P JR	08/15/1974	HAIRDRESSER
R	21	MCCORMICK, MARK E	10/05/1948	RETIRED
U	21	MCCORMICK, SUZANNE MAR	11/13/1959	PHARMACY TECH
PETERSON CIR		**01030**		
U	15	POLMATIER, JAMES VERNON	09/14/1944	BAKER
R	15	POLMATIER, JOSEPH P	03/08/1967	N/OCC
	20	STAIRS, JASON J	07/30/1974	MAINTENANCE
U	20	STAIRS, MELISSA A	08/17/1976	REASEARCH COOR
	20	STAIRS, RYAN J	09/29/2005	STUDENT
U	27	SWIFT, DAVID W	05/14/1965	AUDIT ANALYST
D	36	BEAUCHENE, DIANN J	03/03/1950	RETIRED
U	36	BEAUCHENE, MEGHAN	10/12/1983	UNEMPLOYED
U	36	BEAUCHENE, ROBERT B	10/19/1950	PARTS DRIVER
U	37	PAVELCSYK, JOHN A	02/16/1954	RETIRED
	37	PAVELCSYK, JOIE	08/17/1956	NURSE
U	45	CAVANAUGH, LAWRENCE W	01/13/1937	RETIRED
D	45	LAFLAMME, NIGEL LEE	02/17/1996	SOCIAL WORK
R	46	RYAN, BENJAMIN F	05/06/1981	GENERAL MGR
U	46	RYAN, CHRISTINE MARIE	01/03/1981	CAKE DECORATER
U	53	BALOYO, GERRY G	02/07/1962	UNKNOWN
U	60	KNOWLTON, KEVIN	06/23/1958	MACHINE OPERATO
	60	KNOWLTON, LISA M	06/05/1961	SUPERVISOR
U	63	BOUTET, EVAN MICHAEL	05/18/2002	STUDENT
U	63	BOUTET, ISABELLA M	09/11/2000	STUDENT
U	63	BOUTET, TIZIANA	07/17/1975	BANKER
U	63	MORRISSETTE, EVELYN R	10/04/2002	STUDENT
U	71	WARREN, ROBERT H	09/18/1949	RETIRED
U	71	WARREN, SANDRA E	04/27/1950	RETIRED
	79	ST ONGE, GISELA H	10/12/1947	RETIRED
U	79	STONGE, EDWARD R JR	04/18/1947	RETIRED
PLEASANT DR		**01030**		
U	11	BONNELLO, JOAN D	08/16/1936	RETIRED
R	18	CAEZ, YASMINELY	05/20/1981	
U	21	CASIELLO, CAROLYN E	08/28/1940	RETIRED
D	21	CASIELLO, DAVID R	06/12/1935	RETIRED
U	27	CASTONGUAY, KIRK JEFFRE	03/07/1995	TIRE INSTALLER
D	27	CHAMBERS, MADDIE ANN	02/27/1995	DOGCARE ATTNDT
R	28	SPEAR, PAMELA FRANCES	02/05/1939	RE BROKER
U	37	ROSINSKI, CHRYSTAL	06/27/1960	RETIRED
U	37	ROSINSKI, JOE R	04/13/1983	
R	37	ROSINSKI, JOSEPH R	04/13/1983	INVESTOR
U	37	ROSINSKI, JOSEPH S	09/27/1954	RETIRED
U	37	ROSINSKI, STEVEN	02/13/1988	ENGINEER
R	38	TIMMS, JUDITH H	05/07/1936	HOUSEWIFE
U	45	LABARRE, EILEEN A	01/07/1941	RETIRED
U	45	LABARRE, RICHARD N	01/31/1937	RETIRED
U	48	HOGAN, CLIFFORD P	11/07/1949	RETIRED

V	NO. APT.	NAME	BORN	OCCUPATION
PLEASANT DR Con't		**01030**		
U	48	HOGAN, DEBRA L	01/03/1954	RETIRED
	55	TLUSTY, ALBERT S	03/30/1937	RETIRED
U	63	KUBIK, DORINE D	10/31/1939	RETIRED
U	63	KUBIK, KENNETH A SR	12/28/1935	RETIRED
R	64	BORDEAUX, STEVEN M	11/27/1962	BUSINESS OWNER
U	73	RIBEIRO, SHIRLEY A	10/09/1932	RETIRED
D	81	CROTEAU, CHRISTINE E	12/17/1986	RN
	82	LAFLAMME, ANNIKA J	08/22/2005	STUDENT
R	82	LAFLAMME, PAUL A	10/16/1964	BUSINESS OWNER
U	82	LAFLAMME, TERESA R	08/07/1969	STGRSD
U	90	WALLER, ANNMARIE F	03/03/1959	SCIENTIST
U	90	WALLER, DAVID RICHARD	07/27/1959	MATERIAL HANDLE
U	91	EPAUL, DIANE M	07/01/1958	OFFICE ASST
U	91	EPAUL, QUENTIN C JR	06/14/1957	RETIRED
U	99	GEHRING, JOSHUA W	11/20/1989	UNKNOWN
D	111	ROY, DENISE J	02/17/1966	SOCIAL SERVICES
D	111	ROY, MARY C	07/17/1943	RETIRED
D	111	ROY, MICHAEL C	01/18/1943	RETIRED
PLEASANT VALLEY RD		**01030**		
D	4	CASANOVA, ANDREW JOHN	07/01/1983	DRIVER
U	4	CASANOVA, JOHN	02/27/1955	RETIRED
U	4	DEVINEY, ROBIN MARY	04/09/1955	RETIRED
U	5	BUONICONTI, FRANK R	08/16/1944	RETIRED
D	5	BUONICONTI, JEANNE L	12/13/1945	RETIRED
U	12	CUMMINGS, GEOFFREY LYN	07/02/1958	WELD INSP
U	12	CUMMINGS, MICHELLE H	03/31/1962	MECH INSP
U	17	MARSH, ROBERT F	10/05/1939	RETIRED
U	24	SIMPSON, DAVID B	08/30/1958	RETIRED
U	24	SIMPSON, JILL P	10/03/1958	RETIRED
D	27	CHRISTOPHER, PAULA L	09/25/1956	UNEMPLOYED
U	27	GREEN, GERALD J JR	04/01/1995	EMPLOYED
R	37	SERAFINO, PATRICIA J	08/05/1955	HOMEMAKER
U	46	AUGUSTI, RONALD C	06/25/1940	RETIRED
U	46	AUGUSTI, THERESE A	04/21/1941	RETIRED
U	47	CARRIER, JEANNINE	09/08/1935	HOME MAKER
U	47	CARRIER, NANCY	07/29/1957	LEGAL ADMIN
U	62	DELOSSANTOS, ELI R	11/22/1958	RN
U	65	CARRIER, JOSHUA DANIEL	06/02/2000	COMPUTER CO
D	65	CARRIER, KAREN M	11/29/1967	SELF EMPLOYED
D	65	CARRIER, MICHAEL	08/30/1963	CONCRETE CARPEN
U	75	POIRIER, CAROL ANN	08/31/1955	ASSISTANT
U	75	POIRIER, DAVID C	06/08/1994	SOUS CHEF
U	75	POIRIER, MARK C	07/03/1955	SELFEMPLOYED
PLUMTREE WAY		**01030**		
U	5	POULIOT, ERIC MITCHELL	05/17/1980	UPS
D	14	GONZALEZ, SANDRO	01/03/1971	
R	14	RODRIGUEZ, MARIA I	02/09/1996	
U	15	HARPIN, DANIEL JOSEPH JR	07/06/2003	
U	15	HARPIN, MIRANDA	08/07/1999	
R	15	PELLETIER, KAREN	08/28/1972	BROKER INS
R	15	PELLETIER, MICHAEL JAMES	02/22/1973	SALES
U	22	ABDOO, SALWA N	04/11/1983	SOCIAL WORKER
U	23	RICARDI, DAVID A	09/19/1951	RET POLICE CHIE
U	23	RICARDI, SUZANNE S	03/14/1959	SALES EXEC
U	32	GARRITY, LISA KRISTINE	06/16/1992	RETAIL CLERK
U	32	JEDINY, ASHLEY	11/15/1993	CASE WORKER
U	32	ZIENCINA, DEBORAH	03/17/1971	MANAGER
R	32	ZIENCINA, JEFFREY T	11/10/1970	MANAGER
U	33	BEAUCHEMIN, CHRISTINA R	04/23/1977	EXEC ADMIN
U	33	BEAUCHEMIN, JOSEPH L	02/27/1977	INSURANCE
U	41	PALGI, IGOR P	07/06/1966	UNKNOWN
U	41	PALGI, VIKTORIA	04/05/1969	
POPLAR ST		**01030**		
U	25	CROTEAU, CAMERON C	02/24/2001	STUDENT
D	25	CROTEAU, DEREK CHRISTIA	02/22/1977	SELECTOR
	25	CROTEAU, JACOB	06/21/2005	STUDENT
U	25	CROTEAU, KIMBERLY ANN	07/02/1979	
U	25	SANTANIELLO, NICHOLAS C	09/19/1984	ELECTRICAL APPR
U	41	MILLER, BROOKE LYNN	01/22/1999	
U	41	MILLER, LISA MARIE	05/21/1966	CASHIER
D	41	MILLER, MARISSA A	04/11/1997	STUDENT
U	57	GOLDSMITH, NICOLE A	11/06/1991	SELF EMPLOYED
U	57	OLNEY, JASON RICHARD	06/04/1990	
U	63	CECCHETELLI, DOMENIC III	07/02/2003	
U	63	JOHNSON, CAITLIN	07/01/2004	STUDENT
U	63	JOHNSON, ROBERT FREDER	11/27/1978	BANKER
R	63	JOHNSON, STEPHEN R	04/08/1992	STUDENT
U	63	RANKIN, CHRISTINE	09/25/1963	UNKNOWN
PRINCETON AVE		**01030**		
U	12	BURKAVAGE, LORI A	04/01/1966	CLAIMS SPCLST
D	20	BRUSA, JASON LEE	06/13/1969	SALES MGR
D	20	MURRAY, JARED WILLIAM	07/27/2000	STUDENT
D	20	MURRAY, SUSAN M	04/30/1967	OCCPT THERPST
U	34	NOFTALL, ABIGAIL SUSANNE	04/11/2005	STUDENT
U	34	NOFTALL, AIDAN MICHAEL	04/11/2005	STUDENT
U	34	NOFTALL, MELISSA J	06/25/1972	PARAPROF
D	34	NOFTALL, MICHAEL J	06/03/1970	SALES EXECUTIVE
	35	VASQUEZ, ROLAND ANTONI	10/27/1982	SELF EMPLOYED
D	35	ZARR-VASQUEZ, KRYSTEN	05/26/1982	BAKE SALES/BAKE
U	46	PEREZ, BRIANNE F	10/14/1987	RN
	46	PEREZ, STEVEN	02/12/1986	NUROREHAB TECH

V	NO.	APT.	NAME	BORN	OCCUPATION
PRINCETON AVE Con't 01030					
U	58		MASCIADRELLI, CAROL L	12/24/1955	RETIRED
U	58		MASCIADRELLI, GARY J	11/13/1953	RETIRED
U	68		KOULGEORGE, CATHERINE A	01/13/1966	ADMIN ASST
U	68		KOULGEORGE, DWIGHT JAM	06/09/1993	STUDENT
D	68		KOULGEORGE, JAMES H	03/30/1964	MANAGER
U	77		GORNEAULT, JOSEPH NORM	11/18/1960	RETIRED
U	77		GRASSO, ELIZABETH ANN	04/28/1951	RETIRED
U	87		BARBARINI, PAMELA A	10/10/1943	RETIRED
U	87		BARBARINI, ROBERT EDWAR	06/21/1944	RETIRED
U	88		MARSILI, CHERYL K	12/28/1956	HOMEMAKER
U	88		MARSILI, KIM	08/14/1957	RETIRED
U	97		STEVENSON, DEBORAH A	08/04/1955	RETIRED
D	97		STEVENSON, JAMES	05/09/1951	RETIRED
U	98		LINDELAND, PAUL REIDAR	06/09/1963	NURSERYMAN
U	107		PRONOVOST, EMILY G	10/11/1954	RETIRED
D	107		PRONOVOST, RONALD R	10/11/1954	IT PROFESSIONAL
U	108		CLARK, JUNE E	05/25/1955	RETIRED
U	108		CLARK, RICHARD S	01/27/1954	RETIRED
D	117		COUNOS, CLAIRE J	08/06/1967	PCT
	117		COUNOS, DOMINIQUE P	07/19/2000	STUDENT
	117		FIERMONTE, ALANNA	12/30/2005	STUDENT
U	117		FIERMONTE, CRAIG	05/02/1989	ENGINEER
U	117		FIERMONTE, KATIE L	03/18/1988	MANAGER
U	118		MESSICK, ADRIEN	04/21/1993	SOCIAL WORKER
U	118		WARD, GEORGE DOUGLAS J	10/16/1962	PRODUCT SUPPORT
D	118		WARD, JILL S	06/23/1963	OFFICE ADMIN
U	127		PALLADINO, AMANDA MARIE	08/24/1995	EDUCATOR
U	127		RODA, SEAN M	08/24/1994	ENGINEER MNGR
U	137		PAROLO, JAMES V	02/14/1944	RETIRED
U	137		PAROLO, ROSA I	02/20/1950	RETIRED
U	138		BROOKS, JOSEPH PAUL	04/23/1970	MANAGER
	138		PIATTIRIOS, ANAKIN I	03/21/2005	STUDENT
U	138		PIATTIRIOS, RICHARD GUST	01/08/1971	
PROVIN MOUNTAIN DR 01030					
U	5		GAUTHIER, ADAM J	05/09/2000	BANK TELLER
D	5		GAUTHIER, DAVID A	09/27/1968	SERVICE REP
U	5		GAUTHIER, KATHERINE PAIG	05/21/2003	STUDENT
D	5		SOUDERS-GAUTHIER, JENNA	09/11/1969	TEACHER
U	14		BOURGEOIS, CAROLYN M	06/19/1942	RETIRED
U	14		BOURGEOIS, ROBERT W	05/10/1941	RETIRED
D	15		ROBERTS, COREY LOUIS	05/17/1991	PARAPROF
D	15		ROBERTS, CORLENE	08/03/1957	RETIRED
U	15		ROBERTS, KELSEY M	06/25/1987	PHLEBOTOMIST
D	15		ROBERTS, LOUIS J	08/14/1957	RETIRED
U	24		LEIPER, GRACE ESTHER	03/29/2004	
U	24		LEIPER, OLIVIA LYNN	06/19/2002	
U	32		SCALISE, IRENE L	08/17/1943	RETIRED
D	40		GRASSETTI, KAREN WESLEY	11/14/1965	PARA PROFFESSIO
U	40		WESLEY, BEATRICE N	08/12/1942	RETIRED
U	40		WESLEY, HARRY E	04/01/1937	RETIRED
D	41		CHAMPAGNE, MARY C	05/31/1963	RN/DISABLED
U	50		WILLIAMSON, DAVID	10/24/1961	ENGINEER
U	50		WILLIAMSON, JAMES	03/12/1995	MECHANIC
R	50		WILLIAMSON, JOANNA	10/25/1965	INSURANCE
R	53		LOCKWOOD, JAMES B	08/26/1970	SALESMAN
	53		LOCKWOOD, JAMIE R	02/03/1976	RN
R	53		PELTIER, CHRISTOPHER JAM	10/06/1987	STUDENT
U	60		WARYASZ, JEAN R	03/25/1944	RETIRED
U	60		WARYASZ, RICHARD OWEN	02/05/1943	RETIRED
RED OAKS CIR 01030					
D	5		SHEEHAN, RYAN DOMENIC	12/10/1985	STUDENT
U	6		HABRAT, EMILY ERIN	09/28/1999	STUDENT
U	6		HABRAT, GUY P	06/06/1966	SALES
U	6		HABRAT, SHERRIE L	06/06/1967	MARKETING
U	15		RADWANSKI, CAROL ANN	05/07/1948	RETIRED
U	16		LEE, ANGELA MARIE	12/19/1985	REVENUE ADVISOR
R	16		LEE, NATHAN T	11/13/1989	MARKETING
U	24		GAGNE, KELLY M	12/12/1969	POSTAL SERV
R	24		GAGNE, ROBERT A	03/14/1960	RETIRED
R	24		KAMYK, BRITTANY NICOLE	10/04/1995	COOK
RIDGEVIEW DR 01030					
U	7		DAHM, JEFFREY M	04/07/1968	TEACHER
U	7		DAHM, KELLY A	02/09/1970	PARAPROFESSIONA
	7		DAHM, PATRICK M	11/02/2004	STUDENT
R	8		BROWN, JORDAN WYATT	12/27/1994	SALES ASSOC
U	9		LA MARCHE, ANDREW JORD	05/28/1997	CYBER SEC ENGIN
U	9		LAMARCHE, LAUREN GRACE	10/29/1998	NANNY
D	18		COLSON, THERESA MARY	06/01/1930	RETIRED
U	18		ROBAK, GERTRUDE M	10/31/1931	RETIRED
U	23		WILSON, JESSICA	06/21/1995	STUDENT
U	23		WILSON, JOHN F	06/22/1961	AREOSPACE SPE
U	23		WILSON, PAULA J	10/27/1965	SPECIAL ED TEAC
U	23		WILSON, SARAH	12/06/1997	STUDENT
D	31		CLARK, KATHRYN S	12/03/1950	RETIRED
U	39		MORAN, LAURA L	03/24/1956	RETIRED
R	39		MORAN, MICHAEL W	10/14/1956	RETIRED
U	52		BATES, ANDREA ROSE	09/02/1981	MKTG DIRECTOR
U	52		BATES, JOSHUA LINEHAN	09/11/1981	CASE MANAGER
U	60		ANGELINI, ANTHONY D	12/31/1974	MASON
D	60		ANGELINI, JAMI E	09/21/1977	SECRETARY
R	61		RADZICKI, AMY	02/25/1957	RN
RIDGEVIEW DR Con't 01030					
U	61		RADZICKI, MARK ALAN	04/01/1950	PHYSICIAN
U	71		DILLARD, ANTHONY JOHN	06/01/2003	STUDENT
U	71		DILLARD, JENNIFER D	09/05/1974	DENTAL HYGIENIS
U	71		DILLARD, LANCE BRIAN	06/26/1972	ENGINEER
D	76		BELLICO, JANE C	02/01/1944	RETIRED
D	76		BELLICO, RUSSELL PAUL	01/15/1943	RETIRED
D	83		KILEY, AMANDA	04/06/2001	STUDENT
	83		KILEY, KEVIN M	06/24/2005	STUDENT
U	83		KILEY, MICHAEL F	08/04/1966	GAMING STAFF
D	83		KILEY, SARA MARIE	11/22/1997	RETAIL SUPER
U	83		KILEY, SUSANNE	05/18/1966	ACCOUNTANT
RIDGEWAY DR 01030					
A	5		SHELKEY, BRUCE	08/01/1966	PLUMBER
R	5		SHELKEY, THERESA M	10/10/1964	MEDICAL ASST
U	6		HAMILTON, RENEE	11/25/1954	CLERK
U	6		HAMILTON, THOMAS M SR	03/29/1954	ATTY
U	6		HAMILTON, THOMAS MICHAE	07/29/1986	ELECTRICIAN
U	20		LONGTIN, RYAN T	12/27/1980	VETERAN
U	21		LONGTIN, RIELLY JOHN	05/21/1986	HANDIMAN
D	21		LONGTIN, SUSAN G	12/07/1956	PHLEBOTOMIST
U	29		LANDRY, DEBRA ANN	05/27/1977	TEACHER
U	29		LANDRY, GREGORY A	01/23/1972	TELEPHONE SERVI
D	30		DISANTIS, LORNA J	01/01/1967	RETIREMENT CONS
D	30		DISANTIS, PETER J	12/24/1961	MAINTENANCE TEC
U	36		FERRIGNO, GARY V	07/28/1951	BEHAVIOR ANALYS
R	37		STRONG, LOIS	09/28/1964	PROD CLERK
U	43		MENDOZA, LAUREN A	05/02/1982	ACCOUNTING
D	43		MENDOZA, MELANIE Q	08/12/1983	MED RECEPT
U	44		POPE, CHARLENE A	03/01/1952	RETIRED
U	44		POPE, LESLIE RICHARD	05/19/1949	RETIRED
R	52		CLICHE, RAYMOND LEON JR	12/04/1980	DELI CLERK
R	52		JOHNSON, STARLEE J	05/22/1980	ASST MAN
U	53		GAZAR, DIANN L	07/20/1943	RETIRED
U	53		GAZAR, JOSEPH RUSSELL	12/28/1940	RETIRED
R	60		GRANGER, ARTHUR L	08/26/1955	MAIL HANDLER
D	65		FORMAGGIONI, DAVID JOSE	05/28/1957	UNEMPLOYED
D	65		FORMAGGIONI, SOPHIE E	12/05/1933	RETIRED
R	72		BRASKA, DAVID R	10/05/1961	PRINTER
U	72		BRASKA, JACOB DAVID	11/25/2004	STUDENT
R	72		BRASKA, LEE ANN	09/29/1960	HOMEMAKER
U	72		BRASKA, MADISON GRACE	03/15/2003	STUDENT
U	73		LATULIPPE, ARMAND D	04/16/1974	EDUCATION
D	73		LATULIPPE, LAURA R	06/20/1978	EDUCATION
U	80		SALMAN, IHSAN	02/10/1982	
U	90		DEGRANDPRE, EVA V	01/06/1919	HOUSEWIFE
U	90		DEGRANDPRE, LISA MARIE	04/06/1961	DOG GROOMER
U	91		COUTURE, BRENDA LYNN	10/28/1949	
R	91		WALKER, WILLIAM H	03/28/1953	RETIRED
U	96		TRIMBOLI, PAUL V III	10/12/1988	MASS MUTUAL
U	104		SALAGORNIK, EVELINA	10/02/1996	STUDENT
U	107		MCHUGH, CHRISTINE ANNE	11/07/1967	ACTUARIAL MGR
U	107		MCHUGH, CHRISTOPHER J	09/03/1958	INS BUS ANALYST
U	107		MCHUGH, KIMBERLY ERIN	10/15/1997	GROCERY CLERK
U	107		MCHUGH, TIMOTHY GERARD	01/02/2003	STUDENT
D	120		KNAPIK, BETTY	07/25/1957	RETIRED
D	121		GUIEL, JACQUELYN J	08/03/1953	RETIRED
D	121		GUIEL, JOHN A	08/17/1954	RETIRED
R	128		LAMKINS, PERRY T	03/16/1961	PROD ASSTNT
U	128		LAMKINS, SUZANNE L	07/06/1967	ACCTS RECV MGR
R	131		ZHMAIDZIAK, IRYNA	12/18/1985	
U	136		BOULEY, ALAN E	12/01/1961	TRAINER
U	136		BOULEY, DEBORAH	08/08/1952	RETIRED
ROBIN RIDGE DR 01030					
U	5		MARTIN, KAELA RYAN	12/19/1989	SALES CLERK
U	5		MARTIN, KATIE	01/10/1998	STUDENT
U	5		MURRAY, JONATHAN PAUL	02/01/1972	DIRECTOR OF OPS
U	5		MURRAY, KARA E	08/24/1970	AT HOME
U	8		CASSIDY, JAMIE L	08/11/1980	TEACHER
U	8		CASSIDY, SCOTT M	07/07/1979	TEACHER
U	15		GUERTIN, LORI ANN	02/16/1962	POSTAL SERV
U	15		NOVELLI, RACHEL ANN	01/30/1996	POSTAL SERVICE
U	18		MURRAY, CAROLINE MARIE	01/27/1963	LAWYER
D	18		MURRAY, FIONA M	06/23/1996	STUDENT
U	25		KILIC, RUKIYE	05/26/1987	
U	28		HERRON, MATTHEW JAMES	09/12/2002	
U	28		LEDWELL, ANN MONICA	11/01/1984	CONSTRUCTION
R	38		MARRA, PATRICIA A	03/10/1942	UNEMPLOYED
U	39		BURNHAM, BRIDGET MICHEL	07/17/1993	HAIR STYLIST
	39		BURNHAM, TYLER J	04/24/1992	FIREFIGHTER
R	48		LYNE, DAVID R	04/14/1942	RETIRED
R	48		LYNE, MAUREEN A	07/28/1942	HOUSEWIFE
D	51		MITNICK, KATHRYN A	05/04/1956	TEACHER
U	51		MITNICK, RICHARD B	07/31/1951	MUSICIAN/TEACHR
U	56		MANES, ENRICO N	06/20/1972	ENGINEER
	56		MANES, GABRIELLA N	12/15/2005	STUDENT
D	56		MANES, MARY C	08/11/1978	TEACHER
U	80		STORK, BARBARA A	12/13/1942	RETIRED
D	80		STORK, VERNON EDWARD	01/10/1939	RETIRED
U	84		BAILEY, ROBERT L	01/13/1962	SPED TEACER
U	84		BAILEY, TRACY A	02/04/1963	CONTRACTS ASSOC
D	84		HEFFNER, DESMOND WADE	07/30/1997	STUDENT
H	87		COUNTER, KATHLEEN	10/30/1961	RETIRED

V	NO.	APT.	NAME	BORN	OCCUPATION
ROBIN RIDGE DR Con't			**01030**		
D	87		COUNTER, KRISTEN M	07/27/1963	C S R
U	87		COUNTER, MARIELLEN	12/03/1960	RN
D	88		BRYANS, JUNE M	06/01/1933	RETIRED
U	88		MCGUIRE, SHARON ANN	03/20/1957	RETIRED
U	91		PASQUERELLA, CAROLYN E	12/09/1945	RETIRED
U	91		PASQUERELLA, RICHARD R	08/14/1943	RETIRED
D	95		HOLLINS, BOBBY LEE	08/18/1951	DAY CARE
D	99		ARDIZONI, BARBARA F	12/03/1944	RETIRED
D	99		ARDIZONI, RONALD ALEXANI	07/30/1943	RETIRED
U	103		CLARK, WILLIAM F	05/21/1984	COMBAT READINES
	103		WADDELL, ANDREA	04/06/1978	UNEMPLOYED
U	104		SMITHIES, MARISSA VELLA	06/02/1987	
R	107		PEETROS, ANNEMARIE Z	10/15/1985	TEACHER
U	107		PEETROS, MICHAEL T	06/20/1985	APP. ENGINEER
U	108		HENEGHAN, DANIEL N	01/07/1949	RETIRED
U	108		HENEGHAN, SALLY ANN	01/22/1949	RETIRED
U	111		STASIAK, ALBERT E	07/17/1961	FUEL INJ MGR
U	111		STASIAK, GARDA J	08/15/1961	HOUSEWIFE
U	112		ALBANO, CHAD MICHELE	07/04/1980	DISABILITY
D	112		ALBANO, LESLIE A	04/21/1952	UNEMPLOYED
D	112		ALBANO, WAYNE M	09/19/1941	RETIRED
U	116		MUTTI, PETER R	02/26/1937	RETIRED
U	116		MUTTI, SANDRA A	02/02/1942	RETIRED
U	120		PILAWSKI, JAN J	12/02/1946	RETIRED
U	120		PILAWSKI, LYNN M	10/10/1951	RETIRED
R	123		HITCHCOCK, PAMELA JEAN	01/27/1971	WAITRESS
R	123		HITCHCOCK, STEVEN DAVID	01/05/1968	UNKNOWN
U	123		ROMAN-RODRIGUEZ, ORLAN	02/07/1992	
R	124		HARPER, CHRISTOPHER J	06/29/1988	SALES
D	124		HARPER, ERIN NICOLE	08/02/1988	MARKETING
U	127		BRUNO, NICHOLAS MICHAEL	03/21/1995	CARPET CLEANING
D	127		LLOYD, PATRICIA A	10/16/1944	RETIRED
R	127		LLOYD, ROBERT FRANCIS	06/05/1945	SALES
U	128		SLIECH, DENNIS A	09/21/1966	CO-OWNER
	128		SLIECH, DYLAN J	05/07/2002	MILITARY
U	128		SLIECH, LISA M	05/11/1966	ADMIN ASST
U	132		GOKEY, BETH A	02/22/1978	FINANCIAL ACCT
U	132		GOKEY, DANIEL ARTHUR	06/24/1978	CHEM OPERATOR
	132		GOKEY, RYAN D	12/17/2005	STUDENT
U	135		CRAVEN, ANDREW J	05/03/1984	CONSULTANT
	135		CRAVEN, JODI M	01/11/1979	CONSULTANT
U	136		SIGNET, JEFFREY N	04/29/1975	
R	136		SIGNET, REBECCA A	01/20/1977	COSMETOLOGIST
U	140		GREENE, PATRICIA M	03/19/1960	RETIRED
U	140		GREENE, SCOTT G	04/18/1958	RETIRED
U	145		CORNELIUS, MARK E	06/11/1963	SELF EMPLOYED
R	145		CORNELIUS, MICHELE D	02/21/1969	SELF EMPLOYED
U	145		ZABIK, DYLAN JUSTIN	07/08/1992	CLERK
U	150		DANIEL, DIANA R	12/05/1962	RETIRED
U	150		DANIEL, FRANK R JR	11/23/1957	RETIRED
U	153		FORASTIERE, LOREN	01/01/1973	MANAGER
R	153		KASTNER, BRIAN B	08/19/1972	DIRECTOR
U	161		PUNCH, DENIS W	02/22/1970	HUMAN RESOURCES
U	161		PUNCH, KATHERINE O	07/31/1966	EXEC ASST
U	164		BRODOWSKI, ANTHONY R	07/14/1961	I.T.
D	164		BRODOWSKI, JEAN M	01/14/1963	R.N.
CC	167		FONTAINE, ROBERT	02/17/1997	STUDENT
R	167		GIORDANO, DANIEL JOSEPH	12/28/1964	SALES MGR
U	167		GIORDANO, JEANNE ANN	01/23/1968	COUNSELOR
ROOSEVELT AVE			**01030**		
D	28		DUPELLE, HELYNMARIE	08/08/1925	
U	29		FIEJDASZ, DIANE HB	02/21/1962	PROGRAMMER
U	29		FIEJDASZ, PAUL ANDREW	02/28/1962	ENGINEER
U	38		PLISKA, CLIFFORD J	08/12/1950	RETIRED
U	38		PLISKA, CYNTHIA B	07/09/1952	RETIRED
U	38		PLISKA, SARAH BETH	01/31/1979	STUDENT
D	39		CAFFREY, BERNARD R	05/24/1963	INSTALLATION MG
	39		CAFFREY, LUCILLE H	06/18/1964	SUPERVISOR
U	48		SILLS, KRISTINE M	11/18/1963	RETIRED
	48		SILLS, RACHEL N	02/28/2003	STUDENT
U	48		SILLS, RAYMOND ARTHUR	04/11/1958	RETIRED
U	49		EAGAN, GLORIA J	06/17/1945	RETIRED
U	58		LANE, MELINDA J	02/03/1956	
D	73		MANTOLESKY, ELLEN M	08/10/1955	RETIRED
R	73		MANTOLESKY, GARY S	11/16/1949	RETIRED
U	74		BALZANO, JOSEPH S	07/08/1976	ARCHITECT/PROJ
U	74		BALZANO, SHERRY LK	11/17/1974	GUID COUNSELOR
U	74		BALZANO, WILLIAM	02/24/2003	STUDENT
U	82		NASTI, ALBERTO	03/07/1955	RETIRED
U	83		ARBELAEZ, CARLOS ARBER	05/10/1965	
U	83		BASILE, KAREN E	10/05/1972	N/A
U	83		BASILE, MICHAEL C	12/17/1998	
U	83		BASILE, PASQUALE JOHN	06/29/1995	
D	93		SUSSMAN, PATRICIA A	01/26/1951	RETIRED
D	93		SUSSMAN, STEPHEN G	08/09/1950	RETIRED
U	94		CAMPURCIANI, ELANA	03/17/1978	FINANCE ANALYST
U	94		SILVIA, SCOTT B	11/08/1972	NETWORK ENG
	102		HAHN, CHRISTINE	04/29/1960	MR CLIENT
	102		MITCHELL, BARBARA J	06/04/1954	MR CLIENT
R	127		DEVINE, DONNA RUTH	07/14/1952	RETIRED
R	127		DEVINE, MICHAEL A	03/19/1952	DISABLED
R	127		DEVINE, MICHAEL P	05/26/1982	DISABLED
U	128		SANTOS, JESSICA LUCIA	05/16/2000	WATRESS
U	128		SANTOS, JOSEPH M	04/29/1958	COMP PROGRAM
R	128		SANTOS, VIOLETA B	02/18/1964	WAITRESS
	138		HAUFF, ASHLEY MICHELLE	06/14/1991	
R	138		HAUFF, RAYMOND R	05/08/1962	N/A
R	148		MILARDO, CHRISTOPHER TH	11/01/1992	MGR MANUFACTURI
R	148		MILARDO, PATRICIA ERIN	05/23/1991	RESP THERAPIST
U	173		OLSON, JUSTINE E	11/07/1987	NUCLEAR TECH
U	173		PROGULSKE, RYAN K	02/18/1980	CARPENTER
	174		DUDEK, KAZIMIERA	01/25/1940	RETIRED
D	183		KOLECZEK, DOMINIK	05/11/1980	OPS SUPERVISOR
D	183		KOLECZEK, PELAGIA	11/08/1951	RETIRED
D	183		KOLOCZEK, MIECZYSLAW	08/18/1949	RETIRED
RUGBY RD			**01030**		
D	8		COOKISH, KAITLIN W	11/05/1981	TEACHER
U	8		COOKISH, MICHAEL R	09/11/1982	TEACHER
D	8		WHITE, CANDACE L	04/28/1954	RETIRED
D	8		WHITE, JAMES D	12/30/1945	RETIRED
U	17		HEIMANN, KATHLEEN	10/20/1942	RETIRED
U	17		HEIMANN, ROBERT E	11/03/1944	RETIRED
D	18		VERALLIS, DONALD F	10/11/1932	RETIRED
U	18		VERALLIS, ELAINE S	11/20/1934	RETIRED
	25		EHRESMAN, EMILY N	04/21/2003	STUDENT
R	25		EHRESMAN, GEORGE THOM	03/20/1961	NETWORK ENGIN
U	25		EHRESMAN, SARAH ELIZABE	11/24/2000	STUDENT
R	25		EHRESMAN, STEPHANIE A	11/19/1966	NURSE
U	35		REOPEL, DEBRA L	12/20/1954	RETIRED
U	35		REOPEL, KERRY P	07/28/1979	COOK
D	43		BARLAR, DAVID	05/23/1964	ACCOUNTANT
U	43		BARLAR, MARY L	10/04/1961	RN
R	43		BARLAR, TODD DAVID	07/30/1996	EQUIP OPERATOR
U	44		COURNOYER, RICHARD ALL	02/02/1948	ENROLLED AGENT
D	53		PISARCIK, CLAIRE A	12/04/1945	HSWFE
U	53		PISARCIK, JAMES JOHN	07/31/1938	RETIRED
D	54		HARTUNG, FRED M	07/02/1944	RETIRED
D	61		FROGAMENI, DIANE JEAN	07/04/1975	TEACHER
	61		FROGAMENI, PHILIP A	08/15/1978	SELF EMPLOYED
U	62		NEY, BRIAN R	09/07/1967	ACCT EXEC
U	62		NEY, SHARON M	06/02/1970	COST ACCT
R	73		LAPIERRE, MARC RICHARD	10/23/1971	ACCOUNTING
U	73		STILES, ALYCE K	07/23/1974	COORDINATOR
SPRINGFIELD ST			**01030**		
D	878		SCHUH, DORIS K	03/08/1951	RETIRED
R	878		SCHUH, PAUL R	09/03/1948	RETIRED
U	900		CONTE, LOUIS E SR	08/11/1953	TEACHER
U	900		TETREAULT, JOAN ALICE	01/20/1937	RETIRED
U	926B		BENSON, BRUCE A JR	10/28/1978	TECHNICIAN
D	926B		BENSON, KATHERINE MARIA	04/19/1980	TEACHER
U	927	1	CALERO, KILSI EMILIA	10/03/2001	
R	929		BIRKS, WILKEN LEE OWENS	06/01/1990	
U	970		DINTZNER, HEIDI L	08/03/1968	NURSE
U	970		DINTZNER, MARK R	07/28/1952	RETIRED
U	982		KLIMOV, ILIA	07/20/1981	
U	982		KLIMOVA, KSENIYA	11/22/1982	
U	1026		FORAN, RACHEL	01/08/1993	SECURITY
U	1026		GILL, QUINTON VON	07/31/2004	STUDENT
	1026		GILL, SOPHIA	12/04/2005	STUDENT
U	1026		GILL, ZAO VON	02/21/2002	STUDENT
U	1026		MEUNIER, ALAN M	01/09/1978	INSIDE SALES
U	1026		PERRY, KIMBERLY ANN	07/05/1976	YOGA INSTR
U	1030		PETERSON, HEATHER L	05/03/1978	UNKNOWN
D	1110		BIANCO, ANTHONY J	11/10/1959	BUSINESS
D	1110		BIANCO, HOLLY J	04/05/1965	RETAIL MANAGMEN
R	1116		DREWNIAK, MICHAEL	03/15/1990	MECHANIC
U	1116		PARISIEN, JULIE L	07/07/1989	
U	1162	27	ARRUDA, GLENN BARRY	05/29/1951	RETIRED
U	1162	38	BERTHOLD, CHRISTIAN JAC	03/08/1994	UNKNOWN
U	1162	37	BOUSQUET, JOHN JOSEPH	02/04/1967	NEW ENGL UNIF
U	1162	41	DIAZ, JLYNN LEANN	09/13/2001	
U	1162	35	FREDETTE, HEATHER A	11/02/1972	UNKNOWN
D	1162	33	HEREDIA, WESLEY	03/08/1994	STUDENT
U	1162	28	JACKSON, KRIS	08/18/1988	
U	1162	22	LAPIK, NADIA	01/09/1979	UNEMPLOYED
U	1162	42	LOPEZ, EDWARD F JR	11/27/1978	RETIRED
U	1162	19	MCAVOY, LESLIE CLARE	08/24/1968	PCA
U	1162	29	STANFIELD, MICHAEL PAUL	08/01/1956	
R	1162	43	ZATOLOKIN, ALEKSANDR	01/10/1969	
U	1172	8	ARCE, MATEO	10/30/1998	STUDENT
U	1172	7	BATES, DONALD F	07/10/1950	RETIRED
U	1172	1	CARPENTER, CATHERINE	01/28/1959	
U	1172	1	CASS, MARION JEAN	10/01/1936	RETIRED
U	1172	5	ELLIOTT, MICHAEL	02/22/1986	UNKNOWN
U	1172	16	FELTON, ERIN ANDERSON	04/26/1982	
U	1172	6	GONZALEZ-RIVERA, JOSE	12/16/1993	
D	1172	9	GORMLEY, MARY A	04/20/1956	JANITORIAL
U	1172	4	HASELTINE, NICHOLAS JAME	01/09/1990	UNKNOWN
U	1172	15	KELLY, JUSTIN CHANDLER	04/26/1988	TRUCK LOADER
R	1172	17	RODRIGUEZ, MARIA DEL CA	11/16/1970	
U	1172	10	VALENTIN, YEISHLA	11/01/1991	
R	1172	17	VELEZ, LENNEN	07/14/1972	
D	1176		SKINNER, ALTON ALEXANDE	12/16/1993	STUDENT
D	1176		SKINNER, EBONEE JADE	11/27/1999	STUDENT
D	1176		SKINNER, RHONDA V	09/30/1964	STUDENT

V	NO. APT.	NAME	BORN	OCCUPATION
	SQUIRE LN	**01030**		
CC	5	CREVIER-ESTES, KAREN LEE	11/12/1975	RN
U	5	ESTES, ERIC P	08/13/1974	COMP PROGRAM
U	5	ESTES, MURPHY ERIC	04/06/2005	STUDENT
U	8	MALACHOWSKI, THERESA C	10/14/1975	L.P.N.
R	8	SIGAFOSE, ANDREW JOHN	03/16/1980	UNKNOWN
R	13	INGHAM, BETH A	11/10/1974	TEACHER
U	13	SCHROEDER, JOHN A	02/24/1943	RETIRED
U	20	GIELDA, STEPHEN K	11/01/1964	
U	23	BINNENKADE, BEVERLY ANN	09/02/1937	RETIRED
D	23	BINNENKADE, ROBERT A	02/11/1931	RETIRED
	STRAWBERRY HILL RD	**01030**		
U	10	DESTIN, EVAN ROMEO	12/27/2004	STUDENT
U	10	DESTIN, LAURA J	03/31/1962	SUB/CO TEACHER
U	39	SETTLE, FRIEDA P	10/04/1938	RETIRED
U	39	SETTLE, RICHARD M	04/15/1972	COOK
U	51	BREAULT, BARRY A	06/27/1967	UNEMPLOYED
U	51	BREAULT, LINDA M	03/31/1970	ADMIN ASST
U	59	BOWLER, ELAINE P	12/02/1944	HOMEMAKER
U	69	TOURVILLE, LORI R	04/06/1969	
D	69	TOURVILLE, RILEE AMBER	09/06/2002	
U	70	GONYEAU, BRENDA D	02/02/1960	ULTRASONOGRAPHR
U	70	GONYEAU, ROBERT D	02/05/1957	EDUCATOR
U	77	MAJKA, ABBEY ELIZABETH	06/06/2002	STUDENT
U	77	MAJKA, ANGELA	12/23/1971	PURCHASING COOR
U	77	MAJKA, ERICA LYNN	01/21/2005	STUDENT
R	77	MAJKA, WAYNE A	11/06/1973	RISK ANALYST
U	78	STEPANIK, DONALD E	09/06/1960	FARMER
U	78	STEPANIK, SAMANTHA ANAS	09/25/2004	STUDENT
D	78	STEPANIK, STACIA A	04/17/1966	PENSION MGR
	87	NUHIU, ARBENITA	11/17/1986	UNEMPLOYED
U	87	NUHIU, REXHEP	03/12/1987	EMPLOYED
U	88	MCCARTHY, BRIAN	09/02/1972	ASSEMBLER
U	88	MCCARTHY, MARIA PATRICIA	06/03/1973	ASST. TREASURER
U	96	MARRIN, JAMES	10/14/1977	TECHNICIAN
U	96	MARRIN, SARAH KATHERINE	11/13/1976	ADJUSTER
D	99	TIMMONS, MARGARET A	09/29/1956	RETIRED
	SYLVAN LN	**01030**		
U	7	MARTINO, DEBORAH ANN	04/29/1957	RETIRED
U	7	MARTINO, JOHN A	04/12/1956	CONSTRUCTION
R	8	LOTTERMOSER, ROBERT A	06/07/1961	MACHINIST
U	8	LOTTERMOSER, TRACY J	10/11/1961	RECEPTIONIST
R	23	KIDA, ELIZABETH J	03/03/1926	RETIRED
U	24	MERCED, JANELIS E	02/13/1990	
D	28	KISIELEWSKI, EDWARD M	01/15/1961	WELDER
D	28	KISIELEWSKI, HELEN F	07/23/1925	RETIRED
D	31	LITTLE, CRAIG STEVEN	03/05/1957	ELECTRICIAN
D	31	LITTLE, NOREEN HUGHES	05/25/1960	SPEECH THERAPIS
U	34	BUGBEE, COLLEEN THERESA	10/07/1954	ADMINISTRATIVE
U	34	GODIN, ROBERT	01/14/1954	RETIRED
D	36	WEIGAND, CLAIRE M	07/14/1966	VETERINARIAN
R	39	KELLEY, EDWARD F JR	01/07/1956	RETIRED
U	39	KELLEY, NGA MAI	12/07/1958	ASSEMBLER
U	75	MAHONEY, JAMES G	08/21/1942	TRUCK DRIVER
U	75	MAHONEY, MICHAEL W	06/07/1965	UNKNOWN
U	78	GOAD, ARLEEN JANET	04/18/1969	COUNSELOR
D	85	BELDEN, DEBORA S	11/21/1963	MANAGER
U	85	MARTIN, DAVID	08/21/1961	UNKNOWN
U	86	MURRAY, DAVID M	07/03/1963	AUTO BODY
U	91	BERGTHALER, MACKENZIE L	05/03/1995	
U	91	DAIGNAULT, MARY L	08/19/1942	RETIRED
U	91	DAIGNAULT, RONALD P	08/04/1972	VERIZON TECH
R	100	FORTINI, LEANNE M	12/20/1989	DENT HYGIENIST
R	100	RISING, KYLE	01/19/1989	MECHANIC
U	101	RIBERDY, CLAIRE A	08/02/1996	DIRECTOR
U	101	RIBERDY, MATTHEW Y	11/13/1992	EQUIP OPERAT
U	101	SEAVER, MARY M	08/11/1994	USPS
U	108	BRIGNOLI, DEBRA B	02/23/1957	MEDICAL TECH
R	108	BRIGNOLI, JOANNE RICKI	12/05/1985	MED PROF
U	116	GIGUERE, JAMES R	04/08/1950	RETIRED
U	116	GIGUERE, MANDY	11/12/1984	AT HOME
U	116	GIGUERE, MICHELLE L	05/31/1977	AT HOME
D	116	GIGUERE, VICTORIA ANN	04/07/1951	OPTICIAN
	116	GIGUERE-POWELL, JONATH	10/22/1997	WORKER
	116	GIGUERE-POWELL, JOSEPH	08/30/2004	STUDENT
U	116	GIGUERE-POWELL, MATTHE	04/27/2000	WORKER
	THALIA DR	**01030**		
D	16	GREEN, FLORENCE M	10/08/1941	HOME
D	16	STPETER, ARIANNA A	09/30/2001	
D	16	STPETER, STACY M	07/20/1976	STUDENT
R	17	BOUSQUET, DIANE M	01/15/1956	SEMI RETIRED
U	17	RINALDI, MICHAEL A	03/11/1965	SALES
	28	FENNELLY, MELODY L	12/05/1979	DELI MNGR
U	28	LOVELY, ALLISON	09/12/1982	TEACHER
R	34	DELANCEY, BARBARA JEAN	02/05/1949	RETIRED
R	34	DELANCEY, DAVID R	01/14/1946	RETIRED
D	37	COLLINS, SAMANTHA	09/02/1985	LAB ASST
U	40	ADAMS, DAVID THURBER	05/11/1958	APPRAISER
D	40	ADAMS, HENRY S	08/14/1991	OFFICE WORKER
D	40	ADAMS, LITA M	05/29/1959	PURCHASING DIR
R	44	AYOTTE, JAMES JR	11/26/1967	CONTRACTOR
U	55	GEOFFROY, ANGELINA MARI	11/14/1988	TEACHER
R	55	GEOFFROY, CHRISTOPHER I	04/15/1983	HVAC
	THALIA DR Con't	**01030**		
U	56	BREVELERI, LARRY DEAN	09/23/1959	DIESEL MECHANIC
U	56	BREVELERI, REBECCA CARC	07/05/1960	HOUSEKEEPER
	64	JOHNSON, DAVID L	10/23/1956	RETIRED
	64	JOHNSON, MARIE R	07/29/1959	RETIRED
R	65	HOLLISTER, BRYAN E	11/16/1973	TEACHER
D	65	HOLLISTER, JODIE M	04/16/1977	VICE PRESIDENT
R	99	SCALISE, ANDREA LYNN	05/29/1971	ADMIN ASST
R	99	SCHOTT, JOHN ERWIN JR	12/29/1983	CONSTRUCTION
R	100	CORDIS, CONSTANCE H	01/24/1946	
R	100	CORDIS, THOMAS F III	10/02/1940	RETIRED
U	100	CORDIS, THOMAS M	01/14/1974	AUTO MECHANIC
U	108	AYOTTE, BRETT JOHN JOSEI	10/10/1974	CHEF
U	108	AYOTTE, RICHARD JJ	11/23/1945	RETIRED
D	115	GARFIELD, GLEN P	09/20/1959	AIRCRAFT MECH
D	115	SAUTER, JANE LANDERS	11/23/1953	RETIRED
U	118	BACKLUND, JACOB RYAN	05/11/2004	STUDENT
U	118	BACKLUND, KENNETH JR	06/28/1964	CDL DRIVER
U	118	BACKLUND, RACHEL A	03/07/1974	FIELD CONSLT
D	135	MERCADANTE, JOSEPH ANG	08/28/1997	SALES
U	135	MERCADANTE, KEITH	09/01/1964	SALES MAN
D	135	MERCADANTE, LAURIE E	04/01/1960	AIRLINE PASS AS
U	135	MERCADANTE, NICOLE ANN	01/19/2000	STUDENT
D	137	MERCADANTE, KEVIN M	01/18/1966	PLUMBER
U	139	KASPERZAK, DIANE	06/04/1955	RETIRED
U	157	GROVER, JASON D	05/27/1971	ACCT MGR-TELECO
U	157	GROVER, KADEN PATRICK	09/07/2004	STUDENT
U	157	GROVER, KANNON DANIEL	03/16/2003	STUDENT
U	157	GROVER, KIANA RILEY	07/08/2001	STUDENT
U	157	GROVER, TRACY	05/24/1969	CARDIAC TECH
	163	DAUDELIN, WILLIAM	02/11/1953	MEMBER SERVICE
U	166	CHARETTE, GENEVIEVE MEL	09/25/2004	
D	166	CLAREMONT, MARLINE ALEN	02/02/1958	
U	166	CLAREMONT, ROBERT HARC	10/31/1949	FLEET MGR
U	171	KENYON, ELIZABETH M	07/16/1987	UNKNOWN
U	171	PADILLA, STEVEN C	06/18/1986	UNKNOWN
	TOM ST	**01030**		
U	14	CHECHILE, DOROTHY R	10/30/1957	PHARM. TECH
D	14	FONTAINE, JONATHAN J	03/14/1995	SALES ASSOCIATE
D	14	FONTAINE, KIANNA	04/20/1996	BANK TELLER
U	15	MOLLOY, DENNIS J	08/17/1947	RETIRED
U	15	MOLLOY, JEANNE R	07/30/1946	RETIRED
U	22	DEROSE, LISA M	10/15/1962	MANAGER
R	22	DEROSE, VINCENT EUGENE	11/24/1995	LABORER
U	22	DEROSE, VINCENT E SR	04/03/1964	CIVIL ENG
U	23	FEHILY, KATHRYN M	10/26/1964	SECRETARY
	23	FEHILY, VICTORIA L	11/29/1991	STUDENT
U	30	FANION, JOSHUA R	09/29/1988	SEC GUARD
U	33	HENDERSON, INGE H	01/02/1948	OFFICE MGR
U	33	HENDERSON, WAYNE D	11/28/1947	SALESMAN
R	44	MONTAGNA, CYNTHIA	02/24/1956	RETIRED
U	44	MONTAGNA, MELISSA RENE	10/29/1996	MARKETING
U	44	MONTAGNA, STEVEN A	06/19/1957	RETIRED
U	45	ALEXANDER, JASON M	10/13/1977	BAY STATE REST
U	45	GRADER, SUSAN M	05/05/1980	ACCOUNT EXEC
D	53	GRANGER, DANIELLE KATHL	08/13/1987	STUDENT
U	53	MORETTI, MARIO RAYMOND	05/14/1984	
U	64	FORWARD, ANGELA	12/19/1968	QUALITY ASSURAN
U	64	FORWARD, JASON W	01/08/2003	STUDENT
D	64	FORWARD, JENNA F	06/11/1999	STUDENT
U	64	LANG, TIMOTHY H	10/10/1963	UNKNOWN
	VALLEY BROOK RD	**01030**		
D	16	FEDE, BARBARA W	02/08/1954	
U	16	FEDE, STANLEY JOSEPH	03/07/1954	GRAPHIC ARTIS
U	23	BASKIN, BRITAHNY MICHAEL	12/06/1990	STUDENT
R	23	BASKIN, PATRICIALEE	11/28/1961	SENIOR CARE
D	23	SCHOLPP, KARL L	09/05/1956	RETIRED
U	23	SCHOLPP, PATRICIA-LEE	11/28/1961	HOME HEALTHCARE
U	26	FOLEY, JAMES T	08/21/1955	RETIRED
D	26	FOLEY, NANCY B	04/06/1958	RETIRED
D	35	SAINTILUS, ANNEMARIE	09/04/1957	UNKNOWN
U	35	SAINTILUS, PIERRE	12/15/1958	UNKNOWN
U	38	CAREY, SUZANNE MARY	06/29/1949	RETIRED
U	38	JUGENHEIMER, JOSEPH AUG	11/19/1955	RETIRED
D	47	INGHAM, ALFRED T IV	12/14/1944	RETIRED
U	47	INGHAM, ANDREA L	06/10/1946	RETIRED
U	47	INGHAM, ANDREW J	03/03/1978	SALES REP
D	47	INGHAM, TAMI M	12/26/1978	SALES RETAIL MG
	48	BARBARISI, CHARLES S	10/14/1988	STUDENT
U	48	BITZAS, NICOLE MARIE	05/14/1984	CLAIMS MGR
U	48	BITZAS, PETER	12/09/1980	ASSOCC LINEMAN
U	57	MONCZKA, RICHARD JACOB	07/02/1962	UNKNOWN
D	57	OCONNELL, KIM M	06/02/1961	MAINTENENCE
D	58	METIVIER, CAITLIN	06/12/1990	UNKNOWN
U	65	CHAPMAN, LEAH BETH	11/17/1987	PROGRAM MGR
U	65	CHAPMAN, MATTHEW C	09/24/1988	ASST GOC MNGR
U	66	CONSEDINE, ERIN KATHERIN	10/05/1999	STUDENT
U	66	CONSEDINE, KIMBERLY ANN	03/20/1965	ACCTS PAYABLE C
U	66	CONSEDINE, TIMOTHY J	02/06/1960	SERVICE TECH
D	76	JOHNSON, DONALD D JR	05/17/1965	CARPENTER
U	83	WAYTE, KARA J	12/15/1980	
U	84	MCDOUGAL, ANN	07/16/1955	SECRETARY
R	84	MCDOUGAL, JIM M	12/31/1949	RETIRED

V	NO. APT.	NAME	BORN	OCCUPATION
		VALLEY BROOK RD Con't 01030		
U	98	MOCCIO, FRANK T	05/28/1970	TEACHER
U	98	MOCCIO, MARIA ROSE	06/17/1999	TEACHER
U	98	MOCCIO, MELISSA J	11/26/1969	PREPRESS ARTIST
U	98	MOCCIO, SOPHIA KATHERIN	07/01/2003	STUDENT
U	99	LARRABEE, AUSTIN DANIEL	07/07/2003	STUDENT
R	99	NOWACKI, CHRISTINE JEANN	01/17/1972	TEACHER
	99	PECK, JESSICA L	11/06/1989	STUDENT
U	106	OLDENBURG, ALEXANDRA M	04/29/2002	STUDENT
U	106	OLDENBURG, MORGAN ELIZ	12/20/2004	STUDENT
U	106	WALKER, MICHELLE ERICA	06/16/1974	GUIDANCE COUNS
U	106	WALKER, ROBERT MICHAEL	02/24/1970	SALES REP
U	107	GAMACHE, CAROL	10/02/1953	RETIRED
U	107	GAMACHE, KENNETH G	11/30/1953	RETIRED
D	114	COSTA, AMY L	12/03/1953	CAPTIONIST
D	114	COSTA, THOMAS A	03/20/1954	RETIRED
D	115	TIERNEY, PATRICIA H	06/21/1951	RETIRED
U	115	TIERNEY, THOMAS HUBERT	08/12/1948	RETIRED
U	124	KAPINOS, DIANE Y	08/03/1964	R E AGENT
U	124	KAPINOS, JAMES D	01/21/1965	AIRCRFT MEC
U	124	KAPINOS, JEREMY D	01/05/1995	
D	125	KELLEY, CHARLES J	07/03/1943	RETIRED
D	125	KELLEY, MARGARET E	12/14/1946	CLERK
U	132	RITCHIE, DOROTHY	02/07/1933	HOUSEWIFE
U	132	WILLETT, DANIEL J	11/07/1955	MANAGER
U	132	WILLETT, TERRY ANN	05/03/1956	PRACTC MGR
U	133	FAY, DONNA M	05/24/1958	BANK TELLER
U	142	HAYDEN, MARIE Y	03/25/1954	RETIRED
U	142	HAYDEN, WILLIAM T JR	02/06/1952	RETIRED
R	143	ANGUS, TRICIA L	05/12/1979	
U	143	KATHAN, KEVIN MATHEW	11/01/1962	SELF EMPLOYED
R	150	CYR, DENISE	11/29/1951	REAL ESTATE SAL
R	150	CYR, RICHARD ROBERT	04/08/1960	BLD MAINT.
U	151	ALBANO, ANTHONY CW	04/12/1982	FOOD SAFETY
D	151	ALBANO, LAURA R	03/22/1986	SOCIAL WORKER
U	161	CORRIDAN, EDWARD A JR	08/12/1963	PROJECT MGR
U	161	CORRIDAN, EYAN ANTHONY	12/02/2000	STUDENT
D	161	CORRIDAN, PAULA M	08/07/1963	HOMEMAKER
U	168	SUDNICK, ERIK GREGORY	04/05/1982	TEACHER
R	168	SUDNICK, JAIME B	09/06/1984	UNKNOWN
U	178	MESSIER, DOREEN B	12/28/1951	RETIRED
U	178	MESSIER, ROLAND W	12/04/1951	RETIRED
U	181	RANDOLPH, LILAH MICHELLE	02/27/2001	
D	181	RANDOLPH, RICHARD J	09/04/1969	
D	186	WITASZEK, ROBIN A	06/06/1961	OFFICE MANAGER
D	186	WITASZEK, THADDEUS J	08/17/1957	REAL ESTATE MGR
U	196	KRAAS, COURTNEY A	05/04/1999	STUDENT
U	196	KRAAS, MICHAEL GEORGE	09/20/1945	BUS DRIVER
U	196	KRAAS, PATRICIA F	06/19/1961	CLERK
U	204	EWING, STEVEN M	08/07/1971	FABRICATION TCH
U	204	WING, REBECCA JEAN	01/24/1978	PHSY THERAPIST
U	210	KEDZIOR, MICHAEL P	05/08/1960	RETIRED
D	210	METHOT-KEDZIOR, ELAINE M	08/11/1963	RETIRED
J	215	DESROSIERS, GINA RENEE	10/30/1976	EMPLOYED
R	215	DESROSIERS, PETER R	10/07/1975	EMPLOYED
U	215	ZACHARIAS, EVAN NOLLE	12/26/1996	EMPLOYED
	220	CASEY, CHRISTINE M	10/05/1971	DIETARY ASST
U	220	CASEY, ETHAN T	12/21/1998	DIETARY ASSIST
U	220	CASEY, ROBERT JOSEPH	03/10/1972	PRESS OPERATR
	225	DOUGHERTY, ADAM C	07/18/2004	STUDENT
U	225	DOUGHERTY, CHARLES HEN	05/21/1963	ENGINEER
U	225	DOUGHERTY, DEBORAH LYN	02/20/1965	MED TRANSCRIB
R	230	ZUEV, ANNA	12/09/1994	STUDENT
R	230	ZUEV, DAVID	05/12/1991	
U	235	SURPRENANT, LINDSEY N	10/22/1987	INSURANCE
R	240	KENNEDY, DANIEL A	02/15/1983	TRUCK DRIVER
U	240	KENNEDY, JENNIFER ASHLE	01/22/1986	OT
D	245	PISANO, DAVID ALLEN	06/21/1951	RETIRED
U	245	PISANO, DONNA LEE	04/16/1953	RETIRED
R	255	SAWYER, ANN MARIE	05/25/1951	RETIRED
U	255	SAWYER, MARC A	01/24/1970	PROJ MAN
		VASSAR RD 01030		
U	5	CHECHILE, CHRISTOPHER	07/06/1978	SALESMAN
CC	5	STONE, ASHLEY TAYLOR	03/31/1982	RN
U	16	SABOLA, JEFFREY	12/26/1985	DRIVING INSTR.
U	16	SABOLA, SAMANTHA J	10/27/1985	NURSE
D	24	PROVENCHER, MICHELLE	05/15/1984	SELF EMPLOYED
U	36	STANIKMAS, JUSTIN MARK	05/17/1996	STUDENT
U	36	WOODARD, DONALD R	11/07/1957	MAINT TECH
U	36	WOODARD, NATALIE ANN	05/29/1962	BUSINESS OWNER
D	45	PIKE, CORY J	03/01/1986	QUALITY SPEC.
D	45	PIKE, JENNIFER A	09/28/1986	DATA ANYLYST
D	52	MCDADE, BRENDA JOYCE	05/13/1946	RETIRED
D	52	MCDADE, EDWARD J	08/13/1947	RETIRED
U	61	LAFONTAINE, CORINNE L	11/17/1960	DISABLED
U	61	LAFONTAINE, GLEN R	11/04/1961	TOOLMAKER
D	64	YARYMOWICZ, JUDITH M	10/20/1953	HOMEMAKER
D	64	YARYMOWICZ, SEAN J	06/29/1989	RETAIL MANAGER
D	64	YARYMOWICZ, STEPHEN JR	09/11/1945	RETIRED
R	72	VEILLEUX, PIERRETTE A	02/29/1944	HOUSEWIFE
	88	SORCINELLI, ALLYSON R	09/06/2005	STUDENT
U	88	SORCINELLI, KRISTIN	03/22/1983	HOMEMAKER
R	88	SORCINELLI, MICHAEL R	06/05/1981	PASTOR
	98	BAEDER, JACOB G	02/01/2003	STUDENT
		VASSAR RD Con't 01030		
U	98	BAEDER, JEFFREY K	03/02/1976	RETAIL
U	98	BAEDER, STACEY J	09/17/1976	MED LAB TECH
	98	BAEDER, SYDNEY N	06/27/2005	STUDENT
U	99	SHERIDAN, BEVERLY K	08/01/1953	UNEMPLOYED
D	108	KRUZEL, DAVID W	10/08/1958	SUPERVISOR
R	109	RHEAULT, JENNIFER LYNNE	01/04/1987	CATASTROPHE ANA
R	109	RHEAULT, MATTHEW B	11/04/1984	WORKING FOREMAN
		WHITE OAKS DR 01030		
U	3	MCELLIGOTT, CHRISTOPHER	04/30/1974	AST VP
R	3	MCELLIGOTT, JENNIFER L	03/11/1976	ADMIN AST
D	8	FARRELL, BRIAN T	04/20/1956	POSTAL CLERK
U	8	FARRELL, GINA M	06/17/1965	RN
D	8	FARRELL, JONATHAN ROBER	11/14/1999	STUDENT
U	11	PIRNIE, PAUL D	03/12/1944	RETIRED
U	11	TAYLOR, JOANNE M	12/14/1954	RETIRED
U	21	KIPETZ, BRIAN ALAN	01/28/1989	WAREHOUSE WORKE
U	27	CHARETTE, LISA B	03/15/1962	CLEANER
U	27	PETERSON, PETER F	04/08/1952	RETIRED
U	37	LAVALLEE, RANDALL MICHAE	04/11/1954	FINAN PLANNER
D	45	HOLLISTER, EARLE F	03/03/1947	CMPLNCE OFFICER
D	45	HOLLISTER, MARYANN	01/24/1952	R.N.
	53	LEE, ANDREA	02/28/1979	MAINTENCE
U	53	LEE, MARTIN	08/09/1979	CUSTOMER SERV
R	54	ROY, DONALD JOHN	04/03/1958	VP
R	54	ROY, HEATHER LYNN	12/13/1983	HR COORDINATOR
D	63	BALDYGA, JAMES E	09/20/1943	PT SCHOOL BUS
D	63	BALDYGA, MARGARET L	08/01/1949	VAN DRIVER
U	63	HATHORNE, CHASE EDWARI	08/20/1999	FACTORY WKR
U	63	HATHORNE, RILEY FRANCES	10/04/2002	STUDENT
		WILBERT TER 01030		
U	17	KLIMOSKI, KATHLEEN ANNE	07/21/1948	
CC	25	HALPY, BARBARA ALICE	01/20/1931	RETIRED
	25	HALPY, FREDERICK	10/02/1957	DISABLED
R	25	HALPY, JOANN	12/14/1956	CLERK
U	25	HALPY, JOSEPH A	11/09/1992	EMPLOYED
U	25	HALPY, JOSEPH WILFRED	12/12/1951	NETWORK ENGINEE
R	26	LOBAN, IRINA	06/13/1984	ULTRSND TECH
U	26	LOBAN, OLEG	08/04/1984	DRIVER
U	31	MASSE, SHELLEY	03/17/1991	ACCOUNTANT
U	34	DOS SANTOS, KARITA FRAN	06/16/1962	
U	34	JONES, EMILY ROSE	07/18/2004	
U	34	JONES, JERMAINE BERNARD	12/02/1972	
R	42	CHAREST, ELIZABETH A	07/25/1968	UNKNOWN
U	42	VELOSKY, ANDY RICHARD	06/25/1938	RETIRED
U	42	VELOSKY, SHIRLEY A	08/14/1934	RETIRED
U	47	VELOSKY, GINA R	09/16/1961	RETIRED
U	47	VELOSKY, RICHARD ANDREW	05/25/1961	RETIRED
U	48	FROGAMENI, DIANA	02/17/1973	SALES
U	55	MANZI, ANTHONY FRANK	10/28/1985	PACKAGE HANDLER
Q	55	SAPELLI, DELANIE MARIE	10/02/1990	CARDIAC SONOGRA
D	55	SAPELLI, EUGENE A III	08/30/1952	TRUCK DRIVER
U	56	IWANOWSKI, TRACIANN C	11/25/1965	RN
U	56	JOUBERT, JO ANN	09/28/1944	RETIRED
U	56	JOUBERT-LAVOIE, DINA FRA	12/07/1971	
		WILLIAM ST 01030		
U	18	AHMED, HANA KALEEL	10/20/2004	
U	18	BASHEER, ZAINAB	12/10/1980	HOMEMAKER
U	18	RAVOOF, KALEEL A	09/15/1971	
U	22	ELBAKRI, AHMED ELTAHIR	02/25/2005	
U	22	ELBAKRI, ELTAHIR ISMAIL	02/24/1965	MEDICAL TECH
U	22	ELBAKRI, MAKKY I	10/07/1957	SELF-EMPLOY
U	22	ELBAKRI, MOHAMED ELTAHI	06/18/2003	STUDENT
U	22	ELDEBAILO, MAYSAA SULIM	06/13/1980	SELF EMPLOYED
U	22	MAHMOUD, MAYSA I	08/23/1978	EMPLOYED
U	28	TANG, IDA TING	01/17/1974	CUSTOMER SERV
U	28	TANG, KAYLEE H	06/05/2000	HAIR DRESSER
U	34	DICIOCCIO, ALICIA NICOLE	08/20/1996	STUDENT
U	34	DICIOCCIO, KRISTIN E	02/18/1971	HOMEMAKER
U	34	DICIOCCIO, MICHAEL BRUCE	09/19/1967	ELECTRICIAN
U	40	DICICCO, JOSEPH ALFRED	06/14/1957	RETIRED
	40	SENKE, KIANA M	05/10/1998	PARA PROF
U	40	SWISTAK, GEORGETTE A	08/20/1963	AP SUPERVISOR
	40	SWISTAK, JUSTIN T	02/22/2001	STUDENT
D	40	SWISTAK, SAMANTHA HELEN	07/22/1998	STUDENT
R	52	SETTEMBRE, ANTHONY NAZ	11/26/1990	MATTRESS FIRM
U	64	VAILLANCOURT, DEAN M	02/06/1961	HR MGR
U	64	VAILLANCOURT, KATHERINE	09/17/1970	TEACHER
		WITHERIDGE ST 01030		
U	11	BELDEN, BRYAN DAVID	06/24/1997	STUDENT
U	11	BELDEN, CAROLANN JULIA	05/08/1999	STUDENT
R	11	BELDEN, GREGORY A	11/10/1969	MACHINIST
R	11	WEST, ANGELANNE JANEE	06/10/1995	STUDENT
R	16	GAUDETTE, JAMIE L	06/25/1976	ADMINASTRATIVE
U	19	CAMERON, CHRISTOPHER J	04/18/2005	STUDENT
U	19	CAMERON, SUSAN CLAIRE	06/12/1964	MANICURIST
	19	POMEROY, GORDON	02/25/1995	PLUMBER APP.
U	27	COOKE, GARY A	10/16/1962	MACHINIST
U	27	RYAN, JENNIFER S	03/03/1969	QUALITY INSPTR
D	28	BOYSTER, BRUCE J	10/24/1954	FORK LIFT OPERA
L	28	BOYSTER, MICHAEL J	10/17/1951	CASHIER
U	35	FEDOTOV, ROMAN	05/26/1983	

V	NO. APT.	NAME	BORN	OCCUPATION
WITHERIDGE ST Con't		**01030**		
	35	FEDOTOVA, ANNA	03/08/2003	STUDENT
U	35	LOGVINENKO, SVETLANA S	08/24/1984	
D	36	DEMERS, LYNN M	07/21/1961	NURSE
D	36	GETCHELL, NANCY ANN	04/21/1963	ASSOC INSTRUCTO
R	43	DUFFY, SUSAN J	06/26/1963	N/A
U	43	FARMER, VERNON PAUL	07/10/1949	RETIRED
D	49	CRESPO, HEATHER ERIN	06/19/1977	RN
R	49	CRESPO, MICHAEL ANTHON	05/13/1977	CNA
U	49	HERLIHY, ALAN J	12/09/1997	STUDENT
U	49	HERLIHY, KAYLA M	12/09/2000	STUDENT
U	50	STEFANIK, AMY N	01/07/1998	STUDENT
U	50	STEFANIK, ANN M	08/15/1965	DAYCARE PROVIDE
U	50	STEFANIK, FRED M	08/06/1961	ELECTRONIC ENG
U	50	STEFANIK, SIENNA M	10/23/2001	STUDENT
D	63	WALSH, HELEN M	08/10/1934	RETIRED
U	72	FOURNIER, DAVID	03/20/1956	CONTRACTOR
U	72	FOURNIER, MARY ELLEN	07/11/1962	LPN
R	72	FOURNIER, TIMOTHY ROBER	11/20/1991	FOOD SERVICE
D	73	COONEY, JILL J	07/26/1968	IT MT HOLYOKE
D	73	NEYLON, DELIA JACQUELINE	06/23/2000	STUDENT
D	73	NEYLON, LINDA M	08/16/1962	TEACHER
U	74	CLARK, ANDREW JAMES	09/02/1976	UNEMPLOYED
U	74	CLARK, ELOISE D	04/03/1921	RETIRED
	74	CLARK, RUSSELL	11/02/1953	
R	86	BORTOLUSSI, DIANA IRENE	03/07/2001	
U	86	BORTOLUSSI, MARGARET A	12/10/1970	DIRECTOR OF ACT
U	86	BORTOLUSSI, SARA ELIZABE	05/17/2005	
U	86	OUELLETTE, AMANDA PAIGE	09/24/2002	
	94	GURSKII, ROMAN	01/01/1901	HOME IMPROV
U	94	GURSKII, YANA S	05/03/1991	
U	95	CONNERY, KAITLYN ROSE	05/08/2000	STUDENT
D	95	CONNERY, KIMBERLEE A	08/15/1971	MANAGER
	100	PUGLIANO, GIA	06/08/1996	STUDENT
D	100	REIGLES, GINA MARIE	12/20/1967	DAY CARE PROVID
D	100	REIGLES, STEPHEN R	05/10/1971	DRIVER
U	100	REIGLES, SUMMER ANGELIN	03/07/2002	STUDENT
	105	CHMIELEWSKI, MICHAEL J	12/03/1980	GEN OFFICE/ SHO
U	105	LEMPKE, SARAH R	11/16/1985	PHARMACY TECH
U	106	SHAW, ELIZABETH M	02/10/1955	ASST BUSI MGR
D	114	BERTHIAUME, DARRECK A	09/01/1990	UNKNOWN
U	114	LACHAPELLE, GABRIELLE IR	09/29/1994	
U	114	LACHAPELLE, SEAMUS M	05/27/1994	MACHINIST
U	114	LOPEZ, NAZIER	03/14/2003	
U	114	LOPEZ, RICKY JR	07/25/1998	
U	115	BELEGOVA, BRANIMIRA	06/25/1979	PARALEGAL
U	124	SUPRUNCHUK, ALINA	07/27/1998	DAUGHTER
R	124	SUPRUNCHUK, INNA	04/10/1980	OWNER
U	124	SUPRUNCHUK, PAVEL C	02/25/1978	OWNER
U	124	SUPRUNCHUK, RUVIM	06/29/2000	SON
YALE AVE		**01030**		
U	11	MERCADANTE, CAROL J	08/02/1961	HOMEMAKER
D	11	MERCADANTE, DEAN J	03/31/1956	AG/BUILDING MAI
R	11	MERCADANTE, SHAWN D	08/24/1983	EMPLOYED
U	11	MERCADANTE, THOMAS VIN	02/04/1987	EMPLOYED
U	19	LISSANDRI, ANTHONY DOMI	09/24/1975	BANK TELLER
D	19	WISNIEWSKI, JOSEPH D	10/03/1981	SUPERVISOR
R	29	RADTKE, FREDERICK F	08/22/1928	RETIRED
U	39	ALBANO, ANTHONY J	05/18/1959	FIRE FIGHTER
U	47	MOCCIA, ANTHONY J	09/24/1970	DRIVER
	47	MOCCIA, ANTHONY JOHN JR	12/15/1994	CONSTRUCTION
	47	MOCCIA, KRISTIE JUNE	03/16/1972	HOMEMAKER
D	55	CROUGH, EMILY M	04/03/1956	RETIRED
U	55	CROUGH, TIMOTHY D	02/04/1955	RETIRED
U	67	HEARN, DAVID	10/29/1983	FACTORY WORK
D	67	HEARN, SUSAN A	06/20/1959	ADMIN. ASST.
U	67	HEARN, WAYNE THOMAS	09/29/1955	AVIATION MAINT.

TOWN
OF
AGAWAM

PRECINCT 3

V	NO. APT.	NAME	BORN	OCCUPATION
ABBEY LN		**01001**		
U	10	GORDON, KELLY ANN	11/05/1970	ACCT MGR
R	10	GORDON, RICHARD EDWIN	10/24/1968	GENERAL SAL MGR
R	20	REMILLARD, REJEAN J	07/26/1945	RETIRED
U	30	BENJAMIN, BRIANNA PAULIN	10/05/2001	STUDENT
U	30	BENJAMIN, JENNIFER L	08/03/1973	TEACHER
R	30	BENJAMIN, JOHN S	11/29/1971	TEACHER
R	30	BENJAMIN, TYLER ROY	04/30/2003	STUDENT
U	40	GONET, AGNES E	06/23/1971	PROGRAMMER
U	40	GONET, ALEXANDRA E	06/09/2001	STUDENT
U	40	GONET, ELIZABETH LEIGH	01/27/2003	STUDENT
U	40	GONET, ROGER L	01/26/1967	SALES MGR
	41	GAMELLI, EMILY	06/28/2005	STUDENT
U	41	GAMELLI, MEGAN EILEEN	06/14/1971	EXEC ASST
R	41	GAMELLI, MICHAEL A	08/25/1967	DRAFTSMAN
AMHERST AVE		**01030**		
D	1	ACEVEDO, MELANIE ANN	07/31/1997	STORE CLERK
D	1	RIVERA, JOANNE	01/15/1971	PERSONAL CARE
U	3	BISHOP, CHELESTE L	11/19/1974	MANAGER
U	3	CARBONE, DEBORAH	11/14/1950	RETIRED
D	4	BRIGGS, CAYLA MARIE	03/23/1993	
U	5	ALECHNY, CHAD	03/16/1971	DISABLED
U	7	SANTANIELLO, TERESA	05/01/1952	RETIRED
L	8	BURGOS, JAMES BRADY	11/10/1982	
D	10	ROY, ANNETTE T	03/16/1937	HOME MAKER
D	10	ROY, THERESA J ANDREE	07/13/1964	HOME MAKER
U	12	QUATRONE, NANCY L	05/15/1953	HOUSEWIFE
U	13	LAFLAMME, MARYANNA M	11/04/1948	PT CASHIER
R	14	CIRELLI, DOMINIC F	01/24/1991	
U	14	CIRELLI, KAITLYN AMANDA	10/11/1992	
U	15	HOULE, MICHAEL JOSEPH	02/05/1988	ASST. PROP MGR
U	17	REID, ALLISON S	10/11/1991	SOCIAL WORKER
U	18	BOYLAN, NEIL J	03/06/1960	COMPUTER TECH
U	20	JOHNSON, PETA-GAYE YANI	11/25/1984	
	22	CARATTINI, MARLENE L	03/21/1950	AT HOME
U	23	MCGAHEE, JENNIFER	07/01/1984	
	24	MAYNARD, ANTHONY J	10/26/1994	MAINTENANCE
	24	MAYNARD, CHRISTINA M	12/01/1988	CUST SERV
R	24	PELLETIER, DONALD ROBER	12/05/1972	
R	24	PELLETIER, ZACHARIE KELL	04/23/2002	
U	26	MIRANDA, TATIANA L	12/06/1988	
U	28	BERNARDI, CHRISTOPHER A	12/03/1970	UNKNOWN
U	29	DARNELL, JOHN D	10/03/1963	RETIRED
U	30	SPEARS, ANESA E	12/29/1999	
U	31	LAGRANGE, LISA A	04/23/1968	CUSTOMER SERVIC
U	31	MARSH, CHRISTA EMBER	01/24/1996	
U	32	MELOCHE, MICHELLE L	12/16/1983	UNEMPLOYED
	32	VARGAS, ERICK I	08/04/1979	PIZZA MAKER
U	33	ORTIZ, MELANIE	05/11/1999	STUDENT
	34	ORTIZ, AGUSTIN JR	12/14/1986	LABORER
U	34	RILEY, JESSICA LEE	10/13/1977	CLERICAL
U	35	MUNRO, LISA A	05/23/1974	HUMAN RESOURCES
U	36	PEART, ADJANI AYODEJE	08/05/1986	
R	37	MILLER, ANDREW III	01/06/1976	CONSTRUCTION
U	39	GUYER-COUGHLIN, JESSICA	04/28/1996	UNKNOWN
D	41	GARRIGA, ANTONIO L	01/31/1987	
U	42	CLEMENT, SHARON A	08/10/1961	UNEMPLOYED
R	44	THEBERGE, SERGE D	09/25/1977	MACHINIST
U	45	BEAUDRY-ZIELINSKI, BERNA	04/23/1967	WAITRESS
U	45	ZIELINSKI, ZACHORY M	12/10/1997	STUDENT
U	46	BULLEY, AUNDREA A	07/19/1992	
D	46	LACAMERA, JOSHUA M	10/24/1991	
U	47	NADEEM, VERDA	05/04/1995	
U	47	QURESHI, NADEEM A	11/25/1959	UNKNOWN
U	48	FELICIANO, LUZ NEREIDA	06/23/1972	
R	48	ORTIZ, NANCY E	08/10/1972	
U	48	SADOWSKI, JAN PAUL SR	02/01/1941	DISABLED
U	49	HUSSAIN, ZAKIA	11/22/1980	
D	49	KHAN, DARWESH	03/03/1976	UNKNOWN
U	50	KHAWAJA, MUHAMMAD YOU	03/21/1972	BUSINESS
U	50	SHEIKH, RIZWANA ANWAR	08/18/1972	HOUSE WIFE
D	51	COLEMAN, JUDITH A	09/09/1970	RESID ASST
U	51	PORTER, ALEXUS LE ELLEN	06/30/1997	
	53	LAFLECHE, CRYSTAL	02/02/1990	CLERK
U	53	SBALBI, JEFFREY RYAN	08/02/1989	MACHINE SHOP
U	55	AL MAHRWUTH, WALAA	10/31/1988	
U	57	ALLEN, EMILY VIOLETTE	05/07/2005	STUDENT
R	57	ALLEN, RICHARD CHRISTOPI	04/29/1981	MILITARY
D	57	ALLEN, ROBERTA J	12/01/1981	HOME MAKER
D	58	CHAFFEE, JAMES AUSTIN	04/13/1952	PLUMBER
U	58	CHAFFEE, NICHOLAS	03/10/2001	USMC
U	58	DENNIS, JENNIFER ANN	11/06/1979	CLERICAL
U	58	DENNIS, STEPHEN M	03/30/1973	MECHANIC
D	59	VICKERS, MICHELLE RENEE	02/28/1974	HOMEMAKER
U	60	SYED, FAISAL	11/20/1999	
U	60	SYED, HADI ABBAS	07/17/2004	
U	60	SYED, WAQAR ABBAS KAZMI	06/29/2001	
U	62	SMITH, AMBER NICOLE	04/04/1990	
R	64	POPIELARCZYK, EDWARD F	11/03/1946	DISABLED
U	65	SIDDIQUI, PERVEZ	01/21/1951	EMPLOYED
	67	ADIL, REHMAN	10/07/1987	SOFTWARE ENG
U	67	KHALID, FATIMA	02/13/1990	SALON ASST
	67	KHALID, MAHMOOD	03/13/1955	UNEMPLOYED
	67	KHALID, SHAMIM	01/25/1962	HOUSEWIFE
AMHERST AVE Con't		**01030**		
U	68	GERMAIN, NICOLE L	08/09/1993	UNKNOWN
U	68	MANGUAL, DOMINIC JULIO	01/13/2000	UNKNOWN
R	71	LYUBEZHANIN, ILLONA DIAN	10/10/1990	
U	71	LYUBEZHANIN, SERGE	08/28/1987	
D	72	KHAWAJA, AMINA HAMDI	05/05/1970	
R	72	MUNIR, AHMAD KHAWAJA	09/10/1957	
U	73	MAHANEY, SHANNON M	11/13/1983	MAIL CARRIER
U	74	PAJAK, ERIKA	12/20/1982	CLERK
U	75	DOLAT, JOYCE A	06/15/1958	HOMEMAKER
	75	GRIFFIN, JEREMIAH H	06/19/2005	STUDENT
U	77	GENDREAU, RICHARD E	10/03/1954	USAF RET
D	80	COVEY, DUSTIN PHILLIP	11/20/1998	CHEF
D	80	COVEY, SIERRA DENAE	03/24/1999	COUNSELOR
R	81	KNOX, JACOB EDWARD	03/09/2002	
U	81	SHEPARD, VICTORIA LEE	08/18/2003	
D	82	NASIR, JAMAL	02/03/1973	UNKNOWN
U	83	BUSSOLARI, JEAN S	11/16/1956	HAIR DRSER
U	85	ROBINSON, ALLEN CARL AUI	07/17/1980	
U	86	SIMMONS, BOBBIEJO	06/24/1966	LPN
U	86	STODDARD, ERNEST A JR	02/04/1964	DISABLED/SSI
	86	STODDARD, JAMES A	12/27/1990	UNEMPLOYED
BARN RD		**01001**		
U	12	CHAMBERS, JOAN	10/17/1953	
U	12	KNOESS, DONNA J	10/19/1952	
D	13	DOANE, DANIEL PHILLIP	02/02/1986	RESTURANT MGR
U	13	FOSS, ALYSSA	02/09/1988	COUNSELOR
U	21	SADOWSKI, PAUL ROBERT	09/21/1963	MAINT TECH
R	21	SADOWSKI, ROBYN L	09/22/1971	TEACHER
	31	SANTANIELLO, ALBA	12/30/1941	RETIRED
U	31	SANTANIELLO, MARTINO JR	03/19/1972	CONTROLLER
D	39	POULOS, MARY LOU	05/18/1944	RETIRED
U	46	CURTO, ALISON L	06/02/1980	TEACHER
R	46	CURTO, MARC VINCENT	11/27/1974	
U	46	CURTO, VINCENT P	07/17/1980	SALES MANAGER
D	49	LUSSIER, ALEXIS G	08/15/1993	UNEMPLOYED
U	56	CONNOR, KEVIN R	03/04/1972	CONSTRUCTION
	56	CONNOR, LISA	02/25/1964	DISABLED
	57	HERRING, DOMINICK	07/21/2004	STUDENT
R	57	MAGAGNOLI, CYNTHIA A	06/11/1968	FINANCE
U	57	MAGAGNOLI, FRANCIS PAUL	05/18/1976	TRUCK DRIVER
D	64	CONNOR, MARY A	10/14/1942	RETIRED
D	64	CONNOR, ROBERT E	05/01/1943	RETIRED
U	73	SIBILIA, DINA M	11/17/1970	GUIDANCE COUNS.
D	73	SIBILIA, JORDAN ANN	05/01/1999	STUDENT
U	73	SIBILIA, NICHOLAS PETER	01/30/2002	STUDENT
U	73	SIBILIA, PETER CHRISTOPHE	04/21/1967	CUSTODIAN
BLAIR'S HILL RD		**01001**		
U	21	AWKAL, BACEM I	06/12/1971	TRUCK DRIVER
D	21	SOFFAN, SUHEM AHMED	01/03/1967	RN
U	21	SOFFAN-FELICIANO, ALBERT	01/21/1994	RN
U	24	GIORDANO, KIMBERLY E	03/22/1995	ACCOUNTANT
U	24	GIORDANO, NICHOLAS J	05/30/1995	
U	29	FLEURY, DAWN M	09/29/1969	CHF RSK OFFC
D	34	BULLOCK, THOMAS PETER	04/08/1943	RETIRED
U	38	PODWORSKI, JAMES M JR	11/14/1971	TEACHER
	38	PODWORSKI, MCKENNA M	09/08/2005	STUDENT
CC	39	FRASIER, CHRISTOPHER J	08/08/1975	TEACHER
D	39	FRASIER, ELIZABETH S	04/18/1975	PROJECT MGR
U	39	FRASIER, GRACE	05/20/2005	STUDENT
U	49	ALBANO, ARIANNA ISABELLA	01/28/2002	STUDENT
R	49	ALBANO, JOSEPH	02/05/1968	UPS
U	49	ALBANO, MIA MARISSA	07/16/2003	STUDENT
U	49	ALBANO, SHELLEY ANN	10/19/1974	NURSE
U	54	SMITH, SHAWN O	01/26/1972	ASSISTANT VP
U	54	SMITH, SUMMER DIANA	04/01/2003	STUDENT
D	54	SMITH, TERESA A	09/05/1973	AT HOME
U	59	STACY, DOUGLAS J	11/18/1957	CABLE SPLICER
R	59	STACY, NICHOLAS ANDREW	12/17/2000	STUDENT
R	59	STACY, ROBIN L	01/11/1962	LPN
U	64	MANZI, ARIANA	06/05/1995	PARA PROF/STUDE
U	64	MANZI, ROSALBA	06/26/1957	RETIRED
	64	MANZI, TEODORO	12/08/1960	LABORER
D	74	RYAN, CARLA MARIE	04/01/1983	UNKNOWN
U	74	RYAN, JONATHAN	12/30/1976	SALES CONSULTAN
R	84	SHEVCHUK, NATALIYA	08/30/1976	
R	84	SHEVCHUK, STEPAN	06/18/1943	
R	84	SHEVCHUK, VALENTINA	04/19/1955	
U	89	CHEUNG, YUK SUN	07/19/1966	SELF EMPLOYED
U	89	CHUNG, POLIN PAULINE	04/15/1970	SELF EMPLOYED
U	102	LA, COLIN	01/28/2005	STUDENT
D	102	LA, MAX PHONG	12/21/1977	MANAGER STUDENT
D	102	LA, SINH NGHI	08/10/1953	CHEF
D	102	LIN, YUCHING	02/02/1978	HOST
D	102	NGO, QUYEN GIA	08/11/1956	WAITRESS
BRIEN ST		**01001**		
U	10	SWEENEY, DAVID J	02/19/1969	MARKETING MGR
U	10	SWEENEY, JACOB	09/08/2000	STUDENT
U	10	SWEENEY, JULIA DEANNA	04/19/2003	STUDENT
U	10	SWEENEY, KAREN A	12/03/1964	PCA
U	20	HARDY, DREW M	04/18/1997	ADV MACHINE OP
R	20	HARDY, MARIA A	10/30/1965	MERCH COORD

V	NO. APT.	NAME	BORN	OCCUPATION
BRIEN ST Con't		**01001**		
U	20	HARDY, MICHAEL DAVID	12/02/1964	MASON
U	20	HARDY, PAIGE M	04/07/1999	STUDENT
U	21	DRAKE, DOUGLAS P	03/17/1962	BANK OPS
U	21	DRAKE, JOSEPH TOMAS	01/27/1998	UNEMPLOYED
U	21	DRAKE, MARIA S	08/17/1962	FT ADMIN
U	21	DRAKE, PATRICK CHARLES	11/29/2000	STUDENT
D	30	GOMEZ, JOVANNY ALONSO	08/07/1995	FINANCE
U	30	GOMEZ, KATALINA ISABEL	06/29/1997	MARKETING
R	30	GOMEZ, OSCAR A	09/22/1968	REIMBURSEMNT AN
D	30	GOMEZ, SANDRA B	12/13/1971	SALES
U	33	SZEMELA, ELISABETH M	02/01/1977	COMMERCIAL REAL
U	33	SZEMELA, KEITH J	12/02/1977	SALES
U	48	ROGERS, GINA L	11/29/1966	MANAGER
U	48	ROGERS, KEITH W	01/06/1962	RETAIL
U	53	BENOIT, EVAN H	12/31/1993	TECHNICAL CONSL
U	53	BENOIT, NICOLE FRANCES-C	10/30/1993	TEACHER
U	56	ADAMS, GERALD	02/12/1962	UNEMPLOYED
U	56	ADAMS, MARGUERITE	06/23/1964	
U	56	ADAMS, VERONICA MARIE	01/23/2002	
U	63	ZAMPICENI, CHERYL KOZEL	11/26/1970	
R	63	ZAMPICENI, MICHAEL J	03/22/1972	UNKNOWN
D	66	TRUDEL, CAROLE ANNE	07/12/1942	RETIRED
U	66	TRUDEL, RENE H	01/02/1943	RETIRED
D	76	CONTI, JOSEPH	03/02/1956	RETIRED
D	79	RICCO, DOMINICK JOSEPH J	10/30/1944	RETIRED
D	86	DESTEFANO, LUIGI	06/22/1929	RETIRED
CC	89	CHECHILE, CAROLE JANE	10/22/1943	RETIRED
U	89	CHECHILE, MICHAEL ANTHO	02/16/1943	RETIRED
R	94	SNOW, ALYSSA ROBYN	10/13/1992	HOMEMAKER
D	94	ZIEMBA, MARILYN	03/14/1949	RETIRED
U	97	ASKEW, RICHARD MICHAEL	09/11/1979	MAINTENANCE TEC
U	97	GRIMALDI, BENJAMIN OMAR	02/04/2004	MILITARY/LANDSC
U	97	GRIMALDI-ASKEW, TERESA A	07/05/1982	CUSTOMER SERVIC
U	104	ALBANO, KAREN L	07/06/1985	PRINCIPAL
U	104	ALBANO, MATTHEW S	06/02/1981	SALES MAN
D	107	LAZAZZERA, MICHAEL	07/06/1965	HOCKEY COACH
U	112	BOIKO, EKATERINA M	09/30/1987	DENTAL HYGIENIS
U	112	BOIKO, ROMAN JAKOVYCH	06/22/1986	UNKNOWN
U	117	GRIMALDI, MARY	02/19/1958	RETIRED
D	117	GRIMALDI, MICHAEL ANTHO	08/21/1956	RETIRED
D	122	DUSSAULT, PATRICIA A	03/25/1945	RETIRED
U	125	FORAND, EBONY J	01/20/1974	REGISTERED NURS
U	125	FORAND, MICHAEL DENNIS	10/30/1966	RADIOLOGY TECH
D	125	PSZCZOLA, JASMINE OLIVIA	07/24/2001	STUDENT
U	130	STREECHON, MARY	03/01/1961	DISABLED
U	130	STREECHON, PHILIP GARDN	03/21/1956	RETIRED
D	130	WRIGHT, CHERYL A	06/04/1957	TEACHER
D	130	WRIGHT, STANLEY B	06/21/1956	INSURANCE
R	135	DECOSMO, ALEXANDRA	04/24/1990	BUSINESS OWNER
U	140	ZUKOWSKI, JUDITH ANN	03/18/1945	RETIRED
U	140	ZUKOWSKI, LORI A	10/15/1971	TEACHER
R	145	DUFF, DAVID	10/23/1954	RETIRED
R	145	DUFF, JOELLE AMANDA	06/18/1978	MANAGER HR
R	145	DUFF, JOETTE F	03/26/1954	RETIRED
U	145	MICHON, ERIN E	06/22/1982	DENTAL ASST
BURLINGTON DR		**01030**		
U	8	LOTTERMOSER, RACHEL M	07/17/1983	PHYSICAL THERAP
A	8	LOTTERMOSER, RYAN	09/25/1984	EMPLOYED
D	24	KOZEL, JOSEPHINE P	07/07/1945	HOUSEWIFE
D	35	SANTANIELLO, GENNARO F	05/14/1987	STUDENT
U	35	SANTANIELLO, TANYA BOAC	02/17/1992	
U	46	PAQUETTE, DANIEL WILLIAM	06/10/1980	VICE PRINCIPAL
U	46	PAQUETTE, KIMBERLY A	08/16/1981	VICE PRINCIPAL
U	47	PAGAN, ISAIAH	05/17/1991	
D	47	PAGAN, JASMINE JUANITA	02/23/1988	UNKNOWN
U	66	LECH, CHRISTOPHER J	03/03/1952	RETIRED
U	66	LECH, MARK R	09/27/1975	CLERK
U	66	LECH, VERONICA	01/18/1954	RETIRED
U	67	MURPHY, JULIE A	07/25/1972	IT DIRECTOR
U	67	MURPHY, SEAN PATRICK	05/16/2005	STUDENT
U	67	MURPHY, THOMAS P	05/10/1967	MARKETING
U	67	MURPHY, THOMAS JOHN	06/11/2003	MARINES
D	80	DWYER, SAMANTHA D	06/07/1971	REG NURSE
U	80	DWYER, SHAUN M	08/09/1974	LOAN OFFICER
U	91	KULYAK, JULIA	11/22/1988	CLAIMS REP
U	91	KULYAK, SERGEY	05/25/1988	UNKNOWN
U	91	KULYAK, VIKTOR	04/20/1978	UNKNOWN
A	100	SHEVCHUK, LILIYA VASILYE	09/06/1982	
	100	SHEVCHUK, VLADIMIR	10/12/1979	
U	101	BRODEUR, BARBARA D	11/01/1953	MANAGER
U	101	NICOLI, HEATHER T	06/12/1973	HOTEL MGMT
U	101	NICOLI, KEITH BRIAN	06/02/1973	TWN OF AGA
U	101	NICOLI, KELSEY TAYLOR	04/16/1996	
	114	RUDENKO, ALEXEY	03/10/1972	SELF EMPLOYED
U	114	RUDENKO, DAVID ANDRE	01/03/1999	
U	114	RUDENKO, SOFIA EMILY	12/07/2004	
	114	RUDENKO, TANYA	10/07/1979	RN
U	114	RUDENKO, TIMOTHY ALEX	06/30/2000	
CAPUA LN		**01001**		
U	5	TRUDELL, CAROLINE CLARE	03/15/1990	TEACHER
U	5	TRUDELL, HEATH E	11/10/1989	SOFTWARE ENGINE
U	15	BELLEFEUILLE, DIANNE R	01/22/1957	RETIRED
CAPUA LN Con't		**01001**		
U	15	BELLEFEUILLE, GEORGE P	07/11/1947	RETIRED
U	16	TOMLINSON, JORDAN RYAN	09/09/1998	STUDENT
U	16	TOMLINSON, MARISSA	02/09/1997	STUDENT
	16	TOMLINSON, THOMAS JOHN	07/25/1968	MANAGER
R	16	TOMLINSON, WILLIAM G	05/28/1957	MANAGER
U	23	GUNAY, CANAN	06/30/1978	DOCTOR
U	23	MAMEDOV, ILHOM	07/27/1984	UNKNOWN
CECILE ST		**01001**		
U	3	MANISCALCO, IGNATIUS	06/25/1944	RETIRED
U	3	MANISCALCO, ROSEMARIE	08/18/1945	RETIRED
D	11	MACEY, ANN	10/14/1954	RETIRED
D	11	MACEY, SCOTT L	03/24/1952	RETIRED
U	19	GUISTIMBELLI, MARY R	04/18/1945	RETIRED
U	19	GUISTIMBELLI, ROBERT	05/04/1944	RETIRED
R	22	GIL, JAMES BARRY	10/07/1964	QUALITY/MANAGER
U	22	GIL, JAMIE A	11/15/1965	LEGAL SECRETA
U	22	GIL, PETER JAMES	03/23/1998	AUTO MECHANIC
R	38	FONSECA, DAVID RAMOS	03/05/1973	QUAN.CONSULTANT
	38	FONSECA, JOCELYN D	08/26/2003	STUDENT
U	38	FONSECA, STACEY B	05/10/1974	SEN. COPYWRITER
U	45	DECOSMO, THOMAS R	06/23/1987	SALES
U	46	CHRISTOFORI, BRIANNA LIN	05/01/1993	BANKER
U	46	CHRISTOFORI, PHILIP A	08/15/1957	RETIRED
R	53	ELIAS, GERALDINE A	08/28/1952	RETIRED
R	54	BEAUDETTE, DANIEL M	03/12/1962	BLDG MECH
U	54	BEAUDETTE, PATRICIA BETH	02/11/1963	HOMEMAKER
	61	GOLDBERG, CARLTON L	04/28/1952	RETIRED
U	61	GOLDBERG, LYNN SHIRL	06/09/1951	CROSSING GUARD
U	62	DECOSMO, SUSAN B	04/20/1961	HOMEMAKER
R	62	DECOSMO, THOMAS J	02/09/1961	SELF EMPLOYED
U	69	OCONNOR, PHILOMENA A	02/28/1943	DOMESTIC ENG
U	70	POROWSKI, CYNTHIA ANN	09/01/1944	RETIRED
D	70	POROWSKI, WALTER L JR	05/07/1943	RETIRED
	77	REGNIER, ANDREW J	11/17/2005	STUDENT
R	77	REGNIER, BRIAN L	11/22/1973	MANAGER
U	77	REGNIER, KARIN M	12/25/1973	TEACHER
R	77	REGNIER, TYMOTHY BERNAI	04/24/1998	STUDENT
U	80	MANTHA, DONNA JEAN	03/16/1957	GRANDMOTHER
U	80	MANTHA, KENNETH S	08/01/1956	RETIRED
U	80	MANTHA, SARA ANNE	06/09/1987	MOTHER
CHAPIN ST		**01030**		
U	14	ALBERT, KYLE	06/14/2003	STUDENT
U	14	BABIN, ALYSSA MARIE	05/12/1991	CNA
U	14	TESTORI, MICHAEL THOMAS	04/13/1968	DRIVER
U	16	BABIN, JOSEPH M	06/11/1994	
U	16	TESTORI, ANTHONY M	08/24/1989	COOK
U	17	FERRENTINO, GENNARO ALI	03/17/1998	STUDENT
U	17	MEEHAN, ROBERT J	02/15/1959	TRUCK DRIVER
U	17	MEEHAN, ROSEMARY	06/04/1954	SCL CROSSING GU
D	24	DINTZNER, JEAN CAROL	01/27/1946	RETIRED
	31	DAUHALIAVETS, LARYSA	11/03/1927	RETIRED
U	31	DOLGOLEVETS, GALINA	04/12/1952	SELF EMPLOYED
	31	SOLOGOUBOV, EVGUENI	01/02/1978	SELF EMPLOYED
	31	SOLOGUBOV, ALEXANDR	02/09/1955	CARPENTER
U	32	GORMLEY, MARK JOESPH	04/06/1958	TRUCK DRIVER
U	38	ECKERT, JOAN M	04/06/1944	HOUSEWIFE
U	38	ECKERT, RUSS P	04/30/1954	PT WORK
U	38	HEARN, MICHAEL A	03/28/1990	PT WORK
R	39	HAMMERLE, GREG J	05/05/1976	BARTENDER
R	39	HAMMERLE, NICOLE BOSSIC	07/28/1980	RESEARCH
U	46	KOPYSCINSKI, CATHERINE M	02/03/1937	HOUSEWIFE
U	46	KOPYSCINSKI, EDWARD J	10/02/1967	EVERSOURCE
D	49	MIARECKI, LORRAINE A	05/30/1927	RETIRED
D	51	MOQUIN, VERONICA	05/09/1993	TEACHER
U	54	OBRIEN, TAMMI MARIE	12/01/1972	SOCIAL WORKER
L	54	VILLAREAL, DONOVAN	08/03/2002	STUDENT
U	54	VILLAREAL, NATALIA KAILEY	06/20/1999	SERVER
U	59	CONLIN, PATRICIA	06/28/1944	RETIRED
D	59	CONLIN, THOMAS J	08/10/1940	RETIRED
U	62	KURCHNER, TIFFANY R	06/21/1982	UNEMPLOYED
U	62	MEISENHELDER, GLEN A	05/30/1979	LANDSCAPER
R	65	NICOSIA, PAUL JOSEPH	07/14/1967	RETAIL MGR
D	67	DISTEFANO, DOROTHEA J	09/20/1950	RETIRED
COLUMBUS ST		**01001**		
U	16 2	BARKMAN, OLIVIA M	08/10/1947	RETIRED
U	16 1	LUPPI, EDWARD T	04/28/1965	MANAGER
U	29 2	BURGOS-VELAZQUEZ, NATA	01/21/1998	
U	29 1	LEMANSKI, PAMELA A	04/23/1966	OFFICE MGR
U	29 2	SANTIAGO, RAFAEL J	10/07/1997	UNKNOWN
U	32	MCKENZIE, CASEY C	05/20/1996	UNKNOWN
U	32	PEGUERO, KAILEE MARIE	11/19/1999	
U	32	PETERSON, MONICA	04/12/1998	
U	32	RIJOS, JUAN F	11/05/1983	
D	37 3	LIGHT, ROBIN GRAE	04/16/1984	SOCIAL WORK
U	37 3	LIGHT, THOMAS J	08/18/1986	NBC MAST CONTRO
U	37 1	SEYMOUR, ELIZABETH CATH	03/12/2000	RECEPTIONIST
U	37 1	SEYMOUR, MELISSA PAIGE	03/12/2000	MEDICAL ASST
U	48	STACK, MELANIE MARIE	06/01/1942	RETIRED
U	49	CHENEVERT, PAUL J	03/12/1966	UNKNOWN
U	51	LOUDFOOT, ALAN WARREN	09/20/1954	RETIRED
U	57	ROULSTON, DILLON MICHAE	09/11/1993	

V	NO.	APT.	NAME	BORN	OCCUPATION
COLUMBUS ST Con't			**01001**		
D	57		SCHAAF, DORENA M	02/17/1976	REHAB SPECIALIS
R	57		SCHAAF, THOMAS H	07/28/1965	MECHANIC
U	66		LAFLEUR, MARY KATHLEEN	07/16/1964	SHIP MGR
U	66		LAFLEUR, RICHARD ROY	09/30/1966	PROGRAMMER
U	67		RIVARD, MATTHEW D	07/02/1985	UNEMPLOYED
U	67		THERIAULT, NANCY C	02/15/1963	RN
COOPER ST			**01001**		
U	402		GRASSETTI, MICHAEL G JR	10/26/1977	WORKING
U	402		GRASSETTI, STEPHANIE MA	09/10/1985	STAY @ HOME MOM
U	402		PAJER, ALFRED P	10/31/1950	STORE OWNER
U	406		BALBONY, LAURA ANN	09/24/1974	RN
U	406		DAVIAU, ALYSSA LAUREN	06/02/1994	UNKNOWN
U	422		MARZANO, CARMELA TERES	11/26/1934	RETIRED
U	427		SMITH, EVELYN A	08/01/1963	DEVELOPER
U	427		SMITH, JESSIE ERIN	03/11/2003	STUDENT
	427		SMITH, RONALD D	08/12/1964	PC TECH
U	444		WRIGHT, MICHAEL	02/06/1972	ACCOUNTING CLER
U	445		ANDERSON, GLORIA A	06/14/1938	RETIRED
U	447		ORLANDO, CRYSTAL E	06/29/1948	RETIRED
U	447		ORLANDO, FRANK P	10/04/1947	RETIRED
U	462		MATLAND, ERIC C	08/01/1963	SALES
U	462		MATLAND, ERIC R	01/13/1998	CARPENTER
R	462		MATLAND, KENDRA LEIGH	11/13/1994	STUDENT
U	462		MATLAND, MICHELLE LYNN	04/23/1969	REAL ESTATE
U	463		BARNES, MURIEL T	06/23/1945	RETIRED
U	468		CHAFFEE, ROBERT L	07/18/1939	RETIRED
R	468		CHAFFEE, SANDRA ALICE	11/25/1938	RETIRED
U	475		LOOMER, MICHAEL T	12/12/1970	SALES MANAGER
D	475		LOOMER, SARAH	03/12/1984	FRAUD CONSULT
R	480		KIRBY, BRIAN DAVID	01/18/1984	
A	480		KIRBY, JENNIFER	06/29/1980	
U	486		CORREIA, JACK DENNIS	12/12/2003	
D	486		CORREIA, TYLER POWELL BI	09/15/1999	STUDENT
D	486		GEORGINA, KATHLEEN M	01/28/1974	TEACHER
D	486		SCHUNDER, JENNIFER MARI	10/02/1968	ADMIN ASST
U	519		CARTER, TERRELL LEE	05/07/1988	UNKNOWN
U	526		STONEBURG, JOSEPHINE T	12/14/1941	HOUSEWIFE
U	534		MORASSI, CAROL A	07/14/1945	RETIRED
U	539		CARR, EDITH R	12/10/1932	RETIRED
U	539		GIAVIS, CHARLENE RAE	05/12/1961	HUMAN RESOURCE
D	539		GIAVIS, COSTAS P	12/27/1947	RETIRED
D	540		MORASSI, BRUNA MARY	02/16/1928	RETIRED
U	550		MORASSI, JOHN A JR	03/28/1934	RETIRED
U	550		MORASSI, ROSALIE B	03/23/1940	RETIRED
D	558		AVERILL, JACOB K	11/22/1994	SHEET METAL
U	558		DANGELO, LUCY K	02/17/1994	RECRUITER
U	558		HASTINGS, RYAN P	06/14/1991	SHEET METAL
U	563		WILLIAMSON, CHRISTOPHER	05/12/1981	GROUNDSKEEPER
U	568		THIES, CATHERINE	07/22/1961	HOUSEWIFE
CC	568		THIES, JANEL E	02/06/1992	CASHIER
U	568		THIES, MARK A	12/29/1988	SSP/SSD
U	568		THIES, SAMUEL J	06/18/1957	MECHANIC
D	578		BROWN, VICKI	03/14/1970	UNKNOWN
D	579		ARVENTOS, DANIEL A	07/02/1956	RETIRED
D	579		ARVENTOS, DIANE M	11/25/1962	RN
Q	600		BRATNICHENKO, SERGEY	10/22/1988	BUSINESS OWNER
R	600		BRATNICHENKO, TATYANA V	09/14/1992	BUSINESS PARTNE
D	608		SAMEK, JOHN J	12/12/1930	RETIRED
U	625		RUIZ, ANABELLA Q	08/09/1961	
CC	625		RUSSO, JOSEPH VINCENT	05/27/1953	USDA
U	625		VAZQUEZ, ANGELICA	09/28/1998	
D	630		FLEURY, AIMEE M	10/16/1980	ACCOUNTANT
CC	630		FLEURY, BENJAMIN J	02/20/1979	TEACHER
D	639		RIVERA, CARMEN LIDIA	05/26/1985	
U	639		RODRIGUEZ, DANIXA MARIE	05/23/2001	
U	639		ROMERO GOMEZ, SHAMIR N	10/15/1991	
U	646		MANZI, DEVYN A	07/23/1999	STUDENT
U	646		MANZI, KELLIE L	02/01/1970	STOCKER
U	646		MANZI, RICHARD J	04/30/1968	GROCERY MGR
U	650		KRONLUND, AMANDA M	05/30/1988	SPEECH PATHOLOG
U	650		KRONLUND, BENJAMIN DAN	05/24/1990	TEACHER
U	652		COBB, BLERINA	02/11/1978	
R	652		COBB, JOSEPH M	03/28/1972	UNKNOWN
U	658		KURTZ, RACHEL ANN	10/22/1983	RETAIL OPERATIO
U	658		LIQUORI, IRENE	08/28/1940	HOUSEWIFE
L	658		LIQUORI, MICHAEL F	02/14/1978	CONTRACTOR
U	659		DAY, WILLIAM D	03/29/1987	CLERK
U	659		SOTOLOTTO, EMILY M	09/26/1991	STUDENT
D	659		ZUCCO, TIMOTHY M	07/23/1989	MUSICIAN
U	668		AYOTTE, ISABELLA MADISON	03/15/2005	
U	668		BERBERENA SANTIAGO, RIC	11/22/1989	
D	677		SWIDERSKI, EDWARD P	04/10/1960	ROOFER
R	683		ADAMSKI, NATHAN P	03/07/1983	LABORER
D	683		BONAVITA, ADELE	10/02/1953	P.S.S. SEC.
D	683		BONAVITA, ANTHONY C	02/12/1953	ATTORNEY
U	683		BONAVITA, FRANCA M	05/19/1981	CLINITION
U	700		NAZARETS, KATERINA	09/30/1984	CA
U	712		SIDORYUK, DMITRIY	11/08/1977	DISABILITY
U	712		SIDORYUK, IRINA	10/02/1980	PCA
U	716		SERMAN, DANIIL M	08/12/1992	
U	716		SERMAN, LYUDMILA	09/17/1992	
D	745		TEMPLE, ALEX ARTHUR	01/27/1991	LEGIS AIDE

V	NO.	APT.	NAME	BORN	OCCUPATION
COUNTRY RD			**01001**		
U	12		BORTNIKAU, YEREY	12/27/1977	
U	12		BORTNIKOVA, ALLA V	08/22/1976	
R	15		CONNORS, KEVIN CHARLES	09/30/1965	SUPERVISOR
D	15		CONNORS, SHIRLEY A	08/12/1967	INST. AIDE
D	20		MCCORMACK, FREDERICK D	09/21/1932	RETIRED
	20		VANGNESS, PATRICIA E	10/20/1966	ADMIN ASST
U	20		VANGSNESS, PATRICIA E	10/20/1966	
U	23		FERIOLI, LUCRETIA	05/24/1953	RETIRED
U	23		FERIOLI, ROBERT A	09/30/1952	RETIRED
U	28		ANGOTTI, TERESE J	11/01/1937	RETIRED
U	31		FOURNIER, JOSHUA A	11/02/1984	ENGINEER
U	36		PEVLIN, ANDREW S	05/30/1984	IT SUPPORT
U	36		PEVLIN, DANIELLE B	07/24/1983	MARKETING
U	46		COUTURE, BARBARA J	02/14/1971	WORKING
U	46		COUTURE, BREANNA M	03/29/2001	WORKING
U	46		COUTURE, JADEN ROBERT	08/09/2004	STUDENT
U	56		HAJDAMOWICZ, DIANE J	07/06/1954	RETIRED
U	56		HAJDAMOWICZ, MICHAEL ST	04/30/1989	RN
D	56		HAJDAMOWICZ, ROMAN S	02/14/1951	RETIRED
U	57		BELISLE, ERIC S	05/01/1979	STUDENT
D	57		BELISLE, LAUREN ANN	11/05/1979	OPTICIAN
D	57		BELISLE, MADELINE E	04/20/1931	RETIRED
U	71		JOHNSON, ASHLEYLYNN A	03/12/1988	
U	71		JOHNSON, RASHAINE A	07/01/1986	EMPLOYED
D	76		PILEGI, LOUISELLE A	05/29/1951	RECEPTIONIST
U	79		WALKER, MARK K	05/14/1995	STUDENT
U	79		WALKER, SHARON	01/20/1967	MANAGER
U	87		GORMAN, TAMMY RENEE	02/03/1988	PHARMACY TECH
U	88		MORIARTY, DANIEL F	12/22/1975	ATTORNEY
D	97		DOHERTY, HARRY DAVIS JR	06/13/1947	PARTTIME DRIVER
U	97		DOHERTY, JOAN F	08/22/1947	RETIRED
U	102		WALKER, THOMAS ANTHONY	08/11/1992	ENGINEER
U	109		BRACCI, JEAN M	02/20/1950	RETIRED
D	109		BRACCI, VINCENT	09/06/1949	FINANCIAL ANALY
U	116		CLANCEY, JEAN A	07/26/1930	RETIRED
U	116		CORLISS, DAVID AC	02/02/1986	ADJUSTER
U	116		CORLISS, LINDA JC	04/24/1954	RETIRED
U	116		CORLISS, STEVEN G	10/01/1950	RETIRED
U	117		ALFANO, NICOLA	02/03/1952	RETIRED
U	117		GEFFKEN, NANCY L	01/01/1953	RETIRED
D	125		MICHAELS, GEORGE THOMA	03/01/1955	COMP OPERATOR
D	125		MICHAELS, WILLIAM C	02/20/1959	MED TECH
D	126		LEGROS, BRYNN MADISON	11/21/2003	
R	126		LEGROS, KIMBERLY M	01/15/1977	BSN RN
	126		LEGROS, SARAH	06/13/2005	
D	134		RINALDI, PAOLINA ANGELINA	02/03/1942	NURSES AIDE
U	135		POPIELARCZYK, AUDREY C	12/29/1982	UNEMPLOYED
U	135		POPIELARCZYK, GREGORY M	06/27/1970	UNKNOWN
D	135		POPIELARCZYK, PATRICIA A	06/28/1945	RETIRED
U	142		CONLIN, CAMRON	11/25/1998	STUDENT
U	142		CONLIN, DANIEL A	12/09/1941	RETIRED
D	142		CONLIN, DAREN	07/06/1973	WAREHOUSE SUPER
U	142		CONLIN, JANICE L	05/02/1946	RETIRED
U	143		BONFIGLIO, EMILY LINDA	07/10/2002	STUDENT
U	143		BONFIGLIO, JENNIFER P	07/31/1973	CHIEF PROCMNT
U	143		BONFIGLIO, JESSICA A	12/06/1999	STUDENT
U	143		BONFIGLIO, JOHN M	10/28/1969	SERVICE MGR
D	150		MACADANGDANG, CHALIE IL	01/09/1973	NURSE
U	150		MACADANGDANG, CHRISTIA	04/13/2005	STUDENT
U	150		MACADANGDANG, GODFREY	01/07/2002	STUDENT
D	150		MACADANGDANG, JEOFFRY	07/20/1972	MAINTENANCE
U	151		MONTALVO, BRANDON M	09/08/1995	
U	151		MONTALVO, BRYANNA KACIE	07/28/1998	
U	161		JODLOWSKI, DORAINE M	09/20/1949	RETIRED
U	161		SWARTZ, WILLIAM FRANCIS	08/29/1947	RETIRED
D	169		DINARDO-DUPRE, CRISTINA	04/20/1946	LICSW
D	169		DUPRE, CHARLES JOSEPH	08/20/1945	RETIRED
D	170		FOX, KELLI	08/16/1977	OFFICE MGR
CC	170		FOX, MARC P	11/17/1971	PARTS MANAGER
U	179		PAMI, ADAM	05/07/1990	UNKNOWN
U	179		PAMI, JASON	10/26/1988	UNKNOWN
D	180		CHOKSHI, NATASHA SANDIP	11/03/1988	OPTOMETRIST
D	180		KOWALSKI, JOHN CURTIS	05/05/1983	
U	180		ROBBINS, JOSHUA C	11/07/1985	UNKNOWN
U	186		MOORE, BRIAN N	03/26/1963	DRIVER
U	186		MOORE, DONNA M	06/09/1965	CLERK
D	187		SHEA, CATHERINE MARY	06/13/1968	PARA PROF
U	187		SHEA, COURTNEY ANNE	06/15/2000	STUDENT
U	187		SHEA, JOHN JR	12/09/1998	STORE CLERK
D	187		SHEA, JOHN J SR	10/01/1965	ELECTRICI
DAY ST			**01030**		
D	8		WILKINSON, GAIL MARIE	03/07/1947	ADMIN ASST
R	10		BARDELLI, LAURA A	03/21/1960	ADMIN ASST
D	16		BELLEFLEUR, DONNA ANN	01/24/1951	RETIRED
U	16		BELLEFLEUR, JEFFREY ALLA	08/20/1949	RETIRED
U	17		MAHER, CHRISTOPHER THO	02/06/1966	CAMPUS P O
R	19		MAHER, JAMES F	04/07/1955	TECH WRITER
R	19		MAHER, JOHN J JR	02/26/1962	DRAFTSMAN
U	24		AGUAYO, ALEJANDRO	03/28/1992	
D	26		EDGE, REBECCA L	06/16/1979	
D	34		NUHIU, VENHAR	06/10/1985	
U	39	4	KARAM, MICHAEL S	05/08/1967	COUNSELOR
U	39	2	MORSE, DAVID PATRICK	09/02/1985	ACCOUNTANT

V	NO.	APT.	NAME	BORN	OCCUPATION
DAY ST Con't			**01030**		
D	39	2	MORSE, JESSICA MC ARDLE	04/09/1988	ATTN
R	39	3	OHLMEYER, DONNA MARIE	09/12/1953	RETAIL MGR
R	39	3	OHLMEYER, KEVIN P	08/23/1962	
R	42		MCCULLOUGH, LORI ANN	11/08/1963	UNEMPLOYED
D	42		MCCULLOUGH, TIMOTHY B	05/11/1964	MAINT. HOUSING
R	42		MCCULLOUGH, VICTORIA E	09/28/1997	CASE MGR
CC	47		BORRELLI, ENRICO JOHN	09/15/1995	STUDENT
R	47		BORRELLI, FREDERICK F	05/25/1951	RETIRED
R	47		CACI, ARIANA M	07/13/1996	
U	47		EGAN, KIMBERLY NICOLE	10/16/1989	
U	50		EJESI, BENNETH CHUKWUDI	01/10/1959	PHARMACIST
U	50		EJESI, DEBORAH ANNE	05/13/1957	RETIRED
U	57		BOOSKA-VELOZO, NANCY L	09/15/1956	BANK OFFICER
U	57		VELOZO, BRIANA M	05/10/1993	IT TECH
U	57		VELOZO, KELCIE ELIZABETH	03/30/2004	STUDENT
U	58		GEIGER, KARL KENNETH	10/15/1952	UNEMPLOYED
D	58		GEIGER, MARYANN MIRAND/	12/26/1963	MANAGER
U	64		WOJCIK, ROBERT EDWARD I	03/18/1991	UNKNOWN
U	65		DEFOREST, ALEXANDER BRI	06/08/2002	
L	65		SZYMCZYK, KAREN ANN	08/06/1978	MEDICAL TECH
U	73		EVANS, JACQUELYN E	06/14/1989	UNKNOWN
U	73		MAYNARD, PHILIP E JR	03/15/1964	OPS SUPPORT ANL
D	74		TRUELOVE, JANICE M	10/02/1959	SECRETARY
U	74		TRUELOVE, JEFFREY E	03/13/1962	CUSTODIAN
DEPALMA ST			**01030**		
D	12		DAVIDSON, MICHAEL ELLIOT	07/13/1949	UNEMPLOYED
U	20		BOGUE, KENNETH M	03/02/1959	SALES
U	26		MARUSZCZAK, DOROTHY A	04/04/1938	RETIRED
R	27		SCANNAPIECO, GAVIN	08/23/2002	
U	27		TAYLOR, KAYLEIGH VICTORI	09/26/1993	STUDENT
D	27		TAYLOR, PAMALA J	08/21/1972	EMPLOYED
	27		TAYLOR, PAYTON A	05/03/1995	
D	30		JACKSON, CARLOS ANTONIO	08/12/1971	RETAILER SUPERV
R	30		LANTZ, BARBARA P	11/06/1962	GRANT WRITER
U	35		SHEEHAN, ANNA M	11/29/1937	RETIRED
U	35		TOOMEY, JULIA A	11/04/1965	AT HOME
D	38		ARBUZOV, SERGEO V	10/20/1984	CONSTRUCTION
U	38		COUNTY, MICHAEL	04/04/1964	TEACHER
	38		COUNTY, TANYA	09/12/1974	
D	43		KULMIZEV, DIANA V	10/26/2000	STUDENT
U	43		KULMIZEV, MARK	07/12/2004	STUDENT
U	43		KULMIZEV, VLADISLAV	07/21/1962	HVAC TECH
U	43		KULMIZEVA, ANNA	09/02/1965	SALES ASSOC
U	44		MCINTYRE, KIMBERLY I	05/07/1973	SALES
U	44		MCMULLIN-ELDRIDGE, TREV	12/28/1994	PCA
U	44		VEILLEUX, DAVID D	04/24/1967	TRUCK DRIVER
D	49		CASIELLO, FREDERICK T	11/22/1930	RETIRED
U	52		CHAGNON, JENNIFER E	04/30/1979	CHIEF MARK DIR
D	52		CHAGNON, TERAESA MILARI	06/11/1978	INDEPENDANT CON
R	59		OCONNOR, ANNE LINDSAY	08/07/1956	RETIRED
U	59		OCONNOR, KENNETH MCDO	12/30/1956	RETIRED
U	65		LATHROP, BRUCE DUDLEY	08/10/1948	RETIRED
U	65		LATHROP, EMILY MICHELE	07/27/1987	DISABLED
U	71		AL-MAHRWUTH, HELEN	09/20/1994	STUDENT
U	71		ALJARRAH, OMAR BASIM	04/20/1982	STUDENT
U	72		BORCEA, CHRISTINA	12/25/1938	RETIRED
FAMILY LN			**01001**		
U	7		ESTRADA, RANDALL DIONISI	12/30/1981	LABORER
D	7		ESTRADA, SANTINA MARIE	02/21/1990	LEGAL CONTR MNG
U	19		COONEY, JENNIFER LOUISE	12/02/1982	TEACHER
U	19		COONEY, PAUL MICHAEL	01/30/1974	GROCERY CLERK
R	20		GOODROW, CRAIG A	01/03/1978	DPW WATER SPEC
R	20		GOODROW, DIANE M	09/23/1981	RESILIENCE CONS
	30		FOUNTAIN, CINDY M	11/07/1956	HOUSEWIFE
	30		FOUNTIAN, RICHARD E	10/11/1954	RETIRED
D	33		SPELLACY, DANIEL W SR	03/21/1935	RETIRED
U	33		SPELLACY, JANICE RUTH	08/12/1947	RETIRED TEACHER
D	40		TARTAKOVSKY, REGINAS	03/03/1951	RETIRED
D	40		TARTAKOVSKY, VLADIMIR IL	04/16/1943	RETIRED
U	45		RANA, REETA	01/09/1996	SOCIAL WORKER
	50		BARKER, LAURA E	09/20/1990	DISABLED
D	50		BARKER, SHARON A	01/23/1957	RETIRED
FENTON ST			**01030**		
U	6		REDMOND, JAMIE L	01/21/1968	CUST SERV
U	6		REDMOND, RONALD CLIFTOI	11/16/1965	FINANCE MGR
U	12		PARILLO, LAURA J	04/17/1963	MED.SECRETARY
D	12		PARILLO, MICHAEL	04/18/1945	RETIRED
U	23		CAMPBELL, CAITLYNN MARY	07/29/1997	
U	23		DAUNAIS, JEREMY L	11/18/1975	CDL DRIVER
U	23		LABRANCHE, AUTUMN SKYE	10/07/2000	
FRANKLIN ST			**01030**		
D	24		BOVAT, TERESA MAY	04/08/1962	HOMEMAKER/PCA
	24		CROCKER, BRENT B	03/08/1989	MCS PROGRAM
D	24		LEWIS, MARY Z	11/12/1993	STUDENT
D	26		BADAWY, SAHAR A	08/31/1972	
U	26		MANDOUR, MERNA S	02/25/2002	
U	26		MANDOUR, SAID M	12/01/1958	OWNER UNITY CAB
	28		MCNAMEE, HOLLY M	12/26/1982	WORKER
D	30		CASTONGUAY, TARA L	01/31/1974	
	32		HASANI, RAME	12/12/1980	DISABLED
U	32		HASANI, XHEVAHIRE	01/13/1983	UNEMPLOYED

V	NO.	APT.	NAME	BORN	OCCUPATION
FRANKLIN ST Con't			**01030**		
U	34		EBRAHIM, RAWAN ATEF	11/22/2000	
U	34		KOTB, SAMAR	08/08/1975	
U	36		ST PETER, FRANZUAS L	01/20/1985	MEDICAL ASSISTI
R	51		ISERMAN, ALAN TIMOTHY	07/07/1967	DRIVER
U	51		ISERMAN, HEATHER NICHOL	06/26/2002	ADMIN ASSIST
U	51		ISERMAN, MATTHEW A	02/25/2000	IT TECH
R	51		ISERMAN, ROBYN J	03/22/1974	ADMIN COOR
U	63		DIDONATO, DANIEL JR	12/17/1949	DISABLED
U	63		DIDONATO, JOANNE M	05/19/1957	CASHIER
U	75		ARDIZONI, JOSEPH JAMES	07/24/1957	RETIRED
	88		HEWITT, MEGHAN M	01/20/1986	
U	88		MEVSHYY, MYKOLA	03/15/1985	
U	94		GANO, CHRISTOPHER A	09/21/1993	AUTO TECH
U	94		GANO, JEFFREY T	02/01/1963	DRIVER
U	94		GANO, LINDA L	03/13/1968	
U	108		HAMARI, SIHAM	08/25/1993	
U	108		LADEN SMAILI, BESEL KEMIL	12/16/1997	
D	114		BORGATTI, VIRGINIA MARIE	02/01/1959	CAFETERIA WKR
D	117		BULLOCK, ANTHONY EDWAF	04/13/1994	UNEMPLOYED
U	117		WATSON, BENJAMIN RICHAF	08/13/1982	SSI
U	124		GOKEY, HOLLY C	09/19/1957	ORDER PROCESSOR
D	124		GOKEY, MICHAEL JOSEPH	05/09/1963	FORENSIC TECH
U	125		EGAN, JAMES P	10/07/1964	UNKNOWN
U	132	B	CYR, TYLER DOUGLAS	06/26/1994	UNKNOWN
U	132	A	ROBERTS, MICHELLE LEE	02/12/1983	
U	135		FERRARA, SHEYANNE	01/22/1995	STUDENT
U	135		LEBRETON, ZACHARY W	10/20/1995	STUDENT
U	140		DEVER, JAIME DAILTON	05/14/1990	STUDENT
U	140		DEVER, KATELYN R	03/05/1991	PE/HEALTH TEACH
U	141		LATIMER, DEBRA LYNN	09/21/1962	DIETITIAN
U	141		LATIMER, PETER G	12/09/1964	PHARMACIST
U	142	1	GRANT, PAUL ANDREW	04/02/1994	MACHINIST
U	142	2	MACKINTOSH, JOHN LUKE	06/09/1995	NIGHT MANAGER
U	142	2	WINDUS, MAEGAN ELIZABET	03/22/1999	
D	151		REED, CAROL J	01/15/1944	RETIRED
D	151		REED, RICHARD R	12/17/1948	SEMI RETIRED
D	151		REED, TRAVIS A	06/21/1983	FULL TIME
U	152		HENRY, DANA P	01/01/1958	ASSY TECH
U	152		HENRY, LYNNE MARIE	06/13/1955	DOMESTIC ENG
U	159		FREDERICK, EDNA	09/21/1931	RETIRED
U	160		BRIGGS, DEBORAH J	10/11/1964	RESP THERAP
U	166		RICHARDS, ERIC C	06/13/1980	
D	166		RICHARDS, LEA R	06/07/1955	HOME CARE PROVI
	166		RICHARDS, STEVEN A	10/05/1954	MACHINIST
D	167		TETREAULT, JUDITH IRENE	06/07/1941	RETIRED
	168		KRIVOLENKO, ALEX	08/30/1961	UTILITY OP
U	168		KRIVOLENKO, IRINA	05/19/1967	DISABLED
U	168		KRIVOLENKO, LILIYA	04/16/1990	
	168		KRIVOLENKO, OLGA	09/22/1964	MACHINE OP
R	168		KRIVOLENKO, VICTOR	02/12/1984	CONSTRUCTION
U	168		LYUBEZHANIN, LILIYA	04/16/1990	
	179		CLAYTON, MARISA	09/19/2003	STUDENT
U	179		MEUNIER, MARCI L	04/11/1985	CNA
U	179		MEUNIER, SUSAN P	11/04/1955	SPECIAL ED
U	191		MERRIFIELD, BONNIE K	12/31/1954	CPO1
U	191		MERRIFIELD, JOSHUA	06/09/1978	EMPLOYED
U	191		TROMBLEY, CHARLENE M	07/28/1953	HOMEMARKER
FRUWIRTH AVE			**01030**		
U	11		MAZZA, MYRNA R	07/14/1962	CLERK
	11		MAZZA, PAUL E	12/02/1957	DPW
U	11		MAZZA, PAUL CHRISTOPHER	01/18/1990	WORK
U	19		RYAN, BRYAN M	08/13/1965	SECURITY SCREEN
U	19		RYAN, TIMOTHY J	06/23/1964	TRAINING SPCLST
U	32		BOUDREAU, DAVID ALLEN	04/30/1972	VETS AFFAIRS
D	32		BOUDREAU, ELAINE J	08/26/1952	RETIRED
D	32		HERMANSON, NANCEE L	02/02/1946	DISABLED
	37		FERREIRA, ARMANDO	11/02/1952	NONE
	37		FERREIRA, IRACEMA J	07/17/1957	NONE
R	37		RUBIN, EDINA FERREIRA	06/19/1977	AT HOME
R	37		RUBIN, JASON A	03/22/1982	EMPLOYED
U	38		CLARK, ANTHONY MATTHEW	06/14/1987	CUSTOMER SERVIC
D	43		MANCINI, ANGELA	01/29/1988	CLERK
	51		DOHERTHY-DILWORTH, RUB	08/14/1989	COUNSELOR
R	51		FRUWIRTH, FREDERICK JR	02/09/1988	UNKNOWN
R	51		MURPHY, REBECCA	12/28/1992	UNKNOWN
GARDEN ST			**01030**		
R	23		BUSHEY, STEVEN D	11/17/1957	RETIRED
D	31		ZARR, TESSIE	12/10/1951	RETIRED
U	31		ZARR, WALTER JR	08/02/1951	RETIRED
U	45		ERHART, ROBIN A	03/27/1953	RETIRED
U	55		KEOHANE, MACKENZIE QUIN	08/23/1995	EMPLOYED
U	55		LAROSE, MICHAEL DEAN	02/23/1995	EMPLOYED
U	59		SHEVCHENKO, ALLA	09/24/1979	HOUSE WIFE
U	59		SHEVCHENKO, ANDREY Y	08/17/1977	MAINTENANCE
U	59		SHEVCHENKO, ANGELA	03/07/2000	OFFICE CLERK
R	59		SHEVCHENKO, TIMOTHY	12/22/1998	WELDER
U	85		BLACKWELL, SHANNAN	09/06/1987	
U	91		VALENTE, GABRIELLE F	02/15/1999	UNKNOWN
D	257		MCMAHON, JOAN M	03/01/1940	RETIRED
GIFFIN PL			**01030**		
U	17		BELTRANDI, JOANNE M	11/17/1937	RETIRED

V	NO. APT.	NAME	BORN	OCCUPATION
GIFFIN PL Con't		**01030**		
U	18	CAMMISA, DIANE M	11/11/1944	RETIRED
O	18	CAMMISA, RAYMOND J	05/02/1947	RETIRED
D	18	GUIDETTI, PAUL JOSEPH	03/12/1949	SELF EMPLOYED
D	23	SKOLNICK, JARED M	08/27/1987	LAW CLK/IND FIL
D	23	SKOLNICK, SCOTT EVANS	02/11/1955	LAWYER
D	23	ULLOA-SKOLNICK, MYRIAM Y	06/11/1958	PRINCIPAL
D	24	GHIDONI, CHRISTOPHER PA	01/01/1988	CUST SERV
U	24	GHIDONI, DEBORAH A	10/10/1956	SECRETARY
U	24	GHIDONI, VICTOR P	03/14/1963	JET FUEL TECH
U	29	FELLION, JOHN	02/15/1962	LASER TECH
U	32	BOBECKI, DANIEL B	07/06/1992	WAREHOUSE
D	37	FORNI, DORA M	08/30/1937	RETIRED
R	45	JOHNSON, EMILY B	01/03/1991	TEACHER
U	45	JOHNSON, ROBERT W III	08/11/1991	MAINT CRAFTSMAN
U	46	PHILLIPS, SARAH RENEE	06/19/2000	
R	55	REMINGTON, GUY R	02/20/1957	WEST MASS REND
U	55	REMINGTON, REBECCA ALIC	06/04/1954	RETIRED
U	55	REMINGTON, WYATT	05/31/1991	KUDLIC BROTHERS
D	65	WAGNER, DOLORES ANN	10/29/1937	RETIRED RN
D	65	WAGNER, JOHN R	04/12/1937	RETIRED
GREENACRE LN		**01001**		
U	9	ELLIS, AIMEE S	09/28/1970	MARKETING
U	9	ELLIS, DAVID CLARK	03/01/2000	BANKING
U	9	ELLIS, MICHAEL PATRICK	03/27/2002	STUDENT
U	9	ELLIS, TIMOTHY J	05/20/1966	TEACHER
D	14	DUCHARME, RITA GRASSET	05/11/1938	RETIRED
U	19	FELIX, MAXWELL XAVIER	09/29/2001	STUDENT
U	19	FELIX, SALLY D	06/20/1972	OFFICE MGR
U	19	MAHONEY, TIMOTHY J	12/31/1967	ACCT MGR
D	22	FILLION, ANTHONY P	03/07/1978	INDUST MECHANIC
U	22	FILLION, KAREN E	06/26/1980	TEACHER
	22	SANDS, HEATHER	08/31/1975	RESP. THERAPIST
D	27	DENNIS, ALICE R	02/27/1927	RETIRED
U	30	STODDARD, JULIE B	07/05/1967	SYS ANALYST
R	30	STODDARD, MARK EDWIN	12/01/1967	BACKTENDER
	37	DISANTI, STEFANO	03/18/1966	AUTO TECH
U	38	ABBEY, ANN M	10/14/1963	PRODUCT MGR
D	46	BUSCEMI, JAMES M	06/04/1952	RETIRED
U	46	BUSCEMI, JOHN MICHAEL	04/14/1955	
D	46	BUSCEMI, ORA L	02/02/1924	RETIRED
U	46	MARTIN, TYLER J	11/29/1994	
D	47	WALSH, WILLIAM T JR	08/28/1952	ATTORNEY
	47	WALSH, WILLIAM III	07/10/2003	STUDENT
U	54	PARROTTA, BRUNO F	07/17/1969	MECHANIC
	54	PARROTTA, PETER A	11/05/2002	
U	54	PARROTTA, SHANELLE N	01/31/1975	HOUSEWIFE
U	57	OAKES, EVA KRYSTYNA	12/20/1965	MANUFACTURING
CC	64	BLEWS, JEFFREY	12/18/1977	LABORER
U	64	JARVIS, ELIZABETH ANN	11/19/1953	POSTAL CARRIER
U	67	CASSIDY, ELLEN ERIN	05/28/1959	RADIOGRAPHER
U	75	TONELLI, ELEANOR	06/04/1930	RETIRED
HIGHLAND ST		**01030**		
U	7	AFONOVA, OLENA	05/22/1995	
U	7	GOROVENKO, HELEN	05/22/1995	
U	7	GOROVENKO, OLEKSANDR	05/30/1985	
U	27	KARCHA, DAN	10/23/1995	
R	28	HAYSLETT, GREGORY V	06/19/1953	CORRECTION OFC.
	28	HAYSLETT, JAYME R	12/19/1983	EMPLOYED
R	28	HAYSLETT, MATT R	12/25/1987	PAINTER
R	28	HAYSLETT, SANDRA A	04/02/1958	GUEST SERVICES
U	31	RYHAL, DZMITRY LEONID	08/11/2001	SELF EMPLOYED
U	31	RYHAL, LEONID V	07/18/1967	CARRIER TECH
U	31	RYHAL, SVETLANA	09/09/1970	MEDICAL ASST
U	34	NARDI, MARIE P	10/07/1948	RETIRED
D	34	NARDI, RAYMOND J	12/21/1945	RETIRED
U	38	JUNE, BRADFORD J	12/11/1953	RETIRED
D	39	BONILLA, KIANNA ROSA	07/26/1995	
R	39	BONILLA, LUIS A	11/15/1968	
U	39	BONILLA, LUIS DAMIEN	07/03/1997	
D	39	DOUGLAS, CONNER PREST	02/13/1993	STUDENT
U	39	RIVERA, ROSA IRIS	03/27/1947	
U	43	FITZGERALD, CHRISTOPHER	01/16/1968	AEROSPACE TECH
U	43	FITZGERALD, JILLIAN A	04/29/2002	SCHOOL EMPLOYEE
U	43	FITZGERALD, RYAN TIMOTH	03/26/2005	STUDENT
D	43	FITZGERALD, TRACY A	10/16/1970	ADMIN ASSIST
U	44	BASTEK, JAIME L	02/11/1987	WAITRESS
D	49	DEMICHELE, MARTHA J	05/13/1943	RETIRED
D	49	DEMICHELE, SANTO M	01/18/1943	RETIRED
	52	MORETTI, DARLENE	11/11/1953	DISABLED
	52	MORETTI, RAYMOND	01/09/1954	DISABLED/RETIRE
D	55	DRISDELLE, MICHAEL J	11/27/1964	MAINTENANCE MEC
D	55	KANTIANIS, CONSTANDINA L	04/04/1967	HR DIR
D	60	GACONA, LINDA M	05/01/1949	RETIRED
U	61	VERGNANI, JAMES ARTHUR	08/15/1968	CLERK
U	61	VERGNANI, SOPHIA	05/27/2000	UNKNOWN
D	61	VERGNANI, SUSAN M	09/14/1940	RETIRED
D	66	GARCIA, MOISES NOEL	10/22/1979	UNKNOWN
U	66	GONZALEZ, ETHAN	01/03/2004	
U	66	GUERRA, ROSA MARIA	06/19/1979	UNKNOWN
D	66	TORRES, ARIANA	09/22/1999	
U	67	BAKI, ALI	04/10/1991	
	67	BAKI, JOUDI B	10/14/1995	AT HOME
HIGHLAND ST Con't		**01030**		
U	67	BAKI, NESREEN M	06/07/1992	
U	72	COSTELLA, MICHELLE LOUIS	02/22/1965	SALES REP
U	72	KENNEDY, ELAINE L	02/11/1943	RETIRED
D	75	SWISTAK, KATARZYNA A	11/24/1987	NURSE PRACT.
D	76	RUSSO, GAIL A	04/21/1952	RETIRED
D	83	AMABILE, SUSAN LEE	11/24/1956	SEMI RETIRED
U	83	FONTAINE, PAUL LOUIS	05/15/1956	MANUFACTURING
D	84	LIQUORI, ALBERT JOSEPH	04/25/1965	LABORER
U	84	LIQUORI, JOSEPH THOMAS	01/15/2005	STUDENT
U	84	LIQUORI, LISA ANN	08/17/1966	THERAPIST
D	91	BIANCHI, KAREN C	07/27/1961	REG NURSE
	91	RUFO, MARISSA J	12/11/2004	STUDENT
U	92	BAKER, NANCY ANN	05/19/1952	BILLING CLRK
D	101	PLATANITIS, JAMES JOHN	07/11/1941	RETIRED
D	101	PLATANITIS, JEANETTE L	09/02/1938	RETIRED
U	104	SCARPA, DAVID V	02/28/1963	DISABLED
D	104	SCARPA, MILDRED D	06/18/1929	RETIRED
HOLLAND DR		**01001**		
U	8	WRIGHT, CHARLES VERNON	05/05/1962	SUPERVISOR
D	13	DIAZ, MARIA ISABEL	09/16/1971	RN
	13	DIAZ, NICHOLAS R	02/14/2002	STUDENT
	13	ESPINOSA, JUAN CARLOS	12/27/1967	NETWORK ENG
U	22	BUYNICKI, STEPHEN M	11/01/1950	SOLE PROPRIET
U	22	MANCUSO, VALENTINA D	09/07/1951	MANAGER
R	25	KALAITZIDIS, CHRISTOS	12/31/1956	SELF EMPLOYED
U	25	KALAITZIDIS, DIMITRI CHRIS	01/21/1994	STUDENT
U	25	KALAITZIDIS, KATHLEEN SYN	03/07/1957	FINANCIAL
U	25	KALAITZIDIS, NIKOS ALEXAN	06/25/1991	STUDENT
D	25	TREMBLAY, JEFFREY THOM	06/20/1993	STUDENT
U	37	BOOTH, BRANDON I	05/19/1998	STUDENT
U	37	BOOTH, IAN M	03/31/1960	LETTER CARRIER
D	37	BOOTH, LISA A	04/20/1961	RECEPTIONIST
U	45	BOUDRY, JEANNETTE	11/12/1936	RETIRED
HOMESTEAD AVE		**01001**		
U	10	GARVIN, THOMAS PAUL	04/19/1953	ENGINEER
R	10	RIVEST, ANTHONY THOMAS	10/05/1985	UNKNOWN
HOMESTEAD ST		**01001**		
D	19	GUIDETTI, ROBERT M	10/04/1946	RETIRED
	28	RONDINELLI, AIDA	03/10/1939	HOUSEWIFE
JAMIE LN		**01030**		
U	14	PORFILIO, NADINE A	04/19/1967	ADMIN ASST
U	14	PORFILIO, RICHARD J	05/11/1964	VP/OWNER
U	24	LOOMIS, KAYLA A	08/30/1993	WAITRESS
U	24	OTT, GREGORY M	01/08/1958	ENGINEER
D	24	OTT, THERESA M	07/11/1961	RN
U	27	CHIARELLA, LUIGI	02/21/1949	AUTO BODY
U	48	BARLOW, KEITH M	05/20/1972	LABORER
R	48	BONAVITA, JENNIFER E	11/01/1971	ART TEACHER
JASMINE LN		**01001**		
R	7	CARDAROPOLI, JOSEPH	04/29/1962	REST WKR
A	12	KARPOLYUK, ALEKSANDR	03/17/1994	SELF EMPLOYED
U	12	KOT, JOSEPH V	08/05/1959	TRUCK DRVR
U	12	KOT, VALENTINA S	02/23/1960	SEAMSTRESS
U	17	HOOTEN, SETH JOHN	05/21/1982	SALES
U	17	VIAMARI, LAURA ANN	07/08/1984	ADMIN ASST
U	25	KONSULIAN, JULIANNA	08/30/1995	CUSTOMER REP
R	25	KONSULIAN, OKSANA	01/31/1972	QUALITY INSPECT
U	25	SAFITOV, RINAT R	03/24/1969	TRUCK DRIVER
U	26	FEARN, BETTY J	03/08/1938	RETIRED
R	26	THOMAS, DIANE M	03/24/1962	ACCOUNTING
R	34	KOT, PAVEL IOSIFOVICH	12/02/1986	TRUCK DRIVER
U	34	KOT, TATYANA V	02/17/1989	BILLING CLERK
KAREN DR		**01001**		
U	6	BOGLISCH, PHILLIP THOMAS	01/06/1990	PHARMACIST
U	18	BEDARD, MELISSA R	05/02/1984	FINAN AID OFFIC
U	18	BIATHROW, JENNA ALLYSON	08/12/2000	STUDENT
R	18	TURGEON, JEAN C	02/05/1973	DRYWALLER
D	18	TURGEON, KIMBERLY A	03/01/1975	CHILD CARE
U	26	BAGLEY, BARBARA L	07/06/1975	UNKNOWN
U	26	BAGLEY, JAMES P	05/14/1977	UNKNOWN
	35	POLAK, DEANA M	08/14/1969	TECHNICIAN
U	35	POLAK, EDWARD	07/18/1939	RETIRED
R	36	KORNIYENKO, ALEKSANDR	12/18/1971	ENGINEER
U	36	KORNIYENKO, ALEXANDER A	03/10/2002	STUDENT
U	36	KORNIYENKO, ELENA	02/11/1969	PCA, HHA
	36	KORNIYENKO, YANA	11/17/2005	STUDENT
D	44	CREAN, KAYLA A	04/17/1998	STUDENT
U	44	CREAN, KIMBERLY A	07/19/1965	OFFICE CLERK
U	44	CREAN, STEPHEN R	08/31/1958	MECHANIC
D	45	ZAJDEL, JANICE A	11/21/1951	RETIRED
D	45	ZAJDEL, THOMAS JOSEPH	08/23/1950	OWNER/PRES
D	52	SKALA, MARIA G	09/07/1955	HM HTH AID/PARA
D	52	SKALA, STEPHEN L	11/26/1955	DISABLED
U	59	DREW, SANDRA L	03/24/1948	RETIRED
U	59	DREW, WILLIAM J III	02/26/1949	RETIRED
KEATING LN		**01001**		
R	15	PALLOTTA, VIRGINIA	01/13/1944	CLERK
R	21	PAWLIN, DONNA MARIE	12/05/1965	HOMEMAKER
R	21	PAWLIN, WILLIAM MICHAEL	02/15/1954	TRUCK DRIVER

V	NO. APT.	NAME	BORN	OCCUPATION
KENSINGTON ST		**01030**		
U	22	GORDON, DANIEL C	10/27/1971	
U	22	MARTEL, JESSICA LYN	06/21/1983	NURSE
U	22	MUSA, GARRETT JOSPEH	07/04/2002	
U	29	GENTILE, ANTHONY M	06/17/1980	UNKNOWN
R	32	BARRETT, KENNETH MICHAE	10/22/1955	RETIRED
U	32	BORGATTI, FAY ALICE	08/15/1954	PARA PROFESSION
D	37	GARVIN, GREGORY J	08/09/1986	SYSTEM ANALYST
U	41	MASCIOTRA, GARY MICHAEL	06/22/1955	RETIRED
	45	BERNIER, KARL J	07/24/1953	RETIRED
U	45	BERNIER, PAULA A	01/10/1951	RETIRED
U	45	ROMANO, TRISTIN D	09/26/1998	US ARMY
U	46	BOUDREAU, CYNTHIA L	10/07/1961	BURRHAND
U	46	BOUDREAU, RONALD	01/14/1955	RETIRED
R	46	DUFRESNE, JAMES LEON	09/12/1985	LABORER
U	47	SUPINSKI, DENISE E	09/04/1958	PAYROLL
	47	SUPINSKI, THOMAS R	07/23/1967	EXTERMINATOR
U	53	CONNOR, ALICE S	02/01/1942	RETIRED
U	54	KILIC, CENNET	02/17/1994	UNKNOWN
U	54	OSMAN, TYLER J	11/24/1995	UNKNOWN
R	57	STARK, HAROLD EDWARD	01/12/1951	CUSTOMER ENG
U	58	WEBER, JENNY LYNN	04/05/1980	RECEPTIONIST
U	61	COOK, CHRISTINA	06/27/1953	RETIRED
R	62	GIORDANO, STEPHEN PATRI	07/12/1962	SYSTEMS ANAL
U	65	OLSON, BRYAN SCOTT	07/29/1974	TEACHER
D	65	SMITH, SUZANNE M	02/24/1976	TEACHER
U	69	LAGASSE, JEFFREY	10/23/1987	UNKNOWN
D	70	FOUNTAINE, SANDRA L	10/01/1948	RETIRED
D	70	LABERGE, JOHN ANDREW	11/27/1950	TRUCK DRIVER
	73	WOODIN, DONALD	07/12/1963	HEAVY EQUIP
U	73	WOODIN, TINA	01/30/1966	HOUSEWIFE
U	74	KOTJAHASAN, YUDELKA	04/20/1962	PSYCHOLOGIST
U	78	GAMELLI, LISA MARIE	03/08/1965	RADIOLOGIC TECH
U	82	BOULIA, JOSEPH TIMOTHY	05/26/1992	STUDENT
D	82	BOULIA, TALIA NICOLE	07/23/1989	PROFESSOR
D	83	CASSIDY, BETTY T	06/11/1963	CLINICAL TRNR
U	83	CASSIDY, DANIEL JOSEPH	01/28/1966	PIPE WELDER
T	83	CASSIDY, DILLON WALKER	12/05/1999	
U	83	CASSIDY, SHANNON E	10/20/2001	STUDENT
A	89	NEWSOME, JAMES DEION	04/12/1995	
U	94	KRATOVIL, SUSAN M	06/18/1952	RETIRED
	94	WATT, ETHYN RC	07/28/2005	STUDENT
U	94	WATT, JENNIFER L	07/02/1976	HOMEMAKER
U	94	WATT, MARK C	10/24/1974	PLANT MANAGER
	97	BROW, BARBARA A	09/13/1945	RETIRED
U	100	ARBELAEZ, LAURA	12/14/1998	SOCIAL WORKER
U	100	ARBELAEZ, SARAH LUCIA	05/10/1997	INFO TECH
U	100	COLON, CLAUDIA CECILIA	01/22/1966	FOSTER MOTHER
U	100	COLON MARRERO, EDGARD	06/21/1965	CNC OPERTR
R	105	PISANO, DANIEL J	05/10/1965	MAIL HANDLER
U	108	BEAUDRY, ROBERT L	06/02/1950	RETIRED
U	108	BEAUDRY, THERESA E	10/03/1957	
D	111	BURRITT, NICOLE TALA	09/29/2000	STUDENT
CC	111	REMPP, DARREN M	01/22/1973	
	111	REMPP, NICHOLAS A	10/24/1999	COLLEGE
R	111	REMPP, SHANNON L	04/06/1975	ADMIN MA
	111	SECORICH, COLLEEN A	07/23/1968	SELF-EMPLOY
	111	SECORICH, JAMESON W	03/25/1974	STATE
	111	SECORICH, RYLAN M	08/15/2004	STUDENT
U	116	GEIGER, LINDA C	12/06/1955	RETIRED
U	119	LIPTAK, GEORGE S JR	09/13/1947	AUTO SERV MGR
D	119	LIPTAK, ROSEMARY	12/15/1954	AT HOME
LANCASTER DR		**01001**		
U	16	WONG, HELENA KWAICHUN	04/15/1955	
R	19	KOZEL, DAVID E	03/24/1973	
U	19	KOZEL, KRISTEN A	07/20/1973	CLERK
U	19	KOZEL, TAYLOR LYNN	01/03/1998	STUDENT
D	28	CARRA, KATHLEEN M	08/13/1976	
U	28	CARRA, RICHARD E	05/17/1974	COMPUTER
U	37	VECCHIARELLI, HEIDI R	08/14/1966	BUSINESS CONS
U	50	LANDRY, DAVID	12/18/1970	TECHNICIAN
U	50	LANDRY, EMILY MICHELLE	11/01/2002	STUDENT
R	50	LANDRY, JENNIFER A	09/04/1971	BUSINESS
U	50	LANDRY, SAMANTHA MARIE	11/09/2000	STUDENT
R	88	ALOISI, GINO A	04/03/2000	
U	88	ALOISI, GLEN A	09/18/1959	PRESIDENT
H	88	ALOISI, LINDA JOAN	12/06/1964	MATERIAL MGR
U	102	OCHOLA, CHRISTINE REBEC	06/14/2000	STUDENT
U	102	OCHOLA, DAVID O	04/06/1966	DENTIST
U	102	OCHOLA, JULIETTE D	11/01/1968	DENTIST
U	102	OCHOLA, TIMOTHY JASON	12/26/2002	STUDENT
U	114	DEMATTEO, AMANDA ELIZAE	02/14/2000	
U	114	MOORE, DAVID JOHN	12/12/1956	CLERGY
U	114	MOORE, NORMA ANN	09/10/1960	CLERGY
R	115	BHARVIRKAR, AVINASH S	07/25/1971	SALES
R	115	BHARVIRKAR, JENNIFER LYN	10/31/1975	RN
R	123	REID, ANA PAULA	02/18/1971	MANAGER
R	123	REID, MARIANA S	03/30/2001	STUDENT
R	123	REID, THOMAS R	05/29/1969	MANAGER
U	126	FIORE, JASON R	06/22/1980	SALES
	135	VONHOLLANDER, FRITZ W	08/21/1961	DPW
	135	VONHOLLANDER, MARIA A	11/26/1959	REALTOR
	138	LE, HUYNH DAI	06/24/1981	OPERATOR
U	138	PHAM, HOA THI	01/02/1948	RETIRED

V	NO. APT.	NAME	BORN	OCCUPATION
LANCASTER DR Con't		**01001**		
L	147	JOHNSON, ELIZABETH M	05/11/1955	RETIRED
	147	JOHNSON, LEONARD A	08/02/1963	FOLDER OP
	154	MILLER, JUSTIN	10/06/1991	STUDENT
D	154	PATEL, EMI	08/31/1999	UNKNOWN
D	154	PATEL, MANSI VRIJESHKUM	02/27/2002	
D	157	BRADY, THOMAS J	04/30/1943	RETIRED
D	157	HULL, JENNIFER L	07/20/1965	
U	167	ATKIN, KEVIN THOMAS	05/03/1983	SALES
U	168	MAILLOUX, MAURICE R	10/29/1946	RETIRED
U	168	MAILLOUX, NANCY JEAN	08/19/1949	RETIRED
U	177	KIDA, ALAN FREDERICK	08/16/1958	RETIRED
U	177	KIDA, LAURA ANNE	09/24/1960	MED RCDS DIR
	178	CRESSOTTI, KALYNN E	12/12/2005	STUDENT
R	178	PHILP, CARLA MARIE	07/19/1947	SECRETARY
R	178	PHILP, ROBERT IV	05/21/1968	AUTO MECHANIC
U	187	KENNEY, BAMBI LYNN	07/10/1964	INS. CONTRACTS
U	187	KENNEY, SCOTT M	07/26/1970	RET
U	188	OYLER, APRIL C	10/06/1980	MANAGER
U	188	OYLER, RICHARD M	04/12/1978	HVAC TECH
R	201	FITZGERALD, BRENDAN J	01/29/1973	COMPL BANK EXAM
U	201	FITZGERALD, ERIN L	11/05/1973	PHYSCL THER
	201	FITZGERALD, KEIRA A	11/26/2005	CHILD
U	204	BIENIA, CATHERINE A	01/29/1958	RETIRED
U	204	TORRES, ALLISON MARIE	11/17/1986	INSURANCE
U	204	TORRES, DANIEL R	08/20/1985	PRODUCT MGR
U	211	RUSSO, ANNA MATTEA	10/19/2001	STUDENT
U	211	RUSSO, ANTONIO GIOVANNI	10/19/2001	STUDENT
U	211	RUSSO, BRUNO	01/12/1977	SELF EMPLOYED
U	211	RUSSO, FORTUNATA N	04/22/1977	SOCIAL WORKER
U	226	DONAH, DIANE L	04/26/1957	RETIRED
U	226	DONAH, PETER N	07/11/1949	RETIRED
U	231	BRADY, BRIAN SCOTT	04/13/1981	PARAMEDIC
U	231	BRADY, CHRISTINA M	03/02/1980	TEACHER
U	236	LUO, FENG QU	08/15/1935	AT HOME
U	236	TANG, KAMERON KAY	06/16/1996	STUDENT
U	236	TANG, XUELING LUO	07/19/1966	PCA
R	241	DUNN, JACK JAMES	06/08/2002	STUDENT
U	241	DUNN, MICHELE M	04/23/1965	ASST CLERK
R	241	DUNN, SCOTT BAREHAM	05/15/1962	GENERAL MNGR
LANGO LN		**01001**		
U	6	INACIO, CIDALIA A	01/30/1956	BANKING EXEC
U	6	NIEVES, ROBERTO	10/01/1962	BANKER
U	7	HARBEY, JEFFREY E	03/06/1961	FINANCE
D	7	HARBEY, KATHY MARY	11/05/1961	
D	7	HARBEY, LEXI	12/25/1994	STUDENT
U	7	MESSIER, MELISSA BROWN	02/19/1956	RETIRED
U	7	MESSIER, MICHAEL BRIAN	06/29/1956	RETIRED
U	17	CAULEY, JAMES V III	02/01/1980	HEAVY EQUIP MEC
R	17	CAULEY, JENNIFER A	03/25/1976	OCC THERA ASST
U	20	KEVANE, DIANE M	08/13/1955	RETIRED
U	20	KEVANE, PATRICK B	06/08/1954	RETIRED
U	27	PASKAL, CHRISTINA	04/24/1995	
U	27	PASKAL, IOSIF	04/23/1964	
U	27	PASKAL, PAVEL	09/11/1988	CDL DRIVER
U	27	PASKAL, VERA	10/04/1966	SOCIAL WORKER
R	27	ZABORSKI, VALERIY	07/10/1959	DRIVER
D	30	DUQUE, JENNIFFER	07/26/1982	HR MANAGER
D	30	DUQUE, STEPHANIE	12/22/1999	STUDENT
R	40	BRADWAY, ETHAN JOSEPH	02/25/2001	AT SCHOOL
	40	BRADWAY, JACK	11/18/2003	STUDENT
R	40	BRADWAY, KIMBERLY	10/19/1970	OFFICE MGR
R	40	BRADWAY, STEVEN F	12/29/1969	FIN PLANNER
R	45	GRECHKA, EVA	02/03/1984	
U	45	GRECHKA, EVALINA MARIE	09/05/2004	
LENOX ST		**01030**		
U	4	LEWIS, JAMES MICHAEL	05/17/1993	TECHNICIAN
	4	LEWIS, SARAH CAROL	02/14/1993	CSR
R	12	LEWIS, JAMES MATHEW	09/11/1958	CARPENTER
U	12	LEWIS, LISA MARIE	04/02/1959	PLANT MANAGER
LINCOLN ST		**01030**		
U	15	NEWTON, MARK ALLEN	10/14/1970	TRUCK DRIVER
U	15	NEWTON, TAMMY L	01/09/1971	FCC PROVIDER
D	18	CASS, BEVERLY A	01/26/1971	
U	18	CASS, CHARLES	11/05/2002	
U	18	MC CARTHY, KRISTEN EVEL	04/08/2001	STUDENT
R	18	RONCA, JOSEPH JOHN	01/18/1962	SALES REP
U	18	RONCA, PAMELA	11/24/1968	SALES ASSOC
U	18	RONCA, ROSA ANNA	09/11/1962	HOUSEWIFE
R	20	KIBBE, NATHAN LEONARD	03/09/1977	DELIVERY DRIVER
U	29	DZIENISZ, ELLEN M	06/27/1935	RETIRED
U	30	ANTON, ANTHONY M	12/03/1995	STUDENT
U	30	ANTON, ELIZABETH H	07/15/1961	DISABLED
U	30	ANTON, JOSEPH S	08/17/1992	RETAIL MGMNT
D	35	ANDERSON, MICHELE R	01/05/1948	RETIRED
D	35	WARGA, ELLEN A	08/18/1949	RETIRED
U	49	GOODELL, CHRISTINA A	08/20/1980	
R	49	GOODELL, TYLOR	11/22/1999	
R	49	KOPASKY, KENNETH JONATI	02/10/1971	DIVER
	57	HASTINGS, ANDREW S	04/19/1959	DISC JOCKEY
U	57	HASTINGS, DINA C	09/14/1961	PERSONAL SHOPPE
	65	GARELLI, JOANN	03/12/1968	TRUCK DRIVER

V	NO. APT.	NAME	BORN	OCCUPATION
	LINCOLN ST Con't	**01030**		
U	65	LITTLEFIELD, STEFANIE LYN	04/17/1992	
U	70	FARLEY, SHANNON M	01/12/1973	EXPORT COMPLIAN
D	79	ROVELLI, BARBARA V	05/21/1936	RETIRED
D	79	ROVELLI, SMITH T	09/02/1934	RETIRED
L	89	CHMIEL, ELZBIETA	07/05/1953	AESTHETICIAN
U	92	DUDLEY, DONNA M	02/15/1964	BUS DRIVER
	LINE ST	**01030**		
U	11	FEDIER, MICHAEL	01/04/1998	
U	11	ROBINSON, LARAE	04/07/1997	
U	13	BROWN, MARCUS W	01/26/1984	
D	13	SUMMERS, CAITLIN LAUREL	09/14/1990	
	29	AVDYLI, JEHONA	03/18/1989	HOUSEWIFE
	29	AVDYLI, LEUTRIM	01/01/1900	CHILD
	29	AVDYLI, NEVRIJE	08/18/1965	UNEMPLOYED
	29	AVDYLI, QENDRIM	05/20/1990	STUDENT
U	29	RODRIGUEZ, JAELIZ	11/02/1997	
U	29	RODRIGUEZ MORALES, CHR	01/31/2000	
U	29	RODRIGUEZ MORALES, JAEL	11/02/1997	
D	43	MERCADANTE, ALPHONSE A	09/22/1946	RETIRED
D	43	MERCADANTE, MARGARET	07/16/1949	RETIRED
D	44	AVERSA, ANASTASIA T	05/06/1988	ENGINEER
U	48	PELLETIER, DIANA	12/20/1961	ORDER PROCESSOR
U	48	PELLETIER, ROBERT	09/30/1963	MATERIAL HANDLE
	49	ROMEO, ANTONIO	02/27/2003	STUDENT
U	49	ROMEO, CLAUDIA MARIE	01/10/2001	STUDENT
U	49	ROMEO, JUDITH A	09/01/1966	CARDIOLOGY TECH
U	55	DUVAL, ROBERT E	03/02/1954	RETIRED
U	64	PERRY, KYLE A	01/16/1987	SALES
U	69	KUZMENKO, ANGELA	12/29/2004	
R	69	KUZMENKO, NATALIE	05/18/1987	
R	69	KUZMENKO, PAVEL	04/22/1981	CARPENTER
U	74	SEAVER, JANE M	07/16/1957	HOUSEWIFE
U	74	SEAVER, JOHN EDWARD	07/10/1951	USPS PROD MGR
U	74	SEAVER, RACHEL ROSE WA	07/23/1998	STUDENT
U	79	JEZ, SAMANTHA ERIN	01/12/1989	
R	79	RODIER, JONPAUL J	10/22/1973	SELF EMPLOYED
U	84	HOGAN, ANDREA LYNNE	06/30/1971	TEACHER
D	113	CLAPP, CAREY J	06/29/1965	LABORATORY CLK
D	113	CLAPP, CHRISTOPHER R	05/15/1962	WHSE WKR
	113	CLAPP, MASON	12/22/2000	UNEMPLOYED
U	113	CLAPP, OWEN THOMAS	07/09/2003	MACHINIST
U	123	NUNZIATO, JOAN A	01/31/1955	REG. NURSE
D	123	QVISTGAARD, CAROLYN	07/10/1955	
D	123	QVISTGAARD, GUY	04/19/1952	
R	130	DEMAIO, FILOMENA	08/29/1935	RETIRED
R	130	DEMAIO, FRANCESCO	04/02/1935	RETIRED
U	130	GARREFFI, MARISA	07/25/1986	EMPLOYED
D	133	FLYNN, CODY RICHARD	05/30/2000	WAREHOUSE
D	133	RILEY, RUSSELL JAMES	05/15/1953	RETIRED
D	133	RILEY, SHARON M	09/03/1955	RETIRED
D	133	RILEY, TIMOTHY W	09/22/1990	SALES
D	138	JONIEC, NORMA R	03/07/1946	RETIRED
U	144	LOLOS, GEORGE H	08/24/1944	DISABLE
D	147	SHANLER, CLAY ROBERT	09/12/1958	FACILITIES MGR
U	147	SHANLER, MARGARET M	11/20/1963	RECEPTION
U	152	DENARDO, GIOVANNA	03/22/1951	MACH OPR
A	152	DENARDO, SALVATORE	11/02/1986	
R	155	TOMAS, ISABEL	01/30/2000	
	161	GILROY, EMMA D	11/01/2005	STUDENT
U	161	GILROY, MCKENNA DEAN	11/29/2002	STUDENT
D	161	GILROY, RILEY T	09/08/1972	PROGR DIR
U	164	MOROIANU, DUMITRU	03/08/1989	
U	172	SZCZYGIEL, CHRISTOPHER A	04/24/1955	MECHANIC
D	177	LOSITO, PATRICK C	08/17/1935	RETIRED
	180	MAJ, PAWEL	08/05/1975	
	180	NAKUSZEWSJA, MAGDALEN	01/24/1980	
R	188	BOADRY, PETER A	09/01/1954	MOVIE REVIEWER
U	203	GAMACHE, PHILIPPE G	12/12/1946	RETIRED
U	203	GAMACHE, SUSAN MARIE	02/04/1947	RETIRED
U	204	COURTOIS, ANNA	10/30/1991	BEHAVIOR ANALYS
	212	BARTON, FRANCIS G	09/12/1938	RETIRED
R	212	STASIOWSKI, JASON A	12/13/1989	AUTO TECH
U	240	COTE, CHRIS B	01/13/1978	
D	252	ELGENDY, HAZEM MOUSTAF	06/20/1976	ENGINEER
D	252	ELSAYED, EMAN F	01/12/1984	PHARMACIST
	MANSION WOODS DR	**01001**		
R	1H	BAZINET, NATHAN D	02/02/1985	DEVELOPMENT
U	1E	BEAUCHESNE, ROBERT R	02/12/1948	RETIRED
D	1B	CHRZANOWSKI, DORIS S	01/01/1958	CASE WORKER
D	1B	CHRZANOWSKI, THOMAS FR	07/29/1954	RETIRED
D	1C	DELANEY, MICHAEL M	05/02/1947	SELF EMPLOYED
U	1C	DELANEY, PAULINE ANN	01/02/1953	OFFICE MGR
L	1E	FOLEY, JACOB J	04/26/1988	PARALEGAL/ATTY
U	1E	FOLEY-BEAUCHESNE, LAUR	02/16/1949	RETIRED
D	1	HEALEY, ROSEMARY	02/01/1958	
D	1F	KATZ, LOUIS C	04/16/1992	
U	1A	PORTILLO-COLON, SIXTO F	01/02/1989	MENTAL HLTH CLI
U	2E	BRATNICHENKO, KONSTANT	09/15/1979	QUALITY ASSUR
D	2F	BRINKMANN, HOLLY A	08/07/1958	COLL PROF
D	2F	BRINKMANN, NANCK R	05/03/1956	SALES MGR
U	2H	JAWITZ, NANCY J	09/21/1952	RETIRED
	2C	KALOGERAKOS, DEMETPIOS	06/04/1955	EMPLOYED

V	NO. APT.	NAME	BORN	OCCUPATION
	MANSION WOODS DR Con't	**01001**		
D	2A	KITTRELL, EDWARD VERNEL	02/11/1950	QUAL CONT INS
D	2A	KITTRELL, KELLIE B	01/02/1962	CUST SERV REP
D	2B	PICKLES, JANE	02/13/1955	LIBRARIAN
U	2G	TOMAINO, ANDREW ROBERT	01/12/1995	MANAGEMENT
D	2C	VARYPATAKIS, APHRODITE	10/11/1961	EMPLOYED
U	3F	COVIELLO, ANTHONY S	11/16/1937	BARBER
D	3D	JOSEPH, MARGARET L	10/30/1949	TEACHER
U	3H	MANNA, MIRELLA	06/07/1960	BILLING REP
	3G	OSOWSKI, ASHLEY	08/31/1987	SECRETARY
U	3F	PASTERIS, MARY LORRAINE	01/26/1951	NURSE
U	3C	PRATTE, MAUREEN F	01/31/1940	RETIRED
U	3G	SCAFURI, CHRISTOPHER P	10/12/1981	TRUCK DRIVER
D	3A	TARDY, DOLORES M	02/01/1940	RETIRED
	4D	ABID, HADER	04/18/1991	MOTHER
U	4C	DOYLE, JAMES T	04/16/1942	RETIRED
U	4B	EFREMOV, ANDREY	07/21/1992	UNKNOWN
U	4E	ISAACSON, BECKY R	08/31/1948	MUSIC DIR
U	4A	POPOVICH, CAROL A	03/21/1964	TEACHER
U	4C	RINI, CHRISTINA A	03/26/1950	RETIRED
U	4F	SULLIVAN, DENISE ANN	07/21/1961	SURGICAL TECH
U	4F	SULLIVAN, RYAN M	08/28/1990	SIGN WORKER
U	5A	DESFORGES, KATHLEEN G	07/02/1941	RETIRED
U	5B	KIM, AEKYONG	07/23/1956	HOUSEWIFE
U	5B	KIM, ISAAC CHONG	02/27/1985	SELF EMPLOYED
U	5B	KIM, KINAM PETER	11/10/1958	MANAGING DIR
U	5E	LYNCH, KEVIN JOSEPH	03/30/1957	RETIRED
D	5F	OMALLEY, MICHAEL B	01/18/1985	COUNSELOR
D	5F	OMALLEY, THERESA J	03/22/1946	RETIRED
U	5D	PERKINS, KATHERINE H	06/08/1942	YOUTH SPECIALIS
U	6D	AHMAD, ISHTIAQ	05/01/1946	
U	6D	BARI, SAHAR	01/17/1986	UNKNOWN
R	6D	COLLIER, MATTHEW JOHN	03/26/1999	AIR NAT'L GUARD
U	6F	FADLALLA, FATHI O	03/02/1962	
U	6F	HAKIM, HOWIDA M	07/06/1967	
U	6F	HASSAN, MOHAMED H	08/15/1989	
U	6D	ISHTIAQ, MUBEEN	04/03/1980	
U	6D	ISHTIAQ, SURRIYA	09/14/1986	
U	6B	MONTEFUSCO, LINDA J	03/17/1961	HOUSE KEEPING
U	6B	MONTEFUSCO, VINCENZO	04/05/1962	CHEF
D	6E	SETTLES, TYRONE	01/12/1960	POSTAL CLK
U	7D	BERNECHE, LANCE N	07/18/1962	FIELD SUPVSR
R	7E	FURLANI, ANTHONY J	05/12/1974	IT
U	7E	FURLANI, CATHERINE A	06/11/1964	ADMINISTRATIVE
D	7G	MADDALONI, GENEROSO	08/06/1930	RETIRED
U	7	MONFETTE, DAVID LOUIS	01/13/1991	POLICE DISPATCH
CC	7A	NEGRUCCI, DAWN MARIE	04/10/1963	DENTAL HYGIENIS
U	7	NEILSEN, KAITLIN	05/23/1990	COL STUDENT
	7H	PATSERA, DMITRIY	01/01/1900	TRANSPORT
U	7H	PATSERA, ELENA E	04/28/1981	
	7C	PRUITTE, CHRISTINE M	04/10/1950	RETIRED
R	7C	PRUITTE, JACK ALLEN	11/08/1946	RETIRED
D	7E	SMITH, SHELBY C	08/25/1992	SERVICE REP
R	7D	VERVILLE, CAMERON C	08/06/1998	STUDENT
D	8G	ALBANO, DARLENE A	07/10/1966	MEDICAL BILLER
U	8B	BROWN, MARION ELLA	02/09/1945	LIBRARY CLERK
R	8D	CASINGHINO, PATRICIA A	10/29/1959	RETIRED
D	8G	GADREAULT, GRIFFIN	06/11/1997	STUDENT
	8C	GAUTHIER, DAVID A	09/04/1958	WAREHOUSE
U	8A	LOONEY, BARBARA JUNE	09/29/1956	RETIRED
U	8A	LOONEY, BRIAN J	05/19/1952	RETIRED
U	8F	SAMPSON, KELLY J	08/22/1967	EXEC ASST
U	8F	SAMPSON, NICHOLAS P	12/03/1997	TRUCK DRIVER
U	8F	SAMPSON, WILLIAM J	02/28/1964	ELECTRICIAN APP
U	8E	SANTANIELLO, JEAN MARIE	11/24/1960	TEACHER
U	8E	SANTANIELLO, RALPH A JR	03/11/1959	SECURITY OFFICE
U	8E	SANTANIELLO, RALPH ANTH	11/04/1986	POSTAL WORKER
D	8H	SHUMAN, CAROL A	09/30/1944	RETIRED
D	8C	ZUCCO, JOANNE	09/04/1959	PREMIUM ADMIN.
U	9A	BOSWORTH, DAVID A	07/11/1957	DATA BASE ADMN
U	9D	CAMIRE, KATHERINE E	11/16/1986	
U	9D	CRAIG, JESSICA JADE	05/18/1985	NURSE
U	9D	CRAIG, MICHAEL JOSEPH	02/28/1953	MD
U	9G	FRASCO, JOANNE L	06/16/1961	CLIENT SERVICES
U	9E	LAPALME, MICHELE MARIE A	06/13/1945	RETIRED
U	9H	MONETTE, BRIAN ANTHONY	07/04/1943	RETIRED
	9H	MONETTE, IRENE	09/24/1947	SALES
D	9F	PARKIN, RICHARD C	09/10/1946	RETIRED
R	10B	AMMIRATO, GEORGE RICHA	10/05/1966	UNKNOWN
R	10F	BROWN, JEANNE B	01/26/1950	RETIRED
R	10E	CARIGNAN, JOSEPH EDWAR	12/16/1959	UNEMPLOYED
R	10E	CHAMPAGNE, KAT R	12/12/1959	SELF-EMPLOYED
R	10H	CONTRINO, ROSA F	05/13/1994	MATH TEACHER
U	10G	GEZOTIS, CHRISTIAN THOM	01/13/1993	NURSE
D	10G	GHIDONI, HEATHER LYNN	12/28/1991	RN
U	10D	JOSEPH, VICTOR MICHAEL	12/31/1930	RETIRED
U	10F	SHAW, DAVID C	03/08/1947	RETIRED
D	11B	BANG, KYUNGSOOK	02/01/1969	
R	11A	BASILE, MARIA A	03/25/1961	TEACHER
U	11A	GREEN, RICHARD MICHAEL	04/30/1963	
L	11G	HOUT, TRACY A	03/14/1973	
D	11C	KEYES, MARJORIE MAE	09/09/1946	RETIRED
D	11F	LOMBARDI, LISA MARIE	09/06/1971	TEACHER
U	11D	MULVEY, SUSAN A	07/12/1952	RETIRED

V	NO. APT.	NAME	BORN	OCCUPATION
		MANSION WOODS DR Con't 01001		
U	11B	SHIN, DANIEL	03/10/1999	
O	11E	WITHEE, LINDA JEAN	01/09/1959	SALES ASSOC
D	12B	BENOIT, DANIELLE	03/08/1994	PA
U	12F	CARRINGTON, LISA M	12/13/1965	
U	12C	GAZILLO, MARYANN	07/26/1944	RETIRED
U	12F	GUERETTE, ALYSSA MARIE	06/22/1997	
U	12E	JENNISON, CHRISTOPHER T	02/17/1965	ARTIST/WRITER
U	12G	MYCO, LINDA A	07/14/1964	MANAGEMENT
D	12H	OLIPHANT, HEATHER	03/24/1983	UNKNOWN
U	12	RICCO, DANIELA ANNE	05/20/1996	TEACHER
U	12A	WATSON, SUSAN L	08/03/1965	MANAGER
U	13D	ASSELIN, CARSON WAYNE	11/26/2004	STUDENT
U	13D	ASSELIN, LYNN ANN	03/13/1966	PROGRAM SUPER
	13C	BORTOLUSSI, LOUIS R	06/04/1929	RETIRED
U	13H	DESCOTEAUX, CARLTON	04/26/1992	WORKER
R	13G	KAYROUZ, JAMES SAAD	09/01/1968	
D	13B	KIM, HYUN KYUNG	09/10/1943	RETIRED
D	13B	KIM, YOUNG K	10/12/1940	RETIRED
D	13F	ZABOROWSKI, DANIEL M	04/15/1982	CHEF
U	13F	ZABOROWSKI, MEGHAN E	07/01/1985	TEACHER
U	14D	ALBRO, KATHLEEN A	02/21/1951	RETIRED
U	14F	BEGILMAN, ADA	12/30/1985	PHYSCL THRPY
J	14B	BEGILMAN, ILYA B	03/04/1956	RETIRED
U	14C	CAMPBELL, JONATHAN W	02/15/1989	SALES
D	14C	CAMPBELL, LISA M	10/02/1965	SECRETARY
D	14C	CAMPBELL, WILLIAM PATRIC	02/16/1963	AUTOMVE SALES
U	14E	DAUBITZ, BARBARA J	10/25/1943	RETIRED
D	14H	GOODROW, ELLEN L	06/11/1939	RETIRED
D	14A	HOOD, BARBARA L	06/18/1942	RETIRED
U	14G	LEVESQUE, IRENE YVETTE	02/19/1936	UNEMPLOYED
U	14F	MASCARENHAS, LEONARDO	03/21/1979	ENGINEER
	15G	BROUILLARD, LYNN A	03/28/1963	INSURANCE
U	15E	CAMERON, SANDRA D	06/16/1964	PHYSICIAN
U	15H	DOBROWOLSKI, DANIEL T	06/11/2001	STUDENT
U	15H	DOBROWOLSKI, DEBORAH	01/04/1966	PHLEBOTOMIST
U	15H	DOBROWOLSKI, NICOLE KEL	12/17/1999	STUDENT
U	15A	FLAHERTY, MARY S	09/22/1951	RETIRED
U	15A	FLAHERTY, THOMAS F	08/19/1945	RETIRED
D	15B	GAMACHE, JOANNE M	03/06/1949	ADMIN
	15G	GILBERT, BRANDON S	12/24/1994	CONSTRUCTION
D	15C	LUCAS, PAMELA JEAN	04/06/1950	RETIRED
U	15F	NAYLOR, SARAH STACEY	01/19/1993	
R	15D	RONCA, ANNA MARIA	07/27/1955	RETIRED
R	15D	RONCA, PHILIP C	12/18/1952	RETIRED
	15F	TORRES, HUMBERTO E	03/10/2002	STUDENT
U	16G	BAKER, JERI ANNE	05/09/1969	SR APP ENGINEER
U	16C	BONK, LORI	05/03/1962	MEDICAL BILLING
U	16H	KELLY, HELEN L	07/21/1934	RETIRED
U	16H	KELLY, RICHARD S	03/08/1934	RETIRED
R	16E	KHUDINA, ALEKSANDRA SER	08/10/1991	
U	16A	LAWLOR, CYNTHIA A	07/15/1958	SOCIAL WORKER
U	16D	LIN, JIHJANE LIAU	02/25/1955	HOUSEWIFE
D	16D	LIN, SUN TIEN	05/06/1953	RETIRED
U	16F	MAIWALD, CHRISTINE S	04/05/1950	RETIRED
R	16E	SAYKIN, MIKHAIL	08/11/1989	STUDENT
U	16A	SCHEELE, WILLIAM A	12/01/1944	RETIRED
	17F	AHLBERG, DIANA J	04/02/1973	STAFF ACCOUNTAN
R	17F	AHLBERG, PAUL E	10/24/1975	SERVICE ADVISOR
U	17G	DALY, SEAN	12/27/1987	EMPLOYED
U	17G	DOLAN, SHARON D	12/17/1954	RETIRED
D	17A	FARLEY, ALANA C	11/20/1987	SERVICE REP
D	17A	FARLEY, ELLEN SULLIVAN	09/29/1954	ARTIST
U	17C	GRASSETTI, PATRICIA MARG	05/22/1935	EDUCATOR
R	17D	HOLDEN, LANA J	11/27/1963	DISABLED
U	17D	HOLDEN, WILLIAM H JR	12/11/1987	STUDENT
U	17E	MCKENNA, SHANNON MARIE	01/10/1989	UNKNOWN
U	17D	PLANTE, CHEYENNE J	01/12/1994	UNKNOWN
AA	17E	RODRIGUEZ, LUIS FERNAND	10/04/1988	UNKNOWN
U	17B	SANCHEZ, CARLOS JUAN	09/09/1956	
D	17	WOYAN, RIKA A	02/28/1958	OWNER
U	17H	YANINA, ENIYA	07/04/2002	
U	18B	BARNES, CONRAD ALLEN	09/03/1982	MACHINIST
U	18F	BARNETT, CHARLES L III	11/13/1945	PROGRAMMER
U	18F	BARNETT, DENISE M	09/28/1953	DISABLED
U	18E	DESMARAIS, DENNIS R	03/12/1962	CLAIM EXAMINER
U	18H	DUBIEL, JEFFERY J	03/06/1970	MGR
U	18H	DUBIEL, SABRINNA O	08/16/1997	ACCOUNTANT
U	18H	DUBIEL, SUSANNE R	02/10/1973	ACCOUNTANT
U	18G	GREENWOOD, DENISE ANN	04/18/1968	SPEECH LANGUAGE
D	18D	KOSHUTA, LYNNE MARIE	05/30/1956	SOCIAL WKR
D	18B	LEON, GABRIELLA MARIA	05/20/1993	DATA ENTRY
U	18C	PALAZZI, GINO A	06/10/1994	
U	18C	PALAZZI, JULIE A	02/16/1964	RESP THERAPIST
CC	18C	PALAZZI, VINCENZO A	03/29/1996	SALES
U	18C	PERSICO, ROCCO	03/09/2005	
U	18A	ROSSO, CHRISTINE MARIE	07/09/1964	RN
U	19H	COUTURE, JAMES GERARD	03/20/1959	
R	19B	HILL, JOSHUA BENJAMIN	08/22/1996	AIR TECHNICIAN
U	19B	HILL, MICHELLE	01/27/1964	REG NURSE
U	19C	LANGTON, SHEILA M	06/24/1959	ACCOUNTANT
R	19F	LEWIS, THOMAS JOHN	10/30/1954	RETIRED
U	19A	MANKIN, MARINA	04/20/1952	UNKNOWN
D	19E	PHILBIN, MARY JANE	09/07/1955	COURT STENOGRPH

V	NO. APT.	NAME	BORN	OCCUPATION
		MANSION WOODS DR Con't 01001		
D	19G	RYAN, DENISE HOLLAND	12/31/1938	RETIRED
D	19D	TETRAULT, CAROLYN L	02/18/1940	RETIRED
U	20C	COHEN, LORI B	05/28/1959	DATA ANALYST
U	20H	DUBIEL, ALLYSON BRITTANY	08/10/1999	RESP THER
U	20H	FILA, BRETT MICHAEL	09/11/1997	TECH SUPPORT
U	20F	GUTOWSKI, ALBERTA E	11/14/1937	RETIRED
U	20F	GUTOWSKI, EDWARD R	12/15/1936	RETIRED
U	20A	LUNDEN, ERICA M	11/27/1973	PROGRAM ADMIN
U	20A	LUNDEN, MICHAEL T	07/18/1968	DRIVER
U	20B	ORR, BRIAN P	01/12/1981	BUS DEVEL MGR
U	20E	RITSON, KRISTY	06/30/1979	CONTRACT ADMIN
U	20D	TOUCHETTE, ROBERT F	11/17/1985	
		MAPLE VIEW LN 01001		
U	4B	CASSIDY, KATHLEEN DEMPS	09/28/1955	RETIRED
U	4B	CASSIDY, PAUL E	10/02/1955	RETIRED
D	4G	PIELA, AMY E	10/06/1976	ACCOUNTANT
	4G	PIELA, RYAN C	07/28/2005	STUDENT
		MAPLE VIEW LN 01030		
U	1A	GEOFFRION, ELAINE	11/09/1950	CASE SPECIALIST
U	1A	GEOFFRION, JOHN RAYMON	12/08/1949	HUMAN RESOURCES
U	1C	MOLTA, SHERRY S	08/23/1963	
D	1B	NOWILL, LUANN PATRICIA	06/10/1953	RETIRED
U	1E	SOUNESS, BETSY	08/30/1962	PARALEGAL
U	1F	STEARNS, LOUISE D	01/20/1954	RETIRED
U	1 D	SULLIVAN, JANET SYLVIA	01/15/1955	UNKOWN
R	1 D	SULLIVAN, MICHAEL J	09/28/1954	UNKNOWN
U	2B	BUTERA, MARGARET M	10/30/1966	ACCOUNTANT
U	2D	CLARK, JAY R	09/06/1944	RETIRED
U	2C	FOSTER, DEBORAH A	03/10/1961	UNEMPLOYED
R	2C	FOSTER, WILLIAM F III	09/09/1960	MANAGER
D	2G	HAYNES, CONSTANCE C	10/11/1950	RETIRED
U	2A	VISCONTI, JORDAN CATHERI	06/28/1997	MANAGER
U	2E	ZMACZYNSKI, ALEXANDER J	09/29/1989	NTWRK PROG
U	3C	BELLAND, JACLYN MICHELLE	01/22/1982	SALES
U	3H	BURTON, BRIAN	08/14/1986	HR REP
U	3G	GAGNON, DENISE YVONNE	06/03/1954	RETIRED
U	3F	GAUDREAU, LISA L	06/25/1963	SERVICE ADVISOR
D	3F	GAUDREAU, PETER A	07/19/1963	SERVICE ADV
	3B	KO, OKHEE	01/07/1966	NAIL TECHNICIAN
R	3A	LIND, THERESA A	05/30/1979	NURSE PRACTITIO
R	3H	RAHILLY, KAREN J	05/09/1957	RN
D	3E	SIMCOE, MARY ANN	03/11/1949	RETIRED
	3B	SUK, LUNA	01/16/1995	STUDENT
U	4H	BROWN, JONATHAN RONALD	01/26/1994	STUDENT
U	4A	PARK, AMY	01/29/2000	
U	4A	PARK, ASHLEY	03/05/2003	
U	4C	SAMUEL, SHERIN ANN	10/21/1996	
R	5G	DONAHUE, KEVIN E	08/21/1951	BUSINESS ANALYS
D	5E	KIM, KYOOSIK	04/11/1968	
R	5A	RUGGERI, STEVEN FRED	01/11/1967	UNEMPLOYED
D	5 A	RUGGERI, TERESA L	11/13/1963	CSTMR SRVC REP
U	5F	YOUNG, AMY E	03/29/1962	CONSULTANT
		MEMORIAL DR 01030		
D	10	DI VIRGILIO, CHRISTOPHER A	11/30/1987	GROUNDS KEEPER
CC	10	DIVIRGILIO, KARILYN DIANE	01/12/1975	OFFICE MGR
U	16	PRESTON, ANTHONY JOSEP	06/12/1981	MECHANIC
U	16	PRESTON, DAWN L	04/09/1984	MED ASST
D	17	LABRANCHE, AMBERLY	07/29/1997	
U	17	RIVERA, ETHAN H	01/25/1999	CASHIER
U	17	RIVERA, KYLE R	08/17/1994	FOOD RUNNER
U	17	RIVERA, NOAH ROBERT	09/12/2000	STUDENT
U	17	TEDFORD, RONALD N	09/29/1972	CHEF
U	17	TEDFORD, SHANNON MARIE	02/18/1971	SECRETARY
U	22	ARIGONI, MATTHEW J	10/01/1993	UNDERWRITER
U	22	HIBBERT, AARON GIFFORD	07/05/1988	MERCHANDISING S
D	23	DUQUETTE, CHARLENE F	09/13/1981	SERVER
U	28	ATKINS, JEFFREY JOHN JR	06/13/1978	ACCTNT ASST
U	28	ATKINS, KELLY A	04/27/1978	TEACHER
R	29	MCLAUGHLIN, JAMES G	03/05/1972	JET MECHANIC
R	29	MCLAUGHLIN, STACY L	03/05/1973	HISTOTECHNICIAN
	35	MEYER, ELLEN F	10/07/1951	RETIRED
D	35	ROSNER, KATHLEEN MARY	11/19/1952	RETIRED
U	36	CHASE, BARBARA M	07/06/1938	RETIRED
U	42	LANE, OLIVETTE H	01/26/1934	HOMEMAKER
U	42	PRENTICE, NANCY A	12/10/1955	RETIRED
U	42	RADWILOWICZ, CHERYL M	01/14/1961	ADMINISTRATIVE
U	49	KUPIEC, DANIEL J	12/30/1956	CT TECH
U	49	KUPIEC, DANIELLE P	12/08/1993	STUDENT
U	49	KUPIEC, MARY ELLEN	08/03/1962	RADIOLOGIC TECH
U	50	HYTE, SARAH JEAN	05/20/1994	EMPLOYED
U	50	HYTE, THOMAS MITCHELL	05/18/1994	R & D TECH
D	55	BERARD, GLORIA C	04/21/1939	RETIRED
	55	BERARD, KENNETH P	12/02/1968	SELF EMPLOYED
D	56	SMITH, ANNA R	07/31/1939	RETIRED
D	56	SOUDER, AMELIA CHRISTINA	02/18/1994	UNEMPLOYED
D	56	SOUDER, PATRICIA A	04/05/1962	UNEMPLOYED
D	56	SOUDER, WILLIAM P	12/29/1965	CHEF
U	61	SULLIVAN, DANIEL L	10/14/1951	RETIRED
U	61	SULLIVAN, DONNA MARIA	01/10/1958	RETIRED
U	62	WASSUNG, CARL L	03/20/1967	MACHINIST
R	62	WASSUNG, CRISTY LYN	06/01/1969	EDUCATOR

V	NO. APT.	NAME	BORN	OCCUPATION
	MEMORIAL DR Con't	**01030**		
U	62	WASSUNG, JACK ALAN	12/23/2004	STUDENT
R	62	WASSUNG, LINDSEY I	02/12/1997	EDUCATOR
U	70	ALLEN, DONNA M	07/28/1964	HOMEMAKER
D	70	ALLEN, PETER D	09/23/1961	TRUCK DRIVER
U	73	CAPPUCCIO, ALEXANDER JC	02/06/2000	STUDENT
U	73	CAPPUCCIO, JUSTIN ROBER	06/19/1997	STUDENT
U	73	CAPPUCCIO, ROBERT E SR	08/30/1966	WIRE OPERATOR
R	83	HENLEY, SCOTT PAUL	10/27/1981	UNKNOWN
U	83	KOLDYS, JONATHAN G	10/11/1981	BUILDER
U	83	MORIN, ROBERT RICHARD	09/23/1971	CAD ENGINEER
D	99	CARPENTER, JEAN M	07/22/1936	HOUSEWIFE
	MEMORIAL PARK	**01030**		
U	5	FERRARI, PHYLLIS M	08/04/1944	TEACHER
	5	FOGG, AARON DAK	01/06/1997	
U	5	GIELDA, LAUREL LOUISE	04/29/1998	STUDENT
U	5	GRAHAM-WEBER, KADEN PA	02/16/2005	
U	5	WEBER, CANDICE JEAN	09/17/1971	TREE SERVICE
U	5	WEBER, KEVIN PAUL	06/23/1967	TREE SERVICE
U	15	MELNIK, ERIC	03/13/2002	
	15	MELNIK, MARIYA	06/20/1969	
U	15	MELNIK, PAVEL	10/12/1992	UNKNOWN
U	15	MELNIK, PETR A	12/17/1967	
U	15	MELNIK, PETR JR	10/18/1996	STUDENT
U	15	MELNIK, VITALIY	05/03/1999	
U	20	ARSLANIAN, GEORGE TODD	11/03/1963	MECHANIC
U	20	ARSLANIAN, MEAGAN TAYLC	02/05/2000	HAIR DRESSER
	20	ARSLANIAN, MICHELLE C	08/02/1970	ACCOUTING CLERK
U	30	BUCY, JENNIFER MELISSA	08/27/1980	
U	30	SWEAT, GEORGE H JR	11/15/1973	
U	31	FERRARI, KATHLYN E	04/26/1954	RETIRED
U	31	FERRARI, STEPHEN K	11/10/1948	RETIRED
	MILL ST	**01001**		
D	94	GIRARD, GASTON A	11/01/1931	RETIRED
U	112	BEAUVAIS, OLIVIA ANN	11/27/1996	TEACHER
U	118	BALDYGA, SUZANNE J	03/04/1960	RETIRED
U	118	DRAPEAU, RITA J	09/16/1923	
D	124	SHUFELT, ANDREW JEREMI/	11/17/1964	APPL ENGINEER
U	124	SHUFELT, PATRICK JOHN	10/25/1999	
D	124	SHUFELT, TRISHA LEIGH	10/12/1969	ARTIST
U	138	KUKHARCHUK, KATHERINE	11/30/1991	STUDENT
U	146	BURBA, DEBORAH A	07/24/1952	RETIRED
U	146	BURBA, MICHAEL V	07/12/1979	WAREHOUSE
D	154	JERRY, CYNTHIA A	08/30/1960	RETIRED
U	154	JERRY, MARK G	01/14/1952	RETIRED
U	166	BISHOP, ALAN G	04/10/1945	RETIRED
U	166	BISHOP, ESMIE V	02/26/1947	RETIRED
R	182	DONOVAN, BRIDGET LEE	01/30/1981	RN
U	182	DONOVAN, KATIE MARIE	07/12/1993	PARAMEDIC
U	190	LUGO-ORTIZ, JACQUELINE	01/16/1967	HOMEMAKER
D	190	MORALES DIAZ, DELIA ALICI/	08/08/1927	RETIRED
U	190	MORALES DIAZ, RAMONA	02/17/1934	
U	190	ORTIZ, MIGUEL ANGEL	02/27/1967	DISABLED
U	190	REYES LUGO, DENISE MARIE	12/11/1990	PCA
U	198	TRAGAKIS, ALEXA MARIA	09/22/2004	
U	198	TRAGAKIS, BRANDON JOHN	01/31/2003	
U	198	TRAGAKIS, JANEL L	03/02/1969	BARTENDER
U	198	TRAGAKIS, TAYLOR C	09/27/1995	
U	198	TRAGAKIS, WILLIAM C	09/11/1971	GOLF PRO
D	224	BARRINGTON, RYAN SCOTT	04/25/1989	USPS
U	224	BARRINGTON, TAMI	08/09/1988	PHLEBOTOMIST
	236	CHAI, JINGYUAN	08/08/1988	MKTG SPECIALIST
	236	XU, YICHAO	08/30/1985	DESIGN ENGINEER
U	246	GLADSTONE, DAVID MARC	10/08/1969	TOOL SALES
U	246	MANEKAS, COHEN CHRISTO	09/19/2004	STUDENT
U	246	MANEKAS, DINA LOUISE	06/09/1976	DIETITIAN
	267	PROVOST, ARMAND R	08/18/1933	RETIRED
D	267	PROVOST, DOROTHY M	09/09/1934	RETIRED
	MILL ST	**01030**		
R	429	BREAULT, GERALD JOSEPH	09/08/1968	UNKNOWN
D	429	BREAULT, MARIA L	04/29/1974	EMPLOYED
U	482	TAYLOR, RYAN	05/18/1995	MACHINIST
U	482	TAYLOR, SAMANTHA ANNE	08/07/1995	TEACHER
U	491	RAY, LINDA L	02/07/1959	DATA ENTRY CLER
U	499	WILSON, MITCHELL RICHARI	09/05/1981	STUDENT
U	501	MEDEIROS, KENNETH F	01/25/1952	RETIRED
R	501	STENTA, THERESA	03/07/1963	BARTENDER
R	510	CURRADO, ALEXA	01/19/1991	SECURITY
U	510	CURRADO, NANCY L	08/02/1948	SCHOOL AIDE
U	515	LABONTE-VERAS, MICHELE	09/29/1971	DISABLED
R	523	MERCADANTE, JOHN A	06/02/1932	RETIRED
U	528	LAGACY, TIFFANY ANN	03/04/1982	UNKNOWN
	529	ALANI, ALI	09/08/2005	CHILD
U	529	DARRAJI, NEJAIH	05/17/1984	UNKNOWN
	529	HAYDER, DAWOOD	11/28/1980	DISABLED
U	536	RHEAULT, DONALD M	12/14/1933	SELF-EMPLOYED
U	536	RHEAULT, JOAN MARION	06/16/1933	HOUSEWIFE
U	537	SPRINGER, CODY W	06/21/1991	DISABLED
U	537	SPRINGER, DANA JAY	05/14/1956	HEAT/REFR
U	537	SPRINGER, RITA H	12/24/1957	QUALITY CONTROL
D	544	MERCADANTE, DONA JEAN	06/21/1946	RETIRED
D	544	NESCI, LOIS MARIETTA	06/10/1963	CEO
	MILL ST Con't	**01030**		
U	554	GHIDONI, DOMINIQUE ASHLE	08/11/1993	STUDENT
U	554	GHIDONI, LINDSEY ANN	03/14/2002	STUDENT
U	554	GHIDONI, VANESSA A	07/02/1967	CMA
U	554	GHIDONI, VINCENT ERNEST	03/07/1962	SALES REP
U	556	BLACK, NICHOLAS DAVID	05/05/2000	
U	556	BLACK, RICHARD D	10/19/1969	
U	558	FUSICK, ANGELINE A	03/05/1952	RETIRED
U	558	FUSICK, GARY M	08/21/1947	RETIRED
R	563	KOROTICH, ARTHUR IVANOV	11/20/1993	STUDENT
R	563	KOROTICH, DANIEL I	03/04/1998	STUDENT
U	563	KOROTICH, IVAN I	07/01/2001	STUDENT
	563	KOROTICH, IVAN I	03/08/1957	WORKING
U	563	KOROTICH, NADEZHDA	10/11/1965	WORKING
D	568	PARSONS, COLLETTE J	12/02/1938	RETIRED
U	568	PROVOST, MICHELE M	07/25/1966	UNKNOWN
	568	PROVOST, PRESTON J JR	08/07/1967	WORKER
J	570	COLFER, MELISSA L	10/24/1969	MUSICIAN
R	570	COLFER, PETER M	10/28/1968	SUPERVISOR
	570	COLFER, SEAN P	03/30/2005	STUDENT
U	571	STRATTON, SCOTT P	09/27/1979	
U	577	DANGELO, RONALD M	05/10/1967	SELF-EMPLOYED
R	587	VILKHOVOY, MARK	01/21/1997	STUDENT
R	587	VILKHOVOY, NELIA	07/25/1965	CLERICAL
R	587	VILKHOVOY, VASILY	09/05/1961	PAINTER
R	595	PROVOST, ANTHONY J	08/15/1964	LAB TECH
U	603	GREENIA, CATHERINE ELIZA	09/03/1991	CASHIER
U	611	SANTIAGO, CARLOS	11/12/1970	UNKNOWN
R	616	BUBUZA, MADINA YBRAHIMC	06/07/1996	
R	616	GAVEL, LIDIA F	12/25/1966	
D	628	STUCKLEN, KENNETH HOWA	10/20/1949	DISABLED
D	636	VANOUDENHOVE, KATHLEEI	06/01/1964	INSURANCE
R	646	RIGALI, BARBARA J	03/08/1955	HOUSEWIFE
R	646	RIGALI, BRIAN MARIO SR	09/29/1956	ELECTRICIAN
R	659	CALIENTO, LISA	07/13/1990	STUDENT
U	660	SHEEHAN, BRUCE A	06/04/1971	MECHANIC
U	660	SHEEHAN, ERICA A	03/22/1978	CNA
	660	SHEEHAN, JACOB A	07/17/2003	
R	661	GRECO, SIMONE DENISE	03/27/1950	HOMEMAKER
U	661	ROSE, OLIVIA JOY	02/23/2004	STUDENT
R	661	ROSE, VANESSA RENEE	07/22/1979	TEACHER
U	669	BOUCHARD, HOPE I	04/12/1946	RETIRED
U	669	BOUCHARD, LAWRENCE M	09/01/1968	EMPLOYED
	669	PUCHALSKI, LAURIE	07/20/1966	SSI
D	670	PLATANITIS, SARAH E	04/20/1978	WRITER
D	673	DINOIA, CHRISTOPHER J	12/25/1970	QLTY CONTRL
U	673	GRIFFIN, KATHERINE MARY	05/17/1969	BUYER
U	681	VALADARES, LISA MARIE	05/17/1972	MARKETING ADMIN
U	691	ANDERSON, SAMANTHA E	12/03/1992	STORE CLERK
U	691	SANOCKI, GREGORY	06/19/1992	SOC MEDIA MGR
D	695	DEVOE-MARSH, LORIE A	03/25/1962	DISABLED
R	695	MARSH, KEVIN L	11/05/1958	RETIRED
U	698	HEFTY, JADEN BLAKE	08/01/2004	
D	705	BEGGS, GLYNN J	05/13/1975	UNKNOWN
U	705	BEGGS, REBECCA L	01/26/1972	UNKNOWN
U	710	BASZAK, FLORENCE E	03/16/1936	RETIRED
R	711	GAJ, JANE V	11/10/1924	HOMEMAKER
U	720	BASZAK, GARY F	03/18/1962	ELECTRONIC ENG
U	725	DI CIOCCO, JAMES	09/21/1942	ELECTRICIAN
U	731	BOURDEAU, JACQUELINE RE	08/16/1981	UNEMPLOYED
U	731	BOURDEAU, MARGERY E	04/22/1940	RETIRED
U	731	NATION, JEFFREY A	10/20/1965	UNEMPLOYED
D	739	ROBINSON, JACKULINE	11/22/1967	RET MILITARY
U	749	SHANNON, AIDAN MYCHAL	05/11/2002	
U	749	SHANNON, CATHRYN F	12/30/1970	
U	749	SHANNON, EVAN KEENAN	03/29/2001	
U	749	SHANNON, KIERA CHRISTINA	04/30/2005	
U	749	SHANNON, KIERNAN D	05/13/1972	LASER TECH
U	755	REYNOLDS, MAUREEN	07/13/1970	ASST PHYS
U	761	LIEBRO, RALPH DONALD	02/08/1944	FLORIST
U	761	ROLLAND, LISA M	04/01/1959	RETIRED
	767	BULLOCK, DESTINY	11/07/2005	STUDENT
D	767	DECOTEAU, STEPHEN P	05/15/1975	STUDENT
U	767	WATSON, BONNIE LEE	11/10/1975	
U	771	VOTZAKIS, JAMES M	11/03/1971	SALES
	MOORELAND ST	**01030**		
U	9	LAVRENCHUK, ANNA	01/02/1957	AT HOME
U	9	LAVRENCHUK, STEPAN LEOI	04/04/1958	CARPENTER
	9	LAVRENCHUK, STEPAN JR	03/12/1992	
U	13	BROWN, BENJAMIN M	09/16/1977	BUSINESS ANALYS
U	13	BROWN, TRACY LEE	01/20/1977	SERVICE SPECIAL
U	14	CLARK, DARRIN C	07/21/1973	UNKNOWN
	14	GARCIA, MARILYN	04/08/1969	
U	22	PERRY, SUSAN F	02/06/1959	SECRETARY
U	28	MARCINKIEWICZ, ALMA E	06/18/1938	REG.NURSE
U	28	MARCINKIEWICZ, MICHAEL D	10/17/1962	ENGINEER
	NORRIS ST	**01030**		
U	15	GOODRICH, KIMBERLY D	02/05/1981	REST. MNGR
U	16	INACIO, TIFANY M	08/09/1983	
U	19	GARCIA, DONNA M	12/24/1960	SALES
U	19	LOOMIS, JAMES H III	09/15/1960	PARTS MGR
U	20	ARBELAEZ, LYNN G	08/20/1964	UNEMPLOYED
U	20	VANN, MICHAEL E	04/02/1960	CARPENTER

V	NO. APT.	NAME	BORN	OCCUPATION
NORRIS ST Con't		**01030**		
D	23	SERRA, MARLENE L	05/29/1932	RETIRED
U	27	GOFF, SANDRA ANNE	06/06/1963	UNKNOWN
R	30	SANTANIELLO, BEVERLY	08/03/1953	BOOKKEEPER
U	30	SANTANIELLO, EDUARDO	11/15/1958	RESTAURANT OWNR
U	31	KIFA, JACOB	02/06/1990	
D	31	ROUX, ANGELA MARY	04/06/1989	UNKNOWN
U	34	SUMMERS, DAVID WESLEY	02/19/1987	SALES
U	34	SUMMERS, MARIA L	03/22/1987	BUSINS OWNR
U	38	GROCHMAL, CHRISTOPHER	12/20/1978	TECHNOLOGY
R	39	FINNEY, MARY E	01/21/1967	UNKNOWN
D	47	VEIGHEY, TIMOTHY P	04/28/1979	TRUCK DRIVER
D	50	GONET, KATHRYN L	12/23/1924	RETIRED
D	50	GONET, LEWIS JOHN	05/05/1929	RETIRED
U	55	HARRINGTON, BRIAN KEITH	02/16/1995	
U	61	ISMAEL, INAS	10/30/1980	
U	62	MARIANI, CATHLEEN ANN	10/26/1967	CNA
U	62	MARIANI, MATTHEW	06/09/1997	MACHINIST
U	62	MARIANI, MICHAEL J JR	07/19/1992	EMT
U	62	MARIANI, MICHAEL JOSEPH	10/03/1966	AUTO BODY TECH
D	66	STJACQUES, DEBORAH MAR	04/23/1959	DSW II
U	68	JENDRYSIK, PAMELA	10/11/1970	HOUSEWIFE
D	68	JENDRYSIK, STEVEN M	07/12/1969	BIG Y DIST
U	71	PATRICK, AMBER H	06/06/2005	STUDENT
U	71	PATRICK, JESSICA	05/23/1978	UNEMPLOYED
U	71	SASSARONE, CHRISTINE	11/29/1956	DISABILITY
U	71	SASSARONE, RONALD VINCE	01/09/1952	DISABILITY
U	78	AUBE, DUSTIN W	05/10/1987	
U	78	BRUENO, RONALD E	10/12/1954	CONTRACTOR
D	78	DEMETRIUS, DONNA L	10/22/1957	ASST MGR
U	78	PICARD, ASHLEY A	08/19/1990	
U	78	SCHARMANN, DEBORAH L	08/16/1955	MANAGER
D	78	WOJCIK, DARYL E	06/05/1953	DELI MNGR
	79	WEST, JEANETTE E	07/24/1932	RETIRED
R	79	WEST, ROBERT D	08/21/1971	DISABILITY
U	79	WEST, SUSAN L	08/19/1967	PCA
U	84	DROMA, EVE EILEEN	09/07/1986	STUDENT
R	85	BRUNO, CONCETTA	02/02/1941	HOUSEWIFE
R	85	RADEWICK, MARTIN M	09/08/1953	SELF EMPLOYED
U	94	VEIGHEY, RICHARD D	10/31/1948	MECHANIC
U	95	SAIMERI-SMITH, THERESA A	03/25/1965	ADMIN ASST
R	95	SMITH, ROBERT J	03/31/1967	US GOVT
U	100	CAMPBELL, ERIC S	09/12/1991	UNKNOWN
U	100	COLBURN, JOHN	02/06/1994	STUDENT
U	101	DOUGLAS, ZACHARY HARVE	10/22/2001	
U	107	CHEATHAM, LORRAINE C	06/22/1950	UNEMPLOYED
R	107	MCCARTHY, DAVID	01/29/1964	SUPERVISOR
U	107	MCCARTHY, SHERRY E	04/26/1974	RN
U	107	TAYLOR, MARK S II	09/09/1999	
	107	TAYLOR III, MARK S	09/09/1999	STUDENT
U	108	MOUNTAIN, JUSTIN TERRAN	10/04/1988	COOK
U	108	MOUNTAIN, LORI A	12/21/1967	BUSINESS ANALYS
OLD FARM RD		**01001**		
R	15	MORASSI, ANNA M	09/11/1966	MEDICAL ASST
R	15	MORASSI, ANTHONY MICHAE	08/06/1990	SALES REP
R	15	MORASSI, CHRISTOPHER JO	07/22/1999	STUDENT
U	15	MORASSI, MICHAEL J	05/10/1963	N.EAST REG MNG
U	16	LAMOTTE, BRIAN M	05/07/1998	STUDENT
R	16	LAMOTTE, MARK R	07/13/1960	WASTEWATER MGR
OLD MILL RD		**01001**		
R	6	COPSON, ERIC JAMES	10/10/1978	SALES
U	7	BRONNER, COLIN JOSEPH	03/04/2004	
D	7	BRONNER, RAYMOND ANTH	02/03/1967	DISABLED
U	7	MAYNARD, CONNIE A	02/16/1972	DRIVER
R	16	MAGGI, ANTHONY P	07/10/1974	CARPENTER
U	16	MAGGI, PAUL CHRISTOPHER	05/08/1983	ARBORIST
U	16	MAGGI, RICHARD J	10/30/1947	LAWYER
D	16	MAGGI, SANDRA E	01/11/1945	LEGAL ASSISTANT
U	25	JAMES, JESSICA	06/16/1989	
U	26	JORGENSEN, ANDREW C	10/19/1947	RETIRED
U	26	JORGENSEN, SUSAN L	10/18/1949	RETIRED
U	36	NICORA, BARBARA M	11/17/1937	RETIRED
U	36	NICORA, CHESTER JOHN JR	05/05/1937	EMERG MNGR DIR
U	46	PATEL, POOJA S	01/22/2005	
PHIL ST		**01030**		
D	18	MANSUR, HEATHER C	08/25/1978	ACCOUNTANT
PIERCE ST		**01030**		
D	2	BOZAK, CATHY LYNN	11/15/1961	MARKETING SPEC
	2	GRANGER, FERROLD	09/07/1960	MECHINEIST
U	12	CUSHING, DANIEL JAY	05/07/1999	SOFTWARE DEV
U	12	LITTLE, CAITLIN ELIZABETH	11/06/1999	UNDERWRITER INS
U	13	DUNPHY, DANIEL	06/12/1988	UNKNOWN
U	13	STEVENS, LAURA N	05/31/1997	ADJUSTER
U	22	BRETON, JAMES R	07/09/1963	MATERIAL HANDLE
U	27	KONOPKA, JOHN ANTHONY	04/10/1952	RETIRED
U	27	KONOPKA, MARYELLEN B	05/15/1951	PATNT ASST
R	35	KHENAMUN, THONG	09/07/1959	RETIRED
D	35	KHEUAMUN, VANH	09/03/1951	RETIRE
POPLAR ST		**01030**		
R	73	DECHRISTOPHER, ANDREW	08/18/1991	DUTY MANAGER
U	73	DECHRISTOPHER, NATHALIE	11/04/1961	BOOKKEEPER
POPLAR ST Con't		**01030**		
U	73	DECHRISTOPHER, THOMAS	06/18/1956	QUALITY ENGINEE
U	105	DELORE, AMANDA KAREN	05/08/1999	STUDENT
D	105	DELORE, HOLLY M	05/10/1966	OFFICE MGR
U	115	BAVA, BETTY L	09/02/1924	RETIRED
U	115	CHAPMAN, CHRISTINE L	09/06/1958	RETIRED
U	115	CHAPMAN, THOMAS K JR	12/02/1983	UNEMPLOYED
U	115	CHAPMAN, THOMAS K SR	12/24/1957	RETIRED
U	139	ROSE, JOHN RICHARD	12/09/1949	RETIRED
U	139	ROSE, KATHLEEN L	09/14/1950	RETIRED
U	167	BERRY, KATHLEEN MARIE	02/08/1976	
U	199	JESERSKI, CHRISTINE J	12/16/1946	RETIRED
U	207	BERESFORD, JANE RONNET	06/25/1955	RETIRED
U	215	RUDIN, ANDREY	09/22/1987	UNKNOWN
U	215	RUDIN, YEVGENIY	09/18/1984	
U	225	METCALFE, AMANDA M	08/23/1986	TEACHER
U	225	METCALFE, KYLE ROBERT	06/29/1985	MED ASSISTANT
R	239	CARRIER, AARON M	11/17/1990	MACHINIST
U	239	CARRIER, CRAIG B	03/19/1964	MACHINIST
R	239	CARRIER, DONNA MARIE	05/21/1961	VOC SUPER
U	251	DEVENO, AMY L	07/02/1977	STAY-AT-HOME
U	251	DEVENO, JASON M	08/10/1976	SECURITY GUARD
RANDALL ST		**01001**		
	6	CICEK, EMINE	01/01/1900	RESTAURANT OWNE
U	6	CICEK, GOKSAL	05/10/1977	
U	6	CICEK, KAAN MEHMET	05/30/2003	
	11	MOORE, BEN J	08/09/1977	DISABLED
	11	MOORE, REBECCA J	11/13/1972	DISABLED
U	11	SMITH, EUGENE D JR	04/10/1949	RETIRED
U	12	BIRCHENOUGH, CODY A	04/04/1995	UNKNOWN
U	12	BIRCHENOUGH, JESSICA T	10/26/1996	STUDENT
U	12	BIRCHENOUGH, KELLY A	12/31/1967	EMPLOYED
U	12	BIRCHENOUGH, MARC F	10/06/1964	RETIRED
D	18	BORDEN, EMILY J	08/19/1990	HOMECARE
U	20	HARDY, RONALD B	12/04/1963	CARPENTER
R	24	GALLAGHER, STEPHEN EDW	01/22/1958	INDEP CONTRAC
U	25	FRACCALVIERI, SANDRA MA	02/06/1960	RETIRED
U	29	ASTA-FERRERO, DUANE	04/26/1940	RETIRED
U	29	ASTAFERRERO, JOYCE L	09/21/1940	RETIRED
U	38	DOWD, THOMAS L	05/30/1940	RETIRED
D	40	COLLINS, PATRICK M	04/30/1990	STUDENT
U	40	TAYLOR, STEPHANIE ANNE	09/17/1994	STUDENT
U	51	KOPYSCINSKI, JEFFERY S	09/07/1974	TRUCK DRIVER
U	51	KOPYSCINSKI, SUSAN	09/21/1947	RETIRED
	56	SMIRNOV, IVAN	01/24/1979	HOME IMPROV
	56	SMIRNOV, NATALYA	11/30/1987	STUDENT
	56	SMIRNOVA, LIUDMILA	08/14/1980	STUDENT
U	58	DEMKA, ALLA A	03/17/1957	PCA
R	58	DEMKA, ILYA VLADIMIROVICI	11/22/1994	STUDENT
U	58	DEMKA, VLADIMIR	12/15/1961	DRIVER
R	61	CRESSOTTI, LYNN A	03/09/1962	KITCHEN PREP
R	61	CRESSOTTI, RICHARD JOHN	12/05/1961	ELECTRICIAN
U	69	SCIBELLI, JULIE A	03/29/1977	WAITRESS
R	69	SCIBELLI, LAUREN MICHELLE	03/26/2002	
U	81	HALEY, KRISTI	05/21/1965	CAREGIVER
U	81	HOTALING, SCOTT A	04/17/1964	DISABLED
RHODES AVE		**01030**		
U	7	BERGERON, CHRISTOPHER	02/01/1983	PLUMBER
U	7	BERGERON, KIMBERLY R	08/07/1984	LAB TECH
U	11	KUPIEC, NICHOLAS MITCHEL	12/21/1989	UNEMPLOYED
U	11	YOUNG, DAVID C	08/04/1958	MACHINIST
U	11	YOUNG, JESSICA E	01/16/1967	AP
U	15	SABIN, MARCIE MARIE	06/14/1991	
U	15	SABIN, TIMOTHY STEFAN	01/04/1989	STUDENT
R	19	GILBERT, JOHN	09/17/1982	STUDENT
U	19	GILBERT, KRYSTAL	12/17/1984	MANAGER
R	22	BAZUKIN, SERGEY	01/15/1958	MECHANIC
R	22	BAZUKINA, OLGA	12/14/1960	HWFE
U	25	DEZIELLE, DIANE THERESE	01/25/1956	MED TECH
U	25	DEZIELLE, ROGER WOODRO	09/23/1952	RETIRED
D	38	RENNELL, MARYELLEN R	05/06/1957	MED. ASST
U	41	DAIGNEAU, ARTHUR E	03/04/1954	RETIRED
U	41	DAIGNEAU, KATHLEEN F	02/26/1957	CELL LEADER
D	43	GRZYWACZ, CAROL A	11/01/1952	HOUSEWIFE
U	46	WALSH, ANDREA MARIE	10/01/1989	PATIENT CARE CO
R	46	WALSH, MARY LU	05/21/1956	BILLING
	46	WALSH, RYAN M	12/10/1986	MECH DESIGNER
U	52	MANZI, JOHN T	10/21/1974	SOCIAL WORKER
U	52	MANZI, SHARON L	12/05/1949	RETIRED
U	52	SCULLION, CATIE REINHARD	12/31/1982	OFFICE ADMIN
U	53	GRISWOLD, ANTHONY S	02/25/1972	MACHINIST
	53	GRISWOLD, JACOB A	09/30/2003	HOME DELIVERY
U	53	GRISWOLD, YVETTE C	01/07/1974	HR GENERALIST
U	60	CIEBOTER, DONNA M	05/05/1962	DIATARY AID
U	60	CIEBOTER, STEVEN T	05/02/1967	HOUSING AUTHORI
U	61	SIBILIA, ANDREA M	02/20/1980	QUALITY SUP/PUR
	61	SIBILIA, ISABELLA S	11/16/2005	STUDENT
U	61	SIBILIA, MICHAEL F	05/15/1973	FIREFIGHTER/EMT
U	66	DARASZ, DAWN ELLEN	07/02/1954	RETIRED
U	66	DARASZ, JOHN STANLEY	05/30/1965	PROGAM MGR
U	66	PICARD, MATTHEW JOSEPH	07/23/1984	ENGINEER
U	69	DANGELO, PAUL	06/15/1946	RETIRED
D	69	DANGELO, PENNY E	07/30/1951	RETIRED

V	NO. APT.	NAME	BORN	OCCUPATION
RHODES AVE Con't		**01030**		
U	70	MITCHELL, TAYLOR EUGENE	02/07/2000	
U	70	SANDERS, DEAN A	02/20/1961	DISABLED
	70	SANDERS, DUSTIN	01/13/2001	STUDENT
R	70	SANDERS, SUSAN M	11/10/1957	DISABLED
D	75	HERNANDEZ, ALFREDO	05/12/1968	RECEIVER/DRIVER
U	75	HERNANDEZ, GISELLE M	11/14/1992	CLIENT SPCLST
U	80	PAJAK, ANDREW WILLIAM	01/18/1972	ENGINEER
U	80	PAJAK, CHRISTOPHER RYAN	09/15/1999	MANUFACTURER
U	80	PAJAK, ERIN SHEA	01/30/2004	STUDENT
U	80	PAJAK, JODIE L	12/20/1970	NURSE
U	80	PAJAK, LINDA M	01/07/1944	RETIRED
D	80	SAVOURY, TEAL P	06/05/2000	
ROWLEY ST		**01001**		
D	12	HOTTIN, SANDRA A	10/03/1952	RETIRED
U	12	LEVESQUE, ERNEST E	09/14/1976	HVAC TECH
CC	24	HARRIS, JODY P	11/04/1966	MECHANIC
U	24	O'NEIL, JOAN LESLIE	06/05/1958	UNEMPLOYED
U	24	TATE, DAVID BURKE	05/16/1963	UNEMPLOYED
R	25	JOHNSON, MARCUS N	07/27/1981	UNKNOWN
U	25	SOSA, JEANNIE	02/24/1984	SOCIAL WORKER
U	26	FUNEZ, CARMEN I	06/22/1965	HAIR DRESSER
	26	FUNEZ, JAVIER	08/09/1971	UNEMPLOYED
D	26	ROSARIO, LUZ M	02/22/1937	
U	26	TORRES, ISMEL DALLIETH	03/24/1984	
D	26	TORRES, NATHAN DALLIETH	12/31/2001	STUDENT
D	28	GUTIERREZ, ANGELA IVANN	11/28/1988	SOCIAL WORKER
U	31	HOGUE, KAITLIN NOEL	12/22/1983	TEACHER
D	34	PATON, ROBIN A	03/03/1959	LONG TERM CARE
U	36	JONES, EBONY S	02/11/1990	EMPLOYED
U	38	BRANTLEY, CHRISTOPHER D	11/27/1985	STUDENT
U	38	HOLLOMAN, LATAJA CARLA	02/26/1988	
D	39	FOLEY, EDWARD D	08/18/1961	CARPENTER
D	39	OCONNOR, EILEEN M	05/14/1967	PROJCT MGR
U	50	ZUCCO, JAMES M	12/17/1944	TRUCK DRIVER
U	50	ZUCCO, JEAN	09/19/1946	HOUSEWIFE
D	51	SHIBLEY, JOAN B	09/25/1934	HOMEMAKER
D	51	SHIBLEY, PETER R	05/16/1932	RETIRED
U	55	SHIBLEY, ALEX D	10/16/1986	SERVICE REP
U	55	SHIBLEY, ANNE CATHERINE	07/25/1983	TEACHER
U	59	OUBRE, AMANDA J	10/07/1992	PHARMACIST
U	59	OUBRE, BRANDON RICHARD	10/19/1992	REASEARCH FELLO
D	62	O'KEEFE, JEAN MARIE	04/01/1956	RN
D	64	DUFF, KATHRYN AMELIA	01/07/1994	WEB DESIGNER
D	64	SLONE, HILARY	11/17/1992	UNKNOWN
U	69	LAPOINTE, GARY JOSEPH	04/29/1957	RETIRED
U	70	CITLAK, HANDAN	01/01/1989	
D	70	SULLIVAN, DARYL JOSEPH	05/15/1991	
D	70	SULLIVAN, SAMANTHA	12/21/1990	PHARMACIST
U	70	TOS, HANDAN	01/01/1989	MED ASSISTANT
U	72	WHITE, ISAIAH SAMUEL	10/24/2003	STUDENT
U	72	WHITE, MATTHEW JONATHA	05/15/1976	CONSULTANT
U	72	WHITE, REBECCA LYN	07/22/1975	OFFICE WKR
D	82	KRASNOZHEN-RATUSH, OLG	08/26/1985	PHYSICIAN
R	82	RATUSH, NICHOLAS SAMUEL	07/11/1980	ATTORNEY
U	108	WERNSING, HOLLY A	12/23/1972	UNKNOWN
U	110	SETTERSTROM, JESSICA I	08/23/1991	UNKNOWN
U	111	SCUDERI, CHRISTOPHER M	03/24/1988	BROKER
U	111	SOTO, VERONICA L	10/29/1989	
U	113	CRIBBIN, MATTHEW	02/26/1986	
U	120	AFRIYIE, AKUA	03/04/1962	
D	120	AMANKWAH, ABENA	08/06/1991	
U	120	DOUGLAS, ALISON J	05/06/1987	
R	120	LAPPONESE, ZACHARY R	06/11/1987	SALES
U	121	VEILLEUX, ASHLEY ELIZABE	04/02/1989	RN
U	123	HANCHETT, NICHOLAS THEC	11/30/1996	
U	128	BARKYOUMB, PAUL C	09/11/1970	UNKNOWN
	131	MUNKITTRICK, MOLLIE M	03/13/1987	OFFICE MANAGER
U	133	BEAULIEU, MIRANDA L	04/20/1987	ADVISOR
D	133	GONZALEZ, JOSE LUIS	07/29/1986	
U	140	LAFLAMME, SUSAN L	08/26/1948	RETIRED
U	140	MORRIS, STEVEN H	07/03/1950	FARMER
R	141	GRONDIN, LISEANNE T	01/07/1980	AT HOME
U	141	TROMBLEY, MARK E	11/02/1971	EMPLOYED
U	164	LACH, HENRY	01/14/1955	RETIRED
R	170	MURRAY, CRAIG ALLEN	08/25/1964	DRIVER
D	170	MURRAY, JOAN LUCILLE	12/09/1940	RETIRED
U	170	MURRAY, MORGAN	11/21/2002	STUDENT
D	171	RONDINELLI, PASQUALE	10/22/1933	RETIRED
U	176	COTTER, JOSEPH PAUL	04/28/1964	ELECTRONIC TECH
R	182	ROTH, BRANDON JOSEPH	09/03/2002	EMPLOYED
U	182	ROTH, SHERYL ANN	02/14/1972	EMPLOYED
U	182	ROTH, STEPHEN JOSEPH	06/22/1976	EMPLOYED
D	187	RONDINELLI, MARK A	09/17/1966	MANAGER
D	187	RONDINELLI, SUZANNE MAR	11/09/1966	REG NURSE
U	188	MURPHY, BRITTANY MAY	01/31/1995	UNKNOWN
U	188	OGRADY, DANIEL PATRICK	07/22/1993	
U	200	KOPYSCINSKI, JANET L	01/24/1938	HOUSEWIFE
U	211	RONDINELLI, JAMES A	12/11/1994	PHARMACIST
U	211	RONDINELLI, JAMES P	09/19/1958	MANAGER
U	211	RONDINELLI, SHEILA E	03/21/1960	DENTAL HYGIENIS
U	218	MARZANO, ELIZABETH ANN	11/24/1970	COURT MONITOR
U	221	SPRYZENSKI, LEE ANTHONY	05/03/1972	MSTR BARBER
U	221	SPRYZENSKI, LORA M	03/17/1972	ACCOUNTS PAYABL
ROWLEY ST Con't		**01001**		
	239	MORRIS, JOSEPH G	06/14/1985	LETTER CARRIER
D	239	MORRIS, TRISHA SCOT	04/03/1985	SOCIAL WORKER
D	253	PLOURDE, ANNE M	01/13/1945	RETIRED
	253	PLOURDE, NELSON P	06/14/1943	RETIRED
U	259	STICCO, CHRISTINA JENNIE	09/21/1985	STAFF ASSTNT
U	259	STICCO, JOHN H	07/10/1950	DISABILITY
U	259	STICCO, JOSEPH A	12/01/1986	DISABILITY
U	259	STICCO, MARIE A	04/19/1957	STAFF ASST
R	267	WILLIS, NOEMI	03/14/1973	ADMIN. ASST.
U	267	WILLIS, UHIA KAREEM	02/01/1977	
D	270	LITZ, NANCY L	07/27/1949	HOUSEWIFE
D	270	LITZ, RAYMOND J	07/23/1946	RETIRED
R	275	DUROCHER, ALLISON	12/09/1970	TEACHER
U	275	DUROCHER, HEATH R	03/31/1970	CUST SERV MGR
R	275	DUROCHER, JARED WILLIAM	01/29/2001	STUDENT
D	275	DUROCHER, MORGAN R	02/24/1998	TEACHER
U	282	LITZ, CYNTHIA A	03/02/1975	SCHOOL TEACHER
	282	LITZ, JACK B	06/06/2004	CHILD
U	282	LITZ, SCOTT A	09/15/1973	DISABLED
U	301	CARESTIA, GINA MARIE	01/08/1993	SENIOR CLERK
U	301	CARESTIA, VICTORIA ROSE	03/04/1991	TEACHER
U	306	GAMELLI, JOHN F	06/17/1968	UNEMPLOYED
U	306	GAMELLI, RALPH T JR	10/08/1965	UNEMPLOYED
D	309	PROTZENKO, HARRY H	02/27/1932	RETIRED
D	313	NORRIS, MATTHEW G	11/17/1979	PHOTOGRPHR
D	313	VIENS, BRITTANY A	08/31/1990	UNKNOWN
U	314	RESCIGNO, JOSEPH A	08/22/1931	RETIRED
U	314	RESCIGNO, PATRICIA ALICE	03/15/1936	RETIRED
D	321	PARADA, REMBER WILDAMI	03/07/1990	
U	322	FISH, ERIC S	02/04/1966	JETVAC OPERATOR
U	322	ROBERTSON, HEATHER MAC	08/13/1999	STUDENT
U	322	ROBERTSON, KIM ANN	06/07/1965	DISABLED
U	331	CONTE, JOHN R	06/12/1957	CARPENTER
U	332	PANUCCIO, DONNA	02/07/1959	TEACHER
D	332	PANUCCIO, VINCENT B	04/04/1997	STUDENT
U	337	RENAUD, JESSICA R	01/08/1990	CLINICIAN
U	337	RENAUD, JOSEPH A	04/23/1986	MNGMNT
U	338	GIANFELICE, MARK	04/24/1968	DRIVER
U	338	GIANFELICE, MARYANN	08/26/1946	RETIRED
U	346	SMITH, JOSEPHINE ANN	03/05/1959	HUMAN RESOU
R	346	SMITH, NICHOLAS E	02/12/1979	INV CONTROL
U	368	BENCIVENNI, GLEN ALAN	08/21/1959	DISABLED
U	368	CEBEREK, STEPHEN JOHN	12/05/1950	RETIRED
U	368	DENNIS, SARAH JEAN	05/16/1974	
ROYAL LN		**01001**		
	2	CARDEC, OMAR S	01/29/1991	
U	2	HERBERT, JOSEPH J	08/19/1976	UNKNOWN
U	2	SHEAN, KRISTINA LYNN	07/29/1998	
U	2	SHEAN, MELANIE A	05/27/1979	
U	8	DENISENKO, ALEXANDER	10/30/2001	
D	8	DENISENKO, DANIEL	11/24/1999	
R	8	DENISENKO, NATALYA A	04/07/1969	
R	8	DENISENKO, NIKOLAY	01/09/1960	
	10	BARANOV, DAVID	02/10/2002	STUDENT
	10	DOUGLAS, ADELLE JASMINE	11/21/2003	STUDENT
	10	DOUGLAS, JOHN LAURENCE	09/24/1977	HVAC
U	10	SOUCY, EMILY GRENON	04/13/1983	CLIN PROG DIR
D	18	LEONE, JENNIFER R	05/07/1990	STUDENT
	18	LEONE, JOSEPH F	07/18/1989	TREE CLIMBER
U	30	OLIVIERI, EFRAIN	07/10/1986	
U	38	D'AMOURS, KIMBERLY ANN	07/31/1995	MASTERS STUDENT
R	38	ROUX, RUTH A	01/30/1962	HOMEMAKER
R	38	ROUX, STEVEN PAUL	06/07/1964	MARKETING REP
U	39	POWNALL, CHERRY MARIE S	03/19/1968	BRAND REP
D	39	POWNALL, KEVIN B	01/05/1958	N/A
CC	58	DAUDELIN, ALFRED JOHN	06/16/1956	DISABLED
U	61	VANDALL, JONATHAN R	08/06/1994	
U	66	DECKER, JOHN GERARD	02/27/1981	CIVIL ENGINEER
U	66	LEVERICH, CLARISSA M	01/25/1988	
U	71	SIECZKOWSKI, JOAN ANN	05/23/1942	RETIRED
D	71	SIECZKOWSKI, RONALD	07/19/1935	RETIRED
U	76	CONNOR, KELLY	10/27/1975	SECRETARY
R	76	GLEASON, KEVIN P	11/01/1970	PRINCIPAL CLERK
	76	RUDZIK, SIENNA M	12/02/2005	STUDENT
U	85	FERREIRA, SUSAN	10/07/1960	UNEMPLOYED
D	85	FERREIRA, WILLIAM F	07/28/1954	DRIVER
U	86	ZABEDYUK, VLADIMIR	04/22/1997	
U	97	WHITLEY, MATTHEW J	07/25/1976	
ROYAL ST		**01001**		
	10	BREAULT, JOHNATHAN	09/07/1990	PRODUCTION
U	10	LAMICA, THOMAS K III	09/21/1996	UNKNOWN
D	17	AYERS, ADELINE R	01/14/1925	RETIRED
U	18	MESSER, EMILY W	10/15/1995	EDUCATOR
D	19	ALBINO, VICTORIA D	01/19/2002	
	19	LARIVIERE, GUY	08/07/1978	CARPENTER
	19	STAINFIELD, TYLER A	09/06/2002	STUDENT
U	20	HALUCH, CARIANNE E	11/06/1975	UNKNOWN
U	22	FAVOLISE, ROBERT P	08/30/1985	UNKNOWN
U	22	GREY, NICHOLE L	05/31/1992	UNKNOWN
U	24	SILLER, KLAUS G	07/17/1952	GOLDSMITH
	26	POTITO, AMBER	04/20/2001	
U	26	POTITO, LISA MARIE	06/09/1980	FEDERAL EMPLOYE

V	NO.	APT.	NAME	BORN	OCCUPATION
ROYAL ST Con't			**01001**		
	26		POTITO, TIMOTHY A JR	07/12/2005	
U	28		MURPHY, JOHN GERRARD	09/21/1968	
U	33		LEVESQUE, ERNEST ALFRED	10/13/1948	RETIRED
U	37		NORMAN, GREGORY W	01/06/1978	SALES
U	37		NORMAN, KERRY ELLEN	07/17/1979	CSR
D	38		BARTKUS, ELISABETH QING	02/20/1997	
U	38		CONROY, MEGAN CATHERIN	06/11/1980	NURSE
U	38	2	REED, MICHAEL EDWARD	01/24/1997	SECURITY GUARD
U	39		CARTWRIGHT, KATELYN	05/24/1984	
R	43		HOWIE, OLGA	08/28/1973	
R	44		IERACI, CRISTINA	05/24/1985	CLINIC SECRE
U	44		VERSACE, PAUL JR	10/04/1983	LAWN CARE MNGR
U	48		BOMBER, KRISTIN L	03/11/1987	PROJECT MGR
U	48		GOGUEN, CHRISTOPHER T	08/10/1971	MANAGEMENT
U	48		GOGUEN, SHEA WYNNE	09/30/2002	STUDENT
U	51		GUZMAN, BRENNA L	09/07/1976	UNKNOWN
U	51		MCGUIRE, MOLLY ANN OLIVE	03/18/2002	
U	51		MCGUIRE, NOAH FRANCIS	05/07/2000	
U	53		WEBSTER, SANDRA M	07/25/1944	RETIRED
U	58		FARMER, CYNTHIA L	01/24/1966	INS AGENT
R	58		FARMER, JENNIFER LYNN	03/22/1989	STUDENT
	58		FARMER, KEVIN A	09/04/1962	FOREMAN
U	60		MOCCIO, ALBERT L JR	04/06/1945	RETIRED
U	60		MOCCIO, JANICE A	02/13/1947	RETIRED
U	62		CARVILL, DONALD L	02/08/1936	RETIRED
U	62		CARVILL, KATHLEEN A	09/24/1948	RETIRED
D	66		DEPALO, ESTHER L	08/22/1932	RETIRED
D	66		DEPALO, LILLIAN	04/15/1934	
U	70		MONTANEZ, JACQUELINE	09/17/1975	HOMEMAKER
	72		BROWN, KIMBERLY	03/23/1996	STUDENT
U	72		JOSE, TANISHA L	02/11/1993	STUDENT
	76		MELLEN, JOHN R	09/14/1962	WAREHSE MGR
U	76		MELLEN, KAREN MARIE	11/07/1963	UNEMPLOYED
U	84		MC MULLIN, MARISA NICOLE	04/14/1996	STUDENT
U	84		MCMULLIN, ROBERT H III	07/11/1968	
L	84		SHELEY, CONSTANCE	07/13/1968	PROMO ASST
D	88		VIRELLA, MARLENE ANN	10/31/1954	DISABLED
U	90		GLOSTER, LAURIE BETH	04/05/1982	AT HOME
SEQUOIA DR			**01030**		
D	6		MASSOIA, VIOLA B	10/04/1928	RETIRED
D	16		KUNASEK, SANDRA R	11/14/1936	HOMEMAKER
U	16		SULLIVAN, ANDREA	04/17/1988	MANAGEMENT
U	17		GOODYEAR, CINDY M	08/11/1964	OFFICE MGR
U	17		GOODYEAR, MARK T	07/30/1963	RETIRED
D	24		ROSENAK, ELSA	02/19/1938	RETIRED
D	27		QUINK, ROSEANN	01/20/1947	RETIRED
D	37		AUGUSTI, THERESA R	09/29/1936	RETIRED
U	38		PICCO, W MICHAEL	05/30/1946	CPA
D	38		SULLIVAN, MARYELLEN M	05/24/1949	RETIRED
U	38		SULLIVAN, RYAN P	02/11/1984	
U	45		KODESS, ANGELA J	01/05/1964	ESTHETICIAN
D	45		KODESS, DANIELLE MAYA	05/02/1994	STUDENT
U	45		KODESS, JASON L	10/02/1959	UNEMPLOYED
D	46		RIONI, JEAN V	09/06/1940	HOUSEWIFE
D	46		RIONI, JOHN J	04/30/1939	RETIRED
U	56		PLASSE, GLORIA M	08/18/1933	RETIRED
D	56		PLASSE, RONALD RICHARD	11/28/1960	DELIVERY DRIVER
U	60		GRIMALDI, LINDSEY K	10/28/1981	NURSE
U	60		GRIMALDI, MICHAEL A JR	05/02/1981	WORKING
SHERI LN			**01001**		
U	13		HOLMES, JESSIE L	10/28/1983	COL STUDENT
U	13		RUIZ, SOFIA MAY	10/12/2002	
U	25		MASHNITSKI, SERGIO	08/10/1995	UNKNOWN
U	26		ANTOINE, CHERISE	11/24/1991	RN
U	26		ANTOINE, LISA J	07/23/1963	HOMEMAKER
U	26		ANTOINE, PAUL A	06/20/1962	PROCESS OPER
U	27		ASHEY, KIM C	08/29/1958	SSIDI
U	27		ASHEY, RONALD W	02/17/1966	SALES
D	30		PANDOLI, DAVID C	05/18/1970	ELECTRICIAN
U	31		BOCHKAR, VICTORIA	01/05/1995	SELF EMPL
U	31		LUZANOV, YELENA	07/12/1960	
U	31		LUZANOV, YURIY	04/30/1959	WELDER
D	32		BRUNO-CRUZ, MARIA DC	01/06/1972	SOCIAL WKR
U	32		LECHUGA, RALPH BENJAMIN	06/30/1969	
R	33		VASELACOPOULOS, RACHEL	07/09/1992	ACCOUNT MNGR
U	34		BAKER, KAREN M	02/07/1969	REHAB AIDE
U	35		GAGLIARDUCCI, CARMELA	07/20/1958	DISABLED
U	36		PLATT, SARAH ELIZABETH H	12/26/1991	STUDENT
U	37		CRUZ, DAISY E	11/04/1971	CASE MANAGER
U	38		DETURA, GLORIA	01/21/1963	RETIRED/DISABLE
R	38		SAWYER, THOMAS M	06/06/1970	
U	39		ALMQUIST, DANA AXEL JR	12/16/1972	TECH/STUDENT
D	39		CONNOR, ROGER R	03/15/1948	RETIRED
U	40		CONNELL, JOANN M	05/13/1943	SECRETARY
U	40		CONNELL, MAYNARD EDWAR	11/06/1943	RETIRED
U	41		RIVERA, ADNEIDA A	10/12/1953	CLINICIAN
R	42		SEXTON, DANIEL BRIAN	03/16/1959	X-RAY TECH
R	42		SEXTON, TAMI LEE	11/29/1958	AT HOME
R	42		SEXTON, TERRI LYNN	04/08/1961	OFFICE MGR
R	42		SEXTON, THOMAS J	12/31/1980	CUST SERVICE
R	43		OUELLETTE, GINA L	04/28/1993	
U	43		OUELLETTE, TERESA M	02/08/1959	POSTAL
SHERI LN Con't			**01001**		
	44		PTYSIA, ANDRII	09/25/1988	TRUCK DRIVER
U	44		PTYTSIA, LILIYA	08/15/1978	DENTAL ASST
U	45		FULLER, ROBERT G	09/17/1951	RETIRED
U	45		QU-FULLER, YI	07/23/1962	UNEMPLOYED
U	46		BOUCHOUAR, EJJA ABDELGI	02/08/1991	
D	47		KEENE, EVELYN M	11/29/1958	HUMAN RESOURCES
D	47		LARIVEE, MICHAEL V	02/20/1958	RETIRED
D	48		BUENDO, DONNA D	09/08/1953	LAWYER
U	49		MARTI, ROBERT A	10/25/1961	PHARMACY
U	50		PATEL, HARSHADKUMAR MA	11/02/1981	
D	51		REIDY, JOHN JOSEPH	03/18/1949	RETIRED ARMY
U	52		GENEREUX, ROBERT E III	06/28/1988	UNKNOWN
R	54		KHAYEV, VIKTOR V	10/12/1957	EMPLOYED
	54		KHAYEVA, VALENTINA	08/26/1958	WORKING
U	55		ZEKA, ELTON	07/11/1991	MANAGER
U	56		GAFFNEY, TRACY ANNE	09/23/1968	OFFICE CLERK
D	57		JACKSON, MARVIN A	11/08/1958	EMPLOYED
U	57		MCCABE, YVETTE F	12/30/1962	
U	59		DEMCHUK, OLGA	06/13/1976	
U	59		DEMCHUK, SERGEY	12/31/1968	
U	60		LAM, CRYSTAL	08/01/2001	STUDENT
U	60		LAM, NGAN KIM	11/13/1963	MANICURIST
	60		LY, DAO-PHONE	11/12/1985	STUDENT
	60		LY, PHONG	12/24/1988	SALON MGR
U	61		EROFEYEV, DENIS A	06/29/1974	BUSINESS ANALYS
D	62		GARVEY, TARAH E	08/22/1989	STUDENT
U	63		FABRIZI, BERTHA I	03/23/1958	SOCIAL WKER
U	64		ROSNER, MARY LOU	04/29/1953	RETIRED
U	65		DESMARAIS, JANICE S	09/28/1972	BAKER
U	65		JOHNSON, KEVIN J	10/20/1972	BUSINESS ANALYS
U	66		AHMETI, NEDIME	01/23/1996	
R	66		MALIQI, ARBNOR	05/10/1993	
D	68		BIAGINI, BARBARA GLORIA	10/09/1942	RETIRED
D	68		BIAGINI, CARMINO M	07/17/1938	RETIRED
D	69		CAPUANO, MARCIA E	01/08/1945	RETIRED
	70		BESSETTE, WILLIAM A	07/27/1958	PROJECT MGR
	70		BOUCHARD, ANNMARIE	07/31/1968	CNA
U	71		WELSH, SUSANNE M	10/31/1960	SELF EMPLOYED
	73		MELNYK, OLEKSANDR	01/01/1900	
R	73		MELNYK, VIKTORIYA	11/05/1996	
U	75		BARTOLUCCI, DAVID ALAN	07/18/1969	UNKNOWN
R	77		MCCOLLUM, KENNETH R	09/30/1953	ELECTRICAL ENG
D	84		DANIELS, ROBERTO JR	12/14/1989	
	85		MEGATULSKI, ROBERT A	05/15/1956	GOLDSMITH/JEWLE
U	87		MELNYCHUK, KHRYSTYNA	09/22/1993	
R	87		MELNYCHUK, OLEKSANDR	05/23/1992	UNKNOWN
	92		LORENZO, LILIANA S	08/12/2003	STUDENT
U	92		LORENZO, SOCRATES F	06/03/1976	MAINTENANCE TEC
U	92		MICHALEK, MELISSA F	01/21/1970	RN
U	93		FELLION, KAYLEIGH A	12/30/1996	STUDENT
U	95		MURADOV, EMIL SERVEROV	05/07/2002	
U	95		MURADOVA, CHUBCHEK	01/03/1971	
U	100		GILBERT, ROBERT JOSEPH J	10/10/1975	DISABLED
U	100		ROMANKO, DAVID FRANCIS	10/28/1953	
U	100		ROMANKO, KORY JON	12/05/1994	
U	101		GOK, ALPTUG	05/08/1990	
R	102		BUSHEY-GRENIER, MARGIE J	06/05/1961	UNEMPLOYED
U	102		ZIMMERMAN, REBECCA MICH	11/21/1981	
U	108		JONES, STANLEY E	07/19/1978	
R	108		ROSADO, JUAN A JR	01/13/1979	
D	109		MELBOURNE, DANIEL	05/29/1955	RETIRED
	110		MCCARTHY, LEAH	01/01/1901	INSPECTIONS
U	116		ANDINO, CARMEN I	12/01/1950	AT HOME
U	116		RODRIGUEZ TORO, JULIANE	01/12/1989	
U	116		VALENTIN, ANGEL LUIS	11/30/1960	UNKNOWN
U	117		ROBIDOUX, ROSE E	03/14/1980	UNEMPLOYED
U	118		RODRIGUEZ, TATIANNA LEE	11/10/2004	
U	118		SANTANA, EMANUEL	01/02/1987	
U	118		VELAZQUEZ, JACQUELINE	12/03/1977	
U	119		NOGA-STRATTON, THERESE	02/06/1953	COUNSELOR
D	124		HUGHES, KEVIN MICHAEL	07/02/1965	UNKNOWN
U	125		CRAWFORD, MACKAYLA FRA	05/08/1996	
U	126		BALICKI, GERIANN DW	04/25/1968	MANAGER
U	127		BARABOLKIN, IVAN JR	03/10/1974	LABORER
	127		SHOVKOVA, GANNA	02/03/1984	
SPRINGFIELD ST			**01001**		
D	181		BEST, ALAN W SR	08/19/1963	
D	181		DRAKE, DYLAN R	03/31/1992	PHARMACY TECH
U	181		DRAKE, KATHLEEN M	03/26/1964	DISABLED
D	183		COLLAZO, CHRISTOPHER MA	01/01/1992	
D	183		COLLAZO, HECTOR M	04/26/1957	
U	183		COLLAZO, MANUEL O	03/24/1968	UNKNOWN
D	183		CRISPIN, PABLO A	02/11/1968	
U	185		PERRY, COREY L	02/07/1987	STUDENT
U	185		ST PETER, DEBORAH MARJC	11/30/1956	N/A
U	185		ST PETER, JEREMY	11/27/1982	STUDENT
U	185		ST PETER, RYAN J	11/21/1988	UNKNOWN
U	185		STPETER, BRIANNA ELLEN	08/15/1990	
U	185		STPETER, CODY D	12/26/1991	
U	189		BELCHER, BARRY S	07/18/1957	RETIRED
U	189		BELCHER, BENJAMIN A	10/18/1989	RETAIL
	189		BELCHER, BLANE A	04/13/2001	UNEMPLOYED
U	189		BELCHER, TINAMARIE L	06/01/1965	RETAIL

V	NO.	APT.	NAME	BORN	OCCUPATION
	SPRINGFIELD ST Con't		**01001**		
U	313	2	BENOIT, SUSAN L	05/17/1962	UNKNOWN
R	313	4	HANLON, JORDAN J	09/25/1987	AT HOME
U	313	5	RODRIGUEZ CASILLAS, JOEL	12/11/1978	
U	313	7	SCOTT, JOSEPH JAMES BRU	07/29/1964	
D	315		LABEDA MCFARLANE, ELLA I	11/21/1961	
U	315		PHILLIPS, ANIYA ROSE	07/30/2004	
U	317	2	PAQUETTE, JOSEPHINE	08/09/1959	MED ASST/HHA
	319		COVILEAC, IRINA	03/05/1989	
	319		COVILEAC, MIKE	11/13/1987	
U	321		CURDOV, IVAN	12/25/1983	
R	321		TARALUNGA, PAVEL	02/24/1987	
R	321		TARALUNGA, TATYANA G	07/07/1988	
U	323		BOYLE, CHYENNE	09/24/2001	
U	323		ORTIZ, BELLA D	07/13/1976	HOUSEKEEPING
U	323		ORTIZ, BELLA ESMERALDA	04/09/2002	
U	323		ORTIZ, JOSE LUIS JR	04/03/2000	
U	323		ORTIZ, JOSE L	05/26/1973	
U	323		ORTIZ, WILLIAM RAUL	04/19/2003	
U	329		BARANOV, YELENA	10/03/1960	
U	331		O'NEILL, SEAN A	12/20/2000	STUDENT
D	331		ONEILL, DIANE SUSAN	05/30/1959	AT HOME
D	331		ONEILL, WILLIAM E	12/06/1964	FORKLIFT DRIVER
	333		CLINK, TAMARA D	09/09/2004	
	333		MACK, NATHAN C	10/17/2005	
U	333		SUTTON, GREGORY TYRONE	01/12/1983	
U	333		SUTTON, HEATHER M	10/06/1980	LPN
	333		SUTTON, IYONA T	12/01/2002	
U	333		SUTTON, ZYONA TASHE	12/01/2002	
U	337		ARGIRO, PHIL	08/20/1950	
U	339		KOULGEORGE, ALEXANDER	09/07/1991	QUALITY AUDITOR
U	339		NAMWISET, NICHAGAN	12/15/1993	
D	341		DUNPHY, WILMA BALL	05/02/1940	RETIRED
	347		PIROGOV, SERGEY	09/07/1976	
	347		PIROGOVA, ANNA	05/12/1999	STUDENT
	349		PIROGOV, ALEKSANDR	11/26/1968	WORKING
U	349		PIROGOV, KEVIN	07/24/2004	STUDENT
	349		PIROGOV, MAXIM	02/17/2003	STUDENT
U	349		PIROGOVA, ANASTASIYA A	11/11/1998	STUDENT
	349		PIROGOVA, IRINA	05/21/1974	AT HOME
U	355		DOWNES, MARK ETHAN	05/14/2005	
U	357		NIVAR, GERSON	02/05/1981	UNKNOWN
U	359		GONZALEZ, ANTONIO A	01/19/1961	DISABLED
D	359		LOPEZ, RAUL	06/18/1967	
U	359		MARTIN, AIMEE MARIE	07/22/1969	CLERK
U	359		MARTIN-MORALES, MADISON	03/09/1999	STUDENT
CC	359		MORALES, MARIELYS MARIE	01/31/1998	UNKNOWN
D	359		OLIVO, GABRIEL	01/18/1994	STUDENT
Z	359		VERDEJO, JOSANALY MARIA	09/22/1994	DISABILITY
U	361		CORDERO, HECTOR SCOTT	08/08/2002	
D	361		PEREZ, LIZZETE	03/07/1966	DISABLED
U	375		ATANANE, MOHAMED	05/17/1977	
	377		ATANANE, HABIBA	05/18/1986	
U	377		ATANANE, LAHCEN	10/12/1972	
	377		AZEROUAL, KHADIJA	07/15/1985	AT HOME
	377		BOUADI, HADDIA	02/28/1987	
D	379		GRIMALDI, NICHOLAS P	12/05/1964	PAINTER
U	379		SANTAMARIA, FRANCIS R	10/06/1986	
D	385	2	GAVILLAN-MURIEL, ANGEL L	03/03/1969	UKNOWN
U	385	2	SERRANO ACOSTA, JOSE M	10/06/1971	
D	385	2	SERRANO OQUENDO, JUAN	03/03/1975	UNKNOWN
U	387		CARON, DAVID R	02/01/1955	
U	389		FIFIELD, BRANDON LEE	08/06/1991	
U	391		MAZZA, LINDA A	09/26/1943	RETIRED
U	391		MAZZA, THOMAS J	10/01/1951	RETIRED
U	395		BUTCHER, DANIEL C	03/16/1983	SALES ASSOC.
U	395		GAMELLI, MARLO M	12/19/1967	
D	395		PIROLO, DOUGLAS J	05/10/1970	UNKNOWN
CC	397		DUNCAN, KAREN A	01/30/1986	CLERK
J	397		LECLAIR, TIMOTHY	07/18/1984	
U	397		WHIPPLE, JASON EARL	06/29/1984	
U	399		FELICIANO, JULIO A	12/03/1978	
D	401		CINTRON, AISHA S	06/05/1979	OFFICE COORD
D	401		WOODARD, CURTIS DAMION	05/04/1997	COOK
D	401		WOODARD, NATASHIA S	02/23/1999	BEHAVIORAL HEAL
U	402		TOWSLEY, CATHERINE M	11/16/1987	STUDENT
U	404		CHRISTOPHER, CATHERINE	08/04/1986	
U	404		UCHENDU, CHIBUEZE DEREK	02/21/1988	
D	415	2	ANDREWS, LAURIE L	10/26/1972	
U	415	5	BORELLI, LAURA A	08/27/1951	N/A
U	415	3	BOUCHER, SUMMER ANN	06/21/2000	
U	415	1	BURNETT, ANN E	11/11/1932	RETIRED
U	415	3	CLARK, MARISA PHYLLIS	11/29/2001	
U	415	7	DELUCCHI, MICHAEL J	01/05/1955	RETIRED
	415	6	LUGO, KATHERINE	12/04/1988	
U	415	8	MCCORISON, CYNTHIA A	11/26/1958	UNKNOWN
U	415		ORTIZ, JUSTIN MICHAEL	02/25/1992	
U	415	6	PLOOF, BILLIE LYN	06/20/1993	STUDENT
U	415	9	ROMEN, FABIOLA PAOLA	05/03/1999	
D	415	6	SALLOUM, ROBBIE A	03/23/1994	STUDENT
U	417		PETERS, CAROLE F	03/28/1953	UNKNOWN
	417	111	YUSENKO, VITALIY	01/01/1901	LEGAL SERV
U	437		GODBOUT, RICHARD YVON	12/22/1960	UNKNOWN
U	437	B	POULIOT, CARRIE A	08/04/1978	UNKNOWN
R	437	B	RAYMOND, BRETT ALAN	09/18/1981	ELECTRICIAN
D	449		DREWNOWSKI, FRANCES AN	03/21/1950	SHIFT SUPERVISO
U	449		DREWNOWSKI, PAUL	06/12/1970	SUPERVISOR
D	449		DREWNOWSKI, RAYMOND S	12/15/1947	RETIRED
U	453		CALICIOTTI, CASSANDRA	04/04/1995	
U	461		SALAZAR, LINDA LUZ	12/10/1992	STUDENT
U	463		THOMAN, JESSIE DIANE	10/24/1984	RECORDS KEEPING
	SPRINGFIELD ST		**01030**		
R	509	A	LIVIERATOS, KRISTEN NICOL	03/04/1990	TR DRIVER/OPER
R	577		DEVENO, DAVID G	04/20/1972	SELF-EMPL
U	577		DEVENO, OWEN GEORGE	03/22/2000	
R	577		DEVENO, PAMELA	03/20/1972	LAWN CARE
U	583		ALLEN, CAITLIN ASHLEIGH	12/16/1992	UNKNOWN
U	597		VEDOVELLI, JOHN A	04/01/1936	RETIRED
	619	7	BROWN, SUSAN IRENE	03/27/1943	RETIRED
U	619	10	BYS, PATRICIA ELLEN	02/22/1966	
U	619	2	CINTRON RIVERA, CRUZ MEI	12/30/1980	
U	619	6	DIETRICHSEN, STEVEN J	12/21/1983	STUDENT
R	619	7	MCNAMEE, MICHAEL EDWAR	01/12/1967	UNEMPLOYED
D	619	7	PACHECO, RAUL	06/09/1995	UNKNOWN
U	619	11	SULLIVAN, KYLE DANIEL	05/22/1985	STUDENT
U	625		BUSHEY, DAVID A SR	10/09/1967	UNKNOWN
R	627		CARTER, CARA J	05/13/1975	
	627		LAVIGNE, BRIAN J	09/25/1984	COOK/DISABLED
	627		SMITH, ANTONIO	01/18/1997	SCHOOL/DISABLED
U	631		KOEHLER, KERRY L	02/28/1991	ATTORNEY
U	631		SCIBELLI, GREGORY ALLEN	09/29/1982	UNKNOWN
D	633		HULSE, ADAM DAVID	09/23/1992	
U	635		MAYNARD, JANET FELICE	11/24/1955	RETIRED
D	637		NEWMAN, LAURIE A	04/12/1962	
U	641		DEMOS, JULIE SUZANNE	01/26/1974	AESTHETICIAN
R	6432		DEMOS, BRANDON JOSEPH	07/16/1972	UNKNOWN
U	649		ROIT, JESSICA ANN	09/20/1981	UNKNOWN
U	649		ROIT, ROBERT M	08/08/1978	UNKNOWN
U	651		COSBY, SARAH	10/28/1989	BARTENDER
U	655		DETTMAN, BRIAN J	08/13/1983	MECHANIC
U	655		DETTMAN, KIMBERLEE	03/23/1988	TEACHER
U	657		STANDISH, STEPHEN MATHE	11/06/1989	
	659		BURROUGHS, CHRISTINE	01/01/1900	
U	659		SHERMAN, JEFFREY MICHAE	10/15/1984	STUDENT
U	659		WRIGHT, DEAN M	04/26/1988	STUDENT
U	715		RODRIGUEZ, ALBERTO	09/22/1984	
U	715		RODRIGUEZ, YARLIANIS I	02/21/2005	
R	775	10D	BACHTA, JERIANN	03/29/1961	COOK
U	775	7-D	BRAUER, CHARLOTTE A	01/19/1966	UNEMPLOYED
	775	7-D	BRAUER, SHANE A	06/19/2002	AT HOME
D	775	10-C	CAPERS, CHARLENE ANIESH	03/17/1977	
U	775		CARDONA, FRANK JR	11/14/2000	
U	775	4A	CARPIO, YOANDA	03/30/1978	UNKNOWN
U	775		COBHAM, TYRELL AMOR JR	04/25/2003	
U	775		COBHAM, TYRELL A	08/01/1984	
D	775	12-C	DARIS, LYNN ANNE	06/24/1972	UNEMPLOYED
D	775	1-C	ELSHERIF, KITTY ALI	04/10/1981	TEACHER
D	775	5-A	FISCHETTO, JENNIFER A	05/11/1967	UNEMPLOYED
D	775	5-A	GOINES, DEON LENORRIS JR	05/21/2001	STUDENT
U	775	1-B	GONZALEZ, JENEL SHIA	06/23/2004	STUDENT
D	775	1-A	HALPY, ABBEY ANNA	08/29/1985	C N A
U	775	12-A	HAWTHORNE, DOUGLAS C	07/30/1948	RETIRED
U	775B		JOHNSON, CHRISTINA G	05/22/1983	STUDENT
D	775	1-B	JOHNSON, JEANNETTE	01/15/1961	AT HOME
U	775		LIVERPOOL, WILLIAM MARLO	08/26/1987	
U	775	8-B	MANCHINO, BRENDA ROSE	02/23/1989	CNA
U	775	7-C	MASTROMATTEO, SAMANTH	04/23/1991	STUDENT
	775	12-C	OBITZ, LEANNE	12/20/2005	
D	775	1-B	OLIVENCIA VELEZ, BRUNILD	04/11/1980	AT HOME
U	775		PEREZ, LEE OSCAR	11/05/1986	DISABLED
R	775	10-A	PRINCE, SARAH A	08/24/1972	PERMEN DISABLED
U	775	2-D	RODRIGUEZ, JENNIFER LYN	05/30/1985	UNKNOWN
R	775	6-C	ROGERS, HEATHER A	11/14/1982	UNEMPLOYED
U	775	9-B	SOKOLI, BARIJE	12/14/1988	MEDICAL ASST
J	775	12-D	THERIAQUE, JESSICA LYNN	12/18/1978	HHA
U	775	8-D	TONELLI, JOSEPH C	01/08/1983	
U	775	9-A	VASILYEV, JULIA	07/29/1990	
U	775	8-C	WHITE, ELY K	01/17/1982	
U	775	3-B	WILLIAMS, KUYLAR H	07/10/1979	
D	873	2	BENOIT, MICHELLE S	11/28/1953	DISABLED
R	873	3	CUTCHER, MICHAEL G	10/13/1967	MILITARY
U	873	27	DUVAL, ROBERT M	04/21/1983	UNKNOWN
D	873	19	GREEN, ROGER EDWARD JR	06/06/1983	UNKNOWN
D	873	19	JOHNSON, LEANDRE	06/19/1988	
U	873	23	KIARIE, MICHAEL MUCHUKU	03/23/1967	
R	873	24	KRATOVIL, KENNETH A	01/09/1978	DISABLED
U	873		LEHOUILLER, NORMAN JOSE	01/07/1967	CABLE TECH
U	873	22	MCALLISTER, MERRILY JEAN	04/15/1955	DINING SVC ASST
U	873	28	MESSIER, MICHAEL J	10/11/1964	RETIRED
U	873	15	NORTH, RICHARD A JR	04/27/1952	UNKNOWN
U	873	14	SHEA, KRISTY H	07/29/1991	UNKNOWN
D	873	17	TORRE, DIANE L	04/21/1953	UNEMPLOYED
H	873	8	WRIGHT, DONNA	04/19/1951	
D	883		DI SANTI, MARINA	04/24/1962	MAIL ROOM ASSOC
D	915		DESCANT, DEBORAH J	09/24/1952	PRESCHOOL TEACH
D	915		DESCANT, GENE J	08/01/1951	RETIRED

V	NO.	APT.	NAME	BORN	OCCUPATION
	SUFFIELD ST		**01001**		
U	36		KELLEY, KRISTIN ALYSSA	12/17/1990	MANAGER
R	36		KELLEY, ROBERT E	04/08/1967	CARPENTER
D	86		FETT, SARAH R	08/08/1964	SALES
U	92		MCFALL, KENNETH C	02/11/1965	CIVIL SERVANT
U	102		COLY, SHEILA C	12/25/1961	
U	102		COLY, STANISLAS G	05/07/1967	TEACHER
R	138		WHITEHEAD, SHERYL ANNE	03/19/1963	ACCOUNTANT
	146		EASTON, ALIVIA	01/16/2004	STUDENT
R	146		EATON, ERIC J	04/11/1977	
D	146		EATON, SUSAN M	12/11/1966	COOK
U	146		NADEAU, KATELIN ANNE	08/06/1991	IV TECH
U	146		THERRIEN, JOHN CHRISTOP	01/30/1999	STUDENT
U	156	16	ALCAIDE, GLADYS	12/02/1951	COL STUDENT
U	156	6	ANDERSON-STEC, RANDALL	05/05/1982	LAB TECH
U	156	32	BAAWUAH, FREDA	11/26/1984	
R	156	26	BEEBE, DIANE M	09/25/1953	RETIRED
	156	14	BERRY, ADAM	02/13/2005	STUDENT
U	156	14	BERRY, ASHLEY	12/03/1970	OFFICE ASST
D	156	9	BREWSTER, EDYTHE MAE	12/16/1946	RETIRED
D	156	22	BUCKNOR, JAYE P	02/11/1977	NURSE
U	156	30	CHISHOLM, BAILEY WILLIAM	10/11/1999	
D	156	30	CHISHOLM, CONNIE L	11/23/1981	TRANS SECURITY
U	156	3	DEMERS, PAUL M	01/27/1955	RETIRED
U	156	21	EMMETT, ASHLEY D	08/30/1991	RECEPTIONIST
U	156	15	FARMER, MATTHEW K	02/03/1964	PAYROLL DIR
	156	20	FOFANA, FATOUMATA	02/21/1993	AT HOME
	156	20	FOFANA, OUSMAN	04/15/1987	
U	156	29	GODAIRE, PHYLLIS DALE	10/04/1937	RETIRED
	156	12	GODFROY, ASHLEY ALICE	05/04/1987	BAKER
U	156	12	GODFROY, STEPHEN L	07/30/1987	SEAMAN
D	156	5	GONZALEZ-APONTE, SONIA I	01/21/1973	
U	156	27	HART, ELYSBETH LOUISE	11/26/1943	HOME
U	156	7	HAXHIU, FLORIM	05/25/1984	
U	156	31	HOLMES, ARYANNA NYETTA	05/10/1999	
U	156		JESSUP, ESTELLE	05/20/1949	RETIRED
U	156	8	KELLEY, JEAN	08/25/1956	FINC CONSULTANT
U	156	29	KINGSLEY, MARSHA	10/29/1960	RETIRED
U	156	33	LAKOTA, RICHARD F	09/09/1975	COURIER
D	156	11	LAMOTHE, WILFRED	10/26/1931	RETIRED
U	156	10	MAKHOUL, ELIE	02/21/1980	COURIER MGR
U	156	23	MIRENA, RIFAT	03/10/1981	MCHNE OP
U	156	7	MISINI HAXHIU, KOSOVARE	10/18/1985	
R	156	25	PASKONOV, VIKTORIYA S	10/23/1993	
U	156	4	PRESSEY, JENNIFER JOY	05/09/1979	UNKNOWN
U	156	18	QIU, SHIRLEY	06/23/1997	PROGRAMMER
U	156	1	RYAN, DAVID K	10/19/1955	RETIRED
U	156	10	SABA, KATYA	10/14/1976	PARAPROFESSIONA
D	156	20	SAMURA, FATOUMATA	02/21/1993	UNKNOWN
U	156	6	STEARNS, MARTHA A	09/23/1978	PARALEGAL
U	156	27	STEFANO, NANCY E	08/29/1956	SELF EMPLOYED
U	172		MIDURA, SHIRLEY A	11/01/1951	NURSE
	172		MIDURA, TREVOR L	02/14/1982	STUDENT
D	172		STAMPS, COREY	04/25/1983	
U	172		WAITE, MELISSA ANNE	02/14/1982	DISABLED
D	180		STATHIS, ELLIOTT MARSHAL	07/06/1971	MANUFACTURING
D	180		STATHIS, SAVANNAH JO	08/31/1995	STUDENT
U	180		STATHIS, SHELBY	09/15/2000	STUDENT
CC	188		STALLONE, DAMIANO	06/19/1943	RETIRED
	188		STALLONE, DANNY	06/19/1943	RETIRED
U	188		STALLONE, DIANE ROSE	02/08/1948	RETIRED
D	188		STALLONE, KEVIN B	10/10/1970	ENGINEER
	204		KRUSHIRTZ, CHERYL	03/22/1961	EMPLOYED
CC	204		RUSSO, THOMAS JR	10/11/1936	SELF EMPLOYED
U	250		HOYLE, ROBERT MATTHEW	05/10/1984	OWNER/CHEM-X
U	276		MIOLLA, ALLYSHA J	06/06/2001	
U	276		MIOLLA, EMILY ELIZABETH	04/21/2004	
U	276		MIOLLA, EMMA MADISON	04/21/2004	
R	276		MIOLLA, GARY GERARD JR	04/30/1965	CONSTRUCTION
U	276		MIOLLA, PATRICIA A	08/23/1967	BUS DRIVER
U	292		LYSAGHT, ED	10/01/1949	RETIRED
U	360		DALLAPEGORARA, LYNDA F	12/03/1947	RETIRED
D	364		WRIGHT, ALAN K	03/26/1951	RETIRED
U	364		WRIGHT, ELIZABETH J	05/09/1949	RETIRED
R	376		KOMLA, JOHNNY PAUL	03/17/1970	MILITARY
	376		KOMLA, STANLEY J III	03/16/1968	UNEMPLOYED
U	392		ANDERSON, GREGORY ALAN	05/17/1962	ENGINEER/CONSUL
	392		KINNEY, MICHAEL R	10/05/1965	CONST COOR
R	398		MIKALSON, JACQUELINE STA	07/26/1968	FINANCIAL ANNL
R	398		MIKALSON, JOSEPH W	10/01/1960	TELECOM TECH
T	398		ROSSI, ALAYNA MARIE	09/02/2002	SERVER
R	416		MCGILL, CHANTAL M	10/12/1972	CONSTR MGR
U	590		GLOSTER, LINDA M	08/22/1958	DISABLED
U	590		GLOSTER, RICHARD PAUL	06/08/1957	CHEF
D	600		FUENTES, DELIA MARIE	01/21/1996	
U	600		MIRABELLO, MELISSA LYNN	06/20/1978	
D	600		OREFICE, ANTHONY MICHAE	07/21/1962	EMPLOYED
U	600		ROSE, KENNETH J	12/12/1954	REAL ESTATE
D	600		WALKER, MAYA DANIELLE	01/08/1978	
D	624		MODZELESKI, DAVID E	07/29/1958	GREENSKEEPER
R	624		MODZELESKI, MARK CARL	05/03/1961	QUALITY CNTRL
R	630		GRAZIANO, MADELEINE	02/11/1948	RETIRED
R	630		ROBERTS, YVONNE A	08/06/1956	RESID SPCLST
U	636		DESLAURIERS, DERRICK EVI	06/02/1970	DISABLED
U	636		DESLAURIERS, DYLAN M	04/13/1999	GROCERY CLERK
U	636		DESLAURIERS, MARISSA	09/05/2002	STUDENT
	636		DESLAURIERS, MICHELLE L	11/15/1969	CASHIER
	TRACY DR		**01001**		
U	14		KLEIN, THOMAS T	12/31/1944	PEST MANAGEMENT
U	14		SACCO, JOHN A	08/29/1948	DIST.MGR.
U	14		SACCO, MARGUERITE A	03/07/1952	CLERK
U	15		COOK, JASON D	05/15/1980	ELECTRICIAN
U	15		COOK, URSZULA A	09/01/1981	STAFF ACCOUNTAN
U	24		GIORDANO, DEBRA A	03/11/1953	RETIRED
U	25		CIAK, ANDREA R	08/09/1953	RETIRED
R	25		PIDGEON, JAMES W	04/04/1968	TRANSPORTATION
R	25		PIDGEON, THEODORE J	09/08/1942	RETIRED
U	32		SHEEHAN, DAVID M JR	10/19/1999	MECH ENG
U	32		SHEEHAN, PATRICIA A	01/28/1944	RETIRED
U	32		SHEEHAN, THOMAS G	05/09/1944	RETIRED
U	33		CIZEK, JEANNE L	12/16/1942	RETIRED
R	33		CIZEK, KENNETH R	05/25/1949	RETIRED
U	41		MEAGHER, CHRISTY A	02/03/1977	EMPLOYED
U	41		MEAGHER, MICHAEL R	04/02/1973	STUDENT
D	42		SHEEHAN, PATRICIA ANN	02/08/1940	RETIRED
U	50		ROBERTS, JEFFREY A	02/27/1958	MACHINIST
	50		ROBERTS, MARLENE M	01/30/1962	RETIRED
U	51		CYRAN, AMY L	06/22/1975	HOMEMAKER
U	51		CYRAN, EDWARD W JR	09/07/1957	RETIRED
U	51		CYRAN, EDWARD WALTER III	04/01/2005	STUDENT
R	59		CALABRESE, SHANE MICHAE	02/27/1979	UNKNOWN
U	59		TASSINARI, ANGELA	08/26/1980	MAILHANDLER
D	60		HARVEY, LEE ANN	08/23/1961	MECH ENG
R	60		HARVEY, LORI A	02/08/1963	RECEPTIONIST
L	69		JOHNSON, RYAN C	04/22/1982	LOADMASTER
D	70		CHAPMAN, ELIZABETH A	03/29/1947	BOOKKEEPER
	TWIN OAK RD		**01030**		
D	43		LAZARUS, LINDA J	02/11/1948	TEACHER
D	43		SPINETI, JOHN P	12/16/1936	PROFESSOR
R	55		WALTERS, KATHLEEN M	04/06/1971	
U	85		PCHELKA, TIMOFEY V	07/23/1973	
U	85		WILCOX, FRANK LAWRENCE	10/25/1981	STUDENT
	WEST VIEW LN		**01030**		
U	2		KRESIAK, DEREK M	12/28/1977	SALES
U	2		KRESIAK, HOLLY LAWSON	01/03/1977	FINANCE
D	10		WEAVER, MARY F	03/16/1960	RETIRED
U	10		WEAVER, PAUL S	02/01/1957	RETIRED
U	19		MATTHEWS, MALIA	12/16/2003	
D	19		ROEDER, CHRISTOPHER MI	04/21/1969	BUSINESS OWNER
D	19		ROEDER, RENEE J	12/21/1975	PROJECT MGR
U	20		CHURCH, SETH	06/30/1982	CONSTRUCTION
U	20		CHURCH, SHANNON LYNN	11/24/1982	PHYS ASST
U	31		THIBAULT, NORMAN J	12/17/1947	RETIRED
U	31		THIBAULT, RENA A	08/23/1948	RETIRED
R	32		GINGERUHA, TATYANA	05/23/1984	TEACHER
R	32		MULLEN, DAKOTA T	11/24/1986	FORENS ACCT
D	43		PATEL, KIRNA N	11/03/1949	SELF EMPLOY
R	43		PATEL, NATU	07/04/1945	SELF EMPLOY
U	44		CARBONE, V VINCENT	12/24/1937	RETIRED
U	44		COUGHLEN, MARIA P	02/22/1976	SALES CLERK
R	44		COUGHLEN, TIMOTHY JOHN	01/19/1974	REALTOR
U	44		COURTNEY, CAITLIN M	04/10/2000	STUDENT
U	95		NESEN, CARINA KIANA	08/01/2000	STUDENT
R	95		NESEN, ERIC	06/26/2002	STUDENT
R	95		NESEN, NIKOLAY	03/28/1971	LOGISTICS
R	95		NESEN, OLGA A	06/03/1978	AT HOME
U	104		NGUYEN, ANDY VAN	05/24/2002	STUDENT
U	104		NGUYEN, CODY V	12/11/2004	
D	104		NGUYEN, THAO T	04/24/1977	NAIL TECH
D	104		NGUYEN, TOMMY V	05/07/1973	NAIL TECH
D	113		KARCHA, MIRCHA	05/02/1963	PLUMBER
U	113		KARCHA, VALENTINA	01/17/1970	TA
R	114		GAUTHIER, PAUL R	02/03/1969	POSTAL SERV
U	114		GAUTHIER, SHAVONE LEIGH	03/26/1978	APPRAISER
R	121		ROBB, JEFFREY T	03/21/1949	CORP PRES
R	121		ROBB, SANDRA LEE	08/20/1949	
	WILLIAM ST		**01030**		
U	7	2	MCGRATH, TIMOTHY H	12/06/1978	ENVIRON TECH
D	7		MIHAILA, ANDRADA E	04/15/1984	SERVER
	11		DESLAURIERS, JOSHUA D	01/02/2004	STUDENT
U	11		DESLAURIERS, MARK A	02/04/1969	ELECTRICIAN
U	17		HARTMANN, ANNMARIE	11/03/1961	ASST.COLLECTOR
U	17		HARTMANN, JEFFREY L	11/09/1960	TECHNICIAN
U	25		RACINE, MARILYN A	10/05/1953	WEB DESIGNER
D	25		SCHLAGEL, LINDA MARIE	01/16/1956	LPN
U	33		LALLI, TERESA A	03/23/1952	RETIRED
D	41		GRAFF, BRIANNA	10/10/1995	RN
D	41		RECCHIA, JOSEPH	12/04/1991	MARKETING
D	51		ATKINS, ELIZABETH JOAN	03/25/1944	FOOD SERVICE
U	51		ATKINS, PATRICIA ANN	03/17/1964	BOOKKEEPER
U	53		COWLES, SARAH E	12/05/1994	EMPLOYED
D	53		NUNEZ, GABRIELL	08/31/1991	STUDENT
R	63		PELLEGRINO, BRIAN	12/23/1975	PRGM MGR

V	NO. APT.	NAME	BORN	OCCUPATION
WILLOWBROOK DR		**01001**		
U	11	ABLIANITIS, DORIS MARIA	01/05/1967	ACCOUNTING
U	11	ABLIANITIS, PANOS ALEXANI	10/08/1964	INS TECH DIR
R	16	LENZA, BERNADINO	11/27/1951	RETIRED
R	16	LENZA, DARLENE M	05/02/1958	RETIRED
U	21	GAGNON, CHRISTOPHER R	12/27/1985	GROCERY CLERK
U	21	GAGNON, ISABEL MARIA	09/02/1991	REG NURSE
D	24	GOVONI, JUDITH ANNE	05/09/1939	AT HOME
R	29	BENNETT, MARY Y	02/26/1943	RETIRED
U	29	BENNETT, RICHARD A	07/21/1943	RETIRED
U	34	BROWN, DELANEY ANN	11/18/2002	STUDENT
D	34	BROWN, JEFFREY S	08/31/1966	LAWYER
D	34	BROWN, PAMELA JEAN	09/13/1967	PROJ MGR
R	34	BROWN, ZACHARY SCOTT	09/28/1995	LAWYER
D	39	DILULLO, JUDITH E	12/19/1941	RETIRED
U	42	MUSKUS, ANTONI	11/12/1969	
U	42	MUSKUS, CHRISTINA CAVALI	07/28/1972	STATISTICIAN
U	47	DECOSMO, ANGELA MARIE	06/16/1985	STUDENT
U	47	LYNEHAN, STEPHEN JAMES	07/03/1979	
U	52	DALY, JOAN H	03/16/1945	REG NURSE
D	60	PATEL, ADITYA R	11/14/1986	STUDENT/ACCTANT
U	60	PATEL, IRA R	07/11/1958	USPS CLERK
R	68	BATHEL, STEPHANIE PAULA	06/09/1992	NURSE
R	68	BATHEL, TANNER PATRICK	03/06/1989	BANKING/ACCOUNT
	71	HAMMARLUND, ANNA	06/14/1944	RETIRED
U	71	HAMMARLUND, LARS R	08/15/1950	MACHINIST
U	78	CHRISTY, DYLAN MARK	11/20/1999	
U	78	PRESSEY, CRAIG R	02/25/1954	RESTAURANT OWNE
U	78	PRESSEY, PAMELA J	03/20/1956	SECRETARY
D	86	NOSTIN, FRANK J	01/01/1934	RETIRED
WINDERMERE DR		**01030**		
	8	ROSATI, JOHN VICTOR	05/07/1952	SELF EMPLOYED
	8	ROSATI, MARGARET	10/16/1947	SELF EMPLOYED
D	9	MARTINEZ, ADRIANNA M	05/27/1994	GUIDANCE COUNSE
D	9	MARTINEZ, JAIME L	07/29/1960	SCHOOL PSYCHOLO
D	9	MARTINEZ, JAIME G	04/29/1998	TEACHER
D	9	MARTINEZ, LILLIAM	08/27/1965	ACCT MANAGER
R	20	SERRANO, ALYSSA DENISE	02/03/2001	STUDENT
R	20	SERRANO, CANDIDA	03/08/1980	UNKNOWN
R	20	SERRANO, ELIEZER	11/26/1981	PASTOR
U	20	SERRANO, ISAIAH JACOB	10/04/2004	STUDENT
U	25	FLOREK, DAISY A	01/29/1976	AT HOME
R	25	MEADE, JAMES J	08/17/1976	SALES
U	30	RUSIECKI, ANTHONY M	11/05/1972	SELF EMPLOY
U	30	RUSIECKI, KRISTA LYNN	09/11/1979	REALTOR
U	30	RUSIECKI, KRISTOFER ANTH	05/06/2005	STUDENT
U	30	WELD, ALEC M	10/16/2001	STUDENT
U	41	BORHOT, MOHAMAD MELHE	06/22/1982	SALES
L	41	MALKOON-BORHOT, NICOLE	05/08/1978	SALES
R	42	DO, TRANG THUY THI	06/10/1980	UNKNOWN
U	42	NGUYEN, VIET Q	11/19/1971	ENGINEER
U	52	CULLEN, AMANDA JEAN	03/06/1984	PHYSICIAN ASST
U	52	CULLEN, WILLIAM H III	03/12/1979	PHYSICIAN ASST
U	53	POE, BRITTNEY AMARAL	11/29/1992	PHARMACIST
U	53	POE, DANIEL JOSEPH	11/16/1992	PHARMACIST
U	57	JENDRYSIK, AMY BETH	12/16/1965	BOOKKEEPER
R	57	JENDRYSIK, THOMAS	02/14/1966	AUDITOR
WRENWOOD LN		**01001**		
U	14	BROWN, JOHN WILLIAM	03/02/1957	BUS OWNER
U	14	BROWN, MARIE E	01/06/1950	RETIRED
D	22	BEAUPRE, JOHNNY J	10/23/1958	UNEMPLOYED
D	22	BEAUPRE, WALTER HOMER	08/25/1956	UNEMPLOYED
D	22	HAMILTON, JO-ANNA J	09/12/1960	UNEMPLOYED
R	25	MODIRCA, ANDREI ALEXAND	09/26/1986	OWNER
R	25	MODIRCA, DIANA	03/29/1989	EMPLOYED
U	32	DION-LANDRY, LINDA C	07/09/1947	RETIRED
D	40	GENTILE, CAROL C	03/05/1945	RETIRED
U	40	LEDUC, LOUANN	03/07/1958	
U	43	FINI, PAUL E	04/17/1963	WAREHOUSE MGR
	43	FINI, PHILIP T	10/27/2005	STUDENT
	43	FINI, RICHARD A	10/27/2005	STUDENT
D	43	HARRISON, ANDREA L	11/23/1966	HOMEMAKER
U	43	HARRISON, JESSICA	03/31/1991	STUDENT
U	48	HUTCHISON, KRISTEN	11/25/1979	COLLEGE COACH
U	51	BROWE, KYLE EDWARD	04/03/2001	AMAZON
U	51	FOX, HAILI J	06/30/2001	AMAZON
D	51	FOX, KRYSTAL L	04/28/1986	MAIL CARRIER
D	51	FOX, THOMAS HARLAN	11/08/1981	DRIVER
YARMOUTH DR		**01001**		
D	19	NEGRUCCI, JAMIE J	06/11/1995	IT
D	19	NEGRUCCI, KAREN LEE	01/28/1966	TEACHER
R	19	NEGRUCCI, SCOTT J	07/12/1964	SALES
U	19	NEGRUCCI, TARA MARIE	09/19/1998	ADMIN
R	24	GARVIN, JEANNE C	06/28/1941	REAL ESTATE SAL
U	24	GARVIN, WILLIAM ALAN	10/01/1936	RETIRED
U	35	LA, VAN	03/27/1980	UNEMPLOYED
U	35	SENG, ASHLEY LA	05/20/2004	STUDENT
U	35	SENG, AUSTIN H	07/09/1998	STUDENT
U	35	SENG, EMILY THAY	06/05/2001	STUDENT
U	36	PATEL, ASHA D	03/16/1979	BUSINESS
U	36	PATEL, BABUBHAI	04/13/1954	RETIRED
U	36	PATEL, CHAMPABEN B	06/01/1956	HOUSEWIFE
U	36	PATEL, DINESH B	08/15/1976	BUSINESS
YARMOUTH DR Con't		**01001**		
	36	PATEL, PAREE D	10/27/2005	STUDENT
U	36	PATEL, PREM DINESH	01/02/2002	STUDENT
D	49	DESPANG, ROBERT S	09/16/1960	ENGINEER
U	50	FEDOR, DAVID E	03/25/1967	FINANCIAL SVCS
U	50	FEDOR, JANICE ANN	04/03/1968	PROFESSOR
U	50	FEDOR, JESSICA A	05/10/2001	STUDENT
D	63	ALBANO, ANTHONY EDMONI	05/10/1957	PRODUCE MANAGER
U	63	ALBANO, LINDA V	01/31/1961	REG NURSE
U	68	DELORE, ANTOINETTE L	11/11/1963	TEACHER
U	68	DELORE, PASQUALE N	04/10/1966	MECH ENGINEER
U	80	PROVOST, JAMES E	09/01/1956	RETIRED
D	80	PROVOST, JEREMY S	10/30/1985	CREW CHIEF
U	80	PROVOST, MARY ANN	07/22/1958	RETIRED
R	90	SARACINO, ANTHONY DEAN	10/12/1959	CO-OWNER
R	90	SARACINO, DEBORAH A	07/29/1963	BILLING CLRK
YORKSHIRE LN		**01001**		
U	5	CHEBANOV, ANATOLIY	11/14/2003	
R	5	CHEBANOV, DANIEL V	02/25/2001	
R	5	CHEBANOV, VASILIY	06/24/1973	
R	5	CHEBANOVA, ANTONINA	03/18/1978	
U	6	ANZIANO, JAMES ROBERT	10/23/2003	STUDENT
U	6	ANZIANO, JARED THOMAS	03/31/2005	STUDENT
U	6	ANZIANO, LEXINE E	12/13/1973	AUDITOR
U	6	ANZIANO, ROBERT C	08/02/1972	TECHNICIAN

TOWN OF AGAWAM

PRECINCT 4

V	NO.	APT.	NAME	BORN	OCCUPATION
ALLEN ST			**01001**		
U	11		LETENDRE, JOHN R	07/05/1954	RETIRED
U	17		SKOVORODIN, KONSTANTIN	12/08/1979	IT
U	17		SKOVORODIN, SERGEY F	04/05/1955	BUS DRIVER
U	17		SKOVORODINA, LYUBOV V	08/08/1957	CNA
U	25		GARWACKI, MICHAEL S	05/29/1974	MACHINIST
ALTHEA CIR			**01001**		
U	6		RICHARDS, AMY C	03/06/1983	ACCOUNTANT
U	14		NEAR, JESSE S	03/19/1997	STUDENT
U	14		NEAR, NANCIE A	08/17/1962	AT HOME
U	14		NEAR, STEVEN A	08/28/1967	DIR OF ACCT/FIN
D	14		NEAR, TROY MICHAEL	12/01/1998	STUDENT
U	17		CYRANOWSKI, STEPHEN JAM	10/05/1983	
U	22		OTTO, JACQUELINE M	12/17/1963	SNR BUS ANLYST
U	22		OTTO, JAY R JR	10/12/1966	TRUCK DRIVER
D	30		COOPER, LISA T	06/22/1970	ATTY
O	30		COOPER, TIMOTHY A JR	08/20/1997	STUDENT
	37		FEDERICO, PAUL	11/27/1955	RETIRED
U	37		FEDERICO, SUSAN	02/26/1954	RETIRED
D	38		MODZELEWSKI, EDWARD W	05/11/1940	RETIRED
U	38		MODZELEWSKI, NANCY E	10/05/1941	RETIRED
D	46		LEARNED, SHERRY F	02/24/1962	RETIRED
	54		PAINE, KEVIN P	01/21/1971	DOOR INSTALL
D	54		PAINE, MARCIA ANN	04/06/1941	HOMEMAKER
R	62		LETENDRE, DENNIS A	05/10/1954	RETIRED
E	62		LETENDRE, RYAN DM	05/01/1981	CLERK
ANTHONY ST			**01001**		
U	11		BALAKIER, JOANN FRANCES	03/13/1942	RETIRED
U	19		MORENO, ANTHONY S	06/18/1979	HVY EQUIP OPER
U	19		MORENO, MELINDA G	08/02/1980	SUB ABUSE SPEC
D	20		DABBS, SARAH	11/19/1982	BUSINESS SERVIC
D	20		HINSHAW, HALEY MARIE	10/11/2003	
U	20		HINSHAW, MATHEW	09/01/1975	
D	26		MULANOUSKUS, IAN C	05/12/1980	SALES
U	33		REED, BEAU THOMAS	06/05/1961	
D	34		LAMMERS, KERRI L	07/01/1978	PROGRAM COORD
U	34		LAMMERS, TIMOTHY JOSEPH	06/30/1976	NEWS ANCHOR
R	41		SMITH, MCKAYLA A	09/10/1957	HOMEMAKER
R	41		SMITH, THEODORE W	07/08/1954	RETIRED
	47		HALL, ANTHONY	06/14/1988	STUDENT
D	47		HALL, JODY	11/19/1957	LPN
	47		HALL, KENNETH	10/13/1963	DRIVER
U	47		HALL, KRISTY JOANNA	09/13/1989	PARA PROFESSION
R	48		DRANE, CHRISTOPHER MICH	09/27/1991	PRODUCTION PLAN
R	48		DRANE, KAREN A	06/12/1959	T.O.A.
R	48		DRANE, ROBERT W	01/24/1958	DRIVING INST
U	49		BENNETT, DARREN A	11/02/1978	DRIVER
D	54		DOWD, MAUREEN E	12/09/1934	RETIRED
D	54		DOWD-COTTER, MARY E	06/08/1959	RETIRED
R	61		BECKER, JEFFREY ALAN	03/15/1984	PROD SUPV
U	61		BECKER, LAURIE MARIE	07/09/1981	INSURANCE SPEC
U	62		KRAUSE, HENRY R	08/01/1947	RETIRED
U	62		KRAUSE, JOANNE E	03/17/1949	RETIRED
U	63		TEECE, SANDRA LEE	03/12/1963	INS SYSTEMS
U	64		BLAISDELL, PHILLIP JEWETT	07/28/1938	RETIRED
R	75		KRAUSE, ADAM JACOB	09/26/2002	MACHINIST
U	75		KRAUSE, JEFFREY J	09/27/1978	CARPENTER
R	75		KRAUSE, KATHRYN E	04/09/1980	AT HOME
U	76		GREAVES, JOHN F JR	09/08/1978	MERCHANT MARINE
U	76		GREAVES, THANAWAN P	01/18/1982	
	88		DOROSHENKO, IRINA	12/29/1996	
R	88		MITA, DINU	06/18/2002	STUDENT
	88		MITA, EUGENIA	10/20/1973	WORKER
D	88		MITA, STEFAN V	03/22/1973	WORKER
U	93		KENYON, GAGE NATHANIEL	08/25/1993	CUST SERV REP
D	93		NOLDS, CASSANDRA MARIE	03/01/1995	NURSE'S AIDE
Q	96		FELLION, CARLY RENEE	06/01/1995	R.N.
D	96		FELLION, JEAN M	08/28/1965	MEDICAL ASST
U	96		FELLION, KRISTEN PAIGE	06/12/2000	STUDENT
R	101		PAINE, DEVIN MICHAEL	05/17/2005	
U	101		PAINE, NANETTE MARIE	11/15/1970	HEAD COOK SUPV
U	101		REDMOND, BRANDON P	08/05/1993	
D	102		LEMOINE, JOHN JOSEPH	02/04/1955	ENGINEER
U	109		KLINAKIS, BRIAN M	02/01/1977	SALES
D	109		KLINAKIS, HEIDI MARIE	11/29/1979	RN
	110		CAHILL, BRIAN G	12/06/1953	RETIRED
	110		CAHILL, ROBERT G	11/04/1945	RETIRED
U	115		QUINN, ANNEMARIE SR	09/13/1968	
U	115		STLAURENT, ALICIA C	04/28/1993	GROCER DEPT
R	116		COSTA, STEVEN DAVID	07/28/1991	ACCTNT
U	116		EGAN, KERRI A	04/09/1991	HAIR STYLIST
	123		FITZGERALD, NICHOLAS A	08/15/2005	STUDENT
U	123		FITZGERALD, SHANNON ANN	01/16/1973	LAB ASSISTANT
R	123		FITZGERALD, STEVEN A	10/10/1969	CORRECT OFF
U	123		FITZGERALD, TESSA KATHR	05/29/2002	STUDENT
U	124		HARDINA, ALAN RICHARD	11/01/1962	CONSTRUCTION
U	124		HARDINA, ALAN R JR	07/04/1988	BOOK SELLER
U	124		HARDINA, LOIS LOUISE	10/17/1935	RETIRED
U	131		DEPALO, BLANCHE MARY	05/11/1935	RETIRED
R	131		LEGACY, MARILOU DEPALO	07/03/1959	CLERICAL
U	134		MURRAY, FERNANDA F	01/03/1980	EVENT COORDINAT
U	134		MURRAY, NATHAN THOMAS	07/13/1978	MEDIA PASTOR
D	141		ALLIVATO, BRITTNEY	03/17/1994	UNEMPLOYED

V	NO.	APT.	NAME	BORN	OCCUPATION
ANTHONY ST Con't			**01001**		
D	141		ALLIVATO, JOSEPH JAMES	10/29/1999	FORK LIFT DRIVE
D	141		ALLIVATO, PAULA D	08/31/1964	HOMEMAKER
D	153		EITEL, JANE E	05/04/1949	RETIRED
D	153		MANTANI, WALTER R	10/19/1952	ENTERTAINMENT
BELLE ST			**01001**		
U	5		GEBO, NICOLE SIMONE	03/13/1982	PRE-K TEACHER
D	15		CURRAN, ERIN	08/10/1995	
D	15		CURRAN, KATHLEEN ROWLE	11/25/1960	TEACHER
U	15		CURRAN, TIMOTHY P	04/27/2001	STUDENT
	16		MYSTKOWSKI, KAMIL	07/20/1983	CARPENTER
R	16		SHALYPINA, MARYNA	10/16/1983	RN
CARDINAL DR			**01001**		
R	401-F		STACY, ROBERT H	10/20/1959	UNKNOWN
U	40		WILLETT, NINA A	11/24/1997	UNKNOWN
U	50		AMATO, ANTHONY J	04/23/1949	DISABLED
D	50	305	BEAN, MARY D	05/06/1921	HOUSEWIFE
U	50	213	BEAUVAIS, LOUIS H SR	08/15/1937	RETIRED
U	50	320	BERUBE, LEONA	07/31/1931	N/A
D	50	107	BERZ, GEORGE	12/01/1939	RETIRED
D	50	107	BERZ, KATHERINE E	12/15/1941	HOMEMAKER
U	50	204	BIZEUR, ROBERT	04/11/1947	SALES REP
D	50	206	BLAIR, PAUL-JEAN	06/15/1945	RETIRED
U	50	103	BOIRE, DOROTHY L	05/08/1924	RETIRED
D	50	120	CAHILL, CATHERINE	08/04/1929	HOUSEWIFE
U	50		CARTER, MICHAEL C	06/09/1963	BUS DRIVER
U	50	202	CLARKE, WILLIAM III	08/28/1949	UNKNOWN
D	50	314	COHEN, ROBERTA AMY	07/06/1943	RETIRED
R	50		CONSTANTINE, JOHN RICHA	02/16/1942	ADMIN OFF
U	50	105	CORRIVEAU, JEFFREY	08/10/1960	
U	50	220	COSTELLO, ROBERT CALLEF	11/25/1934	RETIRED
U	50	231	COTE, PAULINE	03/05/1930	RETIRED
U	50	99	DAS, NATALIE ANN	09/12/1936	
U	50	99	DAS, PETER	03/13/1936	
R	50	219	DAVIS, INGE	01/04/1931	RETIRED
R	50	221	DEFILIPPI, WALTER A	10/03/1926	RETIRED
U	50		DEMETRION, JOSEPH W	05/13/1958	BARBER
U	50	129	DUBOVIK, DAVID E	09/22/1950	RETIRED
U	50	217	DUNHAM, THELMA	05/02/1933	RETIRED
D	50	319	ENSIGN, GAIL W	03/09/1940	RETIRED
D	50	229	EPAUL, QUENTIN C SR	07/19/1933	RETIRED
	50	124	FONTAINE, ROGER	08/09/1929	RETIRED
U	50	322	GOLD, HARRY N	06/21/1955	QUALITYASSURENG
D	50	9	GRASSETTI, NELLO	02/04/1941	DISABILITY
D	50	118	HASTINGS, ROBERT L	02/06/1935	RET
U	50		HULBERT, JAMES T	09/10/1955	
D	50	309	JOHNSON, ELIZABETH R	04/24/1936	
D	50	201	KENNEY, ALEXANDRA R	03/28/1939	RETIRED
U	50	203	KNOWLES, MARY ANN	11/04/1933	RETIRED
U	50	131	KOWAL, FREDERICK C	11/05/1939	RETIRED
R	50	210	LATIF, JOSEPH PETER	12/12/1927	RETIRED
U	50	210	LATIF, MARION A	11/01/1932	HSWFE
R	50	126	LONGLEY, SHEILA JO	11/29/1951	HOMEMAKER
U	50	215	LUNDBERG, SALLY D	01/11/1943	RETIRED
R	50	234	LUONGO, JOAN M	09/06/1940	RETIRED RN
U	50C	5	MEYERS, GARRY	02/26/1930	RETIRED
R	50	334	MISEK, RITA K	01/26/1945	
U	50	116	MONAHAN, LAIRD V	12/15/1935	NONE
U	50	125	MONTAGNA, ELERY G	05/15/1930	RETIRED
D	50	207	MOODY, MARSHA MAY	07/23/1943	HSWFE
U	50		MOREAU, BERNADETTE E	04/30/1936	
U	50	216	MURAWSKI, FRANCES A	08/04/1922	RETIRED
U	50	208	MURRAY, DOROTHY MARIE	06/09/1939	RETIRED
U	50	108	NIERGARTH, ELIZABETH A	09/25/1933	RETIRED
R	50	336	NIESKOSKI, RAMONA V	06/05/1929	RETIRED
U	50	310	O'BRIEN, MAUREEN ELAINE	08/19/1941	RETIRED
U	50	7	PALANGE, VINCENT LOUIS	01/21/1937	RETIRED
U	50	1	RACKLIFFE, CAROL A	05/25/1929	RETIRED
R	50	104	ROUSSEAU, WILLIAM C	03/22/1948	RETIRED
D	50	209	SCHECHTMAN, ALBERTA M	07/08/1929	RETIRED
U	50	333	SERGIENKO, ALAN J	06/01/1952	RETIRED
D	50		VILLOTA, LILIA	08/22/1940	RETIRED
D	50	340	WALKER-ROOS, NANCY ANN	05/02/1961	DISABLED
U	50	127	WILSON, MARYALICE ALICE	11/02/1933	RETIRED
U	50	338	WINIARSKI, PHYLLIS M	04/30/1935	RETIRED
D	50	7	WOODS, LORRAINE B	05/28/1927	RETIRED
D	50	316	YEAGER, BARBARA	07/26/1941	RETIRED
D	153		BRUSSEAU, JEAN E	05/27/1927	RETIRED
D	153		COLLAMORE, ROSEMARY F	10/06/1933	RETIRED
D	153		KROL, HILDA ALBA	03/14/1934	RETIRED
R	153		LUNDEN, DONALD DAVIS	10/05/1930	RETIRED
U	153		SCAFURI, NICHOLAS J	06/28/1928	RETIRED
CARR AVE			**01001**		
U	8		GOSS, KIMBERLY S	11/20/1981	EARLY INTV COUN
	27		DANG, THI TRANG	05/04/1964	EMPLOYED
R	27		LE, TUAN DINH	04/01/1970	EMPLOYED
	27		TRAN, THANH XUAN	07/08/1960	EMPLOYED
R	27		TRAN, THANH NHAN THI	08/08/1982	
	35		CHIARO, FREDERIC E	01/05/1948	RETIRED
U	43		COUCHON, GAIL JEAN	01/17/1956	RETIRED
	43		COUCHON, MARK A	03/27/1958	SUPERVISOR
U	43		RICCILLO, ELIZABETH ERIN	03/12/1993	STUDENT

V	NO. APT.	NAME	BORN	OCCUPATION
CARR AVE Con't		**01001**		
U	51	MURPHY, KIMBERLY MAE	02/28/1986	TEACHER
U	51	MURPHY, SCOTT A	02/06/1981	ENGINEER
U	57	LEDWITH, DEANNA L	06/04/1968	
U	57	LEDWITH, PETER	08/18/1960	
U	57	LEDWITH, SAMANTHA N	12/06/1994	
U	67	CLOUTIER, KIMBERLY	02/01/1975	REAL EST AGNT
U	67	VANSTRATEN, KAYE E	01/14/1973	REG NURSE
U	70	VYE, DOUGLAS B	05/17/1993	ACCOUNTANT
D	70	VYE, MITCHELL PHILIP	10/07/1995	GRAD STUDENT
CC	76	PEABODY, NIKITA SA	09/24/1991	TEACHER
U	76	STEVENS, JASON RYAN CAN	03/27/1997	STUDENT
	76	STEVENS, LOUISE E	12/03/1971	MANAGER
U	76	STEVENS, ROWENN OLIVIA	04/17/2003	STUDENT
U	79	KERBER, LYNNE W	02/17/1961	TEACHER
U	79	KERBER, ROBERT A	06/01/1959	SCHOOL BUS DRV
U	80	FREEMAN, ERIC MICHAEL	01/13/1973	MACHINIST
U	80	LECLERC, MICHELLE S	12/16/1965	EXEC ASSIST
U	80	RICHARD, ALEXANDER WILL	08/05/1996	PACKAGE HANDLR
D	80	RICHARD, CHRISTINA MICHE	03/19/2000	STUDENT
U	80	RICHARD, EVAN F	08/23/1998	MACHINE SHOP
U	84	SEYMOUR, ALAHNA	05/30/1996	
R	84	STRAUSS, JOHNATHON	02/16/1991	
U	85	SCHWEIN, BARBARA A	11/09/1939	RETIRED
D	88	BORGATTI, BEVERLY A	10/04/1956	RETIRED
D	88	BORGATTI, DAVID	03/22/1952	RETIRED
U	91	BRYDEN, JOAN S	08/10/1936	HOMEMAKER
U	94	BESSE, DANIEL JAMES	06/10/1979	
U	94	GARDNER, ALICIA MARIE	04/30/1989	ACCOUNT MNGR
	95	BOUSQUET, KYLE P	03/26/2001	STUDENT
U	95	BOUSQUET, NICHOLAS LEE	08/24/1998	DRIVER
R	95	BOUSQUET, TODD L	02/09/1970	SALES REP
U	99	SIBILIA, JERRY RALPH	01/27/1942	RETIRED
U	104	BUSHEY, KRISTIN	04/24/1986	CUST SERV
U	104	WEAVER, CYNTHIA M	11/07/1960	NURSE
U	104	WEAVER, GREGORY SCOTT	12/04/1966	ELECTRICIAN
U	105	NASIATKA, ELLEN MARIE	05/05/1983	MASSAGE THERAPI
U	114	GAULARD, PAMELA ANN	03/30/1961	CASE WKR @ CHD
U	114	PIETTE, SANDRA	01/09/1960	PARALEGAL
U	119	BOISSONAULT, RAYMOND E	11/25/1945	SEMI-DRIVER
CENTER ST		**01001**		
R	16	BROWN, ROBERT EUGENE J	06/23/1960	SELF EMPLOYED
D	16	BROWN, SUSAN A	01/11/1969	CLERK
R	32	DUQUETTE, CHRISTINA	06/08/1991	OPS MGR
R	39	VERBETSKY, CHRISTINA ANI	08/11/1997	PHARMACIST
R	43	VERBETSKY, ALICE	05/05/1999	NURSE
R	43	VERBETSKY, GALINA	07/12/1962	DRESS MAKER
R	43	VERBETSKY, PAVEL A	02/01/1965	TRUCK DRIVER
U	49	TRIMBOLI, COSIMO	04/03/1970	EMPLOYED
U	49	TRIMBOLI, COSIMO JR	06/27/1993	UNEMPLOYED
	49	TRIMBOLI, DAWN M	12/30/1971	UNEMPLOYED
U	49	TRIMBOLI, STEPHANIE F	02/28/1991	EMPLOYED
R	50	DANEK, CONNIE CONCEICAC	10/17/1970	BUS DRIVER
U	50	DANEK, EVAN MICHAEL	02/16/2004	STUDENT
R	50	DANEK, MICHAEL SHAN	02/11/1965	PLANT OPERATOR
U	50	RILEY, JOHN W JR	12/27/1938	RETIRED
R	61	DANILCENCO, CATHERINE P.	11/18/1994	RN
R	61	DANILCENCO, ROMAN	03/05/1990	TRUCK DRIVER
	61	HRYTSKEVICH, DANIEL J	04/12/1989	TRUCK DRIVER
	61	HRYTSKEVICH, NELYA S	09/21/1988	DENTAL ASST
D	62	GARGUN, DARIA BRIANA	08/30/2002	
D	62	MALYSHEVSKI, MARGARITA	01/01/1993	
CLEMATIS RD		**01001**		
	15	BRUNEAU, DAVID G	08/23/1947	RETIRED
R	22	FOGG, ELIZABETH N	10/04/1937	RETIRED
U	35	LANDRY, KATELYN R	11/16/1991	ATHLETIC TRAINE
U	35	LANDRY, LESLEE JENSEN	01/31/1953	RETIRED
U	35	LANDRY, MICHAEL D	07/22/1951	RETIRED
R	43	SCHIVLEY, CARYL MARIE	11/29/1959	ACCOUNTANT
R	43	SCHIVLEY, CHARLES P JR	06/27/1959	MINISTER
U	48	LAMONTAGNE, KIM ANN	10/03/1966	UNKNOWN
U	49	KRETSCHMER, GREGG JOSE	05/24/1961	RETIRED
R	49	KRETSCHMER, MARIA	08/01/1960	HOUSEWIFE
U	52	BOTUSHEVA, ROSITSA S	05/01/1961	SUB TEACHER
	52	KAMBUROVA, DINA K	10/25/1989	SOCIAL WORKER
R	55	HILDRETH, GRACE L	03/15/1944	RETIRED
R	55	HILDRETH, WILLIAM H	06/05/1939	RETIRED
U	62	FOSS, KAREN E	01/21/1951	RETIRED
D	62	WELLS, DAVID L	06/24/1948	RETIRED
R	63	WATSON, AMBERLYNN DENI	01/16/1996	ACCT MGR
	63	WATSON, DUSTIN MICHAEL	08/17/1994	DIRECTOR IN TRA
D	67	RIONI, DOMINIC A	03/18/1965	SELF EMPLOYED
D	67	RIONI, DONNA G	05/07/1963	UPHOLSTERY
U	75	BONAFINI, ALISON NICOLE	06/19/1997	STUDENT
U	75	SPENCER, RYAN A	11/12/1992	RN
COLONIAL AVE		**01001**		
U	2	MARTIN, LAURIE ANN	05/13/1970	
U	2	MCGILL, MICHAEL JOHN	05/02/1968	PAINTER
U	3	STEUP, CARMELA	01/15/1950	RETIRED
U	3	STEUP, JAMES W	12/30/1941	RETIRED
U	4	SCHRODER, BRUCE R	10/06/1961	ENGINEER
U	7	MOORE, DEENA L	04/26/1966	MERCHANDISER

V	NO. APT.	NAME	BORN	OCCUPATION
COLONIAL AVE Con't		**01001**		
U	7	MOORE, SEAN	10/07/1997	STUDENT
U	7	MOORE, THOMAS DEVON	02/01/1993	BANKER
R	15	PASS, WILLIAM B	03/06/1960	PASTOR
D	17	TANRIVERDI, DILEK	11/13/1985	
	17	TANRIVERDI, UMIT	11/03/1985	COOK
U	20	GENDREAU, MARC RICHARD	05/07/1992	POWER PLANT OP
U	20	YANKOWSKI, LISA ANN	02/20/1989	CUST SERV REP
	25	AHMED, MONA	02/04/1985	X-RAY TECH
	25	AHMED, NISHAT	06/20/1950	RETIRED
U	25	AHMED, SAEED	11/13/1981	PAYROLL
	25	AHMED, SULTAN	01/21/1944	RETIRED
U	26	RIZZO, ALEXANDRIA MARIE	10/13/1987	ASSEMBLER
U	26	RIZZO, PETER EARLE	05/15/1987	SHIPPING CLERK
U	29	OTERO, DESIREE E	05/03/1997	
D	29	OTERO, MARISSA M	06/27/1999	UNKNOWN
U	29	SCHOPPMAN, SHANNON A	11/26/1977	
U	32	RHEAUME, NICOLE MANZI	02/20/1990	
U	35	LOTTERMOSER, DEREK JOS	05/18/1995	REGISTERED NURS
U	41	AUSTIN, GERALD MAURICE	05/06/1967	RETIRED
D	41	AUSTIN, KATHERINE BRIDGE	12/03/1962	CNA
R	41	BAURLE, LISA M	08/23/1968	CERT NURSES AID
U	44	DOBEK, TIMOTHY	04/21/1994	
D	54	BURNS, RICHARD J	05/05/1948	RETIRED
U	54	HANSMANN, GAIL G	02/18/1952	RETIRED
	62	ARCAND, GLORIA C	07/10/1924	HOMEMAKER
U	62	ARCAND, WILLIAM F	03/02/1933	RETIRED
D	63	MARIANI, MARCELLO F JR	08/16/1970	LAWN TECH
D	63	MARIANI, MELISSA PEARL	10/22/1979	IT SAPP ANALYST
U	72	RENNELL, DEBRAH L	06/01/1962	LEGAL SECRETARY
U	72	RENNELL, HEATHER	12/01/1986	MANAGER
U	75	ALBRO, ANTHONY P	03/16/1982	QUALITY ENGINEE
U	75	ALBRO, JESSICA M	01/31/1983	PARAPROFESSIONA
U	80	DUCLOS, TANYA JOY	01/14/1980	EMPLOYED
U	80	DUCLOS, TIMOTHY E JR	03/11/1970	
COOPER ST		**01001**		
U	3	SCHINDLER, ROBERT JOSEF	03/02/1964	
U	7	CUSHING, DIANNE E	02/21/1951	DISPATCHER
	7	CUSHING, F JAMES	04/21/1961	PCA
U	17	BERRY, DEAN M	08/09/1974	TEACHER
U	17	SMART, VALERIE L	03/14/1978	WRITER
	31	PAJER, RICHARD F	11/09/1941	RETIRED
R	31	PAJER, RIKI MARIE	04/04/1990	
Q	39	MANCINI, DANIEL PETER	03/02/1966	DISABLED
U	39	OWCZARSKI, LORELEI A	08/19/1965	REHAB AIDE
D	42	WHEELER, JAMES J JR	05/31/1956	PHYS THERAPIS
R	42	WHEELER, JOY J	02/10/1957	EMERG MED TECH
	43	ELLIOTT, DAVID W JR	05/24/1986	HOODS
D	46	KIRK, JASON A	07/11/1982	STUDENT
U	46	KIRK, MARY M	02/27/1965	BANK TELLER
U	46	KIRK, NICOLE C	09/21/1983	UNKNOWN
D	46	KIRK, ROBERT THOMAS	06/06/1960	TRUCK DRIVER
U	46	MELLINGER, PAUL R	10/22/1999	STUDENT
U	47	GRASSETTI, MICHAEL GUIDO	11/28/1949	CAR DETAILER
U	55	BEGLEY, ELIZABETH	08/17/1938	RETIRED
U	55	BUTLER, HENRY R	08/16/1956	UNKNOWN
	55	CASEY, LORETTA	10/25/1936	
D	55	DOANE, ROSALIE	04/28/1943	
U	55	GUIDI, ANN M	02/13/1940	RETIRED
D	55	KEELEY, ANTOINETTE	08/03/1928	
R	55	MAI, LYNN	10/12/1950	TCHR ASST
D	55	MANCINI, ALBERT	11/14/1930	RETIRED
U	55	MATYSIEWICZ, DORIS	06/16/1929	
	55	MAZZONE, LENA	06/10/1922	
D	55	PROULX, RENE R	01/04/1959	
R	55	STIERLE, GRACE E	06/26/1930	AT HOME
U	55	TALBOT, MARILYN	07/03/1943	HOME/OFFICE WOR
	55	TALBOT, RAYMOND	08/21/1946	
D	55	TAUPIER, DONNA L	08/04/1954	
U	55	THEROUX, GENEVIEVE A	02/24/1924	HOUSEWIFE
	55	TROJANOWSKI, ROSE	01/21/1921	
U	56	GEBEAU, CHARLEE D	09/04/1976	DEVELOPMENTAL S
	56	O'CONNELL, DANIEL J	06/05/1976	SELF EMPLOYED
R	60	HOWE, GAIL MARIE	06/09/1960	TEACHER
U	60	HOWE, WILLIAM C	08/20/1993	ENGINEER STUDEN
R	60	HOWE, WILLIAM R	12/27/1959	EB WELDER
	61	AMELLIN, BLANCHE	04/04/1945	
	61	BEAUMIER, ELAINE	09/14/1930	
D	61	BIELINSKI, RONALD J	12/21/1953	
	61	BREVELERI, PRICILLA	04/22/1919	
D	61	BRISCOE, CARRIE	11/04/1936	
	61	CADIEUX, KEVIN	03/15/1950	
U	61	CARRIER, JEANETTE R	02/01/1950	
	61	CASTRO, CARMELO	05/15/1989	
D	61	CAVANAUGH, ROSE T	08/19/1931	RETIRED
	61	CESTARI, BEVERLY A	06/16/1938	
	61	CHARLAND, MARY	05/29/1940	
R	61	CLARK, ELEANOR	10/27/1949	DISABLED
U	61	COSTELLO, MAUREEN B	11/16/1935	SELF EMPLOYEED
	61	COUGHLIN, RHONDA	01/05/1962	
U	61	CUNNINGHAM, CLAUDIA	01/06/1946	DISABLED
	61	CURTIS, WAYNE	10/06/1952	
	61	DAVIS, RONALD	02/11/1942	
	61	DAVIS, SUZANNE	01/11/1945	

V	NO.	APT.	NAME	BORN	OCCUPATION
COOPER ST Con't			**01001**		
	61		DECKER, MARY	05/25/1936	
	61		DERRY, DONNA	06/28/1950	
	61		DRAYTON, FRANKIE	05/28/1955	
	61		FITZGERALD, DANIEL	12/25/1952	
	61		FORKEY, NANCY	01/07/1946	
	61		GABOURY, DORIS	04/20/1931	
	61		GALLAGHER, ROBERT	07/21/1934	
	61		GAYNOR, MICHEAL	01/21/1957	
U	61		GEIGER, JOYCE FAITH	02/08/1936	RETIRED
	61		GONZALEZ, ANTHONY	05/31/1987	
D	61		HARDINA, LAURA	11/30/1956	
	61		HEBERT, DARYL	07/12/1982	
	61		INMAN, CAROL	10/05/1939	
	61		JACKSON, BARBARA	03/30/1946	
	61		JOHNSON, JOE	04/04/1954	
	61		KANNAVOS, DESMENDO	01/28/1930	
	61		KARAM, MARK	04/04/1953	
	61		KEIDERLING, DONNA	04/05/1943	
	61		KIELSON, LINDA	02/17/1962	
	61		KORONA, FRANK	09/27/1930	
	61		KRATOVIL, KEVIN	10/31/1952	
D	61		KUZONTKOSKI, ANN	08/08/1927	
	61		LAM, LANG	12/31/1944	
	61		LANE, JUDITH	11/27/1937	
	61		LAYMAN, FRED	12/25/1942	
	61		LINK, DOROTHY	07/26/1928	
	61		LONDONO, ELVIA	08/21/1949	
	61		MACEDONIA, JOHN	03/06/1959	
	61		MACHIETTO, DONNA	02/26/1947	
R	61		MARTIN, DONALD G	09/12/1931	RETIRED
CC	61		MASSE, WILLIAM T	03/25/1948	
	61		MAZZEI, MARY	01/06/1936	
	61		MERRYMAN, NANCY	08/09/1949	
	61		MEYERS, EDWARD	11/05/1936	
	61		MICHELSEN, HOLLY	11/05/1966	
	61		MORGAN, LINDA	11/26/1959	
U	61		MORIARTY, ELLEN M	11/15/1948	UNEMPLOYED
U	61		NEIMAN, NORMA A	01/03/1938	
	61		O'CONNOR, KAREN	04/28/1951	
	61		PANAGEOTOPOULOS, HAZEL	02/20/1942	
	61		PEARL, TAMMY	09/01/1968	
R	61		PETERS, EDWARD R JR	05/03/1966	
	61		PICARD, GILLES	04/03/1945	
	61		RECKTENWALD, VIRGINIA	01/08/1935	
	61		ROBITAILLE, ROBERT	12/10/1949	
	61		RODRIGUEZ GARCIA, ZULMA	10/19/1959	
	61		ROSS, SHIRLEY	04/03/1957	
	61		ROY, ALBERT	09/23/1961	
	61		ROY, EILEEN	09/22/1954	
CC	61		RUSSELL, MARGARET	11/08/1949	RETIRED
	61		SANON, NICOLE	12/26/1964	
	61		SANTOS, CELESTE	07/30/1941	
	61		SMITH, JAMES	02/09/1972	
	61		SMITH, KATHLEEN	08/24/1952	
D	61		STADNICKI, ADOLPH R	01/28/1948	
	61		SYKAS, MARY	03/28/1933	
U	61		THEOBALD, ARTHUR A	04/03/1937	RETIRED
	61		THOMAS, JAN	06/05/1947	
	61		TIBBETTS, JAMES	02/12/1956	
	61		TORRES FIGUEROA, BIENVE	11/03/1942	
	61		TOWLE, BRENDA	08/17/1956	
	61		VAZ, MARIA	06/02/1949	
	61		VELAZQUEZ, WILLIAM	11/22/1934	
	61		WHITE, JUDITH	08/23/1943	
	65		BARON, URSULA MARIA	07/09/1930	
	65		BILODEAU, RICHARD	01/01/1900	
U	65		BLONIARZ, EMILIA	12/17/1951	DISABLED
	65		BOLDUC, LINDA	01/01/1900	
	65		CARLIN, THERESA	01/01/1900	
	65		COZANITIS, MARTHA	01/01/1900	
	65		ENGLEY, WILLIAM	01/01/1900	
	65		GARCIA, CARLOS	01/01/1900	
	65		GILBERT, SUSAN	01/01/1900	
	65		GILBERT, VIRGINIA	01/01/1900	
	65		GOULD, LINDLEY JR	01/01/1900	
U	65		GRIFFIN, ROBERT K	01/15/1945	DISABLED
	65		GUILLOTTE, JAMES	01/01/1900	
U	65		HOLTER, JAMES C	07/02/1943	
	65		HOOK, ROBIN	01/01/1900	
	65		HORKUN, EILEEN	01/01/1900	
	65		HORKUN, JOHN JR	08/25/1961	
	65		HOWARD, CHARLES	01/01/1900	
	65		LABRECQUE, PETER	01/01/1900	
	65		MAKI, SYLVESTER	01/01/1900	
	65		MARTIN, OKMAE	01/01/1900	
R	65		MILLER, FREDERICK	01/09/1953	
	65		MOORE, LOWELLYN	01/01/1900	
U	65		MORIN, SANDRA J	10/23/1937	RETIRED
	65		MURCHISON, GEORGE	01/01/1900	
	65		NEUHAUSER, RUSSELL	01/01/1900	
	65		OLIVERA GONZALEZ, SALVA	01/01/1900	
U	65		ORENSTEIN, LEE RAYMOND	01/21/1945	PLUMBER
R	65		PELLISSIER, GERARD F	10/05/1953	POSTAL WORKER
	65		PENNA, GLORIA	01/01/1900	
R	65		RAYNOR, MARY	07/29/1932	
	65		RIVERA, ANNA	01/01/1900	
	65		ROBINSON, LILLIE	01/01/1900	
	65		SANTOS, ILDA	01/01/1900	
	65		SOLER-VELAQUEZ, FELIPE	01/01/1900	
	65		ST PIERRE, MARCELLE	01/01/1900	
	65		ST PIERRE, THERESE	01/01/1900	
	65		VIVIER, PEARL	01/01/1900	
U	65		WATTARA, MARIAME TOURE	12/29/1966	
	65		WHITE, KENNETH	01/01/1900	
U	66		SCHINDEL, CHARLES A	03/19/1983	TEACHER
D	66		SCHINDEL, KRISTEN D	01/23/1978	TEACHER
U	73		ORTEGA, SHANNEL	07/09/1991	
R	85		RISLEY, MICHAEL J	11/10/1957	ELECTRICIAN
R	85		RISLEY, PEGGY C	07/22/1960	ADMIN ASST
D	85		RISLEY, SAMANTHA R	09/07/1994	RETAIL
U	142		COLANGELO, CHERI RAE	03/04/1996	STUDENT
U	142		PINNEY, TAMMY JEAN	01/11/1970	
U	142		YOUROUS, JOHN ROBERT JR	01/06/1993	IT TECH
	151		BUTLER, KAILEY R	09/27/2003	STUDENT
U	151		BUTLER, RYAN PHILIP	07/19/2002	STUDENT
U	151		HALLOCK, CATHERINE	08/31/1966	SELF EMPLOYED
U	165		SULLIVAN, MARK R JR	04/05/1993	ASSEMBLER
U	165		SULLIVAN, PAULA J	10/15/1960	BUSINESS ANALYS
D	185		ALLARD, ASHLEY	08/10/1987	UNKNOWN
U	185		ALLARD, BRYAN	02/26/1983	DISPATCHER
D	195		LEFAVE, DARIN P	08/06/1968	PROD MGR
D	195		LEFAVE, DEBRA ANN	01/26/1965	CLERK
U	203		NORDAL, REIDAR JOHANNES	11/01/1934	RETIRED
U	203		SCHILLING-NORDAL, GERALI	02/04/1935	RETIRED
	209		ABEL, BENJAMIN M	03/08/1985	SHOP SPRVSR
	209		COLON, SETH J	02/28/2003	MACHINE OPERATO
U	209		FAST, ADAM LEWIS JR	06/06/1995	PTS SPEC
D	209		FIGUEROA, JENISA J	11/20/1994	CASE MANAGER
U	209		SCOTT, JAYSWAN ALI	10/31/2004	
U	225		WHITE, ALEXANDER EDWAR	11/09/1986	STUDENT
U	225		WHITE, OLENA	05/21/1989	
U	233		TOURVILLE, PAIGE D	11/14/1939	RETIRED
U	238		POLTAVETS, LILIYA I	05/23/1994	WORKER
U	243		MINICUCCI, DIANE PATRICIA	10/13/1958	RN
U	243		MINICUCCI, DOMINIC J	09/18/1999	STUDENT
U	250		PHAN, UYEN	05/23/1995	
R	251		KOROLEV, MICHAEL A	01/15/1973	UNKNOWN
U	259		KLAFETA, COLE RICHARD	03/28/2002	STUDENT
D	259		KLAFETA, CRAIG K	03/19/1968	GRAPHIC ARTIST
D	259		KLAFETA, GEOFFREY KENNE	11/10/2000	STUDENT
D	259		KLAFETA, LAURIE M	04/11/1967	EXPORT SALES
U	262		PANAIA, LISA M	11/13/1979	ADMINISTRATION
U	262		PANAIA, RICCARDO	05/21/1978	PROGRAMMER
U	265		FEARN, MICHAEL J	02/11/1959	ROOFER
D	265		VIGNATO, LISA A	09/29/1963	WHSE MGR
U	271		YOVENKO, ALINA	12/28/1999	STUDENT
U	271		YOVENKO, DANIEL	03/08/2005	STUDENT
A	271		YOVENKO, LILIA	04/16/1998	NURSE
A	271		YOVENKO, OLGA	10/13/2002	STUDENT
A	271		YOVENKO, ROMAN	09/04/1973	CARPENTER
R	271		YOVENKO, VENIAMIN	01/22/2001	STUDENT
A	271		YOVENKO, VERONICA	05/14/1971	STAY-AT-HOME
D	274		PARCELLS, LYNN ALLISON	02/05/1965	UNKNOWN
U	282		REGNIER, MARSHIA G	11/10/1946	REAL ESTATE MGR
R	283		CONLON, BARBARA A	07/24/1946	RETIRED
R	283		CONLON, FRANCIS J	01/24/1944	RETIRED
U	297		COMEAU, JOSEPH D	10/22/1975	LABORER
R	297		SEARLES, ERIC J	12/08/1976	SALES ASSOC
U	297		SEARLES, KATHLEEN BARBA	12/19/1990	NURSE
U	300		FAIRLIE, NICOLE LYNN	10/24/1972	HR BUSINESS PAR
U	300		FAIRLIE, WILLIAM DANIEL	11/06/1965	ENGINEER
	306		GERMAIN, ELIAS	09/10/1993	UNEMPLOYED
U	306		GERMAIN, LOIS	07/23/1956	
U	306		ST MARIE, DEBRA L	12/03/1964	OCCU THERAPIST
D	311		LEVESQUE, JENNIFER LYN	01/10/1984	GRAPHIC DESIGNE
	311		LEVESQUE, JOSHUA R	12/22/1986	FOOD SERVICE
U	311		LEVESQUE, MARY T	08/06/1957	RETIRED
U	317		CLARK, DOUGLAS HENRY	07/29/1960	RETIRED
U	317		CLARK, LORI J	03/26/1963	HOMEMAKER
D	320		CONWAY, JOSEPH R SR	08/26/1954	ATTORNEY
D	320		CONWAY, PATRICIA A	04/11/1957	RN SECRETARY
R	325		MEYERS, JASON P	03/17/1968	AVIATION MECH
R	325		MEYERS, LAUREL E	12/24/1968	INVENTORY CLERK
U	328		DAVENPORT, DANUTA	01/03/1967	R.N.
U	328		DAVENPORT, RICHARD GILB	03/25/1964	COATING OPERATE
U	331		GRAVEL, FREDERICK JOSEP	06/26/1995	
U	331		HEBERT, THERESA A	10/14/1960	DISABLED
U	336		BATTISTA, BARRY J	09/27/1952	SALESMAN
U	336		BATTISTA, BEVERLY ANN	07/09/1955	BKKR
D	341		JOHNSON, MARLENE NINA	10/03/1979	
U	347		BURNETT, CLARISSE Y	10/06/1947	RETIRED
D	348		DUAME, LINDA ARLEEN	09/07/1951	RETIRED
U	356		HARNOIS, ASHLEY MARIE	05/27/1999	
R	356		HARNOIS, PATRICIA ANN	01/05/1944	RETIRED
ELM ST			**01001**		
R	10		MURAVSKIY, YEGOR M	09/28/1988	CONSTRUCTION

V	NO. APT.	NAME	BORN	OCCUPATION
ELM ST Con't			**01001**	
R	24	TOUSSAINT, NANCY E	09/19/1944	BOOKKEEPER
U	28	RAMBAROSE, MADISON ANN	04/06/2001	
U	32	POTTER, EMILY DALE	12/13/1995	SOCIAL WORKER
R	32	POTTER, JOSEPH M	10/16/1965	ARTIST
U	44	GLAESSNER, ROBERT A	09/30/1942	RETIRED
U	56	WILLIAMS, CALEB	11/27/2000	WELDER
U	56	WILLIAMS, JOSHUA JOSEPH	08/27/2004	CREW MEMBER
U	56	WILLIAMS, NANCY J	09/07/1970	RN
U	56	WILLIAMS, RAYMOND C JR	07/13/1969	TEACHER
R	62	COTE, RONALD T	01/11/1968	PROPERTY MGR
D	622FL	DEPALO, ANTHONY T JR	09/27/1967	PRODUCTSUPERVIS
R	62	DEPALO, MICHELLE MARRY-	09/05/1970	BILLING MANAGER
U	76	CRAWFORD, AMY R	09/04/2000	STUDENT
U	76	CRAWFORD, MARIA C	01/07/1969	ASSC DIRECTOR
U	76	CRAWFORD, MEGAN MARIE	08/15/2002	STUDENT
U	76	CRAWFORD, ROBERT F	08/15/1962	PHYS THERAPIST
U	84	DAVYDOV, DENIS L	10/21/1970	SELF EMPLOYED
D	84	DAVYDOV, ELISABETH ASHL	10/20/1998	STUDENT
U	84	DAVYDOV, HANNAH MARIE	04/21/2003	STUDENT
U	84	DAVYDOV, JESSE DENIS	06/28/2004	STUDENT
U	84	DAVYDOV, VALENTINA	05/16/1974	LEGAL ASST
U	94	PARO, AUSTIN	03/02/1992	COMP TECH
U	94	PARO, CINDYA J	08/04/1960	RETIRED
U	94	PARO, KENNETH E	02/13/1957	RETIRED
U	100	JOHNSON, ARLEEN L	09/21/1929	RETIRED
U	100	JOHNSON, LEONARD A IV	03/28/1954	CARPENTER
T	110	LAMOUREUX, ANDRE N	12/23/1989	ACCT MANAGER
U	110	LAMOUREUX, MICHEL JAMES	03/01/1986	DOG GROOMER
CC	110	MASON-LECLERC, ANNAMAR	03/30/1959	SOCIAL WORKER
U	114	BONESTEEL, COURTNEY L	04/18/1987	WAITRESS
U	114	LEWIN, JILL ELLEN	10/09/1956	PHYS THERAPIST
D	114	PECK, ROBERT J	06/13/1946	CONTRACTOR
U	120	BOBECKI, ALAN D	08/10/1959	SHIPPER/RECEIVE
D	120	BOBECKI, BRIE C	02/20/1991	RCIS
D	120	BOBECKI, KIMBERLY A	07/22/1963	CASHIER
U	120	GILLEN, GRACE HELENA	03/30/2004	
U	126	VAN NESS, ERICA	12/12/1995	BARISTA
R	126	VANNESS, ERIC M	09/12/1962	D.S.A.
U	126	VANNESS, JILL DALE	08/12/1956	RETIRED
U	126	YOUNG, EVESSICA	08/20/2003	CREW MEMBER
U	130	HAIRE, CAROL A	05/05/1957	RETIRED
D	130	HAIRE, CHRISTINA NOELLE	09/22/1987	RETAIL MANAGER
U	130	HAIRE, WENDELL GUY	12/19/1953	RETIRED
D	194	WINGARD, CORINNE MARIE	02/21/1942	RETIRED
U	196	MADISON, MARIAN BART	02/02/1954	RETIRED
U	196	MCCARTHY, ROBERT W JR	10/04/1952	RETIRED
R	204	GRECHKA, FYODOR	07/06/1979	MECH ENG
R	204	GRECHKA, SERGEY	07/26/1976	MGR
U	204	GRECHKA, VICTORIA A	02/12/1979	FINANCE
D	212	FISHER, SHAYLENE J	12/01/1993	GRANTS ASSOC
D	212	RILEY, ANNEMARIE	02/04/1957	HOME
D	212	RILEY, PATRICK J	04/06/1956	MANAGEMENT
U	224	CIEMPA, STANLEY F JR	06/04/1943	RETIRED
	232	CECCHETELLI, EILEEN A	06/23/2005	STUDENT
U	232	DANYOW, JOSEPH K	06/16/1963	WAREHOUSE WKR
U	232	DANYOW, VIRGINIA E	01/29/1974	TEACHER
U	238	LECLAIR, JULIE ANN	12/10/1969	TEACHER
D	238	MARSHALL, DYLAN ALEXAN	05/05/1997	
U	242	MATZKO, ELIZABETH ANN	11/05/1957	CONTRACT OFFICE
U	242	RIDER, FREDERICK W JR	09/22/1951	RETIRED
U	242	RIDER, JENNIFER L	10/11/1986	UNEMPLOYED
U	260	GREENOUGH, CRAIG A	10/14/1962	OFFICE MANAGER
U	260	MATTESON, JOSEPH S	04/11/1982	LANDSCAPER
R	280	COLLINS, JAMES J	08/02/1934	PHYSICIAN
ELSIE ST			**01001**	
U	7	BENARD, CYNTHIA L	01/18/1954	DISABLED
D	7	HUTCHINS, GUY ROBERT	08/04/1955	RETIRED
FAIRVIEW ST			**01001**	
U	11	MORETTI, MATTHEW	12/14/1969	RETAIL MGR
D	15	ROSSI, LAURIE A	03/05/1958	CLERK
U	15	ROSSI, RAYMOND FRANCIS	03/14/1951	MANAGER
U	21	ROSSI, DOUGLAS P	07/23/1961	SALES MANAGER
CC	22	FLORIAN, GLENN H	03/28/1972	BUS ANALYST
U	22	FLORIAN, MAXWELL	05/24/2004	STUDENT
U	22	FLORIAN, PARKER J	02/23/2001	STUDENT
U	22	FLORIAN, SHANA S	07/11/1973	PERFORM CONSLTN
D	31	STROBELBERGER, CAROL A	01/07/1954	RETIRED
D	31	WOOD, DEBRA K	08/07/1952	RETIRED
D	32	O'MALLEY, JULIA RAE	10/31/1992	
D	38	NASH, JIN	02/25/1977	STUDENT
D	38	NASH, RUSSELL G	06/01/1981	UNEMPLOYED
U	39	SNOW, PAVEL	12/21/1991	TECHNICIAN
D	47	FORTIER, MICHELLE LAMBE	06/01/1969	ACCOUNTANT
U	48	HOWARD, CHARLES ANDRE	12/25/1972	
U	48	HOWARD, KRISTIAN E	11/30/2003	
	53	PAGLIA, MICHELLE A	12/08/1967	RETAIL
U	53	PAGLIA, STEVEN R	09/16/1970	SERVICE TECH
U	63	BISHOP, ALEX RYAN	01/17/2000	
U	63	BISHOP, ALEXANDER RYAN	01/17/2000	
U	63	BISHOP, CASSIDY NICOLE	03/09/2002	STUDENT
R	63	BISHOP, DANIEL JOHN JR	03/17/1971	ACCOUNTANT
U	63	PIERREPONT, TERRI LYNN	08/11/1965	SELF EMPLOYED
FAIRVIEW ST Con't			**01001**	
U	64	BOUCHER, DARREN A	10/05/1979	AUTOBODY TECH
R	64	BOUCHER, JOANN PILIERO	01/07/1966	MANAGER
U	64	SPEAR, GIAVANA NICOLE	05/12/2003	STUDENT
R	64	SPEAR, GRACE ANNA	04/05/2001	STUDENT
R	73	CITLAK, BATUHAN	06/24/1997	STUDENT
U	80	GALLERANI, JAMES A	07/24/1959	CFO ACCOUNTANT
U	83	LANCOUR, JOSEPH E	05/19/1983	SUPPLY CHAIN
	83	MERCIERI, JUSTIN J	10/30/1981	CONSTRUCTION
D	83	SZYMANSKI, KAILIN MARI	08/10/1988	REG NURSE
U	90	BLOOD, NYLA S	06/14/1965	HOUSE CLEANER
U	91	ADAMCZYK, EDWARD J	06/17/1951	RETIRED
U	91	ADAMCZYK, SUSAN A	04/13/1949	RETIRED
D	98	EGGLESTON, GARY A	05/14/1957	CLERK
D	98	MORETTI, ANTHONY R	11/26/1981	DISABLED
U	98	MORETTI, CHARLENE A	03/26/1957	HOMEMAKER
U	103	DELOGHIA, ERIN M	07/12/1960	
D	107	FUSICK, ANDREA JEAN	06/10/1985	PHOTOGRAPHER
U	107	FUSICK, MICHAEL G	03/13/1978	SALES MANAGER
U	110	MARSH, DIANA M	08/26/1981	UNEMPLOYED
U	121	SERAFINO, NICOLLE B	05/15/1979	REALTOR
U	124	GEIGER, GARY F	10/15/1961	RETIRED
U	124	SLIECH, MARY E	09/04/1960	MANAGER
FEDERAL AVE			**01001**	
U	12	LARSON, CHARLES F III	07/13/1943	RETIRED
U	12	LARSON, PHYLLIS M	06/30/1948	RETIRED
U	12	LARSON, SETH A	06/15/1980	WAREHOUSE
D	16	SPARVERI, JOSEPH J III	09/01/1984	UNEMPLOYED
U	16	SPARVERI, SEAN T	09/24/1987	SELF EMPLOYED
U	16	ZICOLELLA, MARY ANN	02/15/1952	
U	16	ZICOLELLA, THOMAS A	02/04/1946	RETIRED
U	17	GNJIDIC, RADMILA	03/29/1972	TECHNICIAN
U	17	GNJIDIC, VEDRAN	04/03/1970	MECHANICAL
U	24	ASHWELL, KATHLEEN G	04/29/1962	ACCT ASSOC III
U	25	MCLAUGHLIN, SEAN	11/27/1970	FIRE FIGHTER
U	28	BILODEAU, GARY P	12/18/1948	APREN TOOLMAK
U	28	BILODEAU, MARGARET ANN	06/19/1945	HOUSEWIFE
U	28	BILODEAU, STEVEN P	03/04/1970	UNKNOWN
U	33	ELKINS, CAROLINE T	06/29/1986	SOCIAL WORKER
U	33	ELKINS, IAN	08/27/1984	SERVICE IND.
U	33	ELKINS, JEFFREY A	03/16/1957	RETIRED
U	33	ELKINS, THERESA M	08/23/1957	CONTRACT SPECLS
U	40	LYNCH, SANDRA LEE	06/12/1945	HOUSEWIFE
R	41	MOORE, LESLIE J JR	01/04/1926	RETIRED
D	49	WHEATON, KATHLEEN ELLEI	05/25/1960	REST MGR
U	49	WHEATON, SETH T	04/03/1967	CARPENTER
R	50	REYNOLDS, ALAN	07/30/1950	RETIRED
R	50	REYNOLDS, JUDITH A	01/15/1958	RETIRED
D	52	CRAIG, JOANNE ELIZABETH	10/14/1961	PSYCHOLOGIST
U	52	NELSON, ANGELA	06/15/1995	STUDENT
U	59	BEHRENS, KANNON	03/18/2004	
D	59	DAY, KELLY MARIE	03/08/1979	EDUCATOR
U	62	LATOURELLE, JONATHAN MI	03/12/1997	STUDENT
D	62	LATOURELLE, MICHELLE L	05/04/1971	PHLBOTOMIST
U	62	LATOURELLE, MORGAN ALE	12/06/2000	
U	65	FLYTHE, CYNTHIA	02/16/1953	RETIRED
U	65	FLYTHE, KENNETH J	08/05/1957	DISABLED/RETIRE
R	70	HAMEL, BENJAMEN J	06/26/1999	STUDENT
R	70	HAMEL, CAROLYN ANNE	05/15/1993	RETAIL MGR
R	70	HAMEL, CHRISTOPHER L	09/15/1968	DJ ENTERTAINER
R	70	HAMEL, LISA M	12/07/1966	BANK MGR
D	71	NOVICK, GERALD W	12/23/1949	RETIRED
U	84	SCAGLIARINI, WILLIAM C	09/02/1954	
FEDERAL ST			**01001**	
U	12	CICIA, JOSHUA A	01/22/1976	DISPATCHER
U	12	EVERETT, STEPHANIE A	04/21/1979	DISPATCHER
U	15	RAGNO, HEIDI	11/25/1989	TEACHER
U	15	RAGNO, JOHN J	05/24/1987	THERAPIST
U	22	SCHWARTZ, DOROTHY M	05/27/1955	RETIRED
D	31	PLANTE, RONALD GEORGE	06/02/1962	SHEET METAL WOR
U	32	MONTANEZ, BRIANNA IRENE	06/28/2002	
D	32	MONTANEZ, DEZMARIE MAR	08/31/1996	SALES
U	32	MONTANEZ, EMMANUEL MA	08/11/2003	
D	32	SIVONGXAI, VILAI	08/13/1980	
D	35	HUMMADI, MAJEDA	07/01/1953	
U	37	ALUGAIDI, HUSSAM ALI	11/23/1983	
U	39	WILSON, WAYNE JR	03/15/1987	
D	43	SUKHRAM, ELSA LYNN	12/17/1986	
U	43	SUKHRAM, MICHAEL A	11/22/1983	
U	45	FOUNTAIN, AMANDA	04/11/1993	
R	45	MASEK, KEVIN A	11/18/1989	IT SYSTEM ADMIN
R	48	WALKER, JOHN A	04/12/1987	MECHANIC
U	49	UNEEGAR, GEORGIE L	03/24/1953	RETIRED
U	49	UNEEGAR, JOHN J	02/28/1948	RETIRED
U	55	NEWSOME, CYNTHIA L	10/21/1974	TEACHER
U	55	NEWSOME, HAILEY ELIZABE	10/24/2004	STUDENT
R	55	NEWSOME, JEDD C	10/16/1975	GOLF COURSE SUP
R	56	THERIAQUE, CHRISTOPHER	09/19/1976	SHOP SUPERVISOR
R	56	THERIAQUE, MELISSA L	09/10/1979	FIRM ADMIN.
D	59	PETRONE, BERNARD	03/23/1931	RETIRED
U	64	DUBOIS-STRUCK, JESSICA J	08/21/1991	ANALYST
U	64	STRUCK, BRENDON	05/23/1989	CONSULTANT
U	72	LEFFERTS, ALLEN H	06/08/1954	CHEF

V	NO. APT.	NAME	BORN	OCCUPATION
	FEDERAL ST Con't	**01001**		
U	72	LEFFERTS, DEBRA ANNE	05/11/1951	HOMEMAKER
R	109	DOUGLAS, VALERIE J	12/26/1952	RETIRED
U	109	DOUGLAS, WILLIAM A	02/10/1977	SALES
	FEDERAL ST EXT	**01001**		
D	12	STEBBINS, MARIE Y	08/18/1930	HOUSEWIFE
U	22	DREWES, THOMAS ALAN	02/07/1961	RETIRED
R	30	REIMERS, FERN I	11/08/1932	HOUSEWIFE
U	31	ANDROS, GEORGE T	06/26/1949	DISABILITY
	40	ABODEEB, ALYSSA K	12/23/1997	REST. SERVER
U	40	ABODEEB, NICOLAS DAVID	06/08/1996	TEACHER
U	40	DEGRANDPRE-ABODEEB, TR	02/20/1966	PARAPROFESSIONA
U	43	VOLLRATH, FREDERICK J	10/12/1956	MANAGER
U	43	VOLLRATH, GAIL L	12/18/1957	PARAPROFESSION
U	46	HORNING, DIANA ELIZABETH	03/21/1996	STUDENT
U	46	KOPYSCINSKI, JACOB M	09/20/1990	US ARMY/ STUDEN
U	51	RIVERA, DIANA	06/04/1993	
U	54	DONOVAN, WILLIAM C	07/09/1953	RETIRED
U	64	NATALE, ALANA MICHELLE	03/27/1996	HAIRDRESSER
U	64	NATALE, SUSAN T	03/03/1977	SALES ASST
R	65	BACIS, BRIAN DAVID	12/10/1982	COMPUTER TECH
R	65	BACIS, FILIPA FERREIRA	04/04/1985	NURSE
U	81	FRANCO, CHRISTINA T	10/21/1992	STUDENT
CC	81	FRANCO, CHRISTINE L	11/25/1932	RETIRED
U	81	FRANCO, RALPH S	05/30/1932	RETIRED
D	84	CORMIER, ERNEST J	04/10/1937	RETIRED
D	84	CORMIER, MARGARET A	03/04/1942	RETIRED
R	91	STANISLAWSKI, ELIZABETH I	07/03/1957	RETIRED
U	91	STANISLAWSKI, JOSEPH JAM	05/12/1995	STUDENT
R	120	ANDERSON, LIAM	06/01/1996	CRIME ANALYST
D	131	SMITH, AMBER V	10/21/1989	SPORTING GOOD W
	FRANK ST	**01001**		
U	6	BRYANT, DAVIS HEALY I	05/13/2005	STUDENT
U	6	BRYANT, JASON D	06/15/1976	COLLINS AEROSP
U	6	BRYANT, JASON DANIEL JR	11/04/2002	STUDENT/STORROW
D	6	BRYANT, KELLY ANN BOWE	04/12/1976	TOA
U	13	BONNEAU, CHRISTOPHER D	09/23/1987	UNKNOWN
D	13	BONNEAU, STEPHANIE MARI	02/20/1989	STUDENT
D	18	DAVIS-MORASSI, ASHLEY EL	01/31/1990	HUMAN SERVICE
D	18	MORASSI, ANGELA	02/08/1998	STUDENT
D	18	MORASSI, MICHAEL J	01/18/1966	HVAC TECH
U	18	MORASSI, ROBERT P	11/15/1969	SECURITY OFFICE
U	18	MORASSI, SARAH ANN	09/24/1999	UNKNOWN
U	19	ORTEGA, CHRIS M	01/24/1996	
U	19	ORTEGA, CHRISTOPHER J	10/13/1975	
U	20	PLUMADOR, JOHN JR	02/12/1967	SERVICE MGR
U	20	PLUMADOR, LORIANN	04/03/1966	
U	20	PLUMADOR, MATTHEW JOH	09/24/1997	
	HARVEY JOHNSON DR	**01001**		
U	11	BUSHIOR, CELINE O	10/05/1983	SOCIAL WORKER
D	11	WYLAND, DUSTIN RS	02/29/1976	COOK
U	17	GOMEZ, KAREN P	11/19/1975	TEACHER
U	17	GOMEZ, RICARDO M	11/08/1972	CAREGIVER
U	20	STEELE, HEATHER MCCRYS	12/11/1976	QUANTI. CONSULT
U	20	STEELE, NICHOLAS S	12/13/1980	DEVELOPER
U	23	OWCZARSKI, BARBARA JEAN	05/01/1941	REG NURSE
U	23	OWCZARSKI, DANIEL MARC	06/03/1983	STUDENT
U	23	OWCZARSKI, FRANCIS E JR	04/20/1964	DISABLED
D	26	WERNER, KATHLEEN SULLIV	04/12/1988	SOCIAL WORKER
U	29	DEMARTINO, KELLY ANNE	03/23/1987	TEACHER
U	29	DEMARTINO, SEAN CHRISTC	10/12/1989	COUNSELOR
	29	WATSON, CALISTA J	03/23/2004	STUDENT
	29	WATSON, JONATHON C	10/10/2002	STUDENT
U	34	BOWLES, DANIEL ROBERT	11/12/1982	UNKNOWN
R	34	LAPOINTE, CINDY MARIA	06/12/1979	
	34	LAPOINTE, FAITH	11/19/2002	STUDENT
	34	LAPOINTE, LEAH	07/12/2005	STUDENT
R	34	LAPOINTE, RAYMOND T	04/20/1981	MILITARY
L	41	SULLIVAN, ADAM MICHAEL	06/21/1985	UNKNOWN
U	41	SULLIVAN, MEGHAN LEE	04/11/1995	UNKNOWN
U	47	DIMOVA, ANTONINA DIMOVA	01/20/1981	
U	47	RODRIGUEZ, JUAN PABLO	10/27/1976	
	48	LACOMBE, CARROLL E	08/04/1966	TECHNICIAN
	48	LACOMBE, SUZANNE	11/10/1966	BUS DRIVER
U	53	SILVA, MARIA L	09/30/1977	COUNSELOR
R	53	SPAFFORD, DAVID E	10/23/1972	AUTO SER WR
U	53	SPAFFORD, LINDA N	04/23/1951	
U	58	JABRY, ALLY NICOLE	06/19/2002	STUDENT
U	58	JABRY, CHRISTOPHER M	09/15/1971	SALES MANAGER
R	58	JABRY, GINA MARIE	05/09/1975	RN
R	59	WOESSNER, JENNIFER L	09/22/1962	CUST SERV REP
U	59	WOESSNER, RICHARD R	01/15/1961	H.P. HOOD
	59	WOESSNER, STEVEN J	06/24/1991	UNEMPLOYED
U	64	FALCETTI, LUCAS A	09/27/2000	
U	64	FALCETTI, MICHAEL B	09/11/1979	COURIER
U	65	THIBAULT, JILLIAN	10/15/1990	MATERIALS PLANN
D	70	O'SHAUGHNESSY, JOHN JOS	12/11/1944	RETIRED
D	70	OSHAUGHNESSY, THERESA	11/11/1947	RETIRED
U	71	WRIGHT, LAURIE J	09/06/1961	DISABLED
U	76	COTE, ROBERT R	02/09/1956	RETIRED
U	76	MARLER, MELISSA K	11/05/1969	DIETARY AIDE
U	77	MONTAGNA, BRIAN L	04/12/1973	BRAND SALES MGR
	HARVEY JOHNSON DR Con't	**01001**		
U	77	MONTAGNA, MELISSA G	06/24/1976	MANAGER
U	82	KIRCA, ALI HIKMET	01/05/1976	
U	82	KIRCA, LATIFE	07/29/1998	
U	83	BODURTHA, CHARLOTTE RA	03/09/1933	RETIRED
R	88	LOUGHREY, ERMELINDA P	07/30/1961	FLEET SERVICE
U	89	LARESE, MARISA M	01/15/1985	UNKNOWN
D	95	LUTAT, EILEEN S	06/09/1926	HOMEMAKER
U	95	LUTAT, JULIE M	07/09/1964	WW COACH
D	95	LUTAT, MARY ANN	02/22/1950	RETIRED
	HUNT ST	**01001**		
R	12	NAGEL, DONALD H III	12/17/1990	WELDER
U	15	PARENT, CAROLE A	02/25/1943	RETIRED
U	15	PARENT, JOHN J	08/15/1941	RETIRED
U	28	FLORES, LISSETTE IRIS	01/20/1985	
U	30	DIAZ, ALYSSA VIRGINIA	05/09/2004	
U	30	DIAZ, ELIZABETH	01/14/1986	
U	40	PLESHAW, ROBIN M	12/27/1962	RN
R	42	JAMES, KARLI TAYLOR	09/19/1999	OPERATION ASST
R	42	JAMES, KIMBERLY L	07/21/1969	COATING REPACK
U	56	ALLEN, ALYSSA	07/29/1994	UNEMPLOYED
U	56	ALLEN, GERALD	11/13/1957	RETIRED
U	56	ALLEN, NANCY LEE	05/23/1963	CUST. SERV LEAD
R	58	DAVENPORT, BARBARA D	12/30/1934	RETIRED
U	58	MONTE, SCOTT L	06/10/1949	RETIRED
	JOSEPH ST	**01001**		
D	11	POTTER, COLETTE	03/30/1936	RETIRED
U	26	SEXTON, EMILY-LYNN	05/10/2005	STUDENT
D	26	SEXTON, JEFFREY C	07/20/1978	TECHNICIAN
U	26	SEXTON, KRISTI L	11/20/1976	CONTRACT ADMIN
U	27	QUINONES, ALADINA	12/03/1938	
U	27	QUINONES, CARMEN LIDIA	12/30/1954	
	KIRKLAND ST	**01001**		
U	10	BOSWORTH, GRACE DALYIA	11/08/1994	UNKNOWN
U	10	BURROWS-HOARE, ELEANOI	12/19/1994	UNKNOWN
D	10	GEIST, ROSEMARY HELEN	09/22/1995	UNKNOWN
U	12	BRELSFORD, CHRISTA HULT	03/10/1953	SOCIAL WORKER
R	12	BRELSFORD, KENNETH R	10/05/1958	NURSE
D	12	HULTINE, DAVID THOMAS	01/22/1990	CASHIER/CLERK
U	27	BRYDEN, KEVIN ROBERT	10/17/2002	MILITARY
U	27	CLAY, STEPHANIE M	06/15/1988	LANDSCAPER
U	27	OGDEN, MATTHEW	08/01/1987	LANDSCAPER
D	27	WELCH, LYNDA M	04/27/1966	CSR
D	44	THERRIEN, CONSTANCE R	12/17/1971	HOME
D	45	TIDWELL, ALANNA A	10/07/1949	RETIRED
U	45	TIDWELL, JAMES	12/16/1945	RETIRED
U	50	HILL, THERESA	05/03/1953	RETIRED
U	52	SULLIVAN, CARMELLA A	10/02/1947	HOMEMAKER
	58	KING, LEONARD E	03/21/1967	CONCRETE
U	58	WILDER, LYNN MARIE	05/15/1970	SERVER
U	60	OQUENDO, ELIJAH NEIL	12/21/2002	
	83	LECLAIR, GINA	10/15/1980	DISABLED
U	83	LECLAIR, ROBERT R	08/12/1944	RETIRED
	LEALAND AVE	**01001**		
U	16	QUIGLEY, CHRISTOPHER RC	10/23/1991	TRUCK DRIVER
Q	16	QUIGLEY, RUTH-ANN	03/10/1990	FUNERAL DIRECTO
R	22	RIGALI, ANTHONY J	10/25/1961	SSDI
D	22	RIGALI, MIA	11/16/2000	
R	22	WALLER, LAURA MARIE	01/31/1978	UNKNOWN
U	24	CIRCOSTA, SALVATORE SYL	08/24/1985	BUSINESS MNGR
U	32	MCCORMICK, AMANDA MARI	05/23/1988	RETAIL
D	32	MCCORMICK, BENJAMIN A	01/30/1986	STUDENT
D	35	TAYEH, DOLA T	01/02/1967	
D	35	TAYEH, SARAH	11/15/2003	
D	40	STADDON, JINMU DAVID	06/23/1987	DIGITAL ARTIST
U	40	STADDON, KATHRYN ANNET	03/04/1984	ASST THERAPST
	41	BRAULT, GINETTE M	04/28/1951	RETIRED
U	41	BRAULT, PETER M	07/24/1951	RETIRED
U	47	CHOBOTARU, GLORIA TABIT	04/01/2004	STUDENT
R	47	CHOBOTARU, TATYANA P	01/08/1973	STUDENT
R	47	CHOBOTARU, VASILIY M	09/03/1978	TECHNICIAN
U	56	FREEMAN, KEVIN DOUGLAS	12/28/1961	ANALYST
U	58	FENNEY, ARISTEA A	05/15/1968	MED SECRETARY
D	58	FENNEY, KATERINA S	11/17/1999	STUDENT
U	61	HALL, ANN M	11/24/1963	OFFICE HELP
R	61	HALL, WILLIAM H	05/21/1956	BOARD CP
U	69	CASEY, MARIE JEANNE	08/28/1934	RET
U	69	MCMAHON, CONNER MICHAI	08/07/1992	SPFLD WATER DEP
U	69	VANDERMYN, MELISSA J	09/06/1984	DENTAL MGR
U	70	RUBY, ALLISON M	10/06/1993	DIST COURT SUPP
R	70	TAGLIAPIETRA, LINDSAY ANI	01/09/1986	STUDENT
D	75	POGGI, REBECCA W	12/05/1985	SALES
U	75	POGGI, RICHARD A	07/15/1979	CHEF
U	76	CREAN, JENNIFER A	02/03/1967	REGISTERED NURS
D	82	SEXTON, JOHN W JR	03/21/1961	TRUCK DRIVER
	82	SEXTON, MARIA A	09/13/1948	RETIRED
U	83	ABREU FANA, WADDY RAMO	08/31/1962	
D	83	BERRIOS VEGA, ROBERTO	09/18/1962	MANUFACTURING
U	83	FERRERAS, AMANDA FELICI	07/11/2004	
U	88	BLAIR, LISA MARIE	06/27/1970	
U	88	BLAIR, SARAH	01/17/1994	STUDENT
D	89	PLACZEK, ELEANOR MARY	01/08/1943	RETIRED

V	NO.	APT.	NAME	BORN	OCCUPATION
	LEALAND AVE Con't		**01001**		
U	89		PLACZEK, PAUL ANDREW	09/27/1943	RETIRED
U	93		MYERS, BARBARA M	09/10/1958	RETIRED
D	93		MYERS, RALPH LEONARD	06/30/1958	RETIRED
CC	94		ROSS, SHANNON R	10/16/1979	RES COUNSELOR
U	94		SULLIVAN, ETHAN D	08/05/2003	
U	102		JOHNSON, KATIE A	05/19/1985	UNKNOWN
R	102		SULLIVAN, DANIEL J	08/31/1984	RETAIL
D	127		GAGNON, CASSANDRA A	01/11/1963	ATTORNEY
D	127		GAGNON, RICHARD BRANDF	04/24/1963	COUNSELOR
R	127		GAGNON, ROBERT C	03/10/1954	RETIRED
	135		FEDORENKO, OLEKSANDR	05/24/1991	DENT TECH
	135		VILKHOVOY, ALEX I	01/10/1984	TRUCK DRIVER
R	141		PERROT, MICHAEL STEPHEN	08/01/1993	UNKNOWN
D	154		LONG, JOSEPH M	04/21/1954	RETIRED
D	154		LONG, MATTHEW JOSEPH	01/22/2002	STUDENT
D	154		LONG, SHEILA ANN	01/15/1961	HOMEMAKER
	LEY ST		**01001**		
U	15		ALAIMO, BRIDGET M	12/15/1981	AT HOME
U	15		ALAIMO, HALEIGH AUTUMN	08/03/2004	STUDENT
U	15		ALAIMO, JON A	09/24/1974	SUPERVISOR
U	22		BURRAGE, ELIZABETH M	07/28/1947	RETIRED
R	29		MINALGA, SCOTT E	09/17/1992	SERVICE ADVISOR
U	29		MINALGA, TIFFANY	12/17/1991	STUDENT
U	30		THEROUX, CAROL ANN	12/20/1954	NURSE
D	30		THEROUX, RICHARD MICHAE	08/23/1952	TEACHER
	35		CZUPTA, EMILY R	12/19/2002	STUDENT
R	35		CZUPTA, ERIK M	10/31/1974	PROD MGR
U	35		CZUPTA, RENEE D	10/01/1972	ADMIN ASST
U	38		CIESLAK, MATEUSZ MAREK	07/02/1998	
U	43		COLLOPY, MEGHAN SULLIVA	07/24/1990	UNKNOWN
D	43		MURPHY, PATRICK M	11/07/1991	
R	51		GRASSETTI, CHRISTOPHER J	03/16/1962	HAMILTON SUNSTR
U	51		GRASSETTI, LISA	12/13/1963	
U	52		GUZZO, RICHARD BRIAN	04/07/1959	DRIVER/DELIV
	59		KALETINA, ALENA S	10/04/1987	
U	60		BUTLER, PHILIP THOMAS	08/10/1963	MANAGEMENT
	MAIN ST		**01001**		
U	46		DEARBORN, LAURA ANN	02/22/1976	BAYSTATE
D	46		MATOS, LUIS M JR	11/12/1994	STUDENT
D	110A		ADORNO, JONATHAN MANUE	11/02/1990	
D	110	D	BARRETT, MICHAEL M	08/25/1964	DRIVER
D	110	C	KOSAR, SHAHEEN	01/06/1965	
R	110	C	PAYNTER, MICHAEL J	12/07/1963	MANAGER
U	110	A	ZUEV, STEFANY	08/12/2000	
R	112	B	LAPAN, ROBERT B	06/01/1953	DISABLED
U	112	A	ZAMAN, SAJID	08/20/1965	UNKNOWN
U	114	C	CRUZ, G JOSE	07/10/1971	
U	114	B	KEENEY, SUSANNE M	12/16/1960	DISABLED
U	114	B	LONGEY, DAVID NELSON	04/07/1952	DISABLED
U	114	A	UTTECHT, LILY ANN	02/10/1997	MICROBIOLOGIST
R	116	D	BAEZ, MAYRELIS	07/06/1980	PHLEBOTOMIST
U	116	B	BRITT, SHANE MICHAEL	06/23/1972	
U	116	D	HASSAN, ARLENE FATIMAH	01/14/1975	
U	116	C	SHLEMANOVA, YULIYA	07/20/1982	RPH
U	118	A	GORDON, KYLE LANE	05/09/1996	RETAIL
U	118D		HARRIS, GABRIELA SADE	08/14/2001	
U	118	D	HARRIS, STEVE	04/27/1997	
D	118	C	MORALES SANTIAGO, AIDA J	01/25/1953	
U	118	D	VICENCIO, ANGELINA ISIS	07/18/2000	
R	120	B	GAUDREAU, PATRICIA M	07/03/1949	RETIRED
U	120	A	MALANSON, VIRGINIA M	03/23/1956	HOUSEWIFE
D	120	D	TAYLOR, DEBRA MACEY	11/25/1963	SINGER
U	120	D	TAYLOR, RICHARD LEE	05/29/1964	TOOL DESIGNER
U	122	B	BURELLE, RONALD STEVE S	05/19/1948	RETIRED
D	122A		HAYES, CLOVER Y	10/04/1998	
U	123		LE, HANG	11/18/1973	NAIL TECH
U	123		NGUYEN, NHAN DUC	07/12/1964	MACHINE OPERATO
D	124		LEDOUX, DORA S	04/24/1935	RETIRED
U	124	A	ROBINOVITZ, HANNAH R	06/28/2002	STUDENT
U	124	A	SEJDIJI, HYRMETE	06/12/1993	
R	126A		KARAM, GENE M	05/27/1942	RETIRED
U	126A		KARAM, JOAN B	12/11/1944	RETIRED
	126	B	MCCLELLAN, NICHOLE P	06/23/1987	ACCOUNTANT
U	126	B	MERCIER, COREY J	05/08/1987	CATERING
D	128	A	FLANNERY, MARLENE E	03/22/1971	UNKNOWN
D	128	D	GOULD, RANI	01/01/1980	SOCIAL WORKER
U	128	D	NELSON, MICHAEL	09/06/1969	MAINTENANCE
U	128	B	PABON, JOSE ALFREDO	06/07/1999	
U	130A		LAUSIER, DOMINIQUE ROSE	04/12/1996	STUDENT
U	130A		STUZHUK, VIKTOR	04/05/1981	
R	132	B	COYLE, FLORENCE E	05/23/1937	RETIRED
R	132	D	HOLMQUIST, ANDREW EDWA	06/28/1978	UNEMPLOYED
D	134	B	PRICE, JAMES H	04/13/1937	RETIRED
D	134	D	SERONEY, ZIPORAH KURUI	09/27/1952	
U	136	D	BEAVER, DENNIS VICTOR	04/18/1999	STUDENT
U	136	A	FARRINGTON, ZOIE	12/11/1995	
U	136	B	MILES, KATHLEEN A	07/01/1951	RETIRED
D	136	A	SCHWEIN, STEVEN	06/22/1992	
R	137		HART, BRIAN L	06/02/1976	UNKNOWN
U	137		WHEELER, KIMBERLY L	03/01/1983	EMER MED DISP
U	140		FROGAMENI, MARLOW J	05/19/1984	MANAGER
U	140		RIGA, SARAH J	01/27/1981	UNKNOWN

V	NO.	APT.	NAME	BORN	OCCUPATION
	MAIN ST Con't		**01001**		
U	145		LOCKE, JUDITH A	02/16/1951	RETIRED
U	160		DOUGLAS, ELLARY ANN	04/13/1993	SURGICAL TECH
U	160		KANE, ANTHONY J	06/28/1965	UNKNOWN
U	162		GAMACHE, CHRISTOPHER M	05/21/1989	CAD TECH
U	162		GAMACHE, MACKENZIE L	07/03/1990	PAYROLL SPEC
R	184		COLLINS, MARGARET ELLEN	05/03/1952	FLEET MGR
R	184		SOJA, MASON J	03/28/1955	BUSIN OWNER
U	366		COUGHLIN, RILEY RAE	12/14/2001	
U	366		DOWERS, PETER JOHN JR	06/11/1989	UNKNOWN
U	366		FREUND, CHLOE ISABEL	03/22/1989	UNKNOWN
U	374		LAFLEUR, ARTHUR DAVID	08/12/1943	SELF EMPLOYED
U	374		LAFLEUR, DOROTHY	02/21/1946	TRANSPORTATION
U	378		SHELTRA, DORIANN L	04/15/1966	OFFICE
D	420	72	ALPHONSO, ANTHONY L	02/18/1985	MANAGERIAL
U	420	20	BARNETT, EDWARD A	09/18/1950	RETIRED
U	420	47	BENOIT, CAMERON JOHN	02/05/2002	STUDENT
U	420	47	BENOIT, ISABELLE LIN	06/04/2000	DENTAL ASSISTAN
U	420	41	BLACKAK, LAUREN DEBORAI	03/11/2000	STUDENT
U	420	82	BLAND, BENJAMIN L	04/24/1969	
U	420	34	BORLEN, JEFFREY T	09/03/1957	RETIRED
D	420	17	BRACCI, SCOTT	11/07/1969	
	420	84	BRUNELLE, RICHARD A	12/17/1958	
D	420	10	CALVANESE, GABRIELLE FR	09/13/1992	STUDENT
D	420	82	DAVIS, JOYCE A	06/27/1944	RETIRED
D	420	41	DISCAWICZ, JUDITH ALICIA	01/21/1966	RENTAL MANAGER
U	420	41	DISCAWICZ, MARK R	11/05/1963	LETTER CARRIER
L	420	21	DOWLING, DANIEL A	12/01/1980	PROCESSING TECH
U	420	42	ESTAVILLO, EFREN MADRID	02/15/1984	
D	420	46	FILLION, JENNIFER D	03/11/1975	CUSTOMER SERVIC
U	420	22	FISH, JACOB HUNTER	01/06/1994	
R	420	32	FRANCO, PAUL S	06/07/1964	HOLYOKE WATER
U	420	31	GILLIAM, THOMAS	05/04/1973	FINANCIAL
U	420	25	GLOWACKI, KIM M	03/07/1948	RETIR
U	420		GOITIA, JUAN JOSE	04/27/1981	UNKNOWN
D	420	45	GUESMAN, HEATHER M	05/21/1974	FOOD SERVICE
U	420	76	HUNT, SARAH MARIE	11/29/1995	PHARMACY TECH
U	420	87	JAY, TIMOTHY L	05/21/1979	MAINTENANCE
U	420	62	KLAKOTSKIY, MIKHAIL S	02/04/1991	PHYSICAL THERAP
D	420	62	KLAKOTSKIY, VERONICA MA	10/18/1990	LOGISTICS COORD
U	420	35	MARGANTI, HELEN	10/13/1960	ACCTS PAYABLE
U	420	76	MATHES, ANTONNE BOWMA	09/27/1991	GROCERY
D	420	44	MATHES, MARIE A	01/20/1963	PHARMACY TECH
U	420	14	MAYNARD, DEBORAH A	08/25/1952	RETIRED
D	420	84	MCCARTHY, ADELE M	08/23/1955	SOCIAL WORKER
U	420	45	MORRISON, ROBERT H	02/08/1971	PLUMBER
D	420	86	MOSHER, BARBARA LOS	04/20/1947	RETIRED
U	420	83	NAHAJLO, JAMES K	10/19/1986	MACHINIST
D	420	71	NOWICKI, PATRICIA M	11/17/1951	RETIRED
O	420	37	PAGNONI, SANDRA L	05/13/1944	DELI CLERK
D	420	52	ROMANOWSKA, EWA STANIS	01/02/1959	HOUSE WIFE
U	420	36	RUEMMELE, KIARA	11/22/1998	
U	420	74	SCHMITH, LISA IRENE	09/22/1967	RN
U	420	74	SCHMITH, OLLIE F	05/28/1966	MGMT.
D	420	33	SMITH, REGINALD ROY	05/08/1944	
U	420	52	SOWINSKI, ALEX JOSEPH	05/22/2000	STUDENT
D	420	52	SOWINSKI, ZDZISLAW J	06/30/1959	WORKER
U	420	37	SPEAR, AMELIA GRACE	04/17/1998	STUDENT
R	420	10	SPEAR, CHRISTIAN	12/03/1986	UNKNOWN
U	420	26	SULLIVAN, MARY ELLEN	10/18/1954	N/A
R	420	61	SVONKIN, STEVEN JEROME	09/04/1965	DISABLED
U	420	61	SVONKIN, TREVOR T	11/17/1994	MILITARY
U	420		TUVEK, JOSIAH G	06/01/1995	STUDENT
R	420	15	VELAZQUEZ, KEVIN J	11/01/1979	CLEANER
U	420	63	VOUDREN, LISA	06/27/1963	OFFICE WORK
U	420	43	WILLIS, STEPHEN D	06/18/1972	BANK TELLER
D	425		BOZAK, ALAN W JR	07/02/1987	ORDER BUILDER
U	425		BOZAK, CELINA M	02/12/1988	PARAPROFESSIONA
	438		LIGHT, JENNIFER L	04/07/1973	CHILD CARE
U	438		LIGHT, MARGARET M	09/22/1942	BOOKKEEPER
U	438		LIGHT, RICHARD A SR	07/24/1939	RETIRED
D	439		ZIELENSKI, HEATHER A	08/09/1976	BANK MANAGER
D	439		ZIELENSKI, LINDA F	01/01/1946	SCHOOL BUS DRIV
D	439		ZIELENSKI, RICHARD WALTE	06/29/1949	RETIRED
D	445		JONES, CHARLES E	09/22/1972	US MARINE
U	448		PULLEY, KARA MARIE	07/18/1992	STUDENT
D	451		VALEGO, MARIA F	04/24/1970	ASST PROBATION
U	455		WITTENBERG, PAULA S	04/08/1966	RECEIVING CLK
U	458	2	SIDORYUK, VERA I	01/21/1955	RETIRED
R	458	2	SIDORYUK, VIKTOR	03/06/1952	RETIRED
	462	118	ADAMS, PAUL	01/18/1949	
U	462	109	ANGELO, ALICE A	11/01/1948	RETIRED
U	462	105	AUDETTE, JOSEPH P	07/15/1946	RETIRED
D	462	220	BLACKWELL, MCTYE	07/29/1928	RETIRED
R	462	227	BOROWIEC, MITCHELL T	07/26/1940	RETIRED
D	462	249	BRISSON, ALBERIC	01/02/1929	
D	462	249	BRISSON, JEANNETTE	03/28/1932	RETIRED
U	462	255	BRUNELLE, BARBARA S	01/15/1931	HOUSEWIFE
R	462	254	CAROLUS, RAYMOND WILLIA	04/07/1935	RETIRED
	462	240	CHEVALIER, DAN	02/08/1947	
U	462	212	DEANE, JACQUELINE M	02/26/1958	UNEMPLOYED
U	462	112	DELGREGO, JANICE	01/09/1932	RETIRED
D	462	124	DEMPSEY, BARBARA E	02/29/1932	RETIRED
U	462		DOUGLAS, DIANE M	10/27/1942	RETIRED

V	NO.	APT.	NAME	BORN	OCCUPATION
MAIN ST Con't				**01001**	
	462	238	EHLE, KATHY	12/02/1948	
U	462	237	HAMPSON, JANE M	10/28/1954	LABORER
U	462	229	HOLMES, VIRGINIA	07/12/1934	
D	462	102	HOWLETT, JO-ANN MARY	08/17/1950	SECRETARY
D	462	208	JOHNSON, CAROL ANN	09/02/1934	RETIRED
	462	129	KING, BETTY	04/25/1930	RETIRED
	462	149	KNOX, GLORIA	06/21/1923	
	462	239	LAM, LILLIAN	11/23/1923	
U	462	134	LEROUX, MILDRED A	11/25/1931	RETIRED
D	462	203	LONDERGAN, CONSTANCE E	03/02/1938	RETIRED
D	462	110	LONGRIDGE, AGNES M	10/27/1946	RETIRED
D	462	221	LOVOTTI, ESTHER LILLIAN	04/17/1927	HOUSEWIFE
	462	241	LUCIA, SHIRLEY	11/29/1924	
U	462	117	LUNDEN, CAROL A	12/31/1932	RETIRED
D	462		MARCOTTE, ROSEMARIE C	10/16/1940	RETIRED
U	462	213	MCCLELLAN, DAVID FRANCIS	12/15/1942	RETIRED
U	462	213	MCCLELLAN, TERESA ELIZAI	04/06/1947	RETIRED
R	462	248	MORETTI, IVANNA L	09/11/1934	RETIRED
R	462	224	MURRAY, MARTIN B JR	03/15/1942	
	462	155	NODA, AUREA	03/11/1943	
R	462	215	OGARA, ANDREW J	10/16/1956	RETIRED
	462	101	ORZEL, JOYCE	01/26/1946	
D	462	127	PAPADAKIS, THEODORE	03/22/1923	RETIRED
U	462	204	PARENT, MARY MARCELLE A	03/04/1931	
U	462	130	RICHARDS, ELEANOR	01/21/1927	RETIRED
D	462		ROMANI, EILEEN MARY	03/22/1930	RETIRED
U	462	114	SAVOIE, ROLAND	10/30/1931	RETIRED
	462	219	SCOTT, DOREEN	12/17/1948	RETIRED
U	462	238	SLEEPER, DORIS	12/04/1922	N/A
U	462	210	SOULIERE, BARBARA J	06/23/1935	RETIRED
U	462	232	TESSIER, MARIE P	11/13/1930	HOUSEWIFE
D	462	132	THOMAS, EVERARDA LANE	08/03/1935	
R	462	104	TILLMAN, GLORIA S	11/30/1943	RETIRED
D	462	216	TUSIA, PRISCILLA M	01/20/1933	
U	462	119	WACHALA, HELEN	09/17/1920	RETIRED
U	462	252	ZARCARO, MARY E	08/05/1922	RETIRED
	464		ACEVEDO, GLORIA	01/01/1900	
	464		BAILLARGEON, NANCY	01/01/1900	
	464		BAVA, BETTY	01/01/1900	
	464		BEACH, PATRICIA	08/07/1936	
	464		BELANGER, HELEN	01/01/1900	
	464		BENJAMIN, JO ANN	01/01/1900	
	464		BIRTH, SHIRLEY	01/01/1900	
	464		BLAIS, RONALD	01/01/1900	
	464		BLANTON, PAUL	01/01/1900	
	464		BOUDREAU, PATRICIA	01/01/1900	
	464		BROWN, BESSIE	01/01/1900	
	464		BULIFANT, AGNES	01/21/1941	
	464		CECCHI, BARBARA	01/01/1900	
	464		CHASSE, CAMILLE	01/01/1900	
	464		CHLEBUS, JUDITH	01/01/1900	
D	464		COHEN, IRMA R	06/16/1930	RETIRED
	464		COOPER, JUNE	01/01/1900	
	464		CUNHA, DARLENE	01/01/1900	
	464		DANIEL, LAWRENCE	01/01/1900	
	464		DEMERS, JOYCE	01/01/1900	
	464		DONOVAN, ANN	01/01/1900	
	464		DUBE, DORIS	01/01/1900	
	464		DUCLOS, KATHRYN	01/01/1900	
	464		DYER, DOROTHY	08/10/1925	
	464		ERICKSON, JUSTINE	01/01/1900	
	464		FALCETTI, JAMES	01/01/1900	
	464		FAUST, MARGARET	01/01/1900	
	464		FELIO, JEAN	01/01/1900	
D	464		FITZGERALD, GLORIA J	01/06/1950	HAIRDRESSER
	464		FRANGIE, WILLIAM	01/01/1900	
	464		FRYER, CLARE	01/01/1900	
	464		GANNON, PATRICIA	01/01/1900	
	464		GIANFELICE, MARYANN	01/01/1900	
	464		GRAVEL, ROBERT	01/01/1900	
	464		GREGOIRE, JOYCE	01/01/1900	
	464		HALPY, BARBARA	01/01/1900	
	464		HUTCHINS, SUSAN	01/01/1900	
	464		KING, BETTY	01/01/1900	
	464		KISIELEWSKI, HELEN	01/01/1900	
	464		KNOX, GLORIA	01/01/1900	
	464		KUSIAK, PATRICIA	01/01/1900	
	464		LAPRADE, LORRAINE	01/01/1900	
	464		LAVERDIERE, BEVERLY	01/01/1900	
	464		LEGER, JEANNE	01/01/1900	
	464		LEWIS, KATIE	01/01/1900	
U	464		LIS, JOHN S	05/14/1945	REVEREND
	464		LORD, ETHEL	01/01/1900	
	464		MALDONADO, CATALINA	01/01/1900	
	464		MALONEY, NANCY	01/01/1900	
	464		MARCENO, MARGARET	09/22/1931	
	464		MARTINELLI, LUCIA	01/01/1900	
	464		MARTINEZ, VICTOR	01/01/1900	
	464		MCCARTHY, BEVERLY	01/01/1900	
	464		MESSER, JOAN	01/01/1900	
	464		MONETTE, CONSTANCE	01/01/1900	
	464		MORASSI, JOHN	01/01/1900	
	464		MUNSELL, KATHLEEN	01/01/1900	
	464		MURPHY, HORTENSE	01/01/1900	
R	464		MUSHRUSH, ALMA	06/07/1937	RETIRED
	464		NOWAK, MARIE	01/01/1900	
	464		NOYES, FRANCES	01/01/1900	
	464		OLINGER, EMMA	01/01/1900	
R	464		PALMER, EDWARD S	08/17/1942	RETIRED
	464		PARENTEAU, MARGARET	01/01/1900	
	464		PARENTELA, DORIS	04/30/1935	
U	464		PARROW, JEANNE A	01/05/1940	RETIRED
	464		PEPE, DONALD	01/01/1900	
	464		PHAM, LIEU	01/01/1900	
	464		PIQUETTE, KENNETH	01/01/1900	
	464		READY, SYLVIA	01/01/1900	
	464		ROBBINS, RITA	01/01/1900	
	464		ROBIENCIEZAK, JOANNE	01/01/1900	
	464		ROBINSON, ROSE	10/15/1928	
	464		RODRIGUEZ CARTAGENA, JC	01/01/1900	
D	464		ROONEY, ELAINE A	12/04/1946	RETIRED
	464		ROSATI, MARIE	01/01/1900	
	464		SANTUCCI, THOMAS	01/01/1900	
	464		SHEA, IMELDA	01/01/1900	
	464		SHEIL, JANET	01/01/1900	
	464		SHERIDAN, JAMES	01/01/1900	
	464		SINIGUR, ANNA	01/01/1900	
	464		SMITH, BEATRICE	01/01/1900	
	464		STEPHENS, RACHEL	01/01/1900	
	464		SUGALSKI, JUNE	01/01/1900	
	464		SUTKAITIS, SHIRLEY	01/01/1900	
	464		TIMOTHY, SYLVIA	01/01/1900	
	464		TOBIAS, DOROTHY	01/01/1900	
	464		TOMAINO, JULIA	01/01/1900	
	464		TREHEY, DAVID	01/01/1900	
	464		TRUDELL, UNA	01/01/1900	
U	464		VENTURINI, EVERETT C	10/30/1941	RETIRED
	464		WARE, OLIVE	01/01/1900	
	464		WHITNEY, TRACY	01/01/1900	
	464		WOJNAROWICZ, FRED	01/01/1900	
	464		ZAWADSKI, LORRAINE	01/01/1900	
U	475		GRIMALDI, MARGARET A	04/28/1952	RETIRED
R	588		THEE, ANDREA	04/16/1985	HOMEMAKER
R	588		THEE, STEPHEN GREGGORY	04/26/1985	PASTOR
U	608		KRAUS-LITTLEHALE, DIANE M	01/22/1965	COMPLIANCE
U	608		LITTLEHALE, MYRON WILSON	04/09/1959	MATERIAL HNDLR
R	646		AYRE, MARY T	07/19/1936	RETIRED
U	646		AYRE, TIMOTHY TILTON	07/25/1964	STOCK BRKR
U	648	1	FENNEY, ALFRED SR	03/12/1944	
U	662		DESROSIERS, DEBORAH LYN	01/19/1962	DISABLED
D	662		PIERSON, GREGG A	09/01/1957	RETIRED
U	662		PIERSON, TAMMY L	08/21/1959	OFFICE MANAGER
D	664		KIMSEY, MICHAEL DARYL	08/02/1981	NETWRK ENGINEER
U	664		KIMSEY, NICOLE C	02/12/1985	
U	670		LEBLANC, CHRISTOPHER SC	06/02/1982	
U	670		PENNA, JONATHAN MATTHE	03/05/1985	STUDENT
R	670		SULLIVAN, GINA L	03/11/1985	TECH.
U	676		FISH, BERNARD A JR	04/09/1959	RETIRED
U	676		FISH, EMILY J	05/30/1994	HAIR STYLIST
U	676		FISH, JANE A	08/16/1960	RETIRED
D	678		BOILEAU, JACQUELINE MARI	02/27/1968	LIFE LINE
U	684		DAGENAIS, ELIZABETH	02/27/1961	X-RAY TECH
U	684		DAGENAIS, THOMAS JOSEPH	11/30/1997	ELECTRICIAN
D	684		DAGENAIS, THOMAS EDMON	01/16/1959	RETIRED
U	692		BALL, DONALD JOHN	06/17/1939	RETIRED
R	692		BALL, JUDITH C	03/24/1942	HOUSEWIFE
D	700		TOWER, COREY G	01/13/1978	MARKETING
D	700		TOWER, JILL M	11/17/1977	STRATEGIC CONS
R	706		ROMANO, CHRISTOPHER A	01/12/1962	LANDSCAPE DESIG
R	706		ROMANO, NANCY ELEANOR	05/29/1928	HOUSEWIFE
U	724		JOHNSON, JAMIE	07/31/1983	PT TIME
U	724		MUSSELWHITE, KEVIN D	09/08/1982	
R	726		HUTCHINS, MARYROSE E	06/14/1999	STUDENT
R	726		HUTCHINS, RODNEY CRAIG	12/27/1960	SALES MANAGER
D	740		BURKE, KATHERINE	05/25/1986	CONSULT
R	740		BURKE, SEAN PF	11/04/1984	MANAGER
MAPLE AVE				**01001**	
U	9		CURTO, ANTHONY T	11/09/1962	INS INVESTIGAT.
U	11		KOREPTA, MARCIN PAWEL	06/15/1975	ENGINEER
R	23		POLASTRY, DEBRA J	08/20/1962	HOMEMAKER
D	25		DIAZ, ANTHONY D	03/21/1978	LABORER
D	25		HUMBER, ANISHA M	03/27/1978	ORDER PACKER
U	27		WARNER, DAVID T	12/22/1984	UNKNOWN
U	27		WARNER, SHANNON S	11/19/1978	
MARDALE AVE				**01001**	
U	15		BALBONY, DANIEL THOMAS	12/30/1980	TEACHER
U	23		CALABRESE, MARIAH THERE	04/16/1998	
U	23		CALABRESE, PATRICIA P	05/06/1968	SECURITY OFFICE
MEADOW AVE				**01001**	
D	11		UROZA, WILMER OMAR	11/18/1992	UNKNOWN
D	11		UROZA FIGUEROA, WILNERI	04/08/1987	UNKNOWN
U	14		JOUBERT, JOSHUA N	10/21/1998	
U	20		CARRETO, JENNIFER MICHE	03/31/1971	HOMEMAKER
D	20		NASH, OLIVIA C	03/04/2000	STUDENT

V	NO.	APT.	NAME	BORN	OCCUPATION
	MEADOW AVE Con't		**01001**		
	20		NASH, RYAN	02/23/1999	
	MEADOW ST		**01001**		
D	15		BILODEAU, MICHAEL	04/15/1962	TRCK DRVR
U	16		KELLY, SCOTT RYAN	05/31/1989	NURSING ASST
U	16		KELLY, SHAUN P	07/27/1990	PORTFOLIO CONS
U	21		PULLEN, NATALIE R	11/04/2000	STUDENT
D	21		SHEVLIN, JULIA R	05/24/1980	CUSTOMER SERVIC
D	21		SHEVLIN, TERRENCE R	02/10/1979	SALES
D	22		SIPOLSKI, SANDRA JEAN	12/15/1943	RETIRED
U	25		DONOVAN, RICHARD T	08/30/1948	RETIRED
D	28		MEINERZ, KEVIN ALLEN	12/01/1987	CLEAN OPERATOR
D	28		MEINERZ, SARAH EMILENE	04/23/1983	RN
D	31		VALEGO, ANGELA R	04/24/1970	DIR/MEDI SERVIC
D	31		VALEGO, ANNA C	02/27/1934	RETIRED
D	31		VALEGO, JOSEPH JOHN	03/14/1973	DISABLED
D	31		VALEGO, WALTER J	09/10/1942	RETIRED
U	32		LIQUORE, JAMES F	06/20/1942	RETIRED
U	32		LIQUORE, PATRICIA A	05/23/1944	RETIRED
U	39		ZOLLNER, ALYSSA L	03/15/1993	STUDENT
D	39		ZOLLNER, KAREN A	10/14/1970	PCA
U	39		ZOLLNER, KYLE JOSEPH	05/23/2002	STUDENT
R	39		ZOLLNER, PAUL JOSEPH	06/01/1972	SALES
D	43		TIMMONS, DANIEL MERVIN	05/16/1953	RETIRED
D	43		TIMMONS, DEBORAH G	06/04/1953	RETIRED
U	52		WIDMER, KEVIN ROBERT	03/03/1962	MANAGER
U	52		WIDMER, NANCY BASSOS	10/19/1961	
R	57		DECARO, ANGELA M	03/16/1989	PARAMEDIC
R	57		DECARO, FRANK MICHAEL	07/25/1982	STUDENT
U	60		PLASSE, ALAN JOSEPH	09/16/1964	INVENTORY COORD
CC	60		PLASSE, CARLY RENEE	06/01/1997	STUDENT
U	60		PLASSE, CHRISTOPHER R	02/09/1995	STUDENT
U	65		LEVESQUE, EDWARD E	07/21/1943	DELIV DRVR
U	65		LEVESQUE, NORMAN ROGE	07/21/1943	AGENT
U	70		LAROCQUE, ANTONIO MICH	03/11/2004	STUDENT
R	70		LAROCQUE, CARMELINA D	02/03/1976	PROJECT MANAGER
R	70		LAROCQUE, JASON A	07/06/1976	SYSTEM ENGINEER
	70		LAROCQUE, MARISA	08/17/2005	STUDENT
U	78		BASS, JESSICA JEAN	02/08/1984	SOCIAL WORKER
R	79		LONGHI, MARK JOHN	02/02/1966	SALES
D	102		KOZLOSKI, HENRY ANTHONY	04/12/1934	RETIRED
D	102		KOZLOSKI, TERESA M	10/11/1933	RETIRED
D	105		LONGHI, BRETT N	06/16/1990	ACCT ANAYST
U	105		LONGHI, JOAN MARY	11/08/1961	BOOKEEPER
D	105		LONGHI, MICHAEL EDWARD	12/29/1987	CASE MANAGER
R	105		LONGHI, MICHAEL	09/14/1962	CONSTRUCTION
R	110		MILLER, JONATHAN E	06/02/1983	U S A F
D	122		JULIANO, ANN E	09/28/1961	MANAGER
D	122		JULIANO, JOHN JOSEPH JR	06/07/1958	TALENT BUYER
U	128		JACKSON-NIEVES, MELISSA	01/09/1978	FED SECURITY SU
U	128		NIEVES, ALBERTO A	11/11/1965	FITNESS COOR
U	128		NIEVES, ALBERTO MIGUEL	08/07/2000	DISABILITY
	162		BERARD, JOHN	10/06/1992	METAL FINISH
	162		KROLL, ADAM JOSEPH	05/20/1990	DRIVER
	162		KROLL, TARA ROSE	01/25/1995	AT HOME
U	170		DUTTON, BRIAN KENNETH	06/11/1951	GUNSMITH/MACH
D	170		DUTTON, CECELIA A	08/18/1948	RETIRED
R	170		DUTTON, MICHAEL B	02/21/1977	TEACHER
U	176		FLOOD, MICHAEL P	05/17/1964	DESIGNER
R	176		FLOOD, SHEILA M	01/28/1961	
D	176		SPRAGUE, DANIEL	01/08/1981	MAIL CARRIER
U	193		TANGREDI, MARCIA C	11/10/1935	RECEPTION
U	194		PAULIN, JAMES R	03/19/1960	RETIRED
U	194		PAULIN, KATHLEEN	01/25/1961	TEACHER
U	194		PAULIN, MICHAEL JAMES	06/03/1992	PHARMACIST
	196		NGUESSAN, EZEKIEL	12/07/2005	STUDENT
R	201		ABRAHAMSON, ALEECE M	05/04/1985	PRINTER
A	201		ABRAHAMSON, JEREMY	06/26/1983	BAKERY MNGR
R	209		JULIANO, JOHN J SR	11/15/1935	RETIRED
U	209		JULIANO, ROSEMARIE THER	12/12/1935	RETIRED
U	210		CANAVAN, VINCENT M	12/15/1971	
U	210		CORBETT, SHANNON M	09/26/1976	
U	210		JORDAN, NATALIE M	03/20/1996	STUDENT
U	216		LANGEVIN, CHERYL ANN	04/11/1970	
U	217		MACKENZIE, SCOTT NORMA	07/23/1964	C S WLS GROC
R	233		MONTEFUSCO, ALFONSO JO	01/10/1990	STUDENT
	233		MONTEFUSCO, DEANNA	04/25/1990	PARAPROF
R	240		DELINE, EDWARD J	07/08/1951	AUTO BODY
R	240		PALSA, TAMMY J	12/20/1969	DISABLED
U	241		BUTMAN, LAURA ROSE	02/22/1983	BLD COLL SPEC
R	251		RADIONOV, ALEKSANDR VA	09/22/1971	DAYCARE
U	251		RADIONOVA, AVILINA	11/30/2004	STUDENT
U	251		SHTEFAN, ROMAN	01/04/1978	MGR
U	262		HAMEL, AUSTIN	10/12/1992	STUDENT
U	262		LYNCH, JAMES M	03/12/1969	MNGER BUS CO
R	272		GAMELLI, DEBRA A	01/01/1958	PASTOR/EVANGELI
U	272		GAMELLI, VINCENT	06/01/1951	PASTOR
U	274		BLACKAK, MATTHEW	06/20/1929	RETIRED
U	278		AVERY-GAGNIER, LAURA	05/27/1958	TEACHER
U	283		TORIANI, ROBERT B JR	05/04/1952	RETIRED
U	289		SHENEFIELD, ERIN MARIE	01/09/1983	CLINICAL MGR
U	297		WHITE, ANDREA ANNE	11/14/1984	QUALITY CONTROL
U	297		WHITE, TONIE ANN	04/21/1950	HOMEMAKER
U	302		DECARO, JOSEPH P	06/29/1946	LANDSCAPER

V	NO.	APT.	NAME	BORN	OCCUPATION
	MEADOW ST Con't		**01001**		
U	302		DECARO, MARIA	03/21/1955	TEACH ASST
U	303		WYSOCKI, THOMAS J	12/23/1959	RETIRED
U	311		HAGER, CAROL JOAN	05/01/1952	RETIRED
U	311		HAGER, ROBERT BROWN	11/01/1945	RETIRED
R	319		ANIPKO, ALEKSEY	07/26/1989	CARPENTER
	319		DUKACH, LILIYA	06/07/1988	
	322	20	BAYRAM, NURAN	03/13/1986	
CC	322	19	BERNARDI, MARY R	06/30/1943	RETIRED
U	322	2	BLACK, CATHERINE MARIE	03/14/1972	MED BILLER
	322	12	CIOCALAU, ALEXEI	08/29/1985	WORKING
	322	12	CIOCALAU, SVETLANA	02/09/1992	AT HOME
U	322	14	CROCHIERE, TINA MARIE	12/27/1972	MGR
	322	20	CURE, COSKUN	07/05/1982	
U	322	20	CURE, ZAHIDE	05/22/2004	
U	322	4	HEROD, LENETTE	08/20/1946	RETIRED
D	322	5	HOBDY, ILENA K	10/02/1994	PHARM TECH
D	322	5	HOBDY, SIRVAUGHN KHALIL	03/15/1995	SUPPORT ENG
	322	8	KWON, GABSOO	09/28/1946	
U	322	18	LEE, JUNG HEE	03/28/1993	
D	322	22	MCKENZIE, REBECCA	09/16/1976	
R	322	14	MEDINA DELGADO, VICTOR	06/11/1948	
U	322	1	PAFUMI, DEBRA LEE	03/09/1957	EXECUTIVE ASST
D	322	9	RYZEWICZ, JOAN ANN	01/27/1949	RETIRED
D	322	17	SEO, EUNSIK	09/02/1973	
D	322	8	SEO, MISUK	04/09/1968	NAIL SPA OWNER
U	322	6	STONE, ERIC KENNETH	12/24/1972	PUMP OPERATOR
	322	15	TOMAK, HATICE	10/21/1980	HOUSEWIFE
	322	15	TOMAK, TURGAY	10/01/1981	SELF EMPLOYED
D	322		VILA, VERONICA M	11/06/1989	STUDENT
R	322	7	WHEELER, DAVID K	12/06/1961	ELECTRICIAN
D	322	8	YI, SANG KEUN	06/20/1965	
U	322	18	YI, YOUNG HEE	08/13/1985	
D	322	3	ZAVALA, REBECCA LEE	04/04/1984	C N A
U	324		MONTAGNA, LAWRENCE MIC	09/21/1949	RETIRED
D	324		MONTAGNA, PAULA M	03/05/1954	RETIRED
D	327		YOUNG, ERINN M	10/04/1976	BANKING
U	327		YOUNG, MICHAEL JOSEPH	02/11/1975	
U	341		POLLOCK, DEBRA ANN	12/14/1955	RETIRED
R	341		POLLOCK, WILLIAM J	07/18/1952	A&P MECHANIC
U	351		CHEEVER, STEPHANIE KYM	05/13/1994	
	359		CAPLETTE, KAITLEE S	01/03/1990	STUDENT
U	359		CAPLETTE, NANCY M	11/24/1953	R.N.
U	359		CAPLETTE, RAYMOND O JR	01/18/1953	WASTEWATER OPER
U	359		CAPLETTE, STACEY ELLEN	01/10/1989	STUDENT
D	369		CONNAUGHTON, JOEL J	07/11/1985	SALES MANAGER
U	369		CONNAUGHTON, MEGHAN C	11/12/1985	TEACHER
R	427		GABANELLI, DAVID J	12/16/1968	VP ENGINEER
R	427		GAUTHIER, COLLEEN M	05/16/1970	PARAPROFESS
U	427		SAPELLI, DIANE J	01/02/1958	HOUSEWIFE
U	427		SAPELLI, KRISTA DIANE	02/24/1983	UNKNOWN
U	439		TANNEYHILL, HOLLY C	12/13/1982	HUMAN RESOURCES
U	439		VOTZAKIS, JASON J	03/25/1977	SALES
D	445		BONET, NILDA O	12/18/1938	RETIRED
D	445		MEDINA, NANCY	11/23/1962	ORTHOPEDIC TECH
U	467		LAVALLEY, ALFRED JAMES	10/05/1976	OPERATIONS SUP.
U	467		LAVALLEY, MARIA KOUTROU	10/13/1981	INSURANCE
	475		ANDERSON, BRIAN	01/01/1900	HANDYMAN
U	485		BARRIGA, EDUARDO DANIEL	10/18/2000	STUDENT
U	485		BARRIGA, ROBERT DANIEL	01/29/1969	PILOT
U	485		BARRIGA, ROBERT JAVIER	12/05/1997	SAFETY SUPER
	485		MELENDREZ, CECILIA GUAD	08/25/1973	HOME
U	499		SUFFRITI, GARY EDWARD	12/20/1957	SELF EMPLOYED
U	499		SUFFRITI, JOSEPH A	04/17/1992	COLLEGE
U	499		SUFFRITI, RAMONA ANN	07/24/1964	BARISTA
	MILL ST		**01001**		
	4		RIBERA, AMANDA L	12/11/1982	DAYCARE OWNER
U	14		LAPORTE, JOSEPH W JR	05/06/1989	ENGINEER
U	14		LAPORTE, MILDRED I	10/31/1958	INSUR SALES
R	24		FALISH, MICHAEL H	08/07/1971	HV/AC TECH
U	32		KNIGHT, JOSEPH DANIEL	03/25/1988	SALES
D	32		STOKOWSKI, ALLI CASEY	08/04/1989	SOCIAL WORKER
U	40		FLEURY, DONNA J	08/01/1950	CONTROLLER
U	48		FREEZE, ANDREW L	03/22/1970	
U	48		FREEZE, ZENAIDA V	04/20/1973	CNA
	NILE AVE		**01001**		
D	11		MARKHAM, DEBORAH J	09/18/1947	RETIRED
R	11		MARKHAM, LARRY E	07/15/1947	RETIRED
U	19		COUTURE, BRIANNA E	12/13/1990	STUDENT
U	19		COUTURE, PAUL G	01/08/1961	EMPLOYED
	19		COUTURE, THERESA	10/08/1964	EMPLOYED
U	19		FORGUES-COUTURE, THERE	10/08/1964	RN
	25		PARROW, JOANNE L	04/03/1965	WRK OPPR CENTER
U	37		BIRCHALL, KENNETH ROBER	04/15/1985	CATERER
U	37		BIRCHALL, LINDSAY E	11/02/1989	ENGINEER
	PARKER ST		**01001**		
U	12		BLACKAK, HEIDE	06/10/1960	REALTOR
U	12		ZINN, PAUL G	07/30/1957	RETIRED
D	13		SIBILIA, JOSEPH T	11/09/1939	DISABLE
R	20		DOWD, TIMOTHY H	09/28/1959	PROPTY MGT
R	21		BOHN, ANTHONY S	01/17/1986	INVESTER
U	21		BOHN, MELANIE C	02/21/1986	

V	NO. APT.	NAME	BORN	OCCUPATION
PARKER ST Con't		**01001**		
U	29	TALEVI, HEATHER H	05/07/1973	TEACHER
U	29	TALEVI, MATTHEW	11/28/2000	STUDENT
U	29	TALEVI, RICHARD E	09/11/1971	STOREKEEPER
U	37	LEATHEM, MARY F	12/11/1948	RETIRED
U	37	LEATHEM, MYRON COLIN	06/04/1952	RETIRED
U	37	LEATHEM, TREVOR C	07/06/1991	PARTS INSPECTOR
U	38	CORMIER, NEIL W	02/28/1958	RETIRED
U	44	EATON, MICHAEL D	09/13/1973	COMP TRAINER
U	44	EATON, WILLIAM PAUL	02/11/1972	ROBOTICS OPR
U	45	FAIRLIE, ELIZABETH	09/14/1946	RETIRED
U	45	FAIRLIE, WILLIAM THOMAS	10/17/1941	RETIRED
D	52	CORMIER, GLORIA A	12/11/1937	RETIRED
U	53	GRIMALDI, JAMES MICHAEL	02/13/1960	FOOD SVC DIR
U	53	GRIMALDI, SUSAN MARIE	12/07/1967	FINANCIAL ASSOC
U	53	THARIN, NICHOLAS J	10/19/1992	STUDENT
U	60	MILLER, CAROL ANN	03/09/1935	RETIRED
U	61	NUZZOLILLI, BENJAMIN E	03/30/1976	SALES
	69	CONSULLO, KIMBERLY	01/01/1900	
D	75	PROUT, JOANNE	08/13/1954	RETIRED
U	75	PROUT, RICHARD G III	10/24/1950	RETIRED
D	76	EGAN, LUCINDA K	10/03/1961	THERAPY TECH
U	76	EGAN, WILLIAM J III	09/15/1963	CABINET MAKER
	76	EGAN, WILLIAM IV	07/30/1994	STUDENT
U	83	CHAPMAN, MARTHA	09/03/1961	NURSE
U	83	CHAPMAN, MEGAN EMILY	11/07/1990	MENTAL HEALTH C
U	84	DUQUETTE, AMY J	10/26/1971	LAB TECH
U	84	DUQUETTE, COREY E	07/15/2001	STUDENT
U	84	DUQUETTE, DAVID C	10/03/1968	CDL DRIVER
	84	DUQUETTE, MEGAN R	05/23/2004	STUDENT
U	90	HOWARD, BARBARA A	02/15/1947	RETIRED
R	90	HOWARD, MARVIN B	10/03/1936	RETIRED
	91	MUSKUS, KRYSTYNA	02/06/1947	HOUSEWIFE
R	91	MUSKUS, STANISLAW	10/16/1943	RETIRED
R	98	HENN, SHARON M	01/18/1947	RETIRED
R	107	LEONARD, JANET S	10/07/1938	AT HOME
U	110	GURSKI, ROBERT W	11/09/1955	RETIRED
	110	GURSKI, WILLIAM J	05/28/1964	DISABLED
U	118	CASE, MANNING S JR	03/22/1960	N/A
U	118	CASE, MICHELLE A	04/09/1962	ADMIN ASST
U	121	COULTER, KATHRYN M	12/22/1964	DESIGNER
U	124	WEBSTER, DANIEL K JR	02/18/1978	UNEMPLOYED
R	124	WEBSTER, MARIA J	03/16/1977	EXEC ASST
U	129	WIDMER, KARL RONALD	03/09/1971	CARPENTER
U	129	WIDMER, KENNETH R	08/02/1938	RETIRED
D	130	STASSEN, BEVERLY T	05/23/1939	RETIRED
D	130	STASSEN, JAMES Z	10/27/1936	RETIRED
U	136	KEENE, BRODIE AUSTIN	02/19/1997	STUDENT
U	136	KEENE, KAILA MARIE	01/28/1999	STUDENT
U	136	KEENE, ZACKERY R	08/12/1995	CLUB DIRECTOR
R	136	MERCERI, KIM	10/30/1966	BANKER
U	144	INGARI, JAMES CHRISTOPHE	06/24/1983	AIRCRAFT MECHAN
U	144	KALLUNKI, JENNIFER	12/26/1984	
U	150	BATES, CANDACE M	04/03/1955	RETIRED
U	150	BATES, DAVID ALLEN	08/12/1947	RETIRED
PERRY LN		**01001**		
U	62	OBERHEIM, EMELIE MARIE	03/11/2002	STUDENT
D	62	OBERHEIM, KRISTEN M	05/04/1969	TEACHER
U	62	OBERHEIM, TODD A	09/09/1965	PIPE FITTER
POINSETTA ST		**01001**		
U	9	GASSOWAY, ILO BURL JR	04/25/1948	SOFTWARE
D	9	GASSOWAY, STEPHANIE FEI	05/26/1955	BOOKKEEPER
	17	IVANENKO, TATYANA V	06/09/1979	OPERATOR
U	17	KRASHENINNIKOV, IGOR V	04/02/1975	UNKNOWN
U	17	KRASHENINNIKOV, TATYANA	06/09/1979	
R	18	ORSATTI, CAROL	08/03/1951	RETIRED
U	18	ORSATTI, JAMES A JR	01/24/1952	RETIRED
U	25	PIOGGIA, AMY S	04/10/1973	CLERICAL
D	25	PIOGGIA, MICHAEL DAVID	02/11/1958	MAINTENANCE
	25	PIOGGIA, SANTINO	07/08/2005	STUDENT
U	26	HAUSER, JOAN SAUER	03/11/1939	RETIRED
U	26	HAUSER, JOHN C	08/06/1938	RETIRED
U	28	GILLETTE, BARBARA J	08/18/1947	RETIRED
U	31	TAPPLY, DONNA A	01/28/1956	MARKETING
D	33	DAHLKE, CAROL BERTHA	11/16/1936	RETIRED
U	41	SMITH, JOVAUN ROBERT	12/09/2003	
D	41	SMITH, KRISTE L	03/30/1975	EMPLOYED
U	41	SMITH, NICHOLAS J	03/13/1993	ELECTRICAL APPR
D	42	GARNER, ABIGAIL	02/21/1998	STUDENT
U	42	GARNER, KELLY E	02/27/1985	TEACHER
D	42	GARNER, TIMOTHY J	12/06/1972	TEACHER
U	49	BORGATTI, VINCENT ROBER	06/18/1957	
R	50	CARTY, CHRISTOPHER MICH	03/11/1988	LABORER
U	50	CARTY, JENNIFER MARIE	02/12/1993	LABORER
U	50	CARTY, JUDITH A	09/24/1962	CSR
U	50	CARTY, ROBERT J	03/24/1964	DISABLED
U	50	ROSARIO, JONATHAN	03/13/1993	SALES
D	55	GACONA, PEGGY A	11/09/1955	RETIRED
D	56	MIKUSZEWSKI, MARIA T	04/21/1975	TEACHER
D	63	ROY, ELIZABETH A	08/24/1978	MONITOR
U	63	ROY, JEREMY J	06/29/1978	MAINTENANCE
U	66	VIVENZIO, CARL M	11/29/1973	SALESMAN
R	78	ROBINSON, MICHAEL	05/05/1966	FACTORY WORKER
POINSETTA ST Con't		**01001**		
U	78	ROBINSON, MICHYLA C	10/19/1996	
U	79	GEIGER, DANIEL M	03/28/1989	ACCOUNT MGR
U	79	GEIGER, RACHEL RENE	07/02/1993	REAL ESTATE
U	82	CHILDS, STEPHEN A	06/22/1982	ENGINEER
U	82	LAVALLEE, JOSEPH ANDRE J	06/06/1983	IT ADMIN.
D	82	ROURKE, JENNIFER M	06/16/1986	WAITRESS
POTOMAC PL		**01001**		
U	15	COPELAND, CHRISTOPHER A	01/04/1992	ARBORIST
D	15	COPELAND, LINDA A	10/13/1957	RETIRED
U	15	COPELAND, RODNEY ELWO	10/29/1957	RETIRED
U	21	CAETANO, JOSEPH V II	12/23/1991	UNKNOWN
U	21	KOPYSCINSKI, KAYLENE NIC	02/07/1994	
PRINCE LN		**01001**		
U	2	BABBIN, JOYCE E	03/05/1957	NURSE AIDE
RAYMOND CIR		**01001**		
U	21	FLEAGLE, CHRISTINA J	08/27/1984	
U	21	FLEAGLE, ROBERT DEAN	12/01/1980	
U	22	LEMKE, DAVID LLOYD	07/06/1967	ASST PRINCIPAL
U	22	LEMKE, JARROD ANTHONY	04/15/2000	STUDENT
U	22	LEMKE, PAYTON R	09/18/2001	STUDENT
U	22	LEMKE, TAMI ANN	10/25/1967	STAY AT HOME
U	27	ALOISI, ALAN R	08/22/1951	RETIRED
U	27	ALOISI, JEAN M	01/27/1956	RETIRED
R	30	ROY, SUSAN E	12/03/1948	HAIRDR & R E
U	36	LAPOINTE, LYNN M	12/11/1967	REGISTERED NURS
U	36	LAPOINTE, STEVEN J	09/22/1960	LABOR FOREMAN
U	42	PHILLIPS, ETHAN MARK	03/29/1999	STUDENT
U	42	PHILLIPS, HAYLEY MORGAN	05/21/1996	TEACHER
U	42	PHILLIPS, JOELLE L	10/24/1975	PARAPROF
U	42	PHILLIPS, MARK ROBERT	02/01/1974	DIR OF SALES
U	42	PHILLIPS, MASON CHARLES	02/19/2002	STUDENT
D	48	PERREAULT, MARILYN	09/09/1958	AUDIOLOGIST
U	51	DRURY, AUDREY	08/14/1947	HOMEMAKER
R	54	VASILCHENKO, DMITRIY	03/13/1988	STUDENT
U	54	VASILCHENKO, KATHRYN LO	04/23/1990	
U	59	BORSARI, MAUREEN	03/28/1954	RETIRED
U	59	BORSARI, THOMAS JAMES	01/04/1953	RETIRED
U	62	OCONNOR, THOMAS P JR	06/08/1949	RETIRED
U	67	MASON, DAVID J	09/24/1981	TRUCK DRIVER
U	70	WHITMAN, DANIELLE CHRIST	04/22/1994	UNKNOWN
U	76	HARACSY, CHRISTINA M	03/21/1985	
U	76	KERR, NATHAN	03/08/1981	WORKER
U	82	EGAN, DENISE M	09/04/1940	RETIRED
U	82	EGAN, WILLIAM J JR	09/27/1939	RETIRED
U	88	CLARKE, BRADLEY	12/02/2000	STUDENT
U	88	CLARKE, CASSIDY LYNN	04/06/2002	STUDENT
R	88	CLARKE, JEFFREY E	08/30/1971	SALES
U	88	CLARKE, VICKI L	04/21/1973	ADMIN ASST
R	91	LIM, MICHAEL A	02/11/1970	
U	94	GHAREEB, CARRIE SCHIESS	04/17/1970	CONSULTANT
U	94	GHAREEB, DIANA FAITH	06/02/2004	STUDENT
U	94	GHAREEB, GEORGE R	09/05/1973	TECHNICIAN
U	94	GHAREEB, NADIA	09/02/2001	STUDENT
D	103	VOLKMAN, BEVERLY A	08/25/1947	RESEARCHER
R	103	VOLKMAN, ERNEST WYMAN	12/31/1940	JOURNALIST
U	104	COUPE, CHELSEA LYNN	06/10/1986	
U	110	SCHWEIN, ANN M	09/18/1965	OFFICE MANAGER
U	110	SCHWEIN, ROBERT PATRICK	02/15/1963	BUSINESS SALES
D	116	BASSETTE, MATTHEW	02/04/1993	
U	116	HARRIS, GREGORY P	01/23/1993	SERVER
U	124	MCCLURE, JAMES	01/07/1949	
	124	MCLURE, JAMES J	01/07/1949	RETIRED
U	127	EVANGELISTA, SANDRA B	08/15/1940	RETIRED
U	130	CATCHEPAUGH, LEIGH ERNE	06/09/1957	GRAPHIC ARTIST
D	130	KITCHEN, JULIUS JUTES	08/28/1959	
U	133	FARWELL, JOSEPH W	04/10/1992	
U	140	LEVERSON, ERIC N	10/13/1967	
U	140	LEVERSON, SUSAN M	03/07/1970	
U	145	PLATOSZ, JANET F	11/11/1954	RETIRED
U	154	SIERACKI, ALLAN	04/02/1982	CLERK
R	154	SIERACKI, PAUL J	12/28/1954	RETIRED
U	154	SIERACKI, SHARON M	09/03/1957	N/A
REED ST		**01001**		
U	14	CLARKE, MANDY LEE	01/25/1982	
U	14	CLARKE, RONNIE A	04/11/1972	BUSINESS MANAGE
D	15	THERRIEN, ELIZABETH A	03/28/1982	SOCIAL WORKER
D	15	THERRIEN, ERIC G	08/26/1976	LABORER
D	18	QUITNO, MEREDITH R	02/13/1946	RETIRED
D	22	DIALESSI, LYNN PASQUALIN	11/21/1946	RETIRED
U	22	DIALESSI, ROBERT GENE	08/24/1946	RETIRED
U	25	CAMARCO, MICHAEL	10/09/1956	TRUE GREEN TECH
D	25	MARSILI, MARYELLEN	06/15/1956	RETIRED
R	28	MACGOWAN, TODD CHARLE	05/02/1971	MANAGER
R	28	MICHAUD, MARY CATHERINE	09/14/1990	SCHOOL NURSE
U	28	MICHAUD, MATTHEW LARRY	06/08/1992	BUILDING MAINT
U	32	WORRELL, SAVANNA N	03/26/1999	
U	32	WRIGHT, JACLYN ALICE	07/26/1992	CARDIAC TECH
R	36	SOTOLOTTO, ANTHONY	10/08/1956	OFF/SALES MGR
R	36	SOTOLOTTO, GISELE D	03/10/1957	TEACHER
U	39	PATINO, KAREN E	03/09/1960	CHILD SUP ENF W
R	41	ELKAS, HELEN	01/28/1927	HOUSEWIFE

V	NO.	APT.	NAME	BORN	OCCUPATION
REED ST Con't			**01001**		
U	42		PERRY, ABIGAIL JUNE	04/01/2005	STUDENT
U	42		WHITE, CINDY LOIS	04/16/1972	CLAIMS ADJ
U	48		MANEKAS, CHRISTOPHER G	02/22/1975	SOCIAL WORKER
Q	51		PARKER, LYNDSEY MICHELL	12/14/1993	PATIENT SER REP
U	51		SCHULZE, LYNDSEY MICHEL	12/14/1993	
L	52		CIPRIANI, AMBER	12/22/1971	
R	52		MICKNA, CHRISTOPHER J	10/01/1967	ENGINEER
U	56		WORDEN, CHRISTOPHER A	07/12/1982	CUST SER. REP
U	56		WORDEN, JAMIE MORRIS	01/04/1983	UNKNOWN
R	57		GARAVITO, DAVID	07/09/2002	
	57		GOMEZ, CLARA	10/26/1979	HOUSEWIFE
D	57		GOMEZ, DARWIN STEVEN	04/07/1982	UNKNOWN
U	59		WARZECKA, JULIE MARIE	02/11/1965	REALTOR
U	62		PEPIN, DAVID MARK	06/16/1960	HOME DEPOT
U	62		SIMONE, JOANNE M	07/29/1935	RETIRED
D	67		LEGACE, KAREN B	05/07/1967	PROGRAM SPECIAL
U	70		DE PALMA, SAMANTHA LYNN	12/19/1991	ADMIN ASSISTANT
L	70		DEPALMA, GIANI S	08/18/1992	ANALYST
U	73		DESPIRT, LAURA M	06/11/1942	STONE CONTR
U	73		SCOVILLE, BRIAN C	03/28/1999	STUDENT
D	73		SCOVILLE, MARIA D	03/02/1968	RN
D	73		SCOVILLE, PHILIP C	04/22/1965	MANAGER
D	76		FIELDS, GARY L	08/09/1961	APPRAISER
U	76		FIELDS, MICHELLE D	02/05/1962	AT HOME
D	77		GOUGH, BLAIR PATRICIA	04/21/1987	WAITRESS
D	77		SACCO, ALLYSON	02/05/1959	HOUSEWIFE
D	77		SACCO, JENNIFER M	09/11/1987	PHARMACIST
D	77		WYSOCKI, BRIAN T	10/05/1963	CHEF
U	79		DONAHUE, AMY LEVESQUE	07/19/1984	RETAIL
U	79		DONAHUE, MICHAEL K	03/22/1982	ACCOUNT
U	80		LIS, ANGELIQUE KATHLEEN	09/18/2000	STUDENT
U	80		LIS, DIANNE J	12/15/1960	HOME
U	80		LIS, JEFFREY TOD	04/23/1963	MANAGER
U	80		LIS, JOSIAH MATTHEW	04/03/2002	STUDENT
D	83		JERGENSEN, ELLEN GAVIN	08/31/1959	TEACHER'S ASST
D	83		JERGENSEN, LEE R	11/22/1958	SALES REP
R	84		FLANARY, DEBORAH LEE	06/19/1958	USPS
R	84		FLANARY, GARETH DEAN	07/20/1961	MINISTER
R	89		FLAVIN, DOLORES R	03/14/1943	RETIRED
U	94		MCGRATH, BRYAN FRANCIS	01/07/1952	RETIRED
U	95		JUDD, LAURIE A	10/22/1960	CAREGIVER
U	95		JUDD, THOMAS WILLIAM	11/04/1959	AREA STCKHNDLR
D	98		LUSH, EDWARD J	05/09/1940	RETIRED
U	98		LUSH, PATRICIA M	04/11/1941	RETIRED
U	101		LA BONTE, CAROLINE GRACI	01/11/2001	STUDENT
U	101		LABONTE, JENNIFER A	01/05/1973	NURSE
D	101		LABONTE, KENNETH J	01/17/1972	FUNERAL DIR
	101		LABONTE, NATHAN J	06/05/2004	STUDENT
D	104		DONALD, SARA E	06/25/1977	HOME MAKER
U	104		DURAND, AMAYA ELIZABETH	10/22/2001	
D	113		EPPS, LORIS M	03/02/1951	RETIRED
U	117		PAZIK, BIANCA JANELLE	11/05/1984	
U	117		PAZIK, JASON ANDREW	08/26/1985	
U	117		SIMS, BIANCA JANELLE	11/05/1984	
R	118		MOORE, JOSEPH ROY	08/16/1979	LASER TECH
R	118		VANOTTI, NANCY M	11/15/1957	PCA
U	121		HOWARD, THOMAS JOSEPH	07/28/1997	STUDENT
U	128		LAFALAM, TIMOTHY JOHN	12/22/1993	ACCOUNTANT
U	128		LAMBERT, AMANDA JEANNE	10/12/1992	HR
U	132		CUCINA, ANTHONY L	12/14/1983	PCA
U	132		ESPOSITO, FRANCINE ANTO	03/14/1959	SECRETARY
	132		ESPOSITO-GONZALEZ, YEIK	12/16/2005	STUDENT
D	132		RUPPERT, MISTY MARIE	03/12/1985	SUPERVISOR
	132		SLAGHT, LEON	06/21/1942	RETIRED
REGENCY PARK DR			**01001**		
U	2		PHELPS, LINDA L	06/26/1970	MGR
U	3		TURCOTTE, CLYDE ALLEN JR	10/19/1952	MECHANIC
U	3		TURCOTTE, KYLE JAMES	08/08/1986	MECHANIC
U	4		SPECHT, JOANNE T	02/20/1966	
D	7		COLLAMORE, MARY F	05/12/1963	TEACHER
D	8		FIGUEROA, MICHELLE ANA	06/11/1994	STUDENT
U	9		HERZENBERG, PAUL STEVEN	03/06/1948	DESIGNER
U	10		BOUSQUET, NOREEN MICHE	12/20/1968	BUSINESS ANALYS
U	14		JEZ, ALEX P	06/17/1994	SALES SUPERVISO
D	14B		KEANEY, DYLANN BRIDGET	04/29/1997	GRAPHIC DESIGN
U	15		JACOBS, JENNIFER A	06/16/1976	UNKNOWN
D	16		JAMES, GARY L	09/02/1969	
U	17		DENARDO, ASHLEY ROSE	02/04/2003	
U	17		DENARDO, JOHN A	10/05/1966	UNKNOWN
U	17		DENARDO, LISA	01/16/1973	SALESPERSON
D	18		DELOACH, TACARA R	08/13/1987	CASHIER
D	18		NICKERSON, STACEY A	11/13/1963	DISABLED
U	20		ROBIE, TYLER GEORGE	05/08/1995	
U	21		YACOVONE, MARIA L	12/02/1977	LIBRARIAN
U	23		ABDULAHI, ABDULWAHAB SH	03/01/1996	
U	29		COCHRAN, STEPHANIE E	10/28/1986	EMPLOYED
U	31		DREWITZ, LEE	05/18/1992	STUDENT
R	32		GIORDANO, DANIELLA MARI	01/09/1995	
U	32		STICCO, ANDREA M	03/26/1983	
U	33		GENDRON, LAKEN LILLIAN	10/05/1990	COSMETOLOGIST
U	36		GALPERT, LISA S	03/29/1955	DISABLED
U	37		HULICK, EMILY HOPE	09/04/1994	LOSS PREV OFFIC
U	40		CALSETTA, MAURICA LYNN	08/03/1992	UNKNOWN
REGENCY PARK DR Con't			**01001**		
U	41		BUSHNIK, JENNIFER A	12/14/1977	UNEMPLOYED
D	42		BORRELLI, KATHERINE	10/26/1949	THERAPIST
U	43		DAFLER, BRITTANY RAE	01/11/1990	
U	45		HALL, JENNIFER SUSAN	11/28/1961	HEALTH AIDE
D	46		COOPER, ELYSSE MARIE	04/19/1986	UNKNOWN
U	47		TORTORIELLO, JOSEPH RAL	03/15/1962	SCHOOL BUS DRIV
CC	49		TIMONEDA, LINDA S	12/08/1958	ADDICTION COUNS
U	51		KNADLER, RICHARD	02/22/1959	HOTEL MAINT.
D	52		BONNEVILLE, RHONDA	09/29/1964	DISABLED
U	53		MEGATULSKI, BETH ANN	06/06/1956	ARTIST
U	57		DECOTEAU, JESSICA MARIE	09/23/1998	
U	57		DECOTEAU, ZACHARY NATH	06/22/1996	
U	58		HERMITAGE, JAMES HENRY	10/22/1933	RETIRED
U	58		HERMITAGE, PATRICIA G	09/09/1954	RETIRED
U	59		MAROTTE, ALFRED J III	08/22/1960	MACHINIST
U	61		STEELY, RUTH ELAINE	06/19/1990	
	62		LAFERRIERE, LISA	08/26/1964	NURSE
U	64		BENNETT, JAMES ROBERT I	06/01/2005	
	65		NOLTE, CHERYL A	07/08/1961	DISABLED
D	65		WARD, CYNTHIA ANNE	07/18/1960	HEALTH CARE WKR
R	66		KONONITZ, CONSTANCE ELA	11/23/1941	RETIRED
R	66		KONONITZ, MICHAEL DAVID	11/10/1941	RETIRED
D	67		CHIPMAN, KEALY	03/05/1991	
R	67		SAMPSON, ALEXANDER R	07/23/1995	UNKNOWN
U	67		SAMPSON, JAMES P	08/09/1962	TRUCK DRIVER
R	67		SZOSZOREK, DANA C	05/29/1971	MANGER
	68		KAMINSKI, NANCY A	08/25/1947	RETIRED
D	72		BOUSQUET, PAUL A	09/10/1947	RETIRED
D	72		BOUSQUET, ROSWITHA R	08/24/1948	RETIRED
U	73		STANIKMAS, HALI A	05/05/1992	STUDENT
U	75		JORGENSEN, RAYMOND ANT	03/19/1943	HAIR DRESSER
U	78		DALEY, CAITLIN KELLY	07/31/1986	RN
D	79		LOWELL, ELIZABETH F	02/20/1948	RETIRED
U	80		SULLIVAN, JACQUELINE M	11/03/1962	RECEPTIONIST
U	85		PERCY, STEPHEN JOHN III	05/11/1956	UNKNOWN
D	86		CLOUGH, ELAINE	07/28/1937	RETIRED
U	89		BATTLES, GARY TIMOTHY	05/13/1953	
U	89		BATTLES, SHAWN TIMOTHY	05/26/1981	UNKNOWN
D	91		RACKLIFFE, RYAN	10/28/1992	CONTRACT MGR
U	93		ROBERTS, ALAN D	04/14/1959	SUPERVISOR
U	95		HAYES, KAITLYN RENE	08/20/2002	
U	97		GREGOIRE, JACKLYN M	01/28/1994	
R	98		TOURVILLE, DAVID G	07/10/1952	
U	99		RODRIGUEZ, CARLOS ANTOI	08/05/1995	
D	99		SANCHEZ, SHEYNA M	03/03/1997	
R	103		GAMELLI, THOMAS JR	02/26/1942	SELF EMPLOYED
R	104		LEVESQUE, RICHARD P	10/14/1965	WAREHOUSE MGR
U	106		ROGERS, MATTHEW JAMES	04/14/1993	MANAGER
D	108		SEMINARIO, ELISE F	09/11/1951	RETIRED
U	113		BURKE, DENNIS J	11/20/1962	
U	113		BURKE, MIA MARIE	11/17/2004	STUDENT
D	113		HRISTOPOULOS, GINA	11/30/1970	SPFLD PUBLIC SC
U	114		MASCOLA-SNYDER, RAVEN A	07/20/2000	
U	116		PEARSON, HOLLY J	12/24/1954	RETIRED
R	117		HAYDEN, LARISSA	08/07/1993	RELATIONS SPEC
U	118		PEREZ, KARLA	10/02/1990	CLINICAL ASST
U	119		BLOCH, JONATHAN D	01/04/1953	ARTIST
U	120		TRIVINO, PAUL	01/11/1988	PGC/ YOUTH PAST
U	120		TRIVINO, STEPHANIE MARIE	06/29/1989	ADMIN ASST
U	122		LALCHANDANI, MICHELLE M	07/19/1960	GREETER
D	123		AMIRAULT, ELLEN MARIE	03/14/1944	RETIRED
U	125		BROCHU, LOUISE C	12/25/1946	RETIRED
D	130		MURPHY, REGINA M	08/31/1942	RETIRED
	130		MURPHY, RICHARD J	05/17/1937	RETIRED
D	131		RAFFENETTI, MARGARET MA	11/29/1946	RETIRED
U	133		KEARNEY, KYLE J	10/01/1997	
U	133		LEMELIN, PAIGE ALYSSA	02/18/1997	BIG Y
R	134		MEEHAN, LINDA LOUISE	08/28/1961	MACHINE OPER.
U	137		VERDUCCI, BARBARA MARY	05/03/1961	DENTAL HYGIENST
U	138		DUNLEY, BRENDA L	05/18/1957	RESTRNT WRKR
J	138		DUNLEY, KAITLIN A	06/06/1994	
R	140		CAVANAUGH, BRETT B	01/08/1970	SUPERVISOR
R	141		GRAZIA, EUGENE	04/14/1964	SALES
R	141		GRAZIA, ROBERT F	11/17/1966	SALES
R	141		GRAZIA, ROBERT EUGENE	09/26/2001	STUDENT
U	144		POLLARD, EDWARD D	07/27/1961	ATTORNEY
U	146		FEDIER, MARYANN L	10/08/1967	HOME HEALTH CAR
R	146		NEWMAN, HOWARD M JR	08/31/1967	CONSTRUCTION
U	147		LAPOINTE, LAURA A	09/25/1963	PROGRAM ASST
U	148		SANTANELLO, LISA A	12/24/1971	MASSAGE THERAPY
U	149		ROUX, TIMOTHY	05/15/1993	MA MUTUAL
U	152		KNOWLTON, EDWARD P	10/17/1974	TV/DIRECTOR
U	152		KNOWLTON, KRISTINE MARI	05/13/1972	TEACHER
R	153		ESTEVES, PEDRO DABIEL	01/17/1995	MANAGER
U	154		FORD, HARRISON GEORGE	03/06/1998	
D	155		DEROSIER, DONNA C	02/21/1952	RETIRED
U	156		SMITH, ARTHUR R	05/13/1962	WEB PRODUCER
U	156		WOODELL, JAMES KENNETH	05/27/1967	STUDENT
	157		GANDELLI, JEAN	12/02/1937	RETIRED
D	158		NELSON, CAROL A	12/20/1955	CONTRACT SPEC.
D	159		ALLEN, FREDERICK FRANK	10/20/1945	RETIRED
U	160		CINTRON DE JESUS, JOANDI	02/21/1993	
U	160		VELEZ, SASHA	06/28/1996	UNKNOWN

V	NO.	APT.	NAME	BORN	OCCUPATION
REGENCY PARK DR Con't			**01001**		
U	161		RUIZ, YAJAIRA	11/29/1991	UNKNOWN
U	161		SANCHEZ, FLORA M	10/28/1961	Y C TECH
U	163		BALDWIN, CATHERINE SCHU	10/16/1949	RETIRED
D	165		HELTON, TAKIAH SADE	03/13/1990	STUDENT
U	167		ALICEA, PATRICIA ANN	01/31/1965	CLAIM EXAMIN
U	167		CLIFFORD, CALLI SUZANNE	07/21/1992	
U	168		GRYCH, KRISTINE MARIE	04/09/1977	HAIRSTYLIST
U	171		COTTO, DALILA	03/04/1974	UNKNOWN
U	172		NARVAEZ-FONTANEZ, BRYAI	10/20/1997	
L	172		TORRES, LUIS ISMAEL	01/23/1999	
D	173		DIONNE, PATRICIA ANN	10/06/1997	N/A
U	174		MORSE, SHIRLEY A	01/14/1948	RETIRED
D	176		WARD, DENISE LYNN	08/14/1971	YOUTH PROG DIR
D	177		PERUSSE, DALE N	09/03/1953	RETIRED R.N.
U	178		MURRAY, TEMETRIUS NICOL	04/29/1986	
U	180		MAURER, REBECCA A	05/12/1979	UNEMPLOYED
R	182		MEZZETTI, BARBARA A	05/24/1942	HOUSEWIFE
CC	183		STAGNARO, ALLYN J	07/02/1962	
R	184		OCONNOR, PATIENCE ANNE	02/05/1965	UNKNOWN
R	185		BOUCHARD, DAVID L	02/02/1945	CUST SERV
D	185		LEVI, BARBARA J	03/10/1958	MANAGER
U	186		DAGENAIS, THOMAS A	05/27/1956	MAINTAINACE
R	186		KASKEL, PETER S	05/24/1956	MEDICAL
D	192		JOHNSON, THOMAS O	07/02/1962	RETIRED
U	193		LOBDELL, ARTHUR WARREN	05/16/1964	EXECUTIVE
D	195		CARDIN, DONNA M	05/02/1961	RETAIL
U	195		WINGATE, ALEX RYAN	12/02/1994	RETAIL
U	195		WINGATE, CAROL ANN	11/17/1952	RETAIL
R	196		CARMONA, MANUEL	11/27/1979	PARAPROFESSIONA
R	196		CARMONA, REBECCA	07/18/1982	PSYCHOTHERAPIST
D	197		WALLACE, JAMES M	12/03/1970	CREDIT MGR
U	199		TORRES, ELIJAH KH	05/20/2003	
U	199		TORRES, FELICITA	11/15/1962	RETIRED
U	199		TORRES, MOSES	12/17/1960	RETIRED
D	202		ALVARADO, EDNA MARISOL	08/24/1972	
U	202		RIVERA, JORDAN	03/18/1991	
D	203		TESSIER, EDWARD RAYMON	01/23/1967	CHAUFFEUR
U	205		WILLIAMS, PAIGE L	02/09/1997	RETAIL SALES
D	206		BOULEY, DOROTHY	09/24/1949	BOOKKEEPER
D	206		BOULEY, EDMUND ALBERT J	08/15/1954	DISABLED
U	208		BLACK, ALANA M	08/24/2001	STUDENT
U	210		BRADFORD, STEVEN	03/26/1958	
R	210		WILLIAMS, STEVEN R	12/19/1962	MAILHANDLR
U	211		JANAKAS, ANTHONY A	11/07/1962	LEASE REP
D	213		CRAIG, CHRISTINE L	06/21/1951	EXEC ASST
R	215		BALFORE, VINCENT	08/14/1959	
	216		GIUGGIO, ANTHONY R	06/27/1959	MACH. OPR.
U	218		MIRONYUK, MARIYA	07/24/1981	RDH
R	219		CHECHILE, ALISHA	11/06/1990	STUDENT
U	219		STODDARD, ZACHARY DAVI	08/22/1995	UNKNOWN
R	220		MILLER, EDWARD A	07/16/1949	UNEMPLOYED
U	221		MONTANEZ, BRITTANY E	11/29/1991	STUDENT
U	222		STOVALL, CLIFFTON NEIL	05/17/1981	
D	222		STOVALL, SHELDON LEE	01/25/1976	UNKNOWN
U	222		STOVALL, SIMONE	03/05/2002	
U	223		FARRELL, JOSEPH A	12/22/1962	GENERAL LABOR
U	223		FARRELL, LYNN A	02/06/1970	GENERAL LABOR
U	224		HARKER, BRIAN	12/28/1962	SELF EMPLOYED
U	224		HARKER, JODY	05/29/1968	CUST SERV
U	225		COLLAZO, GABRIELLA	01/30/2000	
U	225		MAYSONET, JANELY ZOE	02/02/1996	
R	226		NILSEN, ELIZABETH L	11/29/1926	RETIRED
D	228		SANDILLO, ARIANA ELIZABE	04/14/1991	PR & MARKETING
U	228		WICKS, ROBERT M	04/26/1985	
D	230		LAFLECHE, LINDA J	05/20/1948	
U	231		BURGESS, SHELBY J	02/03/1976	OFFICE MGR
U	231		TARCZYNSKI, DEVIN MICHAE	06/15/1995	AUTO MECHANIC
U	235		DEMERS, TERRI SUE	04/06/1957	RETIRED
U	236		PANDYA, KAUMUDI INDUKUM	09/25/1959	
U	23625		PANIGRAHI, NOKULESWAR	01/05/1955	
D	236		PANIGRAHI, SHREEYA G	01/09/1997	
U	237		CLARK, JEROME	01/22/1972	
D	237		MITCHELL, LATRELLE SHAW	01/21/1977	CNA
R	237		MITCHELL, LAWRENCE L	03/02/1981	
U	238		RIVERA, DESTINY LEE	02/04/1998	STUDENT
	239		BOUSQUET, TINA L	06/10/1984	
U	240		BERBAR, YOUSSEF	02/04/1956	
U	243		GREINER, ZACHARY	01/10/1982	QUALITY ASSUR
R	244		CUMMINGS, ELIZABETH	02/04/1962	DATA COLLECTOR
U	247		HARDICK, HENNETTA M	09/26/1946	AIRLINES
U	248		HERSHOWITZ, KAREN A	09/16/1977	ASST TOWN CLERK
U	253		BECHEN, NICHOLAS MICHAE	02/09/1989	HEALTHCARE WKR
U	253		GOODHUE, ERIK C	10/08/1991	ENGINEER
CC	254		LATHROP, DANIEL J	07/23/1991	
U	254		VARILLAS, TIFFANY	11/05/1993	
U	255		WINNIMAN, JANET LYNN	02/03/1942	COATROOM OFFICE
U	256		REYNOLDS, JANICE E	02/10/1943	RETIRED
U	258		LEVIN, ELLIOTT N	09/24/1946	RETIRED
U	259		CANTERBURY, GERALD A JR	04/25/1965	MAINT
U	260		CLOUD, BRETT	08/22/1986	ENGINEER
U	260		CLOUD, SAMANTHA MARIE	07/13/1988	SELF EMPLOYED
U	262		MACCLINCHY, CONNOR DAL	03/19/2000	STUDENT
U	262		MACCLINCHY, VALERIE MAR	11/12/1967	AT HOME
REGENCY PARK DR Con't			**01001**		
U	263		MASCARO, MARIA G	04/24/1952	
U	263		MASCARO, PETER JR	10/23/1954	
R	264		SANTANA, CRUCITO	01/08/1964	MANAGER
U	264		VARGAS, ONEIDA	02/22/1968	SOCIAL WKR
U	265		LEMEK, CLAIRE ANN	11/06/1993	TEACHER
U	265		ST GEORGE, JASON JOSEPH	06/19/1984	STUDENT
D	268		AGNOLI, JOANNE V	05/24/1942	RETIRED
U	272		MACOMBER, HUNTER ANN Z	07/31/1996	UNKNOWN
L	272		MACOMBER, JACOB DOUGL	08/09/1996	FIREFIGHTER
R	273		BROWN, STEPHANIE L	12/20/1972	CUST SERV
R	273		MARCINKIEWICZ, MATTHEW	12/26/1970	FINANCES
U	275		SEERY, OWEN V	08/25/1976	CUSTOMER SERV
D	276		KEENAN, PETER	02/11/1965	NURSE
	277		PINDER, DAVID R	12/13/1965	TRUCKDRIVER
D	277		PINDER, LYNN MARIE	06/22/1964	SALES
U	278		GIMINIANI, JESSICA K	09/28/1983	
U	279		SOLARZ, MICHAEL JOSEPH	02/09/1989	
U	281		BOARDWAY, KATHLEEN	04/27/1962	LEG SECTY
R	283		PELCHAT, COLLIN JAMES	12/18/1999	TECHNICIAN
R	283		PELCHAT, GARRETT JAMES	08/21/2003	STUDENT
R	283		PELCHAT, JAMES R	03/02/1965	ENGINEER
U	285		MORSE, SAMUEL ALEXANDE	03/04/2005	STUDENT
U	285		MORSE, STACY A	06/15/1967	TEACHER
U	286		FASANO, ERIN NICOLE	01/05/1987	MEDICAL ASST
U	286		FASANO, JOSHUA MICHAEL	10/27/1990	
U	287		CARAVAGGI, JUNE M	06/16/1939	P.T. CLERK
U	288		JIMENEZ, ELIZABETH	10/20/1983	
U	291		AUCELLA, ROBERT P	08/20/1953	LABORER
T	291		AUCELLA, SANDRA M	04/16/1951	SECRETARY
U	291		JOURDAN, BRIANNA YVETTE	12/24/1994	GRADUATE
D	295		NICKERSON, NANCY	07/21/1969	SALES/CUST SERV
D	296		LONG-HALL, LOLA CLARICE	05/23/1955	
D	297		POULOS, DEBORAH	07/23/1957	MEDICAL MGR
D	298		MCEWAN, JON SCOTT	05/28/1967	DEPT MGR
R	298		MCEWAN, KATHLEEN A	09/28/1965	REC. THERAPIST
U	299		SHIELDS, CASSANDRA N	11/15/1986	N/A
D	300		CARDAROPOLI, LYNNE A	08/28/1957	RETIRED
U	301		CABRAL, LOUISE	05/15/1971	UNKNOWN
U	302		DAVIS, REBECCA L	11/09/1978	ACCT COORD
U	305		DRUMM, CATHERINE ELLEN	07/18/1948	
U	307		MOODY, PATRICK T	09/24/1991	STUDENT
U	307		WISDOM, DONNETTE A	12/01/1992	
U	308		CHECHILE, BRITTNEY	03/09/1992	STUDENT
U	309		YELINEK, MATTHEW R	06/21/1990	FACTORY WKR
U	310		POWELL, HANNAH ELIZABET	07/16/1992	R.N.
U	311		PYLYPENKO, VALENTINA	11/04/1990	UNKNOWN
U	313		ABRAMS, ROXANNE	08/01/1945	RETIRED
U	314		DECOTEAU, JULIE TERESA	02/12/1972	TEACHER
U	315		KIEU, MIANCA THI	05/15/2003	STUDENT
U	315		KIEU, NGA T	04/30/1975	NAIL TECH
U	316		ZABIK, EBRU	03/11/1994	
L	316		ZABIK, JOEL F	06/30/1991	STUDENT
R	317		CAMPBELL, KRISTINE MAE	01/24/1965	
R	317		COOK, DEAN CRAIG	02/28/1963	BUSINESS DEV MG
U	318		INGHAM, JENNIFER M	09/22/1976	HOMEMAKER
U	318		INGHAM, KAYLISH ELIZABET	05/14/2002	STUDENT
D	324		MALAVE, CARLOS M	10/22/1974	COUNSELOR
U	328		WILSON, BETTE JEAN	09/29/1946	SECURITY
D	328		WILSON, ROBERT P	04/30/1939	RETIRED
U	329		LEWIS, CHLOE	10/06/1992	
U	330		ROBERTS, CANDYCE NOEL	03/23/1951	RETIRED
U	340	109	DONOVAN, MAURA ELLEN	10/20/1970	STUDENT
SAMUEL ST			**01001**		
R	10		HEALEY, JAMES L	03/21/1967	FINANCIAL ADV
U	23		PISE, KRISTINA MARIA	06/13/1991	MANAGER
SENATOR AVE			**01001**		
U	11		DALMOLIN, JANET M	07/02/1955	INVENTORY ANLST
U	16		PILIERO, VINCENT	06/20/1934	RETIRED
U	20		MCCARTHY, MARGARET A	04/05/1958	ASST TOWN CLERK
U	21		DOW, DIANE L	07/06/1958	SYSTEMS ANALYST
U	21		WILLIAMS, JEFFERY D	03/01/1958	RESP THERAPIST
D	24		WHITE, ANDREW J	02/06/1990	ACCOUNT MANAGER
D	24		WHITE, ERICA T	03/27/1992	DENTAL HYGIENIS
R	29		LTEIF, ROMEL N	01/11/1980	FURNITURE TECH
D	29		LTEIF, SAGE L	10/26/1982	TEACHER
U	30		MERCADANTE, JAY V	02/12/1966	SYSTEM DESIGNER
U	36		MIRABELLO, CHRISTOPHER	11/20/1979	N/A
U	37		EAGAN, RICHARD H JR	01/12/1949	RETIRED
D	46		SHEEHAN, JENNIFER M	03/15/1974	LAB TECHNICIAN
U	46		SHEEHAN, KEVIN J	05/07/1975	MACHINIST
	50		FARRADAZ, JOLYN	01/08/1954	RETIRED
	50		GROSS, TALMADGE M	07/21/1922	RETIRED
U	51		JANIK, DOUGLAS J SR	05/17/1955	RETIRED
U	51		JANIK, ELLEN M	11/28/1954	RETIRED
D	60		RAYNOR, DEWAYNE K	12/04/1949	RETIRED
U	60		RAYNOR, SUSAN I	10/15/1951	
U	61		CHAMBERLAND, CHRISTOPH	07/13/1970	SALES
U	69		BADURA, LILLIAN MARGARE	11/07/1964	DISPATCHER
D	69		CHABOT, LAURIE JEAN	07/22/1960	PSYCHOTHERAPIST
U	70		BARNA, ALEXIS MARIE	06/05/2005	STUDENT
U	70		BARNA, DANIEL STEPHEN	08/14/1975	DRIVER/CDL
U	70		BARNA, JENNIFER LEE	03/12/1980	HAIRDRESSER

V	NO. APT.	NAME	BORN	OCCUPATION
SENATOR AVE Con't		**01001**		
U	74	DAVIES, JANET B	07/10/1940	RETIRED
U	74	HUNTER, MARY A	08/18/1949	ACCT
D	81	FILA, LORIN ANN	07/08/1957	COTA
D	81	MASOTTI, ANTHONY ROLANI	08/03/1990	MUSICIAN
U	81	RODRIGUEZ, JEANETTE T	10/02/1935	RETIRED
	86	BELLEMORE, JODIE F	05/27/1958	RETIRED
U	86	RAMAH, LOUIS M	12/15/1955	RETIRED
U	87	SLOAN, SHERREEN V	05/11/1976	TEACHER
D	87	SLOAN, THOMAS JOSEPH	01/06/1976	DELIV DRIVER
U	93	TURNER, ANDREW W	05/27/1987	CNA
U	94	GOYETTE, BRIANNA MARIE	04/30/2000	STUDENT
U	94	GOYETTE, MICHAEL THOMAS	08/17/1997	EMT
R	94	GOYETTE, ROBERT DANIEL	09/06/1975	UNKNOWN
D	94	GOYETTE, SHERRY ANN	09/22/1975	SOCIAL WKR
U	130	KHAN, NAYAB	01/02/1989	
U	140	HALLEY, BRENDAN A	08/22/1977	OP SUPERVISOR
U	140	HALLEY, MICHELLE L	03/10/1977	PHLEBOTOMIST
U	145	RAMAH, RUTH	10/06/1956	RETIRED
D	145	RAMAH, VICTOR J	08/28/1955	BUS OWNER
U	150	GORDIYENKO, YELENA V	05/29/1967	
U	163	STOKES-OLDEN, KELLY A	11/03/1980	
U	165	MORACE, DANYEL MARIE	08/08/1986	STUDENT
U	165	MORACE, KATHLEEN D	04/17/1963	HOUSEWIFE
U	165	MORACE, KRYSTAL D	05/10/1990	STUDENT
D	165	MORACE, ROBERT P	09/27/1962	SUPERVISOR
U	165	ROBINSON, WILLIAM E	01/17/1989	UNKNOWN
U	165	WISEMAN, ALYSSA DAWN	06/28/1992	STUDENT
	169	CASSIDY, SATTLER	01/01/1900	
U	169	SATTLER, ANTHONY T SR	08/19/1947	WAREHOUSE
X	169	SATTLER, CHRISTOPHER J	01/07/1980	EMPLOYED
D	175	KOVALSKY, PATRICIA	03/17/1935	RETIRED
U	175	KOVALSKY, RICHARD A	06/04/1936	RETIRED
SOUTH PARK TER		**01001**		
D	25	RILEY, BRITTANY J	09/30/1986	ADMISSIONS OFF
D	25	RILEY, MATTHEW C	07/11/1980	THERAPIST
	28	EASTER, ROBIN	02/12/1954	RETIRED
D	35	LEGRAND, JOELLEN	03/09/1960	SELF EMPLOYED
D	35	MORSE, SUSAN E	02/12/1962	POSTAL WORKER
U	41	SUTHERLAND, DIANNE Z	06/25/1965	REG DIETITIAN
U	41	SUTHERLAND, DONALD FRA	07/11/1961	VIDEOGRAPHER
U	41	SUTHERLAND, VICTORIA P	08/04/1998	STUDENT
U	44	TYPROWICZ, JOSEPH MICHA	05/26/1973	CONTRACTOR
	44	TYPROWICZ, JOSEPHINE M	03/25/2003	STUDENT
U	44	TYPROWICZ, RHONDA JEAN	03/01/1975	TEACHER
	44	TYPROWICZ, SHANE MICHAE	05/05/2005	STUDENT
T	50	BIAGETTI, JASON A	03/08/1977	SALES
U	50	BOLAND, NICOLE L	01/04/1978	
U	55	RUBIO, DAVID R III	05/11/1979	ENGINEER
U	55	RUBIO, KERRY R	08/05/1976	MEDICAL
U	56	ROMEO, ANTONIO B	10/08/1939	RETIRED
U	56	ROMEO, ENRICO R	11/10/1970	WORKING
U	61	LOPES, MEGAN BETH	09/26/1978	HAIR STYLIST
	61	VIENS, JOHN L SR	01/01/1963	MAINT MECH
U	62	BOUSQUET, DONALD F	08/08/1943	RETIRED
U	73	HERLIHY, LISA A	12/19/1963	AUDITOR
U	74	CARDIN, JOSEPH EDWARD	08/26/1988	POOL TECH
U	74	CARDIN, KATHRYN REBECCA	03/16/1990	STUDENT
U	82	GILLEY, JOANNE	03/05/1956	ADMIN COORD
U	86	COMTOIS, PAIGE ELIZABETH	04/23/2004	
D	86	MAGNANI, GINA	01/28/1974	GROCERY STORE
U	89	QUIGLEY, DAVID B	01/19/1957	LETTER CARRIER
U	89	QUIGLEY, ROSEMARY E	06/29/1957	MED. ASST
U	90	SAGAN, ADAM MICHAEL	09/09/1980	SALES
U	90	SAGAN, KARI S	02/14/1979	
U	93	HOWARD, BARBARA	03/03/1952	RETIRED
D	93	HOWARD, CLIFFORD JUDSON	09/17/1946	RETIRED
D	97	MCCARTHY, PHILIP C	11/28/1938	RETIRED
D	100	GLAESSNER, CHRISTINE M	07/08/1968	EDUCATOR
	100	GLAESSNER, JOSEPH T	04/16/2003	STUDENT
U	100	GLAESSNER, KATHRYN N	08/25/2001	STUDENT
U	100	GLAESSNER, TODD WILLIAM	11/25/1971	SELF EMPLOYED
U	109	DUPREY, ALAN RAYMOND	07/03/1962	SALESMAN
U	109	DUPREY, JENNIE L	05/08/1956	
D	110	COSIMINI, ELLEN M	09/22/1960	SUPERVISOR
U	110	COSIMINI, PAUL D	07/25/1957	RETIRED
D	110	KELLEY, ELIZABETH J	04/16/1951	RETIRED
D	110	KELLEY, JOANNE M	03/19/1955	RETIRED
D	110	MORIARTY, KAREN IRENE	05/04/1953	RETIRED
D	129	ADORNO, ANGELO R	11/03/1974	
D	129	ADORNO, ISABELLA ARIEL	11/20/2001	
U	129	WINTERLE, JEFFREY JAMES	08/20/1992	
D	133	LAMSON, JOANNE A	09/09/1939	
U	138	HOYLE, KENNETH REID	10/11/1938	RETIRED
STANLEY PL		**01001**		
U	11	SMITH, ROBIN ANN	05/22/1961	AUDIOLOGIST
D	14	TREGANOWAN, RICHARD J	09/15/1940	RETIRED
U	16	GOUVAN, ALYSSA JEALENE	05/04/2005	STUDENT
U	16	GOUVAN, TYLER ANTHONY	03/28/2003	STUDENT
U	16	MOORE, BRIAN DESHAWN	01/17/1970	CORR COUNS
D	16	MOORE, PAMELA JEAN	07/03/1974	ADMIN ASST
U	20	READING, CAREY L	01/09/1983	OPTICIAN
U	31	GULLA, KELLI A	03/14/1967	MANAGER

V	NO. APT.	NAME	BORN	OCCUPATION
STANLEY PL Con't		**01001**		
U	31	KOSTANSKI, RICHARD A	08/25/1968	SUPERVISOR
D	38	ENCE, TYSON REED	10/20/1976	ATTY
U	54	STEFANIK, JAMES	06/07/1937	RETIRED
U	54	STEFANIK, PEARL G	01/05/1942	RETIRED
STEWART LN		**01001**		
U	16	GRAZIANO, ANDREA J	05/13/1996	TUTOR
R	16	GRAZIANO, APRIL J	04/05/1968	PROFESSOR
R	19	FILIPPONE, CHRISTOPHER J	02/07/1982	UNKNOWN
U	24	SPAGNOLI, SHELBY A	09/11/1996	STUDENT
U	27	IELLAMO, AMY	11/12/1977	DISABLED
U	27	IELLAMO, CHRISTOPHER JO	01/16/1976	HHA
U	32	SANCHEZ, GABRIEL LUIS	06/09/1995	
D	35	MORAN, FLORENCE M	02/11/1933	RETIRED
U	40	AFFLITTO, GLORIA JUNE	06/06/1935	RETIRED
U	41	LEVCHUK, NATASHA	04/25/1999	
U	41	LEVCHUK, VENIAMIN	10/04/2000	
R	46	DUBINEVICI, CRISTINA N	02/13/1991	
U	49	LUGINBUHL, JOSLYN J	05/24/1960	BUSINESS ANALYS
	54	COUTURE, JOHN J	10/10/1962	CNTRCT FRMN
U	54	KING, JUNETTE	09/09/1961	ENTREPRENEUR
U	57	MORGAN, JACQUELINE M	12/18/1938	HOUSEWIFE
U	62	BOUCHARD, JAIME LEE	11/18/1975	ACCOUNTING
U	63	ANDERSON, NEIL C	08/05/1982	CONTRACTOR
U	63	ANDERSON, SARAH ELISABE	01/06/1986	NURSE
R	70	LAMAGDELEINE, LENA J	09/13/1945	RETIRED
A	70	ROKICKI, EMMA RENEE	02/13/2003	STUDENT
U	70	SHATOS, KARIN ELIZABETH	02/20/1971	TEACHER
U	70	SHATOS, PETER J	04/01/1964	FACILITY MGR
D	79	ALBEE, RENEE	10/15/1965	DOI EXAM LEAD
D	79	VAUGHN, JESSICA CARON	12/22/1998	RN
U	82	CANNEY, JACK TILLMAN	03/24/2005	STUDENT
R	82	CANNEY, JADE PAULA	03/18/2001	SHEET METAL
R	82	CANNEY, JOHN P	02/11/1965	PRINTING IND.
R	82	CANNEY, SANDRA L	06/17/1969	TEACHER
U	90	ONEIL, ELIZABETH	09/06/1943	RETIRED
SUFFIELD ST		**01001**		
U	35	PAWEZKA, ALICJA	10/09/1937	RETIRED
U	35	PAWEZKA, BOGDAN KRZYSZ	03/28/1957	UNEMPLOYED
	37	BARDIER, STEVEN L L	03/26/1965	AUTO BODY
	37	PATRUSKI, WENDY A	07/21/1966	CASHIER
D	43	SARRAZIN, MARK STEPHEN	01/25/1969	BUSNES OWNER
D	53	ALFANO, GERALD A	09/18/1950	SELF EMPLOYED
U	67	TEXEIRA, DANIEL	09/25/1939	RETIRED
U	67	TEXEIRA, SHELBY A	04/28/1938	RETIRED
U	77	PIDGEON, JOHN J	12/01/1964	PROJECT MGR
U	77	PIDGEON, JOSEPH JOHN	06/30/1995	CREW MEMBER
R	77	PIDGEON, MELISSA V	06/08/1973	OFFICE MGR
R	77	SHORTT, EMMA ELIZABETH	01/30/1996	TEACHER ASST
R	77	SHORTT, RALPH CURTIS III	11/05/1995	ENGINEER
	87	LEVEILLE, MICHAEL RAPHAE	12/13/1958	RETIRED USAF
U	87	LEVEILLE, THERESA M	02/26/1969	HOMECARE TKR
D	97	REYNOLDS, ANNETTE L	04/09/1947	RETIRED
U	97	REYNOLDS, CATHERINE ANN	03/23/1977	TEACHER
D	97	REYNOLDS, JOSEPH F JR	07/03/1943	RETIRED
	97	REYNOLDS, MEGHAN	08/26/1973	
D	107	GALLO, MARILYN DE CHAMB	07/16/1959	RETIRED
U	107	GALLO, PETER JR	03/28/1955	RETIRED
R	109	SOULIERE, BRENDA E	08/06/1959	RESTURANT MNGR
U	109	SOULIERE, EDWARD P	11/15/1961	SALES
U	117	BLAKLEY, COREY ANN	07/30/1980	CLERK
U	117	BLAKLEY, MARVIN D III	03/15/1983	IT
U	127	WARREN, JOHN P	09/28/1974	UNKNOWN
U	127	WARREN, STEPHANIE ANNE	03/22/1973	
D	131	FERRARO, ANTHONY L	12/27/2001	STUDENT
D	131	FERRARO, CRISTINA S	12/10/2002	STUDENT
D	131	FERRARO, JOSEPH A	09/12/1969	VICE PRESIDENT
U	141	BRUNELLE, LEON W	03/15/1943	RETIRED
U	141	THRON, LAURIE GAIL	04/05/1969	ASST ACT DIR
	151	PRICE, CYNDI A	05/01/1962	
U	151	PRICE, MICHAEL G	05/06/1962	
D	161	DIONNE, KATELYN T	08/27/1991	UNKNOWN
	161	DIONNE, STEVE	04/12/1991	
U	173	COSTA, AGOSTIHNO JOSE	06/10/1965	
R	173	COSTA, AGOSTINO	06/10/1965	
U	173	MILANI-COSTA, JENNIFER L	01/15/1987	
	173	RICE, AYANNA	01/01/1900	
U	181	LOSITO, CHRISTINE M	12/20/1957	DISABLED
U	181	LOSITO, JOSEPH P JR	08/21/1955	SELF EMPLOYED
U	195	BURNS, GREGORY A	09/18/1960	RETIRED
U	195	BURNS, IAN GREGORY	07/17/1994	EMT
U	195	BURNS, KAREN LOUISE	04/25/1965	BUS DRIVER
D	195	MESICK, PRISCILLA M	04/11/1938	HOME HEALTH AID
	213	CROXFORD, TODD P	06/14/1974	CONSTRUCTION
U	213	HOYNOSKI, EDWARD RICHAI	01/09/1966	
U	213	HOYNOSKI, NANCY ELLEN	12/25/1966	HAIR DRSSR
	213	HOYNOSKI, PAMELA JEAN	01/31/1962	NURSE
U	213	HOYNOSKI, SUSAN JANE	10/24/1959	TRUCK DRIVER
R	255	MOREAU, REBECCA LYNN	10/26/1978	STYLIST
U	255	NEHMER, MICHAEL J	09/03/1972	
	263	FITZGERALD, BRENDEN PAT	07/27/1984	FINANCE MNGR
	263	FITZGERALD, VANESSA BAR	02/06/1985	SUPERVISOR
U	271	BEAUREGARD, KATHLEEN M	04/21/1947	RETIRED

V	NO.	APT.	NAME	BORN	OCCUPATION
	SUFFIELD ST Con't		**01001**		
U	271		BEAUREGARD, WILLIAM W	02/03/1940	RETIRED
U	283		AHMED, SAADIA OMAR	02/17/1977	PHARMACIST
D	283		KHAWAJA, FAWAD AHMED	08/17/1972	SELF EMPLOYED
U	293		BISHOP, JACQUELINE	06/29/1954	
U	293		BISHOP, ROBERT MATTHEW	04/14/1981	
R	293		MATOS, CHRISTOPHER L	03/20/1994	
R	295		TAFT, BRIANNA E	09/18/1999	THEORY WELLNESS
R	295		TAFT, LYNN M	03/27/1971	COA
R	295		TAFT, PAUL ANTHONY	07/26/1997	RN
D	295		TAFT, PAUL MICHAEL DENNI	07/10/1971	MANAGING PARTNR
U	333		CZYZEWSKI, MARGARETA	08/21/1973	
U	339		BURGOS, CARLOS R	07/05/1972	
U	361		COOPER, JEREMY A	11/18/1985	
U	361		PICA, YELEANE K	11/13/1999	GRAPHIC DESIGN
U	361		PICA, ZELIAHNA A	05/03/1997	
R	361		RIVERA MALDONADO, BECK	08/22/1975	VITAL RECORD CL
R	375		CERVONE, CASSANDRA	09/19/1986	JOB COACH
U	391		FIELDS, BRUCE A	06/23/1964	DISABLED
D	395		BULL, BRIAN M	06/25/1974	SERV MGR
U	395		POTITO, ABIGAIL LOUISE	12/07/2004	STUDENT
U	395		POTITO, KIMBERLY LYNN	06/21/1979	ANALYST
D	409		HOPKINS, JOHN D	10/16/1956	RETIRED
D	409		HOPKINS, LINDA CHERYL	06/27/1960	CASHIER
U	511		HUBER, MAUREEN MCMAHO	03/02/1988	PROJECT MANAGER
U	525		GUERTIN, KENNETH MICHAE	05/10/2000	BUS MONITOR
U	525		NASLUND, CONNIE J	06/19/1971	SCH BUS DRIVER
R	525		NASLUND, STEVEN W	10/03/1966	SERVICE ADVISOR
U	525		VATOUSIOU, KYLIE LYNNE	04/14/2003	CUSTOMER SERV
N	535		STOCUM, MARYANN	11/08/1946	RETIRED
U	547		BRUNELLE, APRIL E	10/19/1944	RETIRED
U	567		POLASKI, ANNEMARIE	06/03/1960	DAYCARE
R	567		POLASKI, JOSEPH B	02/03/1959	BANKER
	577		BARANOV, LEONID V	04/02/1961	ASSEMBLER
	577		BARANOV, YELENA L	05/26/1963	ASSEMBLER
U	583		QUINLAN, EDWARD	05/06/1938	RETIRED
U	583		QUINLAN, JUDITH A	03/08/1943	RETIRED
R	591		GRASSETTI, ANDREW J	12/18/1974	CONSTRUCTION
U	591		WOOD, SARAH J	05/19/1976	COMPLIANCE
D	597		MICHNOVETZ, LINNEA J	01/24/1945	RETIRED
D	597		MICHNOVETZ, RICHARD A	02/06/1947	RETIRED
	603		ARTEMOVA, YELENA A	03/06/1989	RN
U	611		MONTAGNA, KRISTINA ANN	12/10/1988	CLERK
R	611		MONTAGNA, THOMAS A	11/17/1983	LANDSCAPING
D	615		LAGACY, ERNEST E SR	11/07/1931	RETIRED
R	615		LAGACY, ERNEST E JR	01/22/1966	CONST WORKER
R	621		KAPTYUG, DANIEL P	06/29/1993	WORKER
R	621		KAPTYUG, YULIYA	10/29/1990	
U	629		KAPTYUG, PETR A	02/19/1970	WORKER
	629		KAPTYUG, YELENA	12/14/1972	
CC	635		SHEPARD, DANIEL C	02/03/1983	CARPENTER
U	635		SMITH, ALEXA	06/20/1988	STUDENT
U	643	31	BARGER, GORDON L	11/20/1957	LANDSCAPER
D	643	4	BOVAT, LINFRED A JR	08/05/1966	DRIVER
	643	10	BURNO, ROBERT RAY	08/28/1952	
U	643	8	CHARETTE, STACEY	08/17/1970	
U	643	7	CHOUINARD, JOSHUA	06/28/1991	UNKNOWN
D	643	25	CLARE, MARILYN	06/18/1942	RETIRED
U	643	12	COCCHI, MARK D	09/21/1964	TRUCK DRIVER
R	643	32	CROSSMAN, KEITH E	12/12/1948	RETIRED
U	643	28	FINNEGAN, RYAN J	02/26/1986	DIRECT CARE PRO
U	643	33	GIFFIN, STEPHANIE LYNN	04/05/1990	BAKERY CLERK
D	643	19	GILMOND, SARAH M	08/23/1984	PARALEGAL
D	643	15	GOLDEN, JOHN M	01/17/1986	STUDENT
R	643	20	GRAGOWSKI, RANDALL JOSI	04/17/1955	RETIRED
D	643	23	GRAYSON, ROLAND L	05/27/1974	
U	643	5	MEHRTENS, PAUL H JR	07/17/1951	RETIRED
U	643	3	SANSOM, ROBERT JESSE	10/21/1954	
U	643	1	THOMPSON, KENNETH JAME	11/01/1949	RETIRED
	VALENTINE ST		**01001**		
D	15		RUBY, SCOTT DOUGLAS	05/16/1959	DRIVER
U	16		LAPIERRE, PAMELA L	02/05/1972	HOMEMAKER
U	16		LAPIERRE, RONALD R	12/30/1966	MECHANIC
R	16		LAPIERRE, TANNER JUSTIN	11/02/2000	STUDENT
D	21		PERRY, MARSHA	02/12/1946	RETIRED
D	21		PERRY, WAYNE D SR	08/09/1946	RETIRED
U	22		CHAMPIGNY, DANIEL D	11/09/1969	TITLE EXAMINER
U	29		KOUSCH, STEPHEN K	12/29/1956	RETIRED
U	30		DEMERS, GAIL M	02/21/1942	RETIRED
U	30		VERVILLE, MARK R	12/10/1969	LEAD ENGINEER
U	37		FORD, SAMANTHA MARIE	05/20/1988	RN
R	38		MISIORSKI, TAYLOR J	12/18/1995	STUDENT
R	38		TIMMS, BRENDA	07/01/1962	TRAVEL MGR
U	40		CURTIS, JUSTIN	11/13/1988	MAINT
U	40		CURTIS, MONICA R	06/02/1987	PARAPROF
R	40		GRAVELINE, MARK ANTHON	05/10/1959	TN OF LONGMEADO
U	43		CROWLEY, KYLIE ANN	04/09/2003	STUDENT
D	43		CROWLEY, NEIL P	02/20/1972	ELECTRICIAN
U	43		CROWLEY, PAMELA L	07/07/1968	CHEF
	43		CROWLEY, TARYN E	07/13/2005	STUDENT
U	51		LOPEZ, AMANDA LYNN	05/26/1997	UNKNOWN
U	51		LOPEZ, JEREMY RYAN	08/03/1996	
U	52		MATT, DENNIS A	10/31/1954	RETIRED
U	57		DESMARAIS, ADAM	04/30/1987	ENGINEER
	VALENTINE ST Con't		**01001**		
U	58		PARKER, CHRISTOPHER WA	04/25/1983	LABORER
R	65		SCANTLEN, MICHAEL E	02/12/1955	ENGINEER
D	65		SCANTLEN, SUSAN L	04/06/1956	RETIRED
U	75		SERRA, GINO JOSEPH	05/12/1995	TEACHER
U	78		CHRISTIAN, JAMES E	12/15/1944	RETIRED
L	78		CHRISTIAN, JUDITH L	03/30/1944	RETIRED
U	83		RILEY, DEBRA A	10/16/1957	CASHIER
U	83		RILEY, SEAN MICHAEL	03/19/1988	
U	88		BENNETT, DONALD C	04/26/1947	RETIRED
U	88		CHICKLAS, LINDA ANN	10/02/1951	RETIRED
U	88		CHICKLAS, RENA MARIE	04/16/1976	PEACE CORP
U	91		ROSE, CAROL ELAINE	01/02/1943	HOMEMAKER
U	91		ROSE, ELLIOTT H	08/18/1944	RETIRED
U	97		KOZIKOWSKI, CAROL C	01/15/1967	FLORIST
R	98		MARTIN, DENNIS FRANCIS	06/04/1968	STOCK CLERK
U	98		MARTIN, MARK M	03/03/1972	DISABLED
R	103		MCKINNON, BLANE H	10/06/1958	MFG ENGINEER
U	103		MCKINNON, SHERRIE GAIL	03/08/1956	BOOK KEEPER
U	106		HASANI, BAJRUSH	03/04/1982	
R	111		ARMOUR, CAROL A	12/29/1952	NURSE
R	111		DEMAKIS, ERICA KAMA	12/21/1975	HOMEMAKER
R	111		DEMAKIS, PETER D JR	12/18/1970	MILITARY
U	114		GROSS, MICHAEL JOSEPH	11/18/1959	COMPUTER ANALYS
D	114		GROSS, RICHARD A	02/24/1929	RETIRED
U	119		ZABOROWSKI, JOSEPH M	07/22/1959	WAREHOUSEMAN
U	119		ZABOROWSKI, NANCY E	06/02/1958	ADM.ASSISTANT
CC	122		CHRISTIAN-CLARK, TARA	07/01/1971	PRINCIPAL
	122		CLARK, HOPE CHRISTIAN	07/07/2005	STUDENT
U	122		CLARK, TARA CHRISTIAN	07/01/1971	TEACHER
U	127		ROSSI, JOSEPH C	11/06/1946	AUCTIONEER
U	130		DIAZ, JOSHUA EVAN	01/20/2005	
D	130		JONES, DIANE L	01/15/1954	S4ENIOR ADVOCAT
U	135		PAROLO, HEATHER M	10/21/1972	GRAPHIC DESGNR
U	138		GRAVES, GEORGE HARVEY	01/31/1980	N/A
	VALENTINE TER		**01001**		
D	3		BECKWITH, JASON E	03/17/1970	PRINTER
U	3		BECKWITH, KELLEY MARIE	01/05/1970	HUMAN RESOURCES
U	3		RICHARDS, TAYLOR	09/30/2000	STUDENT
U	11		ALFANO, LORELEI MARIE	08/12/1954	RETIRED
U	11		MAYETTE, MICHAEL JOSEPH	01/06/1960	RETIRED
U	18		ATKINSON, KEVIN J	11/22/1965	PRESS OPERATOR
U	19		LITTLEFIELD, VICTORIA	07/24/1987	
D	19		RUSSO, BARBARA A	02/21/1937	HOUSEWIFE
U	25		JOHNSON, LISA A	09/27/1960	CHEMIST
U	25		JOHNSON, MICHAEL S	12/13/1997	ENGINEER
R	25		JOHNSON, ROBERT W JR	08/01/1959	SELF-EMPLOYED
U	31		CALLAHAN, KARLA A	03/30/1975	INS BROKER
U	38		HILL, STEVEN E	09/19/1969	MACHINIST
	38		HILL, VINCENT H	12/20/2005	STUDENT
U	38		HILL, XIAOLING LINDA	10/08/1970	EMPLOYED
R	39		CHAISSON, LAURIE LOUISE	04/16/1958	ASSOC INSTRUCTO
R	46		RADWILOWICZ, BRIAN GARY	04/27/1989	CUST REP
U	46		RADWILOWICZ, JACQUELINE	03/29/1961	PACKER
	47		CATANIA, JOSEPH J	11/02/1947	RETIRED
R	55		FRIGO, ANNMARIE	06/02/1932	RETIRED
U	55		FRIGO, PAUL J	12/04/1957	
U	56		COOMEY, MATTHEW KEVIN	03/17/1996	STUDENT
R	56		WAY, MELISSA J	12/11/1957	CUSTOMER SERV
D	61		GREANEY, EMILY E	04/01/1987	CUST SERV REP
D	61		LABOMBARD, CHRISTOPHER	09/16/1987	RETAIL
U	64		CASTELLI, LOIS MAE	01/25/1935	RETIRED
U	69		LIBBY, JEREMY E	03/04/1983	SPRAY TECH
U	69		LIBBY, SAMANTHA DOROTH	06/07/1989	SECRETARY
U	77		PATUANO, PENNI A	04/15/1971	MANAGER
U	77		TAYLOR, ROBERT THOMAS I	01/21/2002	STUDENT
U	77		TAYLOR, ROBERT T	12/05/1970	ELECTRICIAN
U	87		CLEMENT, MOLLY MARION	10/13/1993	
R	87		CLEMENT, NICHOLAS J	04/22/1994	UNKNOWN
	87		SCOTT, COREY L	06/27/1996	STUDENT
	VERNON ST		**01001**		
R	16		REDFERN, JAMES C JR	10/31/1978	UNKNOWN
U	22		MOLTA, DEAN	06/18/1963	CAR SALES
U	22		MOLTA, MAX D	04/16/1998	SCUBA DIVER
U	22		MOLTA, SYLVIA LYDIA	01/13/1963	TEACHER
	VIRGINIA ST		**01001**		
U	22		BUCALO, LAURA E	06/14/1983	SALES
U	28		SLIECH, HEATHER LYNN	03/28/1990	PATHOLOGIST ASS
D	28		SLIECH, NICHOLAS G	03/16/1990	CSR
D	31		HARE, DONALD F	01/09/1985	LABORER
U	31		SHERBOW, AMANDA JANE	08/29/1987	MEDICAL BILLER
	WASHINGTON AVE		**01001**		
U	14		ALBANO, KRYSTINA M	05/12/1990	TEACHER
U	14		STEVENS, JUSTIN S	05/09/1988	WORKER
U	17		GUERTIN, LIANNE D	06/28/1982	GROCERY MNGR
	20		ALBANO, GIOVANNI	02/20/2000	STUDENT
U	20		LOPES, ANNA	07/17/1981	CNA
U	20		LOPES, BRIAN J	05/26/1981	MAIL CARRIER
U	21		HOLLANDER, JEAN B	07/27/1950	RETIRED
U	30		FORD, SIOBHAN ROSE	07/01/1999	UNKNOWN
U	30		HILLS, ALEC C	02/05/1997	
U	30		ULASEWICH, ALLISON	11/11/1997	RN

V	NO. APT.	NAME	BORN	OCCUPATION
	WASHINGTON AVE Con't	**01001**		
R	34	KORNIYENKO, NICHOLAS AL	12/19/1992	ENGINEER
	34	KORNIYENKO, YANA VALERY	12/01/1997	
U	54	MALONI, CARLO	12/20/1987	
U	60	BEAUCHANE, ANDRE J	08/30/1995	STUDENT
U	60	NARDI, CHERYL L	06/20/1960	RESP THERPST
	WESTFORD CIR	**01001**		
U	5	BROWN, ASHTON A	11/07/1992	UNKNOWN
	5	MINER, BRANDAN M	04/24/2001	STUDENT
U	5	NOONAN, ASHTON ANN	11/07/1992	
U	5	NOONAN, JOSEPH R	09/10/1988	UNKNOWN
U	11	MCCARTHY, ZACHARY TAYL	11/28/1997	STUDENT
U	14	CORMIER, KELLIE TERESA	01/22/1998	PARALEGAL
U	17	BEGLEY, CONOR MICHEAL	10/01/2001	STUDENT
U	17	BEGLEY, IAN ROBERT	01/08/1999	SERVICE
R	17	BEGLEY, MICHELE M	11/13/1969	SECRETARY
U	17	BELLEFEUILLE, MARCIA D	12/07/1943	RETIRED
L	17	SOUTHWORTH, SCOTT RICH	12/03/1983	STUDENT
U	25	MAYER, CARRIE MARIE	12/20/1978	PILATES
U	25	MAYER, ROBERT JAMES	12/18/1978	
	33	DELORGE, SANDRA L	10/06/1947	BUS DRIVER
	42	CIMMA, ELLA A	12/15/1953	RETIRED
U	42	CIMMA, STEPHEN J	06/27/1953	RETIRED
U	42	CIMMA, TERRI LYNN	10/14/1980	MANUFACTURER
R	43	SIARHEYEVA, TATSIANA	08/17/1975	
	WILDFLOWER LN	**01001**		
D	15	BLAIS, MARISA R	04/09/1958	TEACHER
U	15	BLAIS, NICHOLAS J	12/16/1996	STUDENT
R	15	BLAIS, NORMAND ROGER	03/16/1957	MAINTENANCE
R	23	MICHEL, SUSAN JEAN	11/02/1964	MARKETING
R	23	ZUFFELATO, JOSEPH D	12/21/1959	INSURANCE
U	32	GONYEA, EMILY ANN	12/26/1994	PARA PROFESSION
R	32	GONYEA, JUDITH A	03/08/1961	HOMEMAKER
U	32	GONYEA, LAWRENCE J	08/12/1956	RETIRED
U	32	GONYEA, NICOLETTE ROSE	01/01/1992	BARTENDER
U	33	HENDRY, DIANE M	12/10/1955	BUYER
D	43	PEVZNER, STEVEN R	12/29/1945	RETIRED
	WOODSIDE DR	**01001**		
U	10	CALABRESE, CAROLE JEAN	06/10/1939	RETIRED
U	10	FITZGERALD, JOHN P	09/27/1941	RETIRED
U	15	BUBUZA, EDIK Y	03/13/1994	
U	20	CLOUSE, JEAN A	08/12/1949	RETIRED
U	23	ROMANO, ANNETTE L	10/09/1950	RETIRED
U	27	MORIN, JUSTINE K	05/17/1970	RECEPTION
R	28	ALICEA, JELYN	10/08/1974	UNKNOWN
R	28	CLAUSSELL, GUSTAVO L	04/07/1971	STUDENT
R	34	RITTER, PAUL EDWARD	07/29/1957	RETIRED
U	34	RITTER, SHARON A	09/26/1965	HAIR DRESSER
	41	OCONNOR, GINO	08/16/2005	STUDENT
D	41	OCONNOR, KERRI A	04/08/1977	RETIRED
U	41	PIRNIE, CHARLES EUGENE	12/03/1951	RETIRED
D	41	PIRNIE, DIANE MARIE	06/20/1951	RETIRED
U	42	ALLEGRESSO, ALISON R	11/25/1987	TEACHER
U	42	ALLEGRESSO, BRIAN FRANC	02/12/1988	TECHNICIAN
R	49	ROBARE, DIANNE	11/06/1975	SALES REP
D	50	MOULTON, ALEXIS DOREEN	08/24/1987	CRIMINAL JUSTIC
U	50	MOULTON, GLENN	07/26/1978	SERVICE TECH
	58	FOISY, ANN-MARIE E	09/26/1988	TEACHER
U	58	FOISY, MATTHEW JOHN	08/31/1985	ELECTRICIAN
U	63	FENNYERY, CHRISTOPHER L	06/28/1981	LABORER
U	63	PFEFFER, KAIA RAIN	05/31/2002	
R	64	TAUPIER, ROBERT D	06/30/1961	CONST FOREMAN
U	71	RODRIGUEZ-ESCOBA, ANIVI	01/05/1989	
D	72	WOJNAROWICZ, ROSE	11/17/1970	STUDENT
R	77	ADAMS, SARAH J	06/27/1955	MEDICAL TECH
D	78	MODZELEWSKI, EDWARD J	05/31/1970	BANKING
R	89	BENCKS, GREGORY CLARKE	06/07/1964	TABLE GAMES DLR
U	89	BENCKS, NICOLE MARIE	02/23/1981	TABLE GAMES DLR
R	90	HINSON, REBEKA MARIE	01/10/1984	
U	99	WALBRIDGE, KATHLEEN A	01/01/1954	RETIRED
U	99	ZELE, JANET	03/29/1953	RETIRED
U	100	FLYNN, BARBARA ANNE	02/15/1954	RETIRED
D	100	FLYNN, OLGA A	03/30/1932	RETIRED
U	100	SCHMUCK, CHRISTIFER M	09/06/1980	
U	107	CHAN, GRACE W	12/29/1967	PROFESSOR
U	107	KOEHNE, DANIEL FRIEDRICH	02/17/1971	I.T.
U	117	SKALA, LINDSAY C	11/11/1987	LEGAL SECRTY
U	117	SKALA, MICHAEL JOSEPH	10/01/1982	AUTO TECH.
U	118	FRIGO, LISA ANN	04/16/1960	RN
U	118	SCHECHTMAN, ROBERT S	09/13/1957	RETIRED
U	125	COTE, DAVID A	05/07/1956	IT MGR
U	125	COTE, JENNIFER L	07/11/1973	TELECOMM TECH

TOWN
OF
AGAWAM

PRECINCT 5

V	NO.	APT.	NAME	BORN	OCCUPATION
ALBERT ST			**01001**		
U	14		DUNLOP, GARY A	07/01/1955	RETIRED
U	18		HILL, CECILIA M	12/11/1985	LABORER
U	18		MORIARTY, JOANNE	01/01/1957	RN
	19		DELLAGIUSTINA, JO-ANN	09/06/1951	TEACHER
R	23		BERTHIAUME, ANTHONY J	10/24/1970	AUTO CLAIMS REP
D	23		BERTHIAUME, CRYSTAL M	09/04/1979	MAIL HANDLER
U	24		BELMER, ROBERT M	02/09/1965	SCHOOL CUSTODIA
U	24		BELMER, RUTH	11/07/1960	ACCT PAY/MED RE
D	29		CECCHI, DAVID R	07/29/1964	GRAPHIC DESIGNE
D	29		CECCHI, LAURIE ANNE	07/02/1967	OCCUP THERAPIST
D	30		SCIBELLI, JOHN M	04/19/1955	
U	30		SCIBELLI, TERESA CIRELLI	02/25/1954	
U	38		BLANTON, MAXWELL H	03/05/2002	STUDENT
D	38		BLANTON, RHONDA KAY	08/09/1960	RN
D	38		KRAVETZ, AMANDA J	02/14/1976	PHYSICIAN
U	42		VEZINA, LARRY J SR	05/05/1965	DISABLE
U	42		VEZINA, TINA	02/04/1967	OFFICE MANAGER
U	43		OLIVERAS, ROSEMARIE	08/14/1991	ENROLLMENT ADV
U	50		MANALE, JOHN GAVIN	08/08/2002	STUDENT
U	50		QUINLAN, AMANDA BETH	02/20/1977	CUSTOMER SERV
D	50		QUINLAN, MICHAEL	01/22/1949	RETIRED
CC	53		LEVIERGE, DIANA L	09/14/1957	RETIRED
	53		LEVIERGE, STEVEN T	02/18/1958	RETIRED
U	58		KAROTTKI, CHRISTIAN	12/22/1983	UNEMPLOYED
D	58		KAROTTKI, CYNTHIA K	02/23/1948	RETIRED
U	58		KAROTTKI, HARTMUT H	04/19/1944	RETIRED
D	72		GARVEY, PAUL M	06/14/1963	
D	82		PICCIN, KATHRYN ELIZABETI	12/18/1988	ORG CHG. MGR
U	82		PICCIN, MICHAEL G	03/07/1985	TEACHER
U	82		PICCIN, MICHAEL E	10/15/1949	RETIRED
D	85		LECLERC, JUDITH M	11/06/1939	RETIRED
U	90		DEMONT, FRANCES E	04/11/1962	SECRETARY
U	90		DEMONT, JOHN N	04/28/1960	RE DEVELOPER
R	95		HUMISTON, KAITLIN N	03/04/1997	SERVER
R	95		HUMISTON, LISA M	08/06/1965	HOMEMAKER
D	95		HUMISTON, MICHAEL G	09/06/1994	SALES
R	95		HUMISTON, TIMOTHY J	01/26/1963	PUB SAFETY OFFI
	98		SHANAHAN, KATHLEEN	03/04/1965	WAITRESS
	98		SHANAHAN, MAURICE	01/24/1963	MASON
U	101		CILIMBERG, NANCY APNN	11/29/1954	TEACHER
U	108		SALOTTI, CARLA A	07/31/1961	PERSONAL TRAIN.
D	113		SPEZIALI, ANN JUDITH	07/01/1958	PURCHASING AGEN
R	114		COFFIN, JASON R	08/29/1981	MACHINIST
R	119		SAFARIK, CHRISTOPHER M	08/01/1973	COMPUTER TECH
D	126		BARRON, MICHAEL PAUL	01/02/1975	TEACHER
ALEXANDER DR			**01001**		
U	8		ROMEO, CARMEN	11/16/1963	PAINTER
D	8		ROMEO, PENELOPE S	01/12/1971	TEACHER
U	8		ROMEO, VICENZO GUISEPPE	05/20/2003	
U	9		PAPALLO, ALESSIO S	09/15/1998	STUDENT
U	9		PAPALLO, DARIO D	08/30/2000	SHIPPING
U	9		PAPALLO, FRANCO	12/21/1966	RETIRED
U	9		PAPALLO, MONICA	05/23/1969	FOOD SERV
CC	20		MAGGI, ALEXIS NICOLE	02/04/1995	MEDIA BUYER
U	20		MAGGI, LISA A	04/01/1962	BILLING DIR
U	21		BENOIT, MARK E	09/25/1954	INVST BKR
U	21		DAWSON, SUSAN R	04/23/1964	BUSNSS MGR
U	33		BOTTA, ARMANDO M	03/18/1951	RETIRED
	33		BOTTA, GABRIEL L	04/10/2004	STUDENT
U	33		BOTTA, KATHLEEN A	07/02/1952	RETIRED
R	33		BOTTA, MARIA T	05/28/1977	STUDENT
U	33		BRUNEAU, BRIAN E	10/01/1975	STUDENT
D	46		CASIELLO, DAVID J	10/09/1967	GROUNDS MAINT
CC	46		CASIELLO, KIMBERLY ANN	10/26/1969	SERVER
D	47		COHEN, ALAN R	05/10/1958	BUSINESS OWNER
D	47		COHEN, ANTONIO MANUEL	11/24/1995	AUTO TRANSPORT
D	47		COHEN, RICHARD A	05/10/1958	BUSINESS OWNER
D	53		VANJAH, FESTUS MOMOH JR	11/12/1982	R N
U	53		VANJAH, RACHEL LEE	01/28/1990	RN
U	59		MARCOTTE, BRYAN C	05/22/1965	ACCT MGR
U	59		MARCOTTE, KATHLEEN S	03/12/1966	HOMEMAKER
R	59		MARCOTTE, TAYLOR ANN	07/21/1997	WAITRESS
D	66		DAY, ASHLEY M	07/08/1993	STUDENT
D	66		DAY, COURTNEY ANN	04/24/1996	STUDENT
D	66		DAY, MICHAEL J	08/20/1965	PLUMBER
D	66		DAY, MICHELLE ANN	07/23/1966	CLERK
D	67		BONAVITA, LOUIS F	05/26/1957	RETIRED
D	67		BONAVITA, MARIANNE G	04/03/1957	RETIRED
D	78		MULLEN, JAMES J III	09/12/1957	RETIRED
D	78		MULLEN, LAURA ANNE	12/29/1960	RETIRED
U	102		MANSEAU, LAIMA M	01/14/1955	RETIRED
D	102		MANSEAU, ROBERT E	06/23/1948	STATE INSPECTOR
ALHAMBRA CIR NO			**01001**		
U	48		LEMUS, JESSICA KAREN	09/23/1989	UNKNOWN
ALHAMBRA CIRCLE NO			**01001**		
U	14		POTTS, ASHLEIGH LYNNE	10/27/1991	HAIRDRESSER
U	14		POTTS, NATHAN EDWARD	12/09/1990	STUDENT/CSR
U	20		STANO, CONSTANCE C	08/26/1953	PARAPROFFESSION
U	20		STANO, JESSICA L	07/08/1984	PRINTER
U	20		STANO, JOSEPH MICHAEL JR	02/13/1990	ELECTRICIAN APP
U	20		STANO, JOSEPH M	06/06/1957	CABLE TECH
D	26		CORRIVEAU, ERIN K	03/10/1976	EVENT PLANNER
ALHAMBRA CIRCLE NO Con't			**01001**		
R	27		CUSHING, KIMBERLY A	01/16/1969	NURSE
U	27		CUSHING, PAUL MICHAEL	06/06/1969	INVENTORY CONTR
	27		PETIT, MOLLY	09/04/1999	STUDENT
D	31		BOUSQUET, AMY B	12/04/1976	DENTAL ASST
U	36		KORVEK, CAROLE A	05/18/1950	RETIRED
D	36		KORVEK, JOHN S	06/25/1951	RETIRED
D	37		JOHNSON, CHARLES H	07/19/1957	TRUCK DRIVER
D	37		JOHNSON, DONNA M	03/31/1962	DENTAL ASSISTAN
U	37		JOHNSON, LIANNA HELENE	03/10/1999	SALES
U	43		OSTAS, BENIAMIN	01/19/2000	
U	43		OSTAS, MAGDALENA	08/25/2003	
U	49		FENNYERY, CHERYL A	07/17/1957	RETIRED
U	49		FENNYERY, COREY A	11/19/1990	LABORER
D	49		FENNYERY, CURTIS LEONAR	04/20/1957	GLAZER
U	52		BOMPASTORE, AMADORA M	06/23/2003	
U	52		CRIGGER, TYLER G	06/28/2003	
U	52		VELAZQUEZ, ALEXANDRA	05/08/2003	
	53		FIEDLER, DANIEL M	10/16/1972	TV PRODUCTION
R	58		KLAUBERT, THOMAS ALDEN	04/24/1996	TRUCK DRIVER-A
D	59		CHEVALIER, KATHERINE M	03/08/1940	HOUSEWIFE
D	62		IZZO, ALISSA P	03/04/1983	TEACHER
U	62		IZZO, MATTHEW V	08/12/1978	MAIL CARRIER
U	63		LOSITO, MELISSA JO	12/04/1979	F&I MGR
R	63		OGRADY, CAITLIN CHRISTIN	04/09/1996	STUDENT
R	63		OGRADY, EDWARD S	03/15/1973	SALES/FINANCE
	68		AZHAR, KHADIJA	01/01/1958	HOME MAID
	68		BALOUNE, OMAR	01/01/1955	FACTORY WORKER
U	68		BALOUNE, ZAKARIA	11/01/1980	UNKNOWN
	68		GHALLAB, MERIEM	08/29/1985	HOME MAID
U	69		GRADY, MARIE P	11/08/1961	ATTY
U	69		HASS, SHEILA M	12/08/1963	
R	72		POWERS, JOSEPH MICHAEL	11/02/1992	STUDENT
U	72		POWERS, PAMELA J	03/03/1966	NURSE
U	72		POWERS, STEVEN S	05/26/1963	SERVICEMAN
U	75		DOURA, NANCY MARIE	01/25/1959	HOUSEWIFE
U	76		NICOLI, DAVID DONALD	08/18/1948	FOREMAN
U	76		SULLIVAN, KAREN ELAINE	08/07/1953	RETIRED
D	79		TURCOTTE-WHITE, CHRISTIN	08/27/1972	READING SPECIAL
D	79		WHITE, EMMERSON CLAIRE	08/01/2003	STUDENT
D	79		WHITE, JACOB R	07/18/2000	STUDENT
Q	80		SACHEN, ROBERT EDWARD	12/28/1943	RETIRED
U	85		ROSSI, AMANDA JANE	08/13/1980	
U	85		SMITH, ERIN NATALIE	09/30/2000	
D	86		BATES, TARA A	05/23/1979	SOCIAL WRKR
U	86		USCHMANN, NICHOLAS	03/09/2005	CHILD
U	90		PARENT, BRENDA L	12/03/1963	DISABLE
U	90		PARENT, DENNIS K	06/20/1983	UNKNOWN
U	98		LAVALLEE, NATALIE M	07/26/1965	COUNSELOR
D	98	1A	MARTIN, RYAN M	02/27/1981	TEACHER
R	98	1B	WRIGLEY, ROBERT W	03/08/1980	DISABLED
ALHAMBRA CIRCLE SO			**01001**		
U	19		WHITE, CHRISTOPHER W	11/16/1980	ARCHITECT
R	19		WHITE, KELLI M	03/10/1987	INS SALES
U	25		GLANTZ, DANIELLE M	10/26/1986	PASTA MAKER
U	25		GLANTZ, DAVID ALAN	06/13/1958	BUSINESS OWNER
U	25		GLANTZ, DONNA M	12/23/1956	HOUSEWIFE
U	25		GLANTZ, JOEANNA MARIE	06/24/1995	EXECUTIVE
U	25		GLANTZ, PAUL J	07/09/1954	RETIRED
U	28		OZDEMIR, DUNDAR Y	12/16/1987	
U	28		USMONOVA, ELMIRA	06/29/1985	
R	29		TIERNEY, ANGELA	10/16/1985	AT HOME
U	35		LINSENBIGLER, ERIN MELISS	09/16/1992	
U	38		MESSIER, ROSEMARY ANNE	12/26/1931	RETIRED
U	41		JOHNSON, CRYSTAL G	05/06/1981	PARAPROFESSIONA
D	42		STRUNK-ACKERLEY, COLLEE	02/26/1985	MEDICAL WRKR
U	42		STRUNK-ACKERLEY, CORRIE	07/12/1982	RETAIL MANAGER
U	45		LITTLE, BARRY A JR	08/27/1963	ELECTRONIC TECH
U	45		LITTLE, CAMERON JAMES	03/26/2004	STUDENT
U	45		LITTLE, JACQUELINE A	04/10/1966	GRAPHIC ARTIST
U	48		COVIELLO, MARK A	01/25/1959	PEST CONTROL
U	48		PEEBLES, PAMELA L	11/28/1963	ANIMAL SHELTER
U	51		GAYNOR, DENNIS J	02/15/1961	PEST CONTROL
U	51		TAYLOR, MARILYN ANNE	11/03/1938	RETIRED
U	54		CRAIG, KYLE R	07/01/1991	CONSTRUCTION
U	54		CRAIG, MICHELLE D	02/19/1965	CUSTOMER SERV
U	54		PHILLIPS, MEAGAN R	03/11/1992	TA
U	55		BENSON, JEFFREY M	09/27/1994	STUDENT
D	55		BENSON, JEFFREY S	11/19/1957	INSPECTOR
U	55		HORNIAK, NICKOLAS J	10/10/1979	CLERK
D	55		HORNIAK, PAMELA P	09/29/1956	PARA
U	59		GAINES, AVERY B	03/30/1990	DENTAL ASSIST
R	59		GAINES, DANIEL THOMAS	01/17/1990	INSURANCE
R	60		SILL, LESTER W	04/08/1941	RETIRED
U	60		SILL, VIRGINIA DONNELLY	05/30/1941	RETIRED
	64		PAPPACENO, JOSEPH	10/07/1968	TINT WNDWS
U	65		GOUVIN, ALISON L	12/29/1980	UNEMPLOYED
U	65		GOUVIN, BRIAN A	09/08/1983	CHEF
U	69		FRANCIS, VERONICA	10/09/1926	HOUSEWIFE
U	70		HURLEY, JOHN E III	11/30/1951	PHYSICIAN ASST
U	73		BOUCHER, HEATHER JULEE	10/03/1981	CASE MGR
U	74		HEINBOKEL, GREGORY T	01/08/1991	VEGETATION MGMT
U	74		HEINBOKEL, JOSHUA	07/06/1993	WHOLESALE MNG
U	74		HEINBOKEL, REBECCA	01/17/1967	HOME MAKER

V	NO. APT.	NAME	BORN	OCCUPATION
ALHAMBRA CIRCLE SO Con't 01001				
U	74	HEINBOKEL, TAYLOR E	03/06/1997	STUDENT
U	79	RAINVILLE, KENNA MARIE	02/15/2005	STUDENT
D	79	RAINVILLE, KENNETH R	10/26/1962	PAINTER
D	79	RAINVILLE, THERESA LYNN	04/30/1963	HOUSEWIFE
R	80	HOWE, MARY P	07/07/1961	ADMIN ASST
U	80	HOWE, RICHARD ROY	02/02/1957	UPS DRIVER
	80	HOWE, TYLER R	04/04/1998	
D	83	SHEAN, JENNIFER A	11/07/1972	BILLING
D	83	SHEAN, KENNETH J JR	02/04/1966	RETIRED
U	83	SHEAN, MAKAYLA ASHLEY	04/30/2001	CASHIER
D	83	SHEAN, MAKENZIE HAILEY	03/31/2003	STUDENT
U	86	GOMEZ, RAQUEL L	02/15/1942	RETIRED
U	89	MIARECKI, DOUGLAS A	05/09/1962	AUTO PAINTER
ALICE LN 01001				
D	21	DUQUETTE, MAUREEN A	09/05/1947	RETIRED
U	33	BROGAN, DENA BROOKE	04/10/1982	EMPLOYED
R	33	BROGAN, PATRICK THOMAS	11/14/1981	EMPLOYED
U	41	ZNOJ, DANIEL J	01/21/1975	
U	41	ZNOJ, GIUSEPPINA	07/25/1984	
	46	CINCOTTA, JOSEPH E	06/19/1981	
R	46	CINCOTTA, MARY A	06/04/1950	RETIRED
R	46	CINCOTTA, STEPHEN R	09/13/1948	SELF EMPLOYED
BARNEY ST 01001				
U	11	DECARO, GIOVANNA	02/05/1955	
U	21	CORONDOLETTO, JACQUELI	06/24/1977	
U	21	JIMENEZ, ERNESTO ENRICO	06/05/2000	CHILD
U	21	RONDOLETTO, FRANK P	05/19/1965	CONSTRUCTOR
D	38	MANGANO, CHRISTINE S	10/22/1951	RETIRED
D	45	FOGG, GERALDINE A	11/21/1935	RETIRED
D	45	FOGG, JAMES D	09/20/1935	RETIRED
U	45	FOGG, JILL M	02/02/1980	HEALTH CARE
U	45	FOGG, ROSS J	12/16/1960	RETIRED
D	48	BARLOW, BAILEY ELIZABETH	11/15/2001	STUDENT
D	48	CHAVIS, CHERYL ANN	04/23/1966	CONTENT MGR
D	48	RYAN, ROBBIN ANN	12/12/1974	CONTENT MGR
U	49	GREANY, CHRISTOPHER	07/27/1989	DISABLED VET
U	49	SUDYKA, STEFANIE MARIE	04/17/1990	HOME MAKER
U	55	O'LEARY, BRIAN FREDERICK	07/15/1958	MAINTENANCE
U	55	OLEARY, KATHLEEN MARY	07/31/1956	ACCT REP
D	59	DONALDSON, DEBRA V	06/29/1957	TEACHER
D	59	DONALDSON, ROBERT C	04/10/1955	RETIRED
U	64	ROLANDINI, MATTHEW J	12/14/1981	MAINT. MECHANIC
U	64	ROLANDINI, REBECCA D	05/28/1983	CASE MGR
U	73	DESPIRT, CHERYL L	01/28/1965	RETIRED
R	73	TIRSCH, LOUIS A	02/12/1969	ADMINISTRATOR
D	74	MARTIN, KATHLEEN M	06/14/1947	RETIRED
D	74	MARTIN, MICHAEL F	12/06/1947	RETIRED
U	83	SAPELLI, ANTHONY J	07/10/1986	ENGINEER
U	83	WOODS, KIMBERLY ANN	07/22/1988	SALES
U	84	HEARN, ANGELA ELIZABETH	12/02/1980	MT
U	84	HEARN, BRIAN JOHN	10/29/1983	HVAC TECH
R	91	MALLOY, HOLLY J	12/15/1953	RETIRED
R	91	MALLOY, KEVIN P	10/01/1956	RETIRED
U	92	FANCY, LUCAS GORDON	04/03/2005	STUDENT
U	92	GORDON, LEAH E	01/18/2000	STUDENT
U	92	GORDON, LISA M	10/02/1967	FINANCE
R	92	MERCED, JOSE MANUEL	09/14/1966	MEDICAL
BEEKMAN DR 01001				
U	1	RUSHBY, MARIA P	11/04/1967	ACCOUNTANT
	1	RUSHBY, MICHAEL K	05/14/1969	GEN. MGR
U	2	LEARY, SHARON M	06/01/1966	NURSE
U	3	WILK, ELIZABETH A	12/30/1943	RETIRED
U	5	CREANZA-FIORE, LAURA JE	01/29/1987	SCH ADMINISTRA
U	7	GRASSETTI, ANTHONY F SR	04/19/1959	MILLWRIGHT
D	7	GRASSETTI, MARIA G	05/12/1955	BOOKKEEPER
U	8	CASTELLINI, LAURA JUDGE	11/24/1945	HAIRDRESSER
U	9	CHAFFEE, LISA L	09/18/1966	ADMIN ASSISTANT
D	9	LINSKY, LYNN L	11/18/1943	RETIRED
R	11	BISHOP, ANGELA CLAIRE	03/06/1989	STUDENT
D	12	LETENDRE, CAROLYN A	09/11/1943	LEGAL SECRETARY
U	13	SUNTER, SHERRIE ANN	02/17/1953	RETIRED
U	14	FREEDMAN, ILENE S	09/15/1947	RETIRED
U	15	BEAN, ROBERT MATTHEW	10/16/1977	DISABLED
U	15	BEAN, RONDAL L	12/16/1948	DISABLED
U	15	KOZAK, KATIE A	09/16/1980	
AA	15	MELBOURNE, JASON ERIC	10/23/1972	
U	17	HEER, TYLER	05/07/1997	STUDENT
U	18	CARESTIA, JOYCE A	09/29/1943	RETIRED
D	20	BRAUN, NATANYA A	02/14/1980	CASHIER
U	21	ISAACSON, DANIEL JOHN	01/04/1981	UNKNOWN
R	22	VALLIERE, DAVID A	09/19/1958	RETIRED
R	22	VALLIERE, MATTHEW A	12/10/1983	BANK SUPERVISOR
D	23	MITTLER, MOLLY M	05/19/1996	ACCOUNTANT
U	24	MOZZER, ALANNA J	03/17/1952	IND CONTRACTOR
U	25	OBRIEN, LORI A	10/03/1964	SYS CONSULTANT
U	26	ROCHE, CASSIE	06/13/1964	R E BROKER
U	27	DAVIES, KAREN C	11/13/1962	REGISTERED NURS
U	27	HORNIAK, ALEXIS	03/12/1997	STUDENT
	28	BLANCH, KAREN A	04/13/1953	HEALTH AIDE
U	29	MASIC, SADETA	08/09/1969	UNKNOWN
U	30	DRUCKER, ADAM G	05/30/1986	INFO TECH
BEEKMAN DR Con't 01001				
U	31	BELINSKAYA, RAISA	02/07/1947	RETIRED
R	31	BELINSKY, DMITRY	07/04/1945	RETIRED
U	32	SPARROW, SALLY A	06/26/1938	RETIRED
U	33	BAJRAMI, FATLINDA LINDA	10/31/2004	
U	34	GOFF, BRIAN MICHAEL	10/23/1984	ENGINEER
R	35	DENAULT, TODD JOSEPH	12/12/1966	UNKNOWN
U	36	KING, KATHLEEN ANN	03/21/1954	RETIRED
U	37	SHAH, VASIF ALI	01/01/1999	UNKNOWN
U	38	BECKER, HENRY A	12/13/1934	RETIRED
U	38	BECKER, JOYCE M	01/02/1937	RETIRED
D	39	FEIN, PAUL S	10/02/1944	SPORTSWRITER
U	40	BURMEISTER, KYLE ROBERT	08/27/1990	HVAC TECH
U	41	LAFOUNTAIN, SANDRA	07/24/1948	REG NURSE
D	42	TROY, MARCIA MARIE	07/03/1954	RETIRED
U	43	MCKAY, DONNA MAY	02/14/1955	NURSE
U	43	MCKAY, KEVIN	12/11/1979	
U	44	FERRY, RICHARD J	09/14/1968	SYST ANALYST
R	44	LABRANCHE, WHITNEY L	07/30/1991	OUTPATIENT THPT
U	45	ESTRADA, JAHIMELIZ Y	02/07/1998	
U	45	ESTRADA, JALEN J	03/30/1997	STUDENT
U	45	ESTRADA, JOSEPH JALEEL	05/30/1995	
CC	46	FAY, AIMEE J	05/22/1983	UNEMPLOYED
U	46	TOMALA, TIMOTHY JOHN	12/18/1987	UNKNOWN
U	47	MAHARNE, HEATHER B	07/24/1978	TEACHER
	47	MAHARNE, KEVIN T	12/13/1974	TECH.ASSOC
U	48	PICCOLI, JOSEPH	01/23/2002	STUDENT
D	48	PICCOLI, KAREN E	10/01/1966	SECRETARY
D	49	CONNELLY, FRANCIS X	07/01/1954	BAKE SHOP CLERK
D	50	LONG, THOMAS EDWARD	06/15/1993	CASHIER
U	51	BURNS, MARY P	02/10/1938	RETIRED
D	51	DARBY, ROBERT	03/02/1959	MANAGER
U	52	SULLIVAN, NOREEN P	01/17/1949	RN
U	53	LYNDS, JOSHUA DAVID	12/25/1980	
R	54	BETTINGER, LYNN M	09/21/1967	INVEST SER SPEC
U	54	BETTINGER, PATRICIA G	06/05/1946	RETIRED
U	54	BURKE, BRIAN ANDREW	06/13/1988	
R	55	HAAG, WILLIAM N JR	04/22/1951	COURIER/FED EX
R	56	LANCOUR, ASHLEY E	09/29/1983	AT HOME MOM
A	56	LANCOUR, DAWN	04/15/1959	SALES
U	57	GIRARD, ALYSSA Y	03/01/1987	
U	57	GIRARD, CHRISTINE	07/18/1957	EMPLOYED
D	58	DAVIAU, JOHN JOSEPH	03/30/1949	SYSTEMS ANALYST
U	59	CRESPO, ALLA	08/30/1947	RETIRED
D	59	CRESPO, ISMAEL C	07/10/1946	RETIRED
U	60	BOWLER, MICHAEL E	07/24/1969	COOK
U	60	PEASE, TAMMY	08/13/1969	WAITRESS
U	61	MESSENGER, CASEY JENKIN	09/09/1984	PATIENT INSTRUC
U	61	MESSENGER, RONALD T	11/27/1981	MILLWORK
U	64	PARKIS, RITA SUE	06/03/1951	
D	65	TU, JOHN S	05/11/1955	ENGINEER
	65	TU, LENA Y	05/16/1959	HOMEMAKER
U	66	HEALD, CATHLEEN	03/13/1952	RETIRED
U	67	MARCIL, JOAN L	06/11/1953	TEACHER
U	67	MARCIL, KATHERINE A	04/18/1988	HOME MAKER
U	67	PIEDRA, ROBERT W	07/17/1984	DISABLED
U	68	O'NEILL, ERIN K	02/01/1986	MARKETER
U	69	KIELY, SUSAN A	11/16/1946	RETIRED
D	70	GUCWA, CAROL TERESA	12/29/1966	
D	70	VAUGHN, VALERIE E	03/28/1958	OPS MANAGER
U	70	VAUGHN, WILLIAM E	12/01/1951	
U	71	FISCHEL, THAIS JOAN	12/16/1929	RETIRED
U	73	COKKINIAS, DOROTHY J	11/25/1951	RETIRED
D	74	FOX, DARYA	10/16/1983	RN
D	75	RUIZ, JOSE HUGO	03/21/1940	RETIRED
D	76	GRAVELINE, DOROTHY K	08/25/1948	RETIRED
D	76	GRAVELINE, JOHN A	10/01/1944	RETIRED
R	77	HARASIK, RAYMOND C	12/18/1958	TRUCK DRVR
U	78	SCHWEITZER, JOHN RAYMO	12/27/1950	UNEMPLOYED
D	79	NICKERSON, MAUREEN A	02/17/1959	PROG DIR
U	79	WLAZLO, ELIZABETH JANE	09/06/1962	RN
U	79	WLAZLO, RYON MATHEW	11/05/1998	ARMY
U	81	THOMPSON, BARBARA A	07/26/1946	HAIRDRESSER
R	82	HOLVE, DORIS G	06/27/1931	RETIRED
U	82	WHITING, DEBRA A	08/24/1956	APPRAISER
	82	WHITING, KENNETH	09/16/1954	SELF EMPLOYED
	83	ROSS, CAROLE AF	05/01/1971	DIETARY AIDE
U	83	ROSS, SCOTT A	02/27/1972	RETAIL MNGR
U	84	AHMADOV, MAHMUD ALIKRA	08/24/1974	PROFFESOR
U	84	SHPANINA, MILENA	06/14/1968	RSC
U	86	WEST, GERALD BULLOCK	09/04/1953	SOCIAL WORKER
U	88	DELLAGUISTINA, DENISE M	08/27/1954	RETIRED
D	88	MARTIN, STEPHEN MICHAEL	09/13/1949	RETIRED
U	94	ALVES, ROBERT PAUL	01/27/1968	SELF EMPLOYED
U	96	REARDON, DEBRA J	03/20/1953	RETIRED
U	97	CARDAROPOLI, LINDA MARIE	06/02/1957	UNKNOWN
	98	CHUPASHKIN, MAKSIM	06/21/1981	FINANCE
	98	KULINKINA, YAROSLAVANA	07/26/1976	HOUSEWIFE
U	99	BYINGTON, KAY E	09/24/1963	ACCOUNT MGR
U	100	DEJESUS, ELISHA	06/23/1995	MENTAL HEALTH C
D	100	SHANKLE, GINA M	11/13/1990	MACHINE OP
U	100	SHANKLE, VICTORIA F	09/23/1945	RETIRED
U	101	HOWARD, ASHLEY RAE	11/18/1987	AT HOME
R	101	HOWARD, DEAN MICHAEL	03/10/1991	INTNET TECHNLGY

V	NO. APT.	NAME	BORN	OCCUPATION
	BEEKMAN DR Con't	**01001**		
U	103	ARCELASCHI, RICHARD JOSI	10/13/1971	
U	104	MCMEANS, AMELIA	10/17/1934	RETIRED
U	104	PEREIRA, GLORIA	04/27/1936	RETIRED
U	105	SLATER, CATHY	09/10/1970	TRAVEL AGENT
U	106	MOSHER, DAVID LEE	12/09/1961	ENGINEER
U	106	ROBLES, SUZANNE NICOLE	06/04/1983	NURSE
	106	ROCHLIN, HOLLY	11/20/1974	
U	106	STPETER, STEPHEN M	09/23/1955	MGR
U	107	BACAJ, BESAR	06/21/1985	ABE INSTR
U	107	BACAJ, BIONDINA	08/15/1989	
	109	WUENSCH, RICHARD W	08/09/1944	GLAZIER
U	110	MAGGIPINTO, LUCREZIA	08/31/1942	RETIRED
U	112	DEVINE, THERESA A	08/22/1937	RETIRED
R	113	TRANT, RICHARD J	01/23/1959	UTILITY LEAD
U	113	TRANT, TYLER J	11/24/1992	ASSEM LINE WKR
U	115	HOLLOWAY, MARY K	08/13/1980	UNKNOWN
U	115	SHEA, MEAGHAN BETH	03/15/1986	HOME/HEALTH CAR
U	117	HOGAN, MEREDITH LEIGH	09/25/1982	UNKNOWN
R	121	LAMBERT, PATRICIA LOUISE	08/29/1953	RETIRED
U	123	BRADLEY, GLENN ALAN JR	10/13/1984	
U	125	CHECHILE, SHIRLEY JOYCE	09/06/1932	RETIRED
D	127	FOCOSI, KATHLEEN M	11/11/1944	RETIRED
U	130	SOLOMON, BARRY D	06/07/1957	RETIRED
D	134	RAHILLY, KRISTEN E	12/01/1970	TEACHER
	134	RAHILLY, MADELINE	03/28/2002	
U	134	RAHILLY, STEPHEN P JR	07/04/1960	SALES
	136	LEBLANC, IWONA	10/25/1965	TECHNOLOGIST
U	136	MEADE, ARLIE JUNE	09/27/1983	HOTEL SALES MGR
U	136	SODEN, MARLENE A	11/05/1959	UNKNOWN
U	142	BECKER, CHERYL GAYLE	08/09/1969	
D	142	BECKER, SHERYL G	08/09/1969	UNEMPLOYED
D	144	EGERTON, TARYN L	11/05/1994	ASST PLANNER
D	144	HOWE, CHRISTOPHER A	09/11/1988	UNEMPLOYED
U	146	HEMMERLY, LINDA M	03/05/1955	RETIRED
U	146	KRYM, CYNTHIA L	01/20/1953	RETIRED
U	148	DADAYEVA, LARISA	12/21/1971	
U	150	BRADLEY, CHRISTOPHER GE	03/03/1986	COMPUTER DEV
	150	MORNEAU, NEIL R	06/29/1991	ENGINEER
	150	QUEIROGA, HEATHER M	07/24/1988	DIETARY AID
U	152	IBRAHIM, RAWDAH	03/11/2002	
U	152	SALLAH, SAMEERA	03/04/1994	
U	154	RONDOLETTO, JOSEPH M	01/17/1968	SELF EMPLOYED
	156	ERSKINE, DIANNE E	07/23/1943	HOUSEWIFE
D	158	PUSKEY, DAVID W JR	12/19/1968	
U	158	PUSKEY, SCOTT A	10/17/1972	
R	160	MCEWAN, NEIL III	08/27/1986	TEACHER
D	160	SHELDON, DANIELLE	05/28/1993	PT RETAIL
U	164	GELETYAK, NATALYA	07/04/1978	
R	166	SCHULTSKI, EDWARD L	01/20/1949	RETIRED
	168	BUSHOR, JESSICA	12/26/1987	
D	168	BUSHOR, SHAWN C	03/18/1986	UNEMPLOYED
D	168	BUSSOLARI, CHRISTOPHER	06/06/1995	LANDSCAPER
D	168	BUSSOLARI, VICKI J	08/17/1963	PHLEB NURSE
R	168	GRIFFIN, JAMES R	09/29/1970	MAINTENANCE
D	168	GRIFFIN, JASMINE R	02/16/1979	MEDICAL BILLING
R	170	KIEFER, TRICIA J	02/12/1971	UNKNOWN
D	172	SULLIVAN, SANDRA K	06/25/1943	RETIRED
U	174	ODONNELL, JOHN T	03/16/1972	SELF-EMPLOYED
	178	FISHER, ESTHER	01/26/1944	STATE
R	178	FISHER, JOHN G	10/02/1942	CAR DEALER
U	178	FISHER, JOHN G JR	06/01/1968	
U	180	SIEBERT, CHRISTINE M	11/07/1964	SECRETARY
U	182	ONEIL, CHRISTOPHER J	07/24/1963	UNKNOWN
U	182	TUMASYAN, NATALIYA	10/29/1974	UNKNOWN
U	182	TUMASYAN, NICOLE	04/11/2000	
U	182	WARD, ELFA AISYAH	11/17/1965	AT HOME/STUDENT
D	184	MUBAREK, SARAH L	09/20/1976	COURT REPORTER
D	186	COHEN, BARBARA ANN	11/11/1947	SECURITY GUARD
	188	EPSHTEYN, ROMAN	01/26/1954	SUPERVISOR
U	188	EPSHTEYN, YULIYA	04/04/1958	HAIRDRESSER
	190	GEENA, SOHAIL	06/23/2005	
D	190	NUSRAT, MOHAMMAD S	12/15/1965	OWNER
D	190	NUSRAT, NUDRAT M	05/28/1970	HOUSEWIFE
U	192	LASKOWSKI, CARLY JANE	04/10/1999	
U	192	LASKOWSKI, EMIL	03/10/1993	
U	192	LASKOWSKI, RAYMOND	03/10/1993	
U	192	LASKOWSKI, SANDRA E	10/23/1962	UNKNOWN
U	192	LASKOWSKI, STEPHEN J	10/25/1953	MAINT MECHANIC
L	194	DAIGLE, JOHN E	08/01/1980	IT DIRECTOR
D	194	DAIGLE, MARIA JEANNE	02/26/1985	UNKNOWN
D	196	COHEN, JUDITH A	05/23/1945	RETIRED
U	198	DEVLIN, KYLE	08/18/1998	MACHINIST
	198	VRUBLE, BRANDON	10/01/1991	
R	200	GAVEL-RUKHA, ANGELINA	07/18/1993	OPTOMETRIST
R	200	RUKHA, ANATOLIY	08/10/1990	STUDENT
U	202	JORDAN, DENNIS JR	06/19/1958	RETIRED
R	206	LAPLACE, ANDREA L	08/31/1946	RETIRED
R	208	MARGOSIAK, CLAIRE ANN	07/21/1951	RN
U	208	MCKENZIE, LAUREN A	10/28/1991	CNA
A	210	GURULYOVA, VALENTYNA	03/21/1976	OFFICE MGR
R	212	PARO, KAREN LEE	03/05/1950	PROGRAM DIRECTO
U	212	PARO, LLOYD W	06/07/1949	MACHINIST
R	214	REMINGTON, PAULA A	02/13/1947	RETIRED
U	214	REMINGTON, WARD ARTHUR	05/02/1942	RETIRED
D	218	SANTIAGO, GREGORY	02/28/1961	AMTRAK
R	220	LEMIRE, AMY LYNNE	06/25/1992	ADMINISTRATION
U	222	TREHAN, GAURAV	06/03/1994	
U	222	TREHAN, YOGESH	10/17/1969	UNKNOWN
D	224	GREGORY, CHRISTOPHER J	06/11/1966	BUS OPER CONS
	BEEKMAN PL	**01001**		
D	1	GUADELOUPE, TAKEYSHA AI	07/11/1983	PHLEBOTOMIST
U	1	MELENDEZ, CALEB JUWAN	07/17/2003	
U	1	RIVERA, SHEYLEES MINERVA	01/29/2003	
U	2	SHUR, ALEXANDRA	08/04/2003	STUDENT
D	2	SHUR, LAILA	11/27/1967	EUP TECH III
	2	SHUR, MIKHAEL	01/21/1962	ACTIVITY DIRECT
U	3	BANARI, NATALIA	07/22/1997	
U	3	BANARI, NICU	07/13/1994	
U	3	KATICA, ASMIR	09/18/1984	TRUCK DRIVER
D	3	KATICA, LUTVIJA	12/22/1984	HOME
U	4	PANANAS, DIMITRIOS	03/20/1954	COOK
U	5	LAWLER, ROBERT N	12/17/1971	EMPLOYED
D	6	DIAZ-WILKES, LAURA E	04/16/1948	
R	6	ORTIZ, HECTOR O	09/29/1971	PAYROLL MANAGER
U	7	CALABRO, ANTHONY JAMES	05/26/1943	RETIRED
U	7	HEINBOKEL, MARTHA F	11/16/1937	RETIRED
D	8	READY, SYLVIAANN	04/19/1940	TEACHER
U	8	ROSSNER, JEAN KATHERINE	04/26/1960	UNKNOWN
U	8	SCOTT, DARRYL	12/01/1954	UNKNOWN
R	9	BRUCE, CHRISTOPHER G	07/09/1958	ENGINEER
U	10	FANNING, MEGAN ELIZABETH	08/19/1994	
U	10	JASIEWICZ, SCOTT J	05/08/1971	PT STOP & SHOP
R	10	PHILIP, ELIZABETH MARY	07/16/1973	HOMEMAKER
U	11	GANDELLI, GAIL ANGELA	02/03/1959	STATION AGENT
U	11	VETO, KEELY A	01/16/1961	SERVICE SUPER
U	11	VETO, MICHAEL GEORGE	07/02/1993	PROPERTY MGR
U	12	LEES, EVELYN D	03/27/1943	RETIRED
	BEVERLY LN	**01001**		
U	6	ABDALA, DIANNA	04/06/1981	ATTORNEY
U	6	ABDALA, NELSON	12/08/1978	PSYCHOTHERAPIST
U	7	SORCINELLI, DEBRA	01/25/1956	SALES
U	7	SORCINELLI, ROBERT R	11/02/1947	FIREMAN
U	16	CONDON, JAMIE KATHERINE	08/15/1987	TALENT ACQUISIT
D	16	CONDON, MATTHEW JAMES	06/02/1982	ANALYST
U	17	SMYTH, KENNETH R SR	10/17/1952	SUPERVISOR
U	17	SMYTH, MARIE	05/08/1948	TEACHER
U	29	OLLARI, JAMES	03/31/1953	FOREMAN
U	29	OLLARI, PATRICIA W	07/20/1949	PROG DIRECTOR
U	38	MARCOULLIER, DANIELLE AN	03/09/1994	SYST ADMINISTRA
U	38	MARCOULLIER, HEIDI A	06/01/1959	ELECTRONICS
U	39	CAMPITI, GINA M	03/19/1963	GEN MGR
U	48	CHAREST, ANDREW THOMAS	12/17/1973	
U	48	CHAREST, KIMBERLY CYNTH	12/11/1980	
U	49	CAMPITI, VIRGINIA C	03/18/1944	
U	60	MCCOY, ROBERT W	01/27/1946	RET
R	60	MCCOY, SUSAN MARY	12/21/1947	RET
U	61	STARKEY, DANIEL LUCAS	06/24/1975	
R	72	REYNOLDS, KAYLA R	08/17/1996	OFFICE CLERK
R	72	REYNOLDS, KEVIN ROBERT	08/17/1996	GEN LABORER
R	72	REYNOLDS, KYLE W	06/08/1992	WRHSE WRK
R	72	REYNOLDS, SUSAN R	02/22/1958	CLIENT MANAGER
R	72	REYNOLDS, WILLIAM M	01/23/1965	MATERIAL HANDLE
D	73	MATEUS, JOSE	10/02/1956	RETIRED
U	73	MONTERO, ANA LUCIA	08/16/1962	
	CAMPBELL DR	**01001**		
R	13	MARION, DONALD P	09/07/1955	ASST OPERATOR
D	21	SJOSTROM, GARY A	02/17/1943	RETIRED
U	24	ARBUZOV, OLGA	08/13/1982	AT HOME
D	30	NIGRO, MICHAEL A	12/15/1971	TECH SUPPORT
U	30	NIGRO, MICHAEL	08/23/1943	RETIRED
U	36	LORENZ, CHARLES HENRY	12/07/1946	RETIRED
D	36	LORENZ, KAREN C	02/11/1948	HOUSEWIFE
U	37	GERANI, BRIAN	02/20/1977	
U	44	ROBERTS, TIMOTHY J	07/16/1965	CNC OPER
U	45	GELINAS, ADAM G	02/23/1988	SUPERVISOR
R	45	WATERMAN, JAKE	02/21/1988	UNKNOWN
U	52	BUISO, GINA LOUISE	04/26/1982	COLL SPCLST
D	52	BUISO, JAMIE M	05/08/1978	OPERATOR
D	53	GILLMAN, ELLEN MARIE	07/29/1952	RN
D	53	GILLMAN, JOSEPH T	06/18/1982	STUDENT
D	53	GILLMAN, MARK A	09/30/1953	GRAP DESIG
D	53	GILLMAN, RACHEL K	03/31/1986	MANAGER
D	53	WOODARD, CHRISTOPHER A	08/12/1983	
D	60	SIMMONS, LEE J	10/03/1983	EVENT PRODUCER
D	60	SIMMONS, NICOLE LYNN	10/21/1987	NON PROFIT
U	61	MCNAMEE, EARL R JR	06/15/1994	UNKNOWN
U	61	MCNAMEE, EARL RAYMOND	02/04/1948	
U	61	MCNAMEE, KERRY LYNN	07/02/1985	
U	67	HOY, ELIZABETH M	04/11/1937	RETIRED
U	67	NORRMAN, JANE ELEANOR	02/09/1960	RETIRED
U	70	BATTISTA, LINDA E	03/09/1948	RETIRED
D	75	WHEELER, AARON T JR	07/26/2001	STUDENT
D	75	WHEELER, AARON T	01/13/1971	TRUCK DRIVER
U	75	WHEELER, ALLISON M	02/17/1998	STUDENT

V	NO.	APT.	NAME	BORN	OCCUPATION
CAMPBELL DR Con't			**01001**		
U	75		WHEELER, MCKENNA ANN	02/18/2005	STUDENT
U	75		WHEELER, SAMANTHA ELIZA	02/18/2005	STUDENT
U	75		WHEELER, SHARON MARIE	04/25/1974	HOMEMAKER
U	76		GUERRIN, DELORES M	05/11/1934	RETIRED
R	84		MAGISTRI, GUY	08/20/1959	RETIRED
U	91		JORDAN, LOYAL MARIXA	03/07/2003	
U	91		PELLOT, JORGE R	02/19/1973	
U	92		STEINBERG, DIANE L	10/28/1955	RETIRED
U	92		STEINBERG, JOHN W JR	05/04/1950	SALESMAN
U	99		HOLCOMB, BONNIE M	06/13/1951	FACTORY WORKER
U	99		HOLCOMB, RICHARD N SR	06/03/1948	RETIRED
	99		ROOD, FREDERICK R	12/28/1950	WAREHOUSE
U	100		NADOK, GAIL A	08/28/1947	PT BOOKKEEPER
D	107		BLOOD, CATHERINE M	08/01/1962	EMPLOYED
U	107		BLOOD, JACOB M	08/26/1959	EMPLOYED
U	107		BLOOD, JILLIAN DAVIS	12/10/1997	EMPLOYED
U	107		BLOOD, JOSHUA J	12/24/1989	EMPLOYED
U	108		PLANTE, NORMAN DOUGLAS	08/15/1948	RETIRED
	114		MATHIEU, EVANGELINE C	07/10/1942	HOUSEWIFE
R	115		LAPOINTE, NICOLE ELIZABET	08/31/1988	COL PROF
R	120		JABLONSKI, KAYLA STACEY	07/08/1998	UNKNOWN
R	120		PRAY, CHRISTOPHER	02/16/1995	PROJCT MGR
CENTRAL ST			**01001**		
D	20		COLBY, SHANNON HEATHER	10/10/1989	MED TECH
U	20	2	STOLZ, SAMANTHA A	02/24/1988	TEACHER
U	21		COMEE, CHESTER A IV	04/14/1982	CONCRETE FINISH
U	21		COMEE, KRISTA M	02/10/1984	SECRETARY
U	29		HOGAN, PATRICK MICHAEL	08/31/1988	FINANCIAL ANALY
D	29		ISSLEIB, JESSICA ANN	09/14/1992	VETERNARIAN
	29		VASSEL, NICOLAS DAMON	10/06/1986	DOCTOR
U	30		COLON, KATHERINE MILAGR	01/09/1996	
	30		DICLEMENTI, CHAD	09/24/1980	
U	30		GRYSZKIEWICZ, JAMES MAT	04/06/1981	
U	30		PYLES, MARK RODNEY	06/20/1971	
D	35		COPPLE, ANGELA E	03/12/1945	RETIRED
U	35		MURPHY, PATRICIA A	11/26/1945	RETIRED
U	36		PERILLO, DAVID J	07/09/1965	
R	42		CREEL, REBEKAH M	04/11/1998	
T	42		OPAL, CRAIG A	04/15/1961	SALESMAN
R	42		OPAL, MARISA A	01/28/1968	TEACHER
D	43		FROGAMENI, JAMES C	06/25/1938	RETIRED
U	46		JENKINS, BASIM JAMAL	07/16/1987	
D	49		BARKER, WILLIAM C JR	10/07/1951	RETIRED
	52		RIPOLONE, DENISE C	12/17/1962	BUYER/INVENTORY
U	52		RIPOLONE, MARK E	01/23/1963	CONSTRUCTION
D	63		FIELDS, CHARLOTTE M	01/01/1984	COMM LIFE ASST
D	63		FIELDS, NICHOLAS M	03/31/1985	PRESSMAN/ WEB D
U	65		FULLER, NICOLE RENEE	12/24/1967	OFFICE MANAGER
U	65		JOHNSON, GABLE III	04/20/1992	MUSICIAN
CHANNELL DR			**01001**		
D	13		SKOWRON, CHRISTINA A	11/26/1953	RETIRED
U	13		SKOWRON, MICHAEL J	10/06/1983	PACKAGING
U	13		SKOWRON, RICHARD J	12/27/1952	RETIRED
R	16		CATANZARO, MARYANNE	08/12/1967	NURSE
R	16		LONGO, JOSEPH ANTHONY	03/29/2002	CARPET CLEAN TE
R	21		KROLL, KRISTEN DANIELLE	07/16/1985	SURGICAL TECH
R	21		KROLL, RICHARD A	08/01/1985	PURCH MNGR
U	22		BENOIT, JOY L	02/03/1974	BANKING SPECIAL
U	22		BENOIT, RONALD WILLIAM	04/30/1970	DRIVER
U	27		MESSECK, ANN C	09/03/1960	
R	27		MESSECK, WARREN AVERY	09/27/1950	
D	28		MENARD, WILLIAM J	04/26/1949	RETIRED
D	32		KAY, MEREDITH T	06/05/1964	TEACHER
U	33		AKGUN, YUSUF	03/05/1983	ENGINEER
D	33		ALMIRON, MONICA	12/19/1971	SOCIAL WKR
D	40		TOMASSETTI, KATHLEEN M	03/28/1955	RETIRED
D	40		TOMASSETTI, PAUL D	07/19/1946	RETIRED
U	41		CHRISCOLA, JUNE	06/21/1940	RETIRED
U	50		MUTTI, EUGENE A	11/03/1943	FIREMAN
D	50		MUTTI, SUSAN P	01/14/1955	TEACHER
U	51		GALUS, DONALD J JR	11/12/1981	PESTICIDE APP
R	58		SAENZ, ISAAC A	02/11/2001	
R	59		KLEPANCHUK, KELLY	11/03/2001	
U	66		LUNA, ANTHONY MANUEL	05/19/2003	STUDENT
R	66		LUNA, MANUEL	09/27/1972	CORRECT OFFICER
D	66		LUNA, MARJORIE DABATE	09/08/1972	R.N.
D	66		LUNA, NICOLE M	02/01/2000	RN
U	69		BELIVEAU, SIMON R	09/17/1950	RETIRED
U	69		WONDOLOWSKI, JONATHAN	05/17/1993	US ARMY/MACHINE
U	72		CARMEL, FRANCIS E	05/20/1933	RETIRED VETERAN
U	72		CARMEL, ROSALIE THERESA	02/24/1938	RETIRED
U	75		ANTICO, BRUNO D JR	10/21/1940	RETIRED
D	75		ANTICO, PAULA JANE	03/22/1941	RETIRED
U	80		RILEY, ELLEN TAYLOR	03/06/1958	FLORIST
D	80		RILEY, JENNIFER TAYLOR	08/11/1996	ENTERTAINER
R	80		RILEY, THOMAS PATRICK	03/05/1957	RETIRED
	83		BUDINGTON, PAIGE E	05/25/2003	STUDENT
D	83		BUDINGTON, SABRINA MARI	07/29/1998	STUDENT
U	83		BUDINGTON, THOMAS JUSTI	02/15/1961	USPS
U	83		BUDINGTON, XOCHILTL ANA	08/29/1967	CLERK
D	86		MCCORMICK, LINDA M	05/04/1950	RETIRED
U	86		MCCORMICK, WILLIAM	09/26/1946	RETIRED
CHANNELL DR Con't			**01001**		
U	91		CHILDS, BONNIE L	07/08/1947	RETIRED
U	91		PETRUCCI, ELIZABETH J	09/08/1940	RETIRED
U	92		ALAIMO, MYLES ANDREW	05/16/1991	STUDENT
U	92		CALISE, DARCIE A	11/06/1958	UNEMPLOYED
R	92		CALISE, JOSEPH E	01/24/1957	AIRCRAFT MECH.
U	92		CALISE, SARAH	05/07/1988	RETAIL
U	92		ROBLES, STEVEN A	02/09/1981	REST MGR
U	96		BARRETTOTTANI, JANE ANN	01/29/1969	TEACHER
R	97		BROWN, CAROL L	04/13/1948	RETIRED
R	97		BROWN, CLIFFORD R JR	06/28/1947	RETIRED
U	105		PETERSEN, CLAUS	02/17/1938	RETIRED
D	105		PETERSEN, JULIE A	02/14/1944	RETIRED
U	106		PERREAULT, BRIAN JOHN	11/20/1991	FIREFIGHTER/PAR
U	106		PERREAULT, NICOLE MARIA	05/19/1994	PARAMEDIC
R	113		CHISHOLM, ALICIA MARIE	05/02/1987	ASST MNGR
D	113		CHISHOLM, RYAN W	10/31/1984	CUSTODIAN
U	114		CAPUTO, JAKE H	12/18/2000	STUDENT
D	114		CAPUTO, STEPHANIE LYNN	11/28/1971	BARTENDER
D	114		MILLIKEN, GERMAINE D	07/09/1942	CUST SERV REP
D	114		MILLIKEN, SCOTT F	06/15/1967	SALES
U	120		ROGALSKI, MATTHEW REID	09/12/1999	STUDENT
R	120		ROGALSKI, RYAN J	06/15/1996	STUDENT
U	121		NAREAU-TOTI, JACQUELINE	02/10/1964	BOOKKEEPER
U	121		TOTI, JACQUELINE NAREAU	02/10/1964	
O	121		TOTI, KYLE J	08/17/1998	
U	121		TOTI, ROBERT J	06/27/1964	AUTO TECHNICIAN
U	127		GRIMALDI, EDWARD ANTHON	06/18/1942	ELECTRICIAN
U	127		GRIMALDI, JUDITH ALFONSIN	03/04/1945	BOOKKEEPER
U	128		PINO, MANUEL J	12/25/1961	SR ELEC ENGINE
D	128		PINO, SUSAN B	05/10/1947	RETIRED
	134		APONTE-ROJAS, KEISHLA	01/12/1993	
U	134		ROJAS, LUIS ALBERTO	10/09/1990	UNKNOWN
U	140		MCINERNEY, LINDA L	08/12/1946	RETIRED
CLIFTON DR			**01001**		
U	24		WHITEHEAD, CHRISTINE R	02/25/1942	RETIRED
D	25		NUNEZ, ALEITHEA DAWN	07/16/1990	TEACHER
U	25		NUNEZ, LIONEL	09/07/1983	DRIVER
	25		NUNEZ, LOGAN	11/03/2005	STUDENT
U	30		MARTINEZ, WILNET	08/31/1989	
U	30		ROBBINS, ADAM SCOTT	06/27/1982	
	30		SAVONIN, ALEKSANDR	01/01/1900	
	30		SAVONIN, SERGEY	01/01/1900	REAL ESTATE
	30		SAVONINA, NADEZHDA	01/01/1900	
R	36		VETRE, CAROL A	08/04/1967	FOOD & BEV MGR
D	42		GOSS, CLAUDINE M	02/03/1968	HOMEMAKER
U	42		GOSS, JEFFREY A	05/25/1967	SALES
	42		GOSS, MARGARET	08/14/1999	STUDENT
D	42		GOSS, SAMANTHA LYNN	04/26/1996	STUDENT
U	48		KEENAN, KATHLEEN	03/22/1959	TEACHER ASST
U	48		KEENAN, ROBERT JR	05/25/1957	RETIRED
COREY COLONIAL CDS			**01001**		
U	1		IVANENCO, SVETLANA	04/14/1980	UNKNOWN
U	2		LEIGNER, JOELLE M	01/29/1969	CUST SERV REP
U	3		RETTURA, ALLYONNA LYNN	03/26/2000	
U	3		RETTURA, DOMINIC A	06/11/1955	SELECTOR
U	4		MANCHINO, BETTY ANN	07/18/1946	RETIRED
U	5		DIAKOLAMBRIANOS, IOANNIS	09/03/1992	UNKNOWN
U	5		JODOIN, CATHERINE	01/23/1990	FINANCING
U	6		AHMETI, BESMIR	04/09/1997	
U	7		MAPEL, JARED	04/02/1998	
U	7		VREDENBURG, AMANDA M	08/03/1998	STUDENT
U	8		GOVONI, ANDREA MARIE	05/14/1966	
U	8		KONONITZ, DANIEL M	03/24/1992	
CC	8		LESKE, ALEXANDRIA RACHE	08/23/1993	
U	8		OQUENDO, ANDREA MARIE	05/14/1966	DIETARY AIDE
U	8		OQUENDO, FERDINAND	07/29/1969	
	9		VOTZAKIS, ELLA S	03/05/2003	STUDENT
	9		VOTZAKIS, HADLEY R	12/11/2005	STUDENT
D	9		VOTZAKIS, PAMELA J	04/04/1972	SOCIAL WORK
U	10		MARSILI, KRISTEN MARIE	03/03/1985	UNEMPLOYED
U	11		PAIGE, TERRY F	04/01/1935	RETIRED
CC	12		MIKA, JAMES J	12/21/1967	MECHANIC
U	12		MIKA, TINA V	09/21/1959	WAITRESS
U	13		DEPALO, PAULINE MARIE	07/23/1942	RETIRED
R	13		DIALESSI, JOSEPH PAUL	03/02/1945	RETIRED
U	14		CONNORS, PATRICIA A	02/21/1967	CASE MANAGER
U	15		DECKER, ERICA	12/27/1979	SR CLERK
R	16		ROBBINS, HELEN S	12/29/1927	RETIRED
U	17		CAMP, PATRICK WAYNE	01/09/1956	VAN DRIVER
	17		PICARD, PAULINE M	09/19/1959	SCHEDULER
U	18		DRINKWINE, ADAM J	03/10/1986	WAREHOUSE
U	18		GEAUGHAN, CAITLIN M	12/31/1986	
U	19		KANIA, VICTORIA A	03/21/1953	RETIRED
U	20		ACCORDINO, MICHAEL	04/08/1965	PROFESSOR
U	21		BIGUS, ROBERT J	06/10/1966	PURCHASING
U	22		POSNER, ANDREW S	09/17/1978	
U	22		ZIEMBA, REBECCAH JEANNE	04/03/1984	MECHANICAL ENGR
D	23		CONTE, DEBORAH ANN	09/10/1955	RETIRED
U	24		STRATTON, IAN	01/19/1992	ACCOUNTANT
D	24		STRATTON, SAMANTHA TOLI	12/19/1992	PHYSICAL THERPI
D	25		KIEFER, MARY	10/04/1959	JANITOR
	26		CARLIN, ETHAN P	12/15/2004	STUDENT

V	NO.	APT.	NAME	BORN	OCCUPATION
			COREY COLONIAL CDS Con't 01001		
U	26		CARLIN, STEVEN P	04/04/1953	MACHINE OPER
	26		CARLIN, THERESA L	05/27/1960	HOUSEWIFE
D	28		MAGARI, JOANN J	11/16/1949	RETIRED
R	29		ACOSTA, VICTOR M JR	09/26/1974	COURT OFFICER
U	30		BUSSIERE, BRITTNEY M	12/16/1991	HEALTH CARE
U	31		WELCH, MARYLOU	12/29/1936	RETIRED
U	31		WELCH, ROBERT C	05/24/1940	RETIRED
U	32		BARRETT, JESSICA	07/21/1983	
U	34		CLARK, MORGAN	04/24/1963	RETIRED
D	35		LIVIERATOS, ANTOINETTE	06/28/1938	RETIRED
U	36		ROSS, CHRISTINA A	06/30/1964	
R	38		GUENETTE, JUNE M	06/02/1929	RETIRED
U	39		DEGRAY, CHRISTINE A	05/05/1971	PRESCHOOL TEACH
	39		DEGRAY, FRANK J	04/18/2003	CASHIER
D	42		GEBEAU, GAIL L	11/16/1944	DATA ENTRY
	42		GEBEAU, J JOSHUA	08/23/1978	WHRSE WRKR
U	43		POWERS, STEVEN S JR	12/18/1987	FINAN MGMNT
D	44		DROZDA, ANDREA L	02/23/1952	RETIRED
U	45		BAZELOW, JACQUELYN	09/02/1988	
U	45		PAQUETTE, MONIQUE AURO	03/05/1994	STUDENT
U	45		TEIXEIRA, DANIEL MELO	01/22/1990	
U	46		NEWMAN, DONALD RICHARI	12/31/1932	RETIRED
D	47		MILLER, WAYNE R	01/31/1953	RETIRED
U	48		MCAVOY, JOY ELIZABETH	03/01/1951	RETIRED
D	49		RULFS, MAUREEN	10/08/1961	AT HOME
D	50		CAMERLIN, BREONNA	02/15/2001	NONE
D	50		CAMERLIN, NANCY ALICE	05/17/1958	NURSE
U	51		KOZAK, GORDON M	12/08/1992	PAINTER
U	52		LANGSTON, SARAH	03/16/1979	ACTIVITY ASST
R	52		SHEPARD, AMANDA C	10/06/1987	CNA
U	54		SMITH, KEELY M	04/24/1959	RETIRED
R	54		WYSOCKI, FRANCIS M JR	08/15/1956	RETIRED
D	55		NEE, PATRICK J	11/17/1970	FUNDRAISING
U	55		RICHARD, JENNIFER L	07/17/1975	CLAIMS ADJUSTER
R	56		CURTO, GIANNA BELLA-ROS	02/19/2003	STUDENT
U	56		CURTO, GINA MARIE	01/15/1966	SERVER
R	56		CURTO, SANTINO A	07/31/2000	STUDENT
U	57		BURKE, DONNA F	11/27/1946	RECEPTIONIST
R	58		MURPHY, PHYLLIS M	11/16/1931	RETIRED
R	59		BRUNELLI, AMY LYNNE	12/29/1973	MANAGER
R	59		BRUNELLI, ROBERT EDWARI	07/08/1972	SUPERVISOR
U	59		LADUE, ALLESSA LYNNE	06/05/2002	STUDENT
U	60		NARDI, KATELYNN	05/16/1996	STUDENT
R	61		BURNO, GINO A	05/11/1990	STUDENT
U	61		DANDY, SHAUNA J	06/10/1988	CATER SALES MGR
R	62		AGNOS, ANASTASIA ANNETT	10/09/1971	AESTHECTICIAN
U	62		AHLADAS, PETER J	09/17/1971	UNKNOWN
D	64		JACKSON, ANN W	11/29/1946	RETIRED
D	65		CARRASQUILLO-CAC, EFRAI	08/30/1982	
U	65		PAREDES, ROBERTO	06/15/1992	STUDENT
D	65		REYES, MARISOL	02/08/1966	DIR PROP MGMT
U	65		SILVA CHARBONIER, OMAR	09/27/1976	MECHANIC
R	66		BENOIT, LAURIE ANN	08/25/1964	R.N./NP
U	68		FIGUEIREDO, ANGELA MARI	01/31/1990	NURSE
R	69		HARTUNG, JONATHAN H	08/05/1961	RETIRED
U	69		HARTUNG, KEITH D	02/22/1993	STUDENT
D	70		DOE, HEATHER LEE	01/25/1984	MANAGER
U	71		BREGLIO, WILLIAM P	05/03/1951	RETIRED
U	72		LANDRY, LORRAINE A	02/01/1946	RETIRED
U	73		SZYMANSKI, JOANNE D	05/30/1957	HAIRDRESSER
U	74		GALEMBA, JESSE DAVID	07/31/2004	
D	74		REDSTON, DAVID SCOTT	05/26/1967	
D	74		REDSTON, LORI	01/28/1966	
U	75		WAHLBERG, NICOLE A	03/09/1986	TEACHER
U	77		MANN, BRIAN	06/23/1973	TECH SUPPORT
U	77		MANN, THERESA A	12/27/1949	LPN
U	78		BARAN, JOHN A	03/27/1954	RETIRED
U	79		BEDINOTTI, RICCARDO LECI	04/05/1948	WIRE INSP
U	79		VEILLEUX, DONALD J	12/23/1964	DRIVER
U	79		VEILLEUX, JULIANN V	11/12/1965	MECH ASSEMBLER
D	80		MANYAK, WYNTER E	03/16/1966	UNKNOWN
R	81		ROY, SUSAN M	05/28/1968	UNKNOWN
U	82		GOVE, GEORGE ARTHUR	02/03/1942	RETIRED
U	82		TREMBLAY, DENISE C	05/08/1947	RETIRED
U	83		ADAMSKI, CHARLENE T	03/30/1952	RETIRED
U	83		ADAMSKI, EDWIN J	03/17/1953	RETIRED
D	84		ACEVEDO, LUZ N	03/03/1941	HOME
D	84		CARO, LISETTE	01/06/1970	BANK TELL
U	85		GOIS, DEBORAH H	06/15/1966	MEDICAL BILLER
U	86		PATTON, NICOLE SHANNON	12/17/1991	ACADEMIC ADVSR
D	86		THEULEN, ZACHARY ANDRE	12/21/1990	BASEBALL COACH
D	87		COLESANO, ELEANOR L	01/30/1950	BOOKKEEPER
U	88		HOUSMAN, JACOB S	12/01/2000	STUDENT
U	88		HOUSMAN, KIMBERLY ANN	03/08/1967	TEACHER
U	88		HOUSMAN, NICOLE ELIZABE	12/10/1993	STUDENT
U	88		HOUSMAN, ZACHARY STOCK	09/16/1996	MILITARY
U	89		MIRANDA, LINDA DAMM	08/02/1949	RETIRED
U	90		WEINRICH, SHIRLEY DIANE	07/29/1954	
U	91		NEVEU, BRIAN FRANCIS	11/16/1998	STUDENT
D	91		NEVEU, REBECCA M	10/07/1966	UNKNOWN
U	92		ODONNELL, CYNTHIA A	08/13/1964	STATE EMPLOYEE
R	93		MENZONE, LISA MARIE	04/25/1983	MILITARY/DOD
U	93		WYKES, JOSEPH R JR	09/17/1983	U S AIRFORCE
			COREY COLONIAL CDS Con't 01001		
D	94		CHAGNON, NANCY J	07/17/1946	CONSULTANT
U	95		COCCHI, KIRK ROBERT	04/30/1963	MAINTENANCE
U	96		DUNPHY, KENDELL A	01/29/1990	STUDENT
	96		LISSANDRI, DOMINIC STEPHI	12/26/1982	MANAGER
U	96		YOUNG, KEVIN MICHAEL	04/09/1989	MANAGER
U	97		FREW, KAREN E	01/30/1945	RETIRED
U	98		VAKAKAS - GORDON, CHRIS	12/13/1981	TERRITORY SALES
U	98		VAKAKAS-GORDON, S NICHC	11/12/1979	ADMINISTRATOR
U	99		LANDRY, GREG G	04/01/1971	LOAN OFFICER
U	99		RONCHI, CHRISTINA	05/14/1989	SPEECH PATHOL
U	100		FIORENTINO, ASHLEY M	09/27/1988	X-RAY TECH
U	101		KOCOT, CHARLENE ANN	10/14/1961	MGR
U	102		DEMATTEO, KELSEY TAYLOF	12/18/1994	REG NURSE
U	102		ZIMMERMAN, ERICA K	04/08/1992	NURSE
D	103		PISARSKI, CAITLYN M	02/11/1994	ACCOUNTING
D	103		PISARSKI, EILEEN TREMBLE	06/06/1960	SECRETARY
U	104		HAMPTON, JACOB SUMNER	02/03/1999	ASSET MGMT TECH
U	104		HAMPTON, JULIA	01/13/2003	STUDENT
U	104		HAMPTON, SARA R	12/06/1969	CONTROLLER
U	105		CRUZ, BERNADETTE	04/16/1970	SOCIAL WORKER
U	106		RODRIGUEZ, MICHELE HILDA	10/21/1980	RESP THERAPIST
U	107		MILES, JUDITH M	05/08/1944	RETIRED
U	107		MILES, SCOTT ALAN	06/05/1971	CASHIER
U	108		BREGLIO, JOHN E JR	05/30/1952	SOFTWARE ENGR
U	109		MAHER, MARY A	08/28/1957	CONTROLLER
R	111		REGISH, JENNIFER S	10/13/1968	
R	111		REGISH, ROBERT S	01/04/1970	PER TRAINER
D	112		ROBERTS, LYNDA	09/26/1946	SOC WKR
R	113		PANDOLFI, KAREN G	05/13/1946	RETIRED
D	114		MAYOU, GERALDINE	12/12/1934	RETIRED
D	114		MAYOU, WILLIAM E	09/30/1943	RETIRED
U	115		BASILONE, JUDITH	01/11/1940	RETIRED
U	116		FILKOSKI, MICHAEL E	11/13/1969	DIALYSIS PATIEN
D	116		FILKOSKI, PATRICIA ANN	06/24/1944	P.TIME CASHIER
U	118		SAUCIER, GEORGE A	04/26/1935	RETIRED
U	118		SAUCIER, KATHY L	04/19/1948	RETIRED
U	119		AMAYA, CECILIA	11/22/1984	UNKNOWN
U	120		FETHERSTON, JOYCE M	01/10/1943	RETIRED
U	122		CHARETTE, DEBRA LYNN	03/30/1967	AESTHETICIAN
U	123		LOUGH, SAMANTHA CHRISTI	07/13/1990	TEACHER
D	124		GONZALEZ FLORES, REBEC	01/01/1966	EDUCATOR
U	124		SERRA GONZALEZ, AMARILY	12/18/1995	
U	125		BERGER, VIRGINIA M	07/21/1955	RETIRED
U	127		TAMPONE, CAROL ANNE	06/26/1946	RETIRED
U	128		BURNS, MARGARET A	01/18/1953	RETIRED
D	128		WELLMAN, JOHN ARNOLD	06/03/1952	RETIRED
D	129		DROZDAL, JOAN F	01/31/1955	RETIRED
U	131		MILLER, ANNE S	07/17/1957	HR MANAGER
D	133		CHIAPUZZI, CLAUDIA R	08/28/1956	RETIRED
U	134		HOLLAND, SHEILA	10/16/1976	UNKNOWN
U	135		JETT, CHRISTOPHER M	04/12/1987	RETENTION SPEC
D	135		MCKINSTRY-JETT, KERRIE A	11/15/1977	COLL PROF
U	136		HICKLING, LYNNSEY GIBSON	03/20/1987	
U	137		METALLO, CHERI M	04/27/1967	TEACHER
	137		METALLO, LEAH M	12/20/1995	
U	137		METALLO, MARIO	10/16/1997	
R	138		ALBANO, CECELIA	04/03/1974	PHONE OPERATOR
U	139		MCKIE, JUNE K	06/17/1951	RETIRED
D	140		SZYMCZYK, JOHN MICHAEL	02/14/1980	GUIDANCE COUNSE
U	141		HUTCHINSON, EDWARD C JR	07/12/1948	RETIRED
	141		JOHNSON, DEBORAH M	10/11/1952	RETIRED
D	142		TOUSIGNANT, LORRAINE DI	11/04/1935	RETIRED
D	143		HOWE, ANN L	06/20/1961	CNA
U	143		HOWE, PATRICK R	08/05/1993	STUDENT
D	143		HOWE, SEAN THOMAS	06/09/1995	STUDENT
R	144		LAMONDIA, ANNA P H	07/12/1988	HR
R	144		LAMONDIA, MARC JOHN	10/09/1987	DELIVERY DR
U	146		ENNIS, DIANE M	02/21/1957	RETIRED
U	146		ENNIS, EDWARD D	12/11/1952	RETIRED
D	147		DASILVA, JOHN	06/18/1964	RETAIL
D	147		HOSMER, LINDA M	02/24/1952	RETIRED
U	147		PLODZIK, JOYCE LYNN	09/05/1951	SALES
D	147		SILVIA, RICHARD A	05/20/1963	WRITER
U	148		TSESMELIS, DEMETRA	03/10/1951	RETIRED
U	149		MARCU, DUMITRU	09/24/1995	
D	150		CULLOO, ANN M	07/20/1945	NURSE
U	151		HUSSON, MARYANNE	01/04/1964	PHLEBOTOMIST
U	152		MIDGHALL, ROBERT F	10/13/1960	WAREHSE ASSOC
U	153		BOWEN, KATHERINE M	06/14/1945	RETIRED
U	154		BARRETT, FLORENCE A	05/22/1965	
U	155		PRESTON, BRITTNEY KATEL	01/06/1989	SALES
U	155		PRESTON, PHILLIP JAY JR	11/28/1992	SALES
R	156		VIGLIANO, CHRISTINE ANN	05/30/1993	STUDENT
U	158		JABRY, CYNTHIA	12/05/1972	NURSE
U	159		SOARES, JAMES A	01/07/1972	LOCATER
	160		KOSSLUK, TREVOR MICHAEL	02/02/1989	CONSTRUCTION
R	160		KOSSLUK, WENDY G	08/29/1955	MED COURIER
			COREY ST 01001		
	1		GORDNER, BRITTANY LEE	01/11/1997	STUDENT
U	1		MARCOTTE, MICHAEL A	11/15/1972	MAINT TECH
U	1		MARCOTTE, SARAH E	05/12/1971	TEACHER
U	2		OLIYEVSKIY, VITALIY K	10/04/2001	CONCRETE
U	4		CASSIDY, EMILY	05/10/1988	SR FIN ANLST

V	NO.	APT.	NAME	BORN	OCCUPATION
	COREY ST Con't		**01001**		
U	10		BEAULIEU, TONI ANN	08/27/1966	
U	10		SMITH, CHARLENE MARIE	10/03/1986	
R	16		PANDOLFI, NICHOLAS	11/12/1985	SELF EMPLOYED
R	16		PANDOLFI, TARYN K	04/25/1986	RN
D	19		NOWLAN, PATRICK J	06/23/1958	OCC. THERAPIST
D	19		TANGUAY, BRUCE LIONEL	01/08/1957	SUPERVISOR
D	22		CURLEY, JANET ANN	04/08/1964	SOCIAL WORKER
U	22		LEBOEUF, MARYANN	03/30/1960	RETIRED
U	34		SERRA, MEAGHAN J	03/09/1989	PHYSICIAN ASST
D	40		RUSSO, ANTHONY J	09/12/1977	MASON
U	65		CALCASOLA, DOMINIC JOSE	04/21/1997	STUDENT
U	65		RIVASSHEEHAN, ELISABEL	10/14/1974	
U	65		SHEEHAN, ELISABEL RIVAS	10/14/1974	
U	65		SHEEHAN, RICHARD ALLEN	05/28/1969	MANAGER
U	79		SCHOOLCRAFT, ALEXANDRA	06/27/1962	MANAGER
U	79		SCHOOLCRAFT, RICHARD A	06/27/1994	STUDENT
D	79		VERELST, MARC F	02/01/1956	RETIRED
U	95		HALILI, FITORE	03/10/1991	
R	109		FLEBOTTE, KAREN M	11/08/1965	SALES
R	109		FLEBOTTE, PAUL M	09/24/1961	UNEMPLOYED
D	187		CORDI, FRANCES M	07/17/1947	RETIRED
U	196		TAYLOR, COREY JOHN	12/07/1999	STUDENT
U	196		TAYLOR, DOUGLAS DWIGHT	08/10/1965	ENGRAVER
U	196		TAYLOR, MARGARET SUSAN	01/26/1964	SECRETARY
U	196		WAUN, EMILY ANN	06/20/2000	
	197		THOMPSON, LISA A	04/19/1969	MARKET CLERK
	202		MCKEEVER, BRENDAN J	05/01/1987	DISABLED
D	202		MCKEEVER, LEEANN CHRIS	12/12/1955	RETIRED
U	202		MCKEEVER, SEAN	04/26/1985	TV PRODUCTION
D	202		MCKEEVER, STEPHEN JOHN	01/11/1955	RETIRED
R	206		RILEY, BRYAN P	07/20/1985	PLUMBER
U	222		MISISCO, VINCENZINA	09/05/1941	RETIRED
U	234		MCGILLICUDDY, JAMIE R	03/18/1984	SALES
D	234		MCGIVERIN, BRENDA M	02/28/1984	SALES DIR
R	288		SCALA, GERARDO	08/21/1942	RETIRED
R	288		SCALA, GERARDO JR	12/07/1970	
	288		SCALA, TERESA	01/01/1946	RETIRED
R	290		SCALA, ALFONSO V	11/22/1978	SELF EMPLOYED
	296		HANKE, MARIA G	02/07/1943	AT HOME
U	296		HANKE, ROBERT W	06/03/1940	RETIRED
U	310		DUFFY, AVA MICHELLE	07/17/2003	
D	310		DUFFY, LINDSAY A	01/20/1982	UNKNOWN
U	310		DUFFY, RYAN F	05/09/1979	ASST. MGR.
U	310		HOPKINS, NICK	08/04/1980	TECHNICIAN
U	436		BROWNING, RICHARD SCOT	04/07/1972	SALES
U	436		BROWNING, RONALD JOSEP	10/08/1974	RETIRED
	436		BROWNING, SAMANTHA A	08/03/1973	STAFF ASST II
R	436		MAZZA, WAYNE A	06/09/1972	POOL REPAIR
U	444B		BUISO, JORDAN R	01/21/1987	LABORER
U	444B		BUISO, PATRICIA ANN	07/02/1988	UNKNOWN
U	454		BRUNO, ANTOINETTE M	06/22/1938	CASHIER
R	454		IELLAMO, ANTHONY JOSEPH	10/31/1985	CLERK/CASHIER
R	454		IELLAMO, KATHERINE MARIE	03/24/1957	RETIRED
R	454		LEAVITT, PAULA J	06/19/1967	SSI
R	462		ZOMEK, KEVIN	08/10/1968	
U	464		WILLIAMS, DAVID W	09/09/1959	CABLE TV TECH
U	464		WILLIAMS, DEVIN WENTWOR	12/16/1986	COOK
CC	465	B	BESANCON, EVAN C	02/14/1988	
U	465	C	HANDZEL, COLBY DANIEL	08/20/2001	STUDENT
U	465	C	MORIN, KIM MARIE	02/28/1973	FINANCIAL SERV
U	465A		REED, CHRISTINA ELYSSE	07/19/1987	UNKNOWN
U	469	A	BAILEY, BRITTANY LYNN	08/06/1995	MEDICAL ASST
U	469C		MARTINEZ, FRANCO	02/23/1986	
R	469	A	TRYBA, JACOB S	07/11/1990	ELEC ASSEMB
D	476		LOZADA, THOMAS W	02/04/1970	UNKNOWN
D	478		BINGER, LAUREN CORINNE	08/15/1993	TEACHER
D	478		HARMS, DAVID RICHARD	08/18/1977	TEACHER
U	484		SPANOGLE, SHARON ELIZAB	05/27/1966	
U	486		BURKE, KATHLEEN MARIE	04/13/1994	RECRUIT SUPPORT
U	486		LEBLANC, BRANDON MICHA	08/30/1991	
	CROSS ST		**01001**		
D	10		NIEVES, ERICKS OMAR	01/09/1984	STATE WORK
	10		RIVAS, ROGER L	09/21/1977	UNEMPLOYED
	DANNY LN		**01001**		
U	15		LESSARD, MAXINE A	09/14/1953	RETIRED
U	15		LESSARD, PAUL S	06/17/1948	RETIRED
U	16		SANKALIA, NILAY	08/06/1960	GENERAL MANAGER
U	16		SANKALIA, TEJAL N	12/02/1963	ACCOUNTANT
D	21		SIANO, SEBASTIANO A	08/12/1953	MED SALES REP
U	21		SIANO, WINIFRED R	08/16/1953	WRK INCENT COOR
U	25		PARK, JULIA MIN AH	01/23/1987	
U	25		SHEHZAD, PIR	05/19/1987	
U	26		PORFILIO, ALISSA M	03/02/1996	CONTACT CTR SUP
	35		WYSOCKI, JANET	08/07/1955	HOUSEWIFE
	35		WYSOCKI, RICHARD	06/03/1953	MEAT MANAGER
R	35		WYSOCKI, ZACHARY M	11/20/1996	STUDENT
U	36		WHELIHAN, DONALD	07/16/1989	HVCA
U	36		WHELIHAN, SASHA MARIE	06/07/1990	
U	45		PAPANDRICOPOULOS, HELE	04/29/1945	
R	45		PAPANDRICOPOULOS, NICH	02/20/1935	
R	46		ANISIMOV, DMITRIY A	03/07/1962	
R	46		ANISIMOVA, NATALYA	07/06/1962	
	DEBRA LN		**01001**		
U	5		GIOSCIA, AMELIA ANNA	10/30/2002	STUDENT
U	5		GIOSCIA, LAURA ANN	12/19/1970	TEACHER
U	5		GIOSCIA, VINCENT F	01/19/1967	ATTORNEY
U	15		MICKNA, CHERYL A	11/13/1973	DAY PROGRAM
R	15		MUSANTE, ERIC	08/28/1962	DAY PROGRAM
U	15		WILLIAMS, CYNTHIA	09/12/1962	DAY PROGRAM
U	16		QUESNEL, STEPHANIE L	10/26/1979	IT SECURITY
D	16		WHITE, CINDY	08/22/1962	I RISK CONSUL
	23		TROLIO, MARIA	06/06/1947	RETIRED
D	28		SMALL, CAROL A	03/20/1949	RETIRED
D	28		SMALL, HEIDI NAN	01/12/1970	
U	28		SMALL, RODNEY JAMES	08/15/1955	
D	28		TUJAGUE, HENRY A	07/03/1948	RETIRED
U	33		TASSONE, JEANNE C	09/10/1946	RETIRED
U	33		TASSONE, MARC	07/18/1978	RETIREMENT SERV
U	33		TASSONE, SALVATORE	01/04/1946	RETIRED
	38		STICKLAND, DAVID RONALD	07/17/1983	TRUCK DRIVER
R	41		BROWN, RONALD PAUL	11/21/1970	SALES
R	41		STONE, REBECCA L	07/31/1981	SELF EMPLYD
R	48		WEST-RICCIARDONE, DEBBI	09/22/1956	MARKETING
U	51		STACK, JORDAN MICHAEL	09/05/2004	STUDENT
D	51		STACK, RYAN P	07/14/1980	SELF EMP
U	51		STACK, SARAH ROSE	08/11/1983	WEB DESIGN
U	56		JOCK, BROOKE E	11/30/1982	AT HOME
U	56		JOCK, DANIEL E	09/28/1981	FINANCIAL SERV
U	59		PELLEGRINO, DEBORAH M	03/25/1947	RETIRED
U	59		PELLEGRINO, JOHN D	04/10/1947	BARBER
D	67		WIENERS, JAKE THOMAS	11/14/1999	SCREENWRITER
U	67		WIENERS, STACY L	05/24/1969	SECRETARY
U	67		WIENERS, ZACK R	10/18/2001	STUDENT
U	70		CROTEAU, CALEIGH L	03/25/2000	STUDENT
D	70		CROTEAU, ROBERT PAUL	11/07/1975	POSTAL WKR
U	70		CROTEAU, SERENA CHRISTI	06/29/2003	STUDENT
U	70		CROTEAU, TRACI LYNN	02/04/1974	TEACHER
D	70		PLANZO, ELAINE F	05/12/1951	RETIRED
U	77		PATTERSON, CASSIDY GRA	03/29/2001	STUDENT
D	77		PATTERSON, CHRISTINE REI	02/24/1970	PENSION ADMIN
	77		PATTERSON, JACK S	11/19/2003	STUDENT
U	77		PATTERSON, JOHN J JR	03/07/1970	SMLL BUS OWN
	DYOTTE ST		**01001**		
U	17		BRADWAY, AARON MATTHEV	05/15/1984	
U	26		CLAMPIT, EDWARD T	12/29/1954	CARPENTER
R	26		CLAMPIT, WILLIAM G JR	04/16/1951	TEACHER
	EDITHA AVE		**01001**		
D	11		DILIZIA, DOMINIC A	06/18/1947	RETIRED
D	11		DILIZIA, MADELINE M	09/19/1948	RETIRED
	14		DUNBAR, JAZMIN	06/09/2005	STUDENT
U	14		DUNBAR, JEANETTE	06/09/1971	OFFICE MANG
U	15		ISABELLE, MARY JANE	02/15/1956	RETIRED
U	15		ISABELLE, ROBERT W	10/11/1952	RETIRED
R	20		FAIRLEY, KIESHA	01/28/1973	
U	20		REYNOLDS, DARION TRISHA	01/02/2004	
U	22		SANTANA, MERCEDES	03/24/1995	
D	22		WARD-HILL, JAZMINE NOEL	10/11/1991	ASST MNGR
U	23		SAYERS, BRENDAN JOSEPH	02/04/1967	
U	29		BARBER, CATHY ANN	05/18/1982	
R	29		MANACCHIO, KIMBERLY	09/20/1969	
U	29		MANACCHIO, RALPH ANTHO	12/23/1972	
R	29		PEREZ, RUPERTO	09/14/1971	DISABLED VET
U	31		STAKHNYUK, SERGEY P	12/05/1992	SELF EMPLOYED
U	32		BISCIOTTI, TORI LYNN	02/27/1994	
U	32		BISCOTTI, TORI	02/27/1994	
R	33		HARBEY, ALYAH CHRISTINA	07/30/1997	
U	34		ZABIK, JACQUELENE	07/12/1994	STUDENT
R	35		GABRISH, STACI B	12/17/1970	CNA
U	35		MONNIER, DANIELLE E	09/30/1970	BUS MONITOR
R	37		COSTELLA, RAYMOND A	09/24/1965	SHIPPING
U	38		FITZSIMMONS, CHARLES RA	05/31/1993	
	EDWARD ST		**01001**		
D	7		GENDRON, DIRK G	10/01/1988	SALES
U	7		GENDRON, JORDAN THOMAS	01/13/1999	STUDENT
U	11		CHAPMAN, NICOLE	10/06/1982	TEACHER
D	11		GAUDET, DENNIS E	03/23/1969	RETIRED
D	14		DRUMM, ALYSSA MADISON	11/20/2003	STUDENT
U	14		DRUMM, JOHN THOMAS	12/08/1969	BUS DRIVER
U	14		DRUMM, SUSAN ANN	02/13/1968	REALTOR
U	19		LANDRY, ROGER LEO	02/15/1949	RETIRED
U	19		LANDRY, SUSAN C	07/03/1952	TEACHER
U	20		FIERRO, ANTHONY ALONZO	06/05/1991	UNKNOWN
U	20		FIERRO, LILY NICOLE	09/15/1996	UNKNOWN
U	26		RHEAULT, APRIL L	04/09/1958	PARAPROFESSION
U	26		RHEAULT, BRIAN DONALD	09/10/1960	LETTER CARRIER
U	26		RHEAULT, CALEB J	12/29/1988	STUDENT
U	26		RHEAULT, CHRISTOPHER H	05/21/1986	COLLEGE GRAD
U	26		RHEAULT, FAITH KELLY	10/07/1994	STUDENT
U	26		RHEAULT, LUKE D	10/05/1996	STUDENT
U	31		DIGIOVANNI, JOHN J	06/14/1988	
D	31		DIGIOVANNI, SAMANTHA DA	09/25/1987	PHARM TECH
U	32		DREWNIAK, DAVID F	09/09/1954	RETIRED
U	32		DREWNIAK, PATRICIA A	08/06/1956	ASST PROF
D	37		EGGLESTON, ALYSSA R	03/17/1997	SALES
D	37		EGGLESTON, DIANE PALAZZ	05/30/1965	TEACHER

V	NO. APT.	NAME	BORN	OCCUPATION
EDWARD ST Con't		**01001**		
D	37	EGGLESTON, JULIA ROSE	06/08/1999	STUDENT
U	37	EGGLESTON, ROBERT L	03/26/1965	TEACHER
U	38	CROWTHER, BRYAN C	06/04/1984	BUSINESS
D	38	CROWTHER, STEPHANIE M	07/04/1986	THERAPY
U	44	SYPIT, ANDREW TODD	10/30/1996	COOK
R	44	SYPIT, BETHANY R	10/27/1969	DENTAL HYGIENIS
U	44	SYPIT, ERIKA BETH	05/06/1999	STUDENT
U	44	SYPIT, TODD M SR	09/03/1969	BOILER ENG 3RDC
D	47	COLITTI, CHRISTOPHER	04/22/1993	UNKNOWN
D	47	KING, HANNAH	12/28/1995	UNKNOWN
U	49	CAHILL, CHELSEY KATELYN	06/29/1988	CLIENT SERV MGR
U	49	CAHILL, EDWARD N II	01/14/1986	CLIENT SERV MGR
U	50	PAUL, STEVEN L	01/17/1957	RETIRED
R	50	WOODARD, ANN ELIZABETH	05/10/1951	RETIRED
U	56	ROSARIO, NICOLE ELIZABET	03/20/1984	
U	60	DOUTHWRIGHT, JASON M	07/31/1980	BUSINESS SPEC
D	60	DOUTHWRIGHT, JESSICA LY	10/23/1979	
R	73	YATES, LEXIE NICOLE	07/29/1996	UNKNOWN
R	73	YATES, PAYDEN SCOTT	08/11/1993	UNKNOWN
D	77	GRASSETTI, SANDRA A	08/18/1942	RETIRED
U	87	ALBANO, LAUREN ROSE	08/05/1982	NURSE
U	87	GERVAIS, MARK A	07/08/1971	MANAGER
U	87	MERCERI, LYNNE MARIE	01/03/1965	UNEMPLOYED
D	92	KURALT, BARBARA JEAN	11/30/1952	RETIRED
D	92	LINDSEY, ALYSSA MARIE	08/29/1990	CASHIER
U	95	SALOIO, ANTHONY D	12/16/1986	SOFTWARE ENG
R	95	SALOIO, GINA M	08/17/1987	FINANCIAL ASST
U	105	FERRENTINO, BRIANA MARIE	04/22/1994	ESTHETICIAN
U	110	WEEKS, CHRISTINA M	04/28/1980	CREDIT AR SPEC
	110	WEEKS, KEVIN J	03/07/1980	COMPT. SYS. ENG
U	115	HULL, KAREN ELIZABETH	05/12/1951	RETIRED
U	115	HULL, MARK R	02/27/1957	RETIRED
R	122	BUBIE, JACK DAVID	07/16/1999	STUDENT
R	122	GABEL, MADISON JEAN	05/27/1998	STUDENT
R	122	GABEL, WILLIAM G	11/09/1990	UNEMPLOYED
	122	GABEL, WILLIAM B	01/18/1957	CONSTRUCTION
U	122	GUENARD, SUSAN MARIE	06/01/1965	PHYSICAL THERAP
ELBERT RD		**01001**		
D	14	CARINGI, KATHLEEN A	07/09/1977	SUPERVISOR/THER
D	22	PRISBY, DONNA M	08/05/1953	RETIRED
R	29	WYCKOFF, CHRISTOPHER R	09/06/1962	PROD MGR
U	29	WYCKOFF, KATHLEEN A	06/30/1963	REGISTERED NURS
U	30	BUSSIERE, BRUCE EMILE	04/17/1959	RETIRED
U	30	BUSSIERE, COURTNEY L	12/16/1991	RN
D	30	BUSSIERE, LYN M	10/04/1962	HOMEMAKER
R	35	MARTINS, ADAM J	05/28/1994	STUDENT
U	35	MARTINS, CATHERINE	05/18/1995	STUDENT
U	38	MALACHOWSKI, EDWARD FF	12/03/1934	RETIRED
U	43	GRIFFIN, LYNN A	11/11/1959	RN
D	44	CURRIE, TODD	12/10/1971	DISTRIBUTION
D	44	LECLAIR, ROBERT III	01/11/1958	PROD PLANNER
D	51	LINDER, BRUCE JOSEPH	03/08/1983	SUPERVISOR
D	51	LINDER, KATELYN F	07/01/1981	TEACHER
	52	ATHAS, NICK C	12/27/1970	SELF- EMPL.
D	52	LANGEVIN, KRISTEN A	09/03/1971	CONSULTANT
R	57	RAUS, HARRO	04/01/1958	RETIRED
R	57	RAUS, MARIA C	09/09/1968	BENEFITS TECH
U	58	WOOD, ANTONIA JOSEPHINE	08/26/2003	STUDENT
R	58	WOOD, BARBARA L	06/16/1973	PARA PROFFECTIO
U	63	FRA, IRENE FRANCES	07/30/1952	RETIRED
U	63	FRA, JEAN-CLAUDE	09/30/1950	RETIRED
U	66	GRENIER, LISA E	07/12/1963	SALES
U	66	GRENIER, STEPHEN EDWAR	10/02/1964	DRIVER
U	71	LAFRANCE, KAREN MARIE	10/09/1974	NURSE
U	72	LABRIE, ASHLEE LYNN	05/14/1988	
U	72	RUST, DONNA LEE	11/14/1943	HOMEMAKER
U	72	RUST, MYRON HAROLD	11/11/1946	SALES
U	79	CUNNINGHAM, JONATHAN W	05/27/1976	UNKNOWN
U	79	GUINDON, JOANNA L	06/30/1975	NURSE
U	80	CAULEY, KATE T	04/08/1978	STUDENT
U	80	GARVEY, KEITH M	01/09/1979	UNKNOWN
D	88	BARKER, CAROL J	01/02/1943	RETIRED
D	88	BARKER, RICHARD E	05/26/1941	RETIRED
U	96	BROADHURST, JAMES I	04/25/1972	ADMIN ASST
U	96	GOING, CAITLIN S	01/19/1987	
ELLISON AVE		**01001**		
U	12	MORELLO, ANTHONY	08/19/1976	HVAC TECH
U	12	MORELLO, VANNI ROSE	07/05/2001	
U	14	KVENVOLD, LAURA	11/04/1988	PHYSICIAN
	25	ALI, FARHEEN	11/22/2000	
D	25	TAQI, ALI	12/24/1994	IT SCIENCE
D	25	TAQI, ZAHRA	01/29/1991	UNKNOWN
U	28	CATJAKIS, MATTHEW TYLER	06/01/1996	LABORER
U	30	ALESSI, DOROTHY	04/15/1955	RETIRED
U	30	LONCRINI, JOHN M	02/21/1971	EMPLOYED
D	34	DAWSON, GREGORY	01/17/1957	MINISTER
D	34	DAWSON, ROSEMARY	09/30/1957	MINISTER
R	36	GALUSTOV, MAVLYUD	09/18/1990	UNKNOWN
FLORIDA DR		**01001**		
U	14	BORCHERS, JEFFREY M	08/27/1971	LINEMAN
D	14	HOLMES, MICHELLE LEE	12/20/1973	HR MGR
U	15	LEDUC, DEENA S	11/15/1969	PROCUREMENT AGE
U	15	LEDUC, THOMAS C	02/13/1953	FABRICATOR
U	21	MITCHELL, NATHAN	05/09/2000	STUDENT
U	21	MITCHELL, SCOTT ANTHONY	10/02/1965	FIREFIGHTER
D	21	MITCHELL, SHARON B	03/27/1968	TEACHER
U	22	TON, HANNA NU	10/21/1997	
CC	28	STERCZALA, MARGARET A	04/10/1958	CLERK
R	28	STERCZALA, NICHOLAS T	03/30/1993	STUDENT
D	29	MERCURE, DONALD THOMAS	10/30/1952	RETIRED
D	29	MERCURE, EUGENE F	11/24/1954	RETIRED
D	29	MERCURE, SANDRA J	07/27/1958	HOME
D	36	ALDERS, ALEXANDRA R	06/07/1990	RN
U	42	SANBORN, SALLY JANE	09/12/1949	RETIRED
U	42	TRUJILLO, ROSE	02/14/1950	RETIRED
U	48	BLAKE, ASHLEY MARIE	04/23/1986	UNKNOWN
U	48	BRAGG, JOSHUA R	11/22/1986	
CC	49	CAMERON, KEITH M	03/08/1965	DRIVER
D	49	ROSARIO, MARILYN	05/08/1959	
U	49	ROSARIO, RACHEL LYNN	10/13/1980	
U	55	TEAHAN, JOAN MARIE	06/18/1932	N/A
R	56	HILL, BRITTANY M	10/07/1989	HOMEMAKER
	56	HILL, HOWARD C SR	12/24/1956	RETIRED
U	56	HILL, PATTY A	12/07/1958	RETIRED
U	56	HILL, SEAN M	05/20/1988	SHIP DOCK
	63	MASTELLO, GERALDINE A	11/23/1940	RETIRED
R	64	RANKIN, CLIFFORD E JR	08/09/1954	DISABLED
	64	RANKIN, DONALD H	07/28/1973	DISABLED
U	64	RANKIN, DORA M	04/17/1954	DAY CARE PROVID
D	70	KEMP, SHARON I	03/06/1959	HEALTH CARE
D	70	KEMP, THOMAS G	09/21/1958	SPECIAL ED TEAC
U	71	BENNETT, COURTNEY MARIE	08/02/1989	
U	71	BENNETT, LINDA	06/10/1954	
U	75	SMITH, STEPHEN N	06/18/1988	
D	76	SAPELLI, DONNA M	12/09/1956	RETIRED
U	76	SAPELLI, LAURA MARIE	06/18/1991	PARAPROFESS.
U	81	POLIWCZAK, JOHN E	11/25/1949	DISABLED
D	82	EGGLESTON, TINA M	08/18/1966	RN
U	86	TOLPA, ANN M	02/18/1961	UNEMPLOYED
U	86	TOLPA, STANLEY	06/05/1955	RETIRED
U	94	AUSTIN, SARA JEANNE	06/02/1992	BARTENDER
U	94	ST JOHN, DAVID F JR	11/01/1987	REPAIR TECH
	97	PARSONS, DEREK	01/01/1900	TRUCK DRIVER
D	102	CHAUDHRY, MAHEEN	11/12/1989	PHARMACIST
U	102	SHAHZAD, MUHAMMAD	02/21/1989	SYSTEM ANLST
U	103	BOLDUC, IAN HOFFMAN	09/13/2001	STUDENT
U	103	BOLDUC, JOSHUA C	03/16/1999	STUDENT
U	103	BOLDUC, PAULA A	08/15/1971	HOMEMAKER
D	103	DOODY, THOMAS J III	02/25/1983	CIV ENGINEER
D	111	RONNAU, DOUGLAS J	07/27/1962	POSTAL WORKER
D	111	RONNAU, NORA D	08/10/1961	READING TEACHER
U	114	GONZALEZ RODRIGUEZ, JAN	10/17/2001	STUDENT
U	114	GONZALEZ-COLON, LUIS FR	04/02/1976	CLINICIAN
U	114	RODRIGUEZ RIOS, MARILYN	03/01/1978	
U	119	MINER, META LISA	11/25/1991	
U	119	MINER, SAMUEL DAVID	12/09/1991	
U	119	OLKO, CRYSTAL ADARA	08/26/1990	UNKNOWN
D	119	OLKO, JOEL C	08/16/1991	UNKNOWN
U	125	MCCARTHY, GERALYN A	06/06/1962	MANAGER
U	125	MCLEAN, GARY C	08/17/1961	HVAC TECH
U	125	WOLOHAN, JOSEPH F	05/14/1982	
U	126	BAKER, JILL M	09/13/1985	TEACHER
U	126	BAKER, MATTHEW ADAM	07/21/1984	TEACHER
U	129	WATERMAN, THEODORE F	04/07/1951	RETIRED
L	137	DEFORGE, COLIN MARCUS	07/13/1977	EXEC DIR
U	137	DEFORGE, SARA	09/02/1976	CONSLTNT
U	140	DITOMASO, MARY	01/04/1944	HOUSEWIFE
U	140	DITOMASO, NICOLA DOMENI	12/19/1942	RETIRED
U	140	DODGE, LORI A	03/26/1969	
R	143	SPENCER, DARLENE R	02/19/1953	PSYCHOTHERAPIST
D	151	RAMOS, KENNY	04/13/1981	STUDENT
U	157	GOTHA, KENAN M	08/01/1953	RETIRED
U	157	PLANTE, LYNNE	07/28/1955	RETIRED
R	163	MOYA, JONAURY N	10/07/1990	TEAM LEADER
R	163	MOYA, LUIS E	07/12/1980	MACHINE OPERATO
U	171	KOZLAK, AUGUST P JR	09/08/1964	EMPLOYED
U	171	KOZLAK, CAROLYN	09/10/1964	TEACHER
U	182	BENARD, ADRIA CHRISTINE	03/31/1969	TEACHER
U	182	BENARD, DEMITRIA PAULINE	04/15/2003	STUDENT
U	182	BENARD, MATTHEW GEORGI	10/09/2004	STUDENT
U	182	FISHER, EFSTATHIA G	01/26/1944	
U	189	FERRERO, ADELAIDE F	09/19/1930	HOMEMAKER
U	189	FERRERO, MICHAEL NEILSO	10/26/1992	UNKNOWN
U	189	FERRERO, NEILSON R	10/23/1932	RETIRED
D	192	BUTLER, CYNTHIA MARIE	12/06/1958	RETIRED
D	192	BUTLER, JOHN ANTHONY	08/03/1952	RETIRED
U	199	HIGGINS, GARY J	01/20/1966	PRO/SPELST
U	199	HIGGINS, IAN C	09/15/1999	TIRE INSTALLER
D	199	HIGGINS, KAREN M	05/04/1969	PHYS THER ASST
GLENDALE RD		**01001**		
U	16	DEWBERRY, JARED TYRELL	06/28/1998	
U	16	STERLING, JULIE L	05/14/1980	
D	16	STERLING, LOUISE	04/12/1958	
D	26	WEINBERG, STACY DEE	04/26/1967	PHARMACIST

V	NO.	APT.	NAME	BORN	OCCUPATION
GLENDALE RD Con't			**01001**		
U	29		THERIAQUE, BRAD H	03/16/1982	STORE MGR
D	29		THERIAQUE, BRUCE H	07/31/1949	RETIRED
	29		THERIAQUE, KIERSTYNN	06/10/1995	STORE CLERK
D	36		DUTILLY, ELLEN K	04/23/1955	A/P CLERK
U	36		MCDONALD, JAMES DANIEL	04/28/1961	RETIRED
U	36		MCDONALD, RACHEL L	08/03/1987	PARAPROFESSIONA
U	39		KUCHARSKI, BOZENA Z	07/11/1953	
U	39		SUROWIEC, JOANNA	08/19/1983	
U	46		MCGUIRE, JUDITH A	03/23/1955	RETIRED
U	46		MCGUIRE, STEVEN C	10/29/1954	RETIRED
D	49		SHAH, KUNDA N	06/28/1957	MED TECH
U	49		SHAH, NARENDRA B	08/31/1957	MECH ENGINEER
D	54		JOHNSON, SAMUEL G	10/26/1971	THEATER TECH
U	59		LETOURNEAU, KAREN M	11/10/1978	NURSE
U	59		LUKASIK, MATTHEW	02/14/1981	AT HOME
U	64		IANNARELLI, JAMES ROBERT	05/01/1981	MANAGER
D	64		IANNARELLI, LYNDSAY M	08/02/1982	VET TECH
U	67		BANAITIS, CALEB RICHARD	04/20/2005	
U	67		BANAITIS, JENNA MARIE	05/24/1977	REALESTATE APPR
U	67		BANAITIS, TODD M	09/30/1975	ELECTRICIAN
	74		JAMES-BLOCKER, COURT J	11/04/1990	STUDENT
	74		LEE, ABIGAIL	10/24/2005	STUDENT
D	74		LEE, CARLA JAMES	06/08/1962	CONSULTANT
D	74		LEE, EDDIE W JR	06/11/1970	PATHOLOGIST
U	77		AGAYEV, BAHTIYAR	10/05/1978	EMPLOYED
	77		AGAYEVA, GURNUSH	01/25/1950	
	77		AGAYEVA, JAMILA	01/25/1986	EMPLOYED
U	77		AGAYEVA, SAMIRA	06/15/2004	STUDENT
R	84		FRADET, L WILLIAM	09/17/1942	SALESMAN
R	87		ROSS, DAVID A	03/29/1967	ACCOUNTANT
R	87		ROSS, SANDRA M	01/18/1965	ACCOUNTANT
U	87		ROSS, SARAH ELIZABETH	03/22/2003	STUDENT
U	94		SERRA, JULIA ROSE	01/08/1998	SLP
U	94		SERRA, MARGARET E	10/04/1955	RETIRED
D	94		SERRA, MARK A	03/28/1957	RETIRED
U	102		REZNICHENKO, OKSANA	07/22/1985	
U	102		REZNICHENKO, YEVGENIY N	12/24/1987	TRUCK DRIVER
R	112		DION, PAUL J	04/18/1983	CHIROPRCTR
R	112		OAKES, JEFFREY M	07/05/1985	FIRE FIGHTER
U	122		EBREO, JOANNA D	09/16/1969	TEACHER
U	122		EBREO, MARK ANTHONY JR	01/20/1968	ENGINEER
D	127		ALLEN, BONNIE J	05/22/1949	RETIRED
U	132		RAYONIA, JASMINE	03/02/1995	STUDENT
U	132		RAYONIA, JUHI	06/20/2000	STUDENT
U	132		RAYONIA, RAJESH N	05/17/1962	SELF EMPLOYED
U	132		RAYONIA, RENU	02/18/1959	OFFICE WORKER
R	137		ELEK, LORI A	11/08/1978	
R	137		ELEK, MATTHEW S	10/17/1974	
D	142		FITZPATRICK, BARBARA L	08/06/1948	RETIRED
D	142		FITZPATRICK, JOSEPH F	05/06/1948	RETIRED
D	151		CIRILLO, JOHN J	11/10/1957	RETIRED
D	151		CIRILLO, SUSAN M	07/04/1948	RETIRED
U	152		PEREIRA, DONNA A	10/03/1955	LPN
D	152		PEREIRA, ROBERT A	10/21/1955	RETIRED
D	162		BERMEJO, JOSE JULIO	10/22/1978	SELF-EMPLOYED
	162		SANTANIELLO, FIORAVANTI	01/01/1961	N/A
	162		SANTANIELLO, ROSA	11/07/1965	N/A
U	162		SANTANIELLO, SALVATORE	09/06/1984	
GREENWOOD ST			**01001**		
D	14		FOX, DANIEL	03/21/1973	IT TECH
U	14		FOX, DIANNA M	10/04/1949	HOMEMAKER
U	14		FOX, JOHN H JR	03/26/1941	RETIRED
D	15		CAHILL, GINA L	02/07/1969	RECEPTIONIST
U	15		CAHILL, HANNAH MARIE	11/09/2002	STUDENT
U	15		CAHILL, LANDEN WILLIAM	10/07/2004	STUDENT
R	15		CAHILL, WILLIAM R	11/02/1970	LETTER CARRIER
U	19		DESROCHES, ALAN J	09/27/1966	PROCESS TECH
U	19		DESROCHES, BRANDON M	01/30/1999	STUDENT
U	19		DESROCHES, CHRISTINA M	07/10/1973	CLAIMS EXAMINER
HAMPDEN LN			**01001**		
U	7		KRUSER, CAROL M	01/25/1969	PRINCIPAL
D	7		KRUSER, DAKOTA JAMES	08/31/1996	TEACHER
U	7		KRUSER, KEITH A	08/07/1968	MUSICIAN
U	7		KRUSER, SIERRA L	03/25/1999	STUDENT
D	8		GENDRON, DIANE L	08/09/1964	TEACHER
U	8		GENDRON, JON A	02/19/1964	ROUTE SALES
U	17		BALDYGA, GINA M	09/22/1978	COO
U	17		BALDYGA, JAMES P	03/17/1978	CEO
U	24		PELOQUIN, MARLENE	06/14/1954	HOMEMAKER
D	24		PELOQUIN, ROBERT HENRY	01/24/1949	RETIRED
U	27		BLANCHARD, DOROTHY ANN	11/11/1954	CLERK
U	27		BLANCHARD, JEFFREY C	12/30/1963	SYSTEM DEV ANAL
U	27		BLANCHARD, LAUREN ELIZA	07/27/1996	MKTG DIRECTOR
U	27		BLANCHARD, SHAWN JEFFR	05/07/1994	ACCOUNTANT
U	36		MERCIER, DIANE MARIE	07/20/1960	RN
D	36		SABOURIN, MARK T	10/04/1956	AUTO BODY TECH
U	37		ALBERTI, CATHERINE E	11/30/1953	CONSULTANT
U	45		GEOFFRION, KATHERINE MA	05/24/1992	GROCERY ASST
U	45		GUTHRIE, LENFORD C	11/25/1959	
U	46		BOSINI, ANTHONY	07/04/1982	ACCOUNTANT
U	46		BOSINI, JENNIFER	08/25/1984	SPCH THRPST
U	54		OCONNOR, SEAN KEVIN	05/11/1995	

V	NO.	APT.	NAME	BORN	OCCUPATION
HAMPDEN LN Con't			**01001**		
R	55		KYLE, ANNMARIE	12/24/1970	MEDICAL
U	64		CARLETON, STEVEN J	04/13/1960	CONSULTANT
U	64		CARLETON, VERONICA P	08/26/1964	APP DEVELOPER
U	65		CIEBOTER, SUZANNE M	10/18/1962	MANGR
U	65		COSTA, CHRISTY MARIE	07/13/1985	UNKNOWN
U	65		COSTA, JOSHUA P	03/29/1983	RESTAURANT MGR
R	75		BRUNET, GISELE	04/11/1954	NURSE
HEARTHSTONE DR			**01001**		
R	17		PELLEGRINO, ANNA	04/02/1997	SPEECH PATHOLOG
U	17		PELLEGRINO, DOMENIC P	12/16/1969	DIR OF FINANCE
R	17		PELLEGRINO, DOMENIC JR	12/01/1999	STUDENT
U	17		PELLEGRINO, FRANCESCA S	08/15/1969	TEACHER
U	17		PELLEGRINO, JOSEPH	08/07/2001	STUDENT
R	25		BUTT, LAURIE ANN	09/26/1967	TEACHER
U	25		BUTT, MICHAEL CHRISTOPH	12/23/1965	ENGINEER
R	25		BUTT, SAMANTHA LYNN	10/03/1993	STUDENT
R	25		BUTT, TYLER C	09/27/1994	STUDENT
U	25		LACASSE, BEAU MAREK	11/01/1993	CASHIER
D	26		PELUSO, CHRISTOPHER A	02/20/1977	RESTRNT MGR
D	26		PELUSO, TYLER	04/11/1989	SUPERVISOR
U	32		HOWE, JOEL M	01/08/1985	ASSISTANT MGR
D	32		HOWE, SAMANTHA ROSE	01/28/1987	UNDERWRITER
U	40		ZHUPIKOV, LIYA	09/18/1984	
U	40		ZHUPIKOV, NIKOLAY N	06/01/1979	
R	48		RANDALL, CAMERON M	08/14/1997	MANAGER
U	48		RANDALL, TAMMY ANN	09/25/1964	ADMIN ASST/MED
U	49		ALBANO, HEATHER C	10/27/1986	STUDENT
D	49		ALBANO, KENDRA B	03/18/1991	STUDENT
U	49		ALBANO, KENNETH A	08/03/1949	RETIRED
U	49		ALBANO, LAURA	06/01/1959	HOUSEWIFE
JAMES AVE			**01001**		
D	15		KARADAS, AKIN	05/13/1983	ACCOUNTANT
D	15		KARADAS, AYSE	03/10/1986	UNKNOWN
D	18	1	KING, STEPHANIE	04/22/1983	UNKNOWN
U	18		LOVELY, MICHAEL A	07/31/1980	TEACHER
U	21		FROSCH, HOLLY A	05/08/1974	DAYCARE
U	21		FROSCH, LINDSEY MARIE	03/05/2002	STUDENT
	21		FROSCH, OLIVIA	06/06/1997	TEACHER
U	21		GALLUP, GAYLYN	07/13/1961	
U	21		GALLUP, RAYMOND D	06/08/1967	
U	21		ORLANDI, GAIL F	08/28/1947	RETIRED
	24		TURKMEN, KENAN	02/05/1963	
R	24		TURKMEN, MERVE	01/12/2000	STUDENT
	24		TURKMEN, YETER	01/06/1966	EMPLOYED
R	27		LIVCHIN, NADEZHDA	06/20/1973	UNKNOWN
U	29		KAZIMIROV, VADIM G	03/22/2000	
U	29		KAZIMIROVA, CAROLINA	12/11/2002	
U	29		SINIGUR, MIKHAIL K	05/31/1977	CARPENTER
U	29		SINIGUR, NATALIA P	07/03/1983	RESP THERAP
T	36		GRIMALDI, ANN A	07/27/1940	RETIRED
U	36		GRIMALDI, FREDERICK L	09/01/1943	RETIRED
U	39		DELGADO, JANNETTE	04/25/1980	MEDICAL ASST
U	39		LAJOIE, JAMIE HEATH JR	02/15/2001	
U	41		TANZER, BONNIE LEE	09/17/1981	N/A
U	47		REYES, DESTINY ALAZE	02/13/2003	
U	47		REYES, NOMARIS	03/18/1985	
U	47		RIVERA, TOM KENNETH	01/21/1988	
D	49		RIVERA, BRENDA	05/16/1983	UNKNOWN
D	49		RIVERA, KAYLIANA ENID	02/18/2001	
U	52		BAS, MUSA	02/15/1979	
	54		POWELL, NICHOLAS	06/13/2005	STUDENT
U	54		VINTON, HONORA E	08/04/1943	RETIRED
U	54		VINTON, RONALD G	05/22/1937	RETIRED
JANELLE DR			**01001**		
U	19		HIGGINS, ARTHUR S JR	03/15/1970	SYSTEM OPERATOR
R	19		HIGGINS, CYNTHIA M	05/23/1976	RN
	19		HIGGINS, JADON C	09/01/2005	STUDENT
U	19		HIGGINS, JOSEPH CHRISTIAN	04/15/2004	STUDENT
D	22		CIRELLI, JOSEPH A	09/20/1929	RETIRED
	32		FREDERICK, JACOB J	06/28/2000	WAREHOUSE WKR
	32		RENAUD, AARON A	06/27/2001	WAREHOUSE WKR
R	32		RENAUD, ANTHONY M	07/16/1966	PRODUCE MGR
U	32		RENAUD, DEBORAH A	04/09/1969	HEAD CASHIER
U	42		SANTOLINI, AUSTIN M	10/08/1989	MNGR/ CAR RENT
U	42		SANTOLINI, CECILY A	04/12/1956	INFO TECH
U	42		SANTOLINI, LUCAS J	06/14/1992	AIR FORCE
U	42		SANTOLINI, ROY THOMAS	09/01/1946	BUS DRVR
D	53		RANNENBERG, PAUL F	05/31/1954	RETIRED
D	53		TILLSON, MARGARET D	07/28/1958	RETIRED
U	63		WYSOCKI, ALLIE ROSE	02/28/1999	
D	63		WYSOCKI, COLLEEN M	02/08/1968	TEACHER
U	63		WYSOCKI, MARYKATE ERIN	02/13/2002	STUDENT
U	63		WYSOCKI, WILLIAM A	11/21/1957	RETIRED
U	63		WYSOCKI, WILLIAM ANTHON	08/10/1996	
R	72		MESSIER, PATRICIA M	01/28/1956	RETIRED
R	72		MESSIER, ROBERT ALAN	01/16/1955	RETIRED
U	73		WINSKYE, CHRISTOPHER M	07/13/1972	TELEPHONE TECH
U	73		WINSKYE, LISA A	03/15/1965	PT/WAREHOUSE
U	82		GARAFOLO, JOHN E	07/08/1967	RETIRED
U	82		LATTELL, CORRINE	08/23/1965	RETIRED
U	82		LATTELL, VALERIE M	01/23/1994	ANALYST REL MGR

V	NO. APT.	NAME	BORN	OCCUPATION
JENNIE CIR		**01001**		
U	8	RACICOT, JULIE A	03/09/1980	R.N.
U	8	RACICOT, WILLIAM E JR	11/14/1981	CLERK
R	15	PAUL, BETH F	08/04/1969	ENROLL COUNSEL
R	15	PAUL, DUANE J	10/22/1963	TRUCK DRIVER
	15	PAUL, ETHAN R	08/25/2005	STUDENT
R	16	COSGROVE, FIORELLA FRAI	11/11/1961	SALES
U	24	SCIARTELLI, BIANCA NICOLE	10/09/1995	
	34	MALAFRONTE, ANGELO	05/25/1981	PASTRY SHOP
	34	MALAFRONTE, CHRISTINE	01/30/1945	PHARMACY TECH
	34	MALAFRONTE, GENNARO	09/07/1945	MAINTENANCE
U	35	VERTERAMO, LINDA R	03/26/1957	
U	44	HAYWARD, ERNEST J JR	06/22/1971	SALES-RETAIL
D	44	HAYWARD, JENNIFER D	03/10/1971	MARKET EXECTV
U	44	HAYWARD, TYLER ERNEST	11/29/2004	STUDENT
U	50	FRARE, ELSA A	06/13/1937	RETIRED
U	58	ST JEAN, LAURIE ALANNA	01/24/1960	MHC
U	58	STJEAN, ALEX E	09/11/1960	UNEMPLOYED
U	68	LAUDATO, HALEY JOANNE	11/20/1999	STUDENT
R	68	LAUDATO, JAMES DAVID	05/18/1969	ARMY NATL GUARD
U	68	LAUDATO, KRISTEN	11/30/1971	CONSULT
U	68	LAUDATO, RYAN ANTHONY	11/02/2001	STUDENT
R	78	LOCKE, FRANK R JR	10/28/1949	BUSINESS MGR
U	78	LOCKE, JOANNE C	10/20/1950	MANAGER
U	88	TOPCUOGLU, HILAL	10/30/1978	
U	88	TOPCUOGLU, TARKAN	02/23/1976	DIRECTOR
JOEY DR		**01001**		
U	5	JORGENSEN, LAURA G	08/21/1982	PHYSICAL THERAP
U	5	JORGENSEN, TODD J	06/26/1979	FIXED INCOME TR
U	14	ANDERSON, CONNOR M	06/03/1994	MEDICAL PREP
U	14	ANDERSON, DAVID A	04/28/1953	RETIRED
R	14	MOLLOY, BRIAN J	04/11/1959	SELF EMPLOYED
U	14	MOLLOY, BRIGID J	10/28/1930	RETIRED
U	14	MOLLOY, LINDA F	06/05/1957	RETIRED
U	14	PAPPACENO, AMBER JUDITH	12/28/1994	MEDICAL SALES
U	15	SIEWERS, JENNIFER LYN	10/15/1981	RN
D	24	BRACCIALARGHE, DEBORAH	01/21/1953	RETIRED
D	24	BRACCIALARGHE, DONALD	11/24/1952	RETIRED
U	25	SMITH, EDWARD L	07/24/1973	END TECH
R	25	SMITH, KRISTIN M	11/01/1974	RN
U	25	SMITH, MEGAN LABELLE	07/01/2004	STUDENT
U	25	SMITH, RYAN EDWARD	04/18/2002	STUDENT
U	34	MURPHY, JOHN F	03/28/1962	DRIVER
U	34	MURPHY, KAREN A	07/26/1962	CARE TAKER
D	35	DEFORGE, MARGARET E	08/17/1954	RETIRED
D	35	DEFORGE, MARK E	04/14/1956	RETIRED
U	35	DEFORGE, MARY KATHERINI	05/13/1994	MEDICAL FIELD
T	44	OSULLIVAN, DANIEL A	02/09/1963	MORTG ORIGINATO
R	44	OSULLIVAN, JACOLYN A	04/02/1963	RN
KATHARINE DR		**01001**		
U	23	O'KEEFE, DONNA L	05/18/1970	ADMISS COORD
U	23	O'KEEFE, JEFFREY SCOTT	02/19/1969	OWNER
	23	O'KEEFE, MATHEW	08/18/2000	PROJ MNGR
D	33	HAGLUND, NICOLE RAE	03/26/1981	PARAPROF
D	33	HAGLUND, RICHARD B JR	05/25/1980	MANAGER
	34	MCANANAMA, BRENNA A	08/04/2003	STUDENT
U	34	MCANANAMA, CONNOR HAM	03/11/1999	STUDENT
U	34	MCANANAMA, STEPHEN J	09/23/1964	SYST ANLYST
U	34	MCANANAMA, WENDYLEE A	03/28/1965	LIB. ASSO.
U	41	ALVAREZ-ORTIZ, LOURDES A	03/10/1960	PSYCHOLOGIST
U	41	ORTIZ-LONGO, CARLOS A	06/24/1959	PSYCHOLOGIST
U	49	RIVEST, CAMERON P	07/17/1997	TEACHER
U	49	RIVEST, LEAANN M	03/01/1965	DENTAL HYGENIST
U	49	RIVEST, PAUL THOMAS	06/04/1961	TEACHER
U	54	COSTELLO, CHRISTINE A	08/22/1964	SECRETARY
U	54	COSTELLO, KEVIN J	12/13/1963	DRAFTER
U	54	COSTELLO, MEGHAN A	06/08/1992	PHLEBOTOMIST
U	60	DUPUIS, CASANDRA CAROL	07/11/1995	TEACHER
R	67	CIURLEO, ELIZABETH A	05/04/1968	OP MNGR
U	67	CIURLEO, GUISEPPE JAMES	06/19/1998	RND
U	67	CIURLEO, MARCO A	01/22/1993	STUDENT
CC	67	CIURLEO, NATALIA E	06/30/1995	PRIVATE BANKER
R	67	CIURLEO, VICTOR JOSEPH	01/25/1992	MNGR
	68	NORMAND, CYNTHIA K	09/15/1992	CFO
	68	NORMAND, JONATHAN D	10/01/1991	SR FINANCIAL AN
U	76	RAMIREZ, COLLEEN MARY	06/14/1976	SECRETARY
U	76	RAMIREZ, MARCOS	04/05/1976	TEACHER
U	76	RAMIREZ, RAYNA M	11/10/1998	STUDENT
D	83	PIETRONIRO, MICHAEL ANTH	01/25/1954	RETIRED
U	88	RADWANSKI, ANDREW EDMU	05/12/1981	QUAL ASRNCE
U	88	RADWANSKI, NICOLE QUINT	01/16/1981	PROPERTY MGR
D	89	ALKAN, AYLA UMMUYE	07/26/1983	
U	89	ALKAN, MAHMUT	05/12/1978	SELF EMPLOYED
L	101	NARREAU, GRACE MARIE	05/14/1961	OP DIR
U	101	NARREAU, RONALD	10/10/1958	WAREHOUSE MGR
U	104	PASSANISI, CHERYL A	12/12/1953	HOMEMAKER
U	104	PASSANISI, RICHARD T	09/14/1950	RETIRED
U	109	WOODS, JOAN ALICIA	06/23/1961	CUST SERV REP
U	109	WOODS, WAYNE D	06/21/1955	RETIRED
U	116	BUONICONTI, STEPHEN P	01/18/1963	POSTAL WORKER
U	119	OBRIEN, CHRISTINE	02/18/1955	RETIRED
U	119	OBRIEN, JOHN FRANCIS JR	10/26/1948	RETIRED
U	127	WHEAT, DAVID SOLOMON	08/17/1999	STUDENT
KATHARINE DR Con't		**01001**		
U	127	WHEAT, JOHN ISIAH	12/03/2000	STUDENT
D	127	WHEAT, MIHEE	07/08/1969	MT
L	127	WHEAT, RONALD	07/18/1966	TEACHER
U	128	CANATA, MAUREEN LOUISE	07/23/1944	RETIRED
U	128	CANATA, THOMAS J	01/05/1948	RETIRED
D	137	ROVELLI, CRAIG MICHAEL	08/15/1960	RETIRED
U	140	LEARY, JESSICA ANN	01/08/1977	TEACHER
U	140	LEARY, RONALD G JR	03/25/1974	ARTIST
	140	LEARY, SAMANTHA J	06/26/2004	STUDENT
U	143	CHENEVERT, JAMES LEO	01/22/2003	STUDENT
D	143	CHENEVERT, LEO G JR	03/08/1965	
U	143	CHENEVERT, SUZANNE M	07/12/1971	
LEONARD ST		**01001**		
U	15	HOGAN, JUDITH A	09/30/1982	UNEMPLOYED
U	15	HOGAN, LIAM DAHLBY	03/02/1989	PLUMBER
R	27	TAPPLY, BARBARA A	08/19/1938	RETIRED
R	27	TAPPLY, WARREN JAMES	03/31/1937	RETIRED
R	35	DAVIS, BARBARA A	07/19/1939	RETIRED
R	35	DAVIS, GERALD F	11/30/1938	RETIRED
U	109	NELSON, ANNE MARIE	11/25/1966	UNEMPLOYED
U	109	SMITH, CAROL A	09/20/1944	RETIRED
	109	SMITH, RONALD B	08/19/1942	RETIRED
U	114	NIERODA, ANDREW FELIX	06/23/1952	RETIRED
U	114	NIERODA, BONNIE J	05/29/1953	RETIRED
U	117	COLLINS, STEVEN ROBERT	06/18/1952	
U	117	HANJACK, LORIE LYNNE	06/24/1969	ECONOM ASST
D	117	JANUSKA, MYNETTA L	05/03/1949	RETIRED
R	127	PALIY, ALEKSANDR	12/14/1983	
U	127	PALIY, MAXIM ALEXANDER	10/14/2003	
R	127	PALIY, NATALIYA	04/11/1987	
U	130	FORBES, MARY	04/19/1967	RN
U	130	NIEMIEC, BARBARA A	03/21/1960	RN
U	147	BIRD, JOELLE A	04/08/1962	PCA
D	147	BIRD, MARK A	12/14/1950	RETIRED
U	155	MERCADO, ARI DANIEL	10/17/1975	ENGINEER
U	164	ARNOLD, CYNTHIA J	04/05/1956	WRITER/TEACHER
U	165	CAVALLON, GREGORY V	06/04/1968	HOME IMPROVEMEN
D	165	CAVALLON, JAMIE-LYN	06/22/2002	
U	165	ROY, ADAM JAMES	11/12/1999	
U	165	ROY, KIMBERLY MARIE	06/11/1965	AT HOME
R	172	SALVA, DIANE C	08/06/1962	DISABILITY
R	172	SALVA, EDMUND SCOTT	08/20/1969	DISABILITY
U	172	SALVA, JUSTIN DONALD	04/28/2001	STUDENT
D	173	CHONMANY, VAKNY	12/20/1972	
U	181	RAICHE, DAVID	07/18/1956	PROGRAMER
U	181	RAICHE, PAULA A	05/01/1944	RETIRED
U	184	HOULE, DAVID P	09/09/1958	WAREHOUSE SUPER
U	184	HOULE, RACHEL ELIZABETH	12/12/2000	TEACHING ASST
U	190	CAMPITI, ANTHONY	01/19/1972	TELECOMM TECH
U	190	LANGEVIN, TONYA M	09/16/1976	HOMEMAKER
D	195	AVDYLI, AGRON	02/15/1984	WORKER
D	195	AVDYLI, MUSA	11/01/1961	WORKER
U	195	AVDYLI, QENDRIM	05/20/1992	
D	195	AVDYLI, XHEVDET	08/07/1987	STUDENT
U	200	REZNICHENKO, NATALYA	01/30/1988	
U	200	REZNICHENKO, VIKTOR	09/19/1983	
R	201	MICKIEWICZ, JOSEPH J	02/11/1975	ENGINEER
D	212	FUDA, CHARLES J	08/22/1931	RETIRED
U	215	GALLERANI, TRACI L	12/27/1982	PAPER SOLUT
R	220	BROWN, ALLAN F JR	12/19/1964	MAINTENANCE
R	220	BROWN, PATRICIA A	08/09/1964	RECEPTIONIST
U	228	DEMAIO, ELIZABETH	08/23/1937	RETIRED
U	228	JEDZINIAK, JOHN A JR	08/24/1976	SHEET METAL WOR
U	228	JEDZINIAK, MARY ANN	02/15/1978	RN
R	233	BODURTHA, DUDLEY K JR	11/08/1941	RETIRED
R	233	BODURTHA, HELEN A	10/25/1944	RETIRED
U	241	TRUDELL, DEBORAH L	10/09/1954	RETIRED
U	241	TRUDELL, RICHARD JR	09/28/1951	RETIRED
D	252	DEFORGE, JAMES H	08/08/1945	RETIRED
U	252	DEFORGE, JASON J	08/25/1976	TELECOMMS
U	252	DEFORGE, MELISSA M	05/29/1971	HAIR DRESSER
D	252	DEFORGE, PATRICIA L	02/04/1945	RETIRED
	252	DEFORGE, TRACY ANNE	07/10/1979	HOUSEWIFE
U	253	WITHERELL, DAVID J	09/21/1957	RETIRED
U	253	WITHERELL, KAREN J	09/14/1959	MED ASST
D	263	COMPTON, JOAN MARIE	08/28/1947	RETIRED
U	263	EXFORD, BARBARA C	06/18/1951	RETIRED
U	263	EXFORD, DORR W III	10/08/1949	RETIRED
D	264	NOONEY, JAN M	08/02/1955	RN
U	264	NOONEY, SEAN M	01/23/1978	TRUCK DRIVER
U	270	DUCHARME, ADAM P	04/11/1985	MILITARY
U	270	DUCHARME, LEIGHA CHRIST	03/31/1986	
D	273	GRAVEL, JENNA LISETTE	08/30/2000	STUDENT
U	273	GRAVEL, MARK R	01/30/1959	APP SUPPORT SPE
CC	283	EGGLESTON, JENNIFER ANN	11/13/1979	TOWN OF AGAWAM
D	283	EGGLESTON, ROY W	01/19/1975	TOWN OF WESTSP
U	290	TAYLOR, HAROLD K	06/11/1932	RETIRED
D	293	CLIFTON, NATALIA PEARLA	02/20/1964	TEACHER
U	300	PROULX, SUSAN S	05/17/1953	RETIREMENT SERV
U	303	GALIPEAU, JASON P	12/06/1981	SALES
U	303	GALIPEAU, STEPHANIE B	10/25/1981	HEALTH CARE
U	308	GEORGE, FELICITY MARIE	05/20/2002	OFFICE MNGR
U	308	JIMENEZ, JOSE	03/13/2002	

V	NO.	APT.	NAME	BORN	OCCUPATION
LEONARD ST Con't			**01001**		
R	308		MARCHETTI, GABRIEL IAN	10/24/2001	STUDENT
U	308		MARTINEZ, ALEX ANTHONY	02/02/2002	
U	313		BROOKS, TAVON TYREK	01/08/1997	US MARINE
U	313		CARR, HEATHER A	08/11/1975	CHILD CARE DIR.
D	313		CARR, TENILLE	12/09/1976	DISPATCHER
	313		CONE, EUGENE T	01/21/1998	PRESCHOOL TEACH
U	313		CONE, JAYLINA ANNE	10/10/2003	STUDENT
	318		TOTH, MICHAEL P	06/05/1976	
	318		TOTH, SARAH J	01/10/1982	
U	321		ARCHULETA, ADRIAN E	01/24/1996	UNKNOWN
D	321		ARCHULETA, MAURA CHRIST	04/10/1955	UNKNOWN
LIBERTY AVE			**01001**		
R	11		ELDER, JASON LEE	06/11/1983	
U	14		DAWSON, JEFFERY D	04/09/1962	BUSINESS PROCES
U	14		DAWSON, MELISSA ANN	01/11/1971	DENTAL OFFICE
U	14		JOHNSON, DESTINEE	05/14/1997	
	27		DEPALO, LOIS T	07/29/1949	RETIRED
R	27		LINGLEY, TAVIS JOHN	12/31/1992	
U	33		DRISCOLL, DARREN R	05/23/1968	JEWELER
U	33		DRISCOLL, JENNIFER C	01/05/1974	CASE SPEC
MAIN ST			**01001**		
	551		HAD, ZAHOOR	01/01/1963	BUSINESS
D	551		ZAHOOR, FATIMA	07/31/2000	STUDENT
U	551		ZAHOOR, MUHAMMAD SHAA	01/25/2005	STUDENT
D	551		ZAHOOR, NEELOFAR	08/23/1973	HOUSEWIFE
U	551		ZAHOOR, SYEDA SARA	01/21/2004	STUDENT
D	571		AUDET, MEGAN J	05/27/1983	
D	571		DIAZ, JENNY	10/14/1986	UNKNOWN
U	571		GUZMAN, JALINA ANALISE	12/31/2003	
U	571		PFABE, HUBERT	02/10/1976	
U	571		TRAYNOR, EMILY KRISTINE	09/20/2004	STUDENT
U	583		RITUCCI, ALISON MARY	02/21/1989	INTERIOR DESIGN
U	583		RITUCCI, MICHAEL P	11/15/1989	PHARMACIST
L	609		DESAUTELS, DIANE E	08/14/1964	ASST MANAGER
R	609		DESAUTELS, MARK RAYMON	10/19/1964	SERVICE TECH
U	609		DESAUTELS, SAMANTHA K	04/19/1997	STUDENT
U	617		GREENOUGH, PAULA JEAN	07/27/1967	PROJECT MGR
L	617		MORGAN, RONALD THOMAS	07/20/1964	CARPENTER
D	629		MACDOUGALL, DEBORAH A	07/31/1966	HOMEMAKER
U	629		MACDOUGALL, SCOTT A	05/16/1967	SALES REP
R	629		MOST, DENNIS L	10/02/1951	RETIRED
U	663	2	CURRY, DEBORAH E	06/03/1952	RETIRED
D	663	3	KIMBALL, JOSHUA H	06/14/1974	PROP CARETAKER
R	663	1	KIMBALL, KATHI L	03/20/1954	CUST SERV
U	675		HADDEN, LINDA L	09/17/1960	VP SALES
U	675		HADDEN, ROBERT JOHN	10/28/1956	BUILDING MAINT
R	675		HADDEN, SHAUNA L	03/01/1980	SOCIAL WORKER
U	779		DADAYEV, VASILIY K	01/02/1959	
U	779		DADAYEVA, MARIYA	12/07/1960	
U	789		BRIGGS, NICHOLAS THOMAS	10/23/2002	
U	789	2	FIFE, DANIELLE M	10/23/1989	HEALTH CARE
U	795		BUONICONTI, MICHAEL CHRI	02/07/1981	SALES
D	799		TREVETHAN, JANE M	03/30/1955	SOCIAL WORKER
D	799		TREVETHAN, WILLIAM GEOR	04/05/1953	RETIRED
U	807		OTTO, MARYANN CHAMPAGI	09/10/1958	RETIRED
U	807		OTTO, MEGHAN ELIZABETH	01/23/1987	HOMEMAKER
U	807		PENA, BRYAN SCOTT	05/24/1988	WELDER
	833		HURLEY, JOHN F	08/10/1959	PRIEST
U	833		LILLPOPP, MICHAEL C	04/19/1970	PRIEST
D	845		POND, DEBRA ANN	11/26/1951	RETIRED
R	845		POND, RAYMOND KENNETH	07/14/1947	RETIRED
U	855		PIOGGIA, AIMEE	09/23/1980	
U	855		PIOGGIA, RONALD M	10/23/1983	ASST. MGR
U	861		CHARETTE, WAYNE MICHAE	03/18/1952	RETIRED
D	861		COYER, NICOLE L	09/16/1976	MATER MGR
U	861		COYER, RHEA MICHELE	05/19/2004	STUDENT
MEADOW ST			**01001**		
U	350	45	ABARNO, DAVID JOSEPH	02/12/1986	
U	350	48	BARCOMB, MARK	09/10/1962	EXPEDITOR
R	350	28	BEHNEN, HENRI RICHARD	12/21/1993	MACHINIST
U	350	21	BERTRAND, MANDY SUE	09/14/1985	OFFICE ADMIN
	350	21	BERTRAND, TAYLOR	04/20/2002	
R	350	62	BLANCH, JAMES S	07/29/1953	RETIRED
D	350	34	BOURBEAU, CHRISTOPHER I	04/12/1985	ATTORNEY
U	350	41	BRACKLEY, KAYLA MARIE	11/21/1993	EMPLOYEE SER RP
U	350	19	CHENEVERT, PATRICIA LYN	06/30/1960	PERSONAL SHOP
U	350	50	COONS, VICTORIA A	04/04/1995	
U	350	36	CROCHETIERE, ALICIA L	10/22/1999	DIETARY AIDE
U	350	36	CROCHETIERE, ALYSON CHR	10/22/1999	STUDENT
U	350	36	CROCHETIERE, SUSAN A	03/02/1971	DENTAL ASST
D	350	53	DAGGETT, JOSHUA LEE	10/21/1989	MGR ASST
R	350	25	DIDUK, CRAIG S	02/14/1956	RETIRED
	350	25	DIDUK, JEMA D	03/23/1974	CASINO WKR
D	350	28	DIDUK, JENNIFER M	04/19/1995	WAREHOUSE
U	350	11	DUBOWSKI, LORELEI ANN	12/27/1986	
D	350	37	EGAN, PAULA F	05/23/1950	RETIRED
D	350	18	FERRENTINO, ANGELA M	10/19/1995	STUDENT
U	350	27	FREDETTE, BRANDON	03/05/1983	UNKNOWN
U	350	15	FRIEDMAN, LYNN B	06/29/1949	RETIRED
U	350	27	FURLANO, KAYLEE JEANNE	04/09/1985	UNKNOWN
U	350	3	GALLANT, STEVEN M	01/10/1979	TSA AIRPORT SCR
MEADOW ST Con't			**01001**		
R	350	17	GRIMALDI, JOSEPH ANTHON	08/19/1990	TEACHER
	350	57	GUIRE, DAVID MITCHELL	12/29/1987	LOGISTICS MNGR
	350	52	GULERYUZ, KEVSER	09/01/1992	CYBER SECURITY
U	350	7	HOSKIN, WILLIAM	09/25/1978	EMPLOYED
U	350	22	JAGODOWSKI, MARY ELIZAB	01/09/1945	RETIRED
U	350	43	JUDKINS, REBEKKAH ALIZAB	01/17/1995	
U	350	52	KARADAG, GOKHAN	01/10/1990	
U	350	24	KEBBEH, JAINABA	12/03/1989	
D	350	63	LAVIGNE, KAREN A	11/17/1967	LINE PROCESSOR
U	350	18	LAVOIE, LISA MARIE	11/10/1984	STUDENT
U	350	66	LEWIS, BEVERLY A	03/03/1964	CCR
U	350	66	LEWIS, JARED BRESLIN	08/04/1993	
U	350	66	LEWIS, TRAVIS JAMES	04/19/1991	
D	350	59	LOCKETT, ROBERT LEE JR	09/15/1963	
U	350	59	LOCKETT, SHAWN	03/22/1995	
D	350	56	LOCKETT, WANDA	03/21/1974	COURT OFFICER
U	350	49	LUND, JON ERIC	06/07/1958	SELF EMPLOYED
U	350	57	MCNEILL, ASHLEY SHARI	05/17/1989	ASST PROFESSOR
U	350	50	MELANSON, KRYSTLE	07/19/1986	FAM INTERVNTION
U	350	43	MERCIK, KYLE DAVID	03/08/1993	
U	350	5	MORIN, DEBRA L	12/05/1962	SECRETARY
U	350	12	NORMAND, CHELSEA JULES	11/27/2002	STUDENT
D	350	12	NORMAND, JOAN F	07/07/1973	SOCIAL WORKER
	350	12	NORMAND, MICHAEL	05/20/1966	
U	350	20	NOSTIN, JOHN F JR	08/31/1948	RETIRED
U	350	20	NOSTIN, LYNETTE A	12/14/1948	
D	350	58	OLMO, CARMEN	08/20/1957	HOUSEWIFE
U	350	69	PALMER, KYLE JUSTIN	12/27/1982	
R	350	61	PARENT, KIM	10/15/1961	RETAIL SUPERVIS
U	350	61	PARENT, RICHARD G	03/08/1963	LAB TECH
U	350	62	PELLEGRINI, JUDITH A	02/21/1955	RETIRED
U	350	47	PICARDI, CARMINE M	01/11/1961	SSDI
U	350	35	PITEO, ANTHONY J	06/25/1935	RETIRED
D	350	35	PITEO, JANESSA ANNE	08/31/1985	DISABLED
O	350	6	PODGORSKI, JACQUELINE P	09/03/1939	RETIRED
D	350	51	RAMOS, PROVI	09/29/1960	DISABLED
U	350	13	ROWLAND, ROBERT W	07/08/1962	PRO TECH DOD
U	350	45	SAM ABARNO, KASHMERE R	08/23/1992	
U	350	40	SANTANIELLO, ROSEMARY T	11/16/1947	RETIRED
U	350	46	SCALA, FRANK V	07/17/1989	LABORER
U	350	46	SCALA, REBECCA ROSE	04/27/1988	
U	350	2	SCIBELLI, LAUREN MARISSA	01/23/1992	
D	350	56	SEABROOKS, DEION M	05/20/1997	STUDENT
D	350	10	SHEAR, EDWARD C	09/14/1952	RETIRED
D	350	10	SHEAR, KAREN MARIE	12/04/1953	RETIRED
U	350	4	SMITHIES, HECTOR I	10/04/1973	MACH OPER
U	350	4	SMITHIES, HOLLY ANN	08/27/1980	
U	350	32	STEPANCHUK, ALEX	01/23/1987	ELECTRICIAN
	350	32	STEPANCHUK, ANA	02/12/1993	DENTAL HYGENIS
D	350	29	TOMAINO, BLAIR W	01/26/1983	EMPLOYED
R	350	29	TOMAINO, JEFFREY	05/20/1974	EMPLOYED
R	350	54	WHITING, KATHRYN M	04/22/1963	MANAGER
U	350	1	YVON, JOHN S	07/12/1952	RETIRED
U	350	51	ZAYAS, CARLOS III	09/27/2003	DISABLED
R	358		MARSHALL, ERIC	06/04/1968	
U	364		RUST, JOAN DISANTI	02/03/1951	RETIRED
U	374		SAVOIE, BRIELLE JARDIN	11/26/1995	SEAMSTRESS
U	374		SAVOIE, CARINA JULIET	05/28/1997	PURCHASING ASST
U	374		SAVOIE, CLAY J	09/26/1960	MACHINIST
R	374		SAVOIE, MARJORIE H	05/05/1963	CUSTOMER SERV
D	380		GRAVELINE, THOMAS J	12/29/1965	DISABLED
D	380		LEROUX, BARBARA A	10/24/1935	RETIRED
D	380		LEROUX, MARC D	09/09/1950	RETIRED
U	386		OSTRANDER, CASEY MARIE	11/14/2002	
U	386		OSTRANDER, JESSE JAMES	10/12/2003	
R	394		MITCHELL, JOSHUA ANTHON	07/26/1993	
D	394		MORIARTY, BRIAN FRANCIS	01/17/1993	FINANC ANALY
U	394		SEAVER, ZACHARY JOHN	04/28/1993	USPS
U	396		DECOTEAU, JILL ELIZABETH	06/27/1997	ESTHETICIAN
D	396		WILLIAMS, CORY M	11/22/1991	PAINTER
U	410		ABBOTT, BRETT JAMES	06/23/1997	FED EX DRIVER
U	410	6	AFOLABI, KOLAJO AKINBIYI	05/15/1949	RETIRED
R	410	1	ANDREWS, MARK J	05/26/1973	UNKNOWN
U	410	2	BOOKMAN, GERMANIA A	06/29/1978	
U	410	16	BURKE, DANIEL J	03/09/1981	SALES
U	410	19	DASILVA, JACQUELINE M	08/14/1987	TEACHER AIDE
D	410	2	DUNN, CRYSTAL M	04/24/1985	SALES
AA	410	15	JAMES, DAVID T	04/16/1965	UNKNOWN
U	410	9	KLECIAK, SUSAN P	10/08/1961	RETIRED
U	410		LANDRAU, XIOMARA	08/02/1961	
U	410	17	MAZZA, NINA MARIE	07/26/1987	BUSINESS
U	410	27	PERCY, EMILY MARGARET	05/05/1997	
D	410	7	POWERS, ERIC BRITTON	12/15/1984	WRITER
U	410	21	RAMOS, ROBERTO JR	09/23/1963	
U	410	14	UPHAM, BRIAN WAYNE	05/12/1959	INSPECTOR
D	410	26	VOLL, JOSEPH TAYLOR	11/20/1992	
U	410	13	WERTHER, ANDREW D	08/23/1980	CUST SERVICE
	418	F-6	AFONSO, JOSEPH G	04/05/1956	RETIRED
U	418	1	ARBELAEZ, COREY C	01/02/1988	PACKER
L	418A	1	ARGIRO, JAMES A	07/11/1939	MUSIC TEACHER
D	418	E-14	AUSTIN, JANET E	10/27/1944	RECPT/BKKPPR
U	418	10	BEDNARCZYK, ELIZABETH D	10/26/1995	EXECUTIVE ASST
U	418	10	BEDNARCZYK, ZACHARY JO	07/27/1996	CONTRACTOR

V	NO.	APT.	NAME	BORN	OCCUPATION
	MEADOW ST Con't		**01001**		
	418	D-3	BENTON, BENJAMIN J	07/07/1974	REALTOR
U	418	1	BOEHLEN, KAYLA E	01/15/1987	ATTORNEY
U	418	A-14	BOUSQUET, SUZANNE	04/29/1954	HAIR DRESSER
U	418	E-10	BRAMLETT, CAROL A	12/22/1953	BUYER
R	418	E-5	BRUSSEAU, THERESA J	03/06/1959	CAFETERIA WORK
D	418	9	CALUMPANG, CAROLYN NAB	04/19/1968	UNKNOWN
	418	9	CALUMPANG, GARRYLDINE	04/30/1967	
A	418	10	CONNORS, SEAN GREGORY	03/26/1993	
U	418E	4	CONTI, ALISHA R	10/03/1994	
R	418	A-8	CORTESI, ANGELA B	05/16/1979	CUSTSERVMGR
D	418	E-8	CRERAR, STACEY A	02/21/1963	RN
U	418	E-15	CUMMINGS, STEPHANIE E	04/18/1991	COLLECTOR ASST
U	418E	2	CUSLUSKI, SHIRLEY T	08/31/1933	RETIRED
U	418E	10	DAVIE, RYAN GILBERT	09/04/1993	
D	418	B-10	DRAPALSKI, NORA E	05/15/1989	SOCL MEDIA MGR
U	418	8	DULUDE, MARISSA LYNN	12/21/2000	
D	418	8	DWYER, STEPHEN I	12/08/1966	RECOVERY SPECIA
U	418	1	FARWELL, AMBER C	02/10/1986	AT HOME
U	418C	2	FENNEY, NICHOLAS ALFRED	06/16/1998	TEACHER
D	418D	7	FEYRE, JOHN J	09/04/1958	SECURITY
U	418	1	FOLEY, VICTORIA	01/28/1984	RN
U	418	E-7	GAGLIARDI, PATRICIA ANN	04/03/1959	BOOKKEEPER
D	418E	4	GERHARDSON, MAXWELL R/	05/10/1995	ENGINEER
U	418	11	HARTWIG, AMANDA FRANCE	11/07/1977	
R	418	C-10	HEBERT, JACEY LYNN	06/21/1993	
U	418	A-7	HRISTOVA-KOVALSKA, IVA	04/30/1985	TEACHER
D	418	12	HYKEL, ELIZABETH ANNE	08/28/1967	UNKNOWN
	418	B-7	JAMROG, JOHN	07/24/2003	STUDENT
U	418	B-7	JAMROG, STANLEY J III	06/29/1967	ADJ PROFFESSOR
U	418	F-9	KENNEDY, ANN MARIE	12/31/1939	RETIRED
U	418	F-9	KENNEDY, MARY E	09/27/1951	RETIRED
U	418	F-9	KENNEDY, TIMOTHY P	03/17/1955	CONTROLLER
U	418D	10	KENYON, ASHLEY MARIE CU	10/06/1991	
U	418	A-7	KOVALSKYY, ANDRIY MARYA	09/30/1985	SELECTOR
U	418	2	KUKHARCHUK, JOSEPH NAT	07/17/1994	
U	418	8	LAFLAMME, RICHARD ANTON	08/29/1969	SR PROJECT MGR
U	418	A-9	LANGLOIS, THEODORE W	01/30/1951	RETIRED
U	418	A-11	LEE, HOYOUNG	01/17/1971	UNKNOWN
U	418	11	LEE, PATRICIA ANN	09/25/1975	UNKNOWN
U	418	D-5	LEITL, BRICKELLE C	09/02/1994	UNEMPLOYED
U	418	D-5	LEITL, NATHAN ROBERT	12/11/2002	
U	418	15	LESNIK, ILONA	06/04/1998	
U	418	15	LESNIK, VLADIMIR V	05/06/1993	UNKNOWN
D	418	5	LINDEMANN, LINDA LEE	07/02/1946	RETIRED
D	418	15	LO, KARINA WAILIN	09/05/1992	STUDENT
U	418	F-3	MAKSYMIW, DIANA M	06/13/1954	RETIRED
D	418	E-12	MASI, AMY LEIGH	06/21/1992	TEACHER
	418	D-8	MCDONALD, DEBRA FAYE	07/02/1952	RETIRED
U	418	F-7	MCGEOGHAN, PHILIP JR	09/08/1951	DENTIST
U	418	E-11	MONTESSI, SHERRILL A	02/18/1954	RETIRED
U	418B	15	MORRELL, SARAH R	08/29/1967	SERV TECH
D	418	C-9	MORRILL, MARGARET JEANN	01/04/1979	NON PROF FUND
D	418	C-2	MUKHTAR, FAISAL	12/30/1980	
U	418	B-4	MULLINS, SAMUEL L	11/09/1991	SALES
U	418	C-3	MURPHY, KARA	03/16/1979	UNKNOWN
D	418	A-2	MUTTI, KYLE	09/25/1995	
U	418A	3	NDUNGO, SHAABAN MWAITT	08/19/1981	
U	418	F-11	NEYLON, JUDITH A	03/10/1940	RETIRED
	418	C-14	NIGRO, JULIA J	09/25/2003	STUDENT
D	418	C-14	NIGRO, LARISSA J	05/20/1970	HR DIRECTOR
D	418	2	PAYNE, DAVID F	10/04/1958	OFFICE WORKER
R	418	E-3	PELLEGRINO, DANIEL J	03/02/1978	MERCH SALESMAN
U	418	C-5	PEPPER, JODI LEE	10/02/1970	SELF EMPLOYED
R	418	D-5	POULIN, DAVID W	11/26/1967	CONTROLLER
R	418	D-4	PROVOST, HANNAH J	08/03/1977	APPL ENG
R	418	D-4	PROVOST, TAYLOR MAC KEN	07/19/2000	
D	418	6	RAMOS, JASON	10/03/1986	
D	418	B-2	RANDALL, MARY C	12/20/1960	BUYER
U	418	B-2	RANDALL, MEGAN M	08/13/1991	FARMER
U	418	11	ROSARIO, FRANKIE ALAN JR	08/31/2000	
U	418	6	ROY, MARY E	05/09/1957	MANAGER
U	418	B-3	RZEGOCKI, ADAM EDWARD	05/12/1983	RISK ANALYST
U	418	B-3	RZEGOCKI, AMANDA M	05/09/1982	PROP ESTIMATOR
R	418	B-1	SANTINELLO, BRENDA M	01/21/1964	
R	418	B-1	SANTINELLO, FRANK A	12/02/1961	SELF EMPLOYED
D	418	B-12	SCHWARTZ, JASON DOUGLA	05/26/1981	UNKNOWN
U	418	12	SMITH, CHRISTOPHER W	12/03/1981	
U	418	A-5	SMITH, KIMBERLY BETH	02/26/1975	TEACHER
U	418	A-5	SMITH, THOMAS P	01/25/1969	TEACHER
D	418	C-11	THERIAQUE, ANN M	07/16/1954	SYSTEMS ANALYST
U	418	B-5	TIRRELL, GABRIELLE MARIE	10/21/2000	
U	418	B-5	TIRRELL, GAIL MARIE	03/12/1947	UNKNOWN
U	418	B-5	TIRRELL, KRISTINE	12/16/1975	UNKNOWN
	418	7	TISDELL, LAURA F	05/05/1955	UNKNOWN
D	418	B-12	TRAN, CHLOE JULIA	12/17/1989	STUDENT
U	418	C-6	TRASK, REGINA A	03/26/1963	UNEMPLOYED
U	418D	12	TUFTS, TIMOTHY J	08/19/1947	REALTOR
U	418	F-4	TUROWSKY, DIANA	10/18/1942	RETIRED
U	418	15	VALENTINO, NICOLAS MICHA	12/24/2004	
D	418	D-6	VANALLEN, JEANNE L	02/04/1949	RETIRED
U	418	C-15	VARGAS, FRANCISCO	09/22/1970	TRUCK DRIVER
D	418	C-15	VARGAS, NICOLE S	05/30/1966	LEGAL ASSISTANT
U	418F	1	VIENS, KERI ANN ELIZABETH	08/13/1989	ASST DIR GRAD A
U	418	E-9	VIENS, SANDRA A	07/31/1967	
	418	C-15	WINTERS, KAITLIN R	12/20/2003	STUDENT
U	418	D-2	WITTE, ADAM D	03/11/1989	LABORER
D	418	D-2	WITTE, LINDA L	03/18/1955	OFFICE MGR
D	418	D-2	WITTE, TARA ASHLEY	04/13/1985	TEACHER
D	418	B-6	WOODFINE, DADRIAN JESSI	05/12/1987	ACCOUNTANT
A	418	4	ZHUPIKOV, IVAN N	07/04/1972	HPS
U	418	4	ZHUPIKOV, JONATHAN ALEX	05/12/2000	
D	422		MALANSON, CHRISTINE	07/04/1930	RETIRED
D	422		MALANSON, GARY M	01/19/1962	LABORER
U	422		MALANSON, JUDITH ANN	04/28/1953	RETIRED
R	422		MALANSON, MICHAEL P	05/03/1971	MAINT. MAN
U	422		MALANSON, THEODORE JAM	01/03/1960	RETIRED
D	454		BERTERA, DAVID PETER	08/14/1989	FED GOVT
D	454		STYCKIEWICZ, ALYSSA M	04/22/1991	PROJECT MANAGER
U	465		BARLOW, JULIE ANN	08/10/1982	OPERATIONS MGR
U	465		BARLOW, MICHAEL JOSEPH	10/03/1971	PRINT OPER
	465		WHALEN, TYLER	06/13/2001	SHIPPING/RECEIV
D	466		DILULLO, PHETSAMON S	03/05/1972	SOCIAL WORK
D	466		DILULLO, RICHARD N	04/19/1971	MECHANICAL ENGI
U	500		GUERRERO, MAYRENA	09/04/1982	THERAPIST
U	500		HERNANDEZ, JACELINE AME	12/23/1974	
U	500		ROSARIO, YAHIR AMIT	02/19/2004	
D	500		ROSARIO DIAZ, LUIS RAFAEL	07/08/1978	
U	514		DUFRESNE, COLETTE ANN	05/22/1957	RETIRED
	514		DUFRESNE, STEPHEN	12/28/1952	RETIRED
U	514		FOX, JESSIE	09/04/1987	RN
U	514		FOX, SAMANTHA	08/03/1992	DENTAL HYGIENIS
	MEADOWBROOK RD		**01001**		
D	19		MACKLIN, MICHELLE MARIE	03/17/1982	
U	19		SON, JASON THAI	01/07/2003	
U	19		SON, JULIETTE	10/05/1980	UNKNOWN
R	22		BOUCHARD, MICHELLE A	05/19/1968	SCHOOL BUS DRIV
	22		TURNER, DAVE J	09/30/1978	MASON
U	30		CHABAN, JAMES D	01/14/1988	MANAGER
U	30		CHABAN, JAMES S	09/22/1958	MANAGER
D	30		CHABAN, MATTHEW REY	07/18/1994	I T TRAINER
R	31		LADUKE, GEORGE JOSEPH	03/04/1945	RETIRED
	40		HUNT, ANDREA L	05/11/2002	DOG GROOMER
U	40		HUNT, EMILY MAY	12/14/2000	CREATIVE DIR
U	40		HUNT, MICHELLE L	08/03/1976	RN
U	40		HUNT, WILLIAM E JR	04/07/1975	REAL ESTATE APP
U	48		WILLIAMS, ROBERT C	10/17/1940	RETIRED
U	56		MOSHER, APRIL A	07/25/1953	RETIRED
D	56		MOSHER, JAMES J	03/18/1951	RETIRED
U	61		JACKOBEK, ALISON C	12/02/1980	CHEMIST
U	61		JACKOBEK, ANN E	03/15/1948	HOMEMAKER
U	66		GILBERT, KATHLEEN M	09/21/1946	RETIRED
U	66		GILBERT, PAUL C	06/26/1945	RETIRED
D	69		RODA, JOANNE C	11/10/1940	RETIRED
D	69		RODA, THOMAS P	12/13/1941	RETIRED
D	76		BOLAND, JAMES M	11/13/1940	RETIRED
U	76		BOLAND, JULIA A	03/16/1941	HOUSEWIFE
U	76		BOLAND, KELLY J	03/23/1965	UNEMPLOYED
D	77		LIBERTI, FRANK J	12/25/1954	RETIRED
U	77		LIBERTI, LAUREN JENNIFER	02/04/1987	REG NURSE
U	77		LIBERTI, NANCY JANE	05/22/1953	RETIRED
D	84		LACOUR, CARON A	10/13/1963	ACCOUNTANT
D	84		LACOUR, EDWARD R JR	04/04/1941	RETIRED
CC	87		NGADI, ABDELAZIZ	11/22/1977	COOK
U	87		NGADI, NICHOLE LYNN	12/26/1977	SALES
D	95		GRISWOLD, TAMMY A	10/10/1964	DRIVER/CAREGIVR
U	95		OBERHEIM, GLORIA A	10/27/1931	HOUSEWIFE
	105		SIRIANI, CHRISTOPHER D	01/01/1900	
U	108		SMITH, SUSAN	11/12/1942	RETIRED
U	115		COMINS, CHESTER A	01/03/1928	RETIRED
U	115		JABRY, IRENE MARY	01/24/1943	MOW DRIVER
R	118		CUMMINGS, JOEL L	08/30/1956	RETIRED
	122		HARLIN, SCOTT	07/23/1981	SALES
U	123		SIGNET, SARAH MARIE	10/29/1983	DENTAL ASST
U	123		SIGNET, STEVEN M	07/22/1982	TECH
R	129		DUGGAN, ASHLEY E	02/25/1987	SELF EMPLOYED
U	129		DUGGAN, WILLIAM S	05/08/1986	POSTAL WORKER
U	132		ORTIZ, OLGA	02/21/1978	
U	132		ORTIZ, OVYSDIOEL	11/20/1979	
U	139		SCHERBAN, ELAINE SERRA	06/15/1948	RETIRED
U	139		SCHERBAN, RONALD T	10/09/1946	RETIRED
U	140		SIMS-MILLER, DASHA S	12/17/1994	
R	140		STEWART, JACINDA ANN-AL	02/13/1986	NURSE
U	140		STEWART, MICHAEL KABB	03/06/1986	
U	147		RHEAUME, GREGORY A	02/18/1953	TRUCK DRIVER
U	147		RHEAUME, JOYCE L	03/09/1954	TEACHER
R	150		ADZHIGIREY, DANIEL	02/04/1993	SELF EMPLOYED
R	150		KUKHARCHUK, KRISTINA	08/25/1996	
U	157		BERNIER, DOUGLAS E	09/28/1978	NATIONAL GUARD
U	157		BERNIER, LISA	08/01/1970	CUST SERV
D	160		LUCIA, ANTHONY F	11/06/1937	RETIRED
U	167		VERTERAMO, ANTHONY F	06/28/1987	LANDSCAPER
U	167		VERTERAMO, MEGAN M	03/23/1985	CLERK
D	170		WILLIAMS, CYNTHIA M	04/23/1957	LITERACY PARAPR
D	170		WILLIAMS, KELSEY LYNN	12/13/1995	TEACHER
U	175		VELLA, CHARLES P JR	05/12/1949	RETIRED
U	175		VELLA, KAREN E	10/12/1960	AT HOME

V	NO. APT.	NAME	BORN	OCCUPATION
	MEADOWBROOK RD Con't	**01001**		
U	175	VELLA, KERRIE MARIE	08/25/1997	CNA/PCT
	175	VELLA, MATTHEW A	01/18/1995	
	MERRELL DR	**01001**		
U	14	PARKER, DONNA L	05/20/1963	MEDICAL CODER
U	17	COLSON, NATHAN MYLES	01/11/1989	UNKNOWN
U	17	PRESTON, WENDY FLORENC	12/01/1988	
R	22	MILLIMET, SARAH ROSE	07/18/1991	
U	27	BRZEZINSKI, KATELYNN GAE	12/10/1993	
U	27	GIROUX, RICHARD JAMES	04/12/1996	
U	28	CHEVALIER, MARK	03/18/1970	HVAC
U	33	MAGUIRE, JOHN H	09/10/1961	AVIATION TECH
U	36	LEONE, LOIS ANN	04/05/1945	RETIRED
U	39	HENDERSON, CHARLES F III	11/18/1963	MACHINIST
U	39	HENDERSON, DIANE M	08/26/1941	UNEMPLOYED
U	40	JENNISON, COLBY THOMAS	12/28/1998	STUDENT
	40	JENNISON, CONNOR M	12/01/2004	STUDENT
U	40	JENNISON, KAYLA ANN	01/19/2001	STUDENT
U	40	JENNISON, LAURA A	04/09/1965	ACCOUNT RECEIVA
D	45	PATTERSON, BRITTANY HEA	07/15/1985	RN
U	45	TRINQUE, STEVEN R	12/02/1983	HOSPITAL SEC
U	48	SHOLOPA, ANDREY	05/16/1972	UNKNOWN
U	48	SHOLOPA, SVETLANA	10/13/1975	
U	51	DEMATTEO, JOSHUA RUSSE	02/21/1999	STUDENT
U	51	DEMATTEO, SHARON L	02/10/1970	REG NURSE
U	51	LATHROP, JONATHAN	08/11/1970	SECURITY INSTAL
U	51	LATHROP, SEAN P	05/10/1995	STUDENT
U	54	ARSENAULT, BRUCE EUGEN	04/07/1953	RETIRED
U	54	ARSENAULT, LORI A	01/28/1957	OUT-REACH COORD
U	57	HUNTOON, HALEY NICOLE	07/20/1999	
U	57	SNYDER, RANDY LEE	08/08/1952	ELECTRICIAN
	64	POREDA, AUSTIN WILLIAM	09/19/1999	FORKLIFT DRIVER
U	64	SCHUERER, JENNIFER HELE	08/19/1971	RECORDS CLERK
	MICHELE LN	**01001**		
R	25	SEARLES, JOHANNA K	03/21/1985	HOMEMAKER
R	25	SEARLES, TRAVIS R	10/26/1984	LAWYER
R	35	EICHORN, JENNIFER E	03/08/1972	ADMIN-CLERK
R	35	EICHORN, WILLIAM JR	01/24/1966	CTGRY MGR
U	40	SCHWARTZ, ROBERT J	03/02/1970	A&P SERV MGR
L	40	SCHWARTZ, WENDY JEAN	05/18/1970	NURSE
D	47	PATEL, FORAM	06/15/1999	
U	47	PATEL, KOKILABEN M	06/01/1960	UNKNOWN
U	47	PATEL, NIL VIPULKUMAR	08/08/2000	
U	47	PATEL, PIYUSH M	10/20/1987	UNKNOWN
U	58	MASSOIA, BRETT	12/28/1970	RETIRED
U	58	MASSOIA, MICHELE E	07/10/1968	ASSOCIATE DIREC
	MONROE ST	**01001**		
U	25	SALVAS, AMY M	06/20/2000	
U	28	MCLEAN, BARBARA E	04/05/1950	RETIRED
U	28	MCLEAN, RANDALL P	05/07/1948	RETIRED
R	40	ENGEL, ZANDRA L	06/19/1956	UNEMPLOYED
D	41	HILL, KEVIN R	09/12/1980	CCCP INSPECTOR
D	41	MANGO, MAGGIE M	07/25/1983	CUSTOMER SERVIC
U	46	VASILCHENKO, ALEKSANDR	02/10/1986	WELDER SPEC
CC	46	VASILCHENKO, MARIYA N	03/16/1990	UNKNOWN
U	51	PETERSON, MAXWELL RICH	05/25/1991	SECURITY ENGINE
U	51	PETERSON, RICHARD P	11/18/1956	PIPE FITTER
R	54	DILORENZO, ISABELLA	04/14/1999	UNKNOWN
U	54	MARTINEZ, ISMAEL M JR	08/07/1996	MANAGER
U	60	MARDEUSZ, SHERYL DIANNE	12/03/1951	RETIRED
U	67	HERMANS, CHOAN D II	08/26/1980	DAY CARE
D	67	HERMANS, JOHN P II	06/30/1978	CARPENTER
	67	HERMANS, MARISSA	12/16/2003	STUDENT
U	68	LUU, LINH Y	06/21/1956	RETIRED
	68	WIDMER, KRISTOPHER R	06/16/1983	NETWORK TECH
U	68	WIDMER, QUYNH NGOC NHU	01/25/1985	ANALYST
D	76	VOSBURGH, ALLISON F	02/10/1988	NURSE
U	76	VOSBURGH, SIMON PATRICK	07/31/1976	GEN. CONTRACTOR
D	90	SCAGLIARINI, WILLIAM R	07/08/1942	RETIRED
R	93	WILLIAMS, DONALD E	01/24/1944	RETIRED
U	93	WILLIAMS, ROSEANNE	08/08/1947	RETIRED
D	98	SERRA, PHILIP P	10/06/1960	ENVIRO FLD MGR
U	98	SERRA, SHEILA M	08/15/1960	DIETITIAN
U	99	WYSOCKI, JANET M	11/29/1935	RETIRED
U	108	HOPKINS, DENNIS B	07/01/1953	RETIRED
U	108	HOPKINS, DIANA L	05/27/1954	RETIRED
U	111	HAMILTON, HEATHER L	12/15/1988	
U	111	OLBRYCH, KEVIN M	07/18/1986	CONTRACTS ADMIN
U	112	SCHUMANN, ELIZABETH ANN	08/11/1959	FITNESS INSTR
R	112	SCHUMANN, JEFFREY DOUG	03/15/1959	RETIRED
D	122	RITCHIE, JOSHUA P	05/24/1986	UNKNOWN
D	122	RITCHIE, MAUREEN F	05/27/1950	RETIRED
D	122	SPRUILL, BRENT S	07/12/1965	RETIRED MILITAR
	MORGAN ST	**01001**		
	16	STELLATO, ANNA	12/09/1939	RETIRED
R	16	STELLATO, JAMES C	02/09/1967	MAINE OXY DRIVE
U	16	STELLATO, WENDY	01/17/1969	MED TECH
	PEROS DR	**01001**		
	15	ALBANO, AVA	12/06/2005	
U	15	COLLINS, BRIDGET	06/02/1984	FRONT END SUPER
U	15	SZCZYGIEL, SEAN CHRISTOF	05/24/1977	SALES MGR
U	16	FOURNIER, PAUL THOMAS	12/23/1989	RAILROAD
U	23	FIORINI, MARLENE A	11/04/1952	RETIRED
U	26	KULAK, DEBORAH J	01/07/1961	EMPLOYED
U	26	KULAK, KARL M	12/18/1955	TOOLMAKER
U	34	LIPTAK, STEPHEN G	03/01/1990	AUTO SALES MGR
U	34	ROBACK, VICTORIA M	12/27/1991	EXHIBITION PREP
U	41	ROHAN, DAN T	12/19/1971	SEC GUARD
D	41	ROHAN, PEYTON MARIE	04/10/2002	
U	41	SCHICKLER, SHANNON G	08/06/1988	STUDENT
U	44	GRANGER, NICOLE L	03/25/1989	SURGICAL TECH
U	51	AVELAR MEJIA, NIXON A	09/30/1975	CARPENTER
U	51	RODRIGUEZ, MARTA M	09/27/1981	PSYCHOLOGIST
U	51	RODRIGUEZ-ROSADO, MART	09/27/1981	
U	60	WISNIEWSKI, JOANNE M	03/29/1949	RETIRED
U	60	WISNIEWSKI, THOMAS A	03/21/1946	RETIRED
U	61	MATTOON, PATRICIA F	08/31/1957	RETIRED
U	61	WALLACE, RICHARD L	07/14/1957	RETIRED
R	68	GARCIA, JESSICA A	07/05/1996	MANAGER
U	69	CORMIER, DENISE R	03/19/1973	HOME MAKER
	69	CORMIER, KEVIN	06/22/2005	STUDENT
U	69	CORMIER, KURT JON	01/26/1972	TRUCK DRIVER
U	77	MEISENHELDER, KENNETH A	12/17/1942	RETIRED
U	77	MEISENHELDER, TANIS M	09/30/1948	RETIRED
D	78	GARNER, JENNIFER	08/20/1979	RETAIL MGR
D	78	GARNER, JEREMY H	04/23/1979	RETAIL MGR
D	78	RIVET, EMMA-LEE EVE	05/27/1999	STUDENT
R	85	BELLEROSE, EVELYN MARY	02/02/1955	SELF EMPLOYED
R	85	BELLEROSE, GLEN RAYMON	03/31/1953	SELF-EMPLOYED
U	86	WILLIAMS, DANIELLE RAE	06/09/1982	
	95	GROSS, ALAN	12/26/1958	
R	96	BROUWER, JAN LYN	06/09/1976	DISABLED
D	96	BROUWER, ROSE M	03/27/1932	RETIRED
R	96	STRACENER, SCOTT L	04/10/1970	HVAC TECH
	PLANTATION DR	**01001**		
U	1	DE OLIVEIRA, CREMILDA	07/18/1974	DAY CARE PERSON
U	1	PINKERMAN, KATHERINE	03/21/1991	UNKNOWN
U	2	AUBREY, ANTHONY J	10/13/1993	
U	2	AUBREY, JUSTINA M	03/10/1987	
D	2	SANTANIELLO, ANN M	12/13/1961	BUS DRIVER
U	3	TEIXEIRA, KELSEY ELYSE	10/23/1994	STUDENT
R	3	TEIXEIRA, STEPHEN D	11/07/1989	STUDENT
D	5	FOLEY, CATHLEEN A	09/13/1961	TEACHER
U	6	FLANNERY, IRENE	08/26/1941	RETIRED
U	6	FLANNERY, ROBERT J	06/02/1940	RETIRED
R	7	GARCIA, CASSANDRA RENE	05/20/1967	ACCOUNTING
U	7	GARCIA, DANIEL	06/02/1966	RAILROAD
D	8	HUEGLIN, WILLIAM M	12/27/1981	EDUCATION
U	8	LIZAK, PAUL II	04/18/1985	
R	9	NOWIK, BOGUMILA ZOFIA	05/27/1960	DIRECT CARE
U	10	CRANE, CARLEY GAIL	07/15/2000	
U	11	MEUNIER, SUZANNE RITA	09/16/1946	CLEANING
U	11	SANTINELLO, ELAINE N	07/13/1949	OFFICE CLERK
D	12	SULLIVAN, DIANE J	12/27/1943	RETIRED
R	13	MC DONOUGH, PAUL ANTHO	11/13/1962	COMP OPER
U	14	POPE, STEVEN	08/27/1972	UNKNOWN
D	15	CUMMINGS, ANNE H	07/30/1931	RETIRED
U	16	LEMON, JEFFREY	07/13/1961	PART TIME CLERK
U	16	LEMON, LISA ANN	04/03/1963	INS SALES
D	17	DAUGELA, JOHN ANTHONY	08/26/1940	RETIRED
D	18	LAGASSE, GAIL P	06/08/1943	RETIRED
U	19	LANE, ROBERT AARON	08/04/1984	WSFD
D	20	BROWNE, DENISE ANN	04/24/1971	ADMIN ASST
U	21	BOISSY, DANIEL A	01/08/1958	CAMERA OPER
U	22	MORRIS, JOSEPH A	07/01/1952	RETIRED
U	22	MORRIS, KAITLIN ROSE	07/17/1983	STUDENT
U	23	FAIRLIE, JULIA ELIZABETH	03/15/1999	
U	23	MAHONEY, PATRICK JAMES	07/31/1998	STUDENT
R	24	LUSA, JOACHIM R	02/18/1957	PROD MGR
U	25	JOHNSTON, KATHARINE	03/26/1980	LAWYER
U	26	TAMPONE, EMILY A	04/09/1981	TEACHER
U	27	BROVERMAN, NATHAN	07/15/1987	UPS DRIVER
U	28	DONNELLY, SEAN M	08/20/1980	CUST SERV REP
D	28	DONNELLY, SHEILA L	02/14/1985	RADIOLOGY TECH
U	29	VINESETT, DIANE	02/15/1963	INVENT CON REP
D	30	STASIOWSKI, SANDRA S	01/14/1950	RETIRED
U	31	CHRZANOWSKI, EDUARD	11/12/1952	METAL FINISH
U	31	CHRZANOWSKI, NANCY J	01/02/1955	REFERRALS
U	32	AHMETI, ORHAN	09/13/1996	
D	33	STEIN, LEA D	11/27/1955	RN
D	34	CRESSOTTI, MARYELLEN	12/29/1950	RETIRED
U	35	RICKSON, KATHERINE B	08/02/1942	CNA HEALTH CARE
U	36	BRETT, KEVIN MICHAEL	12/07/1949	RETIRED
U	37	BOWLER, PAUL EIII	11/30/1992	USPS
U	37	BROWN, KATHLEEN M	12/09/1958	ACCOUNTANT
U	38	PIERCE, DAVID C	10/28/1945	RETIRED
U	39	ANDREWS, EMMALY JEAN	11/19/1981	
D	39	GRAY, ANDREW JAMES	04/23/1955	APRAISER
D	39	GRAY, MARYLOUISE THERES	11/14/1956	SPEECH PATHOLOG
U	40	BOURGET, CHRISTOPHER M	12/20/1978	TEACHER
U	40	BOURGET, JACLYN DIONNE	04/21/1984	PHYSICAL THERAP
U	41	SWIKALUS, SHEILA A	07/31/1948	OFFICE MGR
U	42	PAPPAS, JAMES ROBERT	05/14/1989	STUDENT
U	43	BROWNE, ROBERT ADAM	08/04/1977	CORRECTION OFF.

V	NO.	APT.	NAME	BORN	OCCUPATION
	PLANTATION DR Con't		**01001**		
R	44		SCAFURI, LARRY P	11/24/1983	PHYS THER ASST
U	44		WAYTE, NATALIE J	03/11/1984	UNKNOWN
D	45		GIROUARD, MICHAEL J	10/04/1964	FOOD SERVICE
U	46		AUGER, NATHAN C	01/16/1987	HEALTHCARE
D	47		DOWD, CHRISTOPHER J	11/04/1969	TEACHER
U	47		DOWD, JOSEPH C	04/20/2001	STUDENT
	48		WRIGHT, RICHARD T	05/09/1961	RETAIL
U	49		GILBERT, DENISE M	09/17/1967	STAY AT HOME
U	49		KENDALL, PAUL W	10/30/1951	STAGEHAND
U	49		KENDALL, SHANE NORMAN	06/26/2004	STUDENT
U	50		HALBACH, LINDA J	08/09/1948	RETIRED
D	50		HALBACH, MARK	04/08/1975	SECURITY
R	50		HALBACH, PAUL R	09/04/1945	RETIRED
R	51		DEVINE, GERALD D	08/09/1952	RETIRED
D	51		DEVINE, ROSALIND F	01/20/1951	RETIRED
U	52		CHICKLAS, LEWIS A	01/31/1949	SCHOOLBUS DRIVE
D	52		MCGRADY, MARGARET A	02/19/1949	RETIRED
U	53		DIBIASO, NEIL PHILLIP	10/13/1959	
U	53		DIBIASSO, NEIL P	10/13/1959	
U	54		PERREAULT, DOROTHY F	01/23/1928	RETIRED
U	55		FISKE, RICHARD C	09/30/1948	RETIRED
D	55		RUGGERI, MARGARET E	08/22/1952	RETIRED
U	56		ROCK, CORINNE A	03/13/1955	ATTORNEY
U	57		ELDRIDGE, GAIL A	07/16/1948	RETIRED
D	57		ELDRIDGE, ROBERT WILFRE	04/29/1951	RETIRED
U	58		KOCOT, KRISTEN ANN	07/24/1982	PROG DIR
D	59		GARFIELD, JEFFREY DAVID	08/03/1994	P.C.A.
D	59		GARFIELD, SANDRA	09/17/1993	UNKNOWN
D	59		MARKLAND, LISA M	12/05/1960	OFFICE MANAGER
R	60		WALSH, JOHN JOSEPH	01/08/1950	INSURANCE DIR.
D	62		DALTON, COLLEEN M	09/26/1942	RETIRED
CC	63		DOMINIQUE, ZACHARY M	12/16/1994	
D	63		MARCOTTE, SAVANNAH S	10/02/1997	STUDENT
D	65		REWINSKI, KAREN J	02/22/1956	RETIRED
U	65		REWINSKI, STEPHEN	10/09/1961	RETIRED
U	66		FONTANA, GARY R	01/06/1951	RETIRED
U	66		FONTANA, VICKI M	03/04/1951	RETIRED
U	67		GIORDANO, KATHLEEN ANN	08/09/1961	LOCATION MGR
R	67		SHAW, BRIAN M	01/12/1961	MANAGER
U	68		STARK, STEVEN DOUGLAS	05/16/1956	RETIRED
U	68		STARK, SUSAN M	06/02/1959	PHYS THER ASST
D	69		ABDOW, CHAD J	01/03/1979	RETAIL MGMNT
U	69		FUSCO, KRISTY GINA	06/29/1978	RESTRNT MGR
U	70		TEICH, DUSTIN W	03/10/1993	PHARMACIST
U	71		MALONEY, ALEXANDER REI	11/10/1987	TECHNICIAN
U	71		MALONEY, DEBORAH RIX	05/13/1958	RETIRED
U	71		MALONEY, WILLIAM J	08/31/1952	RETIRED
U	72		ALESSI, LINDSEY ANGELA	10/31/1982	STUDENT
U	73		HODGE, JANICE M	04/26/1952	WORKING
D	74		LARAMEE, MARIE D	05/26/1958	SELF EMP
U	74		VADNAIS, PAUL S	12/26/1946	RETIRED
U	75		DRAYMORE, EVA IRENE	08/13/2001	CHILD
D	76		NOLAN, RICHARD B	08/10/1946	RETIRED
D	77		FARRELL, MARGARET R	06/29/1939	RETIRED
R	78		DENNING, MARK RICHARD	04/13/1966	PROMOTION MGR
U	78		SYLVESTER, REBECCA L	01/31/1969	OFFICE COORDINA
D	79		MCCARTHY, JANE MARIE	03/16/1937	RETIRED
U	80		YENSEN, DONALD	06/15/1943	RETIRED
U	80		YENSEN, PATRICIA ANN	03/16/1944	RETIRED
U	82		GRAFF, ALANNA MICHELLE	09/04/1992	CUSTOMER SERV
D	82		MARKOS, NICHOLAS J	09/02/1991	MANAGER
D	83		BARBERO, LINDA ANN	07/03/1944	RETIRED
U	84		SOARES, ERICA B	03/12/1972	EDUCATION
R	85		GIROUARD, DEBORAH J	06/19/1963	MED LAB TECH
U	86		CELA, BLEDAR	07/02/1975	
U	88		LODI, RONALD JOSEPH	02/21/1953	RETIRED
U	89		SBALBI, JEAN C	11/12/1939	HOUSEWIFE
R	89		SBALBI, RAYMOND J	02/18/1937	RETIRED
U	90		SCHMITT, MARGARET JULIA	07/09/1997	SOCIAL WORKER
U	91		LALIBERTE, EMILY LISA	05/08/1990	PHYSC THRPST
D	92		FINI, ALYSSA SHAWNIE	12/04/1992	UNKNOWN
U	92		FINI, DAMEN JOSHUA	05/01/1992	UNKNOWN
R	93		NOGA, GREGORY MARION	10/29/1947	RETIRED
D	93		NOGA, PATRICIA A	03/17/1947	RETIRED
D	94		GRIPPO-BECK, MARYANNE S	07/01/1973	PRODUCT DIR
	95		WALKER, CHRISTEL A	08/04/1945	RETIRED
U	95		WALKER, RODNEY A	05/22/1964	
U	96		GLADUN, STAS	04/24/2000	
U	96		GLADUN, VITALIY	10/03/1994	
U	97		DEARBORN, JACQUELYN A	10/06/1961	ADMINISTRATION
D	98		ZECCHI, JOAN MARIE	06/30/1934	LIBRARIAN
D	100		SULLIVAN, ANDREW BRENN	06/08/2001	STUDENT
D	100		SULLIVAN, BRENDA M	06/12/1958	PROPERTY MGT
D	100		SULLIVAN, MARYLYN D	11/09/1938	RETIRED
D	100		SULLIVAN, MELISSA M	12/11/1967	PARAPROFESSIONA
U	101		MAIWALD, DOROTHY JANE	05/01/1950	REALTOR
	101		SPITZMACHER, ROBERT PAU	11/05/1946	RETIRED
U	102		D'ANGELO, MARIE G	02/24/1955	CUST SERVICE
U	103		RAMOS, MICHAEL OCHOA	10/09/2003	
U	104		STROLE, DAVID T	02/27/1981	IT CNSLTNT
U	105		PANTUOSCO, BARBARA	02/04/1947	ACCOUNTANT
U	106		MAHER, ELIZABETH A	03/13/1968	N/A
R	107		WOLOS, DAVID A	05/03/1955	REALTOR/BROKER

V	NO.	APT.	NAME	BORN	OCCUPATION
	PLANTATION DR Con't		**01001**		
U	107		WOLOS, PATRICIA LYONS	05/04/1951	TEACHER
D	108		JONES, PAMELA D	01/10/1776	COLLEGE PROF
D	109		CAVANAUGH, LINDA L	12/18/1945	ACCOUNTANT
U	110		GIROUARD, BARBARA J	07/05/1942	RETIRED
U	111		BONK, LINDSEY JOY	01/21/1996	
U	112		GILBERT, MARION E	03/08/1934	AT HOME
D	113		FIORENTINO, ELODIA DIANN	08/25/1947	RETIRED
D	113		FIORENTINO, LAWRENCE A	12/04/1947	RETIRED
U	114		THOMAS, WAYNE E	10/12/1949	D P SPECIALIST
D	115		DAWSON-HAYES, LINDA A	06/17/1955	RETIRED
D	115		HAYES, WILLIAM A	12/10/1946	RETIRED
R	116		GEORGIADES, HARRY M	07/03/1963	SALES
D	117		MATT, JO-ANN	07/24/1957	PHYS THER ASST
D	118		BECKWITH, RHONDA S	02/26/1957	CNA
U	119		GOULET, ANGELA MARIA	11/13/1939	RETIRED
R	119		GOULET, JOSEPH MICHAEL	07/23/1965	MACHINIST
R	120		WISE, DALE T	05/14/1953	RETIRED
	POMEROY ST		**01001**		
U	15		DUPLESSIS, CHERYL A	11/23/1955	RETIRED
R	15		DUPLESSIS, STEVEN J	08/05/1954	TIRE WRHSE
U	21		PARKER, KARIN AVERILL	02/19/1975	ENGINEER
U	21		PARKER, WILLIAM CURTISS	04/12/2005	STUDENT
U	21		PARKER, WILLIAM R	03/17/1961	DESIGNER
U	29		GAUDETTE, MARYNAN	11/11/1945	HOUSEWIFE
	29		GAUDETTE, NICOLE M	08/31/1977	SALES
	RIVER RD		**01001**		
U	333		MOQUIN, AMANDA LYNN	06/14/2004	STUDENT
U	333		MOQUIN, CODY JAMES RYAN	01/17/2002	STUDENT
U	333		MOQUIN, RONALD SCOTT	01/13/1964	MAINT SUPER
U	333		MOQUIN, TRACY LEE	06/04/1978	UNEMPLOYED
U	333		PAUL, BRIANNA MAE	08/29/1996	UNEMPLOYED
D	345		CATANZARITE, JOSEPH P	08/13/1947	DISABLED
U	345		ZIOLKOWSKI, MARY ANN	12/26/1953	LIVE IN CARE GI
U	365		JABRY, BETSY C	04/28/1959	RN
	365		JABRY, EMILY I	08/02/1997	CASHIER
R	365		JABRY, RICHARD M JR	10/16/1966	MATERIAL CONTRO
U	375		TAURO, ADAM LEO	02/08/1979	
U	375		TAURO, DARRELL PETER	03/06/1978	RETAIL
R	379		BRINN, JUDITH ANN	05/14/1958	
D	403		WATERS, AMBER J	03/06/1976	UNKNOWN
U	409		CROSS, ANDREW E	04/23/1962	TEACHER
D	409		CROSS, BARBARA F	05/25/1936	TEACHER
D	417		ALBEE, RONALD JOHN	06/12/1962	CONTRACTOR
U	417		MCKENNA, JANET	04/21/1956	STATE INSPECTOR
U	417		MCKENNA, KELLI	06/20/1985	NAIL TECHNICIAN
D	425		PATTERSON, CHARLES J	03/31/1948	RETIRED
D	425		PATTERSON, ROSEMARIE	01/27/1955	RETIRED
U	435		LONGO, ROBERT LOUIS	04/25/1944	RETIRED
U	441		DIMOCK, RUSSELL M	06/18/1949	RETIRED
D	449		TOWER, DIANE	07/16/1941	RETIRED
U	459		PISANO, AMY BETH	05/18/1988	STAY AT HOME PA
R	459		PISANO, MICHAEL J	12/24/1987	USPS
	459		SAXER, CRYSTAL R	11/16/1986	AT HOME
	459		TALBOT, MYKAYLA L	06/01/2005	STUDENT
D	465		GONZALEZ, SYBEL	10/07/1975	STUDENT
D	465	1	GONZALEZ, WILLIE JR	10/11/1978	UNEMPLOYED
U	481		LAPIENSKI, ANN E	09/28/1947	RETIRED
D	481		LAPIENSKI, MARK C	05/01/1979	TRUCK DRIVER
U	491		SHERIDAN, NOLAN EDWARD	01/06/1996	
R	499		PERELLA, BARRY V	06/11/1966	SALES MGR
R	499		PERELLA, CHERYL	09/07/1966	SOCIAL WORKER
D	499		PERELLA, GIANNA	06/19/1998	TEACHER
U	499		PERELLA, GUILIA LAUREN	11/22/2004	STUDENT
R	499		PERELLA, MIA K	04/18/2000	STUDENT
U	507		BUONICONTI, GINA M	07/10/1965	SELF EMPLOYED
R	507		BUONICONTI, JAMIE MARIE	07/19/1991	STUDENT
R	541		HIBBERT, SCOTT M	07/17/1961	ATTORNEY
U	555		CAMPBELL, MARY P	04/22/1944	RETIRED
U	555		HUTCHISON, JOANNE T	04/12/1944	RETIRED
	565		RIVERS, CAROL ANN	11/24/1943	TEACHER
U	581		REYNOLDS, GLADYS A	11/19/1936	RETIRED
U	607		FARNEY, KRISTINA L	10/18/1983	TEACHER
U	607		FARNEY, LOUISE A	01/28/1965	NURSE
U	617		AMARE-BIHONEGNE, BIRHAN	05/17/1949	RETIRED
R	629		JACOBS, MARIE L	12/05/1942	
U	641		ROCHFORD, PAULETTE R	01/11/1964	RETIRED
U	641		ROCHFORD, PETER	06/25/1998	STUDENT
U	651		MOREAU, MICHAEL J	06/26/1979	SALES
U	651		MOREAU, NICOLE M	11/12/1980	OCCU THERAPIST
U	651		MOREAU, RYLEE	04/02/2005	STUDENT
R	661		PRIVEDENYUK, ALBINA A	05/30/1983	RDH
U	661		PRIVEDENYUK, VYACHESLAV	05/14/1979	MECHANIC
U	663		PERRY, DOCK J	09/24/1976	CAR DEALER
R	663		PERRY, LINDA S	03/29/1950	UNEMPLOYED
U	675		CZUPRYNSKI, JEROME MICH	02/06/1950	RETIRED
U	675		CZUPRYNSKI, JULIE M	02/06/1987	CERT MED AST
U	675		CZUPRYNSKI, VIRGINIA M	03/24/1952	RETIRED
D	681		KALLOCK, ALBERT R JR	05/15/1948	RETIRED
D	681		STEPHENS, LINDA S	01/10/1949	RETIRED
U	687		GORNEAULT, MELISSA MARI	07/08/1989	UNKNOWN
	687		RADIONOV, ALINA	11/17/1995	STUDENT
	687		RADIONOVA, YEKATERINA	04/26/1973	DAYCARE

V	NO. APT.	NAME	BORN	OCCUPATION
	RIVER RD Con't	**01001**		
D	693	STRONG, LESLIE A	10/28/1963	EMPLOYED
R	707	SANFORD, CINDY L	03/05/1950	SALES
U	707	TAYLOR, JAMES D	03/21/1953	MANAGEMENT
D	717	SANTANIELLO, GELASIANI	05/09/2001	
U	727	GILBERT, CHANTAL M	09/29/1971	AT HOME
U	727	GILBERT, DOUGLAS M	09/17/1967	BANKER
U	727	GILBERT, EVAN MARTIN	01/26/2005	STUDENT
	727	GILBERT, RYAN D	06/13/2003	STUDENT
U	737	MILLER, TRACY	07/21/1961	OFC MGR
U	745	MISCHOU-ROLLEND, DAWN I	10/08/1974	WAITRESS
U	745	PRZYBYLSKI, SCOTT MATTH	05/09/1975	
U	745	ROLLEND, BELLA MARIE	03/31/2004	STUDENT
U	745	ROLLEND, ZACHARY MICHAE	06/14/1999	STUDENT
U	751	CRUZ, DIANE M	02/16/1959	CCFA
U	751	HAZEL, LIANNA MARIE	04/23/1996	CNA
D	759	JAYNES-LEWIS, NEALON L	09/29/1952	
U	779	MORGAN, RAYMOND C	03/21/1943	ENGINEER
R	779	RENAULT-MORGAN, SUZANN	02/15/1942	AT HOME
D	793	SIMPSON, DANIEL THOMAS	08/01/1953	RETIRED
U	805	GHONEIM, IMAN SALAHELDI	03/22/1968	
U	805	TAHOUN, ISMAEL AHMED	05/27/1995	
U	815	SIMPSON, DEANA VICTORIA	07/08/1959	DISABLED
U	815	SIMPSON, MICHAEL JOHN	01/10/1957	RETIRED
CC	821	BENNETT, CRAIG D	05/17/1969	CDL A DRIVER
U	821	BENNETT, JENNIFER C	07/03/1974	CAFETERIA MGR
U	829	HERNANDEZ, LUIS OMAR	11/01/1990	
U	829	HERNANDEZ-AYALA, LUIS O	11/01/1990	UNKNOWN
U	829	VILMENAY, JOAN	06/22/1990	ACCOUNTANT
R	831	BALLARD, ANNETTE L	05/15/1963	CLERK ADMIN
	831	BALLARD, DANIEL M JR	04/28/1962	MACHINIST
U	831	BASILE, CARL SALVATOR	11/04/1962	MEDICAL ASST
U	831	BASILE, KATRINA ELLEN	09/04/1964	UNKNOWN
D	831	WHITE, KENNETH	05/02/1965	
U	846	RIVERA, SARAH E	12/28/1977	MED OFFICE ADM
D	857	FOINT, DANIELLE M	07/24/1958	RETIRED
D	857	FOINT, STEVEN LOUIS	04/17/1952	BUS DRIVER
U	865	GAUNT, DEBRA J	01/31/1954	RETIRED RN
U	865	GAUNT, TIMOTHY A	08/21/1948	RETIRED
U	875	HAWKINS, DEBORAH A	11/20/1964	
	875	LEGRAND, MICHAEL	04/18/1988	ENVIR SERV
U	921	POWERS, CAITLYN TARA	11/04/1986	TEACHER
U	921	POWERS, REED J	10/07/1986	
U	933	DELISO, SYLVIA R	06/24/1929	LIBRARIAN
U	933	DELISO, THOMAS	06/15/1962	CONSULTANT
U	943	CAMYRE, ANNA R	08/05/1985	EMPLOYED
	943	CAMYRE, JACOB	01/26/2005	STUDENT
	955	BILALOV, TELMAN K	12/22/1985	TRUCK DRIVER
	955	BILALOVA, TAMARA A	03/30/1962	NOT WORKING
	955	BILALOVA, ZARINA	06/21/1997	NOT WORKING
D	965	TAILLEFER, VIRGINIA M	02/23/1956	SECRETARY
U	994	DECARO, JOSEPH LUIGI	02/17/1981	CUST SERV
R	1009	LOSITO, JOANNE	08/21/1955	RETIRED
U	1028	JAGO, DONNA PATRICIA	03/14/1948	RETIRED
U	1040	BROWN, MICHELLE M	07/17/1970	UNEMPLOYED
U	1040	GIANNETTI, JOSEPH R	02/21/1946	HAIR STYLIST
D	1049	ALLEN, DIANA L	09/16/1966	PERFORM COACH
D	1049	ALLEN, ROBERT F	01/18/1961	VIDEO PRODUCER
R	1050	ROBERTS, JEFFREY A	08/26/1961	UNEMPLOYED
R	1050	ROBERTS, JENNIFER L	03/17/1970	SECRETARY
R	1050	ROBERTS, KATELYN ELIZA	10/26/2000	STUDENT
R	1050	ROBERTS, KELLY M	04/28/1998	STUDENT
R	1060	MANCHINO, KAREN A	05/13/1958	INSPECTOR
U	1068	CYR, JASON M	08/08/1977	
CC	1068	MYERS, AMBER MARIE	06/10/1980	MED TECH
U	1080	PETERSON, ERIC D	04/14/1966	RETIRED
U	1080	SACCOMANI, ANTHONY FRA	04/08/1996	STUDENT
D	1080	SACCOMANI, ROSEMARY AN	10/21/1960	REGISTER OF PRO
U	1083	GARNER, BRIEANA KIBBE	07/02/1985	
U	1083	PARADINE, RUTH E	09/19/1952	HAIRDRESSER
U	1083	ZOMBIK, ROBERT	05/12/1949	ENGINEER
R	1090	BALLARD, DEBORAH ANN	05/26/1965	REC CLERK
U	1090	BALLARD, PHILIP R	10/24/1948	RETIRED
U	1099	CANNON, ALYSSA MARIE	08/29/1992	SHIPPING CLERK
R	1099	CANNON, NICHOLAS RODGE	05/22/1991	DRIVER
U	1111	HENDRICKS, MARK A SR	01/23/1968	SYSTEM ADM
D	1111	RIVERS, JENNIFER ALISON	05/15/1973	PROFESSOR
D	1120	BOWDREN, JEANNE CAROL	06/19/1953	RETIRED
D	1120	BOWDREN, WILLIAM W	02/04/1955	RETIRED
U	1121	GAMBLE, ADDIE K	04/17/1975	INSURANCE
U	1121	GAMBLE, SCOTT A	05/26/1969	CARPENTER
U	1121	HUME, ADDIE KATHLEEN O'C	04/17/1975	STUDENT
U	1121	HUME, GERARD FRANCIS	05/31/1969	UNEMPLOYED
U	1125	BERNARD, ALEXANDER THO	12/09/2004	
U	1134	AUGUSTO, LINDA N	10/18/1951	RETIRED
U	1134	AUGUSTO, VICTOR M	10/19/1945	RETIRED
U	1141	BEAVER, JASON DOMINIC	05/11/2001	STUDENT
	1141	BEAVER, JULISA V	09/14/1975	HOMEMAKER
	1141	BEAVER, KIMBERLY	12/18/2002	STUDENT
	1141	BEAVER, SPENCER K	12/31/1976	
U	1144	SILVA, ANGELICA	12/21/1967	
U	1144	SILVA, CARLOS H JR	12/15/1996	
U	1144	SILVA, CARLOS HENRIQUE	11/08/1959	CHEF
U	1144	SILVA, JERICHO BAUTISTA	05/27/2005	STUDENT

V	NO. APT.	NAME	BORN	OCCUPATION
	RIVER RD Con't	**01001**		
R	1159	BIRD, CHRISTIE ELISABETH	07/01/1995	UNKNOWN
U	1159	BIRD, CODY JAMES	05/28/1992	UNKNOWN
U	1162	RYCZEK, MICHAEL T	02/07/1976	EDITOR
U	1162	RYCZEK, ROSANN M	05/10/1978	ADJUNCT INSTR
U	1165	HOULE, JAMES	07/24/2003	STUDENT
U	1165	HOULE, VICTORIA A	09/25/1980	ENGINEER
U	1168	ROBINSON, CHARLES H JR	10/30/1937	RETIRED
U	1168	ROBINSON, JOAN S	09/24/1939	HOMEMAKER
U	1169	CUNNINGHAM, BRYAN MASC	06/11/1959	
U	1169	CUNNINGHAM, CHANTAL LOI	03/17/1989	
U	1169	SOTO, AMBEROSE L	04/27/1980	UNKNOWN
U	1172	IACOLINO, CHERYL ANN	05/18/1955	HOUSEWIFE
D	1172	IACOLINO, MARIE T	05/24/1988	X RAY TECH
R	1186	HENDRIX, DANIEL JOHN	04/13/1980	SALES REP
R	1186	HENDRIX, LINDA J	10/31/1951	RETIRED
R	1186	HENDRIX, RONALD E	10/18/1944	RETIRED
D	1189	SCALA, JAIME M	08/30/1976	TEACHER
U	1190	PATRIE, DAVID RICHARD	07/20/1959	RETIRED
R	1190	PATRIE, ELAINE EVA	11/16/1947	RETIRED
R	1197	CINI, JOSEPH LAWRENCE II	02/26/1969	DRONE PILOT
R	1197	CINI, MARTHA L	02/17/1938	RETIRED
U	1210	BRITTAIN, ROBERT J	04/01/1970	IRRIGATION TECH
	RIVERSIDE AVE	**01001**		
D	17	FORFA, DARREN S	11/03/1972	TRUCK DRIVER
D	17	FORFA, JENNIFER L	12/27/1966	PHYSICAL THERAP
U	17	FORFA, MCKENZIE LYNNE	12/01/2001	
U	18	ALLEN, DONNA L	10/22/1953	CASHIER
U	25	HASKELL, MICHELLE	05/14/1971	NURSE
U	25	PUCAK, MICHAEL	08/03/1968	
U	28	VELAZQUEZ, MILDRED	05/05/1982	UNKNOWN
U	30	JOHNSON, BRITTNEE RRIAW	04/30/1991	
R	33	HARRINGTON, GORDON S	10/25/1956	DISABLED
R	33	HARRINGTON, MARLA J	04/05/1959	DISABLED
	ROBERTA CIR	**01001**		
U	12	GROUT, ALMON THEODORE	02/24/1938	RETIRED
D	12	GROUT, ELIZABETH J	11/19/1945	RETIRED
U	20	BARAN, HEIDI A	09/19/1980	WAITRESS
O	20	PAUL, DENNIS ROGER	07/06/1952	MACHINE OPERATO
U	20	PAUL, LORI J	11/12/1956	HOUSEWIFE
D	29	ALBANO, MARGARET A	10/02/1932	RETIRED
U	30	PRZYBYLA, DANIEL A	08/24/1949	RETIRED
U	30	PRZYBYLA, SONIA A	02/13/1948	RETIRED
U	38	BURGESS, JENNIFER A	01/12/1982	MANAGER
U	38	BURGESS, KENT M	09/22/1964	MANAGER
D	39	CORCORAN, CONCHETTA R	10/22/1932	RETIRED
U	39	GOODMAN, DIANE M	03/18/1966	SELF-EMPLOYED
D	42	ENGLISH, DAVID PAUL	08/28/1946	
U	42	ENGLISH, MARC JOSEPH	01/22/1968	
U	42	KOSTANSKI, WILLIAM J	10/11/1949	SHEETMETAL WORK
D	42	PETERSON, KATHERINE A	03/30/1947	
U	42	SURPRENANT, LOUISE A	01/14/1955	
R	44	CARMEL, CAROL	09/10/1965	UNEMPLOYED
R	44	CARMEL, JOHN	11/22/2000	STUDENT
R	44	CARMEL, LINDSEY A	11/17/1995	
U	44	CARMEL, STEPHEN M	06/13/1963	CARPENTER
U	46	CICHETTI, DOLORES M	03/30/1936	RETIRED
U	46	CICHETTI, JAMES P	11/05/1971	OFFICE MGR
U	47	VENNE, PATRICIA ANN	01/06/1965	MSSGE THRPY
U	47	VENNE, STEVEN D	04/16/1964	PRINCIPAL TECH
U	48	MARTIN, CHRISTOPHER S	09/04/1985	MILITARY
U	48	MARTIN, WILLIAM FRANCIS	04/30/1954	RETIRED
U	49	MULDREW, DANIEL PATRICK	03/04/1997	BUS DRIVER
U	49	MULDREW, DENISE M	04/09/1965	ARTIST
U	49	MULDREW, ERIC DAVID	04/15/2003	STUDENT
U	49	MULDREW, ROBERT A	05/09/1965	ELEC
U	50	GOLBA, CHRISTOPHER JOSE	11/24/1952	RETIRED
U	51	ROBERTS, CONSTANCE F	07/06/1952	UNKNOWN
U	52	MILLS, MARIA	02/09/1935	RETIRED
U	52	MILLS, RICHARD W	05/05/1938	RETIRED
R	53	HAYES, LINDA A	05/23/1942	RETIRED
D	54	FISHER, JOHN G	04/12/1960	CABLE
U	55	TOUSSAINT, BRIAN MICHAEL	07/22/1992	INSPECTOR
U	55	TOUSSAINT, REGINA IRENA	03/13/1961	OCC THERAPIST
R	56	COLBURN, CHRISTOPHER	09/22/1985	UNKNOWN
R	56	COLBURN, KRISTIN LEIGH	07/16/1983	OPER ASSTNT
U	58	MARKIEWICZ, PATRICIA M	07/20/1942	RETIRED
U	58	MARKIEWICZ, ROBERT A	11/11/1940	RETIRED
U	68	SMYTH, KENNETH R JR	08/01/1977	MANAGER
U	68	SMYTH, SHANNON D	05/15/1979	MANAGER
CC	76	ANTAYA, KATHERINE M	03/23/1980	MANAGEMENT
R	76	ANTAYA, RONALD GIRARD	08/23/1943	RETIRED
D	76	ANTAYA, SHARON A	05/08/1947	RETIRED
U	86	BUISO, JUSTIN VINCENT	09/10/1976	LABORER
U	96	SHEA, DOLORES THERESA	10/21/1935	RETIRED
	RUTH AVE	**01001**		
U	4	WHITEHEAD, DEBBIE	07/27/1973	SECRETARY
U	4	WHITEHEAD, ERNEST BURT	09/10/2003	STUDENT
U	4	WHITEHEAD, ERNEST B III	12/20/1971	TV PHOTO/ED
U	7	SKORUPSKI, CAROL A	10/15/1962	DISABLED
U	7	SKORUPSKI, NICHOLAS TAYI	04/21/2004	STUDENT
U	11	COSGROVE, DANIEL JOSEPH	09/26/1987	AUDITOR

V	NO.	APT.	NAME	BORN	OCCUPATION
RUTH AVE Con't			**01001**		
U	11		COSGROVE, ERIN A	10/22/1986	PGRM FACILITATO
D	14		HOFMANN, RONALD E	12/20/1932	RETIRED
U	17		GRAVANIS, HOPE ELIZABETH	10/08/2002	STUDENT
U	17		SANTANIELLO, REBECCA L	11/25/1978	EXEC ASST
U	17		SANTANIELLO, UMBERTO E	04/01/1980	
U	23		CROSS, DAVID MICHAEL	06/11/1969	WASTEWATER TECH
U	23		CROSS, ELIZABETH A	02/18/1966	HOMEMAKER
U	23		GODBOUT-CROSS, MARK R	08/31/1989	MAINTENANCE
U	29		MULKERN, JOHN P	07/20/1961	MACHINIST
D	29		MULKERN, RYAN PATRICK	03/30/1992	STUDENT
U	29		MULKERN, SUSAN	04/09/1961	SURGICAL COORD
U	35		WOODS, CHRISTOPHER JOH	03/08/1962	REAL ESTATE
U	41		HILL, MARJORIE J	02/12/1947	RETIRED
U	44		MERCIER, LINDA J	03/19/1962	INSURANCE CLERK
R	44		MERCIER, STEVEN MICHAEL	12/15/1960	MGR
D	47		CECCARINI, STEPHEN MICH	09/06/1960	RETIRED
U	47		OLSON, CHRISTINE MARIE	11/07/1964	DISABILITY
SABRINA WAY			**01001**		
U	1	C	BAILEY, MARY HELEN	09/11/1956	RN
U	1	C	BAILEY, TIMOTHY J	04/21/1956	ENGINEER
U	1	E	PROVOST, LAURA M	03/09/1988	NURSE
U	2A		GENTILE, DEBORAH ANN	06/13/1969	ACCOUNTANT
U	2A		GENTILE, GREGORY FRANCI	07/17/1962	VICE PRESIDENT
SCHOOL ST			**01001**		
U	18		KHALIL, AMY MELISSA	01/03/1987	HEALTH CARE
U	18		KHALIL, JOSHUA JACOB	11/16/1990	SALES
D	24		MALONI, HEIDI J	05/20/1973	TEACHER ASST
D	24		MALONI, KELLY MARIE	09/20/1968	
U	30		TANG, JACKIE YAUKAY	10/25/1957	COOK
U	30		TANG, KEVIN K	01/21/2000	STUDENT
U	38		MURPHY, NANCY D	03/24/1944	RETIRED
U	38		MURPHY, TERRENCE J	10/04/1947	RETIRED
U	44		MORASSI, FRANK M	04/19/1962	CONSTRUCTOR
U	44		MORASSI, JOSEPH PAUL	06/21/1999	CONSTRUCTOR
D	44		MORASSI, SAMUEL J	08/02/1997	STUDENT
U	50		BEDARD, BLANCHE R	11/02/1931	RETIRED
R	55		ANISIMOV, STANISLAV	03/01/1988	PLUMBER
R	55		ANISIMOVA, OLGA	03/20/1991	
U	60		BEAUVAIS, JENNA C	01/19/1994	OFFICE WORKER
U	60		BEAUVAIS, JULIE A	08/02/1962	LUNCH MONITER
U	60		BEAUVAIS, VICTOR A	08/21/1951	RETIRED
U	61		RAFAY, KIM A	01/31/1964	LETTER CARRIER
U	61		RAFAY, MARK S	05/03/1961	SHEET METAL MEC
D	61		RAFAY, SAMANTHA MARIE	09/18/1990	ACCOUNTANT
	66		DEBIASIO, NICHOLAS	01/14/1991	APP ELECTRICIAN
U	66		DEBIASIO, SAMANTHA W	04/03/1987	PHARMACIST
U	67		MCGURN, CHRISTY A	12/31/1972	PARAPROFESSIONA
U	67		MCGURN, DAVID P	07/09/1964	CORPORATE CHEF
R	72		ORR, ALEXANDRA G	11/23/1922	RETIRED
U	72		ORR, GREGORY JOHN	10/15/1950	
R	72		ORR, RAYMOND W JR	12/27/1927	RETIRED
U	78		NOLFI, JANICE MARIE	04/10/1963	OFFICE WORK
R	78		NOLFI, NICO CANDIDO	04/09/1996	
U	79		TETREAULT, MARYBETH	08/22/1962	RETIRED
U	79		TETREAULT, NICHOLAS RYA	11/30/1996	NAVY
R	79		TETREAULT, STEVEN R	08/26/1963	TEL SPLICER
	79		TETREAULT, STEVEN T	11/30/1996	EMT
R	90		BLAIR, GREGORY A	04/13/1956	R.E. APPRAISER
R	90		BLAIR, PATRICIA A	12/13/1955	RETIRED
D	94		JOHNSON, TAUNDRA CHARI	10/09/1995	
D	100		DION, LINDA L	02/02/1978	R N
U	100		DION, NICHOLAS J	06/15/1979	PRODUCTION PLAN
U	118		MURRAY, SHIRLEY J	09/22/1951	RETIRED
U	118		MURRAY, WILLIAM J	06/03/1959	MAINTENANCE
U	124		GORMAN, ROBERT A	03/17/1972	LANDSCAPER
	125		YOUNG, LESLEY D	02/23/1952	HOUSEWIFE
	132		MARSH, FRANCIS	03/28/1952	RETIRED
R	132		WILD, LISA N	02/19/1981	ADMIN ASST
L	132		WILD, SHANE A	04/24/1981	AIRCRAFT MECH
U	135		DRUMMOND, CYNTHIA A	09/15/1960	SUB TEACHER
U	135		DRUMMOND, DAKOTA ANGE	12/16/2004	STUDENT
U	135		DRUMMOND, DALTON	07/30/1997	NETWORK TECH
U	135		DRUMMOND, JARED KENNET	02/10/1999	MASON
U	135		DRUMMOND, JOHN N	05/29/1956	RETIRED
R	140		GAGNON, JENNIFER LEA	08/28/1988	STUDENT
U	140		STEEVES, DOUGLAS M	08/07/1960	DISABLED
R	143		TOURVILLE, DANIEL LEE	03/17/1962	MANAGER
D	146		WING, CAROL T	08/20/1946	
U	149		BUISO, JIMMY L	03/18/1950	RETIRED
U	149		BUISO, LISA C	09/01/1957	NURSE
U	152		LABORDE, BRIAN J	12/12/1981	DRIVER
R	152		LABORDE, MARY T	02/04/1962	DRIVER
U	152		LABORDE, RAYMOND S JR	03/01/1961	FIELD ENGINEER
U	156		GABEL, MARILYN G	09/30/1932	RETIRED
D	161		SANTINELLO, CHARLES R	07/23/1948	RETIRED
U	161		SANTINELLO, CONSTANCE M	06/03/1952	RETIRED
U	171		CHANCELLOR, TAMMY S	10/19/1967	ASST PROJECT MG
U	171		CRANSTON, RICHARD E	06/02/1966	CABLE TECH
D	172		MELLONI, KAREN	12/07/1960	REPAIR SERV
	172		MELLONI, NICO	10/08/1998	
U	172		MELLONI, RICHARD JR	04/17/1962	REPAIR SERV
U	178		DESOUSA, CHRISTINA LAUR	12/21/1988	REG NURSE

V	NO.	APT.	NAME	BORN	OCCUPATION
SCHOOL ST Con't			**01001**		
U	178		DESOUSA, FABIO JULIO	07/25/1994	REALTOR
U	179	1	DAVIES, DARLENE W	09/08/1963	BOOKKEEPER
R	179		VALENTINE, ROBIN A	12/10/1959	TRANS ASST
U	183		LANDRY, SARAH LYNN	04/23/1986	REG. DIETICIAN
U	184		AGRAVANTE, MARTIE FAYE A	06/22/1998	STUDENT
U	184		BAZAN, ELIZABETH AGRAVA	09/16/1966	STUDENT
U	184		BAZAN, KENNETH PETER	05/07/1963	UTIL PROD OPER
R	194		CARRATURO, DOMINIC ANTH	11/25/1993	ELECTRICIAN APP
R	194		CARRATURO, NIKA YOLONDA	01/18/1993	HAIR DRESSER
U	194		GAMBLE, LINDSEY M	08/23/1985	NURSE
U	194		GAMBLE, STEVEN D II	09/30/1985	ENGINEER
D	200		ROGERS, JENNIFER L	12/18/1976	COUNSELOR
	203		BLAKESLEY, DANIEL	08/07/1971	DISABLED
	203		BONAVITA, MICHAEL	06/13/1962	DISABLED
	203		CARELOCK, CHRISTOPHER	07/15/1963	DISABLED
	203		JOHNSON, KENNETH	04/03/1943	DISABLED
D	208		MAGIN, ASHLEY BROOKE	02/23/1991	TECH. REV.
D	213		BURGESS-MCKEMMIE, DIANI	03/27/1964	ACCOUNTANT
D	213		MCKEMMIE, FREDERICK G	10/15/1961	SELF EMPLOY
U	216		WEHR, CHRISTINE L	06/20/1951	HOME MAKER
U	216		WEHR, THOMAS JOHN	03/15/1949	LABORER
U	222		PETERSON, BRUCE A	03/22/1966	MACHINE OPER.
A	222		PETERSON, LISA ETHEL	12/03/1970	WAREHOUSE
U	222		PETERSON, SARAH J	09/07/1998	WAREHOUSE
U	225		STAGNARO, ELIZABETH L	10/08/1948	RETIRED
U	225		STAGNARO, FRANCIS R	10/25/1946	RETIRED
U	230		ELLIOT, STEVEN J	03/30/1979	
U	230		PAVELCSYK-ELLIOT, JAMIE A	09/08/1980	SELF EMPLOYED
U	235		GOODIN, SARA J	01/18/1995	SALES ASSOC
D	238		FERRENTINO, LINDA J	08/23/1958	HOUSEWIFE
R	238		FERRENTINO, LUIGI	10/17/1968	MECHANIC
	243		TRENCH, ATHENA	01/10/2003	STUDENT
U	243		TRENCH, RENEE GERTRUDE	09/01/1950	DISABLED
U	248		MOCCIO, CAROL A	03/31/1955	RETIRED
U	248		MOCCIO, ROBERT A	04/22/1952	RETIRED
R	253		BERTE, WILLIAM RALPH	01/17/1995	MECHANIC
R	253		KORONA, DANIELLE J	09/30/1966	BILLING SERV.
R	253		STEBBINS, THOMAS JOSEPH	03/24/1963	EMPLOYED
R	256		MARCIL, JON D	05/25/1940	RETIRED
U	275		HART, VICTORIA COLLEEN	03/21/1999	STUDENT
U	291		CAMPITI, THERESA A	02/12/1940	RETIRED
R	303		MERCHANT, THOMAS M	06/18/1965	OFFICE SUPPORT
U	311		VERDUCCI, JOHN C III	07/01/1959	SELF-EMPLOYED
U	321		BROMLEY, DEBRA E	06/19/1956	RETIRED
U	321		BROMLEY, THOMAS V	04/29/1964	TRAFFIC MGR
D	334		BAKER, NINA	07/30/1942	RETIRED
D	334		WILLARD, WALTER G JR	03/03/1946	RETIRED
R	343		PETRUCCI, RUSSELL SIMON	03/04/1962	DIR OF BUS DEVE
R	343		PETRUCCI, SHERRY E	05/03/1958	REG NURSE
U	353		HOWES, CHERYL A	01/23/1956	SELF
U	353		HOWES, DALE BRIAN	06/22/1947	SOFTWARE DEVELO
U	353		HOWES, SCOTT S	01/21/1985	COMP TECH
U	369		CASTRO, ANTONIO MANUEL	09/06/1979	
U	369		CASTRO, CONCETTA A	08/31/1977	NURSE
U	401		MELANSON, LISA	04/22/1966	PCA
U	401		MELANSON, PAYTEN MARIE	08/11/2004	STUDENT
U	401		MELANSON, STEVEN D	07/20/1966	REPAIR
R	401		PAQUETTE, KRYSTEN	08/11/1993	UNKNOWN
U	439		PREW, STEPHEN D	06/03/1941	ELEC CONTRACTOR
U	470		KRAUSE, JOHN J	11/23/1979	UNEMPLOYED
U	470		KRAUSE, MILDRED F	09/29/1949	RETIRED
U	480		YO, CHONG HUI	07/12/1953	RETIRED
R	480		YO, MICHAEL H	11/23/1988	STUDENT
	480		YO, UN YONG	07/15/1950	RETIRED
	490		BROWN, RYAN	07/08/1996	
U	490		LABOSCO, DEBRA K	06/24/1956	DISABLED
U	490		LABOSCO, DOROTHEA J	05/06/1974	
	490		SAUNDERS, CHRIS	08/03/1975	
U	500		KAROLIDES, BRENDA ARLI	06/22/1968	TEACHER
U	500		KAROLIDES, MARK	11/06/1966	HUMAN RESOURSE
D	510		FORTIER, SARA J	07/29/1967	BUYER
	520		RAMOS, MARIA LUIZA	09/10/2004	STUDENT
U	520		WILKES, BERNARD FRANK III	12/14/1969	MASTR SCHEDULE
U	520		WILKES, KELLY	08/16/1977	
SEYMOUR AVE			**01001**		
R	8		MELANSON, DALE ANN	02/02/1942	RETIRED
U	15		KUTZENKO, GLEN R	12/18/1958	RETIRED
U	24		LANSKI, CHRISTOPHER F	12/10/1970	TOA VET DIR
U	24		LANSKI, JAKOB DOUGLAS	02/05/2001	
U	24		LANSKI, NIKALAS WALKER	05/29/2005	STUDENT
U	24		LANSKI, SILKE A	03/30/1968	DOG GROOMER
	25		KINDZERSKA, TATYANA	06/16/1982	
U	25		KINDZERSKY, ARTHUR	10/11/2001	
	25		KINDZERSKY, VALADIMIR	06/02/1977	
U	33		CALISE, ROBERT	03/23/1992	MAINTENANCE
D	33		CALISE, VICTORIA CHELSEA	03/27/1992	SELF EMPLOYED
U	34		MURPHY, KYLE R	04/19/1983	ENGINEER
U	34		MURPHY, RENEE MM	02/20/1983	AT HOME
SHERWOOD DR			**01001**		
U	1		GEOFFRION, LAURENCE E	09/13/1953	UNEMPLOYED
R	4		PISANO, CHRISTOPHER P	06/10/1969	TV ANCHOR
R	4		PISANO, LYNDSAY	07/31/1985	TEACHER

V	NO. APT.	NAME	BORN	OCCUPATION
SHERWOOD DR Con't		**01001**		
U	14	PELTIER, BENJAMIN THOMA	11/18/1982	TEACHER
U	14	PELTIER, DONNA	02/26/1956	RETIRED
U	14	PELTIER, THOMAS J	11/11/1955	RETIRED
U	22	ROBERTS, JENNIFER LYNN	05/29/1988	DENTL HYGIEN
U	22	ROBERTS, KEVIN F	09/03/1987	WAITSTAFF
D	34	RIVKIN, LEA R	08/31/1954	PT CARE ADVOC
D	34	RIVKIN, ROBERT N	01/02/1949	RETIRED
D	42	LAUDATO, LISA	04/15/1966	ADMIN ASST
U	42	WHEELER, DENISE LEONIE	08/11/1943	DOM ENGINEER
SIMPSON CIR		**01001**		
D	16	D'AMATO, JENNIFER ANN	01/04/1971	CT SCAN TECH
U	17	CHEVALIER, ALEXANDRA RA	03/14/1991	PT
U	17	CHEVALIER, KEVIN P	05/10/1993	PHYSICAL THERAP
D	23	NOYES, NORMA	03/25/1939	RETIRED
U	28	DEMERS, ZACHARY L	09/22/1989	PHSY THERPST
U	28	GODDEN, ALEXIS K	12/07/1988	UNKNOWN
U	31	BLANCHARD, DAVID E	04/02/1992	STUDENT
D	31	KING, DEBORAH J	01/12/1961	OFFICE MANAGER
U	31	KING, JAMES B	12/08/1958	TECHNICAL
U	31	KING, KYLIE ELIZABETH	02/03/1999	STUDENT
U	34	WEED, JOHN	07/17/1947	
	37	BRENNER, DONALD C	06/03/1957	PORTER
U	37	OPITZ, BARBARA J	11/14/1962	HOUSEWIFE
D	37	OPITZ, LINDSEY	02/18/1997	UNEMPLOYED
U	37	OPITZ, RICHARD A	06/19/1957	CLAIM/INQ SPC
	40	DUDA, JUDITH A	10/10/1942	
U	43	VAN NEWENHOVEN, DOUGL	01/10/1957	CONSULTANT
R	43	VAN NEWENHOVEN, WAYNE	08/03/1959	RETIRED
R	46	BENNETT, CONSTANCE JOY	05/05/1967	ARTIST
U	46	MAJEWSKI, JOSHUA ROBER	03/13/1997	STUDENT
U	49	SALAZAR, APRIL ERIN	03/27/1972	OPER DIRECT
R	52	MACRAE, AMANDA M	01/21/1991	RN
U	58	COHEN, RACHEL EVE	05/08/2005	STUDENT
U	58	CONNELLY, KIM MARIE	08/17/1973	OPHTH TECH
U	59	VELEZ, JESSICA L	08/18/1985	HOMEWORK
R	59	VELEZ, JOHN M	05/07/1984	PAPER
U	70	DAWSON, GARY L	06/10/1970	CONTRACTOR
R	70	KIBBE, LOUISE R	01/17/1962	RETIRED
D	75	GOSLIN, CECELIA A	04/18/1942	RETIRED
U	79	ALVAREZ, ALEXANDER	04/03/1993	
U	79	GULLUNI, LORIANN	10/25/1966	RN/MED REP
D	80	GARCIA-SALGADO, CHANTE	01/10/1992	UNKNOWN
U	80	OVANDO-BALLINAS, EDUARI	10/03/2003	
D	80	SALGADO, EDITH	06/04/1956	AT HOME
SOUTH FLORIDA DR		**01001**		
U	13	ROSARIO, GALINDEZ-INES M	05/14/1940	
R	21	BRADLEY, CHERI	08/09/1967	SECRETARY
R	21	BRADLEY, GLENN ALAN	01/29/1965	CARPENTER
U	22	ANTON, DONNA LEE	05/07/1955	CUSTSERVREP
U	22	ANTON, NICHOLAS ALBERT	08/28/1992	GOLF ATTENDANT
U	36	TUTTLE, CHILENE H	02/14/1949	ADMIN ASST
U	37	GUSTAFSON, KELLY JEAN	04/05/1985	CNA
	47	CONE, ARNOLD E JR	10/17/1968	LEGO SYS
U	47	CONE, TAMI L	09/28/1970	CHEMICAL
STERLING RD		**01001**		
U	15	MAYO, KAILY GRACE	01/05/2001	
U	15	TRAUSCHKE, KRISTIN A	05/07/1979	
U	16	POMERVILLE, LISA A	02/27/1962	NURSE
D	20	LEDWITH, ELLEN M	11/16/1961	RETIRED
U	20	PLANZO, ANTHONY J	10/01/1954	RETIRED
U	20	PLANZO, ANTHONY L	07/20/1980	MAINT ENGINEER
D	20	PLANZO, ELIZABETH	02/04/1957	RETIRED
U	25	HARRINGTON, MATTHEW A	01/24/1978	LOGISTICS
D	25	HARRINGTON, WAYNE LESLI	04/03/1952	RETIRED
U	26	SMITH, AMANDA KERI	10/04/1984	UNEMPLOYED
U	26	SMITH, RUSSELL C	08/23/1981	MAINTENANCE
U	26	SMITH, SUSAN	01/18/1952	RETIRED
U	31	BENGLE, MATTHEW J	10/31/1966	
R	31	BENGLE, RIZA	07/13/1965	
D	37	ARBELAEZ, AMANDA S	03/24/1991	HAIR STYLIST
U	37	TREXLER, GEOFFREY WILLI	04/26/1988	STUDENT
U	43	BAKER, DANIELLE M	03/17/1978	OFFICE CLERK
SUNRISE TER		**01001**		
R	4	FLORENCE, LEO E JR	01/24/1946	CARPENTER
U	12	LIQUORI, PASQUALE	04/27/1978	SELF EMPLOYED
R	16	PERKINS, ROLAND A	04/10/1951	MECH ENG
U	22	MASTROIANNI, DANIEL	06/06/1970	CENTRAL CHEVY
U	22	SAPELLI, JACLYNE M	04/16/1984	CUST. SERVICE
U	34	TRAUSCHKE, JEFFREY A	04/17/1985	SALES REP
WARREN ST		**01001**		
U	16	LAUDATO, CASSIDY ROSE	02/25/2000	PROJ MNGR ASST
U	16	LAUDATO, CLARA	09/01/2003	STUDENT
R	16	LAUDATO, DAVID	03/05/1971	DIR OF LOGISTIC
U	16	LAUDATO, ETHAN DAVID	06/12/1998	FOOD DELIVERY
R	16	LAUDATO, FELICITY L	10/22/1973	MEDIA ASSISTANT
U	21	NACEWICZ, DOLORES ANN	12/02/1949	RETIRED
U	21	NACEWICZ, EDWARD S JR	10/07/1947	RETIRED
D	24	KELLEHER, JEANNE F	11/09/1958	NURSE
D	24	KELLEHER, JOHN KENNETH	04/24/1957	ELECTRICIAN
U	39	OTTOMANIELLO, ANTHONY J	06/21/1972	JOUR PLUMBER
WARREN ST Con't		**01001**		
	39	OTTOMANIELLO, EMILY A	09/30/2003	STUDENT
D	39	OTTOMANIELLO, SHANNON I	04/23/1972	CLERICAL
R	42	HOLLANDER, ERIC M	06/26/1977	PLUMBER
U	42	LARIVIERE, MELISSA M	07/20/1978	PHSYCN ASST
R	46	TRYBA, BRADLEY SCOTT	03/27/1958	ENGNEERING TECH
R	46	TRYBA, LILLIAN F	09/02/1962	RETIRED
R	46	TRYBA, RACHEL JEAN	10/05/1994	PHYSICIAN ASSIS
	47	TAYLOR, LINDA B	09/30/1953	RETIRED
D	47	TAYLOR, RONALD W	07/03/1955	RETIRED
U	52	SADY, AMY E	06/18/1985	TEACHER
U	52	SADY, MATTHEW JAMES	12/04/1982	FINANCE ANALYST
R	61	SERIGNESE, LAURIE BUYNIC	03/23/1966	EXEC ASST
R	61	SERIGNESE, VINCENT	01/23/1967	SR DATA ANYST
D	64	DIONNE, AMBER	08/23/1985	GROOMER
U	64	DIONNE, GARY R	01/29/1985	AUDIT SUPER
U	80	CARON, DARLENE M	03/16/1959	SA
U	80	CARON, DENNIS MARK	04/10/1955	RETIRED
WESTERN DR		**01001**		
U	8	DEMATTEO, CAROLE W	12/25/1931	RETIRED
U	8	DEMATTEO, RONALD R	02/13/1935	RETIRED
U	11	JENSEN, LINDA J	07/06/1961	CROSS GUARD
U	11	JENSEN, PHILIP B JR	11/14/1958	COMP PROGRAM
U	17	GAUDREAU, MARIE ELIZABE	04/24/1948	RETIRED
D	18	OBRIEN, JOANNE J	07/09/1944	RETIRED
D	18	OBRIEN, WILLIAM E	04/04/1942	RETIRED
U	21	VAZQUEZ, MARY	04/07/1934	RETIRED
U	29	WOOD, JAMES WESLEY	05/31/1991	STUDENT
D	30	CARROL, TODD C	01/24/1971	
U	30	CARROLL, TINA MORAN	01/22/1971	ACCOUNTANT
U	30	CARROLL, TODD C	01/24/1971	
	35	HAMEL, JASON P	08/02/2003	STUDENT
U	35	HAMEL, MARCIA C	11/05/1977	BUSINESS OP CON
U	35	KENDALL, CHRISTOPHER R	04/28/1981	COMP TECHN
D	40	MORIARTY, SHEILA	10/28/1958	SECRETARY
D	40	PHILIPS, JAMES MICHAEL	12/01/1956	GRAPHIC DESIGNE
D	40	PHILIPS, SAMANTHA ROSE	11/08/1997	INTERPRETER
U	41	PLAMONDON, CODY J	08/07/1997	UNEMPLOYED
D	41	ROGERS, CHERI ANN	06/01/1968	MAIL CLERK
U	41	ROGERS, HOWARD N	10/01/1961	DPW
U	51	LEGRAND, DAVID S	06/18/1953	RETIRED
U	51	LEGRAND, HELEN L	09/25/1950	RETIRED
U	59	POMEROY, DIANE GRANDAH	12/05/1964	
U	60	CARRINGTON, COLIN ASHTO	08/28/2001	MECHANIC TECH
U	60	CARRINGTON, DILLON P	01/30/2000	
U	60	CARRINGTON, EARL K III	12/21/1964	SALES
WYMAN ST		**01001**		
U	17	JASPERSON, JON S	03/19/1975	UNKNOWN
U	25	CONWAY, DANELLE LYNN	02/21/1988	UNEMPLOYED
R	25	CONWAY, JAMES WENDEL III	01/31/1988	PLUMBER
ZACK'S WAY		**01001**		
	23	MIHALICENCO, ION	02/23/1970	TRUCK DRIVER
R	23	MIHALICENCO, VICTORIA	10/09/1977	DISPATCHER
U	24	HAGAN, GEORGE F JR	02/19/1947	RETIRED
U	24	HAGAN, SALLY E	12/26/1946	RETIRED
U	33	BIELIN-SENECAL, LYNN K	02/23/1977	TEACHER
U	33	SENECAL, KEITH R	06/11/1974	SOFTWARE ENGINE
U	38	KENNEDY, ALICE MARIE	02/23/1959	RETIRED
U	38	KENNEDY, FRANCIS XAVIER	11/28/1956	RETIRED
U	45	KING, ROBERT EARL	12/28/1937	RETIRED
U	45	MCDEARMON, JOSHUA DAVI	12/16/1976	
U	45	MCDEARMON, REBECCA MA	11/23/1985	
U	52	KUKHARCHUK, WILLIAM ILYA	07/01/1993	STUDENT
R	52	PASKAL, DIANA	09/14/1993	
U	55	VRIJENHOEK, BEVERLY	10/29/1944	RETIRED
D	55	VRIJENHOEK, CONNIE TERR	07/23/1979	AGILE PROD OWNE
D	55	VRIJENHOEK, DEREK A	03/01/1977	AGILE PROD OWNE
U	63	WILK, LINDSEY LEI	01/06/1988	PHLBTMST
	63	WILK, LUKASZ	11/27/1985	RESP THRPST
R	68	BOK, DOLORES H	04/22/1949	RETIRED
R	68	BOK, JOHN T	02/15/1949	RETIRED
R	81	HEDGES, CATHERINE ROY	07/29/1963	PROJECT MANAGER
U	81	ROY, CATHERINE PAULINE	07/29/1963	
U	93	ARSLANI-GINSBERG, CATHE	08/03/1950	RETIRED
U	93	MATTHEWS, JUNE M	01/19/1949	RETIRED
U	93	MATTHEWS, WILLIAM P	10/23/1948	RETIRED
R	93	MOORE, DAWN M	11/28/1972	NURSE
R	93	MOORE, WILLIAM M	07/23/1968	AVIATION MECH

TOWN
OF
AGAWAM

PRECINCT 6

V	NO.	APT.	NAME	BORN	OCCUPATION
ADAMS ST			**01001**		
U	272		MC NAIR, LESLIE	01/27/1962	ACCOUNTING
U	284		NOLL, JEFFREY T	12/25/1970	COMPUTER ENG
D	292		PATRICK, ANN MARIE	05/13/1980	PHYSICAL THERAP
U	292		PATRICK, MATTHEW W	07/21/1969	RN
U	320		JUUKO, RONALD	03/09/1971	NURSE
D	332		GODFREY, JOHN C	08/21/1946	RETIRED
D	332		GODFREY, SUSAN L	03/27/1947	RETIRED
D	342		PITONIAK, AMELIA OHARE	01/16/1989	TEACHER
U	342		PITONIAK, JUSTIN MATTHEW	07/16/1988	BILLER
R	352		MARTIN, JANYETTE B	07/28/1946	RETIRED
R	352		MARTIN, PHILIP P	02/07/1946	RETIRED
U	362		BOROWIEC, DAVID	11/28/1954	RETIRED
U	362		BOROWIEC, ROXANNE	08/03/1956	RETIRED
	372		WERTHER, CHRISTOPHER K	10/16/1985	HEALTH CARE
U	372		WERTHER, KEITH A	01/09/1956	PLUMBER/ RETIRE
U	372		WERTHER, PAMELA A	12/18/1955	FILLER
D	380		LAZAZZERA, ANNMARIE	01/10/1962	EXECUTIVE ASST
U	380		LAZAZZERA, CHRISTOPHER	06/09/1997	MARKETING COORD
D	380		LAZAZZERA, JOHN M	10/21/1954	RETIRED
U	380		REMILLARD, ROSEMARIE	01/15/1937	RETIRED
	392		JONES, AUSTIN T	09/03/1998	SALES
U	392		JONES, CASSANDRA E	07/21/2000	STUDENT
D	392		JONES, LINDA J.R.	04/20/1964	COMPLIANCE
U	392		JONES, STEPHEN FREDERIC	11/28/1965	SALES
R	404		CUSACK, STEPHANIE CECIL	06/24/1992	RN
U	416		KIRIK, ALEKSANDR	05/06/1970	DRIVER
U	416		KIRIK, NASTASIA	01/10/2002	STUDENT
R	416		KIRIK, NAZARIY	06/04/1995	VOLUNTEER
U	416		KIRIK, PILIP	11/14/2003	STUDENT
R	416		KIRIK, VIKTORIYA	03/09/1975	DENTAL ASST
U	430		ZALIVCHII, ALEKSANDR P	03/28/1975	
U	430		ZALIVCHII, MICHAEL ALEKSA	12/06/2000	
ARBOR LN			**01001**		
S	16		HILL, ISABELLA	12/10/2003	COLLEGE STUDENT
D	16		HILL-VIENS, LYNN MARIE	04/23/1967	SUB TEACHER
D	16		VIENS, RONALD F II	07/05/1967	TEACHER
U	17		FLOOD, CAROL ANN	12/02/1939	RETIRED
R	25		DESAI, KADAM	11/06/1960	SELF EMPLOYED
D	25		DESAI, RITA K	01/03/1965	SELF EMPLOYED
U	26		EDWARDS, CORA GRACE	03/19/2005	STUDENT
U	26		EDWARDS, HEATHER ANN	12/12/1974	DISABILITY EXAM
D	26		EDWARDS, SIMON S	12/12/1974	TEACHER
U	34		LAPIERRE, KENNETH A	12/26/1954	PROD SUPERVISOR
R	34		LAPIERRE, LAURA A	06/18/1962	CLERICAL
D	34		LAPIERRE, MADELYN MEI	01/03/2001	STUDENT
D	35		CLEVELAND, JEREMY M	07/16/1981	OPERATIONS MGR
D	35		CLEVELAND, JESSICA P	02/26/1982	TEACHER
U	44		PANANAS, ARYANNA ROSE	05/08/2005	STUDENT
U	44		PANANAS, SHANNON ROSE	12/22/1979	STUDENT
D	44		PANANAS, VASILIOS	11/09/1981	CHEF
U	44		PANANAS, XANDER THEODO	03/15/2003	STUDENT
U	52		MICHEL, CORA A	11/28/1952	RETIRED
U	52		MICHEL, ROBERT J	04/05/1952	RETIRED
U	53		LANDRY, DENNIS R	12/30/1958	DAIRY PROCESSOR
U	53		LANDRY, KIMBERLY A	09/14/1983	RESEARCH ANALYS
U	53		LANDRY, LORI E	03/04/1961	DAY CARE PROV
U	61		GENDRON, KATHERINE M	06/15/1969	R.N.
U	61		HOWE, ROBERT LEONARD	04/16/1970	
D	62		LAWSON, BEVERLYANN NIC	01/26/1955	RETIRED
U	62		LAWSON, DANIEL J	04/22/1952	RETIRED
	70		BOUCHER, CARLENE MARIE	04/14/1959	
U	70		BOUCHER, GERARD R	11/22/1956	MECHANIC
BARRY ST			**01030**		
U	8		PIPER, JUDITH A	03/09/1967	HEALTH INFO
U	20		FOISY, DAVID	07/02/1993	STUDENT
U	30		PALANJIAN, GEORGE M	10/08/1984	AUTOBODY OWNER
R	30		PALANJIAN, JESSICA	09/21/1988	ENGINEER
U	40		LAROSE, LINDA A	10/08/1948	RETIRED
U	40		WERTH, WILLIAM	05/06/1942	RETIRED
U	64		PALAZZI, ALDO L	02/23/1958	PAINT CONTRACTO
R	64		VIVENZIO, SALVATORE J	01/03/1965	MANAGER
	82		LEE, SE WAL	03/28/1939	RETIRED
R	102		ANDERSON, LYNNE S	09/08/1942	RETIRED
BEECH LN			**01030**		
U	7		CHOINIERE, JOHN M	04/04/1958	RETIRED
U	8		SCALA, ANNA ROSALIN	03/04/1992	CASHIER
D	8		SCALA, EMILIA	12/22/1964	REG NURSE
	8		SCALA, VINCENT	06/16/1995	STUDENT
U	8		SCALA, VINCENT D	04/11/1963	CORR OFF
U	11		CONWAY, JACK DUGGAN	06/24/2004	LANDSCAPER
U	11		CONWAY, JACOB T	04/10/1994	PARAMEDIC
D	11		CONWAY, JOHN DUGGAN	11/14/1968	FIREMAN/EMT
A	11		CONWAY, JOSHUA MITCHEL	06/11/2000	US NAVY
U	11		CONWAY, KIMBERLY ANN	03/03/1969	REG NURSE
BELDEN CT			**01001**		
U	1	1	ACEBUCHE, GARY PASCUA	05/14/1983	
U	1	4	ALLEY, EVELINA O	11/16/1964	CNA/HHA
D	1	4	AMPONSAH, JOYCELYN	05/19/1983	UNKNOWN
	1	O-4	AMPONSEH, JOYCELYN	05/19/1982	HEALTH AD
U	1	4	ARROYO, CARLOS JAVIER	11/24/1988	
U	1	4	ARROYO SANTIAGO, ANDRE	11/04/1966	

V	NO.	APT.	NAME	BORN	OCCUPATION
BELDEN CT Con't			**01001**		
D	1	O-1	AUGUSTO, PAUL VINCENT	04/28/1963	BINDERY OPERATO
U	1	2	BAEZ, DIANA LUZ	02/21/1972	UNKNOWN
U	1	2	BAEZ, JUSTIN Z	08/07/1999	STUDENT
D	1	B-4	BAILLARGEON, LUKE R	08/03/1980	UNKNOWN
D	1	U-3	BARRY, WILLIAM E	09/20/1957	TELLER
D	1	4	BATES, KIMBERLY	05/24/1986	UNKNOWN
D	1	4	BEATTY, MUREL E	10/19/1958	BUS DRIVER
U	1	4	BERGERON, MADISON ELIZA	06/07/2002	
D	1	3	BERTHIAUME, ALYSSA E	12/17/1994	FORENSIC SCIENT
D	1	C-2	BESSETTE, JOAN MARIE	08/07/1959	
U	1	S-4	BLOOD, JEREMY R	03/29/1993	WORKING
U	1	1	BODENDORF, SHANE R	06/28/1996	
U	1	S-3	BOWLER, NOREEN MARGAR	11/06/1954	REG NURSE
R	1	E-2	BUCKNER, STEPHEN A	05/04/1956	ELEC MOTOR REP
D	1	4	CASTONGUAY, MATTHEW V	06/23/1989	MILITARY
U	1	3	CHARLES, BIANCA M	03/17/1993	STUDENT
U	1	E-1	CIEBOTER, NORA C	11/29/1991	EMPLOYED
U	1	4	COSTAS-RIVERA, SUHAIL TH	01/19/1988	
D	1	1	COURTEMANCHE, COLE JEF	04/07/1988	TAL AQUISITION
U	1	1	CUSSON, TYLER DAVIS	10/14/1993	STUDENT MUSICIA
D	1	4	DAVIS, JESSICA DANIELLE	03/29/1988	
D	1	4	DELA CRUZ, CHRISTIAN MICI	10/11/1993	
D	1	T-2	DESMARAIS, THERESA A	09/08/1947	SALES
U	1	4	DOUGHERTY, MATTHEW WIL	08/08/2000	
U	1	2	DOWD, ARIEL NOELANI TATS	09/06/1991	FEDERAL EMPLOYE
U	1	2	DOWD, CHRISTOPHER JAME	05/15/1993	SVC CLERK
D	1	3	ESTRADA, VIONET	07/03/1998	UNKNOWN
D	1	4	FERNANDEZ, JONATHAN F	01/07/1989	99
U	1	1	FERNANDEZ ORAMA, YEIMIL	09/15/1992	
U	1	D-2	FERRARI, JOSEPH S	11/25/1993	UNEMPLOYED
U	1	2	FIGUEROA, ASHLEY J	02/20/1996	
U	1	2	FIGUEROA, LUIS A	11/19/1960	
U	1	2	FIGUEROA PAGAN, LUIS ENF	03/26/1989	
U	1	3	GIBBONS, MICHAEL JAMES	06/24/1994	
U	1	4	GILMAN, AUSTEN	06/02/1996	
U	1	4	GILMAN, TIA MICHAELA	04/21/1996	UNKNOWN
U	1	2	GLASS, BRIANA ROSE	06/30/1985	
U	1	2	GLASS, ROBERT DAVID	04/30/1955	
U	1	2	GONZALEZ, LYNN	12/16/1999	
U	1	3	GONZALEZ SHANNON, VALEI	09/12/1998	
U	1	4	GOODROW, ALYCIA LEEANN	08/22/1989	DISABLED VET
U	1	3	GOODWIN, BRANDON MICHA	04/14/1991	CHEMICAL HANDLR
	1	E-1	HERTER, BRANDON	04/09/1992	TRUCK DRIVER
D	1	3	HOLLAND, APRIL LYNN	09/11/1997	TREATMENT STAFF
U	1	T-4	IMELIO, CARLO J	08/04/1936	RETIRED
U	1	T-4	IMELIO, EDNA E	08/19/1938	HOMEMAKER
U	1	1	KHAN, MEHREEN	04/25/1984	
U	1	J-2	KUNASEK, ANGELIQUE M	12/24/1985	POLICE DISPATCH
U	1	3	LEON ROSA, ANDREA VICTO	01/07/2002	
U	1		LIEBELT, MELISSA SUE	06/10/1971	NURSE
R	1	A 3	MADORE, AUSTIN JAMES	08/30/1994	UNEMPLOYED
D	1	3	MADORE, JAMES PHILIP	01/20/1958	RETIRED
D	1	T-3	MAHONEY, CHRISTOPHER K	03/02/1973	ATTORNEY
U	1	3	MATTEY, CHELSEY ANN	06/30/1995	
R	1	1	MCCORMACK, DAVID SCOTT	11/21/1983	
D	1	1	MCCORMICK, JOANNE	10/20/1986	
U	1	A-4	MCKINLEY, AMY LYNN	09/02/1995	GYM MANAGER
U	1	A-4	MCKINLEY, DAREN GRANT	01/03/1966	STUDENT
L	1	1	MELFORD, GARDNER G	07/19/1973	ASST CONDUCTOR
U	1	1	PAGANO, LOUIS	08/02/1960	DRIVER
D	1	3	PHILLIPS, KRISTINE PAULA	10/31/1966	BLDG SUP ASST.
U	1	3	PROULX, JEREMY J	05/25/1978	CUST BUILDER
U	1	1	RACETTE, KARISA LYNN	05/23/1992	RETAIL MGR
U	1	2	RAMOS, JORDAN GABRIEL	04/21/1997	
U	1	F 2	ROBBLEE, WAYNE R	04/13/1946	RETIRED
U	1	G-3	ROCKWELL, LORI M	04/21/1962	DISABLED
D	1	S-2	RODRIGUEZ, ALBERTO F	02/05/1969	
U	1	3	ROJAS, KRISTOPHER DAVIS	01/13/1983	
U	1	K1	SAEED, ZAKARIYA ZULFIQAR	12/12/1969	
U	1	2	SANCHEZ, ANA DELIA	10/31/1993	
U	1	2	SANCHEZ LOPEZ, PAULA VEI	04/30/1991	
U	1		SANTIAGO, MARITZA	12/13/1970	
U	1	E-4	SEIBLES, GLORIA A	08/23/1933	RETIRED
U	1	E 4	SEIBLES, JAMES	01/10/1962	UNKNOWN
U	1		TAVAREZ, ANA H	06/14/1985	UNKNOWN
D	1	V-1	THIBAULT-WELLS, LYNN	12/18/1969	
	1	1	VALENTIN, CYNTHIA	02/20/1994	
	1	1	VALENTIN, RAYMOND	03/31/1970	LINE TECH
D	1	1	VALENTIN, SANDRA	01/20/1972	HOMEMAKER
U	1	3	VAZQUEZ GONZALEZ, GREY	05/20/1996	
D	1	N-2	VELEZ, KRISTY BETH	04/02/1982	DSP-II
U	1	2	VELEZ, NOEL LEE	04/03/1984	WASH FLOOR OPER
D	1	4	WELLS, TIFFANY	10/22/1983	UNKNOWN
U	1	C-3	WHITE, WILLIAM	09/17/1991	HUMAN RESOURCES
U	2	3	DESORCY, KYLE AARON	07/08/1982	MAIL CARRIER
U	2	3	RIVERA, EDWIN JR	04/25/1978	TRUCK DRIVER
U	2		WINDISCHMAN, AMANDA LOI	04/30/1990	
BRADFORD DR			**01030**		
D	11		MORACE, DARREN E	12/18/1979	COACH
D	11		MORACE, MARLYCE AMY	02/24/1976	
U	21		CHAREST, EDWARD M	03/09/1966	MECHANIC
U	21		CHAREST, NICHOLAS	04/18/2001	STUDENT
D	30		THOMAS, AMANDA L	10/08/2000	STUDENT

V	NO. APT.	NAME	BORN	OCCUPATION
BRADFORD DR Con't		**01030**		
U	30	THOMAS, JACOB EDWARD	02/15/2003	STUDENT
U	30	THOMAS, RACHEL M	03/22/1970	STUDENT/PT
D	31	RITCHIE, DEBRA GAIL	02/26/1950	RETIRED
U	40	LOVECHIO, DIANE MARIE	10/23/1960	PRINCIPAL CLERK
U	40	LOVECHIO, JENNA D	01/16/1995	SPEECH LANGUAGE
U	40	LOVECHIO, MATTHEW MICH	09/29/1958	WELDER
U	41	CASSIDY, KEVIN J	04/11/1956	ELECTRICIAN
U	41	CASSIDY, LYNN	07/15/1958	RETIRED
R	50	GARDNER, FREDERICK D	10/03/1965	AIRFRAME MECHAN
U	50	GARDNER, TERRI S	11/12/1964	NURSE PRACTITIO
U	60	GARDNER, BRYANA L	03/29/1990	ASST MGR
U	60	GARDNER, JONATHAN DANIE	10/24/1990	STUDENT
U	61	CORNELIUS, DONNA LEE	12/31/1957	BARTENDER
D	61	CORNELIUS, EDGAR WALTE	10/29/1965	DISABLED
U	70	RANSTROM, BARRY J	11/14/1956	SALES REP
U	70	RANSTROM, CAITLIN S	08/13/1988	PARALEGAL
D	70	RANSTROM, ROSEMARY	08/17/1959	MED.CODER
U	71	GERO, LINDSIE LOUISE	12/08/2000	
U	71	MALEC, MELISSA MELANIE	05/11/1979	
U	79	LARIVIERE, GLORIA M	09/11/1942	RETIRED
U	79	LARIVIERE, RONALD E	12/05/1941	RETIRED
	87	MONTANEZ, BRADLEY	07/10/1999	STUDENT
U	87	MONTANEZ, BRIDGET SAND	09/13/2000	STUDENT
U	87	MONTANEZ, THOMASINE A	05/02/1967	NURSE
U	88	HELTON, CATHERINE A	10/30/1968	DATA ANALYST
U	88	MILES, MARK T	06/28/1965	ENGINEER
U	88	STEINBOCK, STEPHEN DOU	01/16/2003	
U	96	HARTMAN, MATTHEW RYAN	01/04/2005	
U	96	MADISON, PAMELA ROSE	06/25/1982	CLERK
U	96	PRESTON, PAULA D	06/28/1955	ANALYST
D	96	RYMES, MELISSA	12/14/1973	HAIRDRESSER
U	97	ASSELIN, DANIEL J	07/13/1972	UNKNOWN
U	97	ASSELIN, FRANCIS J	08/16/1945	RETIRED
U	97	ASSELIN, JOSEPH FRANCIS	08/16/1945	
U	97	ASSELIN, KATHERINE E	04/09/1948	RETIRED
U	112	SANTIAGO, NANCY	12/05/1970	
D	113	LEVINE, JOSEPH N	04/23/1946	ELECTRICIAN
BUTTERNUT DR		**01001**		
U	15	PARENT, CRISTINA S	03/20/1980	R N
U	15	PARENT, MICHAEL	10/09/1975	SAFETY
D	25	CALVANESE, GAIL M	01/04/1960	ENVIRON MGR
U	25	CALVANESE, RALPH A	01/16/1955	RETIRED
D	47	JAMROZ-MURAWSKI, BETTY	09/08/1945	RETIRED
D	47	MURAWSKI, STEVEN DEXTE	03/27/1946	RETIRED
R	55	TRYBA, EUGENE F	06/25/1944	RETIRED
U	55	TRYBA, JOANNE M	07/09/1945	HOUSEWIFE
U	69	HANSLEY, MARY S	11/24/1953	RETIRED
D	69	OLIVER, SANDRA L	10/12/1948	NURSE
	75	BEDNARZYK, TIMOTHY R	09/17/1997	STUDENT
	75	GARFIELD, SAMUEL V	12/08/2003	STUDENT
R	75	HUYNH, KEVIN NGOC	10/24/1982	
U	75	ROONEY, MICHAEL SHAWN	03/25/1968	SALES
U	91	MAZUROWSKI, KAREN D	10/25/1949	RETIRED
R	91	MAZUROWSKI, WILLIAM STE	08/12/1944	RETIRED
U	95	KING, EILEEN RUTH	05/30/1963	MEDICAL ASST.
R	95	KING, STEPHEN W	07/03/1962	UNEMPLOYED
U	105	CARMODY, KATHRYN M	04/09/1958	FINAN ANALY
D	105	CARMODY, MICHAEL A	09/01/1984	SALES
R	111	MORRIE, NATHAN	01/30/1998	ASST PROJECT MA
U	111	STEVENSON, DEBORAH LEE	02/19/1957	RETIRED
U	111	STEVENSON, JEFFREY RICH	09/16/1956	RETIRED
BUTTERWOOD RD		**01001**		
U	5	CIARCIA, MARIA	10/31/1939	HOME
R	5	SENUTA, MARIA J	08/25/1973	CLIENT SERV ASC
R	5	SENUTA, SHAWN CONWAY	01/26/1969	DISABLE
R	6	KEATING, JAMIE L	07/20/1977	INTERNAL WHOLES
U	6	KEATING, PATRICK G	04/17/1974	INTERNAL WHOLES
D	9	MCMULLAN, VIRGINIA M	08/31/1956	RETIRED
D	9	WAHL, DIANE L	12/12/1959	RETIRED
D	10	MULLEN, JAMES EDWARD JR	03/03/1952	RETIRED
U	10	MULLEN, JEAN MARIE	11/02/1953	RETIRED
R	14	STELMA, BRADFORD JAY	08/12/1960	RAMP AGENT
R	14	STELMA, SHIRLEY RITA	04/16/1963	RETIRED
U	15	ANTICO, JILL M	07/30/1968	MED ASST
R	15	ANTICO, JOSEPH R	11/26/1969	RTE SALES
R	15	ANTICO, NICHOLAS J	04/29/1997	CLINICAL RESEAR
D	18	VISNEAU, CAITLIN E	12/30/1982	SUPERVISOR
D	18	VISNEAU, JAMES A	06/19/1976	SUPERVISOR
U	21	SHEPARD, ERIN MARIE	02/07/1957	RETIRED
U	21	SHEPARD, ROBERT THOMAS	01/12/1955	TRUCK DRIVER
CALICO LN		**01001**		
U	11	CATELOTTI, AVA JUNE	12/24/2004	STUDENT
	11	CATELOTTI, DEREK J	05/02/1974	ASST. SERVICE
U	11	CATELOTTI, SUSAN JENNIFE	05/30/1974	TEACHER
R	12	ALLEN, AMORLINA C	08/09/1972	TECH
R	12	ALLEN, WAYNE JOHN	01/10/1959	DRAFTER
U	21	GREGORY, CHERYL ANN	02/25/1952	RN
U	22	ROBIDOUX, DOREEN M	08/15/1955	RETIRED
R	22	ROBIDOUX, JEFFREY BLAINE	07/15/1957	RETIRED
U	22	WICKETT, MARIA ROSE	12/12/1986	MORT COORD
U	32	FABRY, RYAN F	02/18/1973	SOFTWR ENG
CALICO LN Con't		**01001**		
U	32	SPINELLI, KAREN J	11/05/1969	HOL CANINE PRAC
U	33	WU, RIXING	10/19/1995	UNKNOWN
U	43	PAGAN, ANASTASIYA	07/14/1997	STUDENT
U	43	PAGAN, EUBILL	07/10/1976	TEMPER OPERAT
CASTLE HILL RD		**01001**		
U	1G	BOREK, KATHRYN M	09/24/1982	SPEECH PATH
U	1C	BSHARA, MICHAEL	02/04/1960	UNKNOWN
D	1B	CHAVEZ, CARLOS MARTIN	05/20/1975	BANK SPRVSR
D	1B	CHAVEZ, SARA C	04/14/1976	AT HOME
D	1A	FEUERSTEIN, DERRICK P	03/06/1970	BANKER
R	1E	HUTCHISON, DIANE D	09/03/1954	RETIRED
U	1D	ROSSI, SALVATORE A	10/26/1926	RETIRED
U	1F	TURGEON, WILLIAM R	07/31/1963	UNKNOWN
R	3G	MCCONAL, SHEENA MARIE	03/31/1982	PUBLIC RELATONS
U	3C	NICKLAW, PATRICIA A	01/24/1949	RETIRED
U	3H	ROBERTS, GERALDINE J	07/14/1936	CATERING
R	3B	RUHL, JOSEPH E	09/16/1958	MAINT DIR
D	3B	RUHL, KAYLA L	11/19/1989	STUDENT
U	3B	RUHL, KRISTY L	06/03/1958	COTA
U	3A	SCHUHLEN, LOUISE MARY	09/15/1959	ADMSTRTR
R	3D	SHEA, DONNA L	08/30/1946	RETIRED
R	3D	SHEA, MICHAEL E	04/05/1943	RETIRED
R	3F	WHEELER, EARL T	10/29/1954	RETIRED
R	3E	WRISLEY, DAVID E	11/09/1945	SECURITY
D	5G	MARCO, AMPARO M	11/03/1946	RETIRED
U	5B	PRZYBYLOWSKI, TANYA RUT	06/03/1976	RN
U	5B	PUTNAM, CHRISTOPHER JAY	03/25/1977	DATA ANALYST
U	5A	THRESHER, JOAN E	11/01/1936	RETIRED
U	5E	VENTURA, BEVERLY A	10/27/1937	R.N.
D	5H	WALSH, ROSALIE D	10/25/1943	HOUSEWIFE
D	5C	WEISGERBER, JULIA E	07/13/1986	SALES
U	5C	WEISGERBER, MARY H	09/23/1954	RETIRED
U	5C	WEISGERBER, MICHAEL W	12/14/1950	RETIRED
D	7D	BADER, KAREN A	08/27/1943	RETIRED
D	7D	BADER, MICHAEL F	02/19/1937	RETIRED
U	7E	DIVENUTO, DOROTHY C	09/11/1951	RETIRED
U	7E	DIVENUTO, MICHAEL J	07/27/1951	RETIRED
D	7F	FIELDS, TERESA F	03/01/1964	BOOKKEEPER
U	7C	FRASCO, ELAINE MARIE	01/30/1948	INS CONS
R	7A	HOMER, JACKLYN ELIZABET	02/16/1958	LPN
R	7A	HOMER, JONATHAN PAUL	04/25/1984	STUDENT
R	7B	JACAPRARO, DANIELLE PAT	03/25/1991	RECEPTIONIST
R	7B	JACAPRARO, STEPHEN R	10/18/1948	DENTIST
D	7F	LANCOUR, SUSAN M	09/15/1960	CONTRACT RPTG
R	7H	MORAN, CATHERINE BRISSE	12/17/1955	OPHTHOL TECH
R	7H	MORAN, JEFFREY R	08/19/1954	SALES MNGR
U	7A	ROBERTS, TIMOTHY PATRIC	09/20/1959	SALESMAN
U	9A	CORBIN, ADAM	11/26/1986	STU/RES SUP
D	9A	CORBIN, CASEY	08/09/1983	ADMIN ASST
U	9H	JOHNSON, CHELSEY LYNN	06/03/1991	TEACHER
U	9H	JOHNSON, LORI W	06/26/1962	ADMIN ASST
D	9G	LIND, CONSTANCE L	12/08/1934	HOMEMAKER
D	9G	LIND, RICHARD F	07/28/1941	RETIRED
U	9D	ROY, CHRISTINE M	04/26/1952	DENTAL ASST
U	9D	ROY, MATTHEW E	06/26/1992	ACCOUNTANT
U	9E	RURAK, THOMAS P	06/01/1954	LETTER CARRIER
U	9F	SNELLINGER, JOHN THOMAS	05/21/1986	
U	9F	SNELLINGER, NICOLE MARIE	07/08/1989	INTERIOR DESIGN
R	9C	WALAS, CAREY B	07/11/1983	STYLIST
U	9C	WALAS, LUKE A	03/06/1978	SALES CONSULT.
U	11G	BESTON, SUSAN A	03/16/1949	RETIRED
U	11B	BRODOWSKI, DENISE A	12/12/1959	NANNY
R	11B	BRODOWSKI, RAYMOND JR	07/07/1959	VP
R	11H	BROOKMAN, HECTOR EMILI	07/31/1989	SCHOOL
U	11A	DELUCCHI, AGNES E	03/25/1928	RETIRED
U	11D	LACROIX, PATRICIA A	03/10/1957	DIRECT SALES
R	11H	LAMOUREUX, CIARA ROSE	07/22/2003	
U	11H	LAMOUREUX, LINDSAY ROSE	06/16/1985	EMPLOYED
U	11A	MACEY, ANN M	05/19/1952	RETIRED
D	11A	MACEY, WAYNE KENNETH	05/06/1950	RETIRED
U	11D	MOREAU, DONALD R	06/03/1954	RETIRED
U	11F	MORRISSEY, RHEA J	06/28/1939	RETIRED
U	11E	PLAKIAS, LYNN	11/09/1948	RETIRED
U	11E	PLAKIAS, THOMAS J	01/30/1947	RETIRED
U	11C	WARD-HORNER, RUDIKA	01/27/1946	PRESIDENT
R	13B	CHASE, DAVID C	09/18/1979	UNKNOWN
U	13C	DALESSIO, ARTHUR JOSEPH	09/20/1955	GDF-SUEZ
R	13E	FLOREK, DEBORA A	01/25/1961	TEACHER
U	13E	FLOREK, KENNETH JOHN	07/15/1957	DRAFTSMAN
	13E	FLOREK, KYLE J	03/23/1993	INSURANCE
U	13A	LUCIER, GEORGE R	11/14/1946	RETIRED
D	13C	MELODIA, JAYLEACA S	09/26/1967	RN
U	13B	MOREY, STEPHANIE STAPLE	11/21/1975	ACTIVITY DIR
U	13G	MUGGLETON, DANIEL R	09/04/1946	RETIRED
U	13D	REDINGTON, SANDRA L	03/11/1940	RETIRED
U	13A	ZIDES-LUCIER, LAURA LEE	05/12/1947	RETIRED
U	15G	BOUTIN, LISA J	05/07/1962	SALES SERVICE
U	15H	BURNS, THOMAS WILLIAM	02/24/1953	RETIRED
U	15	DAIGLE, MABEL M	02/21/1938	
U	15F	HOULE, EMILY FAITH	04/15/2002	STUDENT
L	15F	HOULE, ROBERT C JR	03/04/1968	FIN ADVISOR
U	15H	OWEN, PHILIPPA JOAN	08/18/1940	RETIRED
U	15D	URSPRUNG, CAROLE L	06/24/1953	RETIRED

V	NO.	APT.	NAME	BORN	OCCUPATION
CASTLE HILL RD Con't				**01001**	
D	15C		VRENNA, HAROLD J JR	11/25/1948	RETIRED
U	15A		WALLACE, LAURA H	12/12/1944	ANTIQUES DEALER
D	16C		ATTA, LAILA	05/30/1984	UNKNOWN
U	16H		CHAREST, BARBARA L	02/09/1946	REAL/ESTATE
U	16H		CHAREST, DAVID S	09/07/1968	SELF EMPLOYED
U	16E		COHEN, BARBARA JANE	03/13/1934	ARTIST
U	16F		GIULIANO, BARBARA	07/08/1942	RETIRED
U	16B		HALLA, BRIAN D	07/12/1956	ACCOUNTANT
U	16G		MOHR, ROBERT ALAN	07/21/1949	RETIRED
U	16G		MOHR, SANDRA A	11/14/1954	RETIRED
U	16D		ROCHE, JAMES M	03/28/1948	RETIRED
U	16D		ROCHE, JOYCE F	04/19/1947	RETIRED
U	16A		SANDS, PRISCILLA L	10/23/1938	RETIRED
D	17H		ALDRICH, RICHARD E	10/02/1933	RETIRED
U	17C		BENOIT, MARTHA J	06/03/1946	RETIRED
R	17B		CONNORS, KAREN A	01/01/1946	TEACHER
U	17F		CORBIN, CLINTON S	03/13/1927	RETIRED
	17F		CORBIN, ELIZABETH J	10/21/1942	RETIRED
U	17A		DEMOS, JOYCE Z	06/10/1942	RETIRED
U	17A		DEMOS, PETER J	05/29/1941	RETIRED
D	17G		GRIFFITHS, DIANE DOROTHY	09/09/1959	TEACHER
U	17E		HOSMER, ROBERT ELLIS JR	12/04/1946	PROFESSOR
U	17D		LEARY, CAROLYN	09/03/1939	RETIRED
U	17G		SHELANSKAS, ELAINE MARIL	01/10/1939	HAIRDRESSER
U	19G		FEROLI, PETER M	08/28/1966	RETIRED
R	19G		FEROLI, SUSAN L	08/01/1968	RETIRED
D	19F		FOX, HELEN F	11/25/1942	RETIRED
	19H		GOMEZ, ANN-MARIE	08/18/1958	UNEMPLOYED
U	19H		GOMEZ, MAE R	03/28/1996	EMPLOYED
D	19C		HASLAUER, JULIA	11/25/1985	COUNSELOR
R	19B		HOLWAY, SUSAN M	05/06/1955	RETIRED
D	19D		LEVINE, BAYLEE JADEN	10/21/2000	STUDENT
D	19D		LEVINE, JASON L	04/30/1979	ATTORNEY
R	19E		MAKUCH, DONNA L	06/12/1958	PROB OFF MGR
D	19A		PAPPAS-RAPOSA, ANITA	05/10/1950	RETIRED
U	19C		SEWALL, CAROL P	12/25/1955	TEACHER
U	19C		SEWALL, THOMAS JACOB	12/11/1958	PROFESSIONAL
U	19D		SWICONEK, SARAH T	10/21/1981	ACADEMIC SUPPOT
D	20F		CLARKE, DOUGLAS BRUCE	10/10/1944	RETIRED
R	20H		COUGHLIN, HELEN FRANCES	11/15/1963	PHARMACIST
U	20H		COUGHLIN, ROSE MARIE	05/19/1933	RETIRED
U	20A		DELUCA, DIANE LEE	09/29/1952	RETIRED
D	20E		HILL, ADRIANE L	10/18/1947	ACCTG
D	20G		PALANJIAN, KAREN MARY	09/16/1953	HOUSEWIFE
R	20C		SOUCY, NANCY	08/14/1956	RETIRED
U	20D		WATSON, DIANNA M	05/14/1963	REG. NURSE
U	20B		WHITE, DAVID L	09/09/1948	RETIRED
U	20B		WHITE, DEBORAH EILEEN	07/25/1950	RETIRED
D	21D		BEELE, CAROL MARIE	07/05/1938	RETIRED
D	21D		BEELE, PHILIP CLARK	07/04/1935	RETIRED
R	21A		CHRISANTHOPOULOS, BETT	01/03/1949	RETIRED
R	21A		CHRISANTHOPOULOS, GEOF	04/08/1948	RETIRED
U	21B		MORALES, SAZKIA AIDABELL	08/24/1978	
U	21F		NEWTON, E T III	08/23/1941	RETIRED
U	21F		NEWTON, MARTHA J	03/28/1943	RETIRED
U	21C		SONSINI, SARA M	05/21/2001	STUDENT
R	21H		WILEY, LYNNE F	08/23/1948	RETIRED
D	21G		YANG, WENKAI	01/20/1962	TEACHER
	21E		YOO, CHUL HO	02/25/1948	RETIRED
U	21E		YOO, SANGYEON PARK	01/15/1954	
	21G		YU, MIN	10/20/1962	TEACHER
U	21G		YU, YANG	09/06/1988	ENGINEER
R	22D		ARTHUR, CHARLES A	01/02/1958	RETIRED
R	22A		GEANOPOULOS, ROBERT P	12/04/1991	COOK/MNGR
U	22F		GRAVES, BRIANA AZURA	09/06/1994	
U	22G		LANE, GLENN ARMIN JR	05/08/1999	STUDENT
	22G		LANE, NATALIE	02/07/2003	STUDENT
	22F		LOPEZ, ABDIEL	05/23/1991	ENTREPENEUR
R	22G		OBRIEN, MELISSA ERIN	02/25/1977	UNKNOWN
R	22G		OBRIEN, ROBERT F	02/05/1973	MACHINIST/STDNT
U	22C		PAC, SUSAN F	08/07/1949	N/A
	22A		PAPADOCONSTANTANTAKIS	07/19/1961	BOOK KEEPER
R	22B		PCHELKA, ANDREY DANILOV	04/14/1964	
D	22F		SULLIVAN, THOMAS CHARLE	05/18/1976	UNEMPLOYED
D	22E	E	WALSH, FRANCES M	01/21/1991	PARA/TEACHER
D	22E		WHITE, ROBERT PAUL III	07/14/1992	STUDENT
D	23	G	BOURQUARD, JOANN B	07/11/1952	SPIRITUAL DIR
U	23C		FOURNIER, BRUCE R	10/20/1955	RETIRED
U	23H		HERMANS, CHARLENE C	02/02/1948	RETIRED
R	23H		JENSEN, RICHARD ARCHIE	09/11/1966	RETIRED
D	23A		LABARRE-DESCH, DIANE	12/15/1952	RETIRED
U	23F		LEMPKE, BETTY LOU	09/11/1953	N/A
U	23F		LENKE, CHRISTINE C	01/26/1947	RETIRED
D	23D		RAYMOND, DIANE LOUISE	09/26/1961	HR MGR
R	23D		RAYMOND, JOHN WILLIAM	08/24/1954	RETIRED
R	23B		ROSS, PAUL L	12/11/1937	RETIRED
U	23B		ROSS, ROSALIE T	08/17/1938	RETIRED
D	23H		SOWA, NICOLE MARIE	05/17/1971	HOMEMAKER
U	23C		TINGLEY, LYNNE E	04/25/1961	CONTENT MGR
U	23	E	TRYBULSKI, DONNA MARIE	02/06/1949	RETIRED
U	23E		TRYBULSKI, FRANK C	05/22/1943	RETIRED
D	25D		BONAVITA, ELLEN C	07/17/1946	RETIRED
D	25A		EDELMAN, LEO G	04/16/1942	RETIRED
CASTLE HILL RD Con't				**01001**	
U	25A		EDELMAN, LINDA MAE	05/20/1943	RETIRED
U	25G		HIGGINS, DEBRA JEAN	05/04/1959	TEACHING AIDE
U	25C		KACOYANNAKIS, EVANGELO	05/09/1935	RETIRED
U	25B		KING, ARTHUR G JR	06/03/1949	PHYSICIAN
U	25F		LANIDES, VICTORIA	07/12/1943	RETIRED
U	25G		MAGNACCA, GLORIA B	11/27/1934	RETIRED
U	25H		SMITH, EDWARD J	04/11/1937	RETIRED
U	25H		SMITH, URSULA JULIE	07/10/1938	RETIRED
U	27E		FRANZ, KAREN	10/29/1982	EVENT PLANNER
D	27F		FREEMAN, JOANNE M	08/31/1948	RETIRED
D	27F		FREEMAN, ROBERT CHARLE	12/01/1947	RETIRED
	27A		GAGNE, MICHWLLE	09/20/1984	
D	27G		GEOFFRION, MORA F	08/03/1949	RETIRED
U	27B		LANDERS, CYNTHIA M	09/07/1945	RETIRED
	27A		MANTILLA, MELANIE	06/02/1979	
D	27C		MCDONALD, GAIL C	02/21/1946	RETIRED
U	27E		NOONAN, JEAN MARY	09/12/1958	ACCT CLERK
D	27D		OKEEFE, GERALD FRANCIS	11/06/1939	RETIRED
D	27D		OKEEFE, LINDA L	09/20/1948	RETIRED
U	27H		ROBERTS, JULIE A	10/16/1956	
U	27A		VACHULA, PATRICIA I	10/28/1950	RETIRED
U	28D		BISI, DIANNE MARIE	11/18/1942	RETIRED
U	28C		BROWN, CECELIA ROSEMAN	04/22/1952	RETIRED
D	28C		BROWN, RACHEL MAURA	09/03/1982	
D	28H		DUBIEL, MONICA B	03/03/1951	RETIRED
U	28G		HASTINGS, ELAINE R	10/17/1953	RETIRED
U	28G		HASTINGS, JOYCE C	02/03/1928	RETIRED
U	28A		KLINKOWSKI, NANCY ANN	02/03/1942	RETIRED
R	28G		KOCOT, PETER EUGENE	07/01/1959	RETIRED
T	28E		SALVATORE, FREDERICK ST	01/29/1941	RETIRED
R	28E		SALVATORE, JUDITH ANNE	07/12/1943	RETIRED
D	28F		STOWERS, CHARLES H	08/17/1931	RETIRED
D	28F		STOWERS, JEAN MARIE	07/15/1936	RETIRED
U	28B		TAUPIER, ELAINE MARIE	11/30/1934	RETIRED
U	29B		BRUNO, AMANDA KATHERINI	03/02/1986	QA LEAD
D	29F		FITZGERALD, GERALD MAUR	07/15/1934	RETIRED
D	29F		FITZGERALD, LINDA F	02/24/1945	RETIRED
U	29E		HAMILTON, JEFFREY L	10/01/1954	UNEMPLOYED
D	29E		HAMILTON, SHELLY A	07/31/1967	IT PROFESSIONAL
D	29D		HOTTIN, PATRICIA ANN	02/13/1949	TEACHER
U	29A		KAUTZ, BARBARA A	07/11/1950	RETIRED
U	29G		KRAS, DARLENE M	04/26/1963	USPS
U	29G		KRAS, JAMES A	04/06/1964	RETIRED
U	29G		LEDUC, JUNE L	12/17/1966	MANAGER
	29G		LEDUC, KURTIS P	07/13/1997	RECRUITER
R	29H		MANNING, EDWARD JOHN	10/11/1961	NETWORK ENG.
R	29C		RUSSELL, LEAH ANGELA	10/17/1959	PROFESSOR
CENTERWOOD DR				**01001**	
R	3		KRAJEWSKI, ALICE E	02/05/1947	CNA
U	4		KARRASCH, ANDREAS K	06/19/1960	SR DEVELOPER
U	4		KARRASCH, KAREN M	05/31/1965	PT SALES
U	7		ROBBINS, SCOTT DOUGLAS	06/15/1978	RETAIL MGMNT
U	7		SCOTT-ROBBINS, IRVINIA	10/21/1966	SOC WORKER
U	8		CHATEAUNEUF, ROBERT R	06/27/1978	COMM LEND
U	8		CHATEAUNEUF, SHAUNA C	01/07/1978	HOMEMAKER
U	12		KUMAS, ASUDE YAREN	05/29/2003	STUDENT
U	12		KUMAS, EMIN	07/05/1994	STUDENT
D	12		KUMAS, EROL	03/10/1973	BUSINESS OWN
U	12		KUMAS, RUKIYE KIYMET	12/09/2001	STUDENT
D	12		KUMAS, SONGUL	07/10/1976	AT HOME
U	13		BAUM, CHRISTOPHER THOM	09/07/1987	COOK/CASHIER
U	13		BAUM, JODY NORA	04/12/1956	RETIRED
U	13		BAUM, THOMAS C JR	05/15/1955	SH INVENT CONT
CESAN ST				**01030**	
U	7		DENNIS, JANE ANN	09/25/1948	RETIRED
U	7		PAGNONI, BROOKE A	09/15/1971	RN
	7		PAGNONI, CARA	03/06/2003	STUDENT
	7		PAGNONI, JOSEPH A	09/28/1965	RN
U	11		LONGHI, LINDA A	07/20/1955	DOM. ENGINEER
R	11		LONGHI, PETER	03/27/1956	CONSTRUCTION
U	18		GRAZIANO, BRITTANY ANN	06/24/1986	SOCIAL WKR
U	18		GRAZIANO, ERIC	04/24/1973	DESIGNER
U	19		SOCHRIN, SHERI B	02/19/1966	LIBRARIAN
D	40		BLAKE, KENNETH M	04/10/1974	TRUCK DRIVER
D	40		BLAKE, MICHAEL W	05/23/1947	RETIRED
D	40		BLAKE, PAULETTE E	08/30/1950	RETIRED
D	52		BLACKAK, DEBORAH A	03/04/1951	L P N
U	52		BLACKAK, KADE MATTHEW	12/21/2002	STUDENT
U	52		BLACKAK, MATTHEW D	03/11/1949	RETIRED
R	52		PAGE, AIDAN L	08/06/2000	AUTOMOTIVE TECH
R	52		PAGE, LAINE DAVID	12/19/2002	STUDENT
U	52		SMITH, GERALD FRANCIS JR	01/30/1965	EDUCATION
U	52		SMITH, KERRY L	11/20/1975	DAY CARE
U	59		SCHERPA, MARY GRACE	07/02/1948	RETIRED
U	60		MELLONI, JAMES S	08/05/1956	RETIRED
U	60		PRZYBYLA, SHIRLEY A	01/06/1940	RETIRED
U	67		GIBBS, ALICIA BETH	08/02/1985	TEACHER
D	67		GIBBS, DANIEL VINCENT	12/25/1983	DRIVER
U	68		GUIDETTI, GARY A	03/11/1960	AUTO TECH
U	68		GUIDETTI, MARIELLEN	05/15/1963	ACCOUNTING
	68		GUIDETTI, MARK G	05/21/1995	CIVAL ENGINEER
D	80		ST LAURENT, DANIEL L	08/11/1959	TRUCK DRIVER

V	NO. APT.	NAME	BORN	OCCUPATION
CESAN ST Con't		**01030**		
U	80	ST LAURENT, NINA J	10/24/1961	MED TECH
U	80	STLAURENT, CHELSEA DANI	08/29/1992	OCC THERAPIST
CHARTER OAK DR		**01030**		
U	19	PIETRONIRO, ANGELINA MAI	08/19/1996	ARBORIST TECH
U	19	PIETRONIRO, JOHN G	01/22/1967	LANDSCAPER
D	19	PIETRONIRO, JOHN C	04/30/1994	CHEF
D	19	PIETRONIRO, MARIA F	02/01/1966	TEACHER
U	19	PIETRONIRO, NICOLAS J	12/07/1998	STUDENT
U	27	MIROLLI, ROBERT GINO	10/27/1999	RETAIL/CONSTRUC
U	27	MIROLLI, SUSAN MARY	10/30/1965	EXEC ASST
D	27	MIROLLI, THOMAS D	04/07/1957	RETIRED
U	37	MERRITT, ELIZABETH ANN	01/17/1992	
U	37	MERRITT, JOSHUA B	01/03/1992	UNKNOWN
D	47	FRIEDRICH, CAROL A	11/06/1957	RETIRED
U	47	FRIEDRICH, MARK ANDREW	09/09/1956	RETIRED
D	55	MAROZZI, ALFRED J	03/26/1940	RETIRED
U	67	MOSHKOVSKIY, LIDIYA	12/13/1990	DENTAL ASST
U	67	MOSHKOVSKIY, YAROSLAV	05/13/1991	CONSTRUCTION
CONIFER DR		**01001**		
U	7	ROBERTS, LAWRENCE J	09/08/1962	TRUCK DRIVER
U	7	ROBERTS, LISA M	04/18/1962	FAMILY ADVOCATE
CC	7	ROBERTS, NICHOLAS LAURE	12/14/1988	WORKER
U	11	BOUSQUET, DENNIS A	07/22/1954	RETIRED
U	11	BOUSQUET, KATHLEEN A	06/05/1954	RETIRED
U	12	GODDARD, ERIC M	05/03/1972	PAINT SUPV
U	12	GODDARD, GRACE	02/28/1973	REALTOR
D	15	FRAPPIER, CHRISTINE M	07/05/1966	AR ANALYST
U	15	FRAPPIER, EVAN HENRY	05/28/1999	MACHINIST
D	19	CONLON, BRIAN M	01/11/1977	DISABLED
D	19	CONLON, GAIL M	12/23/1948	RETIRED
U	20	CRAVEN, JAMES PAUL JR	01/15/1968	
DOANE AVE		**01001**		
D	1	FEDE, CARRIE ELIZABETH	10/30/1981	OUTREACH
U	14	CABANA, RONALD J JR	06/02/1990	FACTORY WORKER
U	14	CABANA, RONALD J SR	12/31/1954	RETIRED
R	20	GAY, JENNA MARIE	12/16/1998	STUDENT
R	20	GAY, KAREN	06/05/1971	ADMIN ASST
R	20	GAY, MICHAEL A	07/03/1970	SERVICE MGR
R	20	GAY, MICHAEL A JR	09/08/1995	MACHINIST
U	20	KINNEY, RICHARD J JR	10/08/1989	EMT
U	25	FOWLER, BRENDAN MORRIS	04/04/1996	STUDENT
U	25	FOWLER, BRIAN DOUGLAS	05/16/1961	
U	25	FOWLER, CAMERON	07/07/1998	STUDENT
U	25	FOWLER, EILEEN MARTIN	09/06/1964	REALTOR
D	28	BOSS, PATRICK DEVLIN	02/28/1988	UNKNOWN
U	28	EFANTIS, ANDREA MARIE	01/19/1991	
U	33	MOFFATT, ANDREW	08/30/1991	RETAIL
U	33	RAYMOND, CODY M	07/09/1991	CASHIER
U	33	RAYMOND, DYLAN J	10/08/1998	UNEMPLOYED
U	34	JONES, JAMIESON	02/22/1964	UNEMPLOYED
R	39	TIERNEY, GREGORY RICHAR	09/22/1983	TRUCK DRIVER
U	39	TIERNEY, LINDA E	03/01/1984	TEACHER
U	40	PATNODE, LISA KIBBE	02/16/1959	SALES
D	48	ARBACHOUSKAS, MATTHEW	07/01/1988	
D	48	STODDARD, ASHLEY CHRIST	03/20/1989	
U	49	ESPOSITO, NICHOLAS G	09/12/1983	DPW-SEWER DEPT
D	55	ALLEN, ROBERT STEVEN	01/07/1968	BANKER
R	58	THOMAS, STEVEN M	05/16/1961	FIBER OPTICS
U	63	PAGELLA, ADRIENNE N	07/15/1982	LEARNING MGR
U	63	PAGELLA, BRIAN T	09/23/1981	BLDG MAINTEN
D	64	DEMERS CORREARD, LISA A	03/02/1966	UNKNOWN
U	64	JACOBS, JOSEPH E	08/31/1961	CUSTODIAN
U	64	JACOBS, LINDA J	11/19/1962	RETIRED
U	70	SHERRY, ROGER A	12/03/1939	RETIRED
U	71	ORTIZ, HECTOR	03/25/1982	STUDENT
U	71	TIPTON, KENNETH W SR	01/26/1962	TRUCK DRIVER
U	80	BRAUER, TRENT A	04/16/1967	POSTAL WORKER
D	80	MEREDITH, GWENLLIAN J	05/19/1946	WRITER
	85	SCHNEIDER, EDUARD	04/01/1981	WORK
	85	SCHNEIDER, INNESSA	09/20/2002	STUDENT
	85	SCHNEIDER, NADEZHDA	04/30/1981	HOME
	85	SCHNEIDER, SIMEON	09/27/2004	STUDENT
A	88	NORTH, DAVID J	07/26/1996	HEAVY EQUIP MEC
U	93	JOUBERT, DENISE ALICE	07/16/1961	RETIRED VETERAN
U	93	JOUBERT, VINCENT M SR	07/28/1963	TRUCK DRIVER
D	94	GRIFFITH, ROBERT W	06/04/1946	TRUCK DRIVER
U	101	CONSOLINI, JAMES A	12/02/1932	RETIRED
U	102	COSIMINI, RUTH L	06/14/1954	PARAPROFESSIONA
U	102	TAYLOR, LAWRENCE M	07/17/1954	BARTENDER
U	111	RIEBLING, ASHLEY MONIQUE	09/29/1988	TEACHER
D	125	DESROSIERS, MARILYN A	03/08/1949	RETIRED
L	125	WEST, JEFFERY PETER	06/28/1971	RETIRED
DOLORIS LN		**01001**		
U	16	HOAR, CYNTHIA ANN	07/08/1957	RETIRED
R	16	HOAR, THOMAS GEORGE	04/27/1951	RETIRED
U	16	PARZYCH, PHYLLIS A	08/24/1934	RETIRED
U	17	CONSOLINI, MICHAEL JEREM	05/02/1987	STUDENT
U	28	BOURBONNAIS, JOHN	03/26/1960	RETIRED
U	28	BOURBONNAIS, RANDI M	01/28/1960	RETIRED
R	29	RYAN, ALEC J	05/06/1999	STUDENT
R	29	RYAN, MICHAEL W	01/02/1961	MANITENANCE TEC
DOLORIS LN Con't		**01001**		
U	29	RYAN, SEAN M	11/08/2000	STUDENT
D	29	RYAN, SUSAN J	07/16/1958	BUSINESS ANALYS
U	38	DEVALL, KATHLEEN M	03/26/1957	RETIRED
U	38	DEVALL, RICHARD FRED JR	02/28/1954	RETIRED
	39	LANIER, GRANT S	12/07/2005	STUDENT
U	39	LANIER, KIMBERLY JEAN	02/14/1976	PROJ MNGR
R	39	LANIER, STEVEN R	10/26/1975	FINANCIAL CNSLT
EDGEWATER RD		**01001**		
U	5	GALLUZZO, TERESA	01/19/1949	RETIRED
	6	DE JUANA MORRONDO, ALE	02/23/1964	SITE MANAGER
D	6	RUBECK, SONIA I	05/28/2000	STUDENT
U	6	RUBECK, VERONICA A	11/11/1996	STUDENT
U	6	SERRANO-CARRASCO, CRIS	09/21/1964	TEACHER
U	13	GALLUZZO, COSIMO ANTONI	01/18/1951	TECHNICIAN
D	13	GRIMALDI, GISELLA I	07/31/1963	TEACHER
U	16	CASAMENTO, ROBERT A	07/21/1967	HVAC
D	16	FISK, CARRIE ANNE	06/15/1971	TEACHER
R	16	FISK, CHRISTIAN	09/28/2002	STUDENT
U	16	FISK, DYLAN RODNEY	12/03/2004	STUDENT
U	16	FISK, PATRICK JONATHAN	08/28/1999	SUBSTITUTE
D	29	GONZALES CINTRON, BRYAN	05/15/1996	
U	37	BARNHART, CHERYL A	06/24/1966	DENTAL ASST
R	42	HOLLIS, CRAIG EDWARD	04/08/1951	RETIRED
U	42	HOLLIS, WENDY G	12/14/1952	RETIRED
U	45	FLAGG, MATTHEW CHARLES	03/19/2002	STUDENT
U	45	FLAGG, SCOTT ALAN	03/04/1970	SHIPPING
U	45	SITEK-FLAGG, TRACEY LYNN	05/23/1971	PROBATION OFFIC
R	51	MCMULLIN, MARIBETH L	06/25/1949	HOUSEWIFE
R	51	MCMULLIN, ROBERT H JR	06/29/1944	RETIRED
U	52	SLIECH, DOROTHY A	08/22/1966	HUMAN SERVICES
U	52	SLIECH, JUSTIN L	04/10/1996	CUSTOMER SERVIC
D	52	SLIECH, TIMOTHY PATRICK	07/09/1999	STUDENT
R	58	POKORNY, RACHEL CATHER	10/09/1989	MANAGER
	70	MAIONE, CHIARA	09/16/1965	MASSAGE THERAPI
R	70	TOURVILLE, MICHAEL KENNE	01/15/1959	MKTG MGR
U	75	FOLEY, ANN MARIE	03/20/1961	DAYCARE
D	75	FOLEY, SHANNON ELIZABET	02/12/1992	UNKNOWN
R	75	FOLEY, WILLIAM JOHN	04/12/1995	FEDEX
U	76	POKORNY, CATHERINE MAG	02/19/1959	MANAGER
U	76	POKORNY, JEFFREY A	11/18/1960	OPR MANAGER
D	85	CORMIER, CYNTHIA ANNE	04/12/1970	LPN
U	85	CORMIER, SCOTT ROBERT	01/17/1962	
D	95	CABRERA, RAQUEL	12/05/1970	AT HOME
U	95	MALDONADO, STONE ARIEL	02/25/1994	STUDENT
U	100	PAJER, LINDA M	05/08/1948	RETIRED
U	100	SMETHURST, ROBERT D	08/26/1958	RETIRED
D	105	PIQUETTE, CECILE T	07/12/1923	HOUSEWIFE
U	110	CLARK, CHESTER M	02/18/1946	RETIRED
U	110	CLARK, DEBORAH P	02/12/1961	RETIRED
R	111	PROKOPCHUK, NATALIE	12/11/1988	PATIENT ACCT
U	115	DWANE, AUDREY A	05/22/1955	RETIRED
U	120	HOSMER, ANTHONY E	12/11/1997	
U	120	HOSMER, IRENE T	11/17/1970	
U	120	HOSMER, MICHAYLA LEE	09/22/1999	
U	120	LES, WLADYSLAWA C	07/29/1948	RETIRED
U	125	SAPELLI, WILLIAM P	02/17/1954	MAYOR
U	128	PAQUETTE, DOUGLAS E	12/04/1960	AT HOME
U	135	GRIMALDI, LISSETTE	10/27/1968	
U	135	GRIMALDI, MICHAEL	01/07/1969	
U	135	RIVERA, MELISSA ESTHER	07/23/1986	
R	140	SIMMONS, FAITH L	03/24/1942	RETIRED
U	140	SIMMONS, ROBERT A	03/30/1942	RETIRED
U	147	FORFA, GREGORY S	04/26/1983	STUDENT
D	147	FORFA, MICHELLE ANNE	02/03/1986	STUDENT
U	148	KOVALSKY, ELIZABETH DEN	03/01/1972	PHARMACIST
U	148	KOVALSKY, JOHN RICHARD	09/26/1967	TECHNICIAN
D	157	CONLEY, DAVID C	08/19/1941	RETIRED
R	158	LANGEVIN, KAREN L	08/12/1962	RETIRED
U	158	SMITH, KELVIN ISAIAH	10/16/2004	
U	167	SCHERBAN, DANIELLE D	11/22/1978	TEACHER
U	167	SCHERBAN, JAMIE P	02/13/1978	SALES REP
U	174	KUTZ, BARBARA J	05/15/1959	RETIRED
U	174	KUTZ, DAVID C	03/15/1958	RETIRED
U	177	WALKER, JUDITH R	02/04/1962	
U	177	WALKER, RICHARD	02/12/1963	SERV TECH
R	187	FERNANDEZ-LARGAY, GLAD	10/21/1968	SURGEON
R	187	LARGAY, KENNETH J	01/23/1967	DISABLED RETIRE
EDGEWOOD LN		**01001**		
R	11	BLAIR, WILLIAM JR	08/14/1968	
U	23	SOREL, LYDIA ANN	07/05/1943	RETIRED
D	24	CORMIER, ALICE SN	01/30/1976	ACCOUNTING
D	24	CORMIER, JOSEPH M	05/23/1969	POST OFFICE
D	37	CORTESE, DORA	08/06/1937	HOUSEWIFE
D	42	MASTROIANNI, ALBERT JR	10/14/1949	RETIRED
D	42	MASTROIANNI, BARBARA A	08/05/1948	HOUSEWIFE
U	47	SCOVILLE, ALICIA	12/22/1989	VP SM BUSINESS
U	47	SCOVILLE, PHILIP SANTO	03/01/1990	PRES SM BUSINES
U	52	CURRIER, JOHN E	01/03/1975	BUSINESS MGR
ELMAR DR		**01030**		
D	5	GALLOWAY, AMANDA MARIE	11/29/1989	
U	5	GALLOWAY, DEVIN THOMAS	08/09/1987	LABORER

V	NO. APT.	NAME	BORN	OCCUPATION
ELMAR DR Con't		**01030**		
U	6	GLADU, MARCIA J	01/24/1951	RETIRED
U	12	BLACKMAN, ERIK S	09/05/1980	RECRUITER
R	12	BLACKMAN, KRISTIN E	10/27/1982	RELAT MGR SPCLS
U	17	CARACCIOLO, GERALD A	07/08/1966	ELECTRICIAN
	17	CARACCIOLO, MATTHEW	01/23/1994	WELDER
U	17	CARACCIOLO, ROSEANNE E	11/12/1967	TEACHER
R	17	CARACCIOLO, THOMAS M	12/13/2001	STUDENT
R	20	ROHAN, SANDRA	09/25/1952	RETIRED
D	30	CARLSON, KRISTIN	10/07/1982	PRESIDENT
D	30	CARLSON, MARK D	06/25/1982	MACHINIST
U	33	BROWN, BRIAN KEITH	06/07/1966	PHOTOGRAPHER
U	33	DEMICHELE, KAREN M	10/24/1970	JUDIC SEC
L	41	MURPHY, JOHN JOSEPH III	04/11/1969	POSTAL WORK
D	41	MURPHY, RACHEL M	02/10/1972	SOCIAL WORKER
R	46	FLOREK-KEBEDE, DARLENE	05/04/1965	TEACHER
U	46	KEBEDE, SIMON M	09/05/1969	ACCT MGR
U	51	HEBERT, ALFRED J JR	04/18/1936	RETIRED
	54	DOUGHERTY, KIM	08/24/1969	ES ASSOCIATE
U	54	DOUGHERTY, LAUREN ASHL	08/24/1995	CLINICIAN
R	54	DOUGHERTY, STEVEN PETE	11/24/1962	CIVIL ENGINEERI
U	59	FIESTER, CAROLYN L	06/20/1943	RETIRED
R	59	FIESTER, JOHN P	03/26/1943	RETIRED
U	62	COSBY, CATHERINE MARY	07/28/1993	DISABLED
R	62	COSBY, CRAIG ALAN	02/25/1961	SR PLANNING MGR
R	62	COSBY, JUDITH A	11/05/1962	AUTHOR
U	67	OCZKOWSKI, JOSEPH A	03/02/1979	HVAC TECH
U	67	OCZKOWSKI, KRISTEN M	04/07/1981	HOMEMAKER
R	67	OCZKOWSKI, KYLER JOSEPH	05/06/1999	STUDENT
D	70	O'CONNOR, JOHN THOMAS	09/19/1990	TEACHER
D	70	OCONNOR, ADRIENNE	05/11/1990	TEACHER
U	78	EDWARDS, PHILIP MELVIN	06/09/1950	
U	78	EDWARDS, SCOTT PHILIP	02/14/1975	UNKNOWN
U	78	MONFILS-EDWARDS, SARAH	09/18/1977	UNKNOWN
D	88	RADHE, RABAB HASSAN	11/09/1976	
D	88	YASIR, SAAD	05/11/1970	UNKNOWN
U	96	GILBERT, EDWARD GEORGE	11/10/1946	RETIRED
U	96	GILBERT, SUSAN J	03/13/1949	TEACHER
U	99	MASON, ALBERT R JR	01/27/1952	SALES
R	99	MASON, DOROTHY E	10/26/1958	HOUSEWIFE
U	99	MASON, MATTHEW SEAN	01/26/1993	STUDENT
U	104	NOONAN, JULIA H	09/21/1962	MANAGER
U	104	NOONAN, THOMAS A	05/26/1958	RETIRED
U	117	STORK, POLLY A	03/31/1962	ACCT CLERK
U	117	STORK, RYAN S	08/31/1994	UNKNOWN
R	117	STORK, STUART	12/29/1961	PROD SUPER
U	126	MCCOMBE, CHERYL C	01/31/1950	RETIRED
U	126	MCCOMBE, WILLIAM GREGO	07/05/1948	RETIRED
U	127	HERSOM, RICK	11/03/1965	MANAGER
U	127	TERCYAK, CAROLINE M	08/07/1967	FINC ANALYST
U	130	MEIERS, MARIE PATRICIA	06/14/1957	RETIRED
U	130	MEIERS, RICHARD G	03/22/1955	RETIRED
U	134	BOUCHER, ALLISON DANA	01/28/2005	STUDENT
U	134	BOUCHER, DEBRA ANNE	09/03/1972	FINANCE
U	134	BOUCHER, ERIC K	07/17/1974	ENTERTAINMENT
D	135	KORCZ, ROSA A	11/11/1986	EMPLOYED
U	135	KORCZ, TOMASZ	09/17/1988	
D	135	STELLATO, PETER FRANK	06/20/1957	
U	142	NYMAN, AARON JEFFREY	09/01/1994	STUDENT
U	142	NYMAN, ALLISON NICOLE	09/01/1988	CASH CLERK
U	142	NYMAN, DEBRA M	06/13/1958	FIBER PM
D	142	NYMAN, JEFFREY S	07/06/1957	PURCHASIN SUPER
D	145	FRYDRYK, DANIEL A	02/11/1958	RETIRED
D	145	FRYDRYK, REGINA M	10/09/1958	CERT OPTH TECH
U	146	WIERNASZ, JEAN MARIE	01/03/1957	LEGAL SECRETARY
U	146	WIERNASZ, MATTHEW PETE	02/23/1986	RETAIL
L	149	SMUS, GINA ANN	09/27/1959	
U	149	SMUS, PETER J	04/01/1965	MECHANIC
U	150	JOYCE, JANELLE	09/08/1978	CLINICIAN
U	150	RADTKE, MARK EDWARD	09/02/1974	RN
R	153	CROUSS, ANNE MARIE	02/23/1971	ENVIRO. CONSULT
D	153	CROUSS, DOROTHY	06/10/1932	HOUSEWIFE
U	153	CROUSS, MADELINE JANE	02/20/2005	STUDENT
U	153	CROUSS, THOMAS A	06/27/1966	MECH ENGINEER
U	154	FERREIRA, HEATHER R	06/10/1984	
U	154	FERREIRA, RAUL SANTOS	03/20/1981	
U	157	WALKER, CHERYL L	02/27/1960	SELF EMPLOYED
U	157	WALKER, JEFFREY STEVEN	05/22/1987	SELF EMPLOYED
D	157	WALKER, VICTORIA LYNN	11/02/1995	ASSOC QC ENGR
U	158	MAZIARZ, MARTIN ANTHONY	07/10/1964	MEAT CTTR
U	158	MAZIARZ, MARTY A	07/10/1964	MEAT CUTTER
FAYMORE DR		**01001**		
U	6	BELNIAK, DEBORAH ANNE	08/07/1954	RETIRED
U	6	BELNIAK, ROBERT K	02/14/1945	RETIRED
U	16	LESSER, JOSHUA RIDAN	09/24/2000	MAINT WKR
D	16	LESSER, LYNN	06/13/1964	ADMIN ASST
U	16	LESSER, PHILIP	06/18/1958	
R	19	HANCHETT, CYNTHIA A	04/01/1962	HOMEMAKER
U	19	HANCHETT, RICHARD N	08/14/1960	BANKER
R	26	ANDERSON, BARBARA J	09/25/1951	HOUSEWIFE
D	26	ANDERSON, ERIC A	08/10/1951	SELF EMPLOYED
U	35	CONNOR, AUSTIN TRAVIS	10/23/1999	DISABLED
U	35	CONNOR, MARLO C	11/26/1969	RN
U	35	CONNOR, SHANE M	06/15/2001	STUDENT
FAYMORE DR Con't		**01001**		
U	35	CONNOR, TRAVIS	11/30/1971	TELECOM ANALYST
U	36	ZAJAC, MARY L	07/25/1955	VOICE ACTOR
D	36	ZAJAC, ROBERT A	01/16/1953	RETIRED
U	36	ZAJAC, ROBERT E	05/17/1983	UNEMPLOYED
	46	KUBIK, BRIANA	04/06/1994	HIGHER ED
U	46	STROBEL, KEVIN	10/20/1994	ACCOUNTANT
U	51	BOGGIS, ELIZABETH M	05/28/1947	RETIRED
D	51	BOGGIS, GRAHAM J	05/13/1947	PLUMBER
U	54	HOURIHAN, J KEVIN	12/04/1946	RETIRED
U	54	HOURIHAN, JANET ANN	09/17/1946	RETIRED
U	54	RONDEAU, THERESA ELIZAB	01/20/1978	POST OFFICE
R	61	REGENSBURGER, TAYLOR J	11/22/1996	UNKNOWN
U	70	SOTO, UZIEL	08/19/1989	
FERNWOOD DR		**01001**		
U	5	CONNORS, CHRISTOPHER E	10/03/1972	ACCT MGR
U	5	CONNORS, MICHELLE K	04/04/1977	TEACHER/TRAINOR
D	6	COIDAKIS, VASILIKY P	04/02/1932	RETIRED
U	9	KRIEGER, DOROTHY A	11/29/1947	HOUSEWIFE
R	9	KRIEGER, ROBERT	01/19/1949	RETIRED
D	13	DENARDO, GAETANO L	08/28/1943	RETIRED
D	13	DENARDO, JULIA A	08/06/1944	RETIRED
R	13	DENARDO, THOMAS J	03/08/1969	FINANCE REP
D	16	CHRISTIAN, MARK ANDREW	06/08/1959	WATER TREATMENT
U	16	CHRISTIAN, SUSAN	01/20/1958	NURSE
U	17	TENEROWICZ, MAUREEN A	02/25/1947	HOMEMAKER
U	21	RUGGERE, JOANNE F	01/27/1945	NURSE
U	21	SMELSTOR, DAWN M	05/24/1974	UNEMPLOYED
U	21	SMELSTOR, JOSEPH J III	10/16/1945	VICE PRESIDENT
U	26	CARROLL, ALLISON E	12/13/1955	RETIRED
D	26	CARROLL, ROBERT W JR	10/08/1955	RETIRED
U	29	CULLINS, JON M	08/05/1972	
R	33	BITZAS, GEORGE	01/25/1945	RETIRED
D	33	BITZAS, MARGARET A	08/31/1950	RETIRED
U	36	CRUZ, KHAYYAM E	04/06/1979	FACTORY WKR
U	36	STEVENSON-CRUZ, SARA E	02/16/1981	
R	37	CIRCOSTA, DANIELLE MELIS	04/27/1979	NURSE
	37	CIRCOSTA, KYLIE J	02/07/2005	STUDENT
U	45	PHILLIPS, ANTHONY L	05/20/1976	AVIATION SERV.
U	45	PHILLIPS, CALLI STEPHANIE	01/11/1976	PHOTO EDITOR
U	45	PHILLIPS, THEOREN L	10/11/1998	WORKER
R	46	ADEMI, DRITON	12/23/1980	TRUCK DRIVER
D	46	ADEMI, MIRJETA	10/20/1983	
R	49	FRANCO, JOHN ALFONSE	06/07/1964	RETIRED
U	49	FRANCO, PAMELA LYNN	12/12/1971	REG NURSE
U	50	TURNER, JAMES M	09/23/1964	WELDER
U	50	TURNER, MICHELLE D	08/13/1967	MED BILLING SUP
U	53	NICORA, JOANNE L	08/08/1956	FISCALREVPROCES
U	53	NICORA, STEVEN P	12/23/1955	RETIRED
U	56	DUTTON, LYNNE A	01/14/1963	PTA
R	56	DUTTON, RONALD C SR	04/10/1960	QUALITY CONTROL
U	57	LAMONTAGNE, MIA D	02/17/1993	HAIR DRESSER
R	57	LAMONTAGNE, NICHOLAS D	04/27/1990	ASST. MGR.
U	60	YAGER, ANN MARIE	10/27/1947	RETIRED
U	61	BELISLE, MICHAEL H	03/21/1954	SUB CONTRACT MG
U	61	BELISLE, PATRICIA A	06/26/1955	TEACHER
U	61	BELISLE, RYAN C	10/12/1988	OFFICE
U	65	TAYLOR, ELIZABETH A	06/21/1950	RETIRED
D	65	TAYLOR, JOHN F	01/24/1949	RETIRED
	66	ADAMS, LINDA M	12/28/1951	UNEMPLOYED
U	66	BLAIR, BONNIE LEE	12/21/1955	MACHINIST
U	69	BROUSSARD, JENALYN ROS	07/14/2003	
U	69	CAPPOZZI, TONI	12/27/1974	
R	70	MILLER, CHARLES H	10/28/1940	RETIRED
R	70	MILLER, DALE D	07/24/1945	PARA PROFESSION
U	73	GHEDI, CHARLES A	02/18/1959	EQUIPMENT OPERA
U	73	GHEDI, SUSAN L	11/17/1958	HOUSEWIFE
FRANKLIN ST EXT		**01001**		
	475	DEFORD, GEORGE F	07/21/1939	RETIRED
	475	DEFORD CONNOR, ROSEMA	09/25/1942	RETIRED
R	476	MITSON, JAMES D	06/21/1934	RETIRED
R	476	MITSON, SELMA H	05/12/1938	RETIRED
U	483	JEANNOTTE, CHRISTINE M	06/27/1965	DISABLED
U	483	JEANNOTTE, MICHAEL PAUL	05/31/1964	PRODUCT SPECIAL
U	486	MACKIN, JAMES PETER	04/28/1990	
U	486	MACKIN, JULIE M	08/31/1989	
D	491	LAROCQUE-WARD, KYLIE NC	12/13/1991	NURSE
U	491	WARD, RYAN L	04/19/1991	STUDENT
U	498	BODURTHA, DONNA MARIE	04/02/1956	OFFICE MANAGER
U	498	BODURTHA, ERIK M	10/09/1980	CUSTOMER REP
R	498	BODURTHA, MICHAEL J	07/05/1956	SYSTEM ANALYST
U	499	MACDONALD, PAUL C JR	09/09/1963	GRAPHIC TECH
D	507	LISCIOTTI, ROBERT A	08/13/1945	RETIRED
U	508	BOURDEAU, RICHARD A SR	12/29/1940	RETIRED
U	508	DESORMIER, DANIELLE M	08/26/1981	CONTROLLER
D	515	GRAVELINE, ARIANNA CHRIS	06/21/1989	
U	515	MALONI, BRENDA I	09/29/1973	INTAKE COORDINA
U	515	MALONI, STEPHANIE IVETTE	04/13/2002	STUDENT
R	518	FORNI, SANDRA J	06/06/1954	RETIRED
D	523	GARCIA-GARZON, MAURICIO	04/23/1997	STUDENT
CC	523	HARNISH, CHARLENE ANN	10/27/1989	TAX ANALYST
U	523	LATHROP, JEREMY J	06/26/1990	STUDENT
U	526	CALLAHAN, SUSAN CHRISTIN	07/02/1968	TEACHER

V	NO.	APT.	NAME	BORN	OCCUPATION
	FRANKLIN ST EXT Con't		**01001**		
U	526		DOYLE, CHRISTOPHER R	05/07/1998	WAREHOUSE
U	526		DOYLE, SEAN P	02/28/1996	SERVICE CLERK
U	531		QUENNEVILLE, CHERYL LYN	05/23/1972	EXECUTIVE ASST
U	531		QUENNEVILLE, JONATHAN M	02/10/1974	PROJECT MGR
R	536		THIBAULT, JEAN-CLAUDE	02/17/1947	CONTRACTOR
	536		THIBAULT, NICOLE R	08/12/1952	HOUSEWIFE
U	539		CAMYRE, ELBERT ANTHONY	06/23/1944	RETIRED
D	539		CAMYRE, JUDITH A	10/23/1941	RETIRED
U	546		MALAYA, SVIATLANA	03/07/1975	AT HOME
U	546		MALY, DANIIL	08/16/1997	STUDENT
U	547		SHEA, AMANDA	06/26/1995	STUDENT
U	547		SHEA, JOHN J	09/24/1970	DISABLED
U	547		SHEA, JORDAN MATTHEW	05/14/2002	STUDENT
U	547		SHEA, JOSHUA MICHAEL	03/09/1998	WELDER
U	547		SHEA, MICHELINE M	08/07/1967	OFFICE MGR
U	554		DAIGNEAULT, CARMEN L	07/02/1945	RETIRED
U	554		DAIGNEAULT, FRANCIS E	02/26/1942	RETIRED
U	556		BOUTIN, KRISTIE M	02/17/1986	WAITRESS
R	560		GAINES, NICOLE MAE	07/12/1990	CC REP FOR RET
U	562		GRYSZOWKA, VICTORIA	04/25/1970	MANAGER
	GARDEN ST		**01030**		
R	12		BUONICONTI, KRISTEN	11/10/1984	SOCIAL WRK
R	20		GRUSHETSKIY, DAVID	08/16/1996	EMPLOYEE
R	20		GRUSHETSKIY, NADIA	06/14/1969	EMPLOYEE
U	20		GRUSHETSKIY, STEVEN	07/23/1968	EMPLOYEE
U	28		HOLVE, KELLY	06/06/1974	UNDERWRITER
R	36		MYTSA, IRINA	09/14/1932	RETIRED
U	38		COJOCARU, MARIA	07/12/1950	RETIRED
	38		COJOCARU, VASILE	04/11/1946	RETIRED
D	50		POLAK, ROXANN M	07/19/1966	R N
U	52		MUSA, ERNEST W	07/24/1946	RETIRED
U	62		BARRASSO, DANIELLE R	01/11/1978	SELF EMPLOYED
U	64		DAVIS, JAECE A	08/20/2001	
U	64		LOPER, KELLY	11/30/1977	ASST OFFICE MGR
D	66		FAROUK, MARIAM	03/27/1989	STUDENT
	66		IBRAHIM, FAREED	07/13/1985	ACCOUNTANT
R	74		AMENTA, CHRISTINE M	07/28/1964	OFFICE MANAGER
U	74B		SHARPE, LOGAN ADAM	04/08/1991	
U	84		MORGAN, JARED E	05/20/1981	STUDENT
U	86		JARVIS, KALEIGH	10/27/1994	
D	86		LEPPER, JONATHAN JAMES	11/05/1990	STUDENT
U	104	1	CAVANAUGH, JAIMI LEE	11/15/1984	
D	104	1	CAVANAUGH, MICHAEL JAC	06/03/1985	EMPLOYED
U	104	3	EDWARDS, KARI	01/29/1983	CUSTOMER SERV
U	104	4	JEDZINIAK, JOANNE MARGA	12/30/1951	RETIRED
U	104	4	JEDZINIAK, JOHN ALAN	07/09/1949	RETIRED
U	104	4	LOMBARDI, CHRISTIAN JOHN	06/14/2003	
U	104		WESTCOTT, ANGELA M	06/03/1983	UNKNOWN
D	142		DRAKE-SCHLAGEL, DONNA M	02/18/1960	RETIRED
U	142		SCHLAGEL, JOHN D	03/24/1963	MECHANIC
U	204		BORKOSKY, BRIAN PHILIP	09/15/1981	CONSTRUCTION
R	204		BORKOSKY, MARJORIE A	04/11/1954	CLERICAL
D	204		BORKOSKY, PETER R	12/05/1953	MECHANIC
U	206		MACDOUGALL, BRIAN ALEXA	05/11/1981	STUDENT
U	206		PROVENZANO, NICOLE M	12/28/1980	DATA CLERK
U	232		ALTMAN, EVAN	12/20/1988	
D	232		SEOK, SOPHIA	04/28/1996	STUDENT
R	232		SULLIVAN, ASHLEY M	07/25/1987	RN
R	272		PROVOST, JULIANN M	07/08/1953	ACCT.EXEC
U	401		PALO, ALIJA	07/25/1960	MACHINE OPERATO
U	401		PALO, SABIHA	09/12/1966	COOK
U	411		CLEAVALL, KAREN A	04/02/1972	TEACHER
U	411		CLEAVALL, MATTHEW PAUL	01/27/2005	STUDENT
U	411		CLEAVALL, MICHAEL D	04/20/1971	CONTROLLER
U	411		PATTERSON, KATHRYN M	09/24/1946	RETIRED
D	419		CHAMPAGNE, DENISE L	10/21/1946	RETIRED
D	419		CHAMPAGNE, ERNEST PAUL	07/06/1944	RETIRED
U	427		GRAVANIS, CONSTANTINO D	12/24/1966	GM
R	427		GRAVANIS, DEMETRIOS J	02/21/1968	GEN MGR
U	435		BEAVIS, CATHERINE M	01/28/1976	PRESCHOOL COOR
U	435		BEAVIS, CHRISTIAN JOEL	01/16/2003	STUDENT
U	435		BEAVIS, DANIEL L	05/23/1973	FINANCE DIR
U	447		GILKEY, HERBERT SAMUEL	08/05/1990	
	447		TALERO VALENCIA, AURA M	03/08/1995	MASSAGE THERAPI
	GARY PL		**01030**		
U	10A		HUMES, ROBERT ALAN	11/27/1963	CONTRACTOR
U	10	D	LASORSA, LAURA M	12/19/1969	EMPLOYED
U	10	D	MIODOWSKI, WARREN LOUIS	05/09/1959	RETIRED
	GUNN GEARY LN		**01001**		
D	5		LAMAGDELEINE, BRENDA A	12/19/1968	MANAGER
U	5		LAMAGDELEINE, ERIKA NICC	10/22/1995	OT
U	6		DUFAULT, LAURENT DAMAS	05/23/1967	RETIRED
U	6		DUFAULT, SANDRA THERESA	03/29/1969	PCA
D	6		GREGORY, RITA GERTRUDE	12/23/1926	HOUSEWIFE
	13		CIRILLO, STEVEN DOUGLAS	08/30/1952	
D	18		BRENNAN, CAROL J	12/14/1928	RETIRED
U	23		CONTI, ROBERT C	03/18/1947	TRUCK DRIVER
R	23		CONTI, SANDRA E	03/27/1951	RETIRED
D	31		GAGNE, COURTNEY A	04/04/1980	RESP THERAPIST
U	31		HANNIFAN, JEFFREY J	03/13/1980	RN
R	32		VAUGHN, BARBARA W	11/30/1938	SELF EMPLOYED
	GUNN GEARY LN Con't		**01001**		
U	37		BOYD, AMY L	09/23/1976	SR CLERK
	HAMAR DR		**01030**		
	5		CORBIN, SHAUN	12/08/1987	RETAIL SALES
	5		FALLCETTI, LUCAS A	09/27/2000	STUDENT
U	5		LECLAIR, MICHELLE LYNN	12/18/1970	SERVER
U	9		IGWENAGU, UCHECHUKWU I	03/27/1989	
U	11		GIUSTO, LUCAS JOHN	02/17/1994	REALTOR
	HAMILTON CIR		**01030**		
U	81		KOSIOR, ANNA	06/14/1969	TECH
U	81		KOSIOR, DOMINIC	07/11/1997	STUDENT
U	81		KOSIOR, MARIUSZ	05/10/1968	SUPRVSOR
U	91		LITTLEFIELD, ALEXANDER S	02/13/1993	WORKER
U	91		LITTLEFIELD, KATHRYN ROS	11/06/1992	WORKER
U	91		LITTLEFIELD, MICHELLE M	07/09/1961	DISABLED
D	99		CRAVEN, SARA J	10/26/1943	HOUSEWIFE
D	107		LUKAS, JEFFREY M	11/18/1976	LAND SURVEYOR
D	107		LUKAS, LAURA A	05/20/1976	TEACHER
R	119		VERMETTE, DONALD J	05/15/1960	AUTOBODY
U	119		VERMETTE, REBECCA A	08/20/1961	RN
	HENDOM DR		**01030**		
D	12		MONTESI, FRED J	02/17/1942	RETIRED
D	12		MONTESI, MICHAEL J	12/21/1971	ASSEMBLER
U	20		PICCOLI, MARIE LOUISE	08/02/1942	BANK TELLER
D	28		GALLIVAN, CHRISTOPHER J	01/05/1978	PAYROLL SALES
D	28		GALLIVAN, KELLIE ELIZABET	03/27/1983	BENEFIT MGR
U	36		BARBER, JACOB ROBERT	09/13/2004	STUDENT
U	36		BARBER, JOSEPH DAVID	10/27/1997	LABORER
U	36		BARBER, MARCIA L	04/30/1973	MANAGER
U	36		BARBER, SCOTT WAYNE	03/30/1996	MACHINIST
	44		BURLACHENKO, ALAN	10/28/1997	STUDENT
U	44		BURLACHENKO, ALEKSANDR	11/28/1968	BUS DRIVER
	44		BURLACHENKO, ARTHUR	11/02/1994	STUDENT
	44		BURLACHENKO, DEANNA	03/16/2002	STUDENT
U	44		BURLACHENKO, DINA	12/05/1969	
	44		BURLACHENKO, INNA	06/06/1996	STUDENT
U	76		PETERSON, ANGELA MARIA	04/18/1971	TEACHER
U	76		PETERSON, CHRISTINA MAR	03/23/2000	
U	76		PETERSON, STEVEN THOMA	04/14/2004	
R	76		POULOS, MARIA SPIROS	05/10/1935	RETIRED
U	86		THOUIN, JOANN	09/20/1956	DISABLED
U	86		THOUIN, NICHOLAS A	11/26/1979	STUDENT
U	86		THOUIN, VICTOR G	01/30/1954	RETIRED
U	98		OLSON, CYNTHIA ANN	11/17/1956	RETIRED
U	98		OLSON, ROBERT VERNER	09/29/1954	C.P.A.
U	98		STOWE, JANET ROSE	06/07/1960	SELF EMPLOYED
R	104		DAY, CRAIG C	10/22/1975	FACTORY WKR
U	104		DAY, PATRICIA C	01/01/1950	FACTORY WKR
	108		KOVTUN, OLEKSANDR G	12/25/1976	
U	108		KOVTUN, YULIYA	01/05/1980	
D	112		MONAGHAN, LAURIE ANN	09/03/1968	COURT REPORTER
D	112		MONAGHAN, MICHAEL JOSE	04/09/1968	ELECTRICIAN
U	118		PARKER, LINDA A	02/21/1955	CUSTOMER SERVIC
U	118		PARKER, ROBERT J	03/17/1956	QUALITY CONTROL
R	118		PARKER, ROBERT W	07/20/1982	RAMP/SUC MAN
R	122		ELY, JULIE S	11/27/1946	RETIRED
D	126		DEMPSEY, CARLA G	12/29/1947	RETIRED
R	126		DEMPSEY, JOHN E JR	10/13/1956	RETIRED
U	130		DERBY, MATTHEW ROBERT	07/21/1972	NETWORK ADMIN
U	130		DERBY, SIMONA	04/11/1969	MEDICAL BILLER
	130		RAVELLI, MARIA	05/08/1935	RETIRED
U	134		MORIARTY, JULIANNE PATRI	12/03/1997	STUDENT
U	134		MORIARTY, LOUISE L	11/22/1962	CUST SER TECH
U	134		MORIARTY, PAIGE MARIE	02/26/1994	SLPA
	HICKORY ST		**01030**		
U	5		DESMARTEAU, CHRISTOPHE	06/16/1980	RECOV SPORT SPE
U	5		FRANCISCO, LUCY LOPES	06/06/1980	NURSE
R	6		MARTEL, KIMBERLY ANN	06/03/1965	PT MED BILLING
U	6		MARTEL, NICHOLE KATHRYN	09/21/1993	STUDENT
D	15		ALEXION, ALICIA ANNE	09/10/1986	
D	15		ALEXION LEITE, ADAM THOM	11/20/1982	UNKNOWN
U	16		ARCHAMBAULT, KEITH M	04/11/1957	BUSINESS OWNER
U	24		AWKAL, HANNA DASTIGIR	09/12/1978	
D	24		AWKAL, MAZEN M	05/11/1982	
U	25		RAHILLY, EDWARD MICHAEL	09/08/1964	PAINT CONT/SELF
R	32		BALICKI, ALLAN T	12/12/1950	MANAGER
R	32		BALICKI, BETTY J	01/18/1953	TECHNICIAN
U	35		PICKUNKA, JORDAN THOMAS	09/09/1997	ENGINEER
	HOPE FARMS DR		**01030**		
U	4		STUART, JEREMY A	03/16/1990	UNKNOWN
U	6		DEVINE, GABRIELLE N	06/07/1993	STUDENT
U	6		DEVINE, JULIA	04/05/1966	NURSE
	6		DEVINE, PATRICK	03/16/1962	CARPENTER
U	9		STELLATO, JOSEPH JAMES J	04/06/1982	
U	9		STELLATO, PETER MICHAEL	12/07/1985	
D	12		BEMIS, MARY CATHERINE	08/08/1991	RN
U	14		DAUGHERTY, KRISTEN GRA	12/18/1992	
U	19		BUTLER, KEITH D	03/08/1955	RETIRED
U	19		MADRU, REBECCA L	08/09/1989	
U	19		MADRU, SARAH ANN	06/20/1998	
U	20		LINDER, SANDRA LYN	01/18/1960	GRAPHIC TECH

V	NO.	APT.	NAME	BORN	OCCUPATION
HOPE FARMS DR Con't				**01030**	
U	21		ORTEGA, SHANNON O	01/17/1989	STUDENT
U	27		CLUNE, LINDA L	08/09/1941	RETIRED
U	28		ASKWITH, DEBRA A	08/09/1954	EDUCATOR
U	29		SLIECH, KAREN ANN	04/04/1957	HOMEMAKER
U	29		SLIECH, WILLIAM JOSEPH	08/16/1947	RETIRED
U	30		RODRIGUEZ, ABIGAIL SUZAN	01/27/2002	
U	30		RODRIGUEZ, ANGELA	08/14/1970	
U	30		RODRIGUEZ, DAVID	02/07/1998	
U	36		BESSETTE, GENE JR	02/07/1972	LANDSCAPER
U	36		SHUFELT, BRANDON M	05/04/1998	
D	37		MINEO, CARMINO JOSEPH	05/31/1986	ADJUDICATOR
U	37		MINEO, LAUREN A	10/22/1987	X RAY TECH
U	48	1	DODD, JOANNA	10/03/1958	RETIRED
D	48	3	EGGLESTON, GENE RAYMON	06/04/1950	RETIRED
U	48	2	GRAZIANO, MELISSA A	04/15/1977	TEACHER
R	48	4	SNIPES, MARCUS A	05/25/1990	EMPLOYED
U	48	4	SNIPES, MARISSA RAE	05/23/1989	FACTORY WORKER
U	48	4	ZAPATA, JOHN JG	07/22/1973	EMPLYD
U	48	4	ZAPATA, MELINDA	09/21/1966	RESIDENT SUPP
R	51		KONUNCHUK, JOSEPH J	01/14/1991	WAREHOUSE
R	51		POMPI, ANTOINETTE	09/10/1987	UNEMPLOYED
U	60		BOILEAU, THOMAS P	05/14/1967	
R	60	A	FRECHETTE, ADAM MATTHE	08/10/1973	SALES MGR
R	60	A	FRECHETTE, GISELLE	05/09/1982	CARER COUNSLR
U	60	B	KORVEK, JASON M	11/16/1976	AUTO MECHANIC
U	61		BRETON, AMANDA E	02/06/1986	SALE ASSOC
U	61		VANASSE, JUSTIN RICHARD	03/27/1985	UNKNOWN
U	67		RAMSAY, THOMAS JOHN	04/19/1990	
U	69		DULUDE, JILLIAN RACHAEL	08/10/1991	COOK
U	69		WALSH, DANIEL W	08/12/1989	CHEF
R	72		DOWLING, NOREEN F	06/29/1953	HR ASST
U	72		LYONS, KEITH ALLAN	09/20/1960	DISABILITY
U	76		ROGERS, JEFFREY S	04/01/1976	FORK LIFT OPER
U	77		BOUCHARD, JANIKA LEE	04/11/1991	BHV THERAPIST
U	78		CHAMPINEY, LOUIS JR	04/04/1951	RETIRED
U	78		JOHNSON, CARON A	06/25/1958	HAIR STYL
D	83		MILLER, CRAIG ALLEN	01/17/1942	CONSTRUCTION
D	83		MILLER, DONNA NOREEN	05/25/1966	
U	83		MOLINA, EMILY-ANASTAHIA I	11/03/1992	
U	97		GOMEZ CINTRON, IRMARIS	03/27/1986	
U	97		PEREZ POUEYMIROU, MIGUE	02/12/1981	
U	99		LACOMBE, DANIELLE MARIE	07/07/1986	AT HOME
R	99		LACOMBE, ROBERT E	11/02/1984	RAMP AGENT
HUNTING LN				**01001**	
U	13		CARRIER, DOUGLAS D	05/27/1973	MANAGER
D	13		CARRIER, KAREN LYNN	01/13/1971	PARA
U	13		CARRIER, LAUREN	07/25/2004	STUDENT
	13		WARD, DELANY	09/03/2002	
U	14		CARTER, RICHARD M	03/22/1956	PKGING COORD
U	14		CARTER, SHERRY L	05/07/1958	RETIRED
R	21		CHASE, ADAM MARK	01/15/1995	STORE CLERK
U	21		CHASE, CARLA GAIL	10/30/1962	LIBRARIAN
U	30		LAMB, ROXANNE S	11/23/1979	DC SENT 2-05
U	39		LEBLANC, BENJAMIN LEO	02/03/2004	STUDENT
U	39		LEBLANC, CONSUELO ANA	07/26/1966	PEDIATRICIAN
U	39		LEBLANC, DOUGLAS A	12/17/1968	WINDOW TRMT INS
	39		LEBLANC, SARAH J	02/03/2004	STUDENT
D	40		MILOTTE, LISA	01/08/1961	CLERK
D	40		MILOTTE, SHAWN A	03/24/1962	POWERPLANT
R	47		TAYLOR, DAVID A	04/25/1959	RETIRED
U	47		TAYLOR, THERESE	10/02/1962	RETIRED
D	48		CASE, THOMAS M JR	11/10/1979	CRAFTSMAN
CC	48		TRUDELL, MEGHAN A	07/21/1983	DISAB/PT MGM
U	57		PERRY, ANDREA M	03/11/1978	CONTRACTS ADMIN
U	57		PERRY, MICHAEL D	10/14/1976	REAL ESTATE APP
INDEPENDENCE RD				**01030**	
U	3		VOSSELLER, ERIC E	06/10/1972	SYST ANALYST
D	3		VOSSELLER, KARIN I	03/21/1961	MED ASST
L	17		PLESHAW, DAVID T	08/10/1986	PARAMETIC
	17		PLESHAW, KELLY A	10/08/1981	SOCIAL WORKER
U	18		PROULX, R MARK	01/17/1961	DATA MGR
U	21		DASILVA, JENNET KIM	07/19/1979	TEACHER
U	21		DASILVA, MICHAEL ANTHON	09/07/1973	ELECTRICIAN
U	22		GIORGINI, DEVON WADE	10/03/2004	
U	22		GIORGINI, WADE R	06/16/1966	EMPLOYED
U	26		DRAGHETTI, CATHERINE CA	07/28/1954	REG NURSE
U	26		DRAGHETTI, MATTHEW S	11/22/1987	LABORER
U	26		DRAGHETTI, MICHAEL G	10/15/1989	LABORER
U	26		DRAGHETTI, STEVEN GEOR	10/08/1955	PARAMEDIC
U	30		COACHE, MICHAEL	04/30/1992	SCHAFFER-IT
U	30		COACHE, ROBERT J	09/22/1954	RETIRED
U	30		COACHE, SARA E	06/11/1994	MED EXPRESS
U	30		COACHE, SUSAN E	02/18/1961	CDS SALES ADV
U	34		WERNER, TED MARK	07/04/1960	WAREHOUSE WORKE
U	35		CABIBBO, JOHN	04/08/1963	ENGINEER
U	35		CABIBBO, LISA M	07/27/1964	NURSE
U	35		CABIBBO, THOMAS JOHN	10/11/1995	LAB TECH
	38		PLISKA, JAMES C	05/17/1977	UNDERWRITING
U	38		PLISKA, KRISTA LEE	03/13/1979	COMPLIANCE ANAL
U	39		MALECKI, COLIN TIMOTHY	08/16/2003	STUDENT
U	39		MALECKI, SCOTT THOMAS	05/09/2001	STUDENT
R	42		ARPIN, PAUL G	07/05/1953	RETIRED
INDEPENDENCE RD Con't				**01030**	
U	46		VIARA, AIDEN JAMES	03/14/2004	
U	46		VIARA, RODERICK L	04/11/2000	
U	50		MATYS, KEVIN M	02/24/1957	COMPUTER-PROG
U	50		MATYS, WENDY L	12/15/1959	SCHOOL LIBRAR.
U	50		STEADMAN, MARCIA ROSELI	02/20/1936	RETIRED
U	50		STEADMAN, NORMAN LEE	03/16/1934	RETIRED
U	53		COUTURE, ERIKA SCOTT	05/03/2002	
U	53		COUTURE, JASON E	11/30/1999	
U	54		SCHMIDT, THOMAS RONALD	07/16/1957	RETIRED
D	54		VANDERMYN-SCHMIDT, LIND	04/27/1956	RETIRED
U	57		AUGUSTI, MARYJANE	07/15/1959	RETIRED
U	57		CASSIE, ROBERT S	05/27/1958	NATL SLS MGR
U	58		NEWTON, PAUL K	09/22/1959	H.S. ADMIN
U	58		NEWTON, SUSAN M	03/22/1959	TEACHER
U	61		DESROSIERS, WILFRED R JR	11/25/1951	RETIRED
R	65		BURMEISTER, DEBORAH L	09/26/1964	SECRETARY
D	66		DOMINICK, MARGARET A	12/12/1951	RETIRED
D	66		DOMINICK, RALPH J JR	01/20/1952	RETIRED
U	69		HITCHCOCK, ALAN J	08/04/1956	COMPUTER PROGR
U	69		HITCHCOCK, SUSAN N	12/09/1958	DECORATOR
U	70		ASKINS, KENNETH JOHN	01/14/1967	EMPLOYED
U	70		HOULE, CINDY ANN	06/22/1967	AT HOME
U	73		FATTINI, DOMINIC	09/19/1997	SERVER
U	73		SURREIRA, CARA A	01/25/1978	TEACHER
U	73		SURREIRA, JEREMY D	04/11/1977	TEACHER
D	74		WILLETT, CHRISTINE M	05/24/1954	RETIRED
U	74		WILLETT, JOHN ROGER	12/11/1946	RETIRED
U	77		FAZIO, CARLA ANN	12/18/1960	DENTAL HYGIENIS
U	77		FAZIO, DAVID C	05/31/1971	TEACHER
U	78		HAIRE, JAMES P	04/24/1978	PURCHASING/SALE
D	78		HAIRE, KATHERINE JANE	05/16/1983	SUPPLIER MGR CO
U	81		MOUNEIMNEH, GHASSOUB A	05/02/1952	BUSINESS OWNER
U	81		MOUNEIMNEH, KATHLEEN	04/13/1954	RETIRED
U	82		KNIGHT, JAMES R	03/23/1955	SALESMAN
U	82		KNIGHT, TERESA M	09/23/1955	OFFICE WORKER
U	85		MONTONE, CAROLE MARIE	12/04/1954	HOMEMAKER
U	85		SCHMAELZLE, KARL J	10/02/1950	RETIRED
U	86		LOWELL, ALAN R	03/23/1957	MANAGER
U	86		LOWELL, BARBARA A	02/07/1938	RETIRED
U	86		THOMAS, PATRICIA A	04/01/1970	HOME
U	89		YVON, DANIEL E	01/17/1954	RETIRED
U	89		YVON, DONNA L	08/14/1955	RETIRED
U	90		RIVERA, ANGELA KELLEY	08/27/1965	
U	90		RIVERA, JOSELYN DELIA	02/16/1998	
U	90		RIVERA, WILLIAM	11/20/1967	
R	93		ALBRECHT, BRENDA LEE	02/25/1962	RETIRED
R	93		ALBRECHT, WAYNE CONRAD	02/09/1960	SELF EMPLOYED
	93		LUNSFORD, KEITH	02/20/1966	RETIRED
U	94		LUSSIER, CRAIG V	04/10/1951	RETIRED
D	94		LUSSIER, JANET H	06/16/1952	RETIRED
D	98		GREEN, ANDREW N	05/04/1983	CANNIBUS CONSUL
U	98		GREEN, JAMES B	09/18/1947	AUTO RUNNER
D	98		GREEN, JEANNE T	07/22/1953	RETIRED
LAKE VIEW CIR				**01001**	
U	9		ALVES, LISA AM	07/11/1963	RETIRED
U	9		CORBIN, JEFFREY M	04/17/1956	RETIRED
U	12		KIM, EUGENE	06/25/1990	
	12		OH, SEON JU	11/09/1965	HOMEMAKER
R	12		SCOTT, VAGN	03/07/1953	ENGINEER
R	19		RAVIZZA, JARED CHRISTIAN	07/08/1997	BUSINESS
R	19		RAVIZZA, JASON C	12/25/1966	THERAPIST
R	19		RAVIZZA, KAITLYN	12/10/2000	STUDENT
R	19		RAVIZZA, KIMBERLY A	08/26/1972	RN
R	19		RAVIZZA, MEREDITH MARIE	02/17/2003	STUDENT
R	22		MALLOY, CHRISTOPHER KE	02/04/1984	HEALTH ADMIN
R	22		MALLOY, SHANNON A	12/13/1985	HUMAN RESOURCES
U	29		MITCHELL, NATASSHA LVVO	09/19/1996	STUDENT
	32		ARCELASCHI, JOSEPH R	12/11/2001	STUDENT
	32		ARCELASCHI, THOMAS C	01/07/2003	STUDENT
U	32		CHARETTE, PHILIP B	08/28/1964	BUSINESS ANALYS
U	32		HARPIN, LORI C	09/16/1968	BUSINESS ANLST
	39		D'AGOSTINO, ANDREW G	02/26/2004	STUDENT
U	39		D'AGOSTINO, LAUREN ELIZA	05/28/2002	CUSTOMER SERVIC
U	39		DAGOSTINO, ALAN G	05/21/1964	SALES MANG
U	39		DAGOSTINO, ELLEN R	02/24/1968	SPEECH THRPST
U	42		FISHER, MARC A	09/06/1953	PODIATRIST
D	42		FISHER, SHELLY ANN	03/15/1956	RN
LOGAN PL				**01030**	
R	8		FENTON, JAMES PATRICK	09/21/1960	RETIRED/DISABLE
U	8		FENTON, MICHELLE M	04/26/1962	ADMIN ASST
U	19		GRAZIANO, MARIA ANGELA	04/20/1989	SPEC NEEDS
U	19		GRAZIANO, SANTINA MARIE	12/28/1998	SPEC NEEDS
U	19		GRAZIANO, SUZANNE MARIE	08/08/1961	RN
U	19		GRAZIANO, VINCENT R	10/20/1992	RESEARCH SCIENT
R	20		KNOWLES, BRIAN W	11/16/1966	COMPUTER TECH
R	20		KNOWLES, DIANE M	11/09/1959	PHELBOTOMIST
U	30		KRYSHCHUK, SOFIYA	06/11/1981	
U	31		HEINEMANN, ABIGAIL RENAE	03/10/1999	STUDENT
U	31		HEINEMANN, EDWARD W	04/07/1944	RETIRED
U	31		HEINEMANN, EMMA NICHOLE	05/29/2001	STUDENT
U	31		HEINEMANN, LAURA C	07/23/1946	RETIRED
U	31		HEINEMANN, RICHARD P	05/02/1969	ENGINEER

V	NO. APT.	NAME	BORN	OCCUPATION
LOGAN PL Con't		**01030**		
U	40	RANDALL, EMILY E	03/03/2001	STUDENT
R	40	RANDALL, LEONARD ALBERT	01/23/1971	PRODUCTION MGR
U	40	RANDALL, PATRICIA K	03/17/1970	BILLING SPEC
U	40	RANDALL, RAYMOND HOWAI	05/20/2003	STUDENT
U	41	MERCIER, BRANDON C	08/23/1981	SALES
U	41	MERCIER, SARAH A	09/12/1982	SALES
	49	YUSENKO, JENNIFER	08/02/2003	
U	49	YUSENKO, OKSANA	10/10/1978	STYLIST
U	49	YUSENKO, PAVEL	03/15/1982	MGR
U	58	GODBOUT, DENIS A	05/05/1965	CARPENTER
U	58	GODBOUT, MICHELE A	03/16/1964	AGAWAM CAFETER
R	58	GODBOUT, ZACKARY D	04/14/2001	CONSTRUCTION
LOSITO LN		**01001**		
	4	CLARK, CARTER H	06/15/2005	STUDENT
U	4	PERUSSE, BROOKE FRANCE	03/22/1977	REG NURSE
U	4	PERUSSE, JEREMY DAVID	05/15/1976	CARPENTER
U	7	BLAIR, MICHELLE L	05/09/1990	ACCT MGR
U	7	BLAIR, STEVEN W	09/03/1989	HOMEMAKER
R	8	BATHEL, JESSICA L	12/19/1987	PEDIATRICS
R	8	BATHEL, TREVOR JAMES	09/13/1987	BANKING
D	11	BISHOP, CHARLES L JR	02/25/1952	RETIRED
D	11	RAMOS-BISHOP, YVETTE	03/01/1953	RETIRED
D	12	FALARDEAU, THERESA	11/01/1928	RETIRED
U	15	LEWIS, EDWARD HAROLD JR	01/20/1949	RETIRED
U	15	LEWIS, JEANNE ALOISA	03/26/1954	RETIRED
U	16	MEDEIROS, JACQUELINE	08/18/1952	NURSE PRACTITIO
	19	STELLATO, DINO M	08/25/2005	STUDENT
R	19	STELLATO, JAMES JR	06/18/1972	PRESIDENT
U	19	STELLATO, NICO	08/20/1998	STUDENT
R	19	SWENOR-STELLATO, CINDY	06/25/1972	SECRETARY
U	20	DOYLE, KATHLEEN A	02/15/1952	CLERICAL
U	20	DOYLE, KEVIN M	05/21/1951	RETIRED
U	23	RENAUD, ALBERT ARTHUR	02/07/1952	RETIRED
	23	RENAUD, DANIEL A	05/08/1981	COMPUTER TECH
U	23	RENAUD, LINDA C	08/27/1954	MEDICAL CODER
U	24	ARPIN, CARLA ANN	02/27/1971	DENTAL ASST
U	27	RICHARDS, CATHERINE A	02/06/1957	RECEPTIONIST
U	27	RICHARDS, DONALD J	02/23/1957	RETIRED
D	28	DELNEGRO, MARK A	03/16/1979	LOGISTICIAN
U	28	DELNEGRO, MICHAEL JOSEF	03/22/1947	ACCT TAX
D	31	BOURGEOIS, ANGELINE MAF	08/27/1970	CAD DRAFTER
U	31	BOURGEOIS, F JOAN	03/04/1940	RETIRED
	31	BOURGEOIS, MADISON M	08/27/2005	STUDENT
D	31	BOURGEOIS, MATTHEW A	04/17/1967	COMM LOAN OFF
D	31	BOURGEOIS, REESE	04/29/2003	STUDENT
D	32	MALONI, ANTHONY D	10/10/1944	RETIRED
R	32	MALONI, CYNTHIA J	07/04/1948	RETIRED
D	35	MILES, JOANNA R	04/06/1974	PSYCHOLOGIST
U	35	MILES, TRAVIS J	01/25/1977	PHARM TECH
D	36	CENTENO, ELIEZER	12/25/1957	RETIRED
R	36	FARQUHAR, PAUL S	04/07/1962	PHARMACIST
U	39	CONTE, LOUIS EDWARD JR	08/11/1983	
U	48	LUONGO, BRIAN	03/28/1960	UNEMPLOYED
	48	NADOK, TRACY J	03/15/1970	SUPERVISOR
U	48	ROSSI, FRANK	01/26/1931	RETIRED
U	49	FEARN, MARLENE A	11/28/1959	ACCOUNTANT
U	49	FEARN, ROBERT GEORGE JF	12/22/1955	TECH/SUPERVISOR
	49	SHEA, PATRICIA	08/26/1979	SPECIAL NEEDS
MAPLE MEADOWS LN		**01001**		
U	5	FERRARO, JOHN RAYMOND	10/08/1952	RETIRED POLICE
D	6	FERRI, JUDITH A	10/24/1963	DIR HS PROGRAM
D	6	FERRI, PETER J	11/14/1958	RETIRED
U	15	MCCARTHY, HEATHER HUGI	03/17/1981	NURSE PRACTIONE
U	15	MCCARTHY, JOHN J JR	09/17/1979	MECHANIC
	15	MCCARTHY, KADEN G	06/29/2005	STUDENT
D	21	GALIATSOS, GEORGE ANTH	10/10/1939	RETIRED
D	21	GALIATSOS, MAGDA VINCIN	05/15/1943	RETIRED
D	32	KOWARSKY, AMY MARIE	07/12/1982	PHYSICIAN ASST
U	32	KOWARSKY, JEFFREY PAUL	02/06/1979	SALES BUSN OWN
U	42	JEMIOLO, MARCIA RUTH	03/17/1942	RETIRED
U	42	JEMIOLO, ROBERT F	11/24/1938	RETIRED
R	43	RICHARD, CAMERON ROBER	10/12/1998	UNEMPLOYED
R	43	RICHARD, JOHN ALBERT	03/30/1955	RETIRED
D	43	RICHARD, MARIE E	05/18/1961	PARA SPEC ED
MEYERS DR		**01030**		
U	8	LY, BILL	03/27/1943	
U	8	LY, THAO HAI	12/21/1974	MANACURIST
U	8	TRUONG, HONG LE	12/31/1945	
U	15	BRUNO, LISA M	08/20/1975	TEACHER
	15	SANTANIELLO, FERDINANDC	01/27/1961	
MILL ST		**01001**		
D	27	PETERS, SHELLY ANN	05/06/1970	REG NURSE
	27	RICHTER, HANNAH M	12/12/2002	STUDENT
R	27	RICHTER, RONALD J	06/29/1960	ACCOUNTANT
U	35	LUCIANI, ANTHONY MICHAEL	06/04/1996	STUDENT
U	35	LUCIANI, MICHAEL A	09/02/1957	WELDER
D	43	ALTOBELLI, MARGARET H	01/01/1942	AT HOME
D	43	ALTOBELLI, NANCY LOUISE	02/27/1973	LAWYER
U	47	LAHART, CRYSTAL M	03/06/1989	USAF
U	59	AUCOIN, MICHELLE M	11/09/1971	MANAGER
U	91	GONCALVES, GORETE SOUS	09/30/1979	CASE SPECIALIST
MILL ST Con't		**01001**		
U	91	GONCALVES, NIZAIAH SEBA	03/20/2002	
U	99	PAIXAO, CORY J	09/13/1986	CUSTODIAN
U	99	PAIXAO, TRACY S	03/05/1987	FINANCIAL OFFIC
U	111	CROOM, JOSEPH	08/30/1965	
R	111	HOULE, SUSAN E	12/24/1956	CARPET SALES
U	111	RILEY, MICHAEL HENRY	05/24/1960	LANDSCAPER
U	125	CAMPURCIANI, ROBERT	09/13/1949	GOLF BALL MNF
U	125	DESLAURIERS, CECILE N	06/06/1928	RETIRED
D	205	LIQUORI, JOAN JACQUELINE	05/12/1935	RETIRED
D	219	FERRENTINO, MARIO	03/05/1947	RETIRED
U	227	CASSIDY, STEVEN P	01/09/1953	RETIRED
U	227	CASSIDY, VICTORIA A	02/09/1957	RETIRED
MOUNTAINVIEW ST		**01001**		
U	17	PERRY, RUTH A	11/16/1951	RETIRED
U	18	RUSSELL, JOHN A	01/21/1947	DISABLED
U	18	RUSSELL, JOHN	10/15/1990	
U	23	DUCHARME, FRANK	12/02/1963	RECEIVING
U	23	DUCHARME, LAURIE	12/15/1960	UNEMPLOYED
U	24	PERRY, ELIZABETH A	04/11/1984	SURGICAL ASST
U	29	FRAZIER, LAURY A	04/09/1961	SYSTEM ANALYST
U	30	BENOIT, JOAN RUTH	08/29/1948	DISABLED/RETIRE
U	30	WALKER, CHARLES W	08/23/1944	POST OFFICE
U	35	GUIEL, ANDREW JL	12/03/1989	SALES REP
D	40	KING, DEBRA Z	08/11/1966	TEACHER
U	40	KING, DENNIS R	01/27/1967	BUSINESS OWNER
R	42	WOZNIAK, ROBIN LYNN	02/23/1971	EXEC DIRECTOR
U	48	MORE, KENNETH E	06/24/1965	THERMAL TECH
U	48	MORE, MARYELLEN	10/27/1959	AT HOME
U	54	OHARE, SUSAN A	06/16/1952	DISABLED
U	54	OHARE, WILLIAM J	08/01/1957	DISABLED
D	60	LEDUC, LORRAINE K	06/03/1931	HOME MAKER
U	68	SCHLOSSER, DAWN M	09/15/1969	AT HOME
U	68	SCHLOSSER, JACKSON SCO	06/05/2003	STUDENT
U	68	SCHLOSSER, JEFFREY SCO	07/07/1971	ADMINISTRATOR
U	68	SCHLOSSER, ROBERT PRICE	04/06/2001	STUDENT
U	76	REID, JANE RUTH	12/03/1947	RETIRED
U	76	REID, TIMOTHY E	02/09/1947	RETIRED
U	82	FRAPPIER, JESSICA JEANE	04/05/1995	STUDENT
U	82	FRAPPIER, MATTHEW E	05/28/1999	MACHINIST
NICOLE TER		**01030**		
U	68	CASEY, CINDY L	05/26/1962	SECRETARY
U	68	CASEY, GARY F	05/08/1963	BUS DRIVER
	77	ANJOS, FERNANDA M	04/10/1973	
	77	ANJOS, MORGAN P	12/11/2002	STUDENT
U	77	ANJOS, WILLIAM MARK	05/07/1970	SELF EMPLOYED
R	77	GLADYSH, VIKTORIYA	03/29/1990	
R	77	GLADYSH, VITALIY	12/01/1989	CONSTRUCTION
D	78	BALMER, KRISTIN A	05/27/1969	UNKNOWN
U	78	CALLAHAN, LAUREN ELIZABI	04/07/2000	
U	78	POGGI, ALEXANDER CHARLE	04/27/1998	STUDENT
D	96	PAYETTE, JENNIFER M	03/22/1970	DIR OF MARKETIN
	96	PAYETTE, RANDY R	08/27/1968	WAREHOUSE
D	104	RILEY, JACQUELINE M	07/12/1991	NURSE
U	111	BOYLE, MACKENZIE L	09/28/2001	STUDENT
D	111	MAYO, ANDREW SCOTT	03/25/1979	EMPLOYED
D	111	MAYO, LISA MARIE	01/04/1979	RN
R	112	LA CHAPPELLE, MICHAEL WI	07/05/1985	DPW CREW
R	112	LACHAPPELLE, ADRIENNE N	04/23/1986	CUSTOMER SERVIC
U	123	ALVANOS, NICHOLAS CHARL	04/01/1987	FINANCIAL ADVIS
U	123	STARK, DANIELLE NICOLE	09/17/1987	STUDENT
R	154	SMITH, SAMANTHA ANN	11/05/1971	UNKNOWN
U	154	SMITH, SCOTT P	06/26/1977	ENGINEER/SCIENT
ONEIFBY LN		**01030**		
	3	ACETO, GARY J	01/01/1967	MUSICIAN
U	3	DONOVAN, GINA A	06/14/1971	LOAN OFFICER
D	3	DONOVAN, NICHOLAS JAME	11/02/2003	STUDENT
U	3	MARCHESELLI, LORRAINE A	07/19/1938	RETIRED
U	3	MARCHESELLI, RICHARD	07/11/1937	RETIRED
R	4	BRYANT, JOHN ANTHONY	05/06/1965	ADMINISTRATOR
D	7	ZELISKO, CHRISTINE M	08/10/1953	RETIRED
D	7	ZELISKO, EDWARD P	10/13/1955	SYST ENGINEER
U	8	JAKUBIEC, JUDITH D	02/24/1945	RETIRED
D	11	LAFROMBOISE, ANTHONY J	04/25/1980	AUTOMOTIVE
U	11	LAFROMBOISE, KERRY L	11/20/1980	HOMEMAKER
U	11	MACKINNON, JENNIFER MAR	05/29/1973	UNKNOWN
	12	LEMIRE, BARBARA A	09/23/1964	OFFICE MGR
	12	LEMIRE, STEVEN E	01/28/1964	RECEIVER
ORLANDO ST		**01030**		
U	11	GAMACHE, NICOLE M	06/30/1989	STUDENT
U	11	MOURE, SAMUEL JR	02/25/1985	
U	12	SAPELLI, EUGENE ALBERT I\	10/02/1990	C.O.
D	12	SAPELLI, MELANIE A	12/10/1959	UNKNOWN
L	13	ARBELAEZ, AMPARO	12/19/1957	S.WORKER
D	13	ARBELAEZ, KEVIN M	04/08/1988	STUDENT
D	14	IZZO, ANDREA	11/26/1955	RETIRED
D	19	SCARLATO, ALEXIA MARIA	05/06/1994	
U	22	PIRNIE, GINA M	05/04/1974	
U	22	PIRNIE, KEVIN C	03/30/1975	WEB DEVELOPER
R	22	TURELL, JUSTIN J	01/23/1993	
U	27	CAXIDE, MARY ELLEN	02/25/1970	OFFICE
U	27	LEVKULICH, SARAH	11/05/1997	STUDENT

V	NO.	APT.	NAME	BORN	OCCUPATION
ORLANDO ST Con't			**01030**		
U	30		ALLEN, LISA	09/01/1961	DATA ANALYST
U	35		VIOLETTE, JOSEPH PATRICK	07/01/1971	PAINTER
U	36		GOTTIER, JAMISON C	07/08/1970	WHOLESALE MGR
R	37		VERMES, HAL G	09/06/1955	DISABLED
U	37		VERMES, TAMMYLEE	05/11/1964	RETAIL
D	38	1	COTE, DIANE	10/14/1944	RETIRED
U	43		MOORE, JASON R	03/08/1980	
U	43		MOORE, RICHARD M	07/18/1952	
U	44		BRISTOL, KELLY ANNE	02/20/1970	
U	46		WATERMAN, ROBERT G	06/27/1961	TECHNICIAN
U	51		AMELLIN, MARY Y	07/12/1940	RETIRED/DISABLE
U	51		CORCORAN, ERIN E	07/09/1997	PT DOG WASHER
U	51		JOANIDES, LAURA M	12/09/1967	DISABLED
U	52		OMEARA, NEAL D	01/22/1983	SALES
U	52		PARKER, BAO-TRAN NGUYE	03/28/1990	
U	52		PARKER, RYAN TYLER	05/17/1991	
U	52		SIMONE, MERRILL CATHERIN	03/31/1986	
D	53		BOULEY, NICOLE LYNN	07/31/1991	DENTAL ASST
U	53		GLASSON, EVAN JAKE	10/31/1990	
U	61		CAPODAGLI, LISA	08/10/1965	
R	61		CAPODAGLI, WILLIAM J	03/02/1960	
U	61		MCKEE-CAPODAGLI, LISA AN	08/10/1965	DELI
D	63		LAMBERT, NIKOLAS SHAYN	06/10/1998	
U	63		RUEL, DAVID MICHAEL	10/27/2003	
CC	63		RUEL, RAYNE M	08/03/1975	EMPLOYED
OVERLOOK DR			**01030**		
U	16		CRISOSTOMO, TAYLOR PAIG	03/08/1997	STUDENT
D	16		LIPTAK, VALERIE L	04/03/1944	RETIRED
D	28		FITZGERALD, JOSEPH P	07/21/1945	RETIRED
U	28		FITZGERALD, MARY LOUISE	03/30/1952	RETIRED
U	36		KLUEH, NANCY JEAN	01/30/1947	RETIRED
D	46		LUCCI, ELAINE P	10/16/1950	RETIRED
D	46		LUCCI, SAMUEL J	01/05/1954	RETIRED
D	56		THIBODEAU, DIANE C	08/15/1948	RETIRED
D	56		THIBODEAU, JOHN J	06/25/1949	RETIRED
U	57		SOPET, CHELSEA LYNN	05/17/1991	
U	57		SOPET, ROBERT M	02/19/1984	STUDENT
D	66		NIZIOLEK, JUDITH L	08/06/1966	HR CONSULTANT
D	66		NIZIOLEK, KELSEY JENNELL	05/31/1995	STUDENT
U	66		NIZIOLEK, THOMAS C	06/04/1966	MRKT. DIRECTOR
PAUL REVERE DR			**01030**		
	76		BUCHACHAYA, LEUBOV	02/22/1966	PCA
U	76		BUCHACHAYA, STEPAN P	03/11/1944	RETIRED
U	78		CRAWFORD, CHRISTINE ANN	12/10/1970	RETIRED
U	78		CRAWFORD, RICHARD LEE	09/29/1971	TREE CUTTER
	80		FRENCH, JUDITH	03/24/1944	BAROCO
	80		JACQUES, CYNTHIA	05/28/1960	BAROCO
D	84		SAEZ, TATIANA I	12/28/1984	
U	86		ALVAREZ, ANA ROSA	02/01/1987	STUDENT
U	88		GONYER, MIA ROSE	03/23/2002	STUDENT
D	90		SCOTT, BRENDA L	06/17/1961	HOME
U	92		HOOPER, BARBARA C	12/14/1932	RETIRED
U	92		STAROPOLI, KAYLA CHARLE	06/23/1987	ADMINISTRATOR
R	921/2		STAROPOLI, MICHAEL D	10/12/1986	PHYSICIAN ASST
U	99		BELLOWS, NANCY ELIZABET	08/04/1928	HOUSEWIFE
D	99		PHILLIPS, ROGER C	12/05/1964	RETIRED
D	103		GREGORY-LYDICK, DIANA N	05/12/1949	RETIRED
D	103		LYDICK, MICHAEL G	08/03/1950	RETIRED
U	109		GUYON, ALYSSA MARIE	09/08/1996	N/A
U	109		RILEY, SEAN PATRICK	05/07/1992	POLICE OFFICER
U	113		GIORDANO, GIOVANNI	11/04/1949	MACHINE OPER
	113		GIORDANO, IMMACOLATA	12/01/1946	HOUSEWIFE
U	113		GIORDANO, ROSARIO ANTO	06/15/1971	
U	113		GIORDANO, SOFIA	08/07/2004	
U	113		GIORDANO, TANYA MARIE	03/26/1977	
PERRY LN			**01001**		
D	17		ELIAS, CHRISTINE	10/10/1977	
U	33		HAYWARD, RYAN FRANCIS	04/11/1980	
U	33		HAYWARD, WENDY CAROLIN	12/08/1980	
	33		KALETIN, ANDRE	09/13/2004	
	33		KALETIN, ANDREY	02/08/1978	CARPENTER
	33		KALETIN, DANIEL	12/17/2002	
U	33		KALETIN, DAVID NM	10/24/2000	
R	33		KALETIN, ILYA	08/23/1999	
	33		KALETIN, KRISTINA	12/13/2005	
	33		KALETIN, PAUEL	03/06/1998	STUDENT
R	33		KALETIN, SERGEY	02/28/1997	
	33		KALETIN, SVETLANA V	02/10/1977	HOUSEWIFE
U	33		VALLECILLOS, WILSON ALEX	08/08/1976	
R	43		KIMBALL, PHILIP H	12/31/1948	BUILDER
U	57		KUBIK, BRANDON F	08/22/1992	STUDENT
R	71		HALLOCK, JILL MAXSON	09/01/1952	RETIRED
U	71		HALLOCK, PETER HOWARD	02/03/1938	RETIRED
U	79		HEDGES, RENEE LEIGH	10/01/1986	SUPERVISOR
R	79		HEDGES, SHAUN M	05/23/1984	CARPENTER
D	87		KUCZARSKI, GARY J	06/18/1958	RETIRED
U	87		KUCZARSKI, LOUISE ANN	05/10/1951	RETIRED
D	99		GUMLAW, ELAYNE	11/12/1951	RETIRED
D	99		GUMLAW, ROGER D	09/07/1941	RETIRED
POPLAR ST			**01030**		
U	184		SHEPARD, KATHLEEN SMYTI	08/23/1948	WRITER
POPLAR ST Con't			**01030**		
U	198		WEGIEL, DANA L	05/25/1973	ASST MANAGER
R	198		WEGIEL, JOHN	07/15/1961	CHIROPRACTOR
U	218		DUFFUS, GORDON J III	04/16/1968	MECHANIC
U	218		DUFFUS, RENEE J	07/11/1967	SECRETARY
	236		BOSSIG, JOHN L	06/16/1943	RETIRED
U	266		SPERRY, BLAINE A	09/17/1997	MILITARY
U	266		SPERRY, DEBRA A	04/26/1957	DATA ENTRY
U	266		SPERRY, WILLIAM J	03/29/1954	RETIRED
U	269		CHRISTOPHER, JAYNE C	08/01/1949	RETIRED/CLERK
U	277		CHRISTOPHER, AJ	03/31/1975	MGR. VERI
U	277		CHRISTOPHER, DINA E	04/08/1978	DENTAL ASST
R	295		ALLEVO, THERESA MARIE	07/30/1962	DISABLED
U	295		ALLEVO, TIMOTHY J	04/08/1962	DISABLED
U	306		CECCHI, ROBERT J JR	06/30/1965	FARMER
U	309		D'ANGELIS, ALICIA JOELLE	10/12/2004	
U	309		DANGELIS, KYLE J	10/10/2001	
U	309		SYPIT, KIM M	06/26/1973	
U	314		GHAREEB, CHRISTINE M	10/05/1975	
U	314		GHAREEB, MARIE	08/15/1950	RETIRED
U	314		GHAREEB, ROBERT N	03/17/1942	RETEIRED
U	315		WHITE, LAUREN ELIZABETH	10/08/1979	HOMEMAKER
U	323		MILLER, CHAD ANDREW	10/17/1986	
D	328		GENDRON, RONALD C	10/12/1956	RETIRED
U	328		GENDRON, SHARON M	11/17/1953	RETIRED
D	331		BILODEAU, PATRICIA A	01/05/1943	
D	331		BILODEAU, RONALD L	01/24/1942	RETIRED
D	339		BUSSOLARI, SHIRLEY M	04/05/1935	HOUSEWIFE
U	340		DANDY, EARL K III	05/28/1944	RETIRED
U	340		DANDY, HEATHER A	05/04/1969	BOOKKEEPER
U	347		PREYE, HAVA S	07/01/1976	TEACHER
T	347		PREYE, MATTHEW D	01/10/1975	TEACHER
U	348		VENTULETT, ALBERT FRANK	09/22/1950	RETIRED
D	348		VENTULETT, VIRGINIA RAE	05/09/1950	RETIRED
D	352		DEMARCO, DUNIELLE MARIE	10/20/1981	UNKNOWN
R	352		DEMARCO, NATALIA M	07/28/1999	
D	352		FOLEY, MATTHEW SEAN	07/13/1971	CARPENTER
R	365		MAZZA, MARIE A	06/04/1948	RETIRED
U	374		WALTERS, H ALEXANDRA	06/14/1961	HOUSEWIFE
R	374		WALTERS, KEVIN GLENN	06/19/1961	TECH MANAGER
U	374		WALTERS, MATTHEW DAVID	10/02/1991	ACCOUNTANT
D	374		WALTERS, XOPHER W	01/22/1990	OFFICE MGR
U	391		PANCHENKO, SERGEY V	04/07/1993	UNKNOWN
U	400		HAMEL, EDWARD R	07/23/1945	RETIRED
	400		HAMEL, LAURA L	08/28/1948	HOMEMAKER
PORTER DR			**01001**		
U	14		BEHARRY, RUSSELL	09/16/1955	
U	14		LIU, YIYU	05/20/1997	
U	14		LU, HSIN JU	12/23/1962	
U	15		MEADE, ANN MARIE	03/02/1957	CAFE HELPER
D	15		MEADE, EDWARD MARK	06/02/1954	PRESSMAN
R	15		MEADE, JEREMY M	05/05/1976	STUDENT
U	21		PALTZ, KATHRINE MARY	12/28/1995	PARA EDUCATOR
U	21		PALTZ, WALTER W JR	02/08/1936	RETIRED
D	22		MCCAHILL, MICHAEL C	03/20/1952	RET
	22		PAROLO, RAYMONDE H	05/15/1948	RETIRED
U	22		PAROLO, RICKY D	04/14/1970	DPW WORKER
U	30		RIOS, AMY	11/19/1977	CLERK
U	30		RIOS, CARMELO A	06/03/1977	SUPPLY MGR
R	37		BERRIOS, CHRISTINE MARIE	02/08/1970	MGT
U	37		BERRIOS, RAFAEL	06/17/1976	MACHINIST
	38		LESCARBEAU, JULIA Y	11/09/2001	STUDENT
U	38		LESCARBEAU, MICHAEL P	12/22/1970	MECH ENGINEER
U	38		LESCARBEAU, REBECCA A	06/17/1973	INFO SYSTEM MGR
U	45		WRIGHT, DONALD E	09/20/1952	MACHINE OPER
U	46		ADAMS, DOROTHY LYNN	07/06/1967	PURCHASING MGR
U	46		DEMIDOWICZ, ROBERT JOHN	04/03/1964	PROGRAM MGR
R	55		COBLEIGH, ELEANOR W	09/20/1928	RETIRED
PRIMROSE LN			**01001**		
U	13		BERTOLINO, CHARLES J	12/05/1943	RETIRED
U	13		BERTOLINO, JEAN G	03/27/1949	RETIRED
	14		GURAU, JORDAN A	08/23/2003	STUDENT
	14		GURAU, LAUREN R	08/23/2003	STUDENT
A	14		GURAU, STEVEN WARREN	09/15/1963	BUSINESS MNGR
U	14		SHECRALLAH-GURAU, LAUR	07/16/1966	PARAPROFESS
U	21		GOODFELLOW, JOHN F	01/07/1944	RETIRED
U	21		GOODFELLOW, SHARON J	02/18/1945	RETIRED
D	22		DAMBROSIO, BETH M	06/29/1973	SPEECH/LANG. PA
U	22		DAMBROSIO, STEVEN T	09/29/1976	CIVIL ENGINEER
D	29		WOOD, JACQUES W	10/23/1960	SALESMAN
D	29		WOOD, KRISTA L	12/20/1963	BUSINESS OWNER
D	29		WOOD, LIA A	09/13/1996	EVENT PLANNER
	30		GAVELIS, ALGIS	01/01/1900	WORKER
	30		GAVELIS, LIVIA	04/21/2004	STUDENT
	30		GAVELYTE, JUSTE	01/26/1999	WORKER
D	39		CARRA, JEANNE MARIE	09/13/1950	RETIRED
D	39		CARRA, RICHARD JOSEPH	03/25/1950	RETIRED
D	40		CARMODY, DENISE A	04/15/1954	ACCOUNTANT
U	40		TANGUAY, SUZANNE MARIE	10/14/1946	RETIRED
	47		DAGESSE, ANTHONY J	10/01/1959	AUTO TECH
U	47		DAGESSE, LAURIE HEBERT	07/04/1960	NURSE
U	50		CONNOR, MEGHAN B	01/08/1991	TEACHER
	57		BATES, AMBER	12/05/2005	STUDENT

V	NO. APT.	NAME	BORN	OCCUPATION
PRIMROSE LN Con't		**01001**		
D	57	BATES, DONNA M	06/01/1966	BILLING ANALYST
D	57	BATES, NICOLE BARBARA	06/22/2001	FOOD SERVICES
D	57	BATES, ROBERT W	03/08/1965	MACHINE OPER
U	58	KREPS, DAVID L	04/10/1953	RETIRED
R	58	KREPS, SHERRY ANN	07/03/1953	RETIRED
PROUTY LN		**01030**		
R	27	PROUTY, PHILLIP LOTHROP	03/28/1986	EMT
	27	ROOKE, KERRI	04/14/1988	FINANCE RESOLUT
D	39	PROUTY, BRADFORD R	04/06/1955	RETIRED
U	39	PROUTY, DOREEN ALICE	08/16/1955	RETIRED
RISING ST		**01030**		
U	6	RISING, BROOKE LYNN	02/07/2004	STUDENT
R	6	RISING, HEATHER LYNN	10/29/1974	RN
U	6	RISING, JAKE DANIEL	02/18/2005	STUDENT
R	6	RISING, OLIVIA MORGAN	04/09/2002	COSMETOLOGIST
R	6	RISING, SHAWN D	01/28/1974	ENVIRON CONSULT
	12	FOTI, CHRISTOPHER J	04/20/1982	TECH APPL SPEC
U	12	FOTI, JOCELYN	01/18/1982	TEACHER
U	17	FENTON, LORI ANN	04/29/1963	ADMIN ASST
U	17	FENTON, THOMAS F	08/25/1962	MANAGER
U	22	WAGNER, CHERYL A	01/31/1961	FINANCE
R	22	WAGNER, JOHN RONALD JR	02/16/1960	PAINTER
U	27	YELINEK, ALYSSA K	03/19/1990	COMMNWLTH MA
U	27	YELINEK, JAMES J	03/09/1962	COMMNWLTH MA
R	27	YELINEK, SHERYL A	04/08/1960	MEDICAL ASST
U	30	BILLICK, MICHAEL	04/25/1993	STUDENT
	30	BILLICK, SHANNON M	05/02/1998	STUDENT
	30	BILLICK, TYLER J	01/10/1996	STUDENT
R	30	CHEVALIER, PATRICIA A	10/19/1964	OFFICE MGR
D	35	BROWN, PAUL MATTHEW	08/29/1975	NURSE
D	35	BROWN, VICTORIA	08/31/1986	PARALEGAL
D	38	PORTNOV, LUCY L	06/19/1953	PIANO TEACHER
U	38	TOKMAN, ZINOVY G	05/29/1956	JEWELER ENGRAVE
D	45	PHU, HELEN	07/11/1998	STUDENT
U	45	PHU, MEGAN	01/21/1997	STUDENT
	45	POON, ANGELA	05/04/1966	HOUSEWIFE
U	48	OLBRYCH, CAROL A	04/05/1966	ADMIN ASST
U	48	OLBRYCH, FAITH MARY	06/14/2001	STUDENT
U	48	OLBRYCH, GLEN F	08/14/1970	FIREFIGHTER
U	48	OLBRYCH, GLEN NATHAN	11/19/2003	STUDENT
R	51	GRISWOLD, DONNA	09/27/1954	RETIRED
D	51	GRISWOLD, KENNETH LEE	07/01/1950	RETIRED
U	56	COSTELLO, BRIAN LEE	12/20/1987	TEACHER
R	56	COSTELLO, BRIAN F	10/10/1963	ESTATE PLANNER
U	56	COSTELLO, KAREN A	12/19/1964	RETIRED
U	59	CHRUSCIEL, COREY M	02/01/1987	MECHANIC
CC	59	CHRUSCIEL, EDWARD J JR	05/23/1954	TEST TECH
U	59	CHRUSCIEL, LORRIE	03/05/1957	BOOKKEEPER
U	64	LYNCH, PAMELA JEANNE	07/26/1961	RN
U	64	WOOD, RONALD PAUL	10/04/1963	BOILER MAKER
R	65	BEARD, ANNA	06/28/1946	RETIRED
U	65	BEARD, WILLIAM R	03/26/1939	RETIRED
U	74	OKEEFE, LINDA M	08/21/1948	RETIRED
U	74	OKEEFE, PETER E	07/21/1946	RETIRED
U	77	GREKOVA, JULIA	12/13/1984	
	82	CONNOUGHTON, MARK J	01/02/1997	LABORER
U	82	VASILEVICH, LYUDMILA V	12/08/1980	
U	82	VASILEVICH, SERGEY	05/11/1974	
U	87	HARRINGTON, JAMES R	01/07/1953	SELF EMPLOYED
U	87	NITRIHARRINGTON, LISA JE	06/28/1956	HOUSEWIFE
U	92	MAY, JAN-MARIE	06/08/1956	RETIRED
U	92	MAY, MICHAEL J	10/08/1955	RETIRED
U	93	KOSINSKI, ATHENA E	07/23/1977	TEACHER
D	93	KOSINSKI, EDWARD J	05/20/1980	HOTEL MGR
D	99	JAMES, SANDRA E	02/20/1937	RETIRED
SHOEMAKER LN		**01001**		
D	21	GOSSELIN, ROBERT T	11/15/1949	RET
R	23	BIRK, GLEN	09/25/1957	DISABLED
D	27	MANNING, CAROLYN M	12/08/1944	RETIRED
U	27	MANNING, CHRISTOPHER S	09/13/1976	WAREHOUSE
D	27	MANNING, MICHAEL J	10/26/1941	RETIRED
R	32	BRODERICK, RICHARD	11/10/1958	UNKNOWN
D	32	CROWLEY, DENNIS N	12/27/1938	HORSE AUCTIONER
U	32	HICKS, AARON J	09/05/1972	LANDSCAPER
U	32	POMEROY, EDDIE ELIZABET	03/01/1988	UNKNOWN
U	35	PERUSSE, NOELLE ASHLEY	02/02/1989	RN
U	35	PERUSSE, ZACHARY M	05/11/1989	MECHANIC
U	37	VARENYEV, ALEX IGOR	12/03/2002	STUDENT
U	37	VARENYEV, IGOR	04/28/1975	ADJUSTER
U	37	VARENYEVA, VERA	10/11/1979	SECRETARY
U	39	MORGUN, INNA	04/21/1986	
	49	GHAMEN, BIAN D	01/01/1900	
R	49A	GHANEM, AHMAD H	04/04/1959	
	49	GHANEM, DANIAL A	01/01/1900	
	49A	GHANEM, HUDA A	06/25/1995	
U	49	GHANEM, MICHAEL A	06/25/1995	HOME CARE
	49	GHANEM, SENDRA D	01/01/1900	
	49	GHANEM, SHIFAA H	01/01/1900	
	49A	IBTESAM, ALLAHHAM S	05/05/1961	
U	93	KULAS, JACOB THOMAS	09/08/2003	STUDENT
D	93	MORRISSEY, CONRAD D	03/26/1954	POST OFFICE
SHOEMAKER LN Con't		**01001**		
D	93	MORRISSEY, LUANN WOOD	08/14/1953	CLERK
U	101	SOLO, AMANDA LYNN	10/04/1987	
R	101	SOLO, VALENTINO SEMERI	08/01/1984	
U	109	YUSENKO, YULIYA	12/16/1992	
U	119	YURCHENKO, PETR V	07/12/1992	UNKNOWN
D	137	CAMYRE, HARRY J	01/18/1949	RETIRED
U	137	OREFICE, TONY P	08/23/1966	WASTE TREAT OP
U	137	PALMER, BRENDA CAROL	06/22/1963	DISABLED
	144	VILKHOVOY, VLADIMIR I	05/16/1986	
	144	VILKHOVOY, YEKATERINA V	12/29/1989	
U	147	FILLION, LAURA LEE	06/14/1964	RECEPTIONIST
U	147	FILLION, RICHARD A JR	09/13/1964	OPERATOR
U	155	KARPOLYUK, ALESYA	10/13/1994	MED CODING SPEC
D	171	JANSEN, BRIDGET M	04/12/1973	COUNSELOR
U	171	JANSEN, LIAM AVERY	04/10/2001	STUDENT
U	171	MOYNAHAN, JESSICA MARIE	09/22/1971	SOCIAL WORK
L	181	GIBBS, DOUGLAS M	08/30/1994	UNKNOWN
U	181	RONCHI, MARISSA L	11/16/1995	RN
D	187	RYAN, DARLEEN C	02/21/1949	
U	193	MENDES, STEVEN C	10/13/1964	
D	193	MENDES, THOMAS ANTHONY	07/29/1963	
U	209	BAGINSKI, JOHN A	03/16/1957	RETIRED
U	213	LOMONACO, ANNMARIE	01/10/1966	DISABLED
U	213	LOMONACO, JEREMIAH NATI	01/31/2004	
U	213	LOMONACO, PHILIP A	09/04/1956	RETIRED
R	221	WOJCIK, VERONICA M	02/27/1956	HOUSEWIFE
U	231	COOLEY, JOHN R JR	06/02/1966	HVAC
D	241	DIMITROFF, FRANKLIN SIMEO	03/01/1946	RETIRED
	241	DIMITROFF, MARIE CLAUDE I	03/12/1934	DISABLED
U	242	RAKAUSKAS, BERNARD J	10/11/1987	
U	251	BERARD, JANICE V	04/28/1944	RETIRED
U	251	BERARD, PAUL R	10/28/1953	RETIRED
R	259	WALLACE, BRUCE BUTTERFI	01/29/1948	PROF OF HISTORY
R	259	WALLACE, SUSAN J	07/20/1947	RETIRED
U	267	HERSEY, DAWN M	01/19/1960	SECRETARY
	267	HERSEY, ROBIN	12/05/1955	MACHINIST
U	281	FLEURY, DAVID MICHAEL	12/27/1971	SELF-EMPLYD
U	281	FLEURY, SHANNON	10/03/1972	SELF-EMPLYD
U	287	BRIGGS, ROBERT A	09/29/1944	RETIRED
U	318	BURDETTE, LINDA G	04/17/1959	GENERAL WKR
U	318	CHIBA, ANTHONY J	08/17/1950	RETIRED
U	318	SEPANEK, SHARON A	10/08/1959	SOC SEC DIS
R	349	KORNIYENKO, VICTORIA ANI	12/28/1994	
U	349	MATUH, MICHAEL	09/16/1986	
U	373	BLAIR, KENNETH LEE	08/24/1947	LPVEC BUS DRVR
U	373	BLAIR, PATRICIA ANN	10/03/1943	HOUSEWIFE
U	417	LANGONE, ELLIS L	10/09/1944	RETIRED
U	459	MCCARTHY, JOHN J	12/18/1955	LIQUOR STORE OW
U	459	MCCARTHY, MANON M	11/07/1956	LIQUOR STORE MG
U	489	SOUZA, CHRISTOPHER	12/31/1982	UNKNOWN
	489	SOUZA, KRIS	03/27/1980	
	511	KWIAT, JOANNE R	10/07/1933	HOUSEWIFE
U	525	PATEL, DEEPA	04/30/1992	TEACHER
R	525	PATEL, NAVIN K	08/12/1955	BUSINESS OWNER
R	525	PATEL, NEIL NAVIN	12/05/1989	BUSINESS OWNER
U	525	PATEL, RITA N	09/13/1961	BUSINESS OWNER
R	539	FEARN, MURIEL R	08/20/1933	RETIRED
L	547	SANTOS, JUDITH LOUISE	03/08/1962	RETIRED
	547	SANTOS, VICTORINO C	08/09/1956	RETIRED
U	563	KRAUS-RICCIO, ROBYN LYN	03/11/1959	DAYCARE
U	563	RICCIO, LYDIA	04/11/1998	STUDENT
SHOEMAKER LN		**01030**		
U	589	BENERAKIS, JANE H	11/07/1957	RETIRED
U	619	FITZGIBBONS, MARGARET A	05/05/1959	RN
D	619	GOULD, STEPHEN F	09/30/1956	UNEMPLOYED
U	625	BENERAKIS, JUDITH ANNE	02/11/1945	RETIRED
U	625	FLETCHER, ROBERT W	12/21/1941	RETIRED
U	639	BRAXTANOV, ELLA VLADIMIF	11/15/1988	
	639	BRAXTANOV, VITALE ALEXAI	05/12/1985	
D	657	STRADER, ROBERT L	08/25/1945	RETIRED
D	673	AHMED, HAROLD G JR	09/06/1948	
U	673	NATTI, CHRISTINE L	12/14/1948	RETIRED
U	717	NAPOLITAN, JACOB THOMAS	01/08/2004	STUDENT
R	717	NAPOLITAN, JOSEPH WILLIAI	07/09/2001	STUDENT
U	717	NAPOLITAN, MARIE E	12/19/1966	THERAPIST
U	717	NAPOLITAN, THOMAS SABOT	03/24/1961	VICE PRESIDENT
U	789	HURLBURT, ROY R JR	12/25/1936	RETIRED
U	789	THEROUX, SHAREN M	01/06/1953	RETIRED
R	817	BEAUDOIN, MICHAEL AARON	07/22/1963	
D	817	NAPOLITAN, PAUL JOSEPH	09/24/1968	COUNTRY CLUB MG
U	829	MEEHAN, ESTHER R	07/06/1931	CLERK/RETIRED
U	845	GLYNN, RYAN MICHAEL	02/17/1981	UPS DRIVER
D	845	PRATT, ALISON P	04/01/1988	
U	887	BUXTON, CARTER A	12/06/1948	RETIRED
U	887	BUXTON, CHARLES A JR	02/24/1946	RETIRED
U	887	ROBBLEE, ANNA MAE	10/25/1948	RETIRED
D	887	ROBBLEE, CHRISTOPHER	02/12/1981	CHEF
U	907	PRIVE, ROBERT A	11/27/1949	RETIRED
U	907	PRIVE, SANDRA G	10/11/1946	RETIRED
D	915	GARRAFA, DAVIANI	09/28/1992	
D	915	NIVAR-FLORES, SHARON TZ	03/03/1978	RN
D	915	STEWART, JEIAN TYRESE	03/09/2002	
U	918	DESTEFANO, FRANK PATRIC	03/17/1965	BANKER

V	NO. APT.	NAME	BORN	OCCUPATION
	SHOEMAKER LN Con't	**01030**		
U	918	DESTEFANO, JENNIFER J	07/27/1966	TEACHER
R	918	DESTEFANO, MICHAEL JOSE	12/14/1997	DPW
U	918	DESTEFANO, NICHOLAS PAT	04/09/1996	BANKER
U	925	ALLEN, JUSTIN MICHAEL	09/10/1989	EQUPIT OPERATOR
	9252N	ALLEN, MICHAEL B	02/20/1967	EQUIP OPER
	9252N	ALLEN, STEPHANIE N	12/26/1991	PHARM TECH
	9252N	ALLEN, TINA M	04/09/1963	FOOD SERVICE
U	935	KATALNIKOV, OLGA A	02/08/1980	AT HOME
U	935	KATALNIKOV, YEVGENIY A	08/24/1974	CARPENTER
U	942	ROBERTS-MANNING, ISABEL	06/03/1997	STUDENT
U	942	ROBERTS-MANNING, JAMES	01/07/1991	QUALITY TECH
U	945	CARDWELL, RITA B	09/15/1932	RETIRED
R	948	DILULLO, MARIA T	02/13/1969	ADMIN SCHOOL
U	948	DILULLO, MIA FRANCESCA	01/11/2004	STUDENT
D	948	DILULLO, MICHAEL R	02/25/1970	SALESMAN
R	948	DILULLO, MICHAEL A	04/17/2001	STUDENT
R	955	KANE, LINDA M	07/02/1948	RETIRED
D	955	KANE, PATRICK BRIAN SR	09/19/1948	RETIRED
U	955	WILLIAMS, COURTNEY FAITH	08/30/1999	STUDENT
D	958	CASCIO, JULIE M	09/20/1971	AT HOME MOM
U	958	CASCIO, MADELINE GRACE	06/29/2003	STUDENT
U	958	CASCIO, THOMAS JOHN	12/24/2004	STUDENT
R	958	CASCIO, THOMAS ERNEST II	01/10/1969	LANDSCAPER
U	969	GOSSELIN, ANDREANNE	12/26/1970	CARPENTER
U	969	LAROCHELLE, CASSANDRA	07/01/1999	WORK
U	969	LAROCHELLE, GABRIEL ERIC	09/26/1996	LABORER
U	969	LAROCHELLE, YVAN	03/16/1968	FRAMER
U	983	WRIGHT, NATASHA A	08/05/1987	ENTOMOLOGIST
D	995	RAHMAN, AZRA	10/30/1991	STUDENT
D	995	RAHMAN, RASIMA	01/05/1970	HOUSE WIFE
D	995	RAHMAN, RAZIM	05/10/1964	PLUMMER
U	995	RAHMAN, SELMA	01/22/2004	STUDENT
U	995	RAHMAN, SELVER	04/16/1996	MILITARY
U	1004A	LIPTAK, JASON T	03/19/1971	DISABLED
D	1004A	TOMEI, MELISSA C	08/26/1973	DISABLED
	1014	SCHULER, JOHN E JR	03/23/1968	FARMER
D	1014	SCHULER, JOSHUA J	10/13/1995	STUDENT
	1014	SCHULER, LISA M	05/09/1968	SALES CLERK
U	1014	SCHULER, MELISSA A	08/04/1998	STUDENT
U	1020	MENDRALA, AMY L	07/29/1971	HOMEMAKER
R	1020	MENDRALA, HARRISON JOHN	10/10/2001	STUDENT
R	1020	MENDRALA, HAYDEN M	12/23/1998	HVAC-TECH
U	1020	MENDRALA, MICHAEL J	08/06/1969	ENGINEER
U	1023	MORAN, MICHAEL D JR	08/06/1985	TOOL/DIE MAKER
U	1028	GRABOWIEC, TADEUSZ	07/09/1956	MAINTENANCE
U	1028	GRABOWIEC, TERESA JULIA	09/11/1967	WAITRESS
U	1028	GRABOWIEC, TOMEK	04/12/1998	STUDENT
R	1036	DECARO, JOSEPH CARMINE	05/11/1961	PRINTER
	1036	DESILETS, LYNNE M	06/25/1967	SUPERVISOR
U	1044	AUDETTE, LIONEL A	01/30/1950	FACTORY WORKER
U	1044	MILLS, E LINDA	04/16/1948	HAIRDRESSER
U	1049	STEPANIK, COLE DENTON	10/22/2004	STUDENT
R	1049	STEPANIK, KARRIE D	01/18/1965	PROJECT MGR
R	1049	STEPANIK, RICHARD P JR	06/12/1962	FARM WORKER
U	1054	BURNETT, ADAM P	01/03/1976	MAINTENANCE WRK
U	1059	ALBRO, FRANCES G	07/14/1942	RETIRED
U	1060	LEMAY, SYLWIA	12/19/1986	WIFE
U	1060	LEMAY, THOMAS A JR	07/11/1994	NURSE
R	1060	LEMAY, THOMAS ANDREW	11/15/1966	ENGINEER
U	1068	HARRINGTON, BARBARA	03/26/1964	EMPLOYED
U	1068	HARRINGTON, RANDALL JOH	04/11/1963	EMPLOYED
U	1069	CZARNECKI, ANN M	10/28/1980	UNEMPLOYED
U	1069	CZARNECKI, WILLIAM J	09/28/1947	RETIRED
D	1076	PACHECO, LINDA MARIE	09/06/1970	TEACHER
	1076	PACHECO, XANDER C	05/31/2000	UNEMPLOYED
U	1076	RIVERA, CAROL LILLIAN	08/17/1944	RETIRED
	1104	COLLINS, BRITTANY L	06/25/1990	
R	1104	COLLINS, LISA J	11/22/1964	HOMEMAKER
U	1104	DREWNOWSKI, MITCH BERN	01/25/2002	
U	1104	DREWNOWSKI, MITCHELL FF	02/21/1961	CARPENTER
	1104	DREWNOWSKI, MITCHELL B	01/25/2002	STUDENT
U	1135	LE, ANH N	03/21/1976	NAIL TECH
	1135	LE, VIET THE	01/02/1969	HAIRDRESSER
U	1135	NGUYEN, DARLENE LE	05/27/1998	STUDENT
	1138	LUKIN, ALEXANDER P	10/11/1957	BUS DRIVER
	1138	LUKINA, NADEZHDA P	01/17/1960	HOSPITALITY
U	1143	KOROBKOV, GABRIELLA	03/06/1992	
U	1143	KOROBKOV, RUDOLF	05/15/1990	UNKNOWN
	SILVER LAKE DR	**01001**		
U	5	COCHRAN, KELLY A	10/05/1978	CONSULTANT
U	5	DOMINIK, SHAWN	11/01/1977	TECHNICIAN
U	10	PALAZZI, BRIAN J	10/02/1975	LISC.ELECT
R	10	PALAZZI, CYNTHIA J	02/22/1958	RETIRED
	15	GOLOVAN, JELENA	12/05/1976	MNGR
U	15	GOLOVAN, VLADIMIR V	09/30/1965	MNGR
U	15	VERDIBEKOVA, RUZANNA G	08/11/1978	
R	24	SLOCUM, DARLENE H	06/24/1960	DENTAL SALES RE
U	24	SLOCUM, JUSTIN TAYLOR	11/25/1995	STUDENT
U	24	SLOCUM, KYRA NICOLE	09/15/1998	STUDENT
U	24	SLOCUM, TROY BRIAN	01/07/1958	MUSICIAN
U	35	MCKIERNAN, ELIZABETH MA	08/26/1964	PROPERTY MGR
R	35	MCKIERNAN, KEVIN T	05/09/1964	COMPLIANCE
U	35	MCKIERNAN, MEAGAN ELAIN	09/17/2002	STUDENT
D	35	MCKIERNAN, REBECCA	05/07/1996	STUDENT
D	36	DAVIS, LINDELEE A	11/04/1937	RETIRED
U	44	LAMB, JEREMY A	10/19/1982	3RD SHIFT SUPER
U	44	LAMB, SARAH K	03/08/1989	PROGRAM ASST
U	49	SNOW, ANDREW L	06/18/2001	STUDENT
U	49	SNOW, JAMES A	07/16/1962	SALES/COMPUTERS
U	49	SNOW, MICHELE M	11/07/1966	ACCOUTING
U	54	FORGUE, JONATHAN G	11/27/1980	FIBER TECH
U	54	FORGUE, SHEILA MARIE	01/11/1982	MNTL HLTH CLIN
U	60	CRIPPS, SANDRA AMELIA	12/29/1942	HOMEMAKER
	60	CRIPPS, TERRENCE L	12/15/1939	UNEMPLOYED
U	63	JORDAN, KATHLEEN MARIAN	10/10/1954	DIETITIAN
U	63	YAITANES, FREDRICK JAMES	07/25/1953	RETIRED
R	68	MOZDZANOWSKI, PAMELA A	05/07/1953	RETIRED
R	68	MOZDZANOWSKI, PAUL	01/02/1953	RETIRED
D	73	LAFLEUR, ROBERTA H	05/17/1947	RETIRED
U	73	SMITH, JEFFREY ALYN	06/30/1966	DISABLED
U	73	SMITH, RICHARD A	07/05/1943	RETIRED
R	76	MICHALSKI, VIRGINIA E	09/07/1934	RETIRED
U	82	PARENT, MICHELLE L	08/31/1965	HR/PAYROLL MGR
U	82	PARENT, WILLIAM PETER JR	04/03/1968	AIRCRAFT MECHAN
U	89	ENDERLY, CYNTHIA J	10/14/1955	RETIRED
U	89	WINIARSKI, ANTHONY P	04/12/1957	RETIRED
U	89	WINIARSKI, SARA ELIZABETH	12/28/1992	DISABLED
U	95	JORDISON, WILLIAM MC MEE	05/09/1975	
D	95	MICHAELIAN, MICHELLE D	06/16/1975	SOC WORKER
R	96	GAMELLI, BROOKE ANNE	08/30/1996	STUDENT
R	96	GAMELLI, JENNA M	06/30/1999	STUDENT
R	96	SULLIVAN, KEEGAN E	08/21/1996	STUDENT
R	96	SULLIVAN, KELLSEY LEIGH	05/01/1995	STUDENT
R	96	SULLIVAN, PETER D	03/11/1969	SALES
U	96	SULLIVAN, SHELLEY J	12/30/1969	SALES
D	107	AUCHY, RITA K	09/25/1942	RETIRED
D	107	RAYMENT, ERICKA A	05/16/1970	
D	107	RAYMENT, LEANNAH KAY	09/30/1999	
D	107	RAYMENT, TRENT E	06/11/1996	
U	115	TIMMS, CATHLEEN D	08/31/1969	MGT
U	115	TIMMS, ELIZA JUDITH	12/29/1999	STUDENT
R	115	TIMMS, ERIC J	12/07/1960	RETIRED
U	115	TIMMS, ETHAN JAMES	09/16/2001	STUDENT
U	118	JUNG, JONATHAN JAE	06/04/2004	
U	118	KIM, SUNNY ESTHER	06/27/1985	
U	118	SEO, SHINJA KIM	12/19/1958	
R	125	LEUPO, PAULINE E	07/27/1955	RETIRED
R	125	LEUPO, ROBERT L	06/23/1952	RETIRED
R	135	ABRAMCHUK, ALLA	07/04/1970	
U	135	ABRAMCHUK, AVIELLA	04/08/2000	
U	143	SEIBERT, ALEXANDRA RAE	04/15/2005	STUDENT
U	143	SEIBERT, ALLISON S	03/18/1973	APPLIC MGR
R	143	SEIBERT, BRIAN A	08/08/1977	PORTFO MGR
U	153	WRIGHT, ALMASTINE C	10/31/1971	ATTORNEY
D	153	WRIGHT, JOHNNY C	05/31/1960	PHYSICIAN
R	160	BLANCHARD, ELAINE C	04/16/1957	RETIRED
R	160	BLANCHARD, FRANCIS LELA	09/20/1959	RETIRED
U	161	HAINES, CHRISTIE JEANNE	02/27/1970	TEACHER
U	161	HAINES, MEGHAN EMMA	03/11/2001	STUDENT
R	161	HAINES, ROBERT D	03/11/1970	AREA SALES MGR
U	161	HAINES, RYAN MARK	02/12/1999	STUDENT
R	170	BERARD, RICHARD J	06/03/1955	RETIED
D	170	BERARD, SUSAN J	12/29/1956	RETIRED
U	180	SARNELLI, ASHLEA R	12/05/1984	TEACHER
U	180	SARNELLI, MICHAEL ANTHON	09/19/1985	BARBER
U	197	MALBOEUF, ELAINE ALMA	10/05/1946	RETIRED
U	197	MALBOEUF, ROLAND J	06/09/1948	RETIRED
U	204	WELCH, FRANK P JR	12/13/1944	RETIRED
D	204	WELCH, PAULA J	10/10/1959	RETIRED
R	209	NEILSEN, JEFFREY STEVEN	06/05/1986	REALTOR
U	209	NEILSEN, JENNIFER S	03/09/1987	HUMAN RESOURES
U	214	TOELKEN, TERRY ANN	09/14/1957	HOMEMAKER
U	214	TOELKEN, WILLIAM CARLET	10/15/1955	COMP NET ENGR
U	223	BAUMANN, FRANCIS E	09/22/1949	RETIRED
U	223	BAUMANN, SUSAN	12/11/1949	RETIRED
U	224	HRYNIEWICZ, ANDREW JOHN	02/09/1964	
CC	234	PENDER, AIDAN DANIEL	12/31/1995	PA
U	234	PENDER, CONNOR JOSEPH	08/01/2000	SUPPLY CHN CONS
U	234	PENDER, MARY ELLEN	07/24/1960	R.N.
D	235	OCHOA, CHRISTOPHER G	02/26/1982	DRAFTSMAN
D	235	OCHOA, PALMARINA L	07/03/1983	MED BILLER
U	244	MALONE, NANCY A	07/01/1952	RETIRED
U	245	PIELA, DANIEL CHARLES	04/17/1976	PHY THERAPIST
	SILVER ST	**01001**		
U	74	ARCHAMBAULT, GABRIEL V	03/05/1997	STUDENT
U	74	ARCHAMBAULT, NICHOLAS T	08/05/2000	STUDENT
U	74	ESTRADA, JUANITA DIANE	05/19/1967	EPIDEMIOLOGIST
J	74	VANNOY, JIMMY	09/05/1962	
U	86	ALLARD, DANIELLE L	04/23/1986	MEDICAL SECRETA
U	86	ALLARD, JONATHAN M	06/05/1984	LANDSCAPE ARCHI
U	96	BERWALD, WALTER H	04/22/1936	RETIRED
U	106	ROSA, MICHELLE A	04/21/1982	
D	106	ROSA-RODRIGUEZ, ANGEL M	02/14/1977	UNKNOWN
U	116	BIANCA, CHRISTINA L	11/29/1973	UNKNOWN
U	116	POIRIER, JASON A	02/10/1975	MACHINIST
U	139	GOVONI, VINCENT ROLAND	07/01/1960	FUNERAL DIR

V	NO.	APT.	NAME	BORN	OCCUPATION
	SILVER ST Con't		**01001**		
U	142		GREENOUGH, KYLE P	02/25/1985	NAT'L GUARD
U	147		BILLINGS, CADEN ROBERT	08/30/2003	LABORER
U	147		MILIDAKIS, LYNNETTE M	10/30/1978	RN
U	147		MILIDAKIS, PETER N	12/06/1974	LABORER
U	224		GRIMALDI, WILLIAM	01/30/1974	
U	224		LEVESQUE, TODD J	02/11/1978	UNEMPLOYED
	224		MCNEW, DONALD F	02/04/1974	TRUCK DRVR
U	224		SILPE-SMITH, MARLA S	04/23/1966	COMP TECH
U	232		FORREST, ANDREW D	06/30/1997	
U	232		JODOIN, BRIAN D	04/08/1979	LANDSCAPER
U	232		JODOIN, HEATHER DIANE	11/06/1981	
U	232		JODOIN, NOAH STEVEN	09/30/2004	
U	241		BURBA, VINCENT J	05/29/1947	RETIRED
	252		MIRENA, FATLAINE	08/17/1988	
	252		MIRENA, HALIME	06/20/1992	ASSEMBLY
D	252		MIRENA, MUHEDIN	04/10/1983	SHIP/REC
	252		MIRENA, REXHEP	05/10/1954	UNEMPLOYED
U	252		MIRENA, SANIJE	01/02/1959	UNEMPLOYED
	252		MIRENA, TALITA	12/01/1984	MED ASST
U	264		SLOMA, GEORGE J	02/02/1971	CHIRPRCTR
U	274		LAUBER, DYLAN CADEN	04/13/2004	STUDENT
U	274		RODIER, JEREMY RONALD	11/23/1977	COMPUTER TECH
U	274		RODIER, RONALD N	12/03/1942	N/A
U	274		RODIER, VICKI LAUBER	07/29/1987	PHARMACY TECH
U	278		MOIRANO, CATHERINE C	12/05/1963	AT HOME
U	278		MOIRANO, MADISON NICOLE	04/15/1997	
R	278		MOIRANO, MARK A	08/02/1963	EMPLOYED
U	282		STRATTON, FREDERICK LEE	05/03/1975	ADA
U	282		STRATTON, FREDERICK HAR	11/03/1943	RETIRED
D	282		STRATTON, SHARON L	09/07/1947	RETIRED
D	290		GUSTAFSON, ALISA J	12/21/1993	SURGICAL TECH
D	290		GUSTAFSON, LAURA ANN	01/25/1964	CASH POSTING RE
D	290		HOY, RICKY CARL	07/03/1965	TRUCK DRVR
U	294		MARTEL, BRIAN JAMES	12/23/1992	IT SUPPORT
U	294		MARTEL, LOGAN J	02/02/2001	AGAWAM DPW
U	294		TALBOT, CLAUDE L	12/22/1940	BLACKSMITH
R	304	2	CANALES, ERIC S	02/22/1983	
U	304		HOLMES, DYLAN M	07/25/1996	
U	324		MALONE, ANTHONY E	10/04/1949	PUBLIC SAFTEY
U	338		CARBONE, LORI ANN	03/12/1969	
U	338		MALONE, ERNEST ANTHONY	07/06/1951	OWNER
U	338		MALONE, JASON	03/21/1979	LANDSCAPER
U	338		WILD, DANA LYNN	12/18/1969	A/R CLERK
U	340		HARTLING, ANDREW K	06/10/1991	
U	386		GRBESIC, ALEN	10/01/1971	MECHANIC
U	386		GRBESIC, MIRNA	09/11/1973	CUST SERV REP
U	386		WYCKOFF, RAY ALLEN	01/17/1992	IT SPESCAILIST
U	393		CORREA, ISMAEL S	08/01/1960	
	393		CORREA, MARIA	11/21/1969	MEDICAL ASST
U	404		PELLEY, DEBORAH A	05/06/1962	
U	404		PELLEY, ROBERT T	06/25/1955	CONSTRUCTION
U	405		CORDERO, JOSE M	05/06/1969	LABORER
U	405		TYPROWICZ, JAMES ROBER	11/16/2001	STUDENT
U	405		TYPROWICZ, JAMES ROBER	09/29/1975	PAINTER
R	416		FONDAKOWSKI, ALYSSA M	02/23/1990	EMPLOYED
R	416		HARDGROVE, JAMIE J	05/12/1986	PAINTER
U	416		HARDGROVE, JOSHUA D	03/24/1987	EMPLOYED
U	416		ROY, TIMOTHY R	01/11/1993	CONCRETE
R	431		ARONE, ANNEMARIE	12/17/1965	STAY HOME MOM
U	431		CORDERO BULTTED, JOSE M	03/22/1990	EMPLOYED
U	431		RANDAZZO, LOREDANA MIA	06/07/2001	COLLEGE STUDENT
U	431		ROSARIO, YISEL	10/12/1992	UNEMPLOYED
U	441		STJOHN, JOYCE MARY	12/31/1950	RETIRED
D	442		DORE, CLARK L	07/15/1964	EMPLOYED
U	442		DORE, SUSAN P	12/22/1962	STUDENT
U	449		BESSARABOVA, DANIELLA A	05/25/1995	
U	449		BESSARABOVA, OLGA	07/30/1977	
U	449		MUJIC, LYUBOV	05/10/1974	
D	450		SWENSON, MELISSA ANN	10/26/1977	PRAC ASSOC
R	450		SWENSON, SAMANTHA SCO	06/10/2004	
R	450		SWENSON, SCOTT DANIEL	10/31/1969	WELDER
A	456		VERMETTE, JUSTIN M	03/29/1984	AUTO BODY
U	459		DAMON, AMY	04/24/1989	ADMIN ASST
D	459		RIVERA, RENE C	08/06/1986	
R	460		CARDONA, DENISE	08/21/1953	RETIRED
CC	460		GARVEY, HOLLY A	12/25/1955	RETIRED
U	460		NIEVES, LUIS ANGEL	05/03/1998	RETAIL
U	460		NIEVES, REYNALDO	03/20/2002	RETAIL
U	460		NIEVES, STANLEY	04/01/2001	RETAIL
R	472		PELLEGRINI, DANIEL A SR	06/20/1957	REAL ESTATE
D	480		HUNDLEY, PAMELA J	04/09/1954	UNEMPLOYED
D	480		LEAVITT, JOEL	05/27/1943	RETIRED
U	485		GOODSELL, CHRISTINA B	10/27/1990	NURSE
R	485		GOODSELL, DOUGLAS M	06/12/1986	CONSTRUCTION
U	503		SAVA, ALEXANDRU	05/22/1983	UNKNOWN
U	503		SAVA, NADEJDA	08/07/1988	
R	507		MACINTYRE, HALE D	05/29/1955	TRUCK DRIVER
R	507		MACINTYRE, LOUISE R	08/04/1959	OFFICE MGR
U	639		FENTON, MARILYN J	07/07/1950	RETIRED
U	639		GARDNER, STEVEN RALPH	12/07/1946	RETIRED
U	657		KOZLOV, VITANA A	09/22/1986	
	657		KOZLOV, VLADIMIR P	05/31/1983	WORKING
R	729		PICKETT, CARL WAYNE	11/08/1953	ADMIN
D	729		PICKETT, JULIE A	02/15/1945	HOUSEWIFE
U	729		THOMPSON, PAMELA MAY	05/11/1974	GEN MNGR
	761		LUCIA, APRIL L	04/19/1996	STUDENT
U	761		LUCIA, STEVEN R	11/05/1962	FOREMAN
D	761		MCALARY, HANNAH JEAN	07/21/2000	
R	761		MCALARY, KELLY L	02/27/1971	PARA LEGAL
	777		GUY, MICHAEL R	09/09/1959	SUPERINTENDENT
R	777		LUCIA, JOANNE	09/19/1943	OFFICE CLERK
U	777		LUCIA, TAMMY J	03/03/1964	PURCHASING AGT
	799		ADEMI, JEHONE	11/04/1985	
	799		ADEMI, MENTOR	03/03/1984	
U	799		ADEMI, SHEHIDE	12/03/1956	
U	805		AFFLITTO, BRYCE COLE	08/16/1996	STUDENT
U	805		AFFLITTO, JAMES VINCENT	02/17/1958	RETIRED
D	805		AFFLITTO, LILLIAN E	09/03/1999	STUDENT
U	805		LAKES-AFFLITTO, MICHELLE	12/15/1956	BAY STATE MED
U	811		DUQUETTE, BONNIE J	08/23/1962	RETIRED
U	811		DUQUETTE, LEON	07/04/1952	RETIRED
R	811		DUQUETTE, ZACHARY E	07/22/1996	TOW TRUCK OPERA
R	845		DUMOND, JENNIFER L	06/09/1978	
R	845		PYCKO, CATHERINE AGNES	04/01/1959	INSIDE SALES AS
	845		PYCKO, DUKE H	08/26/1993	STUDENT
U	845		SILVA-MORELLO, TYLER J	07/13/1992	
U	853		BYRNE, ERIN L	11/05/1987	UNKNOWN
U	853		FONSECA, DENES	02/21/2005	
	SOUTH WEST ST		**01030**		
U	541		PARENT, JAMES RICHARD	07/28/1980	BILL POSTER
	SOUTH WESTFIELD ST		**01030**		
U	59	12	ALDRICH, JAMES R	10/20/1965	PARAPROFNL
U	59	12	ALDRICH, MARY E	05/21/1973	STORE CLERK
U	59	10	ALEJANDRO, JOSE RAMON	06/05/1977	
U	59	9	BARNARD, ANDREW J	07/08/1983	UNKNOWN
U	59	13	BONNEAU, ROGER A JR	10/25/1988	DRIVER
U	59	13	BRODOWSKI, LYNDSEY CAR	10/03/1987	
D	59	16	CARDOSO, JOSEPH CHRIST	08/07/1992	
U	59	2	EGAN, NOAH COTE	02/07/1997	OPERATIONS COOR
U	59	11	HARRIS, LAUREN G	03/17/2000	STUDENT
U	59	3	JACKSON, CONNOR M	09/05/1993	MENTAL HEALTH
U	59	3	JACKSON, MACKENZIE ELIAN	04/09/1999	BARISTA
U	59	7	MOORE, PATRICIA MCNAMEI	05/22/1951	RETIRED
U	59	5	ORELL, GRETCHEN MARGAR	04/22/1961	
	59	12	PAULSON-ALDRICH, TYLER J	02/01/2001	WAREHOUSE WKR
U	59	9	SULLIVAN, MEGHANN CORE	05/07/1986	
D	59	17	SWINTON, MARGARET ROSE	05/01/1996	STUDENT
U	59	1	SYNER, KAITLIN	05/04/1992	STUDENT
U	59	13	VANDERPOEL, TRINETTE SA	08/10/1971	
U	59	18	ZAUSMER, BRIAN L	09/25/1974	7D VAN DRIVER
U	59	18	ZAUSMER, JULIANNE M	09/10/1967	SCHOOL BUS DRIV
U	61		BAKOWSKI, MARGARET E	05/28/1958	RETIRED
D	61	40	CAFFEY, RACHEL ALEXANDF	01/04/1992	TEACHER
U	61		CESAN, BARRY B	04/11/1957	ENVIRONMENT SER
U	61	37	COOK, ADELAIDE ROSE	10/26/2000	
R	61	32	CORDERO-FIGUEROA, JOSE	07/27/1976	
U	61	25	DAVIS, CEDRIC ALONZO	04/18/2002	
U	61	25	DAVIS, SCOTT ALONZO	10/02/1963	DISPATCHER
U	61	33	EUCEDA, EMANUEL	02/06/1996	
U	61	42	FRAGOSO, CECILE ANNA	10/15/1959	COMPLIANCE MGR
U	61	24	GERHARD, MAXINE AVA	07/30/1993	STUDENT
R	61	23	HUGHES, SANDRA KAY	08/11/1954	MASS MUTUAL
U	61	19	LABIER, MICHAEL PAUL	10/31/1972	TRUCK DRIVER
A	61	39	LAMOUREUX, KATHLEEN BE	01/31/1960	UNEMPLOYED
U	61	30	LANDRY, DAVID GEORGE	08/21/1979	SOFTWARE ENGINE
R	61	32	LANE, LAVELL LEROY	01/11/1990	UNKNOWN
U	61		LAWRENCHUK, MORGAN AN	09/17/2002	STUDENT
	61	30	MORAN, BRENT W	05/18/1984	BUTCHER
U	61	23	MOWRY, MOLLI BEA	02/25/1998	
R	61	41	RACINE, LEE M	12/30/1963	MACHINIST
D	61	22	SAUNDERS, ANTHONY R	09/04/1973	IMPOUND SPEC.
D	61	22	SAUNDERS, BRENDA JEANE	06/26/1972	BHN
D	61	34	SHEAFF, JENNIFER	04/05/1983	THERAPIST
R	61	34	SHEAFF, KATHLEEN MARY	02/03/1951	RETIRED
D	61	41	SUNDARA, JOSEPH SHANEX	09/23/2001	
D	63	61	BERKOWITZ, MAX HARLEY	01/13/1993	SPORTS INFO ASS
D	63	62	CORREA ROSADO, ROBERT	03/02/1994	UNKNOWN
U	63	60	CRUCIANELLI, PAULA BELEN	09/11/1997	
U	63		DE LA TORRE, MAEKA AURE	01/11/1995	
D	63	51	FORD, JEAN M	10/03/1951	RETIRED
	63	55	GOVECKI, ANDREW E SR	09/10/1974	
U	63	48	KENNEDY, EGAN J	05/11/1993	ELECTRICIAN
U	63	58	KING, KYIA	09/12/1998	
D	63	47	MASSA, JUDITH	01/25/1950	RETIRED
D	63	61	ROY, GERARD P JR	03/08/1953	RETIRED
U	63	54	SANDERS, KATHERINE CRYS	09/26/1988	
U	66		DURANT, BETTY L	06/19/1936	RETIRED
U	71		MCCARTHY, PATRICIA A	03/03/1944	RETIRED
U	73		BICK, BRAD KIMBALL	03/30/1971	
U	73		HAILE, CASSANDRA LYNN	05/11/1990	STUDENT
U	74		GOULD, FRANK E III	06/30/1979	CASHIER
D	74		GOULD, JOAN C	03/21/1947	KITCHEN HELP
R	83		COWLES, TRAVIS ANDREW	10/14/1982	
R	83		GODBOUT, ABBRA	06/12/1985	
R	86		DEPALMA, LISA R	09/25/1967	SALES

V	NO.	APT.	NAME	BORN	OCCUPATION
	SOUTH WESTFIELD ST Con't		**01030**		
U	95		LAFOUNTAIN, JEFFREY J	12/28/1957	RETAIL MNGR
U	105		COLBY, CHRISTOPHER MICH	03/14/1976	TRUCK DRIVER
U	105		GUSHUE, MATTHEW SCOTT	12/01/1989	LANDSCPE
U	105		GUSHUE, ZENI LYNN	09/08/1994	RESTERAUNT MGR
D	106		CLINTON, KAREN M	12/09/1961	R.N.
U	106		CLINTON, MICHAEL V	11/29/1965	USPS
U	125		GUIDI, DEBORAH A	01/20/1962	VETERINARIAN
U	141		DUBCHAK, DANIEL J	06/14/1987	EMPLOYED
D	148		KANE, EILEEN ANN	09/30/1951	RETIRED
	151		DISISTO, LORI A	08/14/1971	SELF EMPLOYED
	151		DISISTO, TAYLOR A	02/01/1993	EMPLOYED
R	167		OHRADKA, DANIEL	03/04/1967	RETIRED
	167		OHRADKA, MARTINA	03/02/1973	MAIL HANDLER
U	167		OHRADKA, MICHAL D	06/07/1999	RETAIL MGR
D	167		OHRADKA, PHILIP	08/12/1993	SELECTOR
U	175		KANE, GARY M	09/21/1943	RETIRED
U	175		KANE, JOYCE R	07/14/1941	RETIRED
U	177		ROGOWSKI, DANIEL S	09/12/1954	RETIRED
U	185		TORINO, ANDREW J	08/26/1953	RETIRED
U	185		TORINO, SUSAN MARY	08/29/1951	RETIRED
U	188		SHAMIR, DANIEL	11/28/1984	WORKER
U	188		SHAMIR, ILYA	02/16/1989	
R	188		SHAMIR, NIKOLAY	08/17/1943	
U	188		SHAMIR, PETER	06/01/1993	STUDENT
U	216		YOUNG, BRENT ANGELO	05/26/1998	STUDENT
U	216		YOUNG, BRIANNA MANCINI	11/12/1996	STUDENT
U	216		YOUNG, BROOKS R	11/12/1996	STUDENT
U	236		SMITH, ELLSWORTH WAYNE	10/02/1934	RETIRED
U	242		SCHROEDER, SYDNEY LYNN	03/28/1999	SALES ASSOCIATE
U	242		TURCOTTE, BARBARA	07/16/1979	CARE COORDINATO
U	242		TURCOTTE, JEFFERY ALLEN	10/25/1976	SOLDIER
U	242		ZIELINSKI, ANTHONY D	12/16/1997	PRESS OPERATOR
R	248		GALLO, DOROTHY JEAN	06/13/1954	QA
U	248		GIRAND, CYNTHIA A	08/26/1970	TEACHER
U	248		PATTENAUDE, LAUREN MAR	10/28/2004	STUDENT
U	256		DIAZ, JOSUE E	08/31/1980	
U	256		DIAZ, MARY LYNN	02/24/1984	
U	268		ROBARE, AMANDA JOY	05/17/1996	STUDENT
U	268		TANGREDI, BETHANY A	03/02/1977	SALES REP
D	270		BIELINSKI, ROBERT	02/16/1958	TORCH CUTTER
A	270		BIELINSKI, SETH ROBERT	04/17/1999	STUDENT
U	270		MOORE, LORI R	01/01/1967	ADM. ASST.
R	385		FINLEY, KEITH C	02/15/1972	SALES/OWNER
R	385		FINLEY, STEPHANIE TERESE	12/21/1975	TEACHER ASST
U	397		WANIEWSKI, HENRY PAUL	10/03/1951	SELF EMPLOYED
U	417		DZYUBENKO, SVETLANA	07/24/1964	
	425		SOLEK, ASHLEY E	03/08/1985	
	425		SOLEK, JUSTIN R	09/26/1980	MECHANIC
D	437		AYKANIAN-MORIN, GAIL A	08/20/1948	RETIRED
D	437		MORIN, DAVID GEORGE	10/06/1987	SCHOLAR
D	437		MORIN, GEORGE RALPH	03/27/1957	WASTE WATER
U	544		CZERPAK, CAMERON A	02/06/1997	STUDENT
U	544		CZERPAK, COLIN MICHAEL	06/08/1999	STUDENT
U	544		CZERPAK, LAURA L	06/12/1962	TEACHER
D	544		CZERPAK, STEPHEN A	10/09/1960	INSPECTOR
U	582		DAVIS, DONNA MARIA	11/26/1955	BOOKKEEPER
U	636		CZERPAK, MARY ANN	03/27/1943	RETIRED
U	657		BELL, TRISTAN SAMUEL	08/17/2000	STUDENT
U	702		BEAUDIN, RICHARD GLENN	06/18/1969	UNKNOWN
U	702		BONYEAU, RICHARD OLCOTT	04/06/1957	RETIRED
U	702		CHEVALIER, KENNETH ROY	11/07/1958	AT HOME
U	702		CHIARO, JAMES PHILIP	05/29/1960	
U	702		COAKLEY, DAVID FRANCIS	01/10/1985	STUDENT
D	702		DELUCO, DAVID FRANCIS	06/16/1956	
D	702		DUNN, MARK J	05/08/1970	COOK
D	702		EDWARDS, RICHARD L	12/14/1957	UNKNOWN
D	702		EKROSS, WILLIAM C	08/07/1956	ARBORIST
R	702		ESPOSITO, ADAM JR	05/02/1961	
U	702		GONZALEZ, MILTON	10/21/1962	
U	702		JETTE, STEVEN JOHN SR	08/25/1968	UNKNOWN
D	702		JOHNSON, DONALD MARK	05/22/1951	UNKNOWN
R	702		MAURICE, PERRY D	09/15/1958	DISABLED VET
U	702		MCCLENDON, JOHN D	09/10/1958	CLERICAL
U	702		MCDEVITT, CHARLES	07/02/1939	RETIRED
U	702		MCDONALD, RAYMOND ALEX	11/01/1951	N/ARCT
U	702		MCINTYRE, TIMOTHY JAMES	12/14/1963	UNKNOWN
U	702		MILLER, DANIEL JOSEPH	07/02/1988	
D	702		NUNEZ, JOSE ANGEL	12/02/1970	UNKNOWN
U	702		RICHARDSON, WENDELL KEI	03/03/1962	
U	702		STAPLETON, MARK JOHN	02/17/1956	UNEMPLOYED
U	702		STEPHENS, BRADFORD MAR	08/04/1955	UNKNOWN
D	702		SUBOTIN, STANLEY LUCAS	05/26/1956	SALES
U	702		SWEENEY, DAVID MICHAEL	04/11/1978	N/OCC
L	702	114	TURGEON, DANIEL ADOLFE	12/27/1949	DISABLED
D	702		WASHINGTON, ROBERT KEN	04/16/1971	ARMY RES
U	702		WEBER, KYLE WAYNE	07/29/1989	
U	703		DEPALMA, DEBORAH R	06/11/1947	RETIRED
U	703		DEPALMA, NICHOLAS	08/18/1945	RETIRED
U	772		CHOQUETTE, RASHELE J	02/04/1962	AT HOME
U	772		HAMILL, CRAIG R	06/16/1965	TRUCK DRIVER
U	780		HILL, DONALD S	06/27/1966	HMAKER/DISABLED
R	849		ROY, FAITH A	06/17/2001	STUDENT
R	849		ROY, HOLLY A	12/26/1976	SECRETARY
U	849		ROY, RICHARD ROBERT	08/30/2004	STUDENT
L	849		ROY, RICHARD M	03/30/1977	SELF EMPLOYED
U	863		BRATNICHENKO, KATRINA G	09/24/1984	HOMEMAKER
U	863		BRATNICHENKO, OLEG	02/19/1982	TECHNICIAN
	863		GUNKO, ELLA	09/27/1987	STUDENT
U	873		JAMESON, BRADFORD HC	02/07/1966	SELF EMPLOYED
U	873		JAMESON, LAURIE ANN	01/24/1968	PHARMACIST
D	905		SADOWSKI, CHRISTOPHER J	12/18/1951	RETIRED
U	914		AGUDELO, ASA JAVIER	02/25/2004	STUDENT
	914		AGUDELO, ELLA J	07/26/2005	STUDENT
U	914		AGUDELO, KRYSTINA MARIE	11/20/1972	P/T PRSNL TRNR
	914		AGUDELO, OLIVIA A	07/26/2005	STUDENT
U	919		JOANIDES, ELISE M	12/27/1991	DOG GROOMER
D	919		JOANIDES, GREGORY ARET	12/22/1959	MECHANIC
	919		JOANIDES, JOANNA	11/23/1966	HOME MAKER
D	919		JOANIDES, JOHN G	04/19/1991	CDL DRIVER
U	919		JOANIDES, PETER GREGORY	09/12/1988	CDL DRIVER
D	922		MARCHESE, CATHERINE L	10/17/1957	R.N.
U	929		ORSUCCI, ALICE S	03/11/1947	HOMEMAKER
U	929		ORSUCCI, JOSEPH	02/06/1944	RETIRED
D	932		HAWKER, RITA FAYE	03/18/1966	RETIRED
D	932		PARKER, MAUREEN A	10/23/1964	RETIRED
U	932		THOMKA, REGINA PATRICIA	12/31/1957	
U	932		THOMKA, ROBERT M	12/18/1955	
U	935		BRUNETTI, MICHAEL P	03/04/1990	INSURANCE AGENT
U	935		RANDALL, PAIGE E	02/03/1991	X-RAY TECH
U	940		ALLEN, JULIA	11/03/2002	STUDENT
U	940		ALLEN-GEISSLER, LISA MARI	01/01/1971	MEDICAL CODER
D	940		GEISSLER, KEVIN JOHN	07/12/1974	EDUC/ADMIN
D	943		CULLEN, NANCY J	06/07/1957	RETIRED
D	943		CULLEN, THOMAS R	08/16/1956	RETIRED
U	953		BRUNO, ADOLFO C	02/27/1980	
R	953		BRUNO, SEAN PAUL	07/19/1991	COOK
D	953		BRUNO, SEVERINA	10/14/1950	HOUSEWIFE
	SOUTHWICK ST		**01030**		
U	89		DIAZ, MARIA A	07/25/1968	
D	89		VARGAS, REINALDO	08/17/1966	
R	91		EVANS, CAROLYN A	03/27/1962	REAL ESTATE
	91		JOHNSON, DEBRA S	08/28/1956	
R	91		SULLIVAN, JOANNE MARY	11/25/1957	WAITRESS
D	115	D	BRODEUR, KEITH J	12/22/1970	
U	115	B	EVERETT, GEORGE R	10/15/1957	PRINTING
R	115	C	LEUNG, EDMUND	10/01/1959	BIOLOGIST
U	115	A	THOMAS, MICHAEL F	05/25/1953	RETIRED
D	131		KELLEY, CONNOR PATRICK	06/29/1988	STUDENT
D	131		MOORE, ANTONIA C	09/23/1991	TEACHER
U	173		SWEATLAND, ROBERT DAVID	09/09/1961	CONSTRUCTION
U	173		SWEATLAND, VIRGINIA GALE	11/05/1942	
U	181		REED, BRENDAN DAVID	06/16/1989	SPFLD SCHOOLS
R	181		REED, SARAH J	01/24/1991	CASE WORKER
D	185		KAPLAN, IRENE N	05/04/1939	RETIRED
U	201		SMITH, BRANDON JOHN-POF	08/12/1996	STUDENT
U	211		THRESHER, INGRID ANITA	02/28/1965	OFFICE MNGR
U	211		THRESHER, ROGER SAMUEL	04/19/1963	ENGINEER
	SPRINGFIELD ST		**01030**		
U	1103		AMO, STEVEN C	07/13/1963	PRIEST
D	1109		CECCHI, CLARICE A	07/31/1953	UNEMPLYED
U	1109		CECCHI, ROBERT J	10/01/1944	RETIRED
U	1187		PERRY, LISA R	02/27/1966	ARTIST
U	1189		KAROLINSKI, CAROL SIMON	09/06/1954	DISABLED
	1225		GRIMALDI, IRENE	02/12/1957	RETIRED
R	1233		GRIMALDI, DONNA M	08/25/1959	SUPPLY CHAIN
R	1233		GRIMALDI, FRANK A	12/16/1957	RETIRED
D	1245		VINCZE, CHRISTINE L	10/31/1977	TEACHER
D	1245		VINCZE, DAMIAN P	02/09/1975	QUALITY
U	1277		GRIMALDI, JENNIFER JEAN	12/29/1983	
U	1279		GRIMALDI, ALYSSA BETH	01/15/1989	DENTL HYGIENIST
U	1279		GRIMALDI, JASON	06/15/1981	MILITARY
D	1281		BONNEAU, CONSTANCE M	02/22/1949	MFG TECH
	STEVENSON LN		**01001**		
D	17		SMITH, DREW J	09/30/1966	MRI TECH
U	24		MARTIN, AMY L	10/18/1980	TEACHER
D	24		MARTIN, CHAD AARON	05/21/1976	MARKETING REP
U	31		MA, KYLE KIEN	05/04/2000	STUDENT
U	31		MA, KYLER	05/27/2005	
U	31		MA, NGHIA TAN	10/30/1965	SOCIAL WORKER
U	31		NGUYEN, LILY THIYEN	10/20/1974	SOCIAL WORKER
R	43		NEMCHINSKY, GENADY	08/29/1973	UNKNOWN
R	43		NEMCHINSKY, OLGA	02/23/1978	
U	44		BARI, AFTAB AHMAD	11/30/1979	RETAIL
D	44		BARI, GHULAM	07/22/1949	RETAIL
D	44		BARI, KHALIDA P	02/05/1959	
D	44		BARI, WAHAB A	02/24/1985	RETAIL
U	44		SHABBIR, SOLINA	07/13/1986	RETAIL
	SUFFIELD ST		**01001**		
U	685		PIGNATARE, FRANK C	06/19/1944	RETIRED
U	709		BOULOS, ROUHANA C	10/12/1976	
U	709		BOULOS, TANYA M	02/10/1980	STAY AT HOME
U	709		EL-KAREH, ANTOINETTE	01/04/1945	MACH OPER
U	711		STANISEWSKI, ALBERT JR	12/22/1975	
U	719		CAMPBELL, JOSEPH E	10/30/1955	DISABLED/RETIRE

V	NO. APT.	NAME	BORN	OCCUPATION
	SUFFIELD ST Con't	**01001**		
D	719	CAMPBELL, MARGARET A	03/01/1958	ASSEMBLER
R	722	SHULTZ, IDA L	02/18/1954	RETIRED
R	722	SHULTZ, ROBERT D	01/24/1959	ENVIRON ANALYST
D	725	VIOLETTE, KYLE E SR	09/09/1969	WELDER
D	725	VIOLETTE, MICHAEL D	07/10/1973	UNKNOWN
D	728	HANNON, LINDA MARIA	11/23/1972	EXEC ASST
U	728	HANNON, THOMAS EDWARD	06/22/1965	CUSTODIAN
U	733	HURLEY, CAITLIN MAE	06/18/1989	ENGINEER
U	733	HURLEY, KIMBERLY IRENE	01/29/1958	NANNY
R	733	HURLEY, ROBERT F	05/19/1956	SALES
R	743	LENT, ERIC W	09/27/1966	OPERATIONS SPEC
D	743	LENT, JOANNA	01/09/1978	CLAIMS MGR
U	744	FRATTESI-YOUNG, CYNTHIA	10/27/1953	RETIRED
U	744	YOUNG, DONALD E	03/25/1953	LUNCH MONITOR
U	749	BRUSSEAU, GARY G	10/23/1957	TRUCK DRIVER
D	749	BRUSSEAU, THERESA M	05/13/1960	A/R CREDIT ASST
U	750	DELEON, JOSUES	11/20/1991	RETIRED
D	755	JENSEN, PAUL K JR	08/23/1955	RETIRED
D	755	JENSEN, ROBIN ANN	03/30/1955	RETIRED
R	756	GOULET, RAYMOND GEORG	04/27/1956	RETIRED
	756	HEATON, CYNTHIA A	12/09/1959	HOUSEWIFE
U	761	AXIOTIS, STEPHEN J	07/12/1971	USPS LETTER CAR
D	762	KNYBEL, VICTOR	01/19/1933	RETIRED
D	768	BARBATO, JOSEPH P JR	11/22/1946	RETIRED
D	768	BARBATO, TERESA ANN	06/02/1952	RETIRED
U	776	SMITH, ALEXANDER J	06/29/1988	ATTORNEY
U	776	SMITH, ANNEMARIE	10/15/1955	SELF-EMPLOYED
U	776	SMITH, KATHRYNE EMILY	01/04/1981	MENTAL HEALTH C
R	776	SMITH, TRENT SCOTT	02/22/2001	PARAPROF
D	780	CONROY, MARY E	06/21/1932	RETIRED
U	788	BASSETT, CAROLINE M	05/03/1937	RETIRED
U	788	BASSETT, RICHARD L	12/30/1935	RETIRED
R	794	COELLN, DENISE A	10/03/1969	INSIDE SALES
D	881	DOAN, HUYEN LE	10/24/1983	PHARMACIST
U	881	DOAN, PHONG T	03/12/1975	CARPENTER
D	889	KNOWLTON, ANNMARIE	07/06/1950	RETIRED
	889	KNOWLTON, RICHARD J	01/19/1950	RETIRED
U	889	KNOWLTON, STACEY A	03/08/1971	
U	917	SIMIYU, MARY IRENE	12/10/1972	
D	917	WANGAMATI, BERNARD W	05/05/1978	
U	943	HOUSMAN, RANDALL S	05/28/1964	RN
D	955	EKAJULO, ABRAHAM OPRON	07/16/1972	HEALTH WORKER
U	955	MIRONDA, JACINTO V JR	08/02/1992	
D	971	SIRCAR, CHRISTINE MARIE	12/26/1963	HOUSEWIFE
U	971	SIRCAR, NICKOLAS R	04/25/1997	STUDENT
U	971	SIRCAR, RAJAT	01/09/1960	ACCOUNTANT
	987	IANNARELLI, ROBERT	12/17/1952	WAREHOUSE
U	1001	RAJEE, ABDULLAH ATWAN	09/11/1994	
U	1004	OBRIEN, CHRISTINA V	02/18/1984	SECURITY
U	1004	OBRIEN, JAMES T III	12/14/1957	RETIRED
R	1004	OBRIEN, LYNN C	08/06/1956	RETIRED
U	1009	ST PIERRE, SARAH REBECC	02/07/1990	SCHOOL PSYCH
U	1009	STPIERRE, ANDREW M	12/27/1990	UNKNOWN
U	1010	BITGOOD, MICHAEL C	08/15/1945	RETIRED
U	1010	ORTA, NELY	06/21/1983	FACTORY WORKER
D	1017	ST GERMAIN, CAROLINE LOU	03/11/1962	HOMEMAKER
D	1017	ST GERMAIN, CORY MICHAE	10/24/1988	SFTWR ENG
D	1017	ST GERMAIN, KEVIN M	08/21/1964	SEMI RETIRED
U	1025	ANDREWS, CHELSEY MARIE	08/10/1999	STUDENT
U	1025	ANDREWS, NICOLE M	09/16/1980	AT HOME
	1025	ANDREWS-GOODROW, KAYL	01/19/1998	STUDENT
U	1026	FERREIRA, MICHELLE JEAN	05/25/1964	MANAGER
	1026	FERREIRA, RAUL P	04/30/1959	MANAGER
R	1039	HOOKS, BARBARA J	12/02/1955	CAREGIVER
U	1039	HOOKS, TIMOTHY J	05/06/1981	CUST SERV
U	1047	RUSHCHAK, KATERYNA	08/17/1984	HOUSEWIFE
U	1047	RUSHCHAK, RUSLAN	08/03/1978	DRIVER
U	1050	CHARKIEWICZ, RUDOLPH J	05/18/1929	RETIRED
U	1050	CHARKIEWICZ, THERESA A	01/20/1938	RETIRED
U	1057	LYONS, DEBORAH ANN	03/16/1957	PRSNL 2
U	1057	LYONS, MICHAEL J	09/04/1992	WORKING
U	1057	LYONS, MICHAEL T	09/13/1956	ELECTRICIAN
U	1065	GIANNETTI, JOSEPH M	08/19/1943	RETIRED
D	1065	GIANNETTI, MARIAN	10/07/1947	RETIRED
U	1075	JORDAN, JASON C	02/05/1979	CARGO TECH
U	1075	JORDAN, JESSICA A	10/22/1982	WORKER
U	1083	ELIAS, JOSEPH A	03/10/1947	SELF EMPLOYED
U	1091	FAFARD, LEORA J	01/24/1960	HOMEMAKER
U	1091	FAFARD, RICHARD R	09/26/1960	RETIRED
R	1099	MODIRCA, DAN	08/12/1992	
R	1099	MODIRCA, NADEJDA	06/08/1967	
D	1113	ENGELMAN, GALE MARY	09/14/1956	RN
U	1113	HILL, JAMES	05/10/1953	RETIRED
U	1115	COURTEMANCHE, DEBORAH	04/02/1962	UNEMPLOYED
U	1115	COURTEMANCHE, JEFFREY	05/17/1956	SYSTEMS ADMIN
U	1135	CONSTANCE, MICHAEL A	05/27/1958	TRUCK DRIVER
U	1178	HROM, VITALIY	09/28/1983	
U	1192	GONCALVES, JOSE J	01/20/1953	RETIRED
CC	1192	SOUSA GONCALVES, MARIA	02/18/1958	EMPLOYED
U	1214	COTRONE, DIANE MARGARE	01/26/1959	DIVERSION OFFIC
	1224	LINDSAY, LAURA	10/10/1969	SSD
R	1224	LINDSAY, SCOTT A	04/13/1968	TRUCK DRIVER
U	1234	ADAMITES, EMILY KATE	06/20/1998	
U	1234	FOLEY, JOSEPH LOUIS	04/10/1994	DPW EMP
U	1274	HUSSEIN, MUHANAD WADEI	06/30/1997	
U	1274	HUSSEIN, NAWAF	04/28/1990	
D	1274	HUSSEIN, WADEI M	05/25/1956	
U	1278	FORRETTE, KRISTOPHER M	03/06/1979	ELECTRICIAN AST
U	1298	KUFFEL, CYNTHIA JOY	08/06/1979	HOME MAKER
U	1298	KUFFEL, TRAVIS	07/14/1980	ARBORIST
U	1342	CECCHI, EDWARD JOSEPH	10/17/1978	SELF EMPLOYED
U	1342	GOLD-MEDINA, ADA NAOMI	07/23/1982	UNEMPLOYED
	SUNSET TER	**01030**		
U	6	EADES, JEFFREY S	01/18/1969	MAINTENANCE
D	6	EADES, ROBERT M	09/10/1934	RETIRED
U	14	BLAIR, JEAN E	09/16/1958	IT AUDITOR
R	24	DULKA, ZACHARY KEVIN	02/08/1994	
U	34	MEAGHER, CAROL A	07/11/1949	RETIRED
D	34	MEAGHER, FRANCIS RAYMO	12/17/1943	RETIRED
U	44	BIUSO, BRIAN	03/29/1978	UNKNOWN
	44	BIUSO, SAMANTHA D	09/14/1985	CSR
D	52	RIVAS, LETICIA	03/15/1937	RETIRED
U	52	SANTA, EMILIO	01/13/1998	STUDENT
D	52	SANTA, JOSE M	03/19/1963	EMPLOYED
D	52	SANTA, JULIA	11/02/1965	WORKING
D	52	SANTA, LETICIA JULIA	03/05/1994	STUDENT
U	52	SANTA, SERGIO	02/25/1999	
U	58	SMITH, ADAM G	12/12/1985	EMPLOYED
D	66	MORASSI, ROSE M	03/02/1963	
U	72	MULLER, BETH A	08/01/1963	PERSONAL TRAINE
U	72	MULLER, CARL G	06/29/1962	EXECUTIVE
U	78	HERVIEUX, AMANDA MARIE	02/26/2002	STUDENT
U	78	HERVIEUX, CARL R	01/10/1959	SHIP/RECIEVING
R	78	HERVIEUX, MARIE L	11/26/1969	MANAGER
R	83	LAVOIE, CATHERINE R	04/29/1968	HUMAN RESOURCES
R	83	LAVOIE, EDWARD J	02/28/1963	COOK
U	83	LAVOIE, ERIN	07/31/1999	PARAMEDIC
D	86	GOMEZ, AMANDA L	04/18/1982	RN
U	86	GOMEZ, RICHARD	10/18/1978	ACCOUNTANT
	TAMARACK LN	**01030**		
U	5	GENDRON, CHRISTINE A	11/24/1963	ACCOUNTANT
D	5	GENDRON, SCOTT A	04/27/1966	ACCOUNTANT
R	6	TOMPSETT, GEORGE R III	05/01/1957	RETIRED
U	6	TOMPSETT, LISA M	04/14/1962	RECEPTIONIST
U	9	MOSER, JOEL I	08/10/1963	GROUNDS MGR
U	9	SULLIVAN, SHANNON L	08/09/1995	TEACHER
R	9	SULLIVAN-MOSER, JUDITH A	08/19/1955	RETIRED
	10	CHMURA, DANIEL M	12/17/2005	STUDENT
U	10	CHMURA, EVA ZOFIA	05/04/1966	HOME MAKER
R	10	CHMURA, MICHAEL R	09/12/1962	ENGINEER
	TANNERY RD	**01030**		
	5	SOLEK, ASHLEY E	05/05/1991	
U	5	SOLEK, JOSHUA TYLER	11/02/1989	MASON
	TWOIFBY ST	**01030**		
D	5	NASH, MICHELE A	02/27/1966	TEACHER
U	5	RINALDI, ARIELLE AIMEE	05/17/2004	
U	6	CORATTI, CHERYL A	12/05/1976	CASHIER
R	6	CORATTI, J MICHAEL	11/16/1976	QUALITY MANAGER
U	9	MILLETT, CAITLYN FAYE	09/10/1986	TEACHER
D	9	MILLETT, MICHAEL J	09/20/1985	PHYSICAL THERAP
U	10	WORRELL, MALISSA	07/03/1974	STUDENT
D	14	MARKOWSKI, BARBARA L	09/06/1950	
R	15	DARGIE, ERIC	03/30/1991	CONTRACTOR
U	15	DARGIE, JESSICA LOUISE	06/10/1991	UNKNOWN
	VADNAIS ST	**01001**		
U	9	GAGNON, JONATHAN DAVID	05/08/1954	BUSINESS OWNER
U	9	GAGNON, JUNE CRYSTAL	06/14/1958	BUSINESS OWNER
D	15	MARSHALL, TRICIA A	01/06/1970	RES THERAPIST
U	16	KAUFFMAN, RAYMOND B	08/03/1940	RETIRED
D	21	BURBEE, HEATHER LEIGH	03/28/1977	
R	21	BURBEE, LEO A III	11/30/1977	US AIR FORCE
D	22	MCDOUGAL, CATHERINE	05/03/1980	REG ANALYST
U	22	MCDOUGAL, DAVID P	03/15/1978	SERV TECH
U	27	TESSIER, CRYSTAL LEE	09/02/1977	
R	27	TESSIER, RICKY L	01/24/1981	IRRIGATION TECH
U	30	WIKTORSKA, KLAUDIA	05/14/1991	
T	33	MULKA, ANTHONY ROCCO	07/25/2002	STUDENT
R	33	MULKA, VALERIE A	04/30/1970	HAIRSTYLIST
U	33	ROMA, PATRICK LAWRENCE	07/26/1966	
U	36	CARRINGTON, MATTHEW JA	06/21/1978	HVY MACHINE OP
U	39	BIZA, DARLYN M	07/06/1945	HOMEMAKER
U	39	BIZA, HAYDEN MATTHEW	04/12/2004	
U	39	BIZA, ROBERT F	04/11/1945	RETIRED
U	42	MANNING, JAMES W	06/10/1959	UNEMPLOYED
R	42	MANNING, VALERIE M	04/06/1966	SECRT/RECPT
D	45	MALLOCH, BARTHOLOME VA	02/14/1965	SALES REP
D	46	CIZEK, DAVID A SR	07/01/1970	MACHINIST
U	46	CIZEK, SARAH B	01/31/1978	CUSTOMER SERVIC
U	51	FALLON, COURTNEY	01/12/1999	STUDENT
U	51	FALLON, EMILY ANNE	10/23/2001	STUDENT
U	51	FALLON, LAURA F	01/03/1963	HOMEMAKER
D	51	FALLON, STEPHEN P	06/24/1954	GEOLOGIST

V	NO. APT.	NAME	BORN	OCCUPATION
VILLA DR		**01030**		
U	17	ROBINSON, SUSAN J	07/21/1942	RETIRED
U	18	CAROLEO, DANIEL R	10/12/1954	MANAGEMENT
U	18	CAROLEO, JUDITH LYNN	01/30/1945	
U	19	MAHONEY, PAUL THOMAS	06/06/1948	RETIRED
U	19	MAHONEY, SUSAN E	08/11/1946	RETIRED
D	20	CASTELLI, JOANN T	08/20/1946	RETIRED
U	20	CASTELLI, STEVEN HENRY	10/14/1960	RETIRED
D	20	JUZBA, KEITH ROBERT	06/20/1970	TEACHER
U	26	BARTNIK, HILDA T	11/21/1942	RETIRED
U	28	GELINEAU, LYNN ANN	05/07/1949	RETIRED
U	28	GELINEAU, ROLAND M	03/20/1948	RETIRED
U	30	LEPPER, MARGUERITE A	11/11/1943	RETIRED
U	30	LEPPER, PETER T	06/29/1940	RETIRED
U	32	BARSZCZ, LYNN E	06/21/1955	RETIRED
U	34	CARLETON, MARY LYNN A	06/21/1944	RETIRED
U	38	WHALEN, MARY F	03/08/1956	BUSINESS OWNER
D	40	CARDIN, CLAIRE	11/02/1957	HOUSE MGR
U	40	CARDIN, ROGER J	04/24/1953	RETIRED
U	43	SILK, JEANENNE MARGARET	06/15/1951	RETIRED
U	43	SILK, WILLIAM E	03/16/1948	RETIRED
U	45	GIORDANO, BARBARA J	07/30/1945	RETIRED
R	46	MURPHY, MICHAEL S	12/23/1959	SALES
U	46	MURPHY, TERRI L	09/03/1960	SALES
U	48	CHERUBIN, ELIZABETH M	10/05/1951	RETIRED
U	48	CHERUBIN, RONALD L	11/12/1948	RETIRED
D	56	GALLO-GRIMALDI, ADRIANA	09/02/1962	RETIRED
D	56	GRIMALDI, SILVIO	03/18/1959	ENGINEER QUAL.
D	58	POIRIER, JANE F	05/23/1952	RETIRED
U	58	POIRIER, LOUIS R	07/20/1952	RETIRED
R	63	ROWE, BARBARA ANN	01/28/1939	RETIRED
U	63	ROWE, JOHN EDWARD	11/07/1937	RETIRED
R	68	AYRE, KATHRYN MARY	06/05/1957	REAL ESTATE
D	76	BUCCHIERE, DAVID	02/28/1953	RETIRED
D	76	HOOKER, JOHN L	08/15/1944	RETIRED
U	78	DELPHIA, DONALD J	10/13/1968	UNKNOWN
U	78	DELPHIA, MICHELLE R	12/29/1966	UNKNOWN
U	84	CURRY, KEVIN M	10/15/1959	SALESMAN
D	84	CURRY, LIZA M	12/03/1965	FIELD SERV MGR
R	86	PIROG, DENNIS J	08/11/1953	RETIRED
R	86	PIROG, MICHELE F	12/10/1952	RETIRED
ZACHARY LN		**01001**		
U	23	BLACK, ETHAN HENRY THOM	03/23/2004	HOST
U	23	NASCEMBENI, TINA MARIE	03/01/1971	PARAPROFESSIONA
U	23	NASCEMBENI, TONY W	07/07/1970	DISABLED
R	23	NASCEMBENI, VINCENT W	05/25/1995	WELDER
D	23	SHEEHAN, LINDA J	10/30/1949	RETIRED
U	28	SYPEK, LINDA MARIE	05/26/1963	BOOKKEEPER
U	28	SYPEK, WILLIAM J	10/19/1967	ELECTRICIAN
U	33	GEIGER, CORI BETH	02/28/1991	MARKETING
U	33	GEIGER, LYNNE M	03/28/1961	SYST ADMIN
U	42	CHRISCOLA, JOHN J III	05/19/1967	BUSNS ANLYST
	42	CHRISCOLA, VINCENT J	08/29/2005	STUDENT
U	43	SROKA, SABINA KLAUDIA	06/15/1992	OT
D	43	SROKA, TOMASZ SYLWESTE	12/19/1989	SOFTWARE ENGINE
R	54	BOURGET, ALEX JOHN	03/10/1997	STUDENT
R	54	BOURGET, CHRISTINE M	02/25/1969	PROJ MANAGER
U	54	BOURGET, RYAN THOMAS	02/13/1991	SALES
R	54	BOURGET, THOMAS J	09/26/1969	SALES MNGR
U	63	REMILLARD, GUY L	05/07/1966	MACHINIST
U	64	SIBILIA, BRENDA L	07/03/1964	DIRECTOR
U	64	SIBILIA, JERRY R JR	06/27/1962	LIC SOC WORK
U	73	ISUFI, MUSA	07/15/1940	
D	73	MALOKU, VIOLETA	06/30/1976	
U	73	PRENIQI, GETA	05/01/2002	
U	73	PRENIQI, GETUAR	05/01/2002	
U	74	BUSCO, ALICIA T	05/22/1994	FINANCIAL MNGR
D	74	BUSCO, BRITTANY MARIE	06/01/1997	LICS COUNSELOR
D	74	BUSCO, JUSTINE A	02/18/1965	UNDERWRITER
R	74	BUSCO, MARK A	04/17/1964	SYSTEMS ANALYST
U	81	TWAROWSKI, MARK	09/13/1981	SALES MANAGER
U	82	BARCOMB, MARC ALLEN	12/19/1983	GROCERY MGR
R	82	WILES, KEVIN W	05/18/1959	FOREMAN
U	82	WILES, LISA A	07/03/1963	
U	89	FANCY, CARL C III	02/06/1966	IT CONSULT
U	89	FANCY, CAROL ANN III	05/17/1963	COLLECTION SUPV
D	89	FANCY, RACHEL M	06/21/1997	LAWYER
D	92	LUNDEN, DANIEL M	01/08/1957	RETIRED
U	92	LUNDEN, JORDAN HALEY	03/13/1997	STUDENT
D	92	LUNDEN, NANCY R MILLER	10/26/1963	DIR EARLY INTER
U	92	LUNDEN, TAYLOR JANE	12/18/1994	CONSULTANT
U	100	TEDONE, CHRISTOPHER	06/03/1983	MILITARY
U	100	TEDONE, JESSICA MARIE	08/19/1983	UNKNOWN

TOWN OF AGAWAM

PRECINCT 7

V	NO. APT.	NAME	BORN	OCCUPATION
ANVIL ST		**01030**		
U	17	SILVA, HEATHER LYN	10/28/1980	EDUCATION
U	17	SILVA, PHILIP M	04/07/1980	RETMNT SERV
	18	EASTMAN, ELLA	09/03/2004	STUDENT
D	18	EASTMAN, MICHELE LOUSIE	08/27/1972	SOCIAL WKR
R	18	EASTMAN, SCOTT W	12/12/1972	SALES MGR
U	34	GHANAME, NABIL N	07/27/1983	WSU
U	34	GHANAME, NADIM N	03/09/1986	CLERK
D	34	GHANAME, NICOLAS G	02/15/1936	RETIRED
D	34	GHANAME, SALAM E	05/20/1953	RETIRED
R	35	CASTRO, CAROL J	03/21/1966	NURSE
R	35	CASTRO, JAMES V	06/18/1966	SOCIAL WORKER
U	35	CASTRO, NICHOLAS JAMES	02/06/2003	US ARMY
R	35	CASTRO, VICTORIA ANN	05/15/1998	STUDENT
R	35	CASTRO, VINCENT ANTHONY	12/03/2001	STUDENT
U	48	CALABRESE, JESSICA F	04/12/1977	IT MANAGER
U	60	POTTER, JUDITH K	02/07/1941	EXEC DIR
R	75	NOTO, MARK ANTHONY	03/28/1995	RETAIL SECUR
CC	75	RAHILLY, GAIL MARIE	06/17/1963	MGR OF OPERATIO
U	82	FAILLACE, JOEL M	04/10/1969	GENERAL MANAGER
R	82	FAILLACE, JULIANNA	10/23/2002	
R	82	FAILLACE, NICHOLAS VINCE	02/08/2000	
R	82	FAILLACE, SHARON ANNE	02/03/1967	PARA PROF
R	85	STICKLES, DAVID WAYNE	08/13/1970	EXECUTIVE
U	85	STICKLES, LORI ANN	04/25/1969	BANKER
	85	STICKLES, MATTHEW	08/31/2005	STUDENT
R	92	ANTAYA-IZOITA, ELIZABETH	06/28/1980	SOCIAL WORKER
U	92	IZOITA, MARIEL VITALIYA	11/14/2001	STUDENT
U	92	IZOITA, SAMANTHA M	02/10/2004	STUDENT
U	92	IZOITA, VITALIY I	04/03/1974	NETWORK ENG
U	95	DEFILIPI, ERIC J	07/13/1971	CFO
U	95	DEFILIPI, HEATHER LEE	10/17/1971	CONTRACT ANALYS
R	105	LEGERE, JOSEPH D II	02/22/1964	TECH MGR
U	105	LEGERE, MARY F	12/03/1961	
U	115	CAO, QING JACKIE	10/24/1963	
D	115	LOU, KLARA KAIYAN	11/17/1998	
D	120	CASAMENTO, DEANA M	01/18/1969	SELF EMPLOYED
U	120	CASAMENTO, KAYLA LEGAL	01/30/1998	STUDENT
U	120	CASAMENTO, NICHOLAS TOI	06/19/2000	STUDENT
D	125	ALVANOS, CHARLES	08/04/1947	FINANC ADVIS
D	125	ALVANOS, SUSAN N	11/08/1957	FINANC ADVISOR
D	135	MATISEWSKI, JUSTIN DAVID	07/05/1984	BUSINESS/SALES
T	135	MATISEWSKI, MAY AWKAL	05/27/1981	DOCTOR
D	140	PIO, CLARA MARIA	08/08/1969	NURSE
R	145	COLE, MARGIE	05/23/1967	UNEMPLOYED
D	145	COLE, REGINALD L	08/19/1955	SELF EMPLOYED
R	145	THOMAS, BRIAN KEITH JR	04/12/1997	UNEMPLOYED
D	148	LOPES, EDSON	08/22/1991	STUDENT
U	148	LOPES, SARA MARIE	05/25/1988	HUMAN SERVICES
D	155	LONGO, BARBARA LK	02/21/1960	SECRETARY
U	155	LONGO, CHRISTOPHER MICH	02/25/1997	CARPET TECH
U	155	LONGO, CHRISTOPHER L	08/06/1955	CARPET CLEANING
	165	O'DONNELL, SEAN N	10/02/1991	STUDENT
U	165	PATEL, ALKABEN A	10/12/1991	
U	165	PATEL, AMBA GOVIND	06/01/1965	
U	165	PATEL, ANKIT GOVIND	05/11/1989	
U	165	PATEL, GOVINDBHAI P	05/01/1963	
D	175	CROUGH, JESSICA	08/18/1986	ACCOUNTING
D	175	CROUGH, MICHAEL A	05/17/1984	INSURANCE
D	185	SIMARD, LYNNE M	03/11/1948	RETIRED
U	185	SIMARD, THOMAS C	09/15/1943	RETIRED
R	190	MANTZOROS, PAUL	02/05/1967	INSUR REP
U	195	HENDRICKS, ASHLEY TAYLO	07/26/1993	GRAPHIC DESIGNE
L	195	HENDRICKS, CHELSEA	11/26/1989	STUDENT
U	195	HENDRICKS, JOHN WILLIAM	03/25/1957	N/A
D	195	HENDRICKS, SUSAN M	01/02/1963	N/A
D	205	QASBA, NEENA TICKU	02/08/1984	PHYSICIAN
BARBARA LN		**01030**		
U	15	MAYNARD, CLARK P	04/09/1950	RETIRED
U	15	MAYNARD, PATRICIA M	08/13/1954	RETIRED
U	20	COSGROVE, ELIZABETH J	11/13/1959	MEDICAL ASST
U	20	COSGROVE, JOHN B	04/06/1949	RETIRED
U	25	JAMGOCHIAN, BRITTANY P	02/15/1986	CASE MANAGER
U	25	JAMGOCHIAN, MARK	06/24/1983	SALES
D	34	RAMOS, AMELIA C	04/29/1971	
D	34	RAMOS, IRIS D	04/05/1963	LPN
D	34	RAMOS, JONAVAN	12/07/1990	SPRINKLER FITTE
D	34	RAMOS, OMAR	06/25/1963	SPRKLR FITTER
U	34	RAMOS, OMAR LEE JR	11/19/1985	SPRKLR FITTER
U	35	WHITE, DALE GRACE	02/13/1952	RETIRED
U	35	WHITE, JOHN R	12/27/1949	RETIRED
R	35	WHITE, NEIL ROBERT	11/24/1976	LANDSCAPER
U	44	RIVERS, CHERYL J	10/03/1952	OPTICIAN
U	44	RIVERS, RUSSELL E	08/20/1954	RETIRED
R	47	SHEPARDSON, AMY LYNN	04/21/1979	CLIN NUTRICIAN
	47	SHEPARDSON, RICHARD G J	07/28/2005	STUDENT
R	47	SHEPARDSON, RICHARD G	05/15/1978	DIR OF ENGINEER
U	54	WATT, ANTHONY P	10/26/1989	BEHAV ANALYS
U	54	WATT, SARAH LYNN	02/13/1990	TEACHER
U	66	MARTIN, ERIC J	12/20/1971	MECHN ENG
D	67	FOOTIT, FAITH C	11/29/1959	
U	67	FOOTIT, TAYLER L	04/21/1994	PARAPROFESSIONA
U	67	FOOTIT, WILLIAM ERNEST	01/28/1957	PLANT MGR
U	76	SONSINI, CHRISTOPHER E	11/16/1965	LANDSCAPER
BARBARA LN Con't		**01030**		
U	76	SONSINI, DIANE F	12/06/1974	DENTAL HYGIENIS
D	86	SOLECKI, JOHN	07/06/1952	RETIRED
D	86	SOLECKI, THEODORA M	02/06/1954	RETIRED
U	89	INGHAM, LINDA ANN	04/25/1951	RETIRED
U	98	LIEBRO, SHARON L	07/22/1977	OFFICE ADMN
U	98	LIEBRO, SISTIANO A	10/15/1976	SALES CORRES
U	103	PARRISH, ANDREW JOSEPH	11/26/1988	
U	103	PARRISH, LISA KATHERINE	11/04/1988	HOMEMAKER
U	106	SHEHEMI, ANNA M	12/21/1963	EXEC. ASST
U	106	SHEHEMI, IMAN SHAREF	10/22/1995	ACCOUNTANT
	106	SHEHEMI, SHAREF H	12/30/1961	SELF EMPLOYED
U	115	CABALLERO-MCCARTHY, MII	11/06/1959	PHARMACY TECH
U	115	MCCARTHY, PETER EUGENE	05/31/1956	ITS
	116	MISIAK, ELZBIETA	05/16/1961	RETIRED
	116	MISIAK, JAN	09/09/1957	MACHINE OPERATR
BARRY ST		**01030**		
U	116	BURNS, ANDREW	07/09/1989	
D	116	BURNS, JULIE DAVIS	09/03/1989	PROGRAM MGR
	126	STRYCHARZ, ANTHONY P III	05/16/1991	STUDENT
U	126	STRYCHARZ, ANTHONY P JR	06/22/1957	N/A
U	131	PODGORSKI, JOHN	06/30/1940	RETIRED
U	141	JUBINVILLE, PAUL A	08/15/1963	PACKAGECAR DRIV
U	141	POWERS, PAULA J	12/20/1966	REG NURSE
U	146	ST LAURENT, DENNIS L	05/03/1953	RETIRED
U	146	ST LAURENT, SUSAN A	10/18/1953	RETIRED
R	151	ARSENAULT, JENNIFER REN	03/11/1985	
U	151	BARTON, SCOTT FRANCIS	03/01/1983	
U	156	MARTIN, KEVIN	03/06/1991	SOFTWARE ENG
U	156	RIZZO, LISA LOUISE	07/02/1990	ADMIN ASST
U	159	GRABINSKI, FRANK D	12/07/1954	RETIRED
U	166	BUONAGURIO, JOSEPH J	03/26/1968	R.N.
U	166	BUONAGURIO, NANETTE LOI	01/05/1965	ADMIN TECH
R	166	BUONAGURIO, NICHOLAS JO	05/14/2002	STUDENT
U	173	FRANQUEZA, KARA E	03/22/1994	SOCIAL WORKER
D	173	WEBB, ALEXANDER PETER	03/13/1995	NA
U	176	PATEL, AMIT S	03/13/1968	UNKNOWN
U	176	PATEL, BINAL AMIT	09/11/1971	HOMEMAKER
U	176	PATEL, DULARI	06/18/1998	STUDENT
R	183	DICKSON, MICHAEL J	10/10/1980	FIREMAN/PARAMED
	183	MICKIEWICZ, ELLA S	12/31/2005	STUDENT
U	183	SULLIVAN, ASHLEY LYNN	04/03/1976	ENGINEER
U	186	POWIS, AMANDA N	07/28/1995	MED LAB SCIENTI
U	186	POWIS, TIMOTHY E	05/28/1994	WORCESTER ST U
U	195	LACROIX, DIANA LYNN	07/28/1970	
U	195	LACROIX, JAMES D	01/05/1965	APPLIC TECH
R	195	PAGE, AMBER C	09/24/1989	CASHIER
R	196	AREL, DAVID R	04/13/1956	SALES
D	196	ST LAURENT-AREL, LINDA RI	09/08/1958	HEALTH CARE
U	205	WELD, DEBORAH L	09/22/1954	RETIRED
U	205	WELD, RICHARD D	11/14/1950	RETIRED
U	208	TRAUSCHKE, ALAN R	11/08/1950	RETIRED
D	208	TRAUSCHKE, JOANN	07/07/1950	RETIRED
D	215	DUQUETTE, HELEN M	11/14/1951	HOMEMAKER
	215	DUQUETTE, JEAN	12/25/1950	CONTRACTOR
D	220	HAWKES, CAROL M	09/21/1937	RETIRED
U	220	HAWKES, DONALD E JR	02/01/1964	YANKEE CANDLE
R	220	LAPALME, SUSAN	02/14/1963	ACCT PAYABLE CL
R	228	GAGE, ANNE M	10/21/1963	AT HOME
D	228	GAGE, LAUREN ANNE	01/18/1995	REG DIETITIAN N
R	228	GAGE, MARC E	11/01/1963	STAFF ENGINEER
U	238	GALLAGHER, MARYELLEN	08/07/1954	RETIRED
U	238	GALLAGHER, MICHAEL D	08/12/1953	RETIRED
	238	PEPE, KATIE GALLAGHER	10/26/1982	
U	258	GORE, LINDA	03/01/1957	
R	258	LOMBARDI, JULIOUS C	10/27/1937	RETIRED
D	273	ROY, PATRICIA JOAN	06/02/1939	RETIRED
Q	285	BUYS, MARGARET S	12/27/1948	RETIRED
U	285	KADONAGA, CASSIDY JEAN	05/10/1996	
U	296	FUSICK, DAVID M	01/08/1981	SALES
D	296	TOURIGNY, AMANDA L	08/16/1988	RN
U	306	KASPEREK, ADAM PAUL	06/29/2001	CASHIER
U	306	KASPEREK, ALLISON MARIE	03/19/2004	STUDENT
R	306	KASPEREK, CHRISTOPHER F	06/04/1971	SELF EMPLOYED
U	306	KASPEREK, KAREN M	01/19/1972	LAB TECHT
U	320	CHESTER, BILLY J	11/20/1940	RETIRED
U	320	OUELLETTE, KELLYANN	01/19/1967	MUSICIAN/ TEACH
U	330	OCONNELL, DANIEL	12/18/2000	STUDENT
U	330	OCONNELL, JULIE A	06/22/1970	INS BUS ANLST
U	330	OCONNELL, KEVIN RICHARD	12/18/2000	STUDENT
D	330	OCONNELL, MICHAEL J	08/27/1965	ELECTRICIAN
R	331	DAVIS, CHRISTOPHER WARF	11/01/1972	AIR CRAFT MECH
U	331	DAVIS, ELIZABETH A	09/14/1973	SUR.TECH
U	331	DAVIS, JUSTIN JOHN	06/06/2003	STUDENT
U	341	LAFORTUNE, JESSICA MARI	11/12/1996	STUDENT
D	342	DEYO, JEANNE A	07/09/1954	LIC.DAY CARE
D	342	DEYO, ROBERT H JR	03/14/1953	TRUCK FORMAN
CC	349	PHILLIPS, DUNCAN MAC GRE	07/23/1998	SELF EMPLOYED
	359	PAYNTER, CODY J	09/30/1995	STUDENT
U	359	PAYNTER, KYLE	07/18/1998	STUDENT
L	359	PAYNTER, SHANNON L	12/05/1969	HR MANAGER
U	370	STOKOWSKI, CHRISTINE	01/11/1951	R.N.
U	373	GALLAGHER, CONSTANCE R	07/05/1952	RETIRED
U	373	RENKAWITZ, MICHAEL R	01/30/1958	PRINCIPAL

V	NO. APT.	NAME	BORN	OCCUPATION
BARRY ST Con't		**01030**		
U	380	SHEEHY, BRIAN JOSEPH	05/28/1948	RETIRED
U	390	MCCOMBS, JASON EDWARD	03/17/1985	
R	390	MCCOMBS, SHELLY FRY	12/15/1988	
U	404	DAVIS, EDGAR R	11/04/1956	MENTAL HEALTH
	404	DAVIS, JOSIAH E	10/04/1998	STUDENT
	404	DAVIS, TRINA L	10/12/1956	AT HOME
	404	RIVERA, ALEXAVIER	06/09/2005	STUDENT
U	405	MODLISH, THEODORE PETEI	07/01/1952	STORE MGR
U	413	EARNEST-LOMBARDI, KATHL	11/05/1947	
U	413	LOMBARDI, JOSEPH ANTHON	11/24/1947	MACHINE MAINT
U	413	PLAMONDON, ZACHARY JOS	02/15/1994	STUDENT
	414	BLACKAK, ADAM JOSEF	07/24/1985	MACHINE OPERATO
R	414	BLACKAK, ANNA LISA	03/27/1984	HAIRDRESSER
	414	BLACKAK, TRISTAN	10/23/1901	
U	423	SCHEVE, LINDA B	09/24/1944	RETIRED
U	424	COTE, HAROLD A	01/20/1951	PRINTER
D	424	COTE, JACQUELYN M	07/06/1951	RN
R	440	MCGOVERN, KELLY JEAN	03/21/1964	PROB OFFICE MGR
U	440	RENAUD, STEVEN M	08/19/1964	BLASTER
U	443	CURTIS, PATRICE A	07/12/1959	RETIRED
U	451	TOKAREV, ALEKSANDR	09/25/1987	SELF EMPLOYED
U	451	TOKAREV, DIANA	06/20/1986	RN
U	452	ANDREOLI, DONALD GENO	06/22/1949	RETIRED
U	452	ANDREOLI, SULEMA M	07/20/1953	RETIRED
R	461	WHITCOMB, ANTONETTE T	04/15/1993	STUDENT
R	461	WHITCOMB, VINCENT R JR	05/12/1989	JR APPRENTICE
U	462	PEARSON, LOGAN ETHAN AL	10/07/1999	STUDENT
D	462	PEARSON, RILEY RICHARD	12/11/1997	STUDENT
U	462	PEARSON, SCOTT EDWARD	09/29/1970	SYSTEM ARC
U	462	PEARSON, SOPHIA ELIZABE	04/10/2001	STUDENT
U	462	PEARSON, SUSAN K	11/22/1969	ULTRA SONOGRAPH
U	471	DOROSHENKO, DENIS EDUA	02/23/1994	WORKER
U	508	GRANFIELD, PEGGY ANN	03/12/1964	
U	518	TEBALDI, ANTHONY JOHN	01/31/1966	MECHANIC
U	518	TEBALDI, ASHLEY CHRISTIN	10/05/1993	BANK TELLER
U	518	TEBALDI, NANCIE MICHELLE	01/19/1968	AST BRANCH MGR
U	528	SITTERLY, RONALD JOHN	06/01/1974	
U	528	WESLEY, JOYCE A	07/21/1954	HOMEMAKER
U	528	WESLEY, THERESA JEAN	12/26/1980	EMPLOYED
D	538	GRUSKA, ANDREW J	07/19/1995	CARPET CLEANER
U	538	YACOVONE, MICHELLE E	04/26/1964	SCM
U	548	TENCATI, JENNIFER MARY	12/24/1968	SYSTEMS CONSULT
U	548	TENCATI, ROBERT CHRISTO	04/20/1967	USPS
D	551	MOLLER, PATRICIA ANN	06/08/1964	RETIRED
R	551	MOLLER, ROBERT A	11/20/1962	RETIRED
U	563	GRAMA, BRUCE	05/16/1963	UNKNOWN
U	563	MCMANUS, DANIELLE L	09/15/1972	ACCOUNT MANAGER
U	571	LAGASSE, ELIZABETH M	05/30/1957	
U	572	CULLEN, DEANNA LYNN	10/05/1969	GUIDANCE CNSL
U	572	CULLEN, HUGH G	04/14/1957	RETIRED
U	572	CULLEN, KYLE FORD	08/09/1999	STUDENT
U	579	FLYNN, ALBERT D	03/08/1955	DISABLED
U	579	FLYNN, ANDREA E	04/01/1967	R.N.
D	580	SZULC, ANTHONY	07/07/1959	MEAT CUTTER
U	580	SZULC, AVERY JOSEPH	04/16/2001	STUDENT
D	580	SZULC, GENEVIEVE	03/19/1962	CATERING DIRECT
R	587	BUTOVA, JOHN EDWARD	04/15/1952	SALES MANAGER
U	587	BUTOVA, KAREN J	07/22/1955	BIRTH REGISTRAR
U	590	SCOTT, DEVIN FREDRICK	03/09/2005	STUDENT
U	590	SCOTT, MELISSA ANN	05/18/1977	EMPLOYED
R	597	POSPOLITA, KRISTEN	02/25/1983	HUMAN RES MGR
U	600	KIDDY, BRIAN T	02/06/1977	WORKER
D	600	KIDDY, MARY L	12/07/1946	RETIRED
U	600	KIDDY, RICHARD RUSSELL	07/23/1944	RETIRED
R	609	HENNESSEY, EILEEN A	03/08/1973	MORTG BROKER
R	609	JOHNSTON, SCOTT J	05/02/1972	MORTGAGE BANKER
D	610	STAUCH, DAVID D	06/02/1948	RETIRED
D	610	STAUCH, ERIK JON	04/05/1978	MANUFACTURING
D	610	STAUCH, LINDA LEE	10/07/1947	RETIRED
U	651	RESCIGNO, GARY D	08/21/1964	CASINO EMPLOYEE
U	651	RESCIGNO, MARNI MICHELLI	05/08/1966	CASINO EMPLOYEE
D	651	RESCIGNO, SANDRA H	10/01/1935	RETIRED
U	658	RIVELA, ARNOLD C	03/25/1941	RETIRED
	658	RIVELA, JENNIFER E	02/20/1977	DISABLED
U	661	CURLEY, GAIL I	01/11/1952	RETIRED
U	661	VIRELLA, DAVID J	10/05/1955	RETIRED
U	668	OPPENHEIMER, DONNA ILEN	12/13/1964	SALES MANAGER
U	668	ROLLAND, MATTHEW DEAN	07/08/1999	STUDENT
D	671	LOLOS, SHEREE A	09/23/1956	RETIRED
	676	ALLEN, TAMMY M	02/06/1961	CLERK
U	676	KELLY, JACKIE	03/28/1992	FOOD CLRK
D	676	SARNO, DAVID A	12/10/1955	RETIRED
R	679	PLAKIAS, JEFFREY M	03/14/1974	ADMIN SRV COOR
	679	PLAKIAS, LAUREN M	03/21/2004	STUDENT
	679	PLAKIAS, MICHAEL R	12/30/2005	STUDENT
	679	PLAKIAS, THOMAS G	12/30/2005	STUDENT
U	679	PLAKIAS, TRACY L	11/20/1973	PHYSICAL THERAP
D	684	GENTILE, SANDRA A	11/14/1948	RETIRED
D	694	KOZAK, ELLIE VERONICA	05/14/1972	VET TECH
R	694	KOZAK, JEFFREY RICHARD	02/29/1972	REPAIRS
R	694	KOZAK, VERONICA SHEILA	11/25/1997	STUDENT
U	702	TASSONE, BRIAN T	04/03/1951	RETIRED
U	702	TASSONE, DIANE LYNN	06/08/1955	RETIRED
U	712	NAREAU, FRANCIS R	04/16/1939	RETIRED
U	712	NAREAU, NANCY ANN	12/20/1942	RETIRED
U	719	ALVES, DANIELLE ALYSSA	06/27/1990	
U	719	BURNS, CARY A	03/01/1958	SERVICE ENGINEE
U	719	BURNS, TERESA M	07/05/1959	ADMIN ASSIST
R	720	HOWARD, BRITTANY N	05/14/1992	PROD DSGN ASSOC
R	720	HOWARD, CHARLES JOSEPH	11/14/1952	CLINICAL ENG
R	720	HOWARD, LISA M	12/19/1963	OFFICE MGR
U	727	KANA, DONNA MARIE	06/04/1963	TECH ASST
D	727	KANA, NICOLE A	03/25/1995	BEHAVIORAL SPEC
U	727	KANA, RICHARD GEORGE	08/28/1962	ENGINEER
U	727	KANA, SHELBY ANN	05/20/2001	
R	728	HERSEY, BRIAN LEE	04/14/1959	MACHINIST
U	728	HERSEY, JOYCE	09/19/1956	CNA
U	737	GRIMALDI, DANIELLA MARIA	03/02/1991	STUDENT
U	737	GRIMALDI, DAVID MICHAEL	02/17/1957	PLUMBER
U	737	GRIMALDI, DAVID-MICHAEL \	04/05/1996	STUDENT/APPRENT
U	737	LAPLANTE, MASON JOHN	08/29/2003	
U	738	LINDSEY, PATRICIA ANN	11/28/1947	RETIRED
D	738	LINDSEY, THOMAS L	05/20/1946	RETIRED
U	747	IZZO, CHRISTOPHER M	10/31/1976	COUNSELOR
U	747	IZZO, MELISSA L	10/29/1978	SALES
U	757	DEVOS-MOORE, DEVAMARIE	03/08/1986	BUS DRIVER
D	757	DEVOS-SMITH, SHEILA J	07/02/1957	DATA MANAGER
D	757	SMITH, BENJAMIN F III	09/15/1957	PRODUCTION PLNR
R	760	LOFTUS, ANDREW RAYMONI	06/14/2001	ENGINEER
R	760	LOFTUS, JASON MICHAEL	06/07/1974	PHYSICIAN ASST
R	760	LOFTUS, KRISTIN THERESA	02/07/1973	NURSE
U	760	LOFTUS, RACHEL JOY	08/16/1999	NURSE
	760	LOFTUS, TOBY J	06/14/2004	STUDENT
R	767	BURLAND, DONALD P	02/11/1967	RETIRED
R	767	BURLAND, WENDY S	04/19/1963	RETIRED
U	770	FRANQUEZA, CARL V	11/23/1958	TOOL MAKER
D	770	FRANQUEZA, KATHLEEN M	07/28/1962	NUCLEAR MEDICIN
R	781	WILCZAK, ARTHUR PAUL	07/19/1954	RETIRED
R	791	RIVERS, CHERYL L	12/23/1951	RETIRED
R	791	RIVERS, EDWARD L	03/16/1950	N/A
U	816	DZIENGELEWSKI, WALTER S	05/09/1957	MACHINEST
U	890	SLOANE, CATHERINE A	08/15/1947	RETIRED
R	890	SLOANE, JOHN	05/27/1946	RETIRED
BLACKSMITH RD		**01030**		
U	15	FITZGERALD, MARYELLEN	11/09/1955	RETIRED
U	18	ELIAS, ANTHONY SADIQ	02/08/2005	
U	18	ELIAS, JENNIFER PATRICIA	05/19/1978	SALES
R	18	ELIAS, SADIQ	12/16/1975	
U	27	GALLERANI, JANE E	08/12/1949	RETIRED
U	27	MONROE, JAMES R	05/25/1948	RETIRED
D	28	BURNS, PATRICIA A	01/21/1968	COUNSELOR
U	39	BIEBEL, DIANE E	02/12/1947	RETIRED
U	39	BIEBEL, WILLIAM JOHN	06/09/1950	RETIRED
D	40	BUTLER, JOHN M III	05/11/1974	EMPLOYED
U	40	PEZZINO, ANTOINETTE MARI	06/29/1969	
D	50	BUTLER, EILEEN	04/24/1943	RETIRED
R	50	BUTLER, JOHN M JR	08/14/1940	RETIRED
U	50	BUTLER, MICHELLE SUZANN	10/07/1970	EMPLOYED
D	51	BRENNAN, LEANNE M	07/04/1981	TEMP
D	51	BRENNAN, THOMAS RICHAR	07/28/1981	SERVICE MGR
U	63	LYNE, LORI ANNE	10/30/1963	NURSE PRACT
U	63	LYNE, TREVOR DK	02/19/1998	STUDENT
BRIARCLIFF DR		**01030**		
D	15	SMITH, ANGELA T	09/25/1963	NURSE
U	15	SMITH, GARY D	06/30/1965	MECHANIC
U	21	DEVECCHI, JOHN ROGER	02/17/1950	RETIRED
D	21	FLOWERS, GLENN W	12/24/1971	DISABLED
D	21	OWENS, ADIN A	09/08/1977	UNKNOWN
R	22	RUMYANTSEV, TATYANA N	09/13/1967	PROJ ENG
U	30	LARY, FRANKLIN	06/28/1942	RETIRED
U	30	LARY, PATRICIA	05/13/1948	RETIRED
U	37	PYSHER, ARLINE JOYCE	02/07/1988	TEACHER
U	37	WALKER, KEITH	04/11/1985	UNKNOWN
U	38	DEMERS, CYNTHIA M	06/17/1950	RECEPTIONIST
U	43	MULLEN, MATTHEW J	12/04/1981	UNEMPLOYED
D	43	WHITFORD, FREDERICK J	01/12/1934	RETIRED
U	44	ACEVEDO, ASHLEY M	08/23/1995	
D	51	LEPIANKA, DEBRA A	12/21/1961	RETIRED
D	51	LEPIANKA, JOSEPH M	07/17/1957	RETIRED
U	52	ROBINSON, CLIFFORD W	12/07/1946	RETIRED
U	52	ROBINSON, GRACE M	11/12/1946	RETIRED
U	60	DEPERGOLA, DOMINICK	01/18/1965	GENERAL MANAGER
L	60	DEPERGOLA, NICOLE ELISAI	11/10/2002	STUDENT
U	60	DEPERGOLA, OLIVIA	04/07/2001	STUDENT
U	60	DEPERGOLA, VICTORIA S	08/14/1971	PARALEGAL
U	60	DODSON, SUZANNE MAE	02/16/1943	RETIRED
U	63	HURLEY, ASHLEY MARIE	07/12/2003	STUDENT
U	63	HURLEY, KELLY JEAN	02/17/1978	SPEC ED COORDIN
U	63	HURLEY, KEVIN PATRICK	05/18/1977	INSURANCE
U	63	HURLEY, ZACHARY JOHN	02/12/2005	STUDENT
BUNKERHILL RD		**01030**		
	6	DELLORUSSO, GAIL E	06/05/1950	RETIRED
U	6	DELLORUSSO, JOHN D	12/13/1951	RETIRED
U	10	MARTIN, JOHN M	12/08/1969	MAINTENANCE

V	NO. APT.	NAME	BORN	OCCUPATION
BUNKERHILL RD Con't		**01030**		
U	10	MARTIN, KRISTEN SMUS	07/18/1967	PROJECT MGR
U	14	ROULIER, SARAH	05/13/1998	TEACHER
D	14	ROULIER, SHARON A	07/23/1963	EDITOR
CAMBRIDGE ST		**01030**		
U	7	ALESSANDRI, CATHERINE	02/20/1958	RETIRED
U	7	ALESSANDRI, MICHAEL F	09/16/1959	MACHINE REPAIR
U	7	ALESSANDRI, SEAN M	07/04/1993	PRODUCTION ASST
U	7	NORTON, TAMMY LEE	11/12/1981	DENTAL ASST
U	8	LAVELLE, ERIC J	02/03/1974	LOGIST FACILI
U	8	LAVELLE, KRISTEN M	09/08/1977	TEACHER
U	32	LEFEBVRE, LINDA R	09/27/1963	
L	32	LEFEBVRE, STEVEN R	09/08/1963	RETIRED
U	62	OSIENSKI, HANS A	01/26/1961	DISABLED
U	62	OSIENSKI, HEDY HEINRICH	07/18/1931	RETIRED
U	63	ASSAD, CHARLES JOSEPH R	03/17/1947	RETIRED
D	63	ASSAD, MIRIAM E	10/05/1947	RETIRED
D	73	ESTEE, STEPHEN AMES	10/09/1942	RETIRED
U	73	LOUBIER, MARY LYNN	07/12/1951	CAFETERIA WORK
CARMEL LN		**01030**		
D	5	MANNING, NANCY ANN	10/23/1947	RETIRED
U	5	WEINZ, TRICIA A	12/29/1969	
U	6	BROWN, ALLAN F SR	01/09/1944	RETIRED
U	6	BROWN, SANDRA A	09/03/1943	HOUSEWIFE
U	15	DIVIRGILIO, CARA A	04/03/1983	NURSING ASST
U	15	DIVIRGILIO, CAROL A	06/01/1951	NURSING ASST
U	15	DIVIRGILIO, JOSEPH R JR	10/10/1981	LANDSCAPER
R	18	LASSONDE, RUSSELL R	10/03/1953	RETIRED
U	18	TOLSTOW, SOPHIE	03/07/1952	RETIRED
U	21	MOKAN, CAROLYN T	01/16/1943	HOUSEWIFE
D	28	JOHNSON, DOUGLAS C	08/29/1941	RETIRED
U	29	KRIEBEL, JASON R	07/28/1974	MARKETING
U	29	KRIEBEL, MELISSA M	03/15/1978	TEACHER
D	36	LAFLAMME, DONNA A	06/06/1953	HOUSEWIFE
D	36	LAFLAMME, JACQUES D	04/26/1953	RETIRED
U	39	TURNBULL, CHERYL A	11/13/1952	RETIRED
	46	HERRICK, JACQUELINE	08/25/2005	STUDENT
D	46	HERRICK, JASON R	08/23/1971	ATTORNEY
D	46	HERRICK, JOSEPHINE M	05/11/1949	UNKNOWN
U	49	COLLINS, CRAIG A	09/21/1968	UNION CARPENTER
U	49	COLLINS, MELISSA L	02/07/1973	THERAPEUTIC REC
U	54	PAPADAKIS, KATHLEEN E	05/13/1951	RETIRED
R	54	PAPADAKIS, MATTHEW	11/28/1973	DISABLED
U	54	PAPADAKIS, PAUL T	02/04/1948	RETIRED
U	61	SAITTO, SANDRA B	10/13/1939	ARTIST
U	66	LIPTAK, DONNA M	05/30/1945	RETIRED
U	66	MESSIER, RONALD J	12/01/1954	RETIRED
R	78	GIORDANO, ROBERT J	03/18/1944	RETIRED
U	78	GIORDANO, ROSEMARY H	03/15/1951	RETIRED
CEDAR KNOLL DR		**01030**		
U	8	PATTEN, CARYL ANN	03/16/1951	RETIRED
U	8	PATTEN, LAURETTE LYNN	09/03/1979	UNKNOWN
R	8	PATTEN, MICHAEL SCOTT	02/14/1980	HR
R	16	TAYLOR, ELIZABETH HEACO	04/03/1983	PSYCHOLOGIST
R	16	TAYLOR, JASON M	09/17/1981	SCHOOL ADMIN
R	16	TAYLOR, JUSTIN A	12/01/1983	DISABILITY
U	19	CHIRGWIN, AUDREY W	09/11/1956	DISABLED
R	19	CHIRGWIN, GARY WILLIAM	10/15/1958	RETIRED
R	19	CHIRGWIN, GARY WILLIAM JI	08/06/1995	STATE OF CT
U	24	GODEK, ALIA MARIA	06/15/2001	STUDENT
U	24	GODEK, DEAN T	06/16/1966	FINAN ADVISOR
U	24	GODEK, GIUSEPPINA F	04/03/1966	FINANCIAL PRO
U	24	GODEK, MATTEO FRANK	12/18/1998	FINANCIAL PROF
R	31	HOLMES, PAIGE MURPHY	10/12/1994	REG NURSE
U	34	PIETRONIRO, CAROL A	12/12/1956	HOMEMAKER
	34	PIETRONIRO, DAKOTA E	12/30/2003	FACTORY WORKER
U	34	PIETRONIRO, VINCENT A	05/10/1956	RETIRED
U	40	MERIGIAN, EILEEN M	01/01/1971	TEACHER
U	40	MERIGIAN, MICHAEL N	08/08/1976	SELF EMPLOYED
U	45	LE, RACHEL THIEN LAM	03/27/2004	
U	45	NGUYEN, TINA	08/20/1977	
U	47	DEVOS, DEWAYNE R	02/10/1965	AIRCRAFT TECH
R	48	RUSCIO, ANTHONY M	03/14/1982	SALES ADM.
R	48	RUSCIO, WENDY L	06/21/1973	
CHARTER OAK DR		**01030**		
U	16	SEMANIE, AILEEN	10/02/1947	HOMEMAKER
D	40	MCNEISH, ROBERT J	09/25/1955	RETIRED
U	40	MCNEISH, SUSAN C	09/21/1956	RETIRED
U	54	ELDRIDGE, LARRY FRANCIS	08/08/1969	
D	62	DEBONVILLE, CATHY M	06/16/1947	RETIRED
CHRISTOPHER LN		**01030**		
U	14	SMITH, GLENN M	09/12/1955	IT ARCHITECT
U	14	SMITH, JOAN C	07/17/1956	RETIRED
R	15	PEASE, RICHARD ALLAN	01/21/1955	IT CONSULTANT
U	24	FOLEY, AMANDA RUTH	12/16/1982	TEACHER
	25	TETREAULT, CASSIDY L	11/12/2005	STUDENT
R	25	TETREAULT, DIANE M	06/06/1971	SALES
U	25	TETREAULT, RYAN J	10/16/2002	STUDENT
R	35	DUNHAM, MARK W	11/12/1970	TEAM LEAD
U	35	KNAK, GERI MARIE	06/12/1957	
U	35	NELSON, MICHAEL LOUIS	05/26/1984	
CHRISTOPHER LN Con't		**01030**		
D	38	BUDD, JOAN C	05/26/1942	RETIRED
R	38	PETRUCCI, ROSADA	04/19/1944	RETIRED
R	45	VIGNONE, DEBRA A	01/18/1958	INS UNDERWRITER
R	45	VIGNONE, GARY R	05/11/1964	ELECTRICIAN
U	52	THERRIEN, GREGG JOHN	04/29/1967	TEACHER
U	52	THERRIEN, KENDRA L	02/27/1977	TEACHER
D	55	BARBOUR, IMANI A	04/26/2002	
D	55	BARBOUR, WAYNE	11/29/1977	INSURANCE
D	55	BASS-BARBOUR, PAMELA G	12/09/1977	INSURANCE
U	65	NIGRO, JARED C	08/25/1999	AUDITOR
U	65	NIGRO, KAREN R	10/11/1967	TEACHER
U	65	NIGRO, MATTHEW RAINER	06/10/2004	STUDENT
U	65	NIGRO, STEPHEN M	10/08/1968	CPA/FINANCIAL
U	66	BANSPACH, LORRAINE MARI	05/28/1946	RETIRED
	66	BANSPACH, NICOLE A	11/21/1977	DISABLED
U	66	BANSPACH, ROBERT H	12/26/1945	RETIRED
U	66	BANSPACH, ROBERT MICHAI	11/19/1973	CLAIM REP
U	75	MADSEN, JEREMY	08/22/1980	CUSTOMER SERV
U	75	MADSEN, KATIE T	08/05/1979	ASSOCIATE
	75	SOLITARIO, NICHOLAS M	12/08/2005	STUDENT
R	80	URBAN, GREGG S	10/05/1961	SALES
U	80	URBAN, KEVIN J	10/06/1994	SALES
	80	URBAN, MICHAEL F	12/14/1999	STUDENT
D	80	URBAN, PATRICIA ANNE	04/27/1963	TEACHER
R	85	STEMPEL, ANNEMARIE	04/15/1963	HOMEMAKER
R	85	STEMPEL, DENNIS C	02/03/1963	ACCOUNTANT
R	85	STEMPEL, JENNIFER NICOLE	05/05/1997	STUDENT
R	95	WILKINSON, CORINE M	12/27/1978	TORTADJUDICATOR
R	95	WILKINSON, DAVID	09/27/1976	FIREFIGHTER
R	103	CORMIER, RICHARD W	03/10/1959	BUSINESS ANLYS
R	103	CORMIER, SHERI LYNN	08/23/1971	PHARMACIST
R	103	LUCIA, JACK D	08/04/2000	STUDENT
D	104	BREIVOGEL, ANDRE G	03/09/1947	RETIRED
D	104	BREIVOGEL, DANIEL W	02/21/1947	RETIRED
U	111	COTTO, GREGORY JAMES	06/24/1986	CUST SERV REP
R	111	COTTO, RICHARD G	07/25/1958	AIRCRAFT INSPEC
R	120	DONAHUE, DANIEL FREDERI	12/26/2000	STUDENT
U	120	DONAHUE, DIANE EVE	12/17/1968	MEDICAL TECH
U	120	DONAHUE, DONALD J	06/08/1963	ELECTRICIAN
U	123	CANNATA, GAETANO JR	05/23/1954	ENROLLED AGENT
U	123	DELL-CANNATA, NANCY	01/23/1956	REG DIETITIAN
U	131	GAO, GUOHONG	10/31/1959	MED RESRCH
U	131	ZHANG, YUFENG	08/12/1963	PHYSICIAN
U	132	PRIVEDENYUK, ALEXANDRA	04/03/1981	STUDENT
U	132	PRIVEDENYUK, ELSHAMA S	10/10/2001	STUDENT
U	132	PRIVEDENYUK, JOSHUA ALE	12/04/2002	STUDENT
U	132	PRIVEDENYUK, SERGEY	03/15/1973	UNKNOWN
U	140	FRAWLEY, CHRISTINE B	02/12/1966	CIVIL ENG
U	140	FRAWLEY, JOHN RICHARD	09/22/1964	CIVIL ENG
U	141	PEPPER, JOHN M	02/03/1994	FAB TECH
U	141	PEPPER, KASSANDRA	04/16/1996	CPA
R	141	PEPPER, MICHAEL F JR	11/06/1964	UTILITY WORKER
COLUMBIA DR		**01030**		
U	63	LYMAN, LAURIE J	11/11/1961	ADMIN ASST
U	63	LYMAN, MICHAEL GUNNARD	06/14/1961	FACILITIES MGR
U	64	GRAVEL, DONALD FRANCIS	10/02/1948	
D	71	DRIGO, DANIEL SHEM	12/28/1996	STUDENT
D	71	DRIGO, DAVID CLEMENT	02/05/1996	STUDENT
D	71	DRIGO, MADELINE ALICE	10/20/1997	TEACHER
U	72	LECOURS, APRIL D	04/20/1980	NURSE
R	72	LECOURS, DAVID A	11/17/1976	VICE PRESIDENT
	72	LECOURS, DAVID A II	05/13/1998	
D	80	MCLEAN, ANGELINA MARY	09/18/1986	PARALEGAL
R	80	MCLEAN, TIMOTHY	11/18/1982	WAREHOUSE MGMT
R	81	PIAZZA, ANTHONY RICHARD	05/04/1970	MANAGER
	81	PIAZZA, KRISTINA M	05/20/2002	STUDENT
U	81	PIAZZA, TRINA M	03/12/1973	MANAGER
D	88	DAGOSTINO, DAVID JOHN	03/09/1957	RETIRED
D	88	DAGOSTINO, GERALDINE A	06/17/1955	NURSE
D	89	RAFFIA, LISA A	11/17/1967	ADMIN ASSST
R	97	FAY, LAURIE A	08/28/1958	SALES
R	97	KNIGHT, MICHAEL J	11/26/1961	SALES
R	100	CORREIA, JEFFREY	07/03/1988	
U	106	ST LAURENT, MARK A	03/18/1966	OPERATIONS
U	106	ST LAURENT, MATTHEW THO	08/19/2003	STUDENT
U	106	STLAURENT, CATHERINE MA	06/23/1969	AUDIOLOGIST
D	107	BOUCHARD, ALFRED L	09/03/1946	RETIRED
D	107	BOUCHARD, JANET M	01/17/1947	RETIRED
R	115	REILLY, BRIAN J	09/16/1989	FORKLIFT OPER
U	115	REILLY, SABRINA MARIE	11/13/1988	LAB ASSISTANT
U	115	RIVERS, ERIC	11/27/1990	BANKER
U	115	RIVERS, JAMES A	05/29/1956	RETIRED
U	115	RIVERS, LISA C	07/23/1958	RETIRED
U	118	LENNON, JOHN MARTYN	06/08/1949	RETIRED
U	118	LENNON, LINDA A	02/04/1951	HOUSEWIFE
CRICKET RD		**01030**		
D	20	LANE, ARLENE F	01/03/1965	MED.LAB.TECH
D	20	LANE, JAMES ANDREW	02/26/1960	MEDICAL TECHNOL
D	23	MAHONEY, LEIGH G	03/23/1969	SCHOOL ADMIN
R	32	SELLERS, BARBARA D	06/15/1955	HOMEMAKER
R	32	SELLERS, ROBERT JR	02/14/1953	SALES MANAGER
U	35	GOURLEY, KRISTINA LYNN	11/11/1968	SPEECH PATHOLOG

V	NO. APT.	NAME	BORN	OCCUPATION
CRICKET RD Con't		**01030**		
D	35	GOURLEY, NICHOLAS JOHN	11/17/1999	STUDENT
D	35	GOURLEY, SAMUEL J	03/18/1968	MANAGER
U	42	ALICEA, JUANITA A	05/06/1968	MED BILLING
U	45	MORIARTY, CHRISTOPHER	07/28/1982	
U	45	MORIARTY, DESIREE L	05/06/1985	TEACHER
D	52	GELINAS, BARRY R	07/20/1953	RETIRED
D	52	SULLIVAN, JOANNE	02/14/1956	RETIRED
R	60	DONOVAN, ARIANNA L	02/03/2002	STUDENT
U	60	DONOVAN, DORIS L	07/14/1958	OFFICE MANAGER
U	60	DONOVAN, JAMES F III	06/21/1958	ADMINISTRATIVE
U	63	COLSON, DANIEL	12/16/1993	
U	63	COLSON, THOMAS J	03/04/1958	
U	63	COLSON, VICTORIA A	04/13/1960	N/A
D	72	RITTER, CAROLINE L	05/24/1973	IT MGR
D	72	RITTER, JENNIFER MARGARI	09/03/2003	STUDENT
U	77	MALAQUIAS, ANNA E	08/26/1990	HR SPEC
U	77	MALAQUIAS, COREY A	04/30/1990	US AIRF RES
U	82	DRENZEK, DEBRA L	01/06/1953	RETIRED RN
U	92	SILVA, JOSE CAMILO	08/27/1956	RETIRED
U	92	SILVA, JOSEPH M	11/24/1996	STUDENT
U	92	SILVA, ZULMIRA MEDEIROS	03/31/1957	RETIRED
U	95	LEMKE, CONNOR JOHN	05/06/2001	STUDENT
U	95	LEMKE, MATTHEW	05/14/1998	STUDENT
U	95	LEMKE, SHELLEY ANN	01/10/1969	CUST SERV ANALY
D	95	PODGORSKI, ARTHUR L	05/10/1963	ANALYST
U	102	BUGAJSKA, PATRYCJA IREN	08/31/1997	SALES
R	102	PAPADIMITRIOU, LEE	05/30/1994	
U	110	PFAU, BEVERLY J	09/06/1961	REGISTERED NURS
U	110	PFAU, KEVIN M	10/10/1959	DATA PROCESSING
U	110	PFAU, MICHAEL	01/07/1997	MILITARY
DENISE LN		**01030**		
U	21	GHAREEB, JENNY E	11/26/1983	
R	21	GHAREEB, KEVIN D	12/11/1976	
U	30	PAHL, CHERYL A	02/04/1963	DENTAL HYGIENIS
D	30	PAHL, DEANNA G	04/23/2000	STUDENT
U	30	PAHL, DREW C	12/06/1997	STUDENT
R	30	PAHL, RONALD A JR	12/10/1964	DENTIST
U	31	LOWNDS, MARY SERIO	04/12/1959	RETIRED
R	31	LOWNDS, WILLIAM A	09/13/1953	RETIRED
U	40	LOCKWOOD, ASHLEY NICOL	07/20/1996	PHD
R	40	LOCKWOOD, CHRISTINE M	02/08/1974	CIVIL SERVANT
U	40	LOCKWOOD, MATTHEW W	01/12/1999	OP ANALYST
R	40	LOCKWOOD, TIMOTHY S	06/23/1968	SALES
U	41	CURRAN, SANDRA J	02/22/1962	RETIRED
DUTCHMASTER DR		**01030**		
U	16	FRANCIS, MATTHEW C	06/10/1982	WAREHOUSE WORK
U	16	FRANCIS, NANCY E	01/10/1956	RETIRED
U	26	LAVIOLETTE, DENISE M	04/26/1971	ADMIN
U	26	LAVIOLETTE, NICHOLAS EDV	07/22/2004	STUDENT
R	26	LAVIOLETTE, PAUL KEVIN	04/03/1964	ELECTRICIAN
U	26	LAVIOLETTE, RYAN PAUL	02/15/1997	CHEF
	29	WORK, ABBY N	09/10/2002	STUDENT
	29	WORK, MARK S	10/25/1963	BUSNESS OWNER
U	29	WORK, REBECCA LORRAINE	09/29/1960	EMPLOYED
	29	WORK, RYAN N	06/19/1994	STUDENT
U	36	FANTI, CHAD D	09/15/1995	UNKNOWN
U	36	ODUNLAMI, BROOKE BAKER	08/31/1992	TEACHER
U	36	ODUNLAMI, ISAIAH ADEDOT	01/04/1991	FINAN ANALYST
U	41	COTTON, KEVIN	10/24/1993	FINANCIAL ADVIS
U	46	CARDAROPOLI, JENNIFER M	04/23/1977	HOMEMAKER
D	46	CARDAROPOLI, JOSEPH G	02/10/1972	MECH TECH
U	56	LOUDON, MARILYN L	03/01/1951	RETIRED
U	56	LOUDON, TIMOTHY T	07/23/1975	LOCKSMITH
U	66	ZIEMBA, EDWARD W JR	06/14/1960	SALES REP
U	66	ZIEMBA, KARIN J	09/11/1961	DIR HUMAN RES
	66	ZIEMBA, KRISTOPHER	12/09/1991	CARPENTER
R	76	MCDONALD, JOSEPH M	10/11/1959	RETIRED
U	76	MCDONALD, LAURA	09/06/1960	RETIRED
	76	MCDONALD, MATTHEW	01/24/2002	STUDENT
U	77	MONTANO, ANNA-RAE LECL	08/30/1992	NURSE
U	77	MONTANO, ANTHONY STEPH	04/28/1992	ENGINEER
U	77	MONTANO, MATTHEW JOSE	01/01/1994	ATTORNEY
U	88	CHAN, AIDAN CHI-HO	02/14/2002	STUDENT
U	88	CHAN, EDWIN KONG	06/20/1968	SYSTEMS ENGINEE
U	88	CHAN, WINCY W	11/12/1969	LIBRARY PAGE
U	89	DUSTIN, DAVID L	04/28/1967	PRESIDENT
U	89	DUSTIN, ERIN CLAIRE	05/02/2001	STUDENT
U	89	DUSTIN, KATHERINE LORA	06/27/2002	STUDENT
U	89	DUSTIN, KRISTINE L	09/14/1967	SOCIAL WORKER
FORDHAM AVE		**01030**		
U	53	DAGLIO, APRIL CATHERINE	04/04/1993	PARAPROFESSIONA
D	53	DAGLIO, MARTIN S	12/28/1955	RETIRED
U	53	DAGLIO, PAMELA S	10/11/1960	RETIRED
	63	SANTANIELLO, LILLIAN	04/21/1937	RETIRED
U	71	SOJKOWSKI, EVA M	10/30/1956	RETIRED
U	71	SOJKOWSKI, STEVEN WALTE	03/13/1955	RETIRED
U	79	COELHO, CARLEEN J	07/25/1958	ADMIN. ASST.
D	79	COELHO, RICHARD	08/28/1957	BUYER
R	89	DAMOURS, ARDEN UHLAR	09/28/1963	KENNELL WORK
U	89	DAMOURS, DAVID A	09/10/1956	HEALTH INS REP
D	89	DAMOURS, KRISTINA MARY	03/05/1993	TV ANCHOR & REP
FORDHAM AVE Con't		**01030**		
U	97	DAIGLE, DANIEL R	09/17/1976	SHIPPING LEAD
U	97	DAVILLI, COREY ALLANA	11/03/1976	BUSINESS CONSUL
U	97	DAVILLI, EMMA JACQUELINE	08/22/2002	
U	97	MONELL, ALYSSA NICOLE	12/05/1995	
U	105	CHAMPAGNE, WAYNE	06/15/1950	
FORGE ST		**01030**		
D	7	CARPENTER, TYLER RANDY	11/02/1995	
D	7	FITZGERALD, MARYKATHLEE	05/05/1968	SALES MGR
U	7	SAVOY, TIMOTHY J	04/29/1978	
U	17	MATTARAZZO, AMANDA B	10/25/1959	ACCOUNTANT
U	17	MATTARAZZO, ROBERT	06/23/1961	ACCOUNTANT
U	24	UZAR, KIMBERLEE M	12/31/1987	AT HOME
R	29	LOUGHLIN, DANIEL S	06/24/1979	
R	29	LOUGHLIN, LISA K	05/02/1979	DIR OF OPER.
D	34	FOLEY, JANICE N	08/06/1966	ADMIN CLERK
U	34	FOLEY, LAUREN MANAMI	01/04/1999	CONSULTANT
D	34	FOLEY, TIMOTHY G	07/19/1964	LEAD PAINT INSP
GINA DR		**01030**		
U	13	MOLONEY, JULIANNE	11/01/1986	REG NURSE
L	13	MOLONEY, PATRICK SR	05/20/1987	COMP PROGMR
D	14	DOUCE, BARRINGTON CARL	02/26/1959	MACH OPER
D	14	DOUCE, CANDACE JEAN	03/22/1953	SDQA ANALY
U	21	BOGLISCH, BRIAN T	10/05/1988	MACHINIST
U	21	BOGLISCH, SANDRA LYNN	04/12/1961	RETIRED
U	31	GOUDREAU, JESSICA M	07/31/1980	TALENT MGR
U	31	GOUDREAU, SAVANNAH MAI	07/15/2002	
U	31	PALMER, BENJAMIN Z	08/20/1975	PC TECH
R	41	LAPRADE, DANIEL C	04/02/1955	RETIRED
GRANGER DR		**01030**		
U	61	BRIOTTA, SUSAN AGNES	03/18/1955	MED LAB TECH
U	62	MENDEZ, EMILY F	07/30/1992	REGISTERED NURS
U	62	MENDEZ-ROSADO, JONATHA	07/12/1992	MACHINIST
U	71	MURPHY, TIMOTHY M	12/18/1975	TEACHER
U	72	HARRISON, DEAN RICHARD	03/04/1956	RETIRED
U	72	HARRISON, PHYLLIS J	03/06/1958	R.N.
U	80	WHITLEY, STEPHANIE	03/10/1978	TEACHER
D	81	BEAL, EILEEN MARIE	05/01/1978	SOCIAL WORKER
U	81	STERNER, TIMOTHY R	07/05/1979	RAILROAD WRK
U	89	SCHMAELZLE, ADAM D	06/26/1974	RESTAURANT
D	89	SCHMAELZLE, JESSICA	09/16/1983	MNTL HLTH
D	90	MARTIN, LEEANNE	07/18/1966	
U	90	MARTIN, MICHAEL A	03/13/1997	INSPECTOR
D	90	SANDLIN, ROSEMARY	05/31/1946	RETIRED
	97	HULTSTROM, PHYLLIS	09/20/1936	RETIRED
U	97	VATOUSIOU, MARK A	05/03/1963	TEACHER
D	97	VATOUSIOU, PAMELA L	04/08/1965	UNEMPLOYED
D	98	MEYER, MARY BETH	10/29/1953	CASHIER
U	98	MEYER, THOMAS EDWARD	07/20/1949	RETIRED
U	105	BOTTA, GIOVANNI G	12/04/1986	BAKER
CC	105	BOTTA, KAYLEIGH	12/20/1988	OFFICE ASSISTAN
U	108	ISOM, CHRISTINE M	01/05/1958	SUB TEACH
U	108	ISOM, GARY T	11/05/1960	TOOLMAKER
U	108	ISOM, OLIVIA ANN	09/06/1995	STUDENT
U	115	MORIARTY, JEAN M	06/27/1940	RETIRED
U	115	MORIARTY, JOHN F JR	11/30/1938	RETIRED
D	116	PETTAZZONI, ROBERT H	01/11/1956	PRINTER
D	116	PETTAZZONI, SUSAN A	05/27/1956	WS COUNCIL SEC
HALLADAY DR		**01030**		
D	8	FRASCO, ROBERT A	04/26/1952	RETIRED
U	8	LAFLEUR, JEREMY THOMAS	08/28/2001	MFG PACKING
U	8	PRENDERGAST, NANCY L	10/26/1951	RETIRED
U	8	YOUNG, GARET J	07/02/1979	
U	8	YOUNG, KAREN LEE	05/07/1976	MANAGER
L	9	DEGEORGE, COLLEN L	09/12/1974	ADM ASSISTANT
U	9	DEGEORGE, EMILY ROSE	02/07/2004	STUDENT
U	9	DEGEORGE, FRANK A JR	11/05/1973	PRINT CONSULTAN
U	9	DEGEORGE, TAYLOR MARIE	02/27/2001	STUDENT
D	20	PARE, JARED R	08/17/1981	RETAIL MANAGER
U	20	PARE, MEGAN	06/07/1983	RN
D	23	HANNON, JOSEPH C	06/18/1986	LIGHTINGTECH
U	23	WETMORE, KEITH J	06/03/1992	MAINT/SECURITY
D	23	WETMORE, STEVEN J	02/14/1956	AIRCRAFT MECH
U	30	CUMMINGS, SHAUN L	06/20/1987	
R	33	CHEBANOV, ELENA	10/18/1990	UNKNOWN
R	33	CHEBANOV, IVAN I JR	08/08/1990	STUDENT
U	43	RUTKOWSKI, HELENA JADWI	12/28/1955	RETIRED
	50	MANES, LUCIANO	04/05/1936	RETIRED
	50	MANES, MARIA A	09/10/1944	DISABLED
	55	KRASNIQI, HABIBE	02/01/1959	UNEMPLOYED
	55	KRASNIQI, HAXHI	06/04/1958	UNEMPLOYED
D	55	KRASNIQI, KUSHTRIM	12/20/1990	UNKNOWN
D	55	KRASNIQI, LIRIDONA	03/23/1992	DENTAL HYGENE
R	60	JAGODOWSKI, GAIL M	02/23/1962	UNEMPLOYED
U	60	JAGODOWSKI, JOSEPH EDW	07/03/2003	ELECTRICAL TECH
U	60	JAGODOWSKI, RICHARD HEN	07/07/2000	ELEC TECH
R	60	JAGODOWSKI, RICHARD R	08/11/1960	PROFESSOR
T	69	SCUDERI, DEBORAH M	07/29/1957	CONTROLLER
U	69	SCUDERI, NATHANIEL J	09/08/1990	CARPENTER
D	70	SABADOSA, AUSTIN TYLER	09/24/1998	SALES
U	70	SABADOSA, WILLIAM	09/14/1969	AIR NAT GUARD
D	70	SABADOSA, ZACHARY T	01/16/1995	SALES

V	NO. APT.	NAME	BORN	OCCUPATION
HALLADAY DR Con't		**01030**		
U	82	ANDERSON, JESSICA LYNN	06/24/1990	STUDENT
R	82	MARCENO, JAMES M	05/15/1962	COMPUTER OPR
R	82	MARCENO, LORI A	12/31/1962	RECEPTIONIST
D	83	LASANTA, BETZAIDA	02/03/1973	UNKNOWN
U	83	SANTANA, JUAN CARLOS	10/03/1973	UNKNOWN
U	92	CASSIDY, DANIEL J	04/11/1989	DELIV DRIVE
U	102	ROWAN, KATHRYN NICOLE	09/13/1992	UNKNOWN
HAMILTON CIR		**01030**		
R	11	TURNER, SHAUN W	12/03/1984	LABORER
R	16	FIELDS, KURT R	06/10/1958	DOCK LOADER
D	16	FIELDS-MUNLEY, M LOUISE	09/11/1938	RETIRED
U	19	LAUGHLIN, JOCELYN NICHOI	04/07/1999	
U	27	THOMPSON, GERALDINE M	08/09/1963	
U	27	THOMPSON, KEVIN RICHARI	10/21/1998	
U	27	THOMPSON, PATRICK J	10/21/1998	
U	27	THOMPSON, RALPH C	09/23/1957	RETIRED
U	27	THOMPSON, SHANNON E	10/21/1998	
U	28	MCGREGOR, BRITTANY P	09/04/1971	PARAPROF
U	28	MCGREGOR, JAMES	07/06/1969	PLUMBER
D	38	LYNCH, CHARLOTTE S	06/06/1955	MED TECH
U	38	LYNCH, TIMOTHY C	01/24/1958	SALES
	41	CHARETTE, MITCHELL D	06/08/1988	
U	44	CLOUTIER, DAVID R	01/02/1955	RETIRED
U	44	CLOUTIER, DEBRA LYNN	07/28/1955	RETIRED
U	49	MARCIL, VALERIE LISA	09/02/1992	UNKNOWN
U	49	REYNOLDS, DAVID ALAN	04/16/1985	PARA PROFESSION
U	52	JASPERSON, TAUNYA R	10/02/1974	RN
U	52	MYERS, BAILEY ROBERT	06/06/2001	
D	59	DELBARBA, RAE M	12/28/1940	RETIRED
U	64	LANCOUR, DINA MARIE	12/07/1961	ADMIN. ASST.
D	64	LANCOUR, JAMES MICHAEL	08/13/1959	RETIRED
U	94	COGSWELL, ROGER E	03/31/1974	POSTAL CARRIER
U	94	GENDRON, BRANDON JOSEI	12/21/2000	STUDENT
U	94	GENDRON, DIONNE M	09/03/1954	POSTAL CLERK
D	106	COONEY, MEGAN D	06/03/1991	UNKNOWN
	106	SMITH, JOSHUA ANTHONY	06/16/1984	
HENDOM DR		**01030**		
E	1	KOWALSKI, MARGARET F	01/13/1956	PATIENT EQUIPMT
E	1	PIGEON, EDWARD P	08/10/1960	ELECTRONIC TECH
E	1	PIGEON, MARY P	05/31/1958	HOUSEKEEPER
U	5	BRUNELLE, JUDITH ANN	11/26/1959	RETIRED
R	5	BRUNELLE, MICHAEL J	05/23/1960	SERVICE TECH
R	7	PARENTEAU, LINDA ANN	04/16/1957	LIC DAY CARE PR
CC	7	PARENTEAU, MELISSA ANN	08/18/1978	LIC DAY CARE AS
R	7	PARENTEAU, RICHARD DON	03/05/1941	AUTO DEALER
U	21	DITOMASO, ALICE LOUISE	07/27/1948	RETIRED
D	31	GREENE, DANIEL E	04/22/1944	RETIRED
D	31	GREENE, MARILYN A	11/17/1948	RETIRED
U	39	ALLEN, LINDA L	11/25/1947	RETIRED
U	39	ALLEN, RONALD J	04/11/1944	RETIRED
U	47	SCUDERI, GAETANO JOSEPI	08/16/1993	STUDENT
U	47	SCUDERI, MICHELLE JEAN	04/04/1967	ASST ADMIN SALE
U	47	SCUDERI, NICHOLAS J	12/17/1966	SALES MGR
	47	SCUDERI, NICHOLAS M	11/12/1997	STUDENT
U	47	SCUDERI, VINCENSO G	05/02/1996	STUDENT
U	57	ZHYHANIUK, NADIIA	07/20/1987	
U	65	SYPIT, MARILYN JEAN	03/20/1947	RETIRED
U	65	SYPIT, MICHAEL JAMES	06/15/1974	DISABLED
U	73	LABRANCHE, RAYMOND JOS	02/09/1961	DISABLED
U	83	CRANE, BARBARA ANN	04/30/1972	
U	83	CRANE, JOHN F IV	08/25/1996	
U	83	CRANE, JOHN FRANK III	12/01/1969	FOREMAN
U	83	CRANE, KAITLYNN ASHLI	01/19/1994	
D	99	PAGOURGIS, BARBARA M	08/17/1932	AT HOME
U	99	PROVOST, ANDREW STELIO	05/31/1996	ACTIVE USMC
U	99	PROVOST, BARBRA M	06/06/1966	TEACHER
U	99	PROVOST, MADELEINE R	03/21/1999	STUDENT
U	99	PROVOST, SEAN S	11/27/1966	DIRECTOR
R	103	NESEN, DANNY	04/18/2002	STUDENT
R	103	NESEN, SERGEY	01/24/1968	WORK
R	103	NESEN, TATIANA	05/14/1970	AT HOME
R	107	DION, NORMAN J	03/11/1945	RETIRED
U	111	KENNEDY, CAROL ANN	05/14/1951	
U	111	KENNEDY, MEAGAN ELIZABE	02/07/1986	UNKNOWN
U	111	KENNEDY, MICHAEL R	05/21/1949	SALESMAN
U	115	SCHERPA, PAULA JEAN	12/01/1964	FINANCIAL SVS
R	115	SCHERPA, WILLIAM	10/02/1961	V.P.
D	123	LUNDEN, AIMEE L	12/06/1970	SOCIAL WORKER
D	123	LUNDEN, ERIC C	04/15/1966	SOCIAL WORKER
U	123	LUNDEN, HARRISON XAVIER	12/15/2004	STUDENT
R	127	GOSSELIN, JEAN M	06/24/1945	RETIRED
	127	GOSSELIN, R	12/04/1988	MECHANIC
R	127	GOSSELIN, ROGER S	01/25/1944	RETIRED
U	131	BROWN, CAROLE L	08/09/1941	RETIRED
U	131	BROWN, FRANCIS R	08/09/1937	RETIRED
U	135	HOULE, ALFRED B	05/28/1944	RETIRED
U	135	HOULE, JOYCE M	09/20/1946	RETIRED
U	139	STROM, GEORGE L	01/26/1945	RETIRED
U	139	STROM, MARYJANE	08/12/1947	RETIRED
D	140	OGULEWICZ, FRANCES T	11/12/1946	RETIRED
U	140	OGULEWICZ, RON A	09/02/1981	
U	143	DRZAL, DIANE MARIE	07/10/1951	RETIRED
HENDOM DR Con't		**01030**		
D	143	DRZAL, THOMAS JOHN	09/17/1943	RETIRED
U	144	BORTOLUSSI, ANDREW VINC	02/16/1992	STUDENT
U	144	BORTOLUSSI, LIEZL ANN	01/03/1988	UNKNOWN
INDEPENDENCE RD		**01030**		
U	4	AYOTTE, CHRISTIAN E	05/27/1958	AVIATION TECH
D	4	AYOTTE, PAMELA A	07/01/1963	PARAPROF
U	4	AYOTTE, REJEAN M	03/05/1954	RETIRED
R	4	AYOTTE, STEFAN C	11/18/1985	SPRNKLER FITTER
U	8	DAME, GREGORY VICTOR JR	09/20/2000	
U	8	TORRES, MIMI H	07/29/1975	UNKNOWN
JOANNE CIR		**01030**		
U	13	DIENI, GEORGE V	07/31/1952	RETIRED
	13	DIENI, GLORIA M	10/30/1953	RETIRED
U	14	ISHAM, JOHN D	01/20/1969	ENGINEER
R	22	BROWN, KATHERINE IRENE	03/05/1948	HOUSEWIFE
U	22	BROWN, LES A	10/08/1949	MANAGEMENT
U	30	MORIN, KARISSA	04/21/2000	
U	40	MICHELAKIS, HARRY	02/28/1959	MACHINIST
U	40	MICHELAKIS, JANET MARIE	10/09/1965	CLAIMS EX
U	45	PRZECHOCKI, JOSEPH J	10/20/1943	RETIRED
U	56	THOMAS, ALEXANDER M	02/01/1992	WORKER
U	56	THOMAS, DENISE	05/22/1954	RETIRED
U	56	THOMAS, KALI NICOLE	10/27/1994	WORKER
U	56	THOMAS, MICHAEL J	06/12/1954	RETIRED
U	57	CELLILLI, KATHLEEN A	07/14/1953	MEDICAL BILLNG
U	57	CELLILLI, VINCENT MICHAEL	08/04/1953	RETIRED
U	67	FERRENTINO, GIOVANNA L	05/12/1960	ROBOTIC OPP
R	72	MC COLLUM, MADELINE ROS	06/01/1934	RETIRED
U	72	MCCOLLUM, KATHERINE S	05/29/1954	RETIRED
U	72	MCCOLLUM, ROBERT J	09/25/1952	RETIRED
R	75	BRODEUR, FREDERIC A III	10/13/1950	RETIRED
R	75	BRODEUR, FREDERIC ALCID	09/13/1975	VALVE TECH
U	75	BRODEUR, MARIANNE	05/01/1951	PRESIDENT
A	75	BRODEUR, MICHELLE LEE	07/20/1978	RETAIL
U	82	SALOIO, SAMANTHA ROSE	05/04/2001	PACE ANALYTICAL
U	82	SALOIO, SUSAN A	12/28/1962	STOREKEEPER
R	82	SALOIO, THOMAS A	07/13/1963	GAS INSPECTOR
U	85	HAYES, JAMES B	12/22/1943	RETIRED
U	85	HAYES, JUDITH ANN	02/23/1944	RETIRED
U	93	CORBIERE, BRUCE R	02/20/1958	DISABLED
U	93	CORBIERE, CHRISTINE A	04/08/1959	RETIRED
JUNIPER RIDGE DR		**01030**		
R	15	MODZELESKY, BRIAN T	01/19/1999	COACH/PT
R	15	MODZELESKY, KENNETH P	01/17/1954	RETIRED
R	15	MODZELESKY, SUSAN E	11/05/1961	RECRUITER
U	22	MADISON, MARY ELEANOR	06/12/1943	RETIRED
U	22	MADISON, ROBERT RONALD	06/21/1943	RETIRED
	25	SIBILIA, EMILY C	11/06/1996	STUDENT
U	25	SIBILIA, THOMAS V	10/15/1963	NURSE
	25	SIBILIA, THOMAS V JR	08/08/1995	STUDENT
U	36	SANTIAGO, JONATHAN	05/26/1986	UNKNOWN
U	36	SANTIAGO CINTRON, CRISTI	06/23/1989	SOCIAL WORKER
	37	MCDONNELL, DANNY P	02/01/1963	ENGINEER
D	48	PAPADOULIAS, STEPHEN NI	01/28/1981	PHARMACIST
U	48	SANTIAGO, YARIMA S	04/17/1980	PHYSICIAN
D	55	KEELEY, BRIAN S	06/12/1957	ELECTRICIAN
U	55	KEELEY, CARLY ANN	09/02/1989	TEACHER
CC	55	KEELEY, CASEY	02/27/1995	RETAIL
U	55	KEELEY, COLLEEN R	05/12/1993	TEACHER
U	55	KEELEY, KYLE SIMPSON	11/18/1991	ENGINEER
U	55	KEELEY, LORI A	01/16/1961	TRAVEL AGENT
U	60	SCOTT, DWIGHT L	02/11/1957	CONTRACTOR
D	76	DAVIES, PATRICIA S	03/14/1945	PSYCHOLOGIST
D	76	SCHWARTZ, RICHARD D	09/23/1952	PSYCHOLOGIST
U	92	SAFFORD, HOWARD IVAN	11/14/1949	ASST DIS ATTORN
U	92	SAFFORD, MARY JO	08/04/1951	NURSE PRACTITIO
D	101	HART, ELIZABETH JAHN	09/18/1946	RETIRED
D	101	HART, GARY H	02/01/1959	RETIRED
R	131	VERMES, CRAIG T	03/21/1958	RETIRED
R	131	VERMES, RACHIE JUICHI	04/17/1975	ANESTHETIST
	136	CALVANESE, DONALD P	04/07/1963	SELF EMPLOYED
R	136	CALVANESE, MICHELE ANN	05/07/1967	SELF-EMPLOYED
D	136	GRAY, MELVIN G	02/14/1942	RETIRED
D	136	PAROLI, GIANNA T	11/01/2000	STUDENT
D	136	PAROLI, LISA ANN	01/25/1965	UNEMPL
R	150	TEDESCHI, GINO JAMES	03/04/1999	US NAVY
R	150	TEDESCHI, LENA H	09/08/2001	STUDENT
R	150	TEDESCHI, MARIO JR	02/02/1964	US NAVY
U	150	TEDESCHI, MARIO R	10/01/1996	STUDENT
R	150	TEDESCHI, REBECCA ANN	03/03/1968	HOMEMAKER
D	162	IERACI, DONNA M	10/30/1957	UNEMPLOYED
U	162	IERACI, PHILIP V	07/12/1954	SALES MGR
U	174	KOGAN, LEONID	07/17/1970	
D	178	CODY, IRENE N	12/18/1956	RETIRED
R	178	COOPERMAN, LEONARD JOE	11/08/1952	RETIRED
R	178	COOPERMAN, WILLIAM MOR	12/14/1995	STUDENT
U	199	VADNAIS, CATHERINE AVEDI	01/23/1979	TEACHER
U	199	VADNAIS, JACK E	01/14/1971	FIN ADVISOR
U	204	BAKER, BRENDAN W	12/10/1992	STUDENT
U	204	BAKER, EMILY ELIZABETH	07/20/1990	TEACHER
U	204	BAKER, KENNETH R	05/31/1952	VP PURCHASING

V	NO. APT.	NAME	BORN	OCCUPATION
JUNIPER RIDGE DR Con't		**01030**		
U	204	BAKER, MAURA D	06/14/1953	HOMEMAKER
U	209	FLEMING, SANDRA	06/06/1949	RETIRED
R	217	CRESCENTINI, ANNA M	07/14/1964	UNEMPLOYED
U	217	CRESCENTINI, JAY T	04/26/1962	SFTWR DEVEL
U	217	CRESCENTINI, NICHOLAS JA	04/13/1987	BUSINESS ANALYS
U	227	SOTOLOTTO, BECKY L	02/06/1965	AT HOME
U	227	SOTOLOTTO, HAYLEY NICOL	06/02/2000	STUDENT
U	227	SOTOLOTTO, MICHAEL JOSE	04/30/2004	STUDENT
U	227	SOTOLOTTO, THOMAS	04/22/1965	PROGRAMMER
KAREN LYNN CIR		**01030**		
U	18	PHILLIPS, BRETT W	07/17/1970	TECH
U	18	STONE-PHILLIPS, CHERYL B	11/07/1969	RN
U	28	BECKER, DENNIS RICHARD	04/13/1945	RETIRED
U	28	BECKER, THERESA ANN	02/26/1948	PT WKR
U	38	BONNEVILLE, CECILE T	01/21/1940	RETIRED
U	38	BONNEVILLE, FRANCIS X	07/26/1939	RETIRED
U	39	DAVIS, JUDITH G	03/28/1943	RETIRED
U	48	SPAULDING, BRADY ROBER	07/01/2002	STUDENT
	48	SPAULDING, BRANDON D	08/08/2003	STUDENT
U	48	SPAULDING, KAREN L	06/16/1972	MGR
	48	SPAULDING, ROBERT M	12/16/1971	MGR
R	51	MORGAN, ALEX K	05/03/1984	MAINTENANCE
U	51	MORGAN, LINDSAY VICTORI	12/10/1984	CUST SERVICE
U	51	QUINONES, EMILY	12/02/2004	
D	60	BRENES, JULIE E	12/28/1977	TEACHER ASST
U	70	MARIEB, MARILYN M	03/19/1945	HOMEMAKER
U	79	HAYES, BARBARA A	12/19/1948	RETIRED
	79	HAYES, JENNIFER L	03/26/1973	STUDENT
U	80	LESSARD, DALE MARIE	06/28/1965	UNKNOWN
U	88	O'BRIEN, MICHAEL	02/20/1954	SIGN HANGER
U	88	OBRIEN, SHANNEN PAIGE	05/11/1992	STUDENT
U	95	FLEMING, JOHN T	08/23/1956	RETIRED
U	95	FLEMING, SHERYL A	10/18/1955	RETIRED
U	98	ST JEAN, BRIAN THOMAS	02/14/1982	CARPENTER
D	98	ST JEAN, SUSAN J	03/15/1957	RETIRED
U	98	STJEAN, DENIS RICHARD SR	03/24/1944	RETIRED
R	108	DULUDE, DAVID W	04/03/1962	INSPECTOR
D	108	KEENEY, KATHLEEN A	10/22/1964	RETIRED
D	108	O'CONNOR, SANDRA ANN	11/08/1958	PHY ASST
U	111	MANGIARATTI, ALAN JAMES	11/05/1956	RETIRED
D	111	MANGIARATTI, JUDITH M	02/11/1950	RETIRED
D	118	FRANCO, KATHERINE A	08/23/1953	RETIRED
U	123	CARRON, BRYAN PATRICK	07/07/2001	STUDENT
U	123	CARRON, KATHLEEN M	03/28/1970	R.N.
U	123	CARRON, PETER BRIAN	06/23/1965	ASST PROD. MGR
U	123	CARRON, SARAH RAYANN	03/12/1999	STUDENT
D	128	LEE, MICHELE ELIZABETH	05/09/1977	MANAGER
U	128	TURNER, ROBERT E	08/12/1960	DIR OF FINANCE
U	135	RADTKE, DEBORAH J	09/23/1950	RETIRED
U	135	RADTKE, PAUL F	05/08/1950	RETIRED
U	140	FLYNN, JOSHUA J	05/04/1996	LABORER
U	140	STRYCHARZ, SUSAN E	11/03/1945	RETIRED
D	149	WOOD, JAMES W	10/04/1934	RETIRED
D	150	ROBERTS, CARL F JR	04/11/1953	RETIRED
D	150	ROBERTS, KAREN M	09/21/1956	RETIRED
R	158	BEEMAN, TIFFANI ALISHA	12/10/1995	STUDENT
U	168	DUNCAN, DEANNA L	07/29/1947	RETIRED
D	168	DUNCAN, WILLIAM F	05/11/1941	RETIRED
KATHY TER		**01030**		
R	13	MERESHKO, LILIA	07/07/1968	
L	14	DAY, SALLY LEE	09/04/1963	NURSE
U	14	EARLY, SUZANNE MARIE	01/02/1960	FOOD SERVICE
U	14	GERRY, JACQUELYN I	07/09/1987	DISPATCHER
U	21	MIARECKI, PAUL M	12/31/1964	EMPLOYED
R	22	LAZAREV, VALENTIN	01/24/1975	UNKNOWN
R	29	TURKYILMAZ, ERHAN	02/03/1989	AREA MANAGER
	30	SHUMEIKO, LYUDMILA	09/02/1982	
	30	SHUMEIKO, RUSLAN	08/26/1981	WELDER
U	39	OBUE, ELIZABETH A	12/10/1955	CASHIER
	39	OBUE, MICHAEL J	10/06/1955	JET TECH SUP
U	40	GRILLEY, GLENN E	07/07/1971	CONTRACTOR
R	40	MCCRUDEN, NADINE F	03/12/1974	INSURANCE AGT
D	47	HACKETT, ROBERT GARY	05/02/1984	CHILD SUPPORT
	48	SERVIS, KYLIE	08/07/2003	PT CASHIER
U	48	SERVIS, MARGARET M	04/05/1945	RETIRED
U	57	WILLIAMSON, JOHN	08/28/1954	RETIRED
U	57	WILLIAMSON, KELLY ANN	05/27/1989	UNEMPLOYED
CC	58	BROCK, RICHARD	07/17/1984	UNKNOWN
U	58	BROCK, SHERIDA B	07/24/1987	UNKNOWN
D	58	MORALES, ADARBERTO	06/24/1974	DELIVERY DRIVER
D	58	MORALES, ELAINA ANN	04/24/1975	CLAIMS ADJUSTER
U	58	MORALES, JADEN ALEXANDI	09/11/2001	CLERK
U	58	MORALES, KEISHA MARIE	04/22/1995	BEHAVIOR TECH
R	65	DONALD, EDWARD JOSEPH	10/31/1960	SALES
U	65	DONALD, SUZETTE M	06/03/1962	PHOTOGRAPHER
U	65	KNEESKERN, KERI ANN	08/09/1988	QUOTING
R	66	EVANS, VICTORIA	12/16/1997	NONE
R	66	SUKHYNA, MARYNA	04/17/1990	
R	66	SUKHYNA, MYKOLA	10/02/1961	MECHANIC
R	66	SUKHYNA, VERA	11/17/1974	MASSAGE THER
D	73	CICCHETTI, GIUSEPPE	03/11/1951	RETIRED
	73	CICCHETTI, LIA	08/21/1949	RETIRED
KATHY TER Con't		**01030**		
U	74	PREFONTAINE, BRIAN ARTHI	07/18/1952	RETIRED
U	74	PREFONTAINE, CHRISTOPHE	12/04/1980	MANAGER
KELLOGG AVE		**01030**		
D	13	SOUDERS, GERALD J	10/31/1941	RETIRED
D	13	SOUDERS, MARGARET JEAN	01/28/1947	RETIRED
U	18	SGUEGLIA, ANTHONY RAYM	01/29/1964	PLANT MGR
R	18	SHEEHAN, BRENDAN THOMA	12/02/1998	STUDENT
U	18	SHEEHAN, LISA M	11/09/1968	TEACHER
D	21	BEAVIS, JOSEPH FRANCIS SI	03/12/1941	RETIRED
U	21	BEAVIS, TRUDY A	08/21/1945	RETIRED
U	26	MATT, FELIX E III	07/14/1958	HAM STANDARD
U	26	MATT, KIMBERLEE A	10/26/1964	HOMEMAKER
U	31	HANSON, JOHN A	07/18/1945	RETIRED
R	34	PIRNIE, SHAWN	11/13/1971	
D	34	SHEA, MAUREEN A	12/02/1971	TEACHER
R	39	CARDAROPOLI, JAMES V	01/26/1966	SALES
D	39	CARDAROPOLI, JOAN M	10/31/1940	BOOKKEEPER
U	39	CARDAROPOLI, VINCENT R	11/25/1968	FINANCE
U	44	MCCRYSTAL, DAWN M	07/09/1984	RN
U	44	MCCRYSTAL, PATRICK J	07/17/1979	PHYSICAL THERAP
U	47	FERRIS, CYNTHIA A	03/16/1948	RETIRED
U	47	FERRIS, JAMES T	07/02/1946	RETIRED
	52	SLEEPER, BARBARA J	11/14/1947	RETIRED
U	52	SLEEPER, LAWRENCE FRAN	06/19/1947	RETIRED
U	57	CHIARO, JOANN K	06/26/1964	RETIRED
	57	PIERSON, TYLER	08/26/1996	SUPERVISOR
U	57	ROBINSON, DIANNA L	12/20/1945	RETIRED
	57	SYMINGTON, JIM	12/12/1957	RETIRED
U	60	CORMIER, DIANE C	04/06/1946	RETIRED
D	65	PAQUETTE, DEBORAH J	09/03/1980	INS ACCOUNT
R	65	PAQUETTE, RONALD F	05/13/1978	LEAD ELECTRICIA
U	72	KELLEY, CARRIE B	04/04/1973	BEAUTICIAN
U	72	KELLEY, JONATHAN	03/11/1972	SELF EMPLOYED
U	72	KELLEY, JONATHAN THOMAS	05/16/1999	STUDENT
U	72	KELLEY, MIA L	03/12/2002	STUDENT
KIMBERLY CIR		**01030**		
U	5	STEPHENS, DIANA JEAN	04/13/1963	CUST SERVICE
U	5	STEPHENS, ROBERT	08/05/1960	TOOLING DESIGN
U	5	STEPHENS, SARAH M	07/26/1996	MED LAB SCIENTI
D	6	WRIGHT, GARY L	10/31/1949	RETIRED
U	16	HEELON, JONATHAN M	01/12/2000	BANK TELLER
D	16	HEELON, MARK W	06/06/1965	PHARMACIST
D	16	HEELON, MICHELE A	01/25/1966	SALES ASSO
D	26	GONTHIER, KATHLEEN M	09/10/1959	RETAIL
U	26	GONTHIER, MICHAEL PAUL	05/08/1995	RETAIL
KOSAK COURT		**01030**		
D	40	KEHOE, CHARLES FRANCIS I	07/24/2000	STUDENT
U	40	KEHOE, CHARLES FRANCIS .	03/15/1961	RETIRED
D	40	KEHOE, ROSAMARIA	10/24/1960	RETIRED
KOSAK CT		**01030**		
R	54	STOLAR, ALINE	03/27/1958	HAIRDRESSER
R	54	STOLAR, ROBERT	02/10/1955	RETIRED
D	64	CRESSOTTI, JEAN A	09/13/1952	BARTENDER
U	84	SIMARD, CHRISTINE R	02/10/1972	RADIOGRAPHER
U	84	SIMARD, HANNELORE R	04/22/1942	RETIRED
U	96	JACK, EVA	06/16/1947	RETIRED
U	96	JACK, LLOYD E	09/18/1947	RETIRED
U	104	CLARK, BRENNA	10/10/1996	
U	104	CLARK, JULIANNE MARIE	04/03/1971	DISABLED/UNEMPL
D	104	CLARK, MIRANDA L	03/01/1994	
D	104	CLARK, ROGER A	02/23/1970	ASST GROCERY MG
U	104	DIAZ COOPER, EDGARDO R	03/28/1997	MAINTENANCE
U	120	HAMEL, KALENE L	06/29/1967	HOMEMAKER
U	143	ADHIKARI, TARA N	04/15/1977	
U	143	CHIDI, DHAN K	12/04/1982	
U	144	DONOVAN, JILL MARIE	07/08/1977	MANAGER
D	144	DONOVAN, MICHAEL JOSEPH	07/25/1973	ADMINISTRATOR
LISWELL DR		**01030**		
R	17	UKRAINETS, DANIELLE ANN	12/01/1983	WORKING
R	17	UKRAINETS, YEVGENY	10/05/1985	EMPLOYED
U	18	SVADEBA, JOHN G	05/22/1957	RETIRED
U	18	SVADEBA, SUZANNE REGINA	05/05/1961	TEACHER
U	27	CREANZA, ROBERT GEORGE	05/12/1946	SALES
U	27	CREANZA, ROBERT J	11/19/1980	MECHANICAL TECH
R	37	FRANCO, CANDICE R	12/27/1973	TEACHER
U	37	FRANCO, ERIC E	11/30/1972	SCHOOL COUNSELO
R	45	SEDELOW, GARY CHARLES	03/11/1971	ENGINEER
R	45	SEDELOW, TRICIA EGAN	12/30/1968	RN
U	50	FREEMAN, DONNA	07/26/1955	RETIRED
D	50	FREEMAN, JENNA LAUREN	05/20/1986	TEACHER
D	50	FREEMAN, KENNETH	11/20/1985	COOK
U	50	FREEMAN, LAWRENCE E	10/30/1953	RETIRED
R	55	TOTO, ANTHONY R	06/12/1962	SALES MGR
U	55	TOTO, BIANCA E	06/23/1999	STUDENT
R	55	TOTO, FILOMENA A	04/17/1963	SALES PROG MGR
U	65	LOLLIO, JACQUELINE I	11/04/1961	CUSTOMER SERVIC
D	66	PUDLO, PAMELA ANN	04/06/1946	RETIRED
D	66	PUDLO, RONALD	08/02/1945	RETIRED
U	75	CULL-FOURNIER, AMBER GR	04/10/1983	VETERINARIAN
U	75	MOUNEIMNEH, ZACHARY A	10/25/1978	RETAIL MGR

V	NO. APT.	NAME	BORN	OCCUPATION
LISWELL DR Con't		**01030**		
	78	BARKYOUMB, ALEXA	06/28/2000	STUDENT
U	78	BARKYOUMB, CHRISTINA M	01/15/1970	
	78	BARKYOUMB, DANIELLA	08/18/2003	STUDENT
U	78	BARKYOUMB, JONATHAN PA	09/08/1969	SUPERVISOR
	78	BARKYOUMB, RACHEL	07/27/1997	RETAIL
U	85	AZIAHA, YAOVI ELOM	03/07/1985	FINANCIAL ANALY
	88	ARMITAGE, NICOLE	04/25/1996	MANAGER
U	88	WHITE, KASSANDRA M	08/25/1989	MANAGER
U	88	WHITE, KATHLEEN A	02/15/1963	MANAGER
U	88	WHITE, LAWRENCE A JR	05/24/1960	VICE PRESIDENT
U	93	BEACH, JENNA	12/20/1997	ASSET PROTECTIO
U	93	BEACH, KYLE W	05/03/1994	WHSE DRIVER
D	93	BEACH, LEO WILLIAM	08/25/1968	CARPENTRY
D	93	BEACH, MELISSA A	07/30/1969	OFF CLK
D	96	KELLY, PATRICK R	11/07/1970	SALES
	96	RYAN, PATRICK R	11/18/2003	STUDENT
U	103	JOYCE, CATHRYN M	07/26/1988	STUDENT
U	103	JOYCE, JAMES M	03/16/1955	SALES REP.
U	103	JOYCE, MARIANNE	03/26/1957	OCC THERAPIST
U	111	MEADOWS, ARMANDA JO	08/17/1981	
U	111	THERRIEN, KYLE JAMES	04/04/1989	ELECTRICIAN
MARLA PL		**01030**		
U	7	HARTT, ASHLEY DEIANA	04/06/1986	WORKING
U	7	HARTT, BRENDAN SMITH	06/01/1985	EMPLOYED
R	8	PARRELLI, ANTHONY A JR	12/03/1946	RETIRED
U	8	PARRELLI, DIANNE J	12/21/1946	RETIRED
U	15	HEER, DIANE	04/09/1958	RETIRED
U	15	HEER, RICHARD W	03/03/1958	RESEARCH TECH
U	15	LAVIMODIERE, CHARLES J III	06/12/1984	EMPLOYED
U	15	LAVIMODIERE, COURTNEY A	06/01/1988	PHYSICAL THERAP
U	16	BARRETT, JOANN G	03/03/1944	RETIRED
U	16	BARRETT, JOHN SPENCER	07/09/1941	RETIRED
U	25	HALL, RYAN	12/19/1980	RN
U	25	VILLANUEVA LOPEZ, SAIRAL	04/27/1998	
U	28	SAVOIE, DEBRA A	06/18/1965	INSURANCE
MEMORY LN		**01030**		
R	11	RONDINELLI, ANTHONY	10/13/1971	ACCT/PROF
	11	RONDINELLI, CHRISTOPHER	01/20/2005	STUDENT
R	11	RONDINELLI, KERRY L	01/20/1972	EDUCATOR
U	16	BLAIN, DAVID L	06/02/1969	COMP PROGRAMMER
	16	BLAIN, DAWN M	11/05/1969	SUB TEACH
	16	BLAIN, RACHAEL A	05/15/1997	STUDENT
R	21	MCCARTHY, JAMES A	07/16/1947	RETIRED
U	21	MCCARTHY, JEANNE MARIE	11/19/1949	RETIRED
	24	LANG, EVAN	02/18/2003	STUDENT
R	24	LANG, MELISSA A	09/02/1970	RADIATION THERP
R	24	LANG, PAUL H	04/17/1968	CASE MGR
U	31	REED, JOSEPH CHARLES	05/15/1968	PILOT
U	40	CIRCOSTA, BRENDA L	11/10/1962	HELP DESK ATTEN
	40	CIRCOSTA, DANIELLE M	06/20/1994	NURSE
U	40	CIRCOSTA, GEORGE JR	05/25/1961	BUS DRIVER
U	40	CIRCOSTA, PAIGE J	07/08/1995	NURSE
U	40	CIRCOSTA, ZACHARY THOM	07/10/1997	PT SUPERVISOR
U	41	CASAGRANDE, RYAN HENRY	10/08/2003	STUDENT
D	41	NADEAU, CONNIE JEAN	12/09/1970	HUMAN RESRCS
D	52	USCHMANN, JESSICA	03/15/1993	SOCIAL WORKER
U	52	USCHMANN, REBECCA ELIZA	11/30/1996	TEACHER
U	52	USCHMANN, ROBERT E	02/07/1965	DRAFTSMEN
D	53	MIAS, DAVID J	01/18/1956	RETIRED
D	53	MIAS, MARY H	11/21/1960	INVENTORY ASST
U	64	SHEPARD, ANDREW	02/20/1987	EMPLOYED
U	64	SHEPARD, JENNIFER JUNE	07/17/1987	EMPLOYED
U	75	FONTAINE, CHRISTINE M	02/13/1973	PAYROLL COORDIN
U	75	FONTAINE, EMILY LARISSA	08/05/2002	STUDENT
U	75	FONTAINE, RUSSELL D	01/10/1970	VP BANKER
MICHAEL ST		**01030**		
U	1	KENT, KRISTEN	08/06/1977	UNKNOWN
U	1	KENT, MICHAEL J	08/25/1977	MANAGER
D	9	KUPRAS, MARYANNE	08/07/1955	SALES ASSOC
U	9	KUPRAS, MATTHEW J	08/13/1985	MAILMAN
D	9	KUPRAS, RAYMOND J SR	09/04/1951	RETIRED
U	9	KUPRAS, RAYMOND J JR	04/14/1984	SALES CONSU
D	14	HYLAND, FAITH L	09/20/1948	RETIRED
U	14	HYLAND, JOHN F	04/20/1947	RETIRED
U	17	FARWELL, MEGAN R	03/11/1997	MEDICAL ASST
D	17	FARWELL, MICHAEL S	04/23/1966	SALES REP
D	17	FARWELL, TINA M	06/12/1965	CUSTOMER SERV
U	17	SMART, JESSE D	08/13/1995	STUDENT
	22	WINN, DANIELLE	02/26/1988	CSR
U	22	WINN, EVELYN	11/27/1951	EMPLOYMENT SPEC
U	22	WINN, GARYSON GEORGE	02/19/1988	AIRMAN USAF RES
R	25	BUTLER, JACALYN R	08/31/1953	RETIRED
U	25	BUTLER, MARK B	03/23/1948	RETIRED
MIDDLE LN		**01030**		
U	11	GENDRON, GERALD WELLY	09/14/1953	RETIRED
U	11	GENDRON, MAUREEN ELIZA	10/14/1953	RETIRED
R	18	COLLIER, IZABELA A	04/18/1976	TEACHER
	18	COLLIER, MATTHEW A	09/19/2005	STUDENT
R	18	COLLIER, TODD A	08/05/1967	ACCT EXEC
MURIEL LN		**01030**		
U	18	RULE, HEATHER MARIE	06/06/1989	PARAPROFESSIONA
U	18	RULE, THOMAS MICHAEL III	01/19/1989	CONSTRUCTION
D	18	SMETHURST, DEBRA A	04/04/1961	ASSOC IATE UND
	18	SMETHURST, KRISTINA L	08/02/1992	HAIR STYLIST
	23	HARPIN, AUSTIN J	03/20/1994	FIELD TECH
U	23	HARPIN, DYLAN F	03/20/1994	RN
U	23	HARPIN, FREDERICK ADRIAN	09/19/1965	LTR CARRIER
U	23	HARPIN, MARILYN A	08/19/1956	RETIRED
U	35	MALANSON, JASON A	10/31/1981	MAINT ENGINEER
U	35	MALANSON, JILLIAN E	07/07/1981	TEACHER
	40	ROBIE, DANIEL R	03/28/1997	
R	40	ROBIE, LINDA K	10/27/1964	
U	40	ROBIE, RACHEL KATHRYN	10/28/1993	
R	40	ROBIE, RICHARD R	12/10/1961	ENGINEER
U	45	MAGISTRI, ROBERT W	02/14/1976	ACCOUNTANT
D	50	WHITE, DENISE A	05/18/1964	PARAPROFF
D	50	WHITE, MATTHEW E	04/17/1994	GROC RCV
D	50	WHITE, PETER E	03/22/1958	PHARMACIST
U	55	DISANTI, FRANCIS M	09/04/1973	ATTORNEY
U	55	DISANTI, PATRICIA M	06/21/1967	ASST PRINCIPAL
D	65	THERIAULT, ANN M	07/18/1959	TEACHER
U	65	THERIAULT, MICHAEL	05/21/1957	MARINE ENGINEER
D	70	GENDRON, CHRISTINE MARY	03/09/1960	RETIRED
D	70	GENDRON, JAMES D	07/20/1962	RETIRED
D	70	GENDRON, SAMUEL L	05/12/1993	SFTWRE ENGINEER
R	75	CLARK, LESLIE A	07/03/1958	RETIRED
U	75	STILLWAGON, LAURIE JEAN	07/03/1958	
NICOLE TER		**01030**		
U	4	BSHARA, DEBORAH	02/12/1954	DENTAL ASSIST
R	4	BSHARA, RICHARD P	01/05/1955	SELF EMPLOYED
U	13	PELCHAT, DENISE ANN	09/24/1966	NUC MED TECH
U	14	CARTWRIGHT, DIANE M	09/25/1956	RETIRED
U	14	CARTWRIGHT, WAYNE H	08/11/1947	RETIRED
U	22	KING, MATTHEW J	07/05/1998	STUDENT
U	22	KING, RALPH LAWRENCE JR	02/13/1955	SALESMAN
U	22	KING, SUSAN MARY	12/22/1964	NURSE
U	32	COVILEAC, DMITRII	12/10/1978	WORKING
U	32	COVILEAC, EMA	04/20/2005	STUDENT
U	32	COVILEAC, NATALIA	10/01/1985	
	40	CHEN, SHU YU	01/07/1963	WORKER
	40	CHU, CHEUK-CHUN	10/07/1965	WORKER
U	43	HUBBARD, PHYLLIS M	01/09/1951	DISABLE
U	43	HUBBARD, RICHARD WEBB J	05/07/1947	RETIRED
U	48	RADIONOV, NATALYA M	11/19/1979	RN
U	48	RADIONOV, SERGEY V	12/02/1980	MACHINE OP
U	58	SHAW, DAVID R	10/15/1955	MACHINIST
U	58	SHAW, DONNA S	06/17/1958	HOUSEWIFE
NORTH ST		**01030**		
D	961	RAPA, MARY M	06/30/1954	RETIRED
D	961	RAPA, METZI J	03/16/1951	RETIRED
	971	CAMPELO, JORDAN J	06/14/2001	STUDENT
R	971	CAMPELO, MAKAYLA CAMRY	08/02/1999	STUDENT
R	971	PSZENICZNY, JOHN M	06/21/1972	MANAGEMENT
R	971	PSZENICZNY, SHERRY A	03/26/1976	HOME MAKER
U	979	HODGE, JACOB KENNETH	11/20/1998	
R	979	HODGE, KENNETH J	02/01/1972	
R	979	HODGE, TONYA J	06/15/1975	
	989	MALERBA, NICHOLAS A	12/17/1999	STUDENT
U	989	MALERBA, RICHARD MICHAE	07/25/1951	CUSTODIAN
U	989	MALERBA, STEPHEN ANTHO	03/27/1995	STUDENT
U	989	MALERBA, VERONICA J	06/17/1961	SOCIAL WORKER
U	999	NOES, JEAN C	03/09/1954	RETIRED
D	999	NOES, TERRY L	11/01/1947	RETIRED
	1009	HALEY, SAMANTHA	10/10/1985	EMPLOYED
U	1009	WAITE, DEBORAH F	10/10/1962	N P
U	1009	WAITE, RONALD RAYMOND J	12/13/1961	DISABLED
U	1009	WAITE, VINCE	09/26/1988	EMPLOYED
D	1019	PIETRASZ, MARIA	06/10/1956	RETIRED
	1019	PIETRASZ, MICHAEL	09/28/1951	RETIRED
D	1029	SIEDLIK, GARY T	05/17/1957	PRES CORP
D	1029	SIEDLIK, KATHLEEN D	03/08/1959	CLINICAL SCHED
U	1045	STEPANIK, ALAN M	12/14/1961	FARMER
U	1045	STEPANIK, AMBER ROSE	10/23/1994	TEACHER
U	1045	STEPANIK, KAROL A	05/21/1963	RN
R	1045	STEPANIK, MICHAEL ALAN	11/20/2000	STUDENT
U	1057	COOL, JAMES P	10/08/1962	RAMP TRANSPORT
U	1057	COOL, JOANN P	05/09/1968	PACKAGE COURIER
U	1077	ROBICHAUD, DANIELLE N	10/10/1986	AUTO DETAILER
R	1077	ROBICHAUD, JUSTIN T	01/09/1984	SALES
U	1077	ROBICHAUD, RANDY ARTHUR	03/03/1954	RETIRED
U	1085	DARMANCHEVA, TAMARA D	05/04/1962	ARCHITECTURE
R	1085	SONGOROV, DINA	01/02/1968	DATA ENTRY
U	1085	SONGOROV, FEDOR A	12/18/1965	ENGINEER
U	1095	CONNELLY, DAWN M	11/06/1965	DISABLED
A	1095	CONNELLY, MICHAEL J	11/24/1969	RETAILSALES MGR
U	1139	DIAZ, EMANUEL	08/20/1982	PASTOR
	1139	DIAZ, IASAAC	01/17/2005	
U	1139	NGUYEN, JOHN HUU	11/01/1995	UNKNOWN
U	1149	BACAJ, BLERINA	07/09/1987	UNKNOWN
U	1149	ISMAILI, AZEM	12/16/1984	
D	1157	DASTIGIR, FATIMA	10/05/1953	ADMIN ASSISTANT
U	1165	CAYER, RICHARD NORMAN	03/18/1958	RETIRED

V	NO. APT.	NAME	BORN	OCCUPATION
NORTH ST Con't 01030				
U	1165	CAYER, SUSAN MARY	06/21/1956	RETIRED
R	1175	BRITTAIN, MARSHA L	10/04/1949	DOCTOR'S OFFICE
U	1183	GILL, JOSEPH M	11/16/1992	LAB TECH
D	1183	GILL, LINDA LOU	05/20/1960	HAIR SYLIST
R	1183	GILL, MICHAEL J	10/10/1959	MUSICIAN
D	1193	KING, GLORIA ELAINE	02/25/1942	RETIRED
U	1193	KING, ROBERT GEORGE	10/26/1939	RETIRED
U	1207	BEAVIS, ANGELA M	03/07/1969	WORKING
U	1207	BEAVIS, JOSEPH F	11/12/1970	EMPLOYED
U	1207	PARE, ALEXANDRA MARIE	11/18/1996	STUDENT
U	1215	LE, HUU T	10/10/1953	RETIRED
U	1215	TONTHAT, MINH	10/15/1947	RETIRED
NORTH WEST ST 01030				
U	6	PEREZ, JASON	07/28/1983	
U	6	PEREZ, SHEILA	12/01/1992	
U	17	KUDLIC, ANN I	06/28/1953	OFFICE ADMIN/RN
U	17	KUDLIC, JOHN GREGORY	11/18/1954	CONSTRUCTION
R	28	WRIGHT, ESTHER Z	04/29/1944	RETIRED
R	28	WRIGHT, JAMES F	08/25/1942	RETIRED
R	33	PIASCIK, DANIELLE A	11/03/1988	OFFICE ASST
R	33	PIASCIK, JUSTIN FRANCIS	01/13/1988	CONSTRUCTION
D	38	CONVERTINO, JOHN	04/12/1953	SOUND ENG
U	44	WHEELER, NANCY A	01/11/1946	DISABLED
D	71	BAPTISTE, DAVID K	08/25/1953	RETIRED
U	71	BAPTISTE, KEVIN J	12/03/1984	PARAPROFESS
D	71	BAPTISTE, RACHEL MARIE	02/07/1989	PARAPROFESS
U	71	BAPTISTE, ROXANNE MARIE	03/15/1957	RETIRED
U	76	MANCINI, ANDREW M	09/05/1983	STUDENT
U	76	MANCINI, KATHLEEN ELIZAB	07/06/1954	NURSE
U	76	MANCINI, MICHAEL J	05/02/1952	ACCOUNTANT
D	76	MANCINI, SAMUEL DONALD	09/10/1988	STUDENT
U	131	HASTINGS, BELLA B	06/22/2000	CUSTOMER SERVIC
U	131	HASTINGS, JEFFREY ALAN	04/09/1967	IT MANAGER
U	131	HASTINGS, MORGAN J	09/26/2001	RESTUARANT MANA
U	131	HASTINGS, NANCY L	11/07/1967	HOMESCHOOLER
U	131	HASTINGS, SOPHIE LEA	12/31/2002	STUDENT
U	131	LEFEBVRE, PAUL S	03/06/1990	STUDENT
D	141	OGLE-TAMS, SHARON OVET	08/19/1955	UNKNOWN
U	155	SIANA, JOYCE E	05/04/1964	ACCT MANAGER
D	155	SIANA, KRISTA	07/19/1988	ASST MANAGER
D	155	WINSLOW, DAVID P	04/19/1961	RETIRED
U	156	MCGREGOR, ISABELLA KATH	07/21/2004	STUDENT
U	156	MCGREGOR, JESSICA LYNN	08/02/1975	STUDENT
D	156	MCGREGOR, STUART	10/17/1973	PROJ SUPER
	163	FUDA, JAMES DENNIS	04/05/1958	RETIRED
U	163	FUSCO, SALVATORE	09/17/1968	SELF EMPLOY
U	163	FUSCO, VANESSA	09/15/1981	ENTERTAINMENT
U	170	MARTINEAU, JASON G	05/26/1978	MAN FACILITATOR
U	170	MARTINEAU, JENNIFER ANN	02/10/1987	CUSOMER SERV
U	173	NORMANDEAU, DANIEL C	09/03/1987	
R	178	ROVATTI, FELICITY ROSE	12/06/2000	STUDENT
U	178	ROVATTI, JEFFREY RICHARD	11/28/1964	MULTI MEDIA
U	178	ROVATTI, KATHLEEN S	11/19/1967	OFFICE ADMIN
U	178	ROVATTI, MARYROSE V	10/26/1995	TEACHER
U	178	ROVATTI, VERONICA A	12/19/1997	TEACHER
U	178	STASIAK, FELICITY ROSE	12/06/2000	
U	186	EINZIG, ALEXANDER HERBEI	10/11/1991	CUSTOMER REPRES
U	186	EINZIG, DENISE MARIE	01/31/1967	ASSIST TEACHER
U	186	EINZIG, ROBERT ALAN	06/25/1953	RETIRED
U	189	LAGACY, MICHAEL CRAIG	05/01/1990	CONCRETE
	189	LYNCH, TORIN E	03/26/2002	STUDENT
U	189	MATOS, JOSELYNE	07/09/1993	
	189	WATTERS, PIA H	12/26/1981	WAITRESS
U	194	UNEEGAR, CHRISTINE E	09/21/1979	DAYCARE PROVIDE
U	194	UNEEGAR, ISABELLE	08/20/2003	STUDENT
U	194	UNEEGAR, JOHN III	04/16/1977	SELF EMPLOYED
D	207	SMITH, CHRISTENE MARIE	12/14/1970	ADMIN ASST
R	207	SMITH, JEFFREY EDWARD	11/06/1969	CARPENTER
U	210	AVERY, DEBRA D	11/07/1959	FACILITIES DIR.
U	210	AVERY, DEREK ROSS	08/10/1992	
U	214	SKOGLUND, LINNEA KERSTI	04/16/1996	UNKNOWN
R	214	SKOGLUND, PETER	01/17/1961	POWERPLANT REP
U	220	ROSENTHAL, ANNA	08/19/1988	MARKETING
D	220	ROSENTHAL, JASON	09/23/1990	IT
U	226	COOGAN, DANIEL M	10/27/1953	RETIRED
U	226	COOGAN, NORMA J	09/17/1955	RETIRED
U	236	RENNELL, RONALD RUSSELL	08/08/1952	RETIRED
U	236	RENNELL, VICKI LYNN	02/03/1955	RETIRED
D	252	TURNBULL, DONNA LEE	05/10/1955	OFFICE MGR
D	252	TURNBULL, GARY R	07/04/1954	ELECTRICIAN
	258	KARL, FREDERICK	09/21/1996	STUDENT
U	258	KARL-MORIN, JADE	12/09/1998	STUDENT
U	258	MORIN, JASON L	04/23/1967	MSSGE THERP
D	258	MORIN, KRISTIN JEAN	07/15/1968	NURSE
U	265	FARNSWORTH, LINDA L	12/30/1953	CLERK
U	274	GRADY, ANNA M	07/24/1974	CAFETERIA WKR
U	274	GRADY, KENDRA ANN	10/19/2004	STUDENT
U	274	GRADY, PATRICIA Z	08/30/1947	RETIRED
U	274	GRADY, R KENNETH JR	10/13/1946	RETIRED
U	274	GRADY, R KENNETH III	10/28/1976	CUSTODIAN
	300	ALLEN, TRACY J	07/01/1977	
R	300	TURNBULL, DERRICK M	06/20/1981	ELECTRICIAN
U	316	GANIEANY, PATRICK ANTHO	09/04/1991	IT WORKER
U	316	MUDWAY, LAUREN	05/10/1991	
U	316	SUTHERLAND, ANDREW DUS	07/01/1992	
U	319	WATERS, BERNADETTE LEIG	03/07/1953	RESP THERAPIS
U	319	WATERS, JONATHAN M	01/24/1988	STUDENT
U	319	WATERS, WILLIAM R JR	02/23/1953	RETIRED
U	326	ELLSWORTH, JESSICA CAITL	10/25/2003	
U	326	ELLSWORTH, VALERIE MARI	03/25/1976	ACCTG ASSOCIATE
U	326	GRIMALDI, WILLIAM GENE JR	11/22/1968	DISABLED
R	327	SHIELDS, BRITTANY A	01/06/1984	ADMIN SEC
U	327	SHIELDS, JAMES	04/19/1949	RETIRED
U	337	SNOW, RAYMOND E JR	04/03/1973	SCHOOL PSYCHOL.
U	340	BLISS, JASON ROBERT	06/21/1984	
U	340	BLISS, SARAH DANIELLE	03/04/1994	
R	340	OLLARI, KAREN MARIE	12/07/1966	ADMIN
R	342	DU BOIS, GINGER NANETTE	06/21/1967	
U	342	STANDING, MICHAEL ROBER	05/01/1992	SALES
U	343	KRZYKOWSKI, ANTHONY R	09/08/1962	LANDSCP/CUSTOD
U	343	KRZYKOWSKI, ANTHONY JO	02/27/2002	STUDENT
U	343	KRZYKOWSKI, ASHLEY	07/04/1999	READING SPECIAL
U	343	KRZYKOWSKI, LINDA	10/31/1965	PHONES/CUST SER
D	350	PETRANGELO, FRANK A	11/02/1948	TRUCK DRIVER
R	350	PETRANGELO, MARGARET S	07/18/1952	RETIRED
U	351	DILUZIO, KIMBERLY A	08/04/1969	DISABLED
U	351	FREAM, DANIEL G	04/25/1967	SUPERVISOR
R	358	PETERS, DIANE M	09/15/1959	EXEC ASSISTANT
U	358	PETERS, KARA MICHELE	03/30/1994	STUDENT
U	358	PETERS, MICHAEL F	07/22/1952	SALES MANAGER
U	363	PICKETT, AMELIA JANE	01/13/2004	
R	363	PICKETT, DAVID NEAL	03/04/1953	SALES
D	363	PICKETT, JEFFREY	11/17/1981	
U	363	PICKETT, KATHLEEN	11/16/1955	REG NURSE
R	378	JESERSKI, JOHN E	01/09/1945	SELF EMPLOYED
R	378	JESERSKI, SUSAN ANN	02/05/1948	RETIRED
	386	MOCCIO, ROBERT R	11/05/1941	RETIRED
R	395	DAVENPORT, JEREMY B	02/07/1979	MANAGER
R	407	CAMPAGNARI, MARILYN Q	04/18/1930	RETIRED
U	412	PELLEY, NORMAN ARTHUR	06/26/1945	SELF EMPLOYED
U	412	PELLEY, SUSAN C	10/15/1947	
NORTH WESTFIELD ST 01030				
	35	STABACH, LINDA	11/29/1953	RETIRED
U	35	STABACH, ROBERT M	12/20/1949	S&S PEAPOD PT
U	44	OLMO, JESSICA YESENIA	02/17/1987	
U	44	WRIGHT, MICHELLE ANN	04/23/1966	ADMINISTRATOR
D	44	WRIGHT, WILLIE J	04/02/1967	
U	45	MURPHY, KIMBERLY A	12/05/1969	REGISTERED NURS
U	45	MURPHY, MICHAEL	11/02/1970	CARPENTER
U	54	SLOSEK, ROSEMARIE	06/16/1958	N/A
D	55	LARSEN, ALYSSA MERRIMAE	12/18/2000	
U	55	LEDUC, LOGAN K	03/17/2000	CONSTRUCTION
D	57	DEAN, LISA L	07/29/1963	AT HOME
U	57B	SAMATARO, JAMES R	03/14/1956	
	64	BEAN, ANN MARIE	09/07/1965	HOUSEWIFE
	64	BEAN, DANIEL C JR	08/24/1964	CARPENTER
U	65	D'AMOURS, SHARON JOAN	07/03/1969	MEAT CLERK
U	65	DAMOURS, DAVID B SR	04/30/1956	RETIRED
U	70	GUIDI, SUSAN M	07/03/1963	SECRETARY
U	73	POHNER, GERALD MICHAEL	04/10/1950	SELF EMPLOYED
U	73	POHNER, HOLLY J	01/04/1953	OFFICE MGR
D	78	LEBLANC, BRENDAN JAMES	12/17/2002	STUDENT
D	78	LEBLANC, DEANNA MARIE	09/11/1981	TEACHER
D	78	LEBLANC, WILLIAM J JR	05/07/1981	SALES
U	85	KRAMER, ROBERT A SR	11/24/1952	LETTER CARRIER
U	94	STODDARD, ALFRED WILLIAM	09/04/1958	MECHANIC
U	94	STODDARD, JUDY V	09/19/1956	HOUSEWIFE
D	95 19	ABRAMS, MARGARET	09/27/1947	HOUSEWIFE
D	95 26	AMOS, DOUGLAS HYLAN JR	08/05/1957	UNEMPLOYED
U	95 29	BATTLES, PHILIP R	01/19/1957	
U	95 35	BEAUDRY, WILLIAM N	06/02/1950	RETIRED
U	95 40	BESSEY, MICHAEL M	07/14/1956	
U	95 17	CASTELLI, ROBERT S	12/30/1954	JANITOR
U	95 39	CHRISTOPHER, ANNE MARIE	07/31/1952	UNEMPLOYED
U	95 4	CIAK, DEBORAH L	09/22/1950	RETIRED
U	95 24	COVE, PATRICIA A	03/08/1943	RETIRED
	95	CRESPO, VICKI	11/16/1956	DISABLED
R	95 38	DREWNOWSKI, DIANE	04/02/1957	UNEMPLOYED
U	95 21	DUSTIN, CHONG S	04/02/1946	UNEMPLOYED
CC	95	EAGAN, JOAN	06/12/1941	RETIRED
D	95 33	FORGETTE, WILFRED PAUL	03/28/1945	N/OCC
U	95 9	GRABOWSKI, HENRY J	04/16/1952	RETIRED
D	95 32	HARDY, LUCILLE G	08/21/1935	HOUSEWIFE
R	95 1	JOHNSON, TOMMIE S	09/02/1942	DISABLED
D	95 37	KANE, JOANNE	01/29/1940	RETIRED
U	95 16	KILPATRICK, HYO SUN	11/18/1950	MANAGER RETAIL
CC	95 28	KIM, YUK JEONG	01/02/1942	
U	95 6	LASCALA, ANNA F	02/14/1956	
U	95 23	MARON, LEO J	10/01/1935	RETIRED
U	95 14	MIZULA, ROBIN A	03/05/1960	DISABLED
U	95 25	MULVIHILL, MARTIN JOSEPH	01/30/1951	RETIRED
	95	PICKNEY, BOBBY	09/03/1948	DISABILITY
U	95 21	RIVAS, MARIAH LYNN	02/12/1998	UNKNOWN
U	95 21	RIVAS, TIANA MARIE	01/01/1996	UNKNOWN
U	95 18	SENECAL, SHAREN A	02/11/1956	RETIRED
U	95 12	SINISCALCHI, LINDA ROSE	10/01/1954	DISABLED

V	NO.	APT.	NAME	BORN	OCCUPATION
NORTH WESTFIELD ST Con't 01030					
U	95	10	STOWE, GARY L	01/04/1958	RETIRED
R	95	11	WALKER, MARK NELSON	06/19/1950	RETIRED
D	102		CECCHI, BARBARA S	11/18/1941	RETIRED
	125		PETTAZZONI, GIANNA	09/02/2005	STUDENT
U	125		PETTAZZONI, STEPHANIE L	08/27/1983	TOA
U	125		SALTMARSH, JEFFREY W	09/24/1980	UNKNOWN
D	128	1	LONG, SUZANNE M	03/15/1965	CLK
U	128	1	NEWELL, KRYSTLE D	01/13/1985	UNKNOWN
U	128	2	POITRAS-MARRERO, ASHLEY	08/22/1988	WAITRESS
	128	1	STELLATO, CHRISTOPHER	10/13/2004	
U	128		STELLATO, JOSEPH	08/20/1960	SSI
R	133		BLANCHET, BILLY ALLEN	10/21/1981	MACHINIST
U	133	2	BLANCHET, MEGHAN ANNE	10/28/1980	DENTAL ASST
	133	2	BLANCHET, TRINITY LEA	07/27/2003	STUDENT
U	133		BRISSETTE, MICHAEL ANTH	05/09/2000	SERVICE TECH
D	133	2	HILL, ALLAN C	10/29/1956	MAINT. TECH
	133	2	HILL-BLANCHET, LYNDA	03/01/1964	HOUSEWIFE
U	133		MICKS, CAROL	06/25/1971	CREDIT MANAGER
U	133		MICKS, DONALD M	04/30/1966	ROAD TECH
U	133		MICKS, JASMINE FAITH	03/19/1999	
D	133		MICKS, ROBERT	07/06/1994	CHEF
D	144		GREEN, ANDREW P	09/14/1968	INSULATOR
U	144		GREEN, EVAN THOMAS	10/23/2003	STUDENT
D	144		GREEN, KYLE P	08/29/2000	STUDENT
D	144		GREEN, MARY M	09/03/1968	HOUSEWIFE
U	151		UZAR, KATHLEEN M	10/04/1966	RN
U	151		UZAR, MICHAEL A	06/03/1988	PHYS THERAPIST
D	151		UZAR, MOLLY ALICIA	08/01/1992	RN
U	151		UZAR, STEVEN JOSEPH	01/01/1959	PHYSICAL THERAP
D	160		POHNER, MILDRED A	11/02/1936	RETIRED
R	163		DUTTON, LARRY E	08/17/1948	RETIRED
R	163		DUTTON, MARY CATHERINE	05/30/1950	RETIRED
U	170		AVERILL, WINSTON CHADWI	09/07/1992	
D	173		RUA, CHRISTIAN MARIO	07/22/2003	STUDENT
	173		RUA, GABRIEL R	10/21/2005	STUDENT
U	173		RUA, MARIO C	01/31/1971	SOCIAL WORKER
D	173		RUA, WENDY T	02/09/1972	ADMIN ASSIST
	180		BURINSKAS, ADAM	09/30/1994	IT SUPPORT
	180		BURINSKAS, ANNE-MARIE	10/26/1963	HEALTH INFO CLK
U	180		BURINSKAS, JARED	11/22/1991	PHARMACY TECH
U	183		ISBELL, DONNA MARIE	07/11/1964	UNEMPLOYED
U	183		ISBELL, TIMOTHY DALE	07/05/1960	SUPERVISOR
U	190		JARVIS, BARI B	08/05/1973	DEPT HEAD
U	190		JARVIS, JEFFREY DEL	01/31/1963	MACH EQU OP
U	191		BLANCHARD, CAROL ANN	11/25/1959	MED SECY
U	191		BLANCHARD, RALPH THOMA	03/28/1959	MECH ENG
R	198		SHYSHLA, ANDREI	04/11/1986	TRUCK DRIVER
R	198		SHYSHLA, ANNA N	11/26/1982	HOMEMAKER
	198		SHYSHLA, SIARHEI	06/17/1956	UNEMPLOYED
	198		SHYSHLA, VOLHA	08/05/1955	RETIRED
U	205		BRODEUR, MAURICE R JR	08/29/1953	RETIRED
U	205		BRODEUR, ROSELIE J	04/24/1949	RETIRED
	211		HEFFERNAN, DAWN E	07/23/1969	
	211		HEFFERNAN, REILEY M	06/30/2000	NANNY
	211		HEFFERNAN, TERRANCE A	02/12/1970	CARPENTER
U	231		BRESSEM, JOYCE M	01/12/1947	RETIRED
U	235		TAYLOR, GAIL E	08/14/1959	HOMEMAKER
U	235		TAYLOR, PAUL WEBSTER	02/11/1945	RETIRED
U	239		MORTATI, MARY ANN	06/07/1955	
U	239		TROY, PAUL	04/30/1960	CARPENTER
U	243		AUDET, MARY AMELIA	06/30/1956	RETIRED
U	243		AUDET, PAUL R	05/07/1952	RETIRED
U	243		AUDET, RICHARD PAUL	07/05/1975	CAR PULLER
	247		HARRISON, LISA M	06/11/1975	UNEMPLOYED
	247		MATHEWS, JEREMY	10/10/1998	UNEMPLOYED
U	247		SAVAGEAU, DYLAN CODY	07/15/1996	ENVIRONMENTAL S
U	247		SAVAGEAU, LESLIE A	06/06/1961	RN
	247		SAVAGEAU, RICHARD E	09/11/1954	RETIRED
D	257		DIBERARDINO, SHARON CLA	04/06/1971	
U	287		HUTH, RITCHAI	04/06/1964	
R	295		CULHANE, BIANCA MARIE	09/20/1999	STUDENT
R	295		LIQUORI-CULHANE, CATERIN	11/24/1964	SUPERVISOR
D	303		CAPACCIO, FILOMENA	11/26/1958	
U	303		CAPACCIO, FRANCESCO	09/05/1980	
U	303		CAPACCIO, GIOVANNI	01/03/1956	SELF EMPLOYED
U	315		BUONICONTI, JESSICA	12/16/1980	MANAGER
U	321		DUPRE, DAVID J	06/11/1982	PORTFOLIO MNGR
U	321		DUPRE, TATYANA A	07/08/1981	HOUSEWIFE
U	329		HAMBORG, WILLIAM F	12/18/1949	RETIRED
NORTHWOOD ST 01030					
U	25		DEAN, EDWARD P	12/13/1958	AUTO WORK
O	25		DEAN, NICOLE D	03/07/1962	N/A
U	31		GARCIA-JOHNSON, RAMONI	07/22/1952	HOUSEWIFE
D	31		JOHNSON, JOHN A	09/24/1962	IT DIRECTOR
U	35		MONTEFUSCO, ANDY A	01/26/1966	SNACK DISTRIBUT
U	35		MULLANEY, DONNA J	09/20/1962	SR UNDERWRITER
U	41		SARNELLI, ANN MARIE	05/27/1964	RETIRED
U	41		SARNELLI, CAROL A	09/07/1944	RETIRED
U	41		SARNELLI, LUIGI A	07/04/1943	RETIRED
D	51		MUCHMORE, NANCY A	01/29/1962	HOMEMAKER
CC	51		VANDYKE, JAMES F MR	07/22/1961	PAINTER
U	55		SKALA, DONA	10/23/1950	
	61		MARATEA, LUCY S	11/03/1951	OFFICE CLERK
NORTHWOOD ST Con't 01030					
	61		MERCERI, JULIA S	10/13/1949	BILLING CLERK
U	65		KNIGHT, RICHARD E	04/09/1940	RETIRED
D	71		SUZOR, BRETT MATTHEW	05/17/1969	SALES REP
D	83		SCHINDLER, ELIZABETH M	10/03/1952	R.N.
D	93		DUSZA, ALEXANDER L	08/20/1996	CAR DETAILER
U	93		HERRING, STEPHANIE ANN	01/01/1999	NURSE
U	93		MOCCIO, WILLIAM A	11/11/1943	SELF EMPLOYED
U	121		CONWAY, FAITH ANNE	10/03/1964	DISABLED
U	121		CONWAY, SCOTT A	05/10/1998	PAINTER
D	131		COPSON, IRIS M	08/22/1951	RETIRED
D	147		DUBAY, SANDRA M	06/04/1954	RETIRED
D	147		DUBAY, WAYNE A	11/13/1954	RETIRED
OAKMONT PL 01030					
U	19		BURTON, DOROTA	12/18/1964	CAFE MGR
U	19		BURTON, PAUL	09/11/1965	DATA CENTER ENG
U	20		MURPHY, CAROL R	01/14/1956	RN
U	20		MURPHY, EMILY ROSE	07/31/1997	TEACHING
D	20		MURPHY, KURT J	01/29/1963	TRUCKING
U	25		DREWNOWSKI, DONNA L	05/03/1954	RETIRED
D	25		DREWNOWSKI, MICHAEL W	07/27/1953	SALES
R	30		OBRIEN, GARY F	10/05/1955	RETIRED
U	30		OBRIEN, PATRICIA A	12/30/1957	RETIRED
OAKRIDGE DR 01030					
	7		ARMATA, DEBRA L	07/21/1956	UNEMPLOY NON
U	7		ARMATA, DON C	02/03/1951	DRIVER
U	18		FERGUSON, KATHLEEN M	01/30/1961	TRAINER
R	18		KEELEY, KEVIN T	02/10/1954	RETIRED
U	18		MENARD, MAUREEN E	05/23/1955	
D	19		MARINO, LINDA F	08/30/1950	
U	28		LANIER, DIANE C	12/08/1951	RETIRED
U	28		LANIER, RICHARD J	06/27/1950	RETIRED
D	29		BUONICONTI, ANGELINA MAI	04/06/1982	TEACHER
D	29		BUONICONTI, STEPHEN J	09/04/1969	ATTORNEY
R	39		ST JACQUES, SHAUN	04/29/1971	CONSULTANT
	39		STJAQUES, MELENA	09/03/2003	STUDENT
U	40		LEITHOFF, ERNEST E	05/09/1947	RETIRED
U	40		LEITHOFF, PATRICIA	07/09/1947	RETIRED
D	47		ZAFFETTI, CRISTINA	08/31/1994	SPEECH PATHOLOG
R	47		ZAFFETTI, DEBORAH M	12/03/1959	HOMEMAKER
D	47		ZAFFETTI, ROBERT P	11/13/1958	RETIRED
OVERLOOK DR 01030					
U	17		BUTYRIN, LARISA	04/22/1968	
R	17		BUTYRIN, LEONID	04/11/1967	UNKNOWN
U	27		MORRIS, JOHN RAYMOND	07/10/1998	IT-CODING
U	27		MORRIS, MICHELE M	07/10/1963	RN
U	27		MORRIS, RAYMOND T	03/13/1961	SELF EMP FARMER
R	37		TRAN, HAI HUYNH	07/17/1999	STUDENT
R	37		TRAN-VEZINA, XUAN HONG	05/18/1975	
	37		VEZINA, HONG T	05/18/1975	MANICURIST
R	37		VEZINA, NEWTON A	02/05/1968	BUSINESS OWNER
D	47		BROWN, JOSEPH T	02/28/1960	STORE MGR
U	47		BROWN, KELSIE M	06/09/1994	STUDENT
U	47		BROWN, LAUREN D	09/24/1991	STUDENT
D	47		BROWN, SYLVIE T	07/28/1962	TEACHERS ASST
PARTRIDGE LN 01030					
U	16		BANNISH-CHISHOLM, CLIFFO	08/07/1950	SELF EMPLOYED
U	16		BANNISH-CHISHOLM, DIANE	04/29/1953	EMPLOY SPEC
R	30		CALLAHAN, JASON A	05/28/1983	CHILD SVS
D	30		CALLAHAN, NANCY R	12/23/1950	RETIRED
U	30		CALLAHAN, RACHEL C	09/30/1985	CHILD SVS
D	30		CALLAHAN, ROBERT F JR	06/19/1949	RETIRED
D	40		WARNER, GREGORY ALAN	01/18/1955	DISABLED
U	40		WARNER, NOREEN JEAN	06/14/1956	RETIRED
U	58		BEWSEE, SHEILA C	06/03/1949	RETIRED
U	58		KIMBALL, LYNNE E	10/27/1950	RETIRED
PAUL REVERE DR 01030					
	2		TREMBLAY, LINDSEY A	04/15/1997	STUDENT
U	2		TREMBLEY, SUSAN M	08/20/1966	PCA
D	4		GONZALEZ, CARMEN T	04/18/1980	
D	4		LOPEZ, JOSE ANGEL	01/27/1999	
U	6		SANTIAGO, EVELYN	08/18/1972	EMPLOYED
U	8		HINES, SHATORRA M	05/07/1989	
U	10		HASKINS, SANDRA J	09/03/1941	RETIRED
U	11		LOWINSKI, ERNEST	05/30/1953	DISABLED
	11		MORAN, JAMES JR	07/03/1977	
	11		PHAM, SON	04/12/1985	
U	12		PRESTON, MISTEY B	05/19/1990	STUDENT
D	14		GILBERTI, GINA V	12/21/1960	CAREGIVER
U	14		KANE, GERARD JOSEPH	02/05/1981	
U	15		SHAINHEIT, MARGARET A	06/03/1941	RETIRED
U	15		SHAINHEIT, ROBERT A	02/10/1946	RETIRED
L	16		MAYNARD, MELANIE A	09/23/1961	DISABLED
R	17		BREGOLI, HEATHER M	11/26/1973	PCA
U	18		RONCALLI, ASHLEY M	06/13/1991	CAFETERIA
U	19		OLMO, YAMILETTE	09/26/1979	AT HOME
U	21		REYES, JOHANA	07/23/1992	
U	22		RODRIGUEZ, JULICES A	12/10/1995	SERVER
D	22		RODRIGUEZ, NANCY	12/07/1970	HOMEMAKER
U	24		CRANE, KARIN SUE	12/31/1967	
U	26		MESSENGER, CORINNE N	12/28/1973	PET SITTER

V	NO.	APT.	NAME	BORN	OCCUPATION
PAUL REVERE DR Con't 01030					
U	27A		CONNOR, SUSANNE P	11/12/1953	DISABLED
U	27D		NARDI, FLORENCE M	07/26/1943	
U	28		GOODNOUGH, JULIE ANNE	06/16/1984	DISABLED
U	28		TOURVILLE, BARBARA ANN	10/28/1956	RETIRED
U	29A		GUIEL, ANNETTE M	05/22/1939	RETIRED
D	29D		LIBERATORE, MARILYN ANN	05/19/1969	EMPLOYED
	29B		TRUDEAU, JOAN A	03/02/1942	DISABLED
D	30		LANDERS, KATHERINE E	04/29/1962	AT HOME
U	30		LANDERS, PATRICIA A	01/30/1940	AT HOME
U	32		COLON, ODALYS	10/29/2001	
U	32		PHILLIPS, TYLER MICHAEL	06/25/1997	
D	36D		FOLEY, RENEE A	06/20/1958	RETIRED
U	36B		GHAREEB, MICHAEL BRIAN	01/10/1968	DISABLED
U	36A		KLESZCZEWSKI, ANTONI	07/10/1938	
U	38A		BRUNELLE, DIANE M	07/20/1949	RETIRED
U	38D		BUSHEY, SCOTT PETER	03/19/1971	
R	38B		CAMPBELL, CRYSTAL M	09/29/1991	DISABLED
R	40		PUZA, CATELYN M	03/11/1989	AT HOME
U	40		PUZA, MARGARET MARY	06/22/1965	
U	41A		HATIN, MICHON	05/08/1971	
U	41	B	HIERO, MARIANNA	01/15/1941	RETIRED
D	41C		HIRSCH, IMRE	11/23/1937	RETIRED
U	43A		FRANKLIN, ELAINE C	03/06/1937	RETIRED
R	43B		REYNOLDS, LYNDA M	03/09/1963	RETIRED
U	43C		SHERWOOD, SHIRLEY J	05/17/1952	RETIRED
U	43		WILSON, PAUL STUART	12/28/1953	RETIRED
D	44C		DUNBAR, EGYPT TEMPEST	12/09/1988	EMPLOYED
	46		PILEGI, ANTHONY H	04/01/1945	RETIRED
D	46		PILEGI, DOROTHY Y	09/15/1924	RETIRED
U	48		FLORIO, DANIELLE KELLEY	01/31/1989	STUDENT
	48		GIROUX, JULIE	07/29/1963	INSTRUCTOR
	49		THOMAS, KENT J	07/28/1958	CLERK
D	50		DROUIN, COREY R	07/06/1989	
U	50		NAZARIO, JUSTIN Z	09/27/1996	
U	52B		ADAMS, JOANNE V	07/21/1939	RETIRED
D	52	C	MOORE, DONALD DUDLY	01/08/1968	DISABLED
U	52D		POMEROY, BARBARA S	11/14/1963	HOMAKER
D	53		MCDONNELL, ROBERT W	01/07/1963	
R	54C		AULD, BENJAMIN KENNETH	01/03/1976	DISABLED
U	54		CONTE, NICHOLE	06/15/1983	SUB-TEACH
U	55		LEBEAU, CAMERON DENNIS	09/21/1999	
U	55		LINDSEY, CHRISTINE ELIZAB	05/15/1975	LAB ASST/PT
U	56		JAYCOX, SHAUNA LEIGH	07/23/1977	SUPERVISOR
U	56		SURREIRA, MADISON LEIGH	07/29/1999	
U	56		SURREIRA, RILEY JACOB	07/13/2003	
U	57		BARRE, ANNA MAE	09/21/1979	WORKER
	57		DUNSKI, SUNNY	04/21/1975	BAROCO
	57		TURGEN, LOUISE	05/10/1956	BAROCO
R	60		GRUSKA, JANE OLIVER	05/17/1966	DISABLED
U	60		GRUSKA, NICHOLAS LLOYD	01/25/1987	
U	62		SEAVER, CASSIDY ALEXIS	04/11/1998	STUDENT
U	62		SEAVER, SUSAN M	07/12/1970	UNEMPLOYED
U	63D		ROBERTS, LINDA M	06/11/1949	RETIRED
U	63C		SCHLICHER, DANIEL AVION	04/28/2000	STUDENT
U	64		TROUGHTON, THOMAS NEAL	05/16/1965	
R	65B		BERTERA, KATHLEEN	04/06/1951	RETIRED
U	65C		KING, COLLEEN A	09/05/1991	STUDENT
R	65C		KING, KATHRYN GOULD	12/25/1953	VAN DRIVER
	65A		MURPHY, CYNTHIA	11/21/1947	RETIRED
U	66A		LEBEAU, GERARD A	08/31/1941	RETIRED
D	66	B	SANCHEZ SAEZ, FRANCISCO	09/17/1941	
D	68	B	HEATH, VIOLA C	12/06/1937	RETIRED
U	68C		KINGSLEY, PETER F III	09/27/1984	STUDENT
D	70		ROBARE, CHELSEA NICOLE	08/31/1988	HOUSEWIFE
	70		ROBARE, EUGENE	05/19/1989	PALLET MAKER
U	72		DASSO, ERIKA	01/16/1966	HOMEMAKER
U	72		TREPANIER, NATHAN MICHA	07/04/2002	
U	94		MILLER, DINA ALLISON	06/19/1974	RADIO PERSONALI
D	94		MILLER, GARY R	03/17/1971	PTA
U	94		MILLER, MORGAN J	05/24/2001	STUDENT
U	96		CLAPP, DONNA M	09/25/1964	NUCLEAR MED
U	96		WOODS, WILLIAM ENOCH	10/18/1956	PAINTER
U	100		PALEOLOGOPOULOS, ALEXA	01/27/1994	QA DOCUMNT SPEC
U	100		PALEOLOGOPOULOS, DEBR	10/04/1961	CASHIER
U	100		PALEOLOGOPOULOS, MARK	12/14/1960	SYST ANALYST
U	104		REARDON, CYNTHIA A	07/20/1964	SALES
U	104		REARDON, DAVID M	07/02/1965	DRIVER
U	104		REARDON, SHANNON ELIZA	05/26/1993	UNEMPLOYED
U	108		CLARK, RICHARD A JR	05/21/1953	SELF EMPLOYED
U	108		CLARK, SHARLENE IRENE	11/26/1952	SELF EMPLOYED
PHEASANT HILL DR 01030					
U	32		ABDUL-ALI, SAHAR L	11/19/1978	DATA ENTRY
D	32		HOUSTON, BRENDA D	03/08/1963	UNEMPLOYED
U	32		HOUSTON-GODBOLT, JOCEL	10/04/2000	SECURITY
U	32		LOPEZ, AMANY NEVAEH	12/18/2004	
U	34		OLMO, HILDA L	06/08/1972	OFFICE SPECIALI
U	34		ORTIZ, CHRISTOPHER	01/14/1999	EMPLOYED
	34		ORTIZ, JUAN C	09/28/1965	MAINTENANCE
U	34		SALGADO, NATASHA	03/13/1995	EMPLOYED
D	38		PITTSINGER, ZACHARY ISAI	03/10/1983	
U	38		PLOUFFE, ERICA E	01/22/1979	
U	38		THOMPSON, DEVON	11/28/2002	
	40		BRESNAHAN, ELAINE M	04/05/1943	RETIRED
PHEASANT HILL DR Con't 01030					
	42A		BELLOTTI, MADELINE	04/21/1922	RETIRED
D	42B		GARVEY, GLORIA M	01/16/1931	RETIRED
	42C		JONES, SARAH L	12/22/1942	
D	42D		QUINK, CHRISTINE	03/06/1972	UNEMPLOYED
D	44C		HONG, CHONG HAE	01/14/1955	RETIRED
D	44C		HONG, JONG H	05/11/1943	RETIRED
D	44C		HONG, SUNG IL	12/09/1992	STUDENT
R	44	D	KING, WILLIAM GEORGE III	09/09/1975	PCA
U	44A		LAFLEUR, KATHLEEN A	03/08/1953	DISABILITY
D	44B		PIERI, MAGDELEINE GF	06/10/1931	RETIRED
U	48		TORRES, NILDA L	05/10/1979	DISABLED
D	50		FERRENTINO, ALEXINA MARI	06/07/2001	STUDENT
U	50		FERRENTINO, DIANE M	12/21/1962	N/A
U	52D		GRIMALDI, TERI A	09/16/1953	
U	54		THEOCLIS, LISA M	04/08/1972	ADMIN ASST
D	54		THEOCLIS, SUSAN GAIL	02/03/1950	RETIRED
U	56		SMITH, SUSAN MARGUERITE	09/20/1956	
D	57D		GAMELLI, LYNNE M	08/10/1944	RETIRED
R	57B		GAVRILIUC, NADEJDA I	10/20/1947	
U	57A		MIFFLIN, CARLO A	04/16/1951	HOMEMAKER
U	57C		RIOS, AIDA L	05/17/1954	RETIRED
	58C		FORD, MARY T	10/24/1938	HOME
U	58A		JARVIS, CLAIRE L	10/30/1950	RETIRED
D	58B		MEDINA, CECILIA I	09/04/1953	RETIRED
U	58		SAYKIN, VLADIMIR	07/09/1954	
R	59B		BISHOP, JEANETTE SUE	11/17/1939	RETIRED
D	59D		COUNOS, BARBARA J	10/12/1953	RETIRED
D	59C		HOXSIE, FRANCES ROGERS	03/01/1953	
R	60D		BEAUCHEMIN, LJUDMILA	02/06/1952	UNKNOWN
D	60A		GOTTARDI, ROBIN	12/09/1963	DISABLED
U	65		CLARK, BONNIE-LEE J	08/30/1945	RETIRED
U	67		BATTLES, LISA THERESE	02/04/1961	AT HOME
U	69		NOVIKOVA, ANASTASIYA DM	06/14/1997	
D	70	B	CHENEVERT, CAROL A	04/11/1942	RETIRED
U	70	D	ELIE, WALTER	05/13/1973	
D	70	A	LANDES, NOREEN MARIE	03/09/1938	RETIRED
U	71		MACEY, CHRISTOPHER JAMI	05/01/1965	GRINDER
U	72	B	BISHOP, JUDITH A	01/02/1954	UNKNOWN
D	72	A	CALABRESE, NANCY ROSE	06/26/1934	HOUSEWIFE
U	72	C	GREEN, MARGARET ANN	08/30/1943	RETIRED
D	72	D	SHAW, ROBERT I III	01/19/1968	
U	73		BERMUDEZ ROLON, SANTIA	02/21/1973	WORKING
U	73		COLON, JAILYN M	08/15/1999	STUDENT
D	73		MARQUEZ, JENNIFER MARIE	10/03/1974	AT HOME
U	74		FARBER, KAREN R	09/04/1975	EMPLOYED
U	74		LA FOUNTAIN, NOAH RYLEY	04/13/2001	STUDENT
	76		DEARBORN, TAMMI JEAN	01/14/1970	AT HOME
U	76		DEARBORN, WILLIAM R	08/14/1968	UNEMPLOYED
D	78		ROBITAILLE, CYNTHIA T	09/15/1964	SPED PARA
D	78		ROBITAILLE, SHANNON CARI	04/04/1996	STUDENT
R	79	D	BREGOLI, DEBORAH MAE	05/07/1954	HEALTHCARE
U	79	C	MAYNARD, PETER J	06/23/1950	RETIRED
D	79	A	TURNIAK, ANTOINETTE	09/17/1952	RETIRED
D	80		PEREZ RIVERA, GLADYMAR	09/06/1980	
U	81		DEARING, BAMBI M	08/23/1952	
D	81	A	FAUST, MARGARET MARY	03/10/1937	HOUSEWIFE
D	81D		MARSCHE, JUDITH A	04/01/1946	RETIRED
D	81	B	ROSS, SHARON	06/07/1963	RETIRED
D	82		RODRIGUEZ CINTRON, JUAN	03/02/1953	
U	88	D	EVANS, STEVEN	05/05/1971	RETIRED
U	88	A	GUTERMANN, HOLLY V	08/30/1972	MEDICAL TRANS
R	88	C	KNOWLES, VICKIE LYNN	03/24/1951	CASHIER
U	88	B	MAGISTRI, LYNDA S	10/03/1955	DISABLED
U	88	B	SMITH, RONALD E	11/25/1957	DISABLED
U	90	C	GUIDI, LUISA	09/27/1945	RETIRED
D	90	D	HERNANDEZ, CARMEN	07/08/1950	ASSEMBLER
U	90	A	JOSEPH, SARAH BETH	01/06/1988	UNKNOWN
U	90A		SLATE, BARBARA P	04/26/1936	RETIRED
U	91	B	GILBERTI, SUSAN S	11/15/1942	RETIRED
U	91	D	STENTA, RICHARD J	09/27/1961	RETIRED
D	91	A	VELOZO, SHERRY A	04/11/1951	DISABLED
U	92		BRAITHWAITE, CASSANDRA	02/05/1989	
U	93A		DESANTIS, JUNE L	06/21/1936	RETIRED
U	93D		GONNELLO, JEANINE N	02/24/1936	CASHIER
D	93		PARKER, JANE S	10/03/1939	RETIRED
U	93		SWOL, MARYANN V	12/21/1941	RETIRED
U	94		PICKETT, EMMA-LEE SUE	11/05/2001	
U	94		PICKETT, MELANI SUE	06/02/1980	DISABLED
U	96		KALYNA, OLGA	10/09/1956	UNKNOWN
D	98		OLSON, ERIC W JR	06/02/1940	RETIRED
	98		OLSON, JANE	06/27/1941	RETIRED
D	99		FLORIO, NICOLE MARIE	04/29/1985	HOMEMAKER
U	99		ROBERTS, DAVID THOMAS	12/16/2004	STUDENT
U	100		SWENOR, CAROL JANE	12/19/1942	RETIRED
D	101		MARTINEZ MUNIZ, GLADYS	08/17/1953	DISABLED
D	101		PUEGUERO, SOLIRIS I	04/18/1996	STUDENT
	103		HARNOIS, DEBORAH M	10/25/1968	HOMEMAKER
D	105		ENRIQUEZ, JALEENA MARIE	03/18/1990	PSR
D	107		GONZALEZ, LAURA ISABEL	08/24/1977	MED ASST STUDEN
U	109		RODRIGUEZ, CIERRA JADE	10/07/2002	
U	109		TURNER, TERRI ANN	10/15/1964	
PHEASANT RUN CIR 01030					
	5		SKRYPCHENKO, OLEKSANDI	04/11/1976	TRUCK DRIVER

V	NO. APT.	NAME	BORN	OCCUPATION
PHEASANT RUN CIR Con't 01030				
U	5	SKRYPCHENKO, VIKTORIYA	07/02/1985	DENTAL ASST
D	6	OBRIEN, ELAINE	07/17/1946	HOUSEWIFE
U	6	OBRIEN, JOHN JOSEPH JR	05/18/1947	RETIRED
D	13	KEARNEY, CATHERINE THER	03/22/1983	CATERING MGR
	13	KEARNEY, SEAN R	03/22/1986	PRES/OWNER
U	14	D'AMOURS, JESSICA DELVIN	05/19/2003	STUDENT
R	14	DAMOURS, ALAN E	05/31/1966	ELECTRICIAN
U	14	DAMOURS, DIANE C	11/25/1968	SER ADVISOR
U	14	DAMOURS, MEGHAN C	10/14/1997	NURSE
U	22	EGNOR, RITA NOELA	12/26/1940	RETIRED
D	22	LINCOLN, ZACHARY T	03/22/1997	
U	23	HODOVANEC, CALEB	08/07/1998	STUDENT
U	23	HODOVANEC, DANIEL FRANK	02/20/1960	MACHINIST
U	23	HODOVANEC, GINA MARIE	09/04/1967	MED TECH
U	23	HODOVANEC, RHIANNON SA	10/03/2001	STUDENT
	23	HODOVANEC, SAMUEL L	05/05/2003	STUDENT
U	31	WOODFORD, AMANDA L	09/12/2001	STUDENT
U	31	WOODFORD, BRANDON SCC	11/08/1997	MILITARY
U	31	WOODFORD, JOYCE L	05/06/1970	BUS ANALYST
U	31	WOODFORD, SCOTT GORDO	01/02/1974	AUTO TECH
U	39	SAVARD, KATHLEEN A	08/02/1963	MED. SECRETARY
U	39	SAVARD, NICHOLAS	10/13/1988	FOOD SAFETY
U	39	SAVARD, STEPHEN U	08/10/1960	MANAGEMENT
R	40	FORTIER, ANDREA M	06/05/1945	RETIRED
U	49	HERBERT, MICHELLE L	06/09/1977	
U	49	MARMO, JAY	08/17/1984	
U	49	SHEAN, DANIEL JOSEPH III	09/07/1983	
U	50	STEVENS, AINSLEY CLAIRE	05/13/2004	STUDENT
U	50	STEVENS, JASON A	08/15/1973	MANAGER
U	50	STEVENS, REESE ABIGAIL	05/24/2005	STUDENT
U	60	JOSEPHSON, KEITH A	06/29/1967	DISABLED
U	65	ROBERTS, LINDSEY MARIE	04/02/1984	
R	65	ROBERTS, THOMAS M III	09/23/1980	STUDENT
U	68	LAVECK, DAVID P	04/17/1956	SHIPPER
U	68	SHEA, KRISTA K	04/28/1968	TEACHER
U	75	RAMOS, KENNETH	08/16/1987	UNKNOWN
U	75	RAMOS, MADELINE ROSE	01/05/1991	UNKNOWN
U	76	BRETON, LUCIA MARIE	07/01/1989	
R	76	GAJ, DONNA MICHAELENE	06/24/1949	RETIRED
R	86	HAYES, DIANA S	04/14/1962	BUS. MANAGMENT
U	94	POTTER, JULIA N	11/21/1999	ULTRASOUND TECH
U	94	POTTER, KELLI J	05/10/1969	TEACHER ASST
U	94	POTTER, MICHAEL J	09/16/1997	MECHANIC
U	94	POTTER, MICHAEL J	09/06/1968	COURT OFFICER
PHEASANT RUN CT 01030				
U	9	WORTHINGTON, JUNE M	08/14/1941	RETIRED
U	17	CUNNINGHAM, JAMES LAW	08/22/1991	STUDENT
U	17	CUNNINGHAM, NANCY L	01/15/1964	OFFICE
	17	CUNNINGHAM, TOM	07/29/1961	OWNER OPERATOR
U	17	OKELLEY, CHRISTOPHER MI	09/12/1982	DRIVER
D	18	CARNEY, JOHN A	01/01/1954	INSURANCE
U	18	CARNEY, NANCY J	06/12/1959	DENTAL ASST.
D	26	WING, DEBORAH M	09/26/1955	HOUSEWIFE
U	26	WING, GARY E	10/01/1952	RETIRED
R	27	CLARK, NICHOLAS	09/13/1981	REG NURSE
PINE ST 01030				
R	140	LAGODITZ, JACQUELINE JOA	05/28/1939	RETIRED
U	150	DRENZEK, JOYCE MARIE	06/30/1950	RETIRED
U	150	DRENZEK, THOMAS S	12/30/1947	RETIRED
D	162	BARRINGTON, CAMERON	09/04/1997	
D	162	BARRINGTON, CORY	06/12/1990	UNKNOWN
	162	BARRINGTON, JAMES	01/12/1963	
	162	BARRINGTON, TRACEY	10/17/1966	
D	162	BARRINGTON, TYLER JOHN	09/04/1997	STUDENT
U	168	KEY, JENNIFER LORAINE	12/25/1978	
U	180	BEELE, ELIZABETH E	08/16/1960	TEACHER
U	194	MARTIN, BRIAN ANDREW	04/27/1985	HVAC HELPER
U	194	MARTIN, HUGH K JR	02/24/1960	HVAC TECHNICIAN
D	194	MARTIN, WENDY A	03/23/1960	CLASSROOM AST
U	204	RENAUD, BARBARA D	03/07/1978	UNEMPLOYED
U	204	RENAUD, DONALD THOMAS .	03/16/1966	UNEMPLOYED
U	220	HATHAWAY, ANNETTE R	06/08/1946	RETIRED
D	230	LEBEAU, JOANNE S	04/05/1947	RETIRED
D	230	POLLEY, ANDREA MARIE	02/02/1975	LEAD TEACHER
R	230	POLLEY, BRIAN S	09/01/1974	DIS PRAC LEADER
U	230	POLLEY, SAMUEL WALTER	08/29/2002	STUDENT
U	244	BRYDEN, CYNTHIA FLOREN	08/19/1953	HOUSEWIFE
R	244	BRYDEN, MICHAEL JOHN	06/02/1960	CARPENTER
D	254	ALEJANDRO, SHANNON MAR	09/16/1971	ASST MGR
R	254	BORDEAU, CHRISTOPHER K	08/30/1976	
U	301	WEBSTER, DIANE T	01/28/1964	RADIOLOGIC TECH
	301	WEBSTER, RUSSELL G	07/23/1963	SELF EMPLOYED
U	340	BONADIES, WHITNEY AUGUS	08/24/1982	AT HOME
U	349	CAPALBO, ABIGAYLE JANE	11/30/2000	STUDENT
	349	CAPALBO, MARIELLA G	02/03/2004	STUDENT
U	349	CAPALBO, ROBERT J	03/01/1973	TV PRODUCTION
U	349	CAPALBO, SARA A	09/23/1973	PARAPROF-EDUCAT
U	360	HEATON, ELIZABETH MARY	06/05/1988	SUB KIT ASSISTA
U	360	HEATON, PATRICE M	04/05/1961	RN
U	360	HEATON, RANDY B	11/13/1960	DISABLED
	370	DUPRE, CHATHAM L	01/01/1900	STUDENT
	370	DUPRE, HAYDEN L	01/01/1900	STUDENT
PINE ST Con't 01030				
R	370	DUPRE, JAMES W	06/08/1972	SELF-EMPLOYED
D	371	MCBRIDE, LYDIA E	10/05/1951	RETIRED
D	384	WALLES, DAVID S	06/29/1963	RETIRED
U	384	WALLES, KATHERINE H	05/20/1961	RN
R	392	EVANS, CRAIG S	12/04/1961	AIR COND TECH
U	392	MCKEAN, MARJORIE E	09/07/1958	RETIRED
U	393	LITCHFIELD, PAUL A	10/29/1949	RETAIL MNGR
U	414	CURTIS, JEREMY WILLIAM	11/10/1978	MANAGER
U	422	LOVOTTI, CARL J	04/27/1962	UNEMPLOYED
D	422	LOVOTTI, JUDITH M	07/12/1965	BUSINESS OWNER
U	422	LOVOTTI, NICHOLAS F	03/15/1988	BUSINESS OWNER
U	422	LOVOTTI, NOAH P	06/22/1998	TECHNICIAN
U	425	DEJESUS-KUMIEGA, JESSICA	06/18/1985	CONTRACT SPEC
U	425	KUMIEGA, ANTHONY L III	03/26/1980	LINEMAN
D	432	DOYLE, NANCY S	09/05/1951	RETIRED
	432	DOYLE, TIMOTHY J	08/02/1952	RETIRED
	435	GUERIN, JULIANA B	06/14/1995	STUDENT
U	435	HAWTHORNE, MICHAEL D	12/12/1984	FIREFIGHTER
D	442	TIETZE, ADAM J	11/16/1976	
D	442	TIETZE, PAMELA M	02/04/1951	RETIRED
D	442	TIETZE, ROLAND A	09/21/1947	RETIRED
U	447	DELVALLE, NITZA ELENA	06/11/1982	
U	447	GARDNER, DALE WAYNE	03/02/1941	RETIRED
R	447	GARDNER, DEQUAN E	12/03/1994	PART-TIME WORK
U	447	GARDNER, GOSHEN	07/31/1996	PT WORKER
	447	MEDICH, TASHA	11/19/1985	HOME MAKER
U	452	CHAREST, PATRICIA J	11/08/1953	RETIRED
U	467	BARSALEAU, GENE E	05/31/1952	RETIRED
U	467	FLOWERS, SHANNON E	04/29/1982	STUDENT
U	467	JONES, SANDRA L	08/14/1961	UNEMPLOYED
U	467	POIRIER, ANDREA L	07/11/1961	FLORAL DESIGNER
U	472	KOZYNOSKI, BRENDA J	12/09/1950	RETIRED
RED FOX DR 01030				
D	14	MORAN, CAROL A	09/20/1953	RETIRED
U	14	WALSH, DYLAN AIDAN	09/24/2004	STUDENT
U	23	COTE, ELYSE A	05/28/1996	STUDENT
U	23	COTE, KEELEY MARGARET	09/26/2002	STUDENT
U	23	COTE, MARGARET A	06/28/1961	MED SECRETARY
U	23	COTE, MICHAEL J	05/28/1996	STUDENT
U	23	COTE, MICHAEL Y	02/08/1959	DPW LABORER
U	24	CHARTIER, SOPHIE ANN	03/26/1948	RETIRED
	32	TETREAULT, DANIEL M	08/30/1953	CONSTRUCTION
U	33	BORSARI, DANIEL R	06/24/1960	DEPTY CHIEF
	33	BORSARI, KRISTA A	03/29/1995	MED ASST
U	33	BORSARI, MARY E	01/14/1962	GRAPHIC DESIGN
U	41	LALIBERTE, ALAIN L	10/06/1956	RETIRED
U	41	LALIBERTE, BETTY L	01/04/1955	RETIRED
	50	BRANCO, JOE	11/08/1964	MANAGER
U	50	BRANCO, JOSE ESTEVES	11/08/1964	SOC. WKR. SUP.
	50	BRANCO, LESLIE	03/18/1979	REVIEW EXAMINER
U	51	LAPIERRE, MAUREEN M	06/06/1951	RETIRED
U	51	LAPIERRE, ROBERT ANTHON	04/11/1949	RETIRED
R	59	ONEILL, BRIDGET M	11/05/1973	MEDICAL MGR
D	59	ONEILL, E LINDA	07/06/1951	RETIRED
D	60	LACARESSE, CAROLYN R	05/16/1979	COUNSELOR
U	60	LACARESSE, MICHAEL A	12/28/1980	CLAIMS EXAMINER
R	67	FLOUTON, ASHLEY	12/24/1987	CUSTOMER SERVIC
U	67	HOPKINS, PETER J	12/07/1981	SHIP/RECV
U	68	BACHINI, DEBORAH L	08/18/1952	RETIRED
D	68	BACHINI, PAUL F	12/09/1952	RETIRED
U	76	RITSON, STEPHEN JOSEPH	01/21/1982	MARKETING
U	77	HOPKINS, GABRIELLE	10/14/1953	RETIRED
U	77	HOPKINS, PETER C	03/29/1953	RETIRED
U	85	MC LANE, ABBE WHITE	08/25/1955	ATTORNEY
U	85	MCLANE, LOWELL P	12/09/1956	RETIRED
U	86	MARTIN, JOHN MICHAEL	03/01/1962	
	86	MARTIN, KELLY B	10/19/1991	
U	86	MARTIN, MEGAN M	02/23/1990	
U	94	HOBAN, ABBIE ELIZABETH	11/22/1999	STUDENT
R	94	HOBAN, FRANCIS X	10/06/1964	DISABLED
R	94	HOBAN, JACOB	05/13/1997	STUDENT
U	94	HOBAN, LISA M	03/19/1969	DISABLED
R	99	MCGREW, EILEEN W	02/26/1948	RETIRED
R	99	MCGREW, TIMOTHY P	06/08/1946	RETIRED
U	104	DOOLEY, BRIA K	10/08/1992	RETAIL
U	104	DOOLEY, DEBRA J	04/11/1957	SECRETARY
D	104	DOOLEY, MARTIN J	03/18/1954	TEACHER
R	107	BRIGGS, GINA M	07/03/1978	TEACHER
U	107	BRIGGS, THOMAS E	03/14/1975	SUPERVISOR
R	107	CROWLEY, GERALDINE A	05/26/1948	HOME
U	114	DEPATHY, DEIDRE A	08/12/1967	CUST SERV
U	114	JENDRYSIK, JOLENE ELIZABI	04/11/2001	STUDENT
	114	JENDRYSIK, JOSEPH E	03/27/2003	STUDENT
	117	BOUCHARD, ROBERT	09/05/1988	
U	117	BOUCHARD, SAMANTHA NIC	05/29/1990	
U	125	PENNA, JENNIFER NICHOLA	12/10/1986	LEGAL ASST
U	125	PENNA, JEROME J JR	12/06/1979	DRIVER
U	135	FERRENTINO, THERESA	11/05/1958	BUSNSS DEV
D	135	FERRENTINO, VICTOR ALFO	09/21/1988	LAB TECH
U	135	REY, ASHLEY	07/02/1995	
U	136	MANSER, MADISON R	10/12/2001	STUDENT
U	136	MANSER, NATHAN JOESPH	07/29/2004	STUDENT
U	136	MANSER, SCOTT	07/18/1971	POLICE OFFICER

V	NO. APT.	NAME	BORN	OCCUPATION
	RED FOX DR Con't	**01030**		
U	143	DUBOIS, PHILIP JOSEPH II	08/26/1987	CUSTOMER SERVIC
U	143	MCCUTCHEN, DAVID CARL	03/23/1988	TEACHER
U	144	POWERS, PATRICIA A	11/20/1953	RETIRED
	SHARON LN	**01030**		
U	15	DAGENAIS, EMILY	11/10/1993	XRAY TECH
U	15	DAGENAIS, KARL R	10/26/1984	MACHINIST
D	20	PIOGGIA, ANTHONY III	10/16/1960	RETIRED
U	20	PIOGGIA, MICHAEL S	05/14/1992	CLERK
D	20	PIOGGIA, SUSAN M	11/24/1959	FOOD SERVICE
D	25	GAY, DIANNE H	06/25/1960	PROJECT MGR
U	25	GAY, STEPHANIE L	05/27/1992	
U	25	GAY, STEVEN L	09/17/1956	SERVICE TECH
U	28	JOHNSON, ELIZABETH A	10/05/1959	INSURANCE
U	28	JOHNSON, FAITH M	01/27/1990	HEALTHCARE
U	28	JOHNSON, JOHN	01/04/1958	PRINTER
U	35	LISEE, GEORGIA	08/16/1956	RETIRED
U	36	LYNE, ANDREW S	09/11/1968	FIREFIGHTER
U	36	LYNE, EVAN MICHAEL	12/13/2001	STUDENT
U	36	LYNE, HAILEY CHRISTINA	04/01/1999	STUDENT
U	36	LYNE, JOANNE P	09/27/1968	ADMIN ASST
U	36	LYNE, MCKENZIE GRACE	12/13/2001	STUDENT
	SHELLEY LN	**01030**		
U	10	BORGATTI REED, SHELLEY M	11/10/1960	RETIRED
U	10	PAQUETTE, MELISSA JEAN	10/25/1999	CASHIER
U	10	REED, CASSIE ELEANOR	06/05/2002	STUDENT
U	10	REED, DOUGLAS E	06/29/1954	MECHANIC
U	15	GULA, KAREN ELIZABETH	01/17/1967	DISABLED
D	15	TROIE, BRYAN J	09/09/1958	DISABLED
U	20	MOLBURY, ERICA ROSE	04/17/1983	
U	20	MOLBURY, IAN	08/14/1978	STUDENT
U	20	MOLBURY, KAREN S	07/13/1953	RETIRED
U	20	TAYLOR, NICOLE	08/21/1980	MANAGER
	SOUTH WEST ST	**01030**		
	6	COX, KORI	09/03/1993	SPEC HOME CARE
U	6	IRELAND, LIAM M	05/10/2001	STUDENT
U	6	IRELAND, MICHAEL P	12/25/1968	FIRE FIGHTER
U	6	IRELAND, ROBERTA C	09/07/1967	HOMEMAKER
	16	DIMAURO, CAROL A	01/06/1953	RETIRED
R	24	BORTOLUSSI, MARK	01/21/1967	ASST MGR
R	24	BORTOLUSSI, VICTORIA A	04/07/1994	WORKING
U	27	WALCH, NOELLA	01/09/1948	RETIRED
U	27	WALCH, NORMAN E	09/28/1950	RETIRED
R	32	BRAMHALL, AMY E	05/05/1979	SPECIAL NEEDS
R	32	BRAMHALL, ELIZABETH ANN	03/28/1949	RETIRED
D	35	TRAHAN, SCOTT L	09/30/1973	DIGITAL CON DEV
U	42	LABONTE, JOSEPH Y	08/23/1936	RETIRED
U	42	LABONTE, PAULA JOANNE	05/29/1949	RETIRED
D	43	MOQUIN, CLAUDIA S	06/22/1964	TREE SERVICE
D	43	MOQUIN, KYLE L	02/25/1965	TREE SERVICE
U	50	MACH, DEBORAH PHAN	10/31/1970	QC
U	50	MACH, JOSEPH	04/08/2001	STUDENT
U	55	HAGLUND, MAUREEN C	10/16/1945	HOUSEWIFE
U	55	HAGLUND, RICHARD B	01/02/1945	RETIRED
U	60	MAMUSKA, ANGELIKA	03/30/1945	RETIRED
	66	O'NEIL, PAIGE B	02/26/2004	STUDENT
	66	O'NEIL, SUMMER R	02/26/2004	STUDENT
D	66	ONEIL, DANIEL J	12/14/1960	DISABLED/RETIRE
U	66	ONEIL, TERESE C	09/22/1965	CARE GIVER
Q	67	PEABODY, COREY DAVID	07/14/1989	LABORER
U	74	FRIDH, IVANNA M	02/20/1994	
	74	MELNICHUCK, MIRIAM	03/27/1996	STUDENT
U	74	MELNICHUK, DAVID	07/07/1992	MARKETING
U	74	MELNICHUK, IVAN	10/09/1962	CELL OPERATOR
U	74	MELNICHUK, KRISTINA	11/16/1992	
R	74	MELNICHUK, LYUDMILA	07/13/1970	NURSE
U	100	CLAPP, ANN M	07/24/1941	HOUSEWIFE
U	100	CLAPP, ROBERT WENDELL	12/17/1937	RETIRED
	114	MIRSKI, CHRISTIE A	01/05/1998	STUDENT
U	114	MIRSKI, MICHAEL	08/26/1962	REGIONAL MANAGE
U	114	NADOLNY, JOANN JULIANO	03/20/1965	HOUSEWIFE
U	115	LAREAU, ELISABETH M L	10/19/1958	CLAIMS EXAM
U	115	LAREAU, ROBERT A	06/30/1959	RETIRED
U	132	MACKECHNIE, KATHLEEN EL	03/27/1951	SCH BUS DRVR
R	132	MACKECHNIE, LISA A	08/08/1973	ACCOUNTANT
U	132	MACKECHNIE, SERGE D	10/03/1950	RETIRED
U	142	DEGRAY-ROSE, LUCINDA AN	09/16/1968	PRO MNGR ASST
U	142	LANGLOIS, WALTER JOHN	12/05/1978	DRIVER
U	142	NADEAU, TORI A	12/13/1977	CNA
R	142	REED, GEORGE E JR	10/25/1959	RETIRED
U	188	ROCKE, LAURENCE NELSON	03/12/1985	TRUCK DRIVER
U	202	BOGLISCH, DALE T	05/27/1960	RETIRED
D	202	BOGLISCH, DIANE M	02/11/1959	RETIRED
U	202	HAGGERTY, CHARLES M	09/20/1991	STUDENT
D	202	MANZI, CAROL M	08/02/1936	RETIRED
R	232	STUETZEL, ALEXANDRIA	12/06/1996	STUDENT
R	232	STUETZEL, CHRISTIAN A	12/12/1968	AUTO MECH
R	232	STUETZEL, STEPHANIE ELIZ	08/09/1969	NURSE ASST.
U	244	ST PIERRE, GUY R	08/03/1968	HOME IMPROVEMEN
U	244	ST PIERRE, RAQUEL M	08/14/1973	INS AGENT
	244	ST PIERRE, SPENCER J	10/01/2005	STUDENT
R	260	GESSAY, LORIE ANN	03/16/1959	TOWN EMPLOYEE

V	NO. APT.	NAME	BORN	OCCUPATION
	SOUTH WEST ST Con't	**01030**		
U	260	GESSAY, ROBERT A	02/11/1956	RETIRED
U	260	SCHIBI, NICOLE M	03/03/1985	TEACHER
U	268	DWYER, CARROLL H III	11/28/1952	RETIRED
D	268	DWYER, TERI L	06/22/1954	RETIRED
U	268	TABIN, CORRINA J	04/02/1975	TEACHER
U	268	TABIN, THEODORE W	11/07/1973	CUSTIDIAN
A	268	TRUDE, NOAH DOUGLAS	08/19/2000	STUDENT
U	268	TRUDE, NOLAN DWYER	10/26/2003	STUDENT
U	271	RECCHIA, ANTHONY L	05/02/1970	CO OWNER
U	271	RECCHIA, GIOVANNA MARIE	01/16/1999	STUDENT
U	271	RECCHIA, ISABELLA LUCIA	01/17/2004	STUDENT
	271	RECCHIA, TERESA	05/24/1963	ACCOUNTING
U	276	COOK, JAMES E	08/05/1957	SHEET METAL WKR
U	276	COOK, LISA M	08/17/1960	ACCOUNTS PAYABL
U	283	DUVALL, LORAINE MARIE	03/27/1942	RETIRED
U	283	DUVALL, PAUL D	12/12/1941	RETIRED
R	284	BURLESON, JARED ROGER	06/08/1999	SHIPPING
R	284	BURLESON, MARY E	06/01/1965	NURSE
R	284	BURLESON, ROGER W JR	04/24/1969	ENGINEER
U	291	ALBANO, KADIE NICOLE	03/27/1996	
U	291	LEAVITT, LORI JANE	07/16/1963	PROGRAMMER
U	292	SAWYER, ZACHARY CHARLE	01/15/1998	SELF EMP VIDEOG
U	309	CHIARIZIO, ANTHONY JOHN	01/27/1963	UNEMPLOYED
U	309	CHIARIZIO, STEVEN D	11/23/1965	ENGINEER
D	319	DAVIGNON, JENINE A	03/02/1985	ENGINEER
U	319	DAVIGNON, ROBERT ELDER	10/16/1974	HOMEMAKER
U	327	MAYER, ARLENE M	07/01/1940	RETIRED
U	327	MAYER, DOUGLAS P	05/01/1942	RETIRED
U	377	ETKIN, TREVOR PERRY FAZ	02/01/1997	
U	377	WIXOM, BRIDGETTE ANN	02/08/1991	AGRICULTURE
R	425	FAITS, DOUGLAS BRIAN	11/03/1972	BUSINESS OWNER
R	437	KIRILOVICH, TATYANA	06/27/1986	ACCOUNTANT
R	437	KIRILOVICH, VADIM V	08/26/1985	DRIVER
U	447	WERBISKIS, JESSICA LYNNE	04/03/2001	STUDENT
D	447	WERBISKIS, LORI J	03/10/1964	P/T WORK
U	457	FORTIER, AIDAN FRANCIS	01/27/2000	SALES ASSOCIATE
D	457	FORTIER, ALYSSA L	04/01/1979	
	457	FORTIER, LOGAN A	08/27/2005	
U	457	FORTIER, MICHAEL F	04/15/1976	UNKNOWN
U	467	COSTA, RICHARD V	08/31/1941	RETIRED
U	472	MADURA, GAIL C	07/03/1950	RETIRED
D	472	PRENDERGAST, JACQUELIN	08/10/1949	RETIRED
U	482	MANCINI, ALDO ANGELO JR	03/13/1951	RETIRED
U	482	MANCINI, ALDO JD	09/20/1999	ELECTRICIAN APP
U	482	MANCINI, DONNA MAY DAVIL	04/18/1967	MED ASSIST
U	483	RUNSHAW, ALLEN L	05/15/1943	RETIRED
U	483	RUNSHAW, SUSAN M	10/08/1944	RETIRED
U	490	PAVLUK, PAUL	11/12/1988	OWNER OPERATOR
U	490	PAVLUK, SVITLANA	07/18/1990	AT HOME/CLERK
U	491	KALETIN, OLEG	09/05/1996	
U	492	FAVREAU, CECILE M	12/23/1945	DISABLED
U	492	FAVREAU, FELICIA M	03/06/1990	EMPLOYED
U	499	PLAMONDON, JASON R	05/25/1981	TEACHER
U	499	PLAMONDON, PATRICIA A	10/27/1960	SUB TEACHER
U	499	PLAMONDON, ROBERT A	11/13/1957	MACHINIST
U	506	CLARKE, KATELYN ROSE	12/02/1993	
U	506	SAWYER, BRANDON MATTHE	09/28/1993	EMPLOYED
D	506	SAWYER, BRITTANY RAE	09/10/1994	WORKING
R	511	MARQUIS, CHRISTOPHER W	10/16/1962	SALESMAN
U	511	MARQUIS, SONIA NOEMI	11/17/1965	
O	511	MARQUIS, SONIA NOEMI	11/15/1965	RECEPTIONIST
U	514	KING, BENJAMIN	09/16/1998	STUDENT
U	514	KING, THOMAS M	11/06/1965	SUPERVISOR
A	521	DAMOURS, NICHOLAS L	03/29/1994	EMT
U	533	PERRY, CHERRELYN	11/13/1969	HAIR STYLIST
U	533	WAKEFIELD, LEIF	01/28/1969	ARBORIST
U	534	GRAHAM, JOHN R III	06/24/1992	STUDENT
U	544	DENONCOURT, DENISE	08/09/1950	
U	549	ROBERTS, PATRICIA ANN	07/31/1952	RETIRED
R	549	ROBERTS, SCOTT FRANCIS	09/21/1984	TRUCK DRIVER
U	557	MILLER, MIKASA ELISE	12/02/1998	
U	557	SOUSA, SCOTT J	12/17/1990	
U	562	DREW, HANNAH JO	11/12/1996	
U	562	DREW, JAMIE ROBERT	02/09/1997	STUDENT
R	573	MATTSON, BRIAN K	08/13/1975	MACHINIST
R	573	MATTSON, HEATHER L	04/16/1981	NANNY
U	573	SHORT, DAVID L	12/08/1955	BUS DRIVER
U	573	SHORT, JANET E	12/14/1955	RECEPTIONIST
U	585	COLCORD, ANN M	07/11/1953	RETIRED
U	585	COLCORD, THOMAS M	10/28/1949	RETIRED
U	595	WATSON, MARK C	06/29/1954	RETIRED
U	595	WATSON, MARSHA H	11/09/1955	HOMEMAKER
U	595	WATSON, SARAH E	06/25/1985	RN
U	604	PANCHUK, JULIA	01/23/1985	
R	604	PANCHUK, YURY	03/19/1984	CNC MACHINIST
R	612	ETTER, DAVID S	07/07/1962	ENGINEER
R	612	ETTER, WENDIE LYNNE	04/30/1964	APPLICATION ENG
U	620	BERGER, ALISON M	10/04/1982	DATA ENTRY
U	620	BERGER, JEFF W	11/03/1983	LABORER
R	627	PETRANGELO, JUSTIN ANTH	09/11/1980	TRUCKER
U	627	PETRANGELO, LINDSEY DIAN	01/27/1983	NP
D	630	DUPONT, LAWRENCE R	05/24/1962	SELF EMPLOYED
D	630	DUPONT, LISA MARIE	05/10/1967	SELF EMPLOYED

V	NO. APT.	NAME	BORN	OCCUPATION
	SOUTH WEST ST Con't 01030			
U	638	LECRENSKI, DONALD S	10/14/1952	REG MOTOR VEHIC
U	638	LECRENSKI, SUSAN P	10/22/1956	SCH BUS DRIVER
U	648	DECOTEAU, BRIAN K	10/22/1969	MECH FORMAN
U	648	DECOTEAU, CHRISTINA M	10/29/1971	POLICE SECR
U	657	GRECHKA, TATYANA	07/17/1985	
U	658	CARRIER, GRAIG A	08/01/1975	EXTERMINATOR
U	658	MCDONALD, CANAAN MICHA	10/04/1997	
U	658	PIOGGIA, CAROLYN A	12/04/1946	HAIRDRESSER
D	658	PIOGGIA, JENNIFER A	09/10/1971	STUDENT
U	658	PIOGGIA, RICHARD P	08/10/1973	ADMINISTRAT
U	667	MASTRORIO, JOHN PATRICK	08/02/1988	UNKNOWN
U	669	DISCAWICZ, DANIELLE MONI	03/13/1989	ANALYST
U	677	HADLEY, JAN M	05/26/1964	RES LENDING AST
U	677	HADLEY, KYLE P	07/15/1991	COMM LOAN SERV
U	680	BISTANY, KRISTIN ELIZABET	01/24/1981	HOMEMAKER
U	680	PAGELLA, KEVIN THOMAS	03/05/1979	TRUCK DRIVER
D	683	THOMPSON, DENNIS J	06/28/1953	ACCOUNTANT
D	683	THOMPSON, EVAN G	09/25/1992	
D	683	THOMPSON, LENORE	03/11/1955	CPA
D	683	THOMPSON, PATRICK IAN	08/07/1996	STUDENT
R	691	WOOD, MATTHEW A	08/17/1963	MAIL HANDLER
U	697	BELL, LAUREN ALYCE	08/10/1989	STUDENT
U	698	MAKOL, MARK ALEXANDER	05/06/1951	USPS DRIVER
	698	MAKOL, NORMA J	08/21/1953	DISABLED
U	698	MAKOL, ZACHARY	11/14/1990	CARDIO TECH
U	699	ASSELIN, DYLAN C	08/25/1998	
U	699	HALLE, REBECCA ALBINA	12/18/1991	ADMIN ASSISTANT
U	707	SHTYBA, DEANNA	06/07/1992	
	712	GANOVSKA, DIANA	08/11/2004	CHILD
U	712	GANOVSKA, LUDMILA V	11/13/1979	
U	712	GANOVSKYY, DANYYEL	10/19/1999	CHILD
	712	GANOVSKYY, MICHAEL	12/18/2005	CHILD
U	712	GANOVSKYY, VITALIY	06/18/1980	
D	734	HAWKINS, KELLY E	10/16/1976	SELF EMP/ADJ PR
D	734	HAWKINS, WILLIAM J	05/14/1981	TOWN PLANNER
D	739	KHATCHADOURIAN, TALEEN	10/05/1991	UNKNOWN
U	741	MCQUADE, MARYALICE	12/20/1948	SPEECH PATHOLOG
U	747	PIRRONI, MICHELLE G	05/24/1976	PILATES INST
R	748	ST PIERRE, RACHEL ANN	09/30/1988	COMP SPCLST
U	748	STPIERRE, PHILIP GILLES	02/07/1974	MECHAN TECH
D	749	GADOMSKI, DONNA J	03/16/1944	RETIRED
U	758	REARDON, PETER M JR	11/05/1960	RETIRED
D	758	RIVET, SHARON A	01/08/1956	RETIRED
	765	CURRAN, CHRISTOPHER J	07/14/1983	INSIDE SALES
	765	CURRAN, TAMMY A	03/07/1973	PARALEGAL
D	767	CROWLEY, COURTNEY A	03/21/1986	UNKNOWN
U	767	GRIFFIN, IAN M	04/24/1980	SELECTOR
U	772	COOLEY, JOHN R SR	11/19/1948	RETIRED
D	772	COOLEY, NANCY J	12/08/1948	HOMEMAKER
D	773	BARTER, ELAINE K	11/25/1968	
D	773	CORRIVEAU, BENJAMIN RAY	04/10/2002	LABOR
	773	CORRIVEAU, RONALD R	09/02/1970	REMOVAL
U	779	WILSON, ERIK N	01/05/1993	STUDENT
U	779	WILSON, PETER N	08/02/1963	THERAPY
U	781	BYRNES, EMILY JOY	07/12/1999	ABA/PARA
U	781	JAQUITH, TYLER DAVID	08/21/1998	
U	781	JOHNSON, ASHLEY	04/22/1991	
U	782	LAWSON, BARBARA ANN	04/15/1955	RETIRED
D	782	LAWSON, BRUCE R	02/04/1952	RETIRED
U	789	MUZZY, DEBRA W	07/12/1957	SECRETARY
U	789	MUZZY, HALEY N	04/01/1991	SUB TEACHER
U	791	DESMOND, PATRICK M	09/11/1990	UNKNOWN
U	791	LEMELIN, MICHELLE AMAND	10/08/1991	RECRUITER
U	796	LAPINS, GERALD J	05/18/1951	RETIRED
U	796	LAPINS, JONATHAN M	07/16/1988	CONSTRUCTION
U	798	DICICCO, BRIAN	09/27/1961	
U	798	SERRANO, AURORA G	04/14/1960	AU PARE
R	799A	MCGRATH, JEFFREY A	06/18/1969	ATTORNEY
U	804	KIROUAC, MELANIE J	12/18/1978	PHYS ASSISTANT
D	806	LANGHORN, GEORGE OBIE	12/01/1983	FIELD OP LEADER
U	814	SMITH, TIFFANY M	06/22/1977	ADMINISTRATION
U	816	EVANGELISTA, KALI R	07/26/1996	SUPERVISOR
D	816	LEMELIN, MARY EILEEN	09/02/1951	RETIRED
U	819	MATRONI, COURTNEY ANN	02/28/1995	COSMETOLOGIST
D	819	MATRONI, JAMES R	11/17/1958	RETIRED
D	819	MATRONI, THOMAS J	04/14/1992	CUSTODIAN
U	819	MURRAY, COOPER JOSEPH	01/06/2004	STUDENT
D	819	MURRAY, KIMBERLY S	04/25/1968	TEACHER
U	826	BRIANCESCO, DEBORAH AN	07/27/1956	RN/PASTORAL MIN
U	826	BRIANCESCO, PETER J	11/08/1956	MOLD MAKER
D	841	GRIFFIN, IRENE M	06/07/1957	RETIRED
D	841	GRIFFIN, MICHAEL W JR	01/19/1957	RETIRED
U	841	GRIFFIN, RYAN G	10/22/1985	BARTENDER
U	847	ARNOLD, GARY B	09/29/1946	REALTOR
U	847	LEWIS, LINDA D	10/03/1949	REALTOR
U	853	SKOWYRA, FELICIA ANN	07/26/1949	RETIRED
U	853	SKOWYRA, RICHARD S	05/19/1949	RETIRED
U	861	OCONNOR, DONNA L	07/27/1959	PARA PROFESSION
U	861	OCONNOR, ROBERT J	09/18/1954	RETIRED
	SOUTH WESTFIELD ST 01030			
U	30	JAMES, JULIE A	06/03/1949	ADMINISTRATOR
U	30	LUSSIER, CAROL JEAN	03/01/1953	OFFICE ADMIN.
U	400	SCHMAELZLE, PAUL G	07/29/1947	RETIRED
R	408	BUTTO, SHARON FINKLE	08/12/1947	RETIRED
U	418	MOORE, DONALD G	03/17/1941	RETIRED
U	418	MOORE, GABRIELE C	05/04/1944	RETIRED
U	422	BONCI, KIMBERLY S	02/19/1974	SERVICE WRITER
U	422	BONCI, MEREDITH ANN	04/20/1980	BUS DRIVER
U	422	MINER, ALEXANDRIA CAITLY	11/25/2004	STUDENT
	SOUTHWICK ST 01030			
U	23	BEAUDRY, CYNTHIA L	03/29/1966	REALTOR
U	36	BEAUMIER, JENNIFER ANN	02/27/1972	CHHA
U	36	BEAUMIER, MEGHAN KATHEI	07/09/2001	STUDENT
J	36	BEAUMIER, TYLER	09/02/1991	LABORER
U	36	ROSE, DAVID MICHAEL	03/06/1978	UNKNOWN
U	44	BURBECK-RODRIGUEZ, HEA	05/16/1976	BOOK KEEPER
U	44	RODRIGUEZ, MIGUEL A	12/27/1976	WAREHOUSE
U	45	SHEPARD, JACK MITCHELL	02/08/2001	STUDENT
U	45	SHEPARD, KATHERINE MAE	09/19/2002	STUDENT
U	45	SHEPARD, MAUREEN SHEA	07/19/1959	CONSULTANT
U	45	SHEPARD, MICHAEL GEORG	07/26/1952	RETIRED
	54	FARRADAZ, ALBERTO	08/15/1981	MAINT DEPT
R	54	FARRADAZ, KRISTIN A	10/13/1981	APP SYST ANALYS
	58	BRENES, ALFREDO E	01/12/1960	DISHWASHER
U	58	BRENES, CAROL LEE	05/02/1956	TELE-SECRETARY
R	58	SHIRLY, DAVID H JR	10/18/1957	CONSTRUCTION
U	61	CHOUINARD, ALYSIA MARIE	11/30/1981	
R	61	CHOUINARD, MICHAEL WILS	05/27/1978	FINANCIAL REP
U	67	STEVENS, JOSEPH	11/16/1999	STUDENT
U	67	STEVENS, KATHLEEN M	06/22/1962	REGISTERED NURS
T	67	STEVENS, MARK	06/22/1960	RETIRED
U	67	STEVENS, PATIENCE CAROL	10/21/1998	STUDENT
U	70	LAMERE, MATTHEW JAMES	10/08/1988	UNKNOWN
R	73	SHUART, MARY L	10/09/1964	QUALITY INSPECT
R	73	SHUART, TERENCE T	02/16/1969	IRRIGATION TECH
R	78	DEMOS, LOUIE P	04/08/1939	RETIRED
R	78	DEMOS, MARY-JANE	07/26/1948	RETIRED
D	88	LAMICA, ALLISON LEE	04/15/1993	PROJECT MANAGER
U	88	LAMICA, GREGORY R	06/19/1993	AUTO MECHANIC
U	98	CALBERG, GEORGE P JR	05/16/1940	RETIRED
R	98	CALBERG, TRUDI T	07/01/1949	RETIRED
U	110	GAGNER, JORDAN M	03/26/1995	STUDENT
R	110	NARDI, DAWN	07/19/1954	HOMEMAKER
U	110	NARDI, KYLE F	08/01/1974	SR. IT ADMIN
U	110	NARDI, THERESA MARGARE	01/26/1971	ACTIVITIES ASST
R	122	DE GRAY, MARK T	12/03/1983	MATERIAL PROCES
U	122	DEGRAY, KELLY MARIE	09/06/1989	
R	132	FORTIER, GARY JOSEPH	01/05/1957	ENGINEER
U	132	FORTIER, JEFFREY T	10/21/1987	LASER PROGRAM
D	150	CONNOLLY, JENNIFER A	11/02/1956	NON-PROFIT
D	150	CONNOLLY, REBECCA JANE	03/19/1984	ACCOUNTANT
D	150	ENGLISH-CONNOLLY, MICHE	04/28/1974	FACTORY
U	154	DEAN, BRANDI	06/12/1977	MED CODING SPEC
U	154	DEAN, GABRIELLE	01/18/2005	STUDENT
U	154	DEAN, LUCAS	06/08/2003	STUDENT
U	154	DEAN, NATALIE M	05/05/2000	STUDENT
U	174	MESSIER, COLLEEN A	04/07/1966	HAIR STYLIST
R	174	MESSIER, FRANK W	02/01/1964	PVTA SUPERVISOR
U	180	FECTEAU, CATHERINE GRAC	06/26/1996	UNKNOWN
U	180	FECTEAU, IAN R	07/25/1994	TRUCK DRIVER
U	186	KAZIMIERCZAK, JACQUELINE	06/25/1986	LAWYER
	186	KAZIMIERCZAK, ROMAN J III	05/03/1983	CONTRACTOR
R	198	DORVAL, CAROLYN J	04/01/1946	RETIRED
U	198	DORVAL, EMILY M	01/03/2000	
R	198	DORVAL, MICHAEL R	11/07/1970	LABORER
U	198	IELLAMO, JOSEPH F	12/31/1967	
U	216	MELLONI, BRIAN C	10/22/1979	TEACHER
U	216	TETREAULT, DIANA L	09/19/1954	PRODUCTION MNGR
U	222	CECCHI, LILLIAN	08/14/1943	HOUSEWIFE
O	227	JOANIDES, AMY L	03/05/1977	RETIRED
D	227	JOANIDES, CHRISTINA ELIZA	07/12/2001	STUDENT
D	227	JOANIDES, CHRISTOS J JR	06/27/1974	RETIRED
U	228	DREYER, DONNA MARIE	01/24/1951	PROPERTY MGR
U	228	DREYER, DOUGLAS H	10/01/1951	PLUMBER
U	239	CRAIG, JAMES BERNARD	12/11/1971	TRUCK DRIVER
U	247	BOUSQUET, DOUGLAS L	10/02/1963	SERVICE MGR
	247	BOUSQUET, SHEILA C	05/02/1971	HOME MAKER
U	253	FOX, MARYANN F	03/20/1946	RETIRED
R	260	POIRIER, DEBORA L	01/17/1955	RETIRED
U	260	POIRIER, LANCE R	02/23/1957	SALESMAN
U	260	POIRIER, MELANIE ANN	02/05/1972	UNEMPLOYED
U	260	POIRIER, SHAWN M	10/02/1983	SALESMAN
	265	BEAVIS, PAULINE T	12/19/1927	
U	265	LOIKO, VALERIE ANN	04/16/1951	RETIRED
	281	SCHMUCK, JOANN	10/28/2005	STUDENT
	281	SCHMUCK, JOCELYNN	01/17/2003	STUDENT
U	281	TKACZEK, TINA M	06/04/1974	RN/NP
U	282	CECCHI, MICHAEL J	01/16/1967	GREENHOUSE GROW
U	282	CECCHI, MICHELLE L	05/17/1966	TEACHER
D	295	STEELE, MARK	08/02/1977	LABORER
U	295	STEELE, RYAN JEFFREY	06/30/2003	STUDENT
U	304	REGAN, PATRICK	10/16/1989	LAWN CARE
U	312	GUZIK, GREGORY JASON	01/07/1986	
U	350	BROWN, DIANE M	04/26/1951	BOOKKEEPER
	350	BROWN, MARCELLINA A	06/13/1989	TEACHER
U	350	BROWN, THEODORE T	11/08/1951	RETIRED

V	NO. APT.	NAME	BORN	OCCUPATION
	SOUTHWICK ST Con't	**01030**		
U	358	PANEK, CHERYL L	09/27/1954	HOUSEWIFE
U	358	PANEK, RICHARD S	01/19/1953	RETIRED
D	366	OLLARI, CONSTANCE ANN	03/31/1943	RETIRED
D	366	OLLARI, LAMBERT R	08/08/1939	RETIRED
R	371	MURPHY-LANZA, MARY ELIZ	09/04/1971	HOMEMAKER
R	376	JOHNSTON, ANNEMARIE C	02/16/1964	HR ASST
U	376	JOHNSTON, DICK R III	12/28/1956	RETIRED
R	379	DELIEFDE, ERIK M	05/28/1987	FACILITIES TECH
U	379	DELIEFDE, LISA ANNETTE	04/26/1988	DENTAL HYG
U	387	GUERRIERO, DAWN L	08/10/1965	REGULATORY SPEC
R	396	HILL, AUSTIN P	08/23/2000	MACHINIST
U	396	HILL, LISA M	11/06/1968	REP. BIOLOGIST
D	396	HILL, MADISON LAURA	06/11/2004	STUDENT
U	397	PAQUIN, LYNNE MARY	11/07/1970	CUST SERV REP
	397	WOJCIK, JEFFREY	01/22/1960	BUS CONT/PAINTE
U	397	WOJCIK, JEFFRY J	01/22/1960	
U	408	HILDRETH, ABBEY	10/11/2003	STUDENT
U	408	HILDRETH, CASSANDRA L	12/20/1976	ADVOCATE
U	408	HILDRETH, KYLE	03/17/1976	GRAPHIC DESIGN
	409	CROSS, JACOB MICHAEL	03/18/1998	GENL MAINTENANC
U	409	GAMBE, CARRIE CATHERINE	05/09/1974	PROGRAM MGR
U	409	GAMBE, ROBERT JON	03/01/1981	QUAL ASSUR MGR
U	411	ROCHON, CHRISTOPHER D	08/22/1983	ENGINEER
D	411	ROCHON, JAMIE BETH	11/01/1983	TEACHER
U	421	CASCIO, ANNE	02/03/1947	RETIRED
	427	METZ, JASON M	08/01/1976	MED TECH
U	427	METZ, JENNIFER M	01/04/1981	TEACHER
U	430	ALDRIDGE, JOHANNA M	10/03/1939	RETIRED
U	437	ZUBER, ABBY CHRISTINE	01/06/1991	INSURANCE
U	437	ZUBER, JONATHAN D	11/01/1987	SELF EMPLOYED
D	444	MAGGS, APRILLE R	04/24/1985	CHILD CARE PROV
	444	MAGGS, TIMOTHY J	03/04/1983	HEALTH CARE
U	447	LIGENZA, MARY R	12/24/1952	RETIRED
U	447	LIGENZA, STEPHEN	06/26/1951	RETIRED
	454	CHEN, FAWEN	02/15/1967	
	454	CHEN, KAI	05/31/1978	
	454	HUANG, BAOXIAN	02/27/1952	
D	454	LIU, DUAN	12/29/1978	BUSINESS OWNER
U	454	LIU, HENG	10/08/2004	CHILD
U	457	MILILLO, EUGENIE J	07/10/1946	RETIRED
U	457	MILILLO, NICHOLAS	08/28/1946	RETIRED
R	460	KOONS, KAREN E	02/22/1984	ACCOUNTANT
R	460	KOONS, MATTHEW J	10/17/1986	JOURNEY LINEMAN
D	468	CASIERI, ALICIA R	01/15/1987	UNKNOWN
D	468	WILKINSON, ANDREW J	08/22/1988	STUDENT
R	471	LAJEUNESSE, DAVID L	06/10/1950	RETIRED
U	471	LAJEUNESSE, DEREK LOUIS	04/14/1980	UNKNOWN
U	471	LAJEUNESSE, MICHELLE JE	10/06/1980	UNKNOWN
U	476	DAPONDE, KRISTIN J	10/28/1971	ADMIN ASST
R	476	WHYLAND, BRIAN WHYLAND	02/27/1963	
U	479	CARRILLO, EILEEN	04/28/1962	
D	487	SMITH, ANNE M	01/19/1947	HOUSEWIFE
U	487	SMITH, GERALD F	11/22/1941	RETIRED
R	490	DEVOE, JAMES G	12/03/1989	ENGINEER
U	490	DEVOE, JENNIFER N	08/02/1988	DENTAL ASST
D	495	MALLOY, MATTHEW EDWARI	02/11/1988	WAITER
D	495	MALLOY, RENEE MARIE	12/15/1987	EQUIPSPECIALIST
U	503	KARPARIS, JON JOSEPH	06/13/1941	RETIRED
U	511	MALONI, LAURA BETH	03/17/1982	
U	511	RUSIECKI, DAVID SCOTT	04/04/1979	SALES REP
D	512	POGGI, CHRISTINA MARIA	03/03/1969	UNEMPLOYED
U	512	STEPANIK, BRIAN P	01/25/1967	MECHANIC
U	519	GUYETTE, MATTHEW J	06/22/1982	TECH
U	519	GUYETTE, STEPHANIE ANN	07/30/1982	SOCIAL WKR
U	532	COLLINS, CAROL A	11/06/1944	RETIRED
R	532	DAVILLI, GARY	01/26/1950	RETIRED
D	540	CATJAKIS, CHRISTOPHER C	09/27/1960	SALES
U	540	CATJAKIS, SUE ANN	12/14/1965	LICENSED OPTICI
D	550	JOURDAN, ZIOMARA JOYCE	08/30/1995	
U	550	ROSADO, PEDRO A	08/05/1994	
U	558	HOYLE, ETHAN THOMAS	12/26/1996	
	558	KOZAK, CYNTHIA A	06/29/1949	RETIRED
U	558	KOZAK, DAVID WALTER	02/12/1989	CHEF
U	558	KOZAK, DIONNA A	02/05/1990	CLERK
L	558	LAFLEUR, CHLOE MYRA	06/06/1997	RECEPTIONIST
U	566	MUTTI, ROBERT S	04/08/1965	GROUNDSKEEPING
U	576	MOCCIO, JOSEPH TODD	08/15/1998	ACTUARY
U	583	PEDERZANI, ANTHONY WILL	12/26/2004	STUDENT
R	583	PEDERZANI, LANNETTE LYN	02/24/1974	
U	592	PROGULSKE, DONALD ALBE	03/11/1952	RETIRED
U	592	PROGULSKE, LINDA J	07/18/1954	RETIRED
U	593	BROOKS, IRVING E	01/27/1934	RETIRED
U	605	ALEXANDER, ALEXANDRIA N	05/19/2001	CASHIER
R	605	DIPON, ANASTASIA N	06/24/1999	WAITRESS
	605	DIPON, NIKOLAY	08/23/1975	OWNER/PRESIDENT
U	605	HROM, OLENA	01/06/1984	
R	662	PARISIEN, CYNTHIA JEAN	10/05/1958	RN
U	662	PARISIEN, DONALD R	04/03/1956	AUTO BODY
U	675	OLSON, MARK D	10/25/1960	SELF EMPLOYED
U	675	OLSON, NANCY M	08/21/1960	OFFICE WORK
	SPEARFARM RD	**01030**		
R	20	VINCIGUERRA, ANTHONY N	09/05/1971	ENGINEER
U	20	VINCIGUERRA, KRISTEN MA	03/02/2005	STUDENT
D	20	VINCIGUERRA, NOREEN M	03/14/1970	ACCOUNTANT
R	23	CHAVEZ, EILEEN J	10/05/1979	ACCOUNTANT
R	23	CHAVEZ, RICHARD	03/27/1974	THERAPIST
U	30	LUDTKE, HOWARD A	01/14/1964	PROJECT MGR
R	30	LUDTKE, MARYANN	09/29/1963	BRCH MGR
U	30	LUDTKE, STEVEN H	12/25/1997	TEACHER
	35	TURGEON, KYLIE	09/23/2004	
U	35	TURGEON, MARC	07/19/1977	FOREMAN
U	35	TURGEON, NICOLE E	05/13/1978	TEACHER
R	40	BOUSQUET, KATHERINE MAI	09/21/1986	PARALEGAL
R	40	BOUSQUET, MARY ELLEN	05/07/1959	DENTAL HYGNST
U	40	BOUSQUET, MICHAEL RODN	06/17/1958	COST CONTROLLER
U	47	MALONEY, GISELLE	08/22/1957	ADMIN MGR
U	47	MALONEY, STEPHEN W	11/11/1956	ANESTHETIST
R	54	BURKE, CELINA MARIE	07/09/2000	STUDENT
R	54	BURKE, GINA L	06/22/1964	SECURITY OFF.
U	54	BURKE, JOSEPH T	11/04/1961	INDEP
U	54	BURKE, MATTHEW BERNARI	08/07/2003	STUDENT
D	64	PAGE, SHANNON L	01/20/1972	ADMINISTRATOR
U	64	PAGE, SPENCER MICHAEL	05/31/2005	STUDENT
U	64	PAGE, STEPHEN S	09/22/1963	POSTAL CARRIER
U	64	PAGE, SUZANNE ELIZABETH	01/23/2002	STUDENT
R	86	CRAVO, FILIPE JOSEPH	01/30/1983	CIVIL ENGNR
CC	86	CRAVO, KEEGAN JUNE	02/18/1983	MARKETING
	SPRUCE CIR	**01030**		
R	14	ANDRE, MARIA	04/22/1966	HOMEMAKER
U	14	ANDRE, MICHAEL A	07/25/1995	RESEARCH COORD
R	14	ANDRE, MICHAEL A	11/06/1957	TRUCKER
U	21	FRASKA, KRISTEN SUNGEUN	09/16/1995	MILITARY
U	21	FRASKA, MARIANNE K	08/07/1961	RN
U	21	FRASKA, ROBERT JULIAN JR	08/29/1956	FOOD SER MGR
D	28	MARTHONE, FRANCES GOMI	01/13/1962	RN
U	33	ANDREWS, JULIA	01/28/1958	COMPUTER OPER
U	33	ANDREWS, THOMAS FRANCI	06/26/1956	RETIRED
U	38	BALL, DAVID E	08/23/1960	RETIRED
U	38	BALL, JUNE	03/17/1964	LEGAL ASSISTANT
U	43	CARMODY, ALAN L	03/19/1975	TRAINER
U	43	CREVIER, AIDEN SAMUEL	07/05/2004	STUDENT
R	48	CONNERY, BARBARA A	12/06/1946	RETIRED
R	48	CONNERY, BRYAN T	01/18/1973	FINANCIAL SERV
R	48	CONNERY, MICHELLE L	08/21/1976	PASTOR
U	48	CONNERY, OWEN	06/09/2005	STUDENT
U	53	MACKIN, DANNY R	08/17/1956	RETIRED
R	53	MACKIN, KEVIN F	09/30/1992	SUPERVISOR
U	53	MACKIN, MARIE T	09/08/1955	RETIRED
U	58	ZIEGERT, DIANNE M	10/29/1943	RETIRED
U	58	ZIEGERT, GEORGE E	04/06/1941	RETIRED
D	65	KILRAIN, JOHN	04/02/1946	RETIRED
U	65	KILRAIN, NANCY M	08/01/1953	RETIRED
U	70	MALOUIN, ABAIGEAL	05/03/1998	TEACHER
D	70	MALOUIN, AMANDA H	03/16/1970	TEACHER
U	70	MALOUIN, NICHOLAS PAUL	08/10/2001	STUDENT
U	70	MALOUIN, PAUL H	06/05/1968	IT PROJ MGR
U	75	DAVIS, ERIN A	06/18/1983	AT HOME
U	75	DAVIS, TIMOTHY M	02/10/1981	SALES
U	80	EVANGELISTA, FRANK	01/03/1969	MED EXAMINER
D	80	LABRANCHE, CHANDLER ELI	04/05/2002	STUDENT
U	80	LABRANCHE, JACK MALONE	12/23/1998	ACCOUNTANT
D	80	LEGALOS, MELISSA ANNE	03/13/1971	HOUSEWIFE
	STILL BROOK LN	**01030**		
U	2	UGOLINI, ISABELLA LYNN	08/18/2004	
U	6	SOJA, CATHERINE F	11/22/1942	RETIRED
R	6	WARREN, LOIS A	11/09/1963	DISABLED
U	8	PANDOLFI, ANTHONY MICHA	07/27/1993	
U	10	CALDERON, FLORY M	12/15/1949	RETIRED
U	12	SKIBA, MELISSA A	09/24/1973	
D	18A	FALDON-SINCLAIR, MARY CE	04/13/1950	RETIRED
U	18B	FIELD, MICHAEL A	11/12/1951	RETIRED
U	18C	JOY, JEAN B	08/14/1936	RETIRED
R	18	RAMPONI, SUSAN	06/10/1965	BAGGER
D	20D	CAPODAGLI, DAVID W	06/09/1955	RETIRED
D	20A	KURNIK, VALERIE J	06/22/1948	RETIRED
D	20B	POLUMBO, ELIZABETH A	06/28/1941	RETIRED
	STONY HILL RD	**01030**		
U	9	HARTMANN, CAMERON PATR	08/09/1999	STUDENT
U	9	HARTMANN, WENDY P	10/14/1972	SELF EMPLOYED
U	9	HARTMANN, ZOE JANE	10/02/2004	STUDENT
A	18	FAY, ANDREW J	03/01/1989	ELECTRICIAN
R	18	FAY, COURTNEY L	11/30/1986	HAIRSTYLIST
D	18	GORMAN, THOMAS E	02/06/1955	HEALTH INDUST
U	26	OLSON, DANIEL P	09/10/1962	FOREMAN
D	26	OLSON, JAMES J	02/07/1991	
	26	OLSON, KAELI P	07/08/2004	STUDENT
U	26	OLSON, SHAYLA L	09/08/1996	NURSE
U	26	OLSON, TRICIA L	01/18/1972	BAYSTATE HEALTH
D	34	DEMARCO, DIANNE C	01/14/1950	RETIRED
U	39	EGAN, DOREEN MARIE	09/14/1956	RETIRED
U	39	EGAN, PETER	05/14/1945	RETIRED
U	42	FAUST, DEBORAH L	10/22/1952	RETIRED
U	42	FAUST, TIMOTHY J	01/22/1981	MNGR TRAINEE
U	42	FAUST, WILLIAM JOSEPH	02/08/1952	RETIRED

V	NO. APT.	NAME	BORN	OCCUPATION
	STONY HILL RD Con't	**01030**		
L	49	MUNZERT, CHRISTINE M	07/09/1951	RETIRED
R	49	MUNZERT, PAUL IVAN II	02/28/1992	DRIVER
U	50	HAMRE, ASHLEY A	04/24/1986	UNKNOWN
U	50	HAMRE, JARED M	06/12/1984	GENERAL MANAGER
R	57	MOZDZANOWSKI, DORIS E	06/14/1923	
U	57	MOZDZANOWSKI, JEANNE M	03/04/1953	RN
U	57	MOZDZANOWSKI, JOHN	12/24/1951	RETIRED
U	58	DIONNE, GARY R	02/04/1953	RETIRED
R	58	DIONNE, PATRICIA A	07/15/1957	RETIRED
U	65	ROBERTS, FRANCIS XAVIER	11/29/1949	RETIRED
U	65	ROBERTS, JOEL F	08/20/1978	MILITARY
U	65	ROBERTS, ROBIN WITMAN	05/23/1954	RETIRED
U	66	LYMAN, DAVID B	10/28/1949	RETIRED
U	66	LYMAN, DIANA J	10/15/1953	RETIRED
U	73	HAUBNER, KATHERINE	10/21/1982	AT HOME
R	73	HAUBNER, SHAWN PAUL	03/18/1981	CONTR SPECLST
U	74	DOUTHWRIGHT, CAITLIN PA	05/18/1986	TEACHER
D	74	DOUTHWRIGHT, KEVIN M	10/10/1986	OPERATIONS CONS
U	81	DELIEFDE, BRENDA D	01/28/1961	ADMIN ASST
U	81	DELIEFDE, PHILIP JAMES	01/18/1958	SELF EMPLOYED
U	82	ASHFORD, COURTNIE M	04/04/1978	SALES REP
R	89	MATHES, GAIL BOWMAN	01/21/1958	SELF EMPLOYED
R	89	MATHES, SAMUEL ARTHUR	07/11/1993	RENTAL CAR
R	89	MATHES, THOMAS J	03/19/1960	SELF EMPLOYED
	SUNSET TER	**01030**		
R	15	MILOS, JOHN M	09/23/1992	SELF EMPLOYED
U	15	MILOS, KATHERINE A	06/24/1986	TEACHER
U	21	GAFFNEY, PETER CLARK	03/15/1956	RETIRED
U	21	ROMANOWSKI, CATHERINE J	05/15/1951	RETIRED
D	31	FRAZIER, TAMMY A	02/12/1969	CAREGIVER
D	31	MALAVE, JEREMY J JR	04/11/1998	STUDENT
D	31	MALAVE, JEREMY J	04/11/1972	
U	31	SOFFEN, GLORIA D	01/27/1937	RETIRED
U	39	ROSE, KATHARINE INGA	11/25/1948	RETIRED
U	39	ROSE, SEAN ALAN	02/28/1976	TECHNICIAN
U	45	ORDYNOWICZ, MIRANDA JAN	09/08/1994	
R	45	PISE, DANIEL P	10/29/1967	CONTRACT SPEC
U	57	FISHER, THOMAS J	07/18/1962	VP SALES
	63	GOMEZ, DEVAN	01/17/1998	SUPERVISOR
	63	HATHAWAY, HARRIET	02/24/1935	RETIRED
U	63	KEERY, MYLES G	08/29/1937	RETIRED
U	63	KEERY, SABRA L	08/12/1943	RETIRED
R	71	CASEY, KAREN	08/16/1971	PRESCHOOL TEACH
	TANGLEWOOD LN	**01030**		
R	6	BANDOSKI, BENITA P	09/05/1956	RETIRED
U	6	BANDOSKI, DAVID M	09/26/1961	AUTO BODY TECH
U	15	LYONS, MARYELLEN S	08/05/1954	RETIRED
R	15	LYONS, MICHAEL R	12/29/1951	V.P.
U	16	MULRY, GEORGE R	09/04/1981	EXEC DIR
U	16	MULRY, STEFANIE	02/17/1982	PARAPROF
U	23	LACHAPPELLE, CAROLYN AN	02/09/1954	RETIRED
U	23	LACHAPPELLE, MEGHAN ELI	04/24/1987	TEACHER
U	23	LACHAPPELLE, WILLIAM F	08/08/1955	LOGISTIC MGR
U	24	CALO, MADELINE	08/09/1963	MANUFACTURING
U	24	CALO RODRIGUEZ, EDWIN R	09/07/1964	MANUFACTURING
U	24	GARCIA, LENIYAH ANGIELEE	08/31/2001	
U	31	BOSINI, SANDRA A	03/14/1955	HOUSEWIFE
U	32	FEUERSTEIN, ERICK P	10/25/1966	PLUMBER
R	32	FEUERSTEIN, MARIA ROSE	01/14/1977	BUDGET DIRECTOR
	39	BARRETT, DAVID E	08/10/1984	CONSULTANT
D	39	GHANAME, NICOLE N	06/03/1982	STAY @HOME MOM
	TINA LN	**01030**		
R	15	COCHRAN, MARYELLEN	08/01/1956	RETIRED
R	15	COCHRAN, STEPHEN G	09/02/1954	PT KNIFE OPERTR
U	16	OBRIEN, BRENDAN	02/10/1991	IT/DATA MGMNT
U	16	OBRIEN, KEVIN P	07/30/1964	PREPRESS TECH
U	16	OBRIEN, KIMBERLY A	10/25/1967	BILL/COLLECT
U	24	LAZAZZERA, JEFFREY L	07/22/1991	PROJCT ENG
U	29	FYDENKEVEZ, MARY ELLEN	11/01/1959	
	29	HARNOIS, ETHAN R	01/08/2003	STUDENT
R	29	HARNOIS, JAMES FRANCIS	02/21/1972	AUTO TECH
D	29	HARNOIS, MEGHAN	12/09/1973	PRESCHOOL TEACH
U	34	CARRA, ELLEN M	04/26/1972	ENRCHMNT COACH
U	34	CARRA, MARK A	06/08/1972	SERVICE TECH
U	41	WINTERS, ADELIA MARIA	06/24/1969	PHARMACY TECH
U	41	WINTERS, JOHN RICHARD	09/23/1969	TECHNICAL MGR
U	41	WINTERS, SYDNEY	11/16/2000	STUDENT
U	42	MITCHELL, AMANDA L	05/20/1982	TEACHER
U	42	MITCHELL, JONATHAN DAVI	01/11/1987	NONDESTRUCTIVE
D	51	OLSON, CYNTHIA S	02/10/1950	RETIRED
R	51	OLSON, STEVEN T	11/27/1946	RETIRED
D	52	TINGLEY, JANICE G	04/29/1954	RETIRED
U	52	TINGLEY, STEPHEN E	07/14/1951	RETIRED
U	60	ANDERSON, RICHARD A	05/12/1954	RETIRED
D	63	LOPEZ, JUAN E	04/24/1968	ENGINEERING MEC
D	63	RIVERA, MARILY	04/08/1969	MED INTERPRETER
U	70	OCONNELL, JOHN D	09/18/1964	SHIP/RECEIVE
U	70	OCONNELL, LAURIE L	08/22/1965	ADOPTION SPECIA
D	78	NAROFF, KAREN J	05/09/1965	CLERK
D	78	NIEVES, ALEX ANDERSON JR	09/13/2002	
	TOBACCO FARM RD	**01030**		
U	5	WAITE, CHARLENE M	04/04/1958	RETIRED
U	5	WAITE, RICHARD A	04/04/1948	RETIRED
D	17	GRANT, HARRISON LEE	12/15/1957	MAIL CARRIER
D	17	GUINDON, KAITLYN R	10/13/1992	BEAUTICIAN
U	63	INGENOHL, ERIK C	03/07/1970	SOFTWARE DEVELP
U	63	INGENOHL, JAKE OSCAR	04/21/2004	STUDENT
D	63	KRESOCK-INGENOHL, DENIS	10/16/1960	BUSNS ANLYST
	66	PAIVA, CARLOS	01/04/1985	LABOR FRMN
D	66	PAIVA, MARIE ORESTTA	02/05/1983	INTAK COORD
U	73	LINARES, JOSE M	09/17/1950	RETIRED
U	73	LINARES, MARJOLAINE E	12/02/1949	RETIRED
U	76	SULLIVAN, JACQUELINE ANN	07/16/1982	TEACHER
U	76	SULLIVAN, PATRICK KEVIN	11/10/1981	SALES
D	83	OWENS, DAVID C	08/14/1945	RETIRED
D	83	OWENS, JACQUELINE B	02/09/1940	RETIRED
U	86	MARTIN, ANN MARIE	06/03/1965	SPEECH PATH
U	86	MARTIN, KENNETH JOHN JR	02/19/1967	TRADE COMPLIANC
U	86	MARTIN, VINCENT JOHN	12/20/2003	STUDENT
R	93	SCHERPA, CHLOE L	05/25/1995	LAWYER
U	96	FRAHER, SUSAN A	08/15/1958	RETIRED
D	103	CONCHIERI, BRIANA M	02/22/1989	EMPLOYED
D	103	CONCHIERI, MARY LEE	07/11/1958	
D	103	CONCHIERI, MICHAEL P	01/03/1956	EMPLOYED
D	103	CONCHIERI, PATRICK F	08/16/1986	
D	103	CONCHIERI, SEAN M	03/27/1984	EMPLOYED
D	104	MOCCIO, JENNIFER	01/28/1975	RN
U	104	MOCCIO, SIERRA ROSE	04/06/2005	STUDENT
R	104	MOCCIO, STEVEN A	06/12/1974	SUPERINTENDENT
U	104	MOCCIO, TYLER ANTHONY	08/09/1995	PERSONAL TRAINE
U	104	MOCCIO, ZACHARY STEVEN	11/03/2001	STUDENT
D	113	OCONNOR, LYNNE L	06/16/1971	DIRECTOR
U	113	OCONNOR, MICHAEL T	04/27/1970	MATERIALS SUPER
U	114	ROVATTI, JEFFREY R JR	11/22/1993	PHARMACIST
U	114	ROVATTI, SHELLEY E	12/07/1994	PHARMACIST
R	124	FRAZEE, JEFFRY S	08/23/1959	MACH TECHNICIAN
R	124	FRAZEE, JORDAN J	07/03/1998	STUDENT
R	124	FRAZEE, LINDSAY N	05/10/1995	TEACHER
R	124	FRAZEE, LYDIA M	06/07/1961	HAIRDRESSER
R	124	FRAZEE, TARYN L	09/02/1992	BARISTA
	129	RAINVILLE, JUSTIN E	07/04/1989	FIREFIGHTER
U	129	RAINVILLE, LAUREN B	09/30/1990	STUDENT
U	134	BETOURNAY, ALAN L	07/11/1964	MANAGER
U	134	BETOURNAY, GINA M	01/27/1968	CLERK
R	142	RONDEAU, MICHAEL A	01/15/2000	STUDENT
R	142	RUSSO, FERNANDO	09/07/1953	REAL ESTATE BRO
R	142	RUSSO, JONATHAN F	11/16/1991	EMPLOYED
U	142	RUSSO, ROSEMARIE R	05/23/1957	REALTOR
U	154	GARVIN, ANGELA MARIE	09/07/2000	STUDENT
R	154	GARVIN, LOUIS M	11/17/1958	BROADCASTING
R	154	GARVIN, MARY A	05/15/1958	AT HOME
U	154	WYMAN, KEVIN M	09/30/1985	UNKNOWN
U	154	WYMAN, TARA CHRISTINE	06/27/1986	UNKNOWN
R	161	TAYLOR, JEREMY M	11/15/1977	SALES
R	161	TAYLOR, MAUREEN J	07/11/1975	MKT RESECH
CC	164	DUSSAULT, BRIAN DAVID	01/24/1996	ENGINEER
R	164	DUSSAULT, DAVID BRIAN	04/09/1968	QUALITY CONTROL
R	164	DUSSAULT, PATRICIA JEANN	01/28/1969	TEACHER
U	164	DUSSAULT, STEPHANIE ELIZ	01/27/1999	OA MT LEVEL II
D	171	SATKOWSKI, CAROL A	01/14/1946	HOUSEWIFE
D	171	SATKOWSKI, GERARD S	12/06/1944	RETIRED
R	174	BREAULT, CHRISTOPHER	03/16/1996	STUDENT
D	174	BREAULT, KATHLEEN W	10/09/1958	R. N.
U	174	BREAULT, MICHAEL J	02/05/1958	ACCOUNTANT
U	184	CHOPCHYTS, SERGEY	05/30/1984	3
U	184	PERYEU, ANATOLI	07/12/1953	RETIRED
U	184	PERYEU, PIOTR	09/06/1982	TAX ASSOCIATE
U	184	PERYEVA, ALEKSANDRA	03/22/1984	ATTORNEY
U	184	PERYEVA, YAUHENIYA	07/24/1954	RETIRED
D	191	PIOTROWSKI, ALYSSA M	05/29/1994	THERAPIST
D	191	PIOTROWSKI, HALEY LYNN	09/22/1997	THERAPIST
D	191	PIOTROWSKI, KAREN A	06/23/1961	UNEMPLOYED
D	191	PIOTROWSKI, RUDOLPH JR	07/22/1964	U P S DRIVER
U	194	WARD, AUSTIN G	08/25/1998	
	WAGON WHEEL DR	**01030**		
	3	SARRAZIN, ZACHARY R	11/17/2005	STUDENT
R	4	LEWIS, JOHN C	08/01/1961	DRAFTING
U	9	DANIE, PAMELA M	06/22/1956	RETIRED
R	9	DANIE, ROBERT JOSEPH	06/17/1955	RETIRED
U	14	CASTONGUAY, SANDRA	09/13/1961	HOMEMAKER
U	14	CASTONGUAY, STEPHEN PH	11/15/1949	RETIRED
U	23	TAYLOR, ALEXANDRIA KATH	01/17/2001	STUDENT
U	23	TAYLOR, JESSICA RAE	08/19/2004	STUDENT
U	23	TAYLOR, PAMELA R	06/04/1969	SONOGRAPHER
U	23	VICKERS, DAVID	08/23/1969	BUS PRO MGR
U	50	CIOTTO, ANTHONY R SR	06/22/1959	MECHANIC
U	50	KOSINSKI, DONNA	12/08/1958	BOOKKEEPER
L	60	SHERRY, ANGELA MARIE	11/27/1982	UNKNOWN
U	61	OESTREICHER, MICHAEL C	12/24/1947	REHAB SPEC
D	61	OESTREICHER, SUSAN H	02/22/1955	PHARMACIST
U	72	LATAILLE, CATHY A	06/19/1954	RETIRED
R	75	CALABRESE, CECILIA P	06/06/1959	LAWYER
U	75	CALABRESE, CHARLES DANI	06/03/1995	STUDENT
R	75	CALABRESE, MICHAEL JOSE	06/12/1956	DENTIST

V	NO. APT.	NAME	BORN	OCCUPATION
WAGON WHEEL DR Con't		**01030**		
U	75	CALABRESE, MICHAELA KAT	04/11/1997	STUDENT
U	82	NAKRANI, DILIP	08/29/1957	
U	82	NAKRANI, PEENA DILIP	04/17/1962	
D	82	NAKRANI, PRATITI D	06/20/1991	
D	82	NAKRANI, PREETI DILIP	04/07/1993	
U	94	DIAZ DE HENRIQUEZ, MERILI	03/16/1986	
U	94	HENRIQUEZ, JUAN L	12/14/1993	
U	99	BRIDGHAM, PAIGE E	10/18/1962	
U	99	WIER, BREA E	05/13/2000	STUDENT
U	99	WIER, CONNOR R	01/20/1995	STUDENT
U	99	WIER, MACKLEN T	08/25/1997	OFFICE ADMIN
U	99	WIERDO, ROBERT JOHN	06/04/1962	FOOD SERVICE DI
D	104	MCCOY, BERNARD A	02/08/1970	SFTWRE ENG
D	104	MCCOY, SUSAN A	01/05/1972	ATTORNEY
U	104	MIELNIKOWSKI, BENJAMIN A	01/17/2001	STUDENT
U	104	MIELNIKOWSKI, SAMANTHA I	03/30/2004	STUDENT
U	109	HOFFMAN, ASHLEY M	07/18/1987	PHYSICIAN ASST
U	109	HOFFMAN, SEAN E	05/11/1978	PHYSICIAN ASST
U	119	KEPPLER, AJA COUPAL	07/11/1980	HOMEMAKER
U	119	KEPPLER, KENNETH ALLEN	02/25/1982	SR DIR OF TECH
U	119	RIBERDY, MARYBETH	02/26/1965	MANAGER
U	119	RIBERDY, TYLER WILLIAM	09/28/1993	POSTAL CARRIER
T	124	BOTTA, CARMEN A	05/15/1958	SECRETARY
R	124	BOTTA, EMIDDIO MASSIMO	09/13/1989	BAKER
	124	BOTTA, EMIDDIO	08/27/1959	BAKER
U	129	GRIFFIN, ASHLEE A	11/20/1983	NURSE
R	129	GRIFFIN, NICHOLAS DAVID	07/23/1982	LINEMAN
U	134	KELE, MATTHEW J	01/24/1983	HEALTCARE
	134	KELE, SARAH	12/01/1983	UNEMPLOYED
U	144	LABBE, LINDA L	09/03/1950	RETIRED
R	144	LABBE, MAURICE E	09/22/1942	RETIRED
WHITE FOX RD		**01030**		
U	13	EVELYN, CARLY A	02/19/1997	STUDENT
	13	EVELYN, DARLENE D	10/10/1962	HUMAN SERVICES
U	13	EVELYN, JOHN A JR	11/04/1964	WARB
U	13	EVELYN, RYAN JAMES	11/10/1992	STUDENT
R	14	CICCHETTI, DINO ALFONSO	01/23/1970	JANITOR
R	14	CICCHETTI, LILIANA	11/01/2003	STUDENT
R	14	CICCHETTI, MARIA E	02/27/1969	HOMEMAKER
D	23	MCLEAN, KATHERINE	10/08/1986	PARALEGAL
U	23	MCLEAN, MICHAEL DAVID JR	01/07/1987	MANAGER
U	24	CIGAL, JOSEPH MICHAEL	11/14/2002	STUDENT
U	24	GREENE, AMBER RAEANNE	11/15/1994	
U	24	GREENE, THOMAS RONALD	11/02/1970	
U	32	GRIGORCHUK, DANIEL VASIL	09/07/2003	STUDENT
U	32	GRIGORCHUK, EDWARD PA\	02/20/2002	STUDENT
U	32	GRIGORCHUK, NATALIYA	01/19/1971	JANITOR SER
	32	GRIGORCHUK, VASILIY	04/26/1974	SUBCONTRAC
	32	GRIGORCHUK, VIKTORIYA	02/01/1999	STUDENT
U	35	SCOTT, GAIL M	11/16/1949	RETIRED
U	35	SCOTT, JAMES CHARLES	06/23/1949	PT FOOD WORKER
U	51	TWOHIG, CONNOR JOHN	11/01/2002	STUDENT
U	51	TWOHIG, CYNTHIA L	11/22/1964	N/A
U	51	TWOHIG, JOHN J JR	04/04/1964	N/A
U	51	TWOHIG, NICHOLAS	10/12/1995	STUDENT
U	69	SUNNY, AMANDA C	09/25/1976	MINISTER
R	69	SUNNY, FRANK J	07/21/1946	RETIRED
R	69	SUNNY, KAREN D	09/19/1951	RETIRED
U	74	GALLERANI, ALAN R	10/19/1950	ENGINEERING MGR
	74	GALLERANI, JOANNE E	10/29/1954	HOMEMAKER
D	77	ZERRA, ELIZABETH M	03/24/1953	TEACHER
U	77	ZERRA, STEVEN P	03/17/1953	ELECTRICAL ENG
U	84	KRAPF, BONNIE J	09/04/1952	HOMEMAKER
D	84	KRAPF, BRUCE R	04/10/1950	RETIRED
U	84	KRAPF, KIMBERLY JEAN POT	03/16/1989	
	84	KRAPF, SUSAN E	08/08/1987	VET TECH
U	85	SANCHEZ, LAWRENCE	06/30/1964	SYSTEMS ANALYSI
U	85	SANCHEZ, SUSAN B	12/04/1965	ACCOUNTANT
U	93	KELLEHER, KEVIN M	07/17/1981	ACCOUNTANT
U	94	MAYO, LEO JR	07/01/1978	
U	102	DICKINSON, REGINA	01/21/1946	RETIRED
R	102	GRONDIN, ELLIANN M	02/21/1978	
R	102	GRONDIN, KAILY M	07/31/1996	
U	102	GRONDIN, MADISON EMILY	10/02/2004	
U	102	GRONDIN, MORGAN ELLIANN	03/20/2003	
U	102	GRONDIN, NATHANIEL GERA	01/12/2000	
R	102	ROBERTS, ARMAND EDWARI	09/28/1952	DRIVER
R	103	DESCLOS, EVELYN	02/17/1968	SHIPPING CLERK
R	103	DESCLOS, JASON DONAT	01/10/1976	MACHINIST
R	111	LAROCHELLE, SCOTT	01/08/1975	LION TAMER
U	111	LAROCHELLE, SHANNON CO	09/28/1977	SPECIALIST
R	121	COLBY, BARBARA W	09/09/1943	RETIRED
U	121	COLBY, JAMES D	07/05/1943	RETIRED
D	143	RUMPLIK, GAIL ADAMS	01/29/1947	RETIRED
D	171	BITGOOD, MEGAN LEE	11/14/1973	HOUSEKEEPER
D	171	HIERSCHE, JAYLEE	07/06/2002	STUDENT
U	171	HIERSCHE, MEGAN	11/14/1973	
U	171	HIERSCHE, NOAH DANIEL	08/27/2000	WELDER
D	171	LACAMERA, KIMBERLY ANN	11/14/1973	
R	171	LACAMERA, PETER J	08/28/1969	ELECTRICAN
WOODCOCK CT		**01030**		
U	7	MACDONALD, SANDRA F	05/24/1947	ADMIN.ASST
WOODCOCK CT Con't		**01030**		
R	8	PIRRO, JEFFREY S	06/02/1973	VERIZON
D	15	SACCO, THOMAS	08/12/1950	RETIRED
D	18	ROZANSKI, SHARON L	12/30/1955	RETIRED
D	25	DEMIREV, EMILY NIKOLOVA	04/04/1965	LOGISTICS COOR
D	25	DEMIREV, MARGARITO DEMI	07/03/1964	OTR DRIVER
	25	DEMIREV, VELIZAR M	05/07/1996	STUDENT
	28	WALSH, KONNOR	08/26/1993	UNDERWRITER
	28	WALSH, YVONNE	04/19/1993	PARTS ADMIN
U	36	SHAER, JOSEPH D	09/22/1954	RETIRED
YALE AVE		**01030**		
U	18	DIMAIO, ANTHONY A II	08/15/1986	LACROSS COACH
U	18	DIMAIO, CHRISTINE F	03/25/1961	DISABLED
U	18	JOHNSON, PATRICK J	05/25/1967	
U	26	KOUDELKA, PAMELA A	05/24/1965	COMPUTER IT
U	26	SAUNDERS, PATRICK	08/08/1932	RETIRED
D	42	BROWN, MARY R	06/29/1985	RCHS GRINDERS
U	42	HARE, DAVID P	04/11/1983	LANDSCAPE
D	42	HARE, GARY P	05/11/1955	RETIRED
U	42	HARE, LORI A	03/14/1961	BUS MONITOR
D	50	FEELEY, ELLEN M	12/31/1953	RETIRED
D	50	FEELEY, RICHARD J JR	12/30/1953	RETIRED
D	60	BEAUDETTE, AIMEE M	12/06/1984	DISABLED
R	60	SHEAN, GARY R	11/07/1959	SERVICE TECH
U	60	SHEAN, JANET M	06/08/1959	HOMEMAKER
R	68	BROUILLETTE, JANICE M	04/15/1957	TEACHER
D	68	BROUILLETTE, KRISTIN A	05/26/1998	REAL ESTATE
R	68	BROUILLETTE, TERRY JOSEI	01/24/1963	HEAVY EQUIP OP
R	68	BROUILLETTE, TYLER J	10/12/1996	SCHOOL TEACHER

TOWN
OF
AGAWAM

PRECINCT 8

V	NO. APT.	NAME	BORN	OCCUPATION
	ADAMS ST	**01001**		
D	27	FRASER, JAMES DENNIIS	09/17/1938	RETIRED
U	27	FRASER, JOSHUA JAMES DE	12/25/1996	
U	36	SKOVORODIN, ALEKSANDR A	07/20/1983	MAINTENANCE
U	36	SKOVORODIN, ALEKSANDR I	06/06/1960	MAINTENANCE
U	36	SKOVORODINA, ANTONINA A	07/24/1993	PSYCHOLOGY
U	36	SKOVORODINA, TATYANA	01/17/1961	CNA
D	55	FENTON, JACQUELYN C	07/04/1932	HOMEMAKER
D	64	NOVILLO-ENDO, MONICA	11/23/1978	SECRETARY
U	64	QUIROS, ABDIEL TADASHI	10/07/2004	STUDENT
U	64	QUIROS, JOEL A	02/19/1976	
U	72	ROSE, SARAH ANN	12/06/2001	
U	73	STELLATO, DEBORAH A	05/16/1963	
U	73	STELLATO, MICHAEL A	05/02/1996	
R	73	WRISLEY, ERIC	09/04/1983	U.S.ARMY
U	73	WRISLEY, JOSEPHINE E	11/25/1985	
U	83	ZOURIDAKIS, ANTONIOS	09/13/1950	RETIRED
D	83	ZOURIDAKIS, ELENI	05/05/1990	EMPLOYED
D	83	ZOURIDAKIS, JILL ANN	12/24/1957	AGAWAM SCH DEP
U	84	ASARESE, MICHAEL A	10/28/2001	STUDENT
D	84	GRIMALDI, LAWRENCE H	09/21/1952	SELF EMPLOYED
U	84	MOLYNEUX, TERRY A	08/09/1955	HOUSEWIFE
U	84	SULLIVAN, MATTHEW JEREM	06/17/1991	STUDENT
U	100	BAKER, CHARLES R	03/23/1948	SHAKESPEARE ACT
U	100	BAKER, LORIE L	04/25/1949	
	111	RACKLIFFE, DANIEL M	09/21/1983	CARPENTER
U	111	RACKLIFFE, TIFANI M	04/20/1988	RN
U	116	ARTEMOV, ARTEM	07/27/1983	CONSTURCTION
R	116	PALIY, ANATOLIY N	12/05/1970	CONTRACTOR
U	116	PALIY, DANIEL E	02/14/2005	
U	116	PALIY, SVETLANA T	08/25/1976	
U	123	CAHILL, ALISON L	09/26/1962	DOMESTIC
U	123	PAGE, STANLEY E	01/14/1959	MAINTENANCE
U	130	DEGRAY, ALEX JOSEPH	09/28/2004	
U	130	DEGRAY, CHRISTOPHER REI	04/23/2003	STUDENT
R	130	DEGRAY, JEAN L	02/17/1954	IMPLEM CNSLT
R	130	DEGRAY, MATTHEW ROY	08/13/1978	
U	133	DUDLEY, BEVERLY A	09/13/1936	RETIRED
	143	ASSELIN, ALBERT L	05/28/1950	REFRIGE TECH
	143	ASSELIN, RITA G	01/01/1900	BUS DRIVER
R	146	SULLIVAN, ALEXANDER FRA	02/15/1968	TRUCK DRIVER
U	146	SULLIVAN, DEBORAH	08/11/1955	REALESTATE AGNT
D	150	TOMASZEWSKI, ADAM J	09/12/1951	
U	150	TOMASZEWSKI, MARTIN PAU	11/17/1952	WELDER TN GAS
U	156	HULSE, CELESTINE JOAN	09/21/1939	HOUSEWIFE
U	156	HULSE, ROBERT N	06/02/1929	RETIRED
D	161	BUCALO, PAMELA J	01/05/1953	NURSE
U	170	HAAS, MARCIA W	07/20/1948	RETIRED
D	170	HAAS, RICHARD T	06/04/1943	RETIRED
U	177	BAGGETTA, ALBERT	07/12/1943	RETIRED
U	177	BAGGETTA, BEVERLY C	01/04/1948	RETIRED
R	180	BOYLE, KEVIN T	12/02/1978	UNKNOWN
U	180	CASIELLO, ROXANNE ELEAN	08/31/1955	PRODUCT MGR
D	180	CASIELLO-BOYLE, LANA	04/20/1979	UNKNOWN
	187	JODOIN, ALEXANDER M	05/16/2003	STUDENT
U	187	JODOIN, ANGELA L	03/19/1978	DEV SERVICE WRK
U	187	JODOIN, MATTHEW R	02/15/1978	RESEARCH TECH
D	187	LAIZER, JEANNE I	06/28/1951	RETIRED
	195	BERGERON, ANA BELLA	12/27/1986	WAREHOUSE
U	195	BERGERON, MATTHEW M	08/03/1980	WAREHOUSE
U	200	PLANZO, JAMES P	01/28/1960	SALES
U	200	PLANZO, KATHLEEN E	12/21/1958	PARAPROFESSIONA
U	200	PLANZO, NICHOLAS J	11/09/1990	STAFF TECH
U	201	SZAWLOWSKI, BRIDGET E	08/12/1991	UNKNOWN
A	201	VANBUSKIRK, ADAM J	05/06/1986	UNKNOWN
R	208	SHCHERBACHUK, VERA I	11/08/1972	EMPLOYED
U	208	SHOSTAK, ALENA O	10/31/1973	WORKING
U	208	SHOSTAK, IRINA KATHERINE	08/10/2002	
U	208	SHOSTAK, SERGEY	11/30/1964	UNKNOWN
U	208	SHOSTAK, TATYANA	11/18/1998	
U	208	SHOSTAK, VITALIY	08/06/1996	STUDENT
U	209	BERMUDEZ, REBECA	08/07/1976	UNKNOWN
D	209	CARPENTER, HEATHER L	01/22/1980	UNKNOWN
U	209	CONCEPCION, AIDA IRIS	08/19/1954	UNKNOWN
R	209	COSME PAGAN, MARIA	09/13/1976	UNKNOWN
	209	NEVAREZ, ANGEL M	07/19/1959	RETIRED
U	218	FULLAM, CHAD S SR	08/22/1971	ELECTRICIAN
U	218	FULLAM, CHAD STEVENS JR	06/17/2004	STUDENT
U	218	FULLAM, MAUREEN L	03/31/1971	
	221	MOCCIO, ELAINE	07/04/1948	HOUSEWIFE
D	228	CORBIN, SUSAN L	08/04/1961	R D H
D	228	CORBIN, WILLIAM D	02/25/1957	CPA
U	231	MALLOCH, KEVIN ANTHONY	05/09/1987	STUDENT
U	231	VENTURINI, CHARLOTTE C	11/23/1942	RETIRED
U	236	DUGAN, EDWARD C SR	06/17/1970	SHIPPING
U	236	DUGAN, KILEY E	08/01/2000	STUDENT
U	236	DUGAN, NICOLE A	01/02/1970	DOC CONTROL MGR
U	258	LAROUCHE, EMILY	04/06/2003	STUDENT
U	258	LAROUCHE, MICHAEL P	12/27/1965	SALES MANAGER
A	258	LAROUCHE, PAULA ANN	07/29/1963	DISABLED
U	259	GOUSSE, LAWRENCE R JR	01/05/1965	
R	259	LOMBARDI, KIMBERLY A	03/22/1981	
R	279	AINEY, WILLIAM RICHARD	05/23/1926	RETIRED
U	317	FYDENKEVEZ, JAMES DAVID	02/11/1962	WAREHOUSE
D	317	FYDENKEVEZ, SUSAN LINN	03/25/1962	UNEMPLOYED
U	325	DION, JESSICA M	06/09/1979	MEDICAL ASST
U	325	DION, MADALYN ROSE	05/14/2004	
U	325	DION, NICHOLAS J	01/27/1979	ARCHIRECT DRAFT
U	335	FERRAIOLO, DONNA MARIE	02/09/1965	TEACHER
	335	HARRISON, GABRIELLA M	05/26/1999	STUDENT
R	335	STEWART, STEVEN A JR	06/06/1993	ARMY NATL GUARD
D	353	BURGEN, RICHARD D	09/18/1947	MAINTENANCE
D	353	BURGEN, SANDRA	02/07/1950	REG NURSE
U	387	WELLING, BETH A	07/14/1977	
U	387	WELLING, DANIEL	08/31/1983	
D	405	MOZDZANOWSKI, ANTHONY	07/21/1962	UPS DRIVER
	405	MOZDZANOWSKI, NINA A	05/20/1964	TEACHER
U	415	GENSHEIMER, MARIA	08/14/1979	HAIRDRESSER
U	415	GENSHEIMER, WILLIAM H	10/08/1980	ELECTRICIAN
	ALFRED CIR	**01001**		
D	3	ODRISCOLL, SUSAN M	12/17/1957	DISABLED
R	9	BOGLISCH, ASHLEIGH L	02/28/1999	STUDENT
U	10	ROBSON, LEON D	06/10/1953	RETIRED
U	10	ROBSON, MARIE C	10/26/1963	TECH SUPPORT
U	15	FERN-KING, CYNTHIA M	02/21/1953	RETIRED
U	16	SALVADOR, MAXIMINO ARMA	05/04/1977	UNKNOWN
U	21	PETERS, DONALD A	07/23/1940	RETIRED
U	22	CAROLEO, DORIS	03/25/1962	OCCU. THERAPIST
	22	SMITH, GIANNA K	10/10/2003	STUDENT
	25	PAYE, ALEXANDER L	12/23/2005	STUDENT
R	25	PAYE, BARBARA J	11/01/1971	PERSONAL BANKER
R	25	PAYE, DAVID MATTHEW	07/15/1971	HVAC TECH
U	25	PAYE, MATTHEW DAVID	08/22/2003	HOTEL WORKER
U	31	TURCOTTE, BRYON D	10/18/1965	MULTIMEDIA
U	31	WILCOX, HELEN CHRISTINE	12/18/1964	
U	37	HERSEY, ROBYN M	06/01/1961	OFFICE MGR
U	49	PLASSE, MICHAEL JOHN	03/27/1956	BUS DRIVER
U	55	KALESNIK, ANN M	06/18/1966	EXEC SECTRY
	55	KALESNIK, LYLE A	09/23/1963	OP ENGINEER
R	61	SALVADOR, MAXIMINO MACI	02/08/1952	RETIRED
U	67	KOLODZIEJ, EILEEN M	08/31/1964	ASST REC DIR
R	67	KOLODZIEJ, KENNETH J	10/27/1962	SALES
U	72	PAROLO, BRADY RICHARD	09/22/2003	
D	73	RODRIGUEZ, MARCUS A	07/11/1990	MAIL HANDLER
U	76	DANNER, ERIC RUSSELL	01/17/1980	STUDENT
D	76	DANNER, SHERYL A	07/15/1954	MED ASSISTANT
	77	DEGRAY, CHARLENE M	11/24/1945	SS DISABILITY
U	82	MCQUADE, JAMIE D	05/15/1973	RETIRED
U	82	YARSLEY, JEFFREY A	03/05/1966	HVAC TECH
	83	WELLER, CAITLIN	04/03/1986	SURGICAL TECH
R	83	WELLER, SCOTT M	05/13/1985	FIRE FIGHTER
	89	BRAICA, LISA D	07/12/1963	PROP MGR
U	89	BRAICA, STEVEN J	01/24/1964	BUS DRIVER
U	89	CASSESSE, DARRYL R	08/26/1986	DATA ENTRY
D	95	TROIE, STEVEN J	11/04/1960	SHIPPER
D	95	TROIE, THELMA U	05/10/1930	RETIRED
U	99	SOLOKHIN, AGNESSA	10/24/1994	
	ALFRED CT	**01001**		
D	3	BRIZZOLARI, BARBARA M	07/10/1987	EVENT COORDINAT
D	3	BRIZZOLARI, MARIO A	02/20/1949	MUSIC TEACHER
D	4	BRIZZOLARI, SABRINA MARIE	06/14/1985	EVENT MGR
U	9	HOLLYWOOD, ANTHONY JOH	03/21/1994	UNEMPLOYED
R	9	HOLLYWOOD, CARLENE M	03/10/1969	AT HOME
R	9	HOLLYWOOD, JOHN R	11/29/1967	DRAFTSMAN
U	10	BROWN, JOANNE	11/24/1946	N/A
D	15	TURCOTTE, NORMA JANE	12/05/1946	ELEM MUS TCHR
U	16	ADAMCZYK, CONNOR JOHN	05/28/2005	
U	16	ADAMCZYK, JENNI L	11/08/1974	UNKNOWN
	ALFRED ST	**01001**		
R	14	BOCCHINO, MICHAEL G	10/25/1971	
R	15	GILL, SINEAD E	06/03/1991	OCCUPAT. THER.
U	20	PUGLIANO, ARRIANA ARLEN	01/31/1999	
U	21	GUSEK, ROBERT FRANCIS	02/06/1943	RETIRED
U	26	LUKIN, MARK	05/11/2004	
U	26	LUKIN, MARYA	05/07/1974	
U	26	LUKIN, MIKHAIL P	10/06/1969	EMPLOYED
R	26	LUKIN, VENIAMIN	07/05/2000	
U	27	SANTILLO, LOIS ANN	08/18/1958	BEAUTICIAN
U	32	LARGAY, JAMES E JR	06/16/1962	MACHINIST
U	32	LARGAY, PAMELA A	12/09/1962	TEACHER
R	38	BARKER, JEFFREY DEAN	10/26/1960	SAFTEY MGR
R	38	BARKER, JODY LYNN	06/29/1965	CNA
R	44	WILLS, JUDITH A	11/14/1949	RETIRED
U	45	ZABIK, FRANCIS J	01/15/1945	RETIRED
U	45	ZABIK, HALINA K	10/17/1946	RETIRED
	ARROWOOD DR	**01001**		
R	18	MAYO, IRENE C	06/17/1939	HOUSEWIFE
R	18	MAYO, KENNETH E	06/11/1939	RETIRED
U	19	LAFERRIERE, GERARD R	08/16/1948	RETIRED
	ASH LN	**01001**		
D	1	BATCHELOR, JOHN J	10/15/1982	UNKNOWN
U	1	CASTRO, SARAH A	05/12/1984	NURSE
U	2	BLAZEJOWSKI, BARBARA A	11/30/1940	RETIRED
U	3	TREXLER, ANN MARIE	02/11/1962	HAIR DRESSER

V	NO.	APT.	NAME	BORN	OCCUPATION
ASH LN Con't			**01001**		
U	3		TREXLER, NICOLE MARY	09/23/1987	INSURANCE
U	3		TREXLER, RYAN PATRICK	06/25/1985	SALES
U	4		ARVANITIS, ASPASIA	10/16/1937	RETIRED
U	6		WASSERMANN, MAIDA HEAT	06/27/1970	ATTORNEY
U	7		BIHLER, EULALIA	12/10/1945	HOUSEWIFE
U	7		BIHLER, KENNETH J	11/07/1947	RETIRED
U	7		KULIK, MIGUEL-ANGEL	11/18/1966	
D	8		PAPPELARDO, CHELSEA	09/11/1992	AUDITOR
U	8		THOMAS, ANDREW JOHNSO	01/26/1993	
U	9		MCKIE, SHARON LYNNE	07/12/1950	RETIRED
U	10		DOSTAL, NANCY LYONS	09/20/1946	RETIRED
D	11		GRAHAM, LOUISE A	12/20/1932	RETIRED
D	12		O'CONNOR, RYAN P	06/15/1990	
U	13		CHARRO, JOSHUA MARIO	09/30/1994	
U	13		DELEON, JIMMY J	03/01/2000	
U	14		CORCORAN, JEANNE S	12/11/1960	COLLEGE DEAN
R	15		RACINE, KRIS TINA	08/31/1971	BUS DRIVER
U	16		REOPEL, EUGENE A	01/03/1946	
U	17		STARRE, JOANNE MARIE	01/30/1947	RETIRED
U	18		HILL, DIANE F	09/14/1950	HOUSEWIFE
U	18		HILL, KENNETH W	05/01/1938	RETIRED DRIVER
D	19		KLINKOWSKI, DENNIS J	04/06/1951	RETIRED
	20		CAREY, FRANCIS P	08/01/1960	SALES
U	20		CAREY, KATHLEEN JOAN	03/23/1958	LINE COOK
U	22		MACHIETTO, CAROLE LYNN	11/03/1961	MEDICAL ASST
D	23		MULVANEY, JOHN F	04/28/1965	LETTER CARRIER
R	24		KAZUKONIS, ANTHONY WILL	10/07/1941	RETIRED
R	24		KAZUKONIS, JANET ROSE	11/27/1944	RETIRED
U	25		HALL, CASSANDRA A	07/15/1956	CONTROLLER
D	26		MATTRY, JACQUELINE A	11/09/1951	
D	26		MATTRY, KENNETH LEE	04/17/1953	
R	27		MOCCIO, RONALD J JR	01/15/1978	CPA
U	28		DAPONDE, KAREN	11/22/1944	RETIRED
U	31		LECLAIR, AGNES MARIE	01/21/1960	UNKNOWN
D	31		LUSTY, ELIZABETH A	01/15/1962	OFFICE MANAGER
D	31		LUSTY, ROGER A	04/12/1960	COMP OPERATOR
U	32		MCDERMOTT, PAMELA J	08/11/1970	EMPLOYED
AUTUMN ST			**01001**		
R	5		KOBEE, DANIEL J	05/04/1978	IT
U	5		KOBEE, KRISTIN ANN	03/16/1980	NURSE
D	12		WASHBURN, REBECCA IDA	06/18/1948	DISABLED/RETIRE
D	12		WASHBURN, WILLIAM R	03/26/1947	DISABLED/RETIRE
U	15		ALSAAB, ABDAL SHARIK	03/15/1990	
U	20		LINDMAN, ALEXIS SHELLY-K	11/02/2002	STUDENT
R	20		MARTIN, DEBORAH S	04/05/1965	HOMEMAKER
R	20		MARTIN, SIDNEY S	08/02/1966	SHIPPER
D	27		PRIOR, DONALD J	03/26/1945	RETIRED/SUPERVA
U	27		PRIOR, JEANNE S	04/23/1953	RETIRED
U	28		HALL, ROBERT G	12/02/1949	
U	28		OTERO, LYNN MARIE	07/22/1982	STUDENT
U	37		GOTTIER, DAYNE LEATRICE	10/10/2003	STUDENT
U	37		WOJCIECHOWSKI, BARBARA	12/20/1963	SELF EMPLYED
	37		WOJCIECHOWSKI, LILY N	12/30/2005	STUDENT
U	38		PADDOCK, JORDAN H	07/16/1923	RETIRED
U	38		PADDOCK, MADELINE M	02/06/1924	RETIRED
U	45		KORETZ, PAUL WILLIAM	12/05/1966	MACHINIST
D	45		KORETZ, PAUL	08/19/1941	RETIRED
U	45		LANGLOIS, JOSEPH PETER J	12/15/2000	
D	53		THOMPSON, CHRISTINE M	06/10/1947	RETIRED
U	53		THOMPSON, DAVID L	10/31/1948	RETIRED
U	63		LANKOWSKI, DAVID J	03/08/1957	RETIRED
U	63		LANKOWSKI, TINA E	03/28/1960	RETIRED
U	69		OULTON, SARAH A	02/25/1963	LEGAL ASST.
U	77		ZELTNER, ELLEN A	10/04/1962	SALES RDP
U	77		ZELTNER, KENNETH J	10/25/1961	PAINTING CONTRA
U	89		HODGES, KRISTIN S	09/20/1965	SOCIAL WORKER
U	89		HODGES, ZACHARY R	09/13/1998	ACCOUNTANT
U	105		BODGE, FRANCIS OJ	02/22/1974	
R	105		WOOD, RYAN J	08/30/1976	MANUFACTURING
U	114		MANISCALCHI, TERESA K	08/11/1970	AIRLINE AGENT
	114		MANISCALCHI, TIA L	02/25/1993	STUDENT
R	114		MANISCALCHI, TODD	02/23/1998	STUDENT
U	114		MANISCALCHI, TODD C	01/26/1971	MANAGER
U	119		LOMBARDI, CHRISTOPHER T	11/03/1992	FIREFIGHTER
U	119		LOMBARDI, ERNEST F	06/09/1932	RETIRED
U	119		LOMBARDI, LOUISE J	02/04/1956	RETIRED
U	119		LONG, CONNOR PAUL	06/05/1992	LABORER
U	140	C	BROWN, STEPHEN MICHAEL	06/23/1956	SELF EMPLOYED
D	140	C	DINATALE, ROSEMARY	03/10/1959	INSURANCE AGENT
U	140	B	GREENBAUM, MICHAL	06/11/1985	HEALTH COACH
U	140E		KREMER, INNA	04/01/1959	
U	140	G	LEBEAU, DENNIS A II	06/04/1970	EXTRUDER OPER.
U	140	B	LOCKERY, CHRISTOPHER	06/13/1982	
U	140	J	LOYUK, LANA	09/18/1966	ENGINEER
U	140	I	MANCUSO, TERRIL L	10/06/1949	SELF EMPLOYED
U	140	I	MINER, JOSHUA R	09/28/1980	RETIRED
D	140C		MURRAY, CIARA B MS	10/22/1966	
D	140C		MURRAY, ORLA M MS	02/26/1970	
R	140D		RIVERS, ZACHARY	04/24/1999	
U	140	A	SUSSMAN, JOHN D	06/17/1975	PC TECH
R	140	F	WILLIAMSON, DANIEL	06/16/1989	STUDENT
R	142	F	BARROWS, DOINA STOIAN	11/18/1958	UNKNOWN
U	142	D	BITTON, DAVID	06/09/1960	UNEMPLOYED

V	NO.	APT.	NAME	BORN	OCCUPATION
AUTUMN ST Con't			**01001**		
U	142	D	BOWMAN, JUDITH A	11/04/1948	RETIRED
D	142	E	CARDONE, JOHN JOSEPH JR	11/24/1956	RETIRED
R	142	E	CARDONE, JOHN J III	04/22/1981	LABORER
U	142	A	COMO, JUSTINE	02/17/1994	PSR
D	142	I	GORMLEY, JENNIFER	12/11/1975	CLINICAL SUPPOR
	142	G	LEONARD, RYAN JOSEPH	12/08/1991	MED SALES REP
U	142	I	MELANSON, KENNETH ARTH	03/12/1972	DISABLED
R	142	G	O'CONNOR, DANIEL L	05/09/1987	BUYER
D	142	E	PARCHICK, SUSAN D	09/07/1950	RETIRED
	142	G	PEREZ, KIMBERLY A	02/01/1992	INVEST SERV SPC
R	144	F	FILA, KATHLEEN MARIE	09/26/1962	DEVELOPMENTAL S
U	144	J	GALDAMEZ, OMAR H	08/11/1961	INSTRUCTOR
D	144	J	GALDAMEZ, TRACY BETH	03/25/1970	CLERICAL
U	144	C	LEEPER, CATHERINE INDIA	08/29/1944	RETIRED
U	144	A	PISANO, ROSEMARY E	03/30/1962	FISCL SPCLST
R	144	H	PRENIQI, BLERIM	08/18/1981	UNKNOWN
D	144	H	PRENIQI, VLORA	11/28/1982	UNKNOWN
U	144	E	RADKOVETS, ADAM NICKOLA	02/13/2004	
D	144	E	RADKOVETS, ALEKSANDR	06/28/1957	
U	144	E	RADKOVETS, VIKTORIYA A	02/29/1988	
D	144	A	SHEEHAN, PATRICK TODD	01/02/1966	WELDER
U	144	I	VANOTTI, SANDRA R	12/24/1944	RETIRED
U	144	G	WOODCOCK, KATELYN MARI	06/07/1991	CNA
U	144	G	WOODCOCK, PATRICK D	06/27/1987	TRUCK DRIVER
BAILEY ST			**01001**		
U	15		DUNBAR, ALLEN EMMETT	05/18/1947	TEACHER
D	15		DUNBAR, RYAN ALLEN	11/13/1985	STUDENT
D	15		DUNBAR, VALLERIA R	03/30/1959	HOMEMAKER
U	25		HAMEL, JEAN T	03/25/1936	UNEMPLOYED
U	30		NIEMIEC, ANDREW V	01/19/1959	SELF EMPLOYED
U	30		NIEMIEC, ROBERTA L	08/04/1961	
U	37		KUNZE, MICHAEL L	11/05/1985	WELDING INSTRUC
U	37		KUNZE, TINA M	10/18/1983	H/R ASST
U	70		IVANOV, DMITRY DANIEL JR	01/29/2005	
D	70		IVANOV, VICTORIA	04/23/1995	MASSAGE THER.
BARDEN ST			**01001**		
U	16		STEFANOWICZ, RICHARD R	11/20/1964	EMPLOYED
D	16		STEFANOWICZ, TRACY	09/05/1965	EMPLOYED
U	24		MILANO, GAETANO FRANCES	01/20/1979	ACCOUNT MNGR
U	24		MILANO, MELISSA DAWN	02/21/1973	TEACHER
R	24		POIRIER, KATELYN NICOLE	10/24/1999	STUDENT
U	31		CRAWFORD, JAMES EUGENE	06/11/1951	MACHINE OPER
U	31		CRAWFORD, JAMES E	03/01/1985	UNKNOWN
U	34		POSNIK, MAXIMILIAN K	09/13/1999	
U	34		POSNIK, PAUL	07/31/1963	
U	41		LUBARSKY, ERIC C	03/27/1969	AUTO TECH
U	41		LUBARSKY, JARED M	09/22/1997	PARA-PROFESSION
U	41		LUBARSKY, MARY F	05/20/1968	NURSE
U	41		LUBARSKY, SARA	02/12/2000	STUDENT
R	46		ELFMAN, ANDREA M	04/02/1983	UNDRWRTR
U	46		ELFMAN, CHARLES A	12/05/1981	ACCT EXEC
U	56		CROSS, DAVID A	10/17/1959	MACHINIST
D	56		CROSS, TINA	08/05/1954	HOUSEWIFE
BIRCH HILL RD			**01001**		
D	10		MUSKUS, LIZA JENNY	07/17/1984	RN
U	10		MUSKUS, PAWEL JAN	07/19/1984	
U	11		LOGUIDICE, BRENDA A	12/22/1951	REG NURSE
R	11		OGORZALEK, TONI	10/03/1980	RECRUITER
U	21		VANDERMYN, CRAIG A	05/19/1952	TOOLMAKER
R	21		VANDERMYN, NANCY JEANN	06/29/1958	RN
U	35		RUBY, LOISANN J	11/08/1935	RETIRED
U	35		RUBY, TODD V	03/26/1964	SALES REP
D	45		CATJAKIS, CHARLES P	06/02/1962	COUNCILOR
U	45		CATJAKIS, GAIL A	09/19/1961	BANKER
D	45		GAUTHIER, SANDRA A	01/23/1939	RETIRED
R	50		LEMKE, ROBERT F	10/15/1962	SALES MGR
R	50		LEMKE, STACEY A	02/11/1965	ACTIVITY COORD
D	50		PERROT, MEGAN	04/13/2005	STUDENT
U	55		STEARNS, KARA	06/18/1972	CONSULTANT
R	55		TARKA, JOHN PETER	11/17/1949	MECHANIC
U	55		TARKA, MICHAEL PETER	01/29/1974	
U	60		CHRISANTHOPOULOS, CAME	01/04/2004	STUDENT
U	60		CHRISANTHOPOULOS, CHRI	07/10/1969	PHYS THER ASST
D	60		CHRISANTHOPOULOS, SOPH	10/02/2000	INV ANALYST
U	60		CHRISANTHOPOULOS, VENZ	04/12/1971	MKTNG MGR
D	65		JENKS, MICHAEL F	12/31/1957	SALES
D	65		JENKS, WAYNE A	10/28/1967	RN
U	68		VYE, KAREN J	02/17/1965	HOMEMAKER
D	68		VYE, MARK BANCROFT	01/14/1965	ACCOUNTANT
R	71		ASTA-FERRERO, MELANIE A	06/03/1977	STUDENT
R	71		ASTA-FERRERO, PATRICK R	09/18/1972	DISABLED VET
	71		OTTOMANIELLO, KAYLEE M	06/25/2005	STUDENT
U	72		CASEY, MAURICE D	03/20/1952	RETIRED
U	72		HEIDEMAN, ELIZABETH M	07/31/1948	RETIRED
R	77		FLEMING, KAREN A	07/03/1950	RETIRED
R	77		MCGONAGLE, CHARLES RO	12/18/1942	RETIRED
R	96		DOBRIN, MIHAIL	01/13/1993	
U	96		KONDRATIOUK, DAVID	03/07/1999	
R	96		KONDRATIOUK, LILIYA	03/12/1996	
R	96		KOVALYAK, YELENA	10/19/1930	
U	105		CORTESE, JOSEPH	09/15/1996	EMPLOYED

V	NO.	APT.	NAME	BORN	OCCUPATION
BIRCH HILL RD Con't			**01001**		
U	105		GUILLEMETTE, MELISSA M	07/28/1962	EMPLOYED
U	105		GUILLEMETTE, RAYMOND LE	01/04/1969	SELF EMPLOYED
U	111		DEPERGOLA, ELISABETH G	04/03/1970	PROGRAM MANAGER
	111		DEPERGOLA, ROSA	01/23/1940	RETIRED
	111		DEPERGOLA, VINCENZO	01/02/1939	RETIRED
U	114		DIKAN, MILANA M	06/08/1985	HOUSEWIFE
	114		DIKAN, SERGEY	05/08/1984	SELF EMPLOYED
R	129		COOK, DONALD H	06/12/1948	RETIRED
U	132		DMITRIEV, DANIIL GENNADY	08/22/1986	CONTRACTOR
U	132		DMITRIEV, RUTA S	11/09/1989	EMPLOYED
U	142		RICCO, BRIANA LEIGH	02/01/1994	AUDIOLOGIST
U	142		RICCO, JAMES A JR	03/11/1989	EQUIP OPERATOR
U	142		RICCO, JOSEPH ALBERT	12/17/1941	N/A
U	142		RICCO, ROSEMARIE M	02/19/1942	N/A
U	143		RICCO, DEBORAH L	03/15/1962	TEACHER
U	143		RICCO, GIANNA MARIE	08/22/1996	COSMETOLOGIST
U	143		RICCO, JAMES A	12/24/1961	CONTRACTOR
U	144		RICCO, DOMINICK J	04/18/1993	LABORER
U	144		RICCO, SARA BETH	05/27/1990	RECEPTIONIST
D	144		RITCHIE, DAVID SEAN	02/02/1996	
BROOKFIELD LN			**01001**		
R	113		WEIDIG, FRANCESCA	10/02/1948	RETIRED
U	114		MCDONAGH, JEANETTE DER	05/28/1936	RETIRED
U	115		BEDNARSKA, IZABELA M	10/19/1957	MACHINE OP
R	115		BEDNARSKI, DARIUSZ A	02/19/1959	MACHINE OP
U	116		SOLESKY, ELIZABETH MARY	04/13/1996	
U	118		GRADY, LAWRENCE MERRIL	12/01/1949	RETIRED
U	118		GRADY, MARIA R	10/07/1951	RETIRED
U	119		MESSIER, JOSHUA MICHAEL	10/02/1987	ACCOUNTANT
U	119		MESSIER, SHANNON ELIZAB	05/18/1987	TEACHER
U	120		DESPANG, NICOLE ANN	05/10/1995	STUDENT
U	121		RAMEY, BETTY ANN	09/12/1955	CSR
U	122		CARLSON, ELAINE M	04/23/1943	RETIRED
U	123		BEAUREGARD, JUDITH A	10/21/1940	RETIRED
U	123		BEAUREGARD, WILLIAM B	03/09/1967	HVACR TECH
U	124		IZZO, MARIE	02/02/1951	RETIRED
A	126		MENDES, JACK C	05/02/1998	
U	126		MENDES, JULIA ROSE	07/25/2003	
D	126		PROAKIS, DEAN	06/10/1970	CLERK
U	126		PROAKIS, KAREN L	01/26/1979	TEACHER
	127		MOORE, ARNOLD J	04/28/2004	STUDENT
	127		MOORE, JAMES L	07/30/1988	EMPLOYED
R	127		MOORE, PAULA M	03/16/1973	TEACHER
U	127		YAKOVLEV, EVGENY	06/15/1965	
U	127		YAKOVLEVA, ELENA	04/26/1967	
D	128		CHENAILLE, MARILOU	01/05/1944	RETIRED
R	129		FOX, DANIELLE AMANDA	08/28/1994	PROJECT MANAGER
U	129		MONTESI, JOHN JOSEPH JR	05/11/1992	MACHINE OP
	130		ST GERMAIN, CURTIS P	03/15/1958	SELFEMPLOYED
U	130		ST GERMAIN, PAULA A	10/03/1962	RETIRED
D	131		HUKOWICZ, ELIZABETH F	05/03/1948	DEAN
U	132		KENNEDY, LISA A	03/08/1967	CLERK
D	133		STDENIS, KELLY M	04/12/1967	LEGAL ASSISTANT
D	133		STDENIS, KIMBERLY A	04/12/1967	TITLE EXAMINER
U	134		KNIGHT, PATRICIA A	10/01/1934	RETIRED
U	135		BEEBE, STEVEN RICHARD	10/14/1960	CUSTODIAN
D	136		WOODWARD, LIDIYA P	10/21/1952	RETIRED
U	137		BREHAUT, VIVIAN	09/21/1955	RN
D	138		GAGNE, LINDA S	08/04/1945	RETIRED
U	139		OPPEDISANO, FRANCES A	04/03/1953	RN
U	139		OPPEDISANO, MICHAEL JAM	06/28/1953	RETIRED
U	140		HILL, MARY F	07/06/1943	TEACHER
D	141		MCCLELLAN, DAVID FRANCIS	08/16/1964	MFG ENGINEER
R	141		MCCLELLAN, PAULA	12/12/1966	RETIRED
U	142		LAKE, MARILYN	09/12/1950	INSURANCE AGT
R	143		DABEK, ANDREW HENRY	01/12/1995	PHARMACIST
U	144		WHITTAKER, LYNNE H	01/01/1950	RESP THER
U	146		ALTOMARE-JENDZA, PHYLLIS	09/15/1946	RETIRED
U	146		JENDZA, ROBERT L	10/03/1952	RETIRED
U	147		LONGO, KIM M	10/18/1958	RENTAL MGMNT
U	148		MACEY, ASHLEY C	10/25/1985	TEACHER
R	149		ROSE, RAYMOND J JR	10/28/1953	RETIRED
U	150		MARINO, EILEEN GAIL	01/09/1950	RETIRED
U	151		DEVENO, KATE	08/15/1967	CNA
U	152		FOLLETT, DEBORAH	12/04/1949	RETIRED
D	153		CUNNINGHAM, RICHARD J JR	11/06/1942	RETIRED
D	153		PUZZO, PAULA V	11/18/1942	RETIRED
U	154		SANTIA, CARLA L	09/06/1949	ART CNSLTNT
U	155		ALI, AISHA SULTANA	04/20/1972	
D	155		DECOTEAU, ASHLEY MAY BE	10/16/1996	UNKNOWN
D	155		SIMON, KELLY MARIE	01/20/1977	EDUCATOR
R	156		BAZINET, ANNE E	02/05/1954	RETIRED
R	156		BAZINET, DAVID F	11/04/1954	RETIRED
U	157		WALTS, HOLLY F	09/25/1958	HOMEMAKER
U	157		WALTS, JOSEPH G	04/27/1959	MECHANIC
U	158		MCNERNEY, MICHAEL JOSEF	03/29/1959	BARISTA
R	159		MONTANO, JENNIFER L	09/01/1968	TEACHER
R	159		MONTANO, JOSEPH LOUIS II	08/11/1957	RETIRED
U	160		PIETERSE, JONATHAN DAVID	12/19/1991	STUDENT
U	161		LANDERS, KATHLEEN M	07/25/1954	R.N.
U	161		LANDERS, MICHAEL T	01/09/1960	RETIRED
U	162		HOUT, DONALD JULIEN	02/03/1933	RETIRED
R	163		BOSSIE, KECIA M	09/30/1966	HR SPECIALIST
BROOKFIELD LN Con't			**01001**		
R	163		BOSSIE, RICHARD D	11/16/1963	S.V.P. OF OPS
U	164		BARTHOLOMEW, ANN G	01/30/1952	RETIRED
D	165		ABDOW, LOUISE A	08/03/1950	N/A
U	167		CESAN, BETTY ANNE	10/18/1931	RETIRED
D	168		PRATT, ANN E	04/07/1963	RETIRED
U	169		DELUCA, DOMENIC	07/05/1993	RESEARCHER
U	169		DELUCA, ISABELLA R	09/21/1998	ARTIST
T	169		HENRY, MICHAEL PATRICK	06/05/1961	SUPERVISOR
U	169		NAPOLI, LUCINDY M	05/31/1965	OCCUPATIONAL TH
U	170		CONE, BRUCE H	05/06/1936	RETIRED
D	171		CAMPION, BARBARA L	07/25/1955	CONSULTANT
D	172		KOZIOL, DEBORAH ANN	08/24/1954	401K PLAN MGR
U	173		JORCZAK, PATRICIA DOROTI	08/03/1945	RETIRED
U	174		FLEURY, DENISE E	10/21/1957	
U	175		BENINATI, KATHLEEN A	08/05/1948	RETIRED
D	176		SAMBERG, MARY A	02/04/1947	ATTORNEY
U	176		SAMBERG, RICHARD J	03/19/1950	RETIRED
D	177		VAZQUEZ, TERESA MARIE	05/03/1959	RETIRED
D	178		HANDLER, CAROLE J	04/21/1952	PT WORKER
U	179		VALENTI, JAMES MICHAEL	05/11/1988	FINAN PLAN
U	180		DESMARAIS, RUBY ELAINE	08/31/1938	RETIRED
U	181		POTTER, KATHLEEN F	07/27/1959	THERAPIST
D	182		KULIK, JUAN C	10/01/1964	MECHANIC
U	182		QUILL-KULIK, CHRISTINA M	12/25/1954	DISABLED/RETIRE
U	182		RUSSO, JOSEPH VINCENT JR	05/08/2002	STUDENT
U	183		LENNON, JOANNE	12/24/1956	DIETICIAN
R	184		GATES, LINDA C	08/24/1947	RETIRED
R	184		GATES, MICHAEL LEE	10/13/1947	RECRUITER
R	185		DALY, JESSICA MARIE	09/05/1981	DISABLED
U	186		DELANEY, JENNIFER LYNN	09/29/1966	RETIRED
U	188		PIHL, JOHN D	03/16/1947	RETIRED
D	189		MCGRATH, SALLY A	04/17/1939	RETIRED
U	191		GONTHIER, NICHOLAS PHILIP	11/22/1998	
U	191		GONTHIER, SUZANNE	07/06/1968	HOME HEALTH AID
U	192		FALLON, MEGHAN MARIE	06/04/1985	MARKETING
U	192		MARTIN, KEVIN M	01/04/1988	SALESMAN
R	193		COPPOLA, CINDY SUSAN	04/16/1959	CLIN DEVELOP SP
U	195		GRADY, WILLIAM GEORGE	12/07/1947	CORREC OFCR
U	196		KRATIMENOS, PENELOPE	12/27/1945	RETIRED
U	197		LABRECQUE, ALICIA M	05/10/1964	
U	198		MERCURE, RICHARD A	02/08/1939	RETIRED
D	198		MERCURE, SCOTT	08/20/1968	
U	199		MONTANARI, DEBORAH ANN	04/25/1951	RETIRED
U	199		SHIRLEY, ZACHARY E	07/08/1989	SELEC/PICK
U	201		GONZALEZ, ELIEL	04/06/1967	RETIRED
D	202		HEBERT, KEVIN M	05/25/1952	PT MAIL ROOM
U	203		LACERTE, MARILYN	02/14/1944	RETIRED
U	204		SLEEPER, CHERYL ANN	05/04/1958	RETIRED
U	204		SLEEPER, NEIL NORMAN	09/28/1952	RETIRED
U	205		MALENA, ROBERT JOSEPH	01/16/1943	RETIRED
D	205		MALENA, SUSAN PERGUIDI	10/25/1946	RETIRED
R	206		CHRISTENSON, JASON SCOT	11/23/1972	NUK MED TECH
	206		CHRISTENSON, LOIS	08/04/1944	RETIRED
D	207		GOMPPER, BRENNA L	12/30/1997	
U	208		MCNAIR, LAURA J	05/21/1957	RECEPTIONIST
D	209		HOLLAND, MICHELLE	10/19/1947	RETIRED
BUTTERNUT DR			**01001**		
U	22		COHEN, ALLISON	03/11/2003	STUDENT
R	22		COHEN, SABRINA MELISSA	06/20/1979	SOCIAL WORKER
U	34		CARROLL, JANINE PAQUETT	08/16/1964	RETIRED
D	34		CARROLL, STEPHEN W	09/24/1964	INST. ASST
U	34		CARROLL, TROY W	12/31/1998	STUDENT
U	42		LEPORE, SANDRA C	07/27/1941	RETIRED
	50		CORRIVEAU, JACQUELINE J	03/08/1966	
U	50		CORRIVEAU, MICHEL ANTON	07/16/1965	
	60		DE CESARE, JOANNE	05/27/1958	HOUSEWIFE
R	60		DE CESARE, NICOLA	02/20/1950	CIVIL ENGINEER
	60		DE CESARE, NICOLE	04/04/1984	BOOK KEEPER
U	60		DE CESARE, SOPHIA ANN	08/11/1999	STUDENT
U	70		BOWERS, LINDA A	07/27/1947	RETIRED
U	70		BOWERS, ROBERT F	08/16/1946	RETIRED
D	88		WALSH, CATHERINE T	08/05/1962	MEDICAL SECRETA
D	88		WALSH, JAMES M	09/21/1957	COURT OFFICER
U	96		CONKLIN, BONNIE M	08/12/1951	RETIRED
U	96		CONKLIN, KENNETH C	09/20/1949	RETIRED
U	100		SANTOS, GAIL P	08/15/1956	OFFICE WORKER
U	100		SANTOS, MICHAEL B	11/04/1955	RETIRED
D	104		RUSSO, ADELE GIOVANNA	07/04/1999	STUDENT
U	104		RUSSO, ANTONIO	01/07/1972	BAKER
D	104		RUSSO, GIOVANNI M	03/05/1997	TEACHER
D	104		RUSSO, TERESA R	02/17/1972	STORE MANAGER
D	108		CASINGHINO, ELLEN T	04/06/1960	RETIRED
D	108		CASINGHINO, GREGORY JOS	09/24/1950	RETIRED
	108		RAINES, DONALD	12/19/1975	DRIVER
U	112		SUGRUE, TIMOTHY DOUGLA	05/24/1962	SALES
U	116		BAZANCHUK, EMILY MICHELI	10/17/2001	STUDENT
	116		BAZANCHUK, JULIANNE M	09/01/2004	STUDENT
R	116		BAZANCHUK, KENNETH W	04/16/1966	SALES
U	116		BAZANCHUK, MICHELLE M	10/15/1967	ACCOUNTANT
CANDLEWOOD DR			**01001**		
U	18		ROSATI, KRISTI B	12/04/1971	SALES REP
D	18		ROSATI, THOMAS JAMES	07/08/1960	MECHANIC

V	NO.	APT.	NAME	BORN	OCCUPATION
	CANDLEWOOD DR Con't		**01001**		
U	23		DUNN, HEATHER M	10/23/1976	ENGINEER
D	23		STAGE, MICHAEL D	08/28/1975	LECTURER
U	35		BASARIR, MERT E	11/24/1982	UNKNOWN
R	36		REGISH, BARBARA A	07/21/1944	RETIRED
U	43		BRUNO, ANTONIO J	09/11/1997	RETAIL
U	43		BRUNO, NINA ANTOINETTE	04/17/1999	STUDENT
U	43		BRUNO, NORA M	01/09/1968	TEACHER
R	43		VECCHIARELLI, DAVID ANDR	08/27/1964	SR CLAIMS CONS
R	46		SANTOS, ANNMARIE	05/13/1960	PRACTICE ADMIN
U	46		SANTOS, KYLE J	02/27/1992	CHEF
U	53		ALVES, JOHN D	11/15/1965	MANAGER
U	53		ALVES, LENOX KIMTHU	01/02/2000	STUDENT
U	53		ALVES, PAIGE	10/21/1997	STUDENT
U	53		ALVES, SUSAN D	04/08/1965	BOOKKEEPER
D	56		SHEA, JOHN R	04/22/1944	RETIRED
U	56		SHEA, MARGUERITE T	04/05/1954	RETIRED
R	63		MARTIN, BRADFORD ROBINS	07/19/1955	ATTORNEY
R	63		MARTIN, ELIZABETH M	11/22/1952	REAL ESTATE AST
R	66		GAMBLIN, DAVID G	09/22/1968	PHARMACIST
U	66		SMITH, REBECCA N	12/13/1961	CASE MGMT COOR
R	75		MARGANTI, ANNA MARIA	10/21/1964	RETIRED
R	75		MARGANTI, NINA MARIE	05/13/2002	STUDENT
R	75		MARGANTI, TONI ANN	09/28/2000	STUDENT
U	75		MARGANTI, WILLIAM JOSEPH	10/26/1958	RETIRED
	CASTLE HILL RD		**01001**		
U	2E		CASTONGUAY, BEVERLY A	07/22/1941	RETIRED
U	2C		KIBBE, JACOB EVAN	01/03/2003	STUDENT
R	2G		LORENZO, DEBRA L	08/05/1956	RETIRED
R	2	G	LORENZO, GUY M	07/20/1956	PRODUCT MGR
U	2F		MCLEAN, KIMBERLY JEAN	01/02/1970	BAKER
U	2H		MORIN, ROSEMARIE	10/14/1956	RETIRED
U	2H		MORIN, STEPHAN N	03/18/1982	PT CLERK
U	2D		NAROFF, GARY A	05/12/1958	CUSTODIAN
D	2D		NAROFF, ROBERT J	09/08/1964	KITCHEN ASST
R	2D		NAROFF, STEVEN BART	06/04/1960	STUDENT
U	2A		OHRT-GASKILL, HEIDI MARIE	06/27/1984	ATTORNEY
U	2C		SIMMONS, JULIE MARIE	04/09/1985	
U	2F		STONGE, BRIAN L	09/27/1972	UNKNOWN
U	4A		ANGELOS, ELIZABETH M	12/04/1984	UNEMPLOYED
	4A		ANGELOS, JAMES A	08/09/1982	OWNER
D	4F		DOUCETTE, BARBARA M	12/27/1936	RETIRED
D	4F		DOUCETTE, JOSEPH L SR	04/24/1936	RETIRED
U	4B		FINNIE, RUSSELL G	09/12/1946	RETIRED
U	4B		FINNIE, SUSAN M	03/22/1949	RETIRED
	4D		HAGUE, MICHAEL R	06/29/1964	ENGINEER
U	4G		KOZIOL, EDWARD DAVID	06/17/1955	PROJECT MGR
U	4	G	KOZIOL, JAYNE ALLISON	03/20/1965	IT MGR
D	4	D	MATTHEWS, LINDA M	04/21/1970	DISABLED
L	4E		NIQUETTE, ROBERT R	09/12/1952	US COMMERCE DEP
R	4H		SKALA, JOANNE M	11/21/1974	IMPLEM CNSLT
U	6C		BRAINERD, EDWARD MICHA	10/19/1956	RETIRED
U	6D		CAVALLO, JOAN D	08/02/1945	RETIRED
U	6D		CAVALLO, PAUL C	01/24/1942	PROFESSOR
U	6F		DEMERS, SHAWNEE NICHOL	08/11/1983	
U	6A		GAGNE, LYNN PHYLLIS	08/27/1947	RETIRED
U	6A		GAGNE, ROBERT A	01/18/1946	RETIRED
U	6G		MANNING, HANNAH CHRISTI	10/12/2004	STUDENT
	6G		MANNING, MICHAEL E	08/26/2001	STUDENT
U	6G		MANNING, MICHELLE R	05/20/1971	ADMINISTRATIVE
R	6B		MENZONE, ANTHONY J	07/17/1957	INSPECTOR
R	6B		MENZONE, DOMINIC J	10/22/1992	AIR FORCE
R	6B		MENZONE, MARYELLEN M	02/18/1960	WAITRESS
R	6F		PALAZZI, ARIANNA R	05/08/1991	UNKNOWN
U	6F		PALAZZI, DIANE M	03/05/1958	HAIRDRESSER
U	6H		PATNAUDE, EILEEN M	04/14/1937	RETIRED
U	6E		REIDY, KATHLEEN LARKIN	10/18/1947	RETIRED
U	8F		BONAVITA, MARY CHRISTINA	04/10/1984	TEACHER
U	8A		CHLASTAWA, JANE M	10/17/1961	RETIRED
R	8E		CORRIVEAU, CLAUDIA M	01/05/1968	SCHEDULER
R	8E		GUTWAKS, NEVENKA	06/24/1957	
U	8H		KASHMANIAN, ANTHONY M	09/22/1980	MANAGEMENT
R	8H		KASHMANIAN, MARCUS LOU	06/18/1952	RETIRED
R	8H		KASHMANIAN, NANCY L	11/15/1953	RETIRED
R	8D		SARNELLI, NICHOLAS L	01/03/1991	BARBER
U	8D		SARNELLI, REBECCA	04/13/1990	
R	8B		SHELIAG, ALINA	01/25/1987	
R	8B		SHELIAG, MYKOLA	05/22/1984	
U	8C		SMITH, CAROLINE T	03/15/1964	EXEC ASST
U	8		SMITH, JESSICA JOANNE	01/13/1996	STUDENT
R	8G		STODDARD, JUSTIN N	02/23/1976	UNEMPLOYED
D	8G		STODDARD, LINDA B	07/29/1951	RETIRED
R	10G		DENNISON, HARRY L	05/12/1946	VP
R	10G		DENNISON, IRENE E	11/24/1940	INTERIOR DEC
D	10H		DUNN, GAIL P	07/28/1947	RETIRED
U	10C		FUSARO, DIANE L	08/09/1943	RN
U	10D		KAMINSKI, MICHELLE R	05/10/1971	TECHNOLOGIST
D	10A		KLENAKIS, ANN MARIE	05/11/1947	RETIRED
D	10A		KLENAKIS, JOHN GEORGE	08/29/1946	RETIRED
D	10B		MASON, ARTHUR YOUNG	11/10/1951	RETIRED
D	10B		MASON, DEBRA A	07/13/1954	RETIRED
U	10E		MORAN, HEIDI E	02/15/1967	
A	10		PORAT, BRENDAN	07/21/1992	
U	10F		SMITH, JOHN W	10/16/1954	SALES
	CASTLE HILL RD Con't		**01001**		
U	12D		ADAMCZYK, JOSEPH F	09/07/1941	RETIRED
U	12C		ALEKSON, SUSAN J	02/17/1943	RETIRED
U	12B		BONAVITA, BETTY L	12/13/1934	RETIRED
U	12B		BONAVITA, LAURA M	08/15/1963	CASHIER
U	12E		GRUS, THERESA A	10/22/1932	RETIRED
D	12G		MCGOVERN, EDWARD J	06/02/1936	RETIRED
D	12G		MCGOVERN, JOAN MARIE	02/04/1934	RETIRED
R	12A		PUNCH, MINNIE H	03/28/1935	RETIRED
U	12H		SHEEHAN, ATHENA	12/23/1938	RETIRED
R	12F		SPERLING, LISA JANE	09/26/1963	REALTOR
R	14F		ANDREWS, JESSICA L	08/06/1972	CLINICAL THERAP
U	14D		ANZALOTTI, SALVATORE AN	06/25/1955	TEACHER
U	14C		BARRINGTON, FRANCIS JOH	02/13/1955	RETIRED/DISABLE
R	14C		BARRINGTON, PHYLLIS B	06/21/1955	RETIRED
D	14G		BLAKESLEY, DONALD W	04/10/1950	ATTORNEY
U	14H		BUSHONG, MICHAEL RAY	08/19/1950	RETIRED
U	14B		FALCONE, MARILYN A	05/11/1939	RETIRED
U	14G		FLORENCE, RACHEL PATRIC	12/02/1999	STUDENT
	14H		LEVINE, ROBERT S	09/12/1945	RETIRED
U	14H		LEVINE-VADNAIS, SUSAN D	12/12/1953	RETIRED
U	14A		LUSSIER, MARK DAVID	03/11/1957	RETIRED
U	14G		SCLAFANI, CHARLES JOSEPH	04/15/1998	STUDENT
U	14	E	SMITH, RILEY ROSE	03/17/2005	STUDENT
R	18G		BLAIS GRANT, HEIDI L	04/28/1958	
U	18G		GRANT, DAVID J	01/18/1952	RETIRED
U	18F		KELLEHER, MYRTLE LYNDA	08/28/1945	
U	18H		LEDGER, ANN T	11/10/1953	RETIRED
U	18		MCQUILLEN, BRIAN	06/06/1948	RETIRED
U	18C		MILLER, JOYCE A	10/06/1940	RETIRED
D	18		MORIARTY, KAREN K	12/11/1969	INSURANCE
D	18E		OCZKOWSKI, MARGARET L	08/23/1947	RETIRED
U	18D		PARKER, SHIRLEY L	04/13/1931	RETIRED
D	18A		SUTTER, CORRIE	03/26/1970	TEACHER
U	24G		BELLINI, PETER C	10/07/1941	RETIRED
R	24H		CECCHINI, REGINA MARY	07/16/1954	RETIRED
U	24C		LICHWAN, JUDITH ANN	10/28/1946	RETIRED
O	24H		MARSILI, RICHARD C	01/26/1955	RETIRED
U	24F		PERLMUTTER, JANET T	06/04/1938	RETIRED
R	24E		ROSS, JANET F	07/24/1935	RETIRED
U	24A		STIRLACCI, DONNA	02/07/1957	RETIRED
R	24E		SUGALSKI, DIANE M	05/24/1964	SALES REP
U	24B		TILLMAN, CYNTHIA LOIS	04/04/1941	RETIRED
U	26H		BUTLER, NANCY ANN	04/30/1957	RETIRED
U	26C		DIRICO, JAY T	08/02/1971	COURT OFFICER
U	26C		DIRICO, SHARON ANN	03/06/1949	AT HOME
U	26C		DIRICO, THOMAS J	05/29/1948	PRO GOLFER
U	26F		HOLLINGER, SANDRA A	04/20/1942	HOMEMAKER
U	26A		HOULE, KIM D	05/08/1959	RETIRED
U	26A		HOULE, ROBERT	10/26/1956	RETIRED
U	26E		IRELAND, GEORGE ROBERT	12/05/1966	TRUCK DRVR
D	26E		IRELAND, HEATHER ANN	01/31/1973	STENOGRPHR
D	26B		MEISLISH, LAURIE E	10/28/1956	NURSE
U	26D		OLIVER, PATRICIA LEE	10/02/1944	RETIRED
R	26D		OLIVER, ROBERT C JR	07/07/1944	RETIRED
D	26H		ROOKE, EILEEN MARY	12/17/1960	RETIRED
	CHAREST LN		**01001**		
U	8		BUTRICK, EDWARD M	11/05/1952	RETIRED
U	8		BUTRICK, JEANNE SCHELKE	08/06/1953	
D	11		CIMMINO, VINCENT ROCCO	04/23/1958	CONSTRUCTION
T	11		GRASSETTI, ANNA MARIA	03/14/1969	RN
R	18		DENISON, CHARLES FREDER	03/02/1950	RETIRED
R	18		DENISON, CHERYL A	06/17/1950	RETIRED
D	23		BARBARINI, KIMBERLY A	11/08/1971	SPEECH PATHOLOG
	23		BARBARINI, OLIVIA R	06/12/2004	STUDENT
U	23		BARBARINI, ROBERT CHRIST	10/07/1968	REG. PHARMACIST
R	28		SHUMAN, JOAN C	05/03/1948	RETIRED
R	28		SHUMAN, PHILIP WAYNE	04/05/1948	CPA/CHAIRMAN
D	33		COPELLA, DYLAN JOSEPH	11/14/1991	SOFTWARE DEV
D	33		COPELLA, KAILEEN WECKER	05/14/1991	PRODUCT MGR
D	38		KAIFER, MAUREEN H	11/06/1950	RETIRED
U	43		GEIGEL-ZIEMBA, GRETCHEN	07/18/1952	RETIRED
U	43		ZIEMBA, GERALD	02/04/1956	RETIRED
U	48		DELUCA, JOSEPH A	04/29/1987	STUDENT
U	48		DELUCA, PATRICIA A	01/30/1958	R N
U	48		DELUCA, THOMAS A IV	06/24/1984	STUDENT
R	48		DELUCA, THOMAS A	10/05/1955	FOOD BROKER
U	53		BOYLE, PAUL WILLIAM	06/11/1946	SELF EMPLOYED
R	53		PETERSON, ALEXANDER M	07/22/1997	STUDENT
R	53		PETERSON, JAMES A JR	08/12/1968	
D	53		PETERSON, MARY ANN	07/20/1946	HOMEMAKER
R	53		PETERSON, MICHELLE F	08/07/1971	OFFICE MANAGER
U	63		SANTANIELLO, BARBARA J	03/08/1960	MANAGER
R	63		SANTANIELLO, GIUSEPPE	01/03/1961	LANDSCAPER
U	63		SANTANIELLO, JESSICA A	05/10/2000	STUDENT
	CHARLES ST		**01001**		
U	13		HALLOCK, KRISTA N	11/02/1975	WAITRESS
U	13		HALLOCK, PETER A	08/09/1968	ANALYST
	13		KOPYSCINSKI, KORY J	07/06/1999	STUDENT
U	22		HALL, BRUCE	08/23/1963	FRIDGE CONTRACT
U	22		HALL, EMILY SUSAN	12/07/1993	CNA
U	22		HALL, JEDIDIAH PARKER	12/02/1988	SERVICE TECH
U	22		ROBERTS, KRISTIE ADELE	06/11/1987	WAITRESS

V	NO. APT.	NAME	BORN	OCCUPATION
CHARLES ST Con't		**01001**		
J	23	ALHEIM, KELSEY	04/11/1991	LAND CARE SUPER
J	23	DONOVAN, KEITH RICHARD	10/29/1984	
U	28	PAPPAS, DALE C	03/06/1954	PHYSICIAN ASST
	28	PAPPAS, JENNIFER M	11/10/1979	DISABLED
U	28	PAPPAS, JOHN MICHAEL	09/01/1953	DISABLED
	29	LUKOMSKI, ELLA	11/07/1982	
	29	LUKOMSKI, OLEG	05/06/1982	
	34	CLENDENIN, GRACE	09/02/2005	
	34	ROY, MCKENZIE PAYTON	07/16/2004	STUDENT
U	34	ROY, MICHAEL F	12/29/1984	
J	34	ROY, SHANNON MARIE	04/17/1984	BANKER
	35	SURREIRA, DEVIN R	08/17/2004	STUDENT
U	35	SURREIRA, JASON ANTHONY	03/02/1975	US ARMY
U	35	SURREIRA, TRACY L	12/29/1973	PARAPROFESSIONA
U	40	BURGEN, FELIX A	05/06/1957	RETIRED
R	40	THERRIEN, ANTHONY K	05/07/1984	MECHANIC
U	40	THERRIEN, HEATHER MARIE	01/03/1986	HOME HEALTH AID
U	41	SWINICKI, JACQUELINE E	09/12/1952	TEACHING ASST
U	41	SWINICKI, THOMAS J	10/07/1953	TRUCK DRIVER
R	54	BRIZZOLARI, BARBARA A	09/04/1954	RETIRED
D	55	BUISO, DEBRA J	05/08/1958	RETIRED
D	55	BUISO, RANDY JAMES	09/16/1954	RETIRED
CHESTNUT LN		**01001**		
U	15	JACAPRARO, BARBARA	06/12/1950	RETIRED
U	23	RENAUD, MARIE J	03/08/1939	RETIRED
U	33	BERUBE, STEPHANIE	12/26/1989	UNKNOWN
U	38	SKIBA, MAUREEN T	02/23/1949	
R	43	COHEN, MICHAEL	05/21/1955	RETIRED
R	43	MURPHY, THERESA M	05/04/1960	SALES
R	51	NICORA, CAMRYN CECILIA	01/18/2001	STUDENT
R	51	NICORA, MICHAEL C	04/06/1970	SELF-EMPLOYED
R	51	NICORA, PAULA J	02/21/1969	HAIRDRESSER
U	52	WILLIAMS, JENNIFER LEE	12/11/1972	QA SPECIALIST
U	52	WILLIAMS, MICHAEL J	12/17/1971	THERAPIST
	52	WILLIAMS, TYLER R	06/28/2005	STUDENT
D	59	SARDELLA, CHASE R	03/26/1987	
D	59	SARDELLA, ELIZABETH BREE	04/04/1954	COUNSELOR
U	59	SARDELLA, PATRICIA	04/07/1985	DISABLED
R	59	SARDELLA, RICHARD M	06/02/1956	ADVERT. SALES
R	66	SALAMENTA, THOMAS WILLI	09/19/1951	SALES SUPERVISO
D	67	LEE, KEVIN SUNG	05/11/1961	STORE OWNER
R	77	PRENTICE, ERIC G	03/04/1964	MANAGER
U	77	SUBOTIN-PRENTICE, CHRIST	07/23/1963	MANAGER
U	80	BLEWS, KENNETH DALE	03/31/1952	RETIRED
U	80	D'AMOURS, SANDRA LEE	05/13/1953	
U	85	BOYLE, GIANNA ROSE MARI	09/28/2001	STUDENT
R	88	GREGORY, JOSEPH M	05/09/1990	POSTAL CARRIER
D	88	GREGORY, MICHAEL J	12/19/1967	SELF-EMPLOYED
U	88	GREGORY, PAULINA	01/23/1943	HOUSEWIFE
U	95	MATEUS, AVELINO F	03/19/1965	MACHINE OPERATO
D	95	MATEUS, MARY A	12/04/1963	MEDICAL ASST
R	95	MATEUS, NATHAN	09/06/2001	STUDENT
U	95	MATEUS, SHAUN JOAQUIM	04/28/2000	STUDENT
U	95	MATEUS, STEPHEN R	01/12/1997	STUDENT
D	98	KENNEDY, BRUCE	09/28/1945	RETIRED
U	98	KENNEDY, MARGARET R	11/07/1947	RETIRED
U	98	MARCHESE, MINOR FRANCIS	01/11/1956	RETIRED
U	105	CORLISS, NANCY MARIE	01/23/1949	RETIRED
U	105	SCHAFFEL, WILLIAM R	06/24/1946	RETIRED
CONNOR'S COVE		**01001**		
D	16	PAULO, JESSICA LEE	06/30/1982	TEACHER
D	16	PAULO, SETH R	08/15/1981	PARALEGAL MGR
U	26	BRITTON, BENJAMIN JOHN	06/03/2005	
U	26	BRITTON, NOAH ALAN	08/01/2003	
U	26	TURCOTTE, JOHN B	02/22/1970	UNKNOWN
CC	29	KOWALEWSKI, GAIL MARGU	03/22/1954	RETIRED
U	29	KOWALEWSKI, MICHAEL LE	09/12/1954	RETIRED
U	40	CHMURA, JENNIFER M	11/24/1982	R.N.
R	40	CHMURA, MICHAEL	05/20/1978	OPERATIONS MGR
D	41	MATOS, EFRAIN JR	02/20/1970	RAD TECH
U	41	MATOS, KEVIN MANUEL	10/16/2002	STUDENT
D	41	MATOS, MAYRA DENISE	09/16/1971	NURSE
COSGROVE ST		**01001**		
U	12	MATYS, HEATHER MARIE	11/07/1990	
U	12	MATYS, ZACHARY P	03/18/1988	COMP TECH
U	13	CROSS, JILL ELIZABETH	11/08/1979	OFFICE MANAGER
CC	16	PAIXAO, TIMOTHY J	04/22/1990	
U	16	VINCI, JESSICA P	10/18/1990	STUDENT
D	25	ZUCCO, DONNA M	08/15/1962	RETIRED
D	25	ZUCCO, FRANK	10/28/1961	RETIRED
	26	SEMENETS, ZINAIDA	05/15/1946	PENSIONER
	26	VASILCHENKO, OKSANA	12/12/2004	CREW MBR/STUDEN
U	26	VASILCHENKO, PAVEL	04/05/1964	BUS DRIVER
	26	VASILCHENKO, SVETLANA	04/19/1967	HOUSEWIFE
U	26	VASILCHENKO, VASILIY	05/11/1995	CREW MBR/STUDEN
	26	VASILCHENKO, VIKTOR	11/12/1998	CREW MBR/STUDEN
D	31	WALSH, KAREN E	09/17/1950	RETIRED
D	36	RAMAH, THOMAS J	03/10/1987	LABORER
	36	RAMAH, THOMAS G	02/08/1955	LABORER
U	41	HARKINS, FREDERICK J	01/08/2002	STUDENT
D	41	HARKINS, ROBERT T	02/01/1939	RETIRED
COSGROVE ST Con't		**01001**		
U	41	HARKINS, ROBERT T JR	03/25/1963	SALESMAN
D	48	GAGE, ARTHUR G	10/08/1946	RETIRED
D	48	GAGE, MARGARET M	03/16/1949	RETIRED
U	51	SESSIONS, DOUGLAS K	04/19/1957	RETIRED
U	51	SESSIONS, JANET M	12/15/1960	DENTAL HYGIENST
U	56	NEWMAN, KATHLEEN M	04/26/1946	DIRECTOR
U	73	TROY, SHAUN	12/26/1988	CARPENTER
U	79	BURBANK, JENNIFER MARIE	02/24/1979	RETAIL
U	84	AMAYA, BRENDA MARIE	11/07/1989	
U	84	CHRISTIAN, DAVID ANTHONY	06/11/1958	DISABLED
U	84	CHRISTIAN, SHARON C	10/02/1963	DISABLED
D	85	MORICONI-WHEELOCK, PATI	04/09/1956	SSI
D	85	WHEELOCK, JOSEPH D JR	02/20/1954	SSI
U	92	JENDZA, KELLY ANN	04/22/1968	RETAIL
U	92	LAND, SEAN MICHAEL	06/11/1988	
U	92	LEWANDOWSKI, LOIS A	11/07/1945	RETIRED
U	92	LEWANDOWSKI, STEPHEN H	12/28/1957	
U	95	KOPY, GARY D	10/13/1945	ACCT/RETIRED
U	95	KOPY, PATRICIA E	08/07/1946	CUST SERV/RETIR
D	98	DAVIS, ELAINE G	06/01/1968	ACC'T CLERK
U	98	DAVIS, JEREMY R	12/12/1995	PORTER
D	98	DAVIS, LAUREN ASHLEY	09/07/1998	PARA PROF
D	98	DAVIS, ROBERT F JR	10/11/1968	SHT MET MECHANI
U	106	BRYANT, LORI A	04/25/1961	CONSTRCTION MGR
	106	BRYANT, MICHAEL M JR	04/25/1991	SHIFT SUPERVISO
R	106	BRYANT, MICHAEL M	03/07/1961	RETIRED
U	107	LABONTE, KYLE PAUL	09/08/1990	USPS
U	107	LABONTE, PAUL H	07/25/1959	LAWN CARE SPECI
U	107	LABONTE, TRINA A	07/16/1957	APPEALS ANALYST
D	111	PEEBLES, SUSAN R	01/10/1953	RETIRED
U	114	EAMES, SUSAN LYNN	06/21/1960	UNEMPLOYED
D	114	ROSSI, EDWARD JOHN JR	09/18/1952	
D	115	BRESNAHAN, BRIAN J	10/25/1953	INV C & S FOODS
D	115	BRESNAHAN, LYNN M	05/27/1955	NURSES AIDE
	115	DESROSIERS, MARGORIE	11/22/1928	
R	130	BRYANT, BRITTNEY ELIZABE	11/02/1989	SEAFOOD SPEC
COTTONWOOD LN		**01001**		
R	5	GORDON, THOMAS M	12/14/1955	SALES
U	5	GORDON, THOMAS W	07/31/1985	US NAVY
R	5	GORDON, WESLEY	02/15/1958	ACCTG/HR MGR
U	6	ANTONELLIS, ANN R	06/23/1952	RETIRED
U	6	ANTONELLIS, BRUCE	04/13/1948	RETIRED
U	15	KERRIGAN, AMBER M	12/14/1986	STUDENT
R	15	KERRIGAN, FRANK	05/27/1955	RETAIL MGMENT
D	23	FOLEY, ELLEN M	05/22/1962	
D	26	DAHDAH, KURT J	07/20/1960	ANALYST
U	31	TWARKINS, MICHAEL BRIAN	06/01/1976	STATE WRKR
R	31	TWARKINS, ROBERT A	05/30/1950	RETIRED
U	31	TWARKINS, SUSAN MARY	04/23/1950	RETIRED
U	36	STEMPEL, VIRGINIA M	11/10/1940	PT TIME WORK
U	41	GROOM, GEORGE H III	11/14/1963	RETIRED
U	41	GROOM, LINDA ANNE	11/24/1965	R. N.
R	46	LOTTERMOSER, ERIC WALTE	12/24/1964	RETIRED
R	46	LOTTERMOSER, LINDA JEAN	09/09/1965	TEACHER
R	46	WOJCIK, CHESTER	07/18/1970	PROJ MGR
D	46	WOJCIK, MICHELE C	01/16/1969	LAWYER
R	46	WOJCIK, TYLER MICHAEL	09/16/1997	STUDENT
D	51	GAGE, ASHLEY M	06/22/1997	STUDENT
D	51	GAGE, KAREN M	05/16/1963	UNDERWRITER
D	51	GAGE, WILLIAM H	05/30/1967	UNDERWRITER
U	58	SHEA, CHRISTOPHER R	04/10/1968	SR SYST ANALYST
U	58	SHEA, JACOB C	11/26/2000	ASSEMBLY TECH
U	58	SHEA, LAUREN E	10/03/1999	STUDENT
U	58	SHEA, LINDA A	09/15/1968	UNEMPLOYED
U	58	SHEA, NICKOLAS ROBERT	09/24/2004	STUDENT
	59	RAPPAPORT, GLENN L	06/06/1977	PHARMACIST
	68	LUSSIER, JOAN A	12/26/1953	RETIRED
U	68	LUSSIER, PAUL E	12/18/1940	RETIRED
U	71	PAYNE, CYNTHIA L	04/16/1968	ATTORNEY
U	71	PAYNE, GRACE ELIZABETH	02/08/2004	STUDENT
U	71	PAYNE, GWENDOLYN MARIE	03/27/2001	STUDENT
U	71	PAYNE, STEPHEN D	08/13/1966	MECHANIC
U	78	WAKELEE, JOHN B	03/12/1961	RETIRED
U	78	WAKELEE, SHERRY B	12/16/1965	ACCOUNTANT
D	93	MILICI, MARY P	02/11/1947	RETIRED
D	93	MILICI, RICHARD J	03/29/1947	RETIRED
U	94	CARMODY, JORDYN E	07/07/1994	SESSIONS CLERK
D	94	CARMODY, STEVEN JOSEPH	12/20/1988	MASS MUTUAL
R	102	KOZUB, DONNA M	03/03/1963	SALES ASST
R	102	KOZUB, JOHN F	06/19/1965	SALES VP
U	102	KOZUB, PRESTON	10/04/1998	BANK EMPLOYEE
R	111	WITHEE, KAREN L	05/15/1941	RETIRED
R	111	WITHEE, STEWART A	01/04/1931	RETIRED
U	112	COGAL, DERYA	12/04/1981	EDUCATOR
U	112	COGAL, MEHMET	06/22/1980	EDUCATOR
D	132	FRANCO, JOSEPH A	03/21/1952	RETIRED
U	133	STUCENSKI, DAVID MICHAEL	04/24/1968	PSO
U	133	STUCENSKI, SUZANNE ONA	09/02/1968	MNTL HLTH THRP
COVENTRY LN		**01001**		
U	16	MURRAY, JOHN S	01/13/1954	INSUR ADJSTR
U	16	MURRAY, LIDIA	09/29/1956	HOMEMAKER
D	21	DAGENAIS, CARL	08/03/1963	TEACHER

V	NO. APT.	NAME	BORN	OCCUPATION
COVENTRY LN Con't		**01001**		
D	21	DAGENAIS, DAVID CARL	11/11/2002	STUDENT
D	21	DAGENAIS, ELISA D	01/03/1969	PRINCIPAL CLERK
	21	DAGENAIS, MATTHEW P	03/08/1999	NURSE
R	30	SANTANELLA, LYNN	02/28/1952	
R	30	SANTOS, CARLOS A	10/21/1962	IT MGR
R	30	SANTOS, NICOLE MARIE	11/24/1989	
R	30	SANTOS, SHAWN	06/06/1988	SALES
D	31	BEELE-FROGAMENI, PAMELA	10/12/1967	BUSINESS ANALYS
D	31	FROGAMENI, ANTHONY D	07/14/1967	BUSINESS MGR
D	31	FROGAMENI, GRACE CAROL	07/08/2000	NURSING
D	31	FROGAMENI, JACK	06/19/2002	STUDENT
D	31	FROGAMENI, OLIVIA RIET	06/19/2002	STUDENT
D	39	COLLIER, ARTHUR E JR	07/09/1942	RETIRED
U	39	COLLIER, SYLVIA W	01/17/1943	RETIRED/HSEWIFE
R	44	PATTERSON, DONNA J	03/28/1955	OWNER SM BUSINE
U	44	PATTERSON, NATHAN J	06/08/1983	MUSICIAN
R	44	PATTERSON, PETER M	08/29/1949	PASTOR
CYPRESS TER		**01001**		
U	15	SERRA, ANTHONY P	03/22/1964	PURCHASING MGR
U	15	SERRA, DEBBI A	07/25/1965	
U	15	WIDMER, DANIELLE ELIZABE	01/12/2002	STUDENT
U	15	WIDMER, KYLE ROBERT	12/05/1998	MACHINE ASST
R	16	MONTAGNA, DINA D	07/12/1977	ENVIR CHEMIST
U	16	MONTAGNA, JAYDEN	08/23/2004	STUDENT
R	16	MONTAGNA, JEFFREY M	11/02/1975	SERVICE MANAGER
	23	CALVANESE, CARMELA	07/18/1936	RETIRED
R	24	RITTER, DAVID M	08/24/1963	HOME REPAIR SPE
R	24	RITTER, KIMBERLY A	09/06/1962	RN
D	33	BERNIER, EARL LEO	01/09/1932	RETIRED
D	33	BERNIER, MARIE M	05/06/1934	RETIRED
U	33	GIONET, CATHERINE MARIE	03/30/1959	SALES
	33	GIONET, THOMAS J JR	04/12/1960	SALES MANAGER
U	34	DREWNOWSKI, LYNN GIARD	05/24/1950	RETIRED
U	34	DREWNOWSKI, ROBERT STE	03/11/1949	RETIRED
DARTMOUTH ST		**01001**		
	12	NOONEY, DEBORAH	10/14/1956	RN
D	17	GOEHLERT, BARBARA J	10/04/1939	RETIRED
U	17	GOEHLERT, STEVEN JAMES	02/04/1987	MACHINEST
	17	SARNELLI, ANGELA D	09/09/1992	HAIRDRESSER
U	17	SARNELLI, SUE ELLEN	05/05/1966	RECEPTIONIST
U	20	REED, JASPER	07/19/1998	
U	20	WILLETT, LAWRENCE EARL	09/08/1930	RETIRED
U	25	METRAS, KATARZYNA L	04/26/1980	UNDERWRITER
R	26	PANETTA, KIMBERLY LUCIA	04/02/1993	INSURANCE
D	33	TETRAULT, KAYLA LYN	08/19/1989	
R	34	LABROAD, EDWARD RONALD	05/31/1969	COMPUTER PROG
R	34	LABROAD, KARRIE L	08/15/1975	AT HOME
U	34	LABROAD, MATTHEW EDWA	05/11/2005	STUDENT
U	34	LABROAD, ZACHARY JAMES	03/26/2004	STUDENT
U	40	BOWEN, JOELY MARIE	12/23/1973	SLF EMPLYD
U	40	BOWEN, PATRICK T	10/09/1976	HVAC TECH
	41	MARCHETTI, NICHOLAS J	07/09/1987	CONSTRCTN
U	41	OSBORNE, STEPHANIE LEE	09/18/1982	HUMAN RESOURCES
U	41	OSBORNE, TIMOTHY JAMES	07/29/1985	CUSTOMER SERVIC
U	48	DECOSMO, AUSTIN TANNER	08/19/1995	RN
R	48	NICORA, MIKAELA ANN	07/08/1995	NURSE
U	51	PEREIRA-TOSADO, DAISY	05/11/1973	ASST DIR MAJOR
	51	PEREIRA-TOSADO, EMILIO	08/13/2003	STUDENT
U	51	PEREIRA-TOSADO, ISABELLA	08/13/2003	STUDENT
U	51	TOSADO, SHIRLEY	05/10/1965	SALES
D	54	TAHOUN, MOUSTAFA IBRAHI	03/28/1937	RETIRED
DEER RUN RD		**01001**		
D	15	THOMSON, ANN MARIE	06/16/1967	HAIRDRESSER
	15	THOMSON, CRAIG	03/11/1967	WAREHOUSE SUP
U	15	THOMSON, EMMA ELIZABETH	09/08/2001	STUDENT
U	24	KING, ALEXANDER EVAN	12/04/1993	
	24	KING, ANTHONY	10/03/2003	STUDENT
U	24	LYONS, EILEEN J	04/15/1956	TRAVEL AGENT
D	32	ANTHONY, ALEXANDRA	05/24/1975	REALTOR
U	32	ANTHONY, MICHAEL PAUL	03/17/1980	CONSTRUCTION
DEERING ST		**01001**		
U	16	DZIEDZINA, DIANNE DORIS	11/28/1961	MEDICAL BILLING
U	16	DZIEDZINA, JAMES CHARLES	11/06/1959	DRIVER
D	17	DUNCAN, DANIEL P	10/02/1977	IT SERV MGR
D	17	DUNCAN, JAMIE MARIE	11/22/1977	HUMAN RESOURCES
U	24	TURRINI, CHRISTINE B	03/12/1992	PRODUCTION ANAL
U	25	BLANTON, TANIA DIANE	01/05/1966	DISABLED
L	30	COLLINS, SEAN ALLAN	11/13/1978	SECURITY CONSUL
U	30	DUBY, CAYLA M	07/01/1987	
U	38	DIGBY, RONALD A SR	10/14/1959	RETIRED
U	38	RYDER, JEANNE M	09/12/1953	INSURANCE CSR
U	39	SABIN, ANDREA N	11/16/1984	LIBRARY TECH
U	39	SABIN, RYAN A	03/17/1986	UNKNOWN
U	44	VON HOLLANDER, ALYSSA	06/01/1988	LAB TECH
U	44	VONHOLLANDER, ERIC	11/30/1987	ASST MGR
U	45	BLANCHARD, THERESA	03/08/1953	RETIRED
U	45	GALLERANI, DAVID ROBERT	05/31/1981	CUSTOMER SERV
U	52	CAULEY, TAYLOR PAIGE	05/31/1992	STUDENT
D	53	SALVIN, CHRISTOPHER T	05/27/1993	UNKNOWN
U	60	DYMON, BARBARA ANN	01/17/1952	RETIRED
DOGWOOD LN		**01001**		
R	33	DELANEY, WILLIAM MARTIN	10/25/1971	A C PROB OFCR
U	34	ROSE, BONNIE M	03/08/1979	OFFICE MANAGER
R	34	ROSE, JEFFREY	04/29/1980	SELF EMPLOYED
U	35	DELISLE, TIMOTHY JOSEPH	11/15/1968	
U	36	POOLE, NOREEN A	06/23/1949	RETIRED
U	37	CAVA, NICOLE T	05/31/1974	TEACHER
U	37	DESMARAIS, MICHAEL STEVI	07/01/1963	REST. MNGR
D	38	KAY, LINDA I	11/07/1947	RETIRED
D	38	KAY, ROBERT S	02/17/1945	RETIRED
R	40	KOMOSA, CAROLYN E	08/10/1946	HW
U	41	STEIN, SHIRLEY BERYL	01/29/1936	RETIRED
U	42	AINA, NAOMI O	03/10/1963	
D	43	GAY, ROSEMARIE	09/07/1940	RETIRED
D	43	GAY, RUDOLPH JAMES	07/15/1938	RETIRED
	44	LEROUX, ANNAMARIA	06/29/1954	FILING CLERK
R	44	LEROUX, ANTHONY P	05/29/1984	CONSULTANT
	44	LEROUX, ROGER H	05/07/1951	AUTO FRAME MAN
U	45	WHITE, ALICE M	12/21/1931	RETIRED
X	45	WHITE, JEREMY D	05/07/1995	EMT
U	45	WHITE, NICHOLAS D	02/07/1991	STUDENT
U	47	TERHOLLI, ALBULENA	09/06/1998	
U	47	TERHOLLI, EMINE	02/12/1968	UNKNOWN
U	47	TERHOLLI, GEZIM	11/28/1993	STUDENT
U	47	TERHOLLI, ILAZ	03/01/1968	UNKNOWN
U	48	HAYES, PETER J	10/14/1961	INSPEC SUPER
U	49	TYPROWICZ, FRANCIS J	02/11/1944	RETIRED
U	50	BARZ, WALTER L	12/12/1961	
U	50	RUBIN, SAMANTHA ARIEL	11/20/2000	
U	50	RUBIN, TINA S	03/08/1965	UNKNOWN
U	51	MASON, DENISE L	02/12/1959	NURSE
U	52	BARKER, CYNTHIA A	05/17/1959	EMPLOYED
U	53	BENGANI, SHREYANS	11/09/1987	
Q	54	EKON, MESSANVI YVAN	08/26/1969	BANK EXAMINER
U	54	EKON, NICOLE MARIE	07/27/1987	RESEARCH ASST
U	55	CAHILLANE, MARGARET M	05/18/1958	RETIRED
U	55	SULLIVAN, KAREN A	07/24/1960	RETIRED
U	55	SULLIVAN, STEPHEN G	05/27/1966	RETIRED
U	56	BIGOS, MELANIE L	08/16/1990	CNA
D	57	PILLARELLA, LEONARD J	05/12/1949	SALES CONSULTAN
D	58	NAVAS, FRANCISCO J	07/11/1959	SALES REP
D	58	ZIMMERMAN, KENNETH E	07/24/1959	MANUFACTURING
U	59	ARCOUETTE, LINDA ANN	03/14/1956	RETIRED
U	59	PALAIA, RONALD J	03/05/1945	RETIRED
U	61	MENGWASSER, BETH T	04/20/1968	TEACHER
D	61	SPAGNOLI, NANCY A	04/27/1942	RETIRED
U	62	HSSAINI, YOUNESS	07/23/1978	SABIC
D	62	SCHOENFELD, CAMAI	12/19/1982	STAY HOME MOM
	62	SCHOENFELD, LINDA	08/26/1947	RETIRED
R	63	KEAN, JOSEPH	01/17/1978	MARKETING MGR
D	64	WEISELBERG, MARJORIE	09/07/1946	RETIRED
D	65	GAGNON, TRACEY	03/06/1966	ACCOUNTANT
U	66	LAMOTHE, KENNETH P	05/02/1945	RETIRED
U	67	MICKALAY, JOHN MICHAEL	05/29/1959	AIC MECHANIC
U	67	MICKALAY, MARY ELIZABTH	07/02/1962	PARAPROF
U	68	SWANSON, DANIEL DOWNER	05/23/1953	ENGINEER
U	69	SKALINSKY, KRISTA MICHELI	05/06/1987	STAFF ACCOUNT
R	69	SKALINSKY, LEONARD	10/25/1981	UNKNOWN
U	70	FLEURY, MARY E	10/04/1950	RETIRED
D	71	SNOW, JOHN D	04/25/1955	CATERER'S ASST
U	72	REECE, PATRICIA LYNN	11/25/1947	RETIRED
D	73	BEAULIEU, DENISE MARIE	09/07/1957	RETIRED
R	73	LITTLEFIELD, ROBERT H	02/10/1945	RETIRED
D	73	POTVIN, CARAL L	03/25/1946	RETIRED
D	73	POTVIN, CORY MICHAEL	03/13/1993	ELEC APPRENT
R	75	QUINN, JUNE M	03/22/1945	RETIRED
U	77	SIKES, NORMAN E	05/26/1970	IT SUPPORT
R	77	SIKES, REBECCA LYNN	11/07/1979	FIELD SERV SPEC
R	78	MAZZA, PETER J	03/25/1966	MAINTAINER I
D	79	TALARICO, MARY T	06/05/1931	RETIRED
U	80	ANDERSON, ASHLEY I	04/09/1988	STUDENT
	81	GARVEY, JANICE L	08/17/1943	RETIRED
U	82	KMEC, DIANE A	07/25/1952	RN
R	83	MASCIOTRA, ANTHONY J	12/14/1957	RETIRED
U	85	PARISI, REGINA A	10/27/1950	RETIRED
U	86	DE OLIVEIRA E SILVA, MICHA	02/23/1963	
U	87	MAZZA, LUCILLE MAIRE	08/03/1953	CLERK
U	88	COUTURE, GARY	05/29/1965	DISABLED
U	89	FINEGAN, KATHRYN E	02/27/1992	CHILD CARE
U	89	ZELLO, JOSEPH	03/08/1991	STUDENT
U	89	ZELLO, MARK A	02/25/1962	SS DISABILITY
R	89	ZELLO, ROBIN E	09/01/1961	SS DISABILITY
CC	89	ZELLO, STEPHANIE K	01/05/1994	CHILD CARE PROG
U	90	HOIME, JOHN E	04/22/1950	SALES
U	90	HOIME, PEGGY ANN	03/24/1951	LIFE COACH
U	91	VICALVI, NICHOLAS	11/13/1987	UNDERWRITER
U	92	STMARTIN, CORINNE A	08/29/1989	NOT WORKING
U	93	PAGELLA, JUDITH A	04/18/1948	ACCT REC
R	94	LUCIER, TIMOTHY A	06/28/1966	REAL ESTATE
R	94	SULLIVAN, MICHAEL VINCEN	04/05/1959	SALES
D	95	LIQUORI, ANTONIO PASQUAL	06/06/1966	SELF EMPLOYED
U	95	LIQUORI, ANTONIO PASQUAL	08/07/1998	STUDENT
U	95	LIQUORI, NINA MARGARET	09/06/2002	STUDENT
U	96	GOODROW, DOLORES T	07/18/1950	RETIRED

V	NO. APT.	NAME	BORN	OCCUPATION
DOVER ST		**01001**		
U	17	JONES, DANIELLE	02/26/1992	RN
U	17	JONES, GARY STEVEN	03/06/1963	ENTERTAINER
U	17	SEABURY, AUSTIN J	09/09/1992	RN
U	22	SULBORSKI, PATRICIA H	08/31/1937	RETIRED
U	23	BURNS, TIMOTHY PETER JR	04/05/1983	
U	23	MELNIK, AGNESSA	07/01/2000	STUDENT
	23	MELNIK, ARTUR S	07/21/2002	STUDENT
	23	MELNIK, BENJAMIN S	07/13/2004	STUDENT
	23	MELNIK, SERGEY V	06/22/1980	
U	23	MELNIK, VIKTORIYA A	11/22/1978	
U	23	WOLF, MICHAEL ANDREW	06/27/1996	
U	28	BELL, DANIEL WILLIAM	06/22/1974	TOW TRUCK OP
U	28	BELL, JOANNE	10/29/1950	RETIRED
D	29	DOMAINGUE, JENNIFER A	07/17/1974	TEACHER
	29	NICOSIA, EMMA	11/16/2005	STUDENT
U	29	NICOSIA, JULIA	10/29/2002	STUDENT
R	38	EDWARDS, GLORIA A	06/16/1942	RETIRED
U	38	EDWARDS, WILLIAM W	08/23/1950	DISABLED
U	41	WOJCIECHOWSKI, KEVIN M	03/25/1959	INSPECTOR
U	44	JULIAK, BEVERLY A	06/01/1939	
U	44	JULIAK, PETER A	02/02/1941	RETIRED
ELM ST		**01001**		
R	47	PEREZ, CUC THI	01/12/1952	RETIRED
R	47	PEREZ, GERALDO V	10/01/1939	RETIRED
U	55	DUTTON, AMBER	02/16/1979	UNKNOWN
	55	DUTTON, MICHELLE	10/05/1969	PHARMACY TECH
D	67	MARTIN, CHARLES RAYMON	05/28/1981	
D	67	MARTIN, NATASHA	10/10/1988	
U	75	TERRAMAGRA, CHERYL	04/01/1980	BUSINESSS OWNER
U	75	TERRAMAGRA, FRANCIS MI	03/11/1976	ENGINEER
R	89	BARLOW, KEVIN MICHAEL	01/27/1970	TRUCK DRIVER
R	89	THIES, DOUGLAS J	10/13/1967	SERVICE MGR
U	89	THIES, MARYJO	01/30/1968	HOUSEWIFE
U	89	THIES, SKYLAR JOAN	04/03/2003	STUDENT
R	95	PARROTT, CORENA LEE	12/07/1977	MED ASSTNT
R	95	PARROTT, JASON MICHAEL	12/22/1971	DRIVER
R	95	STEFANIAK, ELIJAH D	03/02/2001	STUDENT
R	103	DABOUL, KRISTINA ANN	03/11/1966	TEACHER
U	1112FI	MARRERO, JOANNA LINDA	09/08/2000	STUDENT
U	123	SUTTER, KAYLA	05/20/1990	STUDENT
R	129	PCHELKA, MARINA	05/08/1992	UNKNOWN
U	129	PCHELKA, TIMOFEY V	01/06/1992	UNKNOWN
U	139	CHECHILE, BRIAN M	08/22/1977	SALES
U	139	CHECHILE, JESSICA L	04/02/1980	SOCIAL WORKER
	149	POLEVOY, LEONID	04/29/1966	WELDER
U	149	POLYOVA, DIANA	01/12/2005	STUDENT
	149	POLYOVA, LYUDMILA	09/21/1970	BUS DRIVER
	149	POLYOVA, RAISA	03/12/2001	STUDENT
U	159	DAY, HEATHER LYNN	04/10/1979	AT HOME
U	161	CIASCHINI, JAMES A	01/05/1951	
U	163	DERBY, MEGHAN CECELIA	05/07/1990	STUDENT
U	165	PLOURD, HEATH ALLEN	03/24/1970	
D	181	BLAIR, BRENTON ANTHONY	05/24/1957	MACHINIST
D	181	BLAIR, DESEREE MERCEDES	09/27/1964	SALE REP
U	181	BLAIR, TAHIIR IVARE	06/09/1997	MILITARY
U	181	ROPER, GREGORY BRYAN	09/09/1967	
D	209	KARAM, MARIANNE THERES	04/01/1942	RETIRED
D	215	WISE, ROBERT A	07/16/1942	RETIRED
U	215	WISE, SANDRA J	03/19/1944	RETIRED
U	245	CONANT, JOHN J	03/02/1975	PT FOOD SERVICE
R	245	MASCIOTRA, LENORE HELEN	10/31/1955	VOLUN COOR
D	257	LECLERC, FRANCES M	03/03/1937	RETIRED
U	257	LECLERC, JEFFREY R	10/07/1996	STUDENT
D	271	VECCHIARELLI, DIANNE L	04/10/1971	GUIDANCE COUNSE
R	271	VECCHIARELLI, DOMENIC C	10/02/2003	STUDENT
D	271	VECCHIARELLI, PETER C	09/13/1970	SALES
R	281	DIETSCHLER, MARYANN	12/09/1943	SELF EMPLOYED
R	281	DIETSCHLER, THOMAS H	11/30/1943	SELF EMPLOYED
EMERSON RD		**01001**		
U	17	TOKAREV, SERGEY	09/02/1985	SELF EMPLOYED
R	17	TOKAREV, VICTORIA	11/15/1988	CPA
U	28	BASSETTE, DOROTHY MAE	06/23/1932	RETIRED
U	32	REID, FAYE MARIE	12/07/1945	RETIRED
U	32	REID, WILLIAM T	11/02/1943	RETIRED
U	37	JAGODOWSKI, RICHARD WA	07/23/1932	RETIRED
R	37	JAGODOWSKI, SANDRA B	09/07/1935	RETIRED
	42	SCHLEMMER, BYRON J	01/16/1993	SHIP/RECEIVING
R	42	SCHLEMMER, IRENE ELIZAB	06/12/1950	RETIRED
D	45	DEDEURWAERDER, MARK P	07/20/1959	WAREHOUSE
D	45	DEDEURWAERDER, MICHAE	02/06/1987	WAREHOUSE
D	45	DEDEURWAERDER, SHERRI	06/07/1961	PT CASHIER
D	50	BUENDO, GARY JOSEPH	01/26/1953	RETIRED
U	50	BUENDO, KRISTOFER SCOT	04/17/2001	STUDENT
D	50	BUENDO, PATRICIA FRANCE	10/02/1957	DENTAL HYGIENIS
U	55	CONWAY, MELINDA MARIE	03/21/1981	TEACHER
U	55	CONWAY, THOMAS J	07/27/1979	TEACHER
U	56	ELWELL, JONATHAN W	06/16/1979	TEACHER
U	56	ELWELL, MELINDA P	02/07/1980	HOMEMAKER
U	61	BARKER, MARCIA A	08/01/1957	RAD TECH
U	61	BARKER, SCOTT EMANUEL	07/11/1955	RETIRED
D	70	DABOROWSKI, BARBARA	06/05/1943	RETIRED
D	70	DABOROWSKI, JOHN H	04/16/1941	RETIRED
FOREST RD		**01001**		
D	16	KELLY, AMY M	03/30/1971	PHARMACIST
U	21	HOLLOWAY, CHRISTOPHER I	01/17/1977	LAMINATOR
U	21	HOLLOWAY, LYNNE A	05/04/1976	AUDITOR,MANAGER
U	24	OUELLETTE, PAUL R	09/06/1947	BIOMEDICAL ENG
U	29	PIERSON, ERICA MARIE	09/06/2001	
L	29	PIETRASZ, DAVID M	01/11/1980	
U	29	ROY, ANGELINA R	04/28/1981	
U	38	GOSCIMINSKI, CHLOE RHIAN	03/13/1991	RN
U	39	CHEVALIER, JOAN M	03/06/1937	RETIRED
D	39	CHEVALIER, KELLY M	10/12/1968	NURSE MGR
U	39	CHEVALIER, RONALD G JR	06/15/1957	RETIRED
U	39	CHEVALIER, THOMAS W	05/20/1961	
U	48	SAMPSON, RITA M	01/30/1953	NURSE
U	49	LIIMATAINEN, KIMBERLY ANN	08/30/1969	PHYS THERAPIST
U	49	LIIMATAINEN, MATTHEW R	07/10/2000	ASST MGR
U	49	LIIMATAINEN, NICHOLAS JOH	11/23/2004	STUDENT
U	49	LIIMATAINEN, ROBERT A	03/30/1970	PARAPROFESSIONA
U	55	DUDEK, RICHARD J	08/10/1939	RETIRED
U	60	LINGENBERG, JESSICA K	03/27/1998	PARAPROFESSIONA
U	60	LINGENBERG, THOMAS WILL	12/11/1963	GREENSKEEPER
D	60	RIVERS, ANN MARIE	12/28/1969	ADMISSION DIR
U	65	HAIN, EILEEN ANN	08/10/1955	CASHIER
U	65	MOKRZYCKI, JAMES M	06/05/1958	ENGINEER
U	68	SPAGNOLI, CATHERINE A	12/29/1941	RETIRED
U	68	SPAGNOLI, RAYMOND E	11/09/1939	RETIRED
D	75	PERRONE, MARC JAMES	07/29/1988	INS AGENT
D	75	PERRONE, MOLLY E	02/09/1988	INS AGENT
U	76	STROLE, DAVID P	09/04/1949	RETIRED
U	76	STROLE, SUZANNE ELIZABE	04/11/1952	RETIRED
U	84	BONAVITA, ALEXANDRA MAR	05/05/1991	RN
U	87	DOLMAN, ELIZABETH M	11/05/1981	RETAIL MGR
U	87	DOLMAN, JOSHUA K	07/29/1977	LOW VOLTAGE TEC
U	95	HOWELL, JENNIFER PAIGE	03/24/1984	APRN
U	95	HOWELL, ORIN ANTHONY JR	10/05/1986	PARAMEDIC
FOREST RIDGE LN		**01001**		
D	7	MCQUADE, ANDREW F	10/21/1956	RETIRED
D	7	MCQUADE-PRINCE, DIANNE	06/03/1959	RETIRED
D	15	DUNN, ROBERT NELSON	07/25/1939	ENGINEER
U	18	RADNER, JOHN GEORGE	07/17/1949	RETIRED
R	18	WCISLO-RADNER, SUSAN TH	07/16/1951	PHOTOGRAPHER
U	33	MCCABE, ASHLEE NICOLE	04/10/1985	MEET COORDINATE
U	33	MCCABE, BRIAN PAUL	03/25/1984	CONSTRUCTION
R	47	BOYDEN, DAVID ALLEN	07/30/1968	TRUCK DRIVER
U	47	LANZA, CAMERON J	04/04/1996	MGR
D	47	LANZA, MIRANDA	04/04/1996	PHARM TECH
	47	MASLAR, JOHN E	06/05/1945	CHIROPRACTOR
R	47	MASLAR, REBECCA L	08/25/1970	SECRETARY
D	55	LAPOLICE, CAROL R	10/29/1956	RETIRED
U	55	LAPOLICE, MICHAEL A	06/15/1956	RETIRED
U	63	CRISTOFORO, JOSEPH DOM	09/04/1968	RADIOLOGIC TECH
D	63	HARDCASTLE, SHIRLEY M	04/09/1954	RETIRED
U	64	COUGHLIN, KELLEY C	02/27/1962	ACCOUNTING CLER
U	64	COUGHLIN, TYLER	06/23/1994	LAWYER
D	64	COUGHLIN, WILLIAM P	06/14/1957	CLAIMS ADJUSTER
U	71	ROBBINS, BRODY AARON	02/22/2002	ARMY
D	71	ROBBINS, CHRISTOPHER WI	03/08/1971	DESIGNER
D	71	ROBBINS, JENNIFER L	02/07/1972	RESEARCHER
D	72	NEGRON, JOHN	04/05/1974	UNKNOWN
U	72	POOLER, CHERYL ANN	02/18/1964	PRNT PJCT
U	72	POOLER, DEJAWN	01/10/2005	
D	79	GREANEY, BRIAN J	03/12/1957	RETIRED
U	79	GREANEY, KAREN ANN	01/22/1956	RETIRED
U	80	CORTESE, DOMINICK	10/12/1959	SELF EMPLOYED
U	80	CORTESE, KATHERINE	12/16/1962	
U	88	KIBBE, BRYCE J	07/19/1996	AT HOME
U	88	KIBBE, CAROL A	07/31/1960	AT HOME
R	88	KIBBE, CLIFFORD P JR	04/14/1956	RETIRED
HASKEL ST		**01001**		
	25	HEGY, MARY C	11/16/1963	PAYROLL SUPVSR
	25	MULDREW, KEVIN L	08/06/1960	SERVICE TECH
U	26	GRIFFIN, ANDREW J	12/08/1961	ACCOUNTANT
U	38	YACOVONE, ISABELLA T	01/13/2000	STUDENT
U	50	WHITEHEAD, LISA A	05/21/1986	SOCIAL WORKER
U	50	WHITEHEAD, MARYANN M	11/02/1950	BAKER
HASKELL ST		**01001**		
U	4	TOWSLEY, MARY MARGARE	05/10/1996	
U	12	DEPRATTI, AMY E	10/04/1982	OPERATIONS MGR
U	12	DEPRATTI, MICHAEL J	02/24/1979	SHIP/REC
U	20	BASKIN, ASHLEE MARIE	11/29/1989	CNA
	20	BASKIN, JACOB I	05/27/1993	OWNER
R	38	YACOVONE, GIANNA CRISPI	08/29/2002	STUDENT
R	38	YACOVONE, TAMMIE M	03/27/1971	SP ED TEACHER
U	50	WHITEHEAD, JOHN S	12/27/1949	RETIRED
HUNTER'S GREENE CIR		**01001**		
D	3	SCHOENBORN, WILLIAM	02/15/1941	RETIRED
U	4	STEARNS, CHRISTOPHER HA	03/07/1989	
U	4	STEARNS, RACHAEL MAE	05/16/1988	UNKNOWN
R	16	SHEA, JOSEPH J	06/11/1996	STUDENT
U	16	SZAFRAN, BROOKE THERES	04/12/2002	STUDENT
D	16	SZAFRAN, CYNTHIA A	12/01/1963	NURSE
R	16	SZAFRAN, LEON G	05/07/1966	PROJECT MGR

V	NO.	APT.	NAME	BORN	OCCUPATION
HUNTER'S GREENE CIR Con't			**01001**		
U	19		TOYFAIR, TERESA L	07/09/1962	IRB ANALYST
U	19		TOYFAIR, THOMAS J	08/21/1961	ASST MEAT MGR
U	26		TAPPLY, EMILY ROSE	09/18/1997	UNEMPLOYED
R	26		TAPPLY, STEVEN J	07/05/1961	SALES REPR
U	26		TAPPLY, SUSAN	07/22/1962	CONSULTANT
U	33		MASCARO, JOSEPH A	09/13/1989	ACCOUNTANT
R	33		MASCARO, VIKTORIYA S	02/11/1991	TEACHER
U	36		ROBERTS, DEBORAH ANN	07/29/1965	STAFF ACCT
U	36		WHITE, WALTER FRANCIS	08/12/1962	SALES
U	43		GILLEN, JOHN	04/26/1961	PENSION ADMIN
U	43		GILLEN, SUSAN FORD	01/14/1961	PENSION ADMIN
R	46		LIQUORI, ANIELLO	10/12/1956	GUN SMITH
U	46		LIQUORI, ANNA	02/11/1962	DRY CLEANERS
D	53		POWELL, STEVE LEE	07/29/1948	RETIRED
D	53		POWELL, WANDA JOHNSON	04/07/1951	RETIRED
R	56		NAZARENKO, KAREN	03/12/1965	REGION MGR
R	56		NAZARENKO, MICHAEL M	06/05/1961	OPERATION SUPER
R	63		ABRAHAM, EDWARD ALBERT	04/27/1961	BUSINESS MGR
U	63		ABRAHAM, SERENA M	10/22/1998	PARA PROF
R	63		ABRAHAM, WENDY S	09/28/1966	R.N.
U	66		DELPHIA, DONALD JOSEPH	08/08/1940	RETIRED
U	66		DELPHIA, KATHLEEN ANN	08/02/1949	RETIRED
U	73		DENONCOURT, BETH ANN	04/27/1977	SCHOOL PSYCHOLO
D	73		HANSCOM, JASON D	05/25/1979	TEACHER
R	83		COSTA, DAVID M	06/12/1961	SERVICE MECHANI
R	83		COSTA, DESPINA A	10/02/1961	CFO
U	86		DORANS, DENNIS M	05/30/1956	OPTOMETRIST
U	86		DORANS, DONNA ELLEN	09/26/1953	OCCUP THERAPIST
D	93		GNALL, ANGELA GRACE	04/23/1998	AT HOME
U	93		GNALL, MICHAEL DARBY	05/23/1953	AT HOME
D	93		GNALL, OUIDA FULGHAM	06/07/1958	AT HOME
U	96		PILOTTE, BRUCE GERALD	06/19/1953	BUSINESS OWNER
U	96		PILOTTE, KATHLEEN THERES	08/18/1954	BOOKKEEPER
R	106		ARDOLINO, ALEC JOSEPH	10/03/1997	IT AUDIT
R	106		ARDOLINO, ANDREW M	12/10/1990	INVESTOR SERVIC
R	106		ARDOLINO, MATTHEW D	03/01/1961	VICE PRESIDENT
R	106		ARDOLINO, SHERRY ANN	04/19/1963	REAL ESTATE
U	113		ALLEN, MARILENE J	10/24/1960	EDUCATOR
U	113		ALLEN, STEVEN B	05/15/1957	PHYSICIAN
D	116		PAVELCSYK, JEFFREY ALLAI	03/17/1977	SALES
U	123		WHANG, HYE RYONG	08/10/1956	UNKNOWN
D	123		WHANG, ROCK	09/02/1953	MINISTER
U	123		WHANG, THOMAS YOHAN	10/04/1982	STUDENT
U	136		BOWMAN-CLARK, CAROL	02/06/1956	SELF EMPLOYED
U	136		CLARK, PETER J	09/17/1953	SELF EMPLOYED
JADE LN			**01001**		
R	14		GAGNON, BRIANNA NICOLE	08/11/1995	STUDENT
U	14		GAGNON, CHRISTINA M	12/22/1970	ASST BUS MGR
	14		GAGNON, DANIELLE	05/28/1998	TEACHER
D	19		COCCHI, CAROL M	11/27/1943	RETIRED
D	19		COCCHI, ROBERT H	07/21/1945	RETIRED
U	22		CIARCIA, JAKE VINCENT	02/11/2004	STUDENT
R	22		CIARCIA, LINDA M	05/18/1969	WORKING
A	22		CIARCIA, SEBASTIANO	06/05/1968	AUTO TECH
U	31		MAGOULAS, LISA BETH	08/31/1962	RETIRED
U	31		MAGOULAS, SPIRO	12/18/1957	RETIRED
D	34		EFSTRATIOS, ALEX GEORGE	06/22/1965	TEACHER
D	34		EFSTRATIOS, ALEXANDER LI	01/03/1994	TEACHER
D	34		EFSTRATIOS, LISA M	09/13/1966	TEACHER
R	41		RINALDI, GRACE ABIGAIL	05/05/2000	TEACHER
D	41		RINALDI, LAUREN OLIVIA	01/09/1997	TEACHER
D	41		RINALDI, LAWRENCE W II	09/05/1968	ELECTRICIAN
D	41		RINALDI, LISA M	08/22/1968	TEACHER
KANAWHA AVE			**01001**		
U	15		BREVELERI, KEVIN	11/12/1980	TRANSPOTATION
U	15		CICHETTI, ANDREA M	03/03/1975	DIRECTOR
U	17		MALONEY, GINA M	09/24/1969	TEACHER
R	18		KNORR, JULIE ANNE	09/30/1976	ADMINISTRATOR
U	18		KNORR, LORELEI PHEOBE	05/23/2002	CUS SER/STUDEN
U	18		KNORR, WILLIAM DAVID	06/22/1974	TECHNICIAN
R	18		SEAFERD, JENNIFER LYNN	02/24/1982	MANAGER
J	23		FORRESTER, ROBERT JAME	11/06/1982	LABORER
D	25		FORRESTER, SUK HUI	01/03/1960	LABORER
U	25		HAM, JADE	12/25/1998	
U	26		OSBORNE, BRIAN L	03/27/1968	MANAGER
R	32		CONSTANTINOV, VITALI	02/21/1988	TRUCK DRIVER
U	32		FUR, ANASTASIIA	05/21/1988	RETAIL
	34		HOLLIS, ANDREW M	02/04/1988	SALES REP
	34		HOLLIS, HEATHER D	03/02/1988	UNEMPLOYED
U	34		HOLLIS, PAMALA L	08/29/1952	TEACHER
U	40		HORNER, CHARLES M	04/18/1952	RETIRED
	50		RUGE, GREGORY	10/13/1986	MARKETING
U	50		RUGE, ZINAIDA	12/25/1984	UNKNOWN
U	58		GAMBACCINISTREET, JILL A	11/02/1966	
D	58		STREETE, ANDREW E	01/02/1964	LPN
U	58		STREETE, JORDAN VANESSA	08/21/2000	
	58		STREETE, MELANIE J	06/02/2004	STUDENT
D	58		STREETE, RALPH EWEN	10/27/1960	EXEC CHEF
R	65		FORKHAMER, DIANE JEAN	07/28/1984	STUDENT
U	65		JENSEN, MARY JANE	05/29/1961	
U	66		GOLDEN, ROBERT PAUL JR	01/28/1963	
U	68		CHUZZIN, ANNA	03/19/1952	RETIRED

V	NO.	APT.	NAME	BORN	OCCUPATION
KANAWHA AVE Con't			**01001**		
U	68		CHUZZIN, EDUARD	05/07/1956	RETIRED
U	73		KICHERMAN, ANNA	03/31/1994	UNKNOWN
R	74		ALIYEV, YURIY	07/01/1969	
R	74		ALIYEVA, IRINA	05/28/1997	
U	74		ALIYEVA, SVETLANA	01/05/1965	
U	75		IRUJO, KEVIN J	03/22/1991	UNKNOWN
U	76		CARTAGENA, JOVANNY A	07/31/1990	UNKNOWN
U	76		CARTAGENA, TESANDRA MA	06/13/1992	
R	80		BATRANCIUC, POLINA	08/28/2002	
R	80		BATRANCIUC, ZOIA	10/22/1973	
R	82		ZGHEREA, KEVIN	10/21/2002	
A	82		ZGHEREA, TATIANA	06/09/1983	
R	82		ZGHEREA, VALERIU	09/08/1979	DRIVER
U	85		AVRAAMOV, MAXIM	11/30/1982	PCA
U	85		AVRAAMOVA, LESIA	05/22/1988	PCA
	90		PAPOVA, MARY V	06/27/2005	STUDENT
D	90		PAPOVA, NATALIE	09/10/1974	REV CYCLE SP
U	91		POULIN, ANTOINE	05/19/2005	STUDENT
	91		POULIN, MATHIEU	06/09/1980	DRYWALL FINISHE
	91		ROY, MELANIE	01/09/1980	AT HOME
R	104		ZGHEREA, ALLA V	12/20/1977	
R	104		ZGHEREA, GLORIA	01/05/2001	
R	104		ZGHEREA, MARC	09/21/2002	
R	104		ZGHEREA, OLEG	01/20/1976	
KELLER CIR			**01001**		
U	14		PORTER, ROBERT DONALD	12/23/1953	RETIRED
U	14		PORTER, SUZANNE ELAINE	03/04/1956	RETIRED
U	15		FEDERICO, DAVID P	02/12/1981	TEACHER
U	15		FEDERICO, STEPHANIE LYN	09/25/1984	SALES REP
U	24		MASSE, CYNTHIA A	06/10/1951	RETIRED
U	24		MASSE, PAUL ALBERT	05/10/1957	RETIRED
D	25		NEAL, DENISE MARIE	01/16/1969	RN
U	25		NEAL, JACOB	12/30/1999	UNDERWRITER
U	25		NEAL, JOSHUA	10/21/1997	ASST. MANAGER
	34		SANTANIELLO, SALVATORE	11/28/1969	
U	37		SCHEERER, CAROL A	07/10/1943	DELTA AIRLINES
U	37		SCHEERER, NORBERT H	12/03/1952	HEWLETT PACKARD
R	44		SETTEMBRE, ALFREDO MAR	02/18/1989	LABORER
R	44		SETTEMBRE, MARIA	12/16/1964	COOK
R	44		SETTEMBRE, NAZARIO J	05/25/1962	COOK
R	47		BENOIT, STEVEN GERARD	03/31/1957	RETIRED
LAURA CIR			**01001**		
U	15		SCOVILLE, GERALD A	09/16/1949	RETIRED
U	15		SCOVILLE, MARGARET F	12/09/1945	RETIRED
U	16		ROBERTS, JOYCE ELAINE	03/05/1933	RETIRED
U	21		SABO, JOANNE M	09/26/1963	CLERK
U	21		SABO, MATTHEW JAMES	11/18/1963	
LAWNWOOD ST			**01001**		
U	15		KNOWLTON, BRENDEN JOSE	06/09/1997	
U	15		KNOWLTON, CARRIANNE L	09/23/1968	SR REVENUE ANYL
U	15		KNOWLTON, COLIN	10/26/1998	FARM MNGR
U	15		MCMAHON, SIOBHAN DONNA	06/23/2003	STUDENT
U	16		HALL, MELISSA	02/02/1988	POLICE OFFICER
	26		BEIN, DAVID J	07/14/1972	
U	26		BEIN, DREW	02/26/1995	UNKNOWN
U	26		CAVANAUGH, JENNIFER V	02/25/1973	UNKNOWN
	26		CAVANAUGH, KYLEN P	06/13/2005	
	26		CAVANAUGH, PATRICK F	03/22/1949	RETIRED
	26		CAVANAUGH, VICTORIA	05/17/1956	RETIRED
U	27		FITZSIMMONS, JOHN W	07/09/1972	TECHNICIAN
U	27		FITZSIMMONS, MELINDA	03/26/1975	TEACHER
D	34		FALBO, NICHOLAS DAVID	12/11/1990	MACH TENDER
U	34		JEWETT, HANNAH ELIZABETI	08/05/1997	MANAGER
U	34		JEWETT, KARIE LEE	07/24/1965	MACHINE TENDER
U	34		JEWETT, PATRICK ALAN	06/18/1963	SERVICE TECH
U	39		HOLLOWAY, AIDEN THOMAS	04/11/2004	
U	39		HOLLOWAY, TERRY J	04/15/1973	TOWN WORKER
	42		WHITEHALL, BRIAN	07/06/1973	MACHINIST
U	42		WHITEHALL, CHARLENE ANN	03/25/1970	ACCOUNTANT
U	47		LUBARSKY, EDITH D	03/21/1947	RETIRED
U	47		LUBARSKY, GENE B	10/06/1943	RETIRED
R	56		RAMSEY, DESERE ANNE	12/22/1979	HOME CHILD CARE
R	56		RAMSEY, GEORGE E IV	04/28/1977	USAF
LEONARD ST			**01001**		
D	14	1	LUNGHI, ALAN J	05/09/1950	RETIRED
D	22		BERTONE-GROSS, PATRICIA	03/23/1946	RETIRED
U	32		HALLMARK, MAX WAYNE	10/23/1982	OPERATOR
MAIN ST			**01001**		
U	844		ADAMS, ASHLEY PATRICIA	10/27/2000	PCT
U	844		ADAMS, TORY L	01/31/1995	PHLEBOTOMIST
U	844		SELDOMRIDGE, GAVIN RAY	03/18/2004	FARMER
U	854		LOVELY, ARNOLD J	10/02/1949	RETIRED
U	854		LOVELY, MARLENE J	11/11/1950	RETIRED
U	869		ZORDANI, ELLEN L	11/16/1958	DISABLED
U	869		ZORDANI, GARY L	12/03/1955	PRINTER
R	869		ZORDANI, JASON	11/19/1992	EMPLOYED
U	869		ZORDANI, LEAH MARIE	03/12/1984	BAKER
R	870		FREEMAN, DOUGLAS M	06/13/1977	DIR OF FINANCE
U	870		NIEVES, DEVON	09/16/1998	MACHINIST
D	870		STAHL, KRISTIN APRIL	05/12/1974	DAYCARE POVIDER

V	NO.	APT.	NAME	BORN	OCCUPATION
	MAIN ST Con't		**01001**		
U	874		GILLETTE, GENE ANTHONY	10/11/1985	
U	880		PROULX, NORMAND J	08/15/1944	EMPLOYED
U	880		PROULX, PAULA R	10/12/1947	RETIRED
R	883		DOBEK, JESSICA A	12/26/1997	UNKNOWN
R	883		DOBEK, THADDEUS C JR	12/28/1992	UNKNOWN
R	886	17	ALAIMO, JANE M	06/29/1943	RETIRED
U	886	51	ANGHELCEVA, ZINAIDA	11/02/1959	
	886	51	ANGYLCHEV, VIKTOR P	01/01/1900	
D	886	7	BAKER, CHRISTOPHER ANN	04/09/1942	RETIRED
R	886	26	BERNARDI, JOLENE M	09/22/1953	HOMEMAKER
R	886	16	BROWN, JOHN SHEFFER	05/11/1959	AT HOME
U	886	20	BRYSON, LUCY ANNE	06/04/1949	RETIRED
D	886	8	BUBAR, JUNE MARY	06/06/1944	RETIRED
D	886	11	CADIGAN, MICHELLE J	12/02/1961	UNKNOWN
R	886	3	CAMPBELL, CLAIRE M	04/17/1934	RETIRED
D	886	19	CAMPURCIANI, DALE ANNE	06/17/1956	
U	886	52	COBURN, JEFFREY GLENDO	07/09/1959	RETIRED
D	886	41	DAVIGNON, BARBARA A	10/10/1952	RETIRED
R	886	29	DECHRISTOPHER, DONNA C	03/10/1945	RETIRED
U	886	50	DOREA, CELIA MARIA	05/30/1947	RETIRED
D	886	24	FENNEY, ROBERT H	08/08/1935	RETIRED
U	886	9	FORMAGGIONI, TRENT P	08/07/1950	RETIRED
U	886	14	GERMANO, CHRISTOPHER M	01/24/1963	UNEMPLOYED
D	886	43	GOSZKOWICZ, RENEE J	01/03/1948	DISABILITY
D	886	37	KRAAS, BENETTA M	12/30/1954	DISABLED
D	886	45	KUSHNET, HARVEY B	11/13/1948	RETIRED
R	886	44	LAPPONESE, LOUISE	05/13/1952	RETIRED
D	886	28	LAPPONESE, SONJIA K	10/02/1941	RETIRED
R	886	2	LECLAIR, BRIDGET H	09/01/1973	DISABLED
U	886	46	LECLAIR, SUSAN MARIE	03/12/1952	RETIRED
U	886	10	LINGHAM, PANJAL GLEN	01/12/1942	
U	886	10	LINGHAM, VALAYATHOM	09/28/1928	
U	886	33	LUCIER, DONNA JEAN	02/08/1953	RETIRED
U	886	39	MAGDALENSKI, CHRISTOPHI	02/05/1961	
U	886	38	OTERO, DORIS YVONNE	10/08/1953	RETIRED
U	886	31	PASH, CAROL C	11/10/1931	RETIRED
D	886	40	POPKO, SUSAN KATHERINE	07/19/1960	CLERK
D	886	15	RANDOLPH, GILLIAN M	03/22/1945	RETIRED
U	886	34	RAYMOND, WILLIAM C	04/19/1948	RETIRED
U	886	21	REID, LAURA L	04/16/1960	C.N.A.
D	886	13	RESNICK, CYNTHIA M	01/31/1948	RETIRED
U	886	18	RINALDI, SHIELA	02/28/1938	
D	886	47	ROBINSON, BARBARA W	07/04/1942	RETIRED
U	886	48	RODRIGUEZ, HECTOR	09/08/1951	TEACHER
R	886	6	STEPANIK, ELEANOR R	01/22/1937	RETIRED
D	886	23	WEBSTER, SUSAN R	09/27/1950	SELF EMPLOY
D	886	30	WHELAN, SONIA P	04/19/1928	RETIRED RN
D	890		BARNES, JOANN M	10/18/1940	RETIRED
U	890		PLOURDE, DAVE R JR	07/06/1960	CHEF
U	891		DOBEK, BARBRA E	11/09/1965	
U	891		DOBEK, THADDEUS C	10/27/1962	
U	900		DOUGLAS, HAROLD A	08/19/1970	QUALITY INSPECT
U	900		DOUGLAS, TARA L	02/04/1975	QA MANAGER
U	901		ZACZYNSKI, CHRISTINE L	10/13/1955	HOUSEWIFE
J	901		ZACZYNSKI, ERIN E	07/17/1989	DIRECT CARE
R	907		BECK, CHRISTINA T	10/10/1938	
U	907		BECK, DAVID A	09/25/1962	ANALYST
R	907		BECK, THEODORE HERMAN	04/30/1936	
D	914		AVERILL, KYLE KEITH	12/18/1971	SHEET METAL
D	914		AVERILL, SUZANNE RENEE	02/24/1964	INSURANCE
D	914		SKRIVANIC, BREANNE ROSE	06/10/1993	
	914		SKRIVANIC, CHARLES S	03/01/1995	TEACHER
U	924		NORGAARD, SEAN W	11/19/1970	MACHINIST
D	927		PARZICH, CHERYL RUBECK	10/17/1962	EDUCATOR
U	935		TRIMBOLI, DIANE E	12/16/1960	ADMIN ASST
U	938		BONESTEEL, STEPHEN I	11/27/1960	DEPTY SUPER
U	938		GRAVES, PAMELA J	01/28/1961	TEACHER
U	940		DENNIS, BARBARA RUTTER	03/15/1956	RETIRED
U	940		DENNIS, ROGER D	07/24/1947	RETIRED
U	943		STEPHENS, RICHARD A JR	12/17/1971	CARPENTER
R	943		STEPHENS, SHARON LOUISE	11/30/1950	RN
U	947		MILNE, PATRICIA M	02/14/1967	BAYSTE HOSP
U	947		STRONG, ELIZABETH ANN	09/12/1988	UNKNOWN
U	947		STRONG, KATHLEEN A	05/11/1964	CLERK
D	947		STRONG, THERESA	06/28/1996	
L	959		DEBARGE, ADAM MARK	07/25/1991	MAINT TRADE WKR
U	959		HENRY, MEGHAN ROSE	06/26/1989	DENTAL ASST
D	969		ROUNDY, DONNA M	09/11/1964	CPA
U	969		ROUNDY, ROBERT A	04/08/1964	DRAFTER/DESIGNE
U	970		BLAIS, NICOLE R	11/25/1978	
	975		LIVCHIN, ANGELA N	08/21/2005	STUDENT
U	975		LIVCHIN, NIKOLAY V	10/16/1979	TRUCK DRIVER
	975		LIVCHIN, VARVARA	01/29/1984	HOUSEKPPR
D	980		POND, TINA M	12/13/1961	L P N
D	980		SPRAGUE, RUSSELL WALTEI	02/15/1957	MAINT MECH
U	986		CIRILLO, MAXINE J	11/23/1959	RETIRED
U	1008		BOUCHER, NICHOLAS A	09/15/1992	UNEMPLOYED
U	1008		CULLISON, BRITTNEY	11/08/1992	
U	1008		CULLISON, JEREMY B	12/12/1977	
R	1013		BURGESS, ANN SCHOFF	03/14/1988	RESP THERAPIST
U	1013		BURGESS, MARK	02/19/1967	RETIRED
U	1013		BURGESS, THOMAS M	07/14/1988	CNC MACHINIST
R	1013		SAPELLI, MICHAEL	02/13/1989	MECHANIC
	MAIN ST Con't		**01001**		
U	1013		SAPELLI, RACHEL Z	07/02/1989	DIETITIAN
U	1025		KULIK, JAMES ROBERT	01/15/1999	UNKNOWN
U	1025		KULIK, JAMES R	08/09/1967	STUDENT
R	1026		KELLY, DEBORAH I	09/11/1948	SALES - LAB TEC
U	1031		FONTANEZ, REUBBEN	04/11/1990	STUDENT
R	1039		ABARE, THOMAS M	03/21/1983	UNKNOWN
U	1039		FEDIER, JAMES M	05/11/1967	AUTO MECHANIC
U	1063		MERCADANTE, LINDA A	09/24/1951	RETIRED
U	1063		MERCADANTE, MICHAEL R	11/19/1953	RETIRED
R	1068		BREAULT, ELIZABETH	12/20/1993	PARAMEDIC
U	1068		BREAULT, PATRICIA A	05/13/1943	RETIRED
U	1075		JENSEN, ANNE	05/13/1985	LANDSCAPER
U	1075		JENSEN, MARK E JR	08/22/1984	FILM LINE TECH
U	1076		BATTLES, JUSTIN GREGORY	05/13/1991	MACHINIST
U	1076		SEAVER, RICHARD JR	10/06/1970	CORR. OFFICER
D	1077		HOULE, JOHN HENRY	06/01/1961	MERCHANDISER
D	1077		HOULE, JULIE ANN	05/08/1954	DEPT HEAD
U	1084		BECHTA, SAMANTHA MARIE	03/13/1991	MARKETING
D	1084		SKRZYNIARZ, ANDREW DAVI	01/07/1993	AV DESIGNER
R	1087		FIEDLER, LISA S	11/27/1960	CUST SERV REP
R	1087		FIEDLER, ROBERT W	07/08/1960	PROGRAM ANALYST
R	1087		FIEDLER, ZACHARY RYAN	11/29/1998	STUDENT
D	1092		MEGIT, DIANE	12/19/1953	CUSTOMER REP
	1092		MEGIT, REGINALD R SR	02/11/1952	RETIRED
U	1098		MORTENSON, PAULINE LOU	05/16/1948	RETIRED
D	1118		HALE, JESSICA M	01/01/1991	STUDENT
D	1118		MEREDITH, CATHERINE C	12/05/1942	RETIRED
D	1118		MEREDITH, MICHELLE MARIE	11/29/1975	BANKING SPECIAL
U	1119		PEREZ, ENID MERCADO	01/06/1975	OFFIC MGR
U	1119		ROSSI, YASMINE RENEE	05/17/1996	UNKNOWN
D	1123		DE LA FUENTE, ALISSON NIC	11/09/2001	
R	1129		VILLEGAS, ISAMARY	09/18/1987	STUDENT
U	1129		VILLEGAS, PAULO ALEXIS	11/07/1983	
D	1138		VALENTI, DONNA M	04/23/1962	
D	1138		VALENTI, JOSEPH	10/13/1956	REALESTATE BROK
D	1141		SHANLEY, MARGARET A	08/17/1942	REG NURSE/RETIR
U	1151		KELLEY, GWENDOLYN ROSE	06/05/1973	SALES
	1151		KELLEY, KAITLYN R	10/25/2005	STUDENT
U	1151		KELLEY, TODD WILLIAM	02/03/1974	GAS COMPANY
U	1151		KELLEY, TYLER S	06/17/2001	STUDENT
U	1152		SAWYER, PAULINE B	05/09/1942	RETIRED
CC	1157		LAMONDE, THERESA CAROL	12/18/1945	DISABLED
U	1158		RIEKER, CONOR J	03/20/1993	TEACHER
U	1158		RIEKER, MARIA A	03/15/1965	MERCHANDISER
U	1158		RIEKER, PATRICK E	06/09/1996	GIS DATA TECH
	1161		MAZZA, JOSEPH R	02/12/1937	RETIRED
U	1161		MAZZA, MARY E	07/27/1953	RETIRED
U	1172		KENNEDY, DEBORAH MARIE	07/20/1971	
U	1172		KENNEDY, MICHAEL SR	03/15/1941	RETIRED
R	1172		RETTURA, DEBORAH MARIE	07/20/1971	MEDICAL ASST
R	1172		RETTURA, PASQUALE JR	04/15/1968	MATERIAL PLANNE
U	1177		LAMMERS, BRUCE E	04/25/1956	AUTO TECH
U	1178		CONTE, KARLA RITA	10/09/1990	STUDENT
D	1178		CONTE, SHARON A	06/17/1959	SECRETARY
D	1183		NAVAROLI, JOEL	04/22/1979	DEVELOPER
U	1189		BREAULT, JEREMY ANDREW	10/17/1988	WORKING
U	1189		DOLAN, SARAH M	06/26/1963	
U	1189		GLASS, BIANCA A	05/02/1990	COUNTER PERS
U	1194		CINCOTTA, PAMELA DAVIS	11/16/1978	
U	1194		CINCOTTA, STEPHEN R JR	05/16/1977	LAWYER
D	1197		SAVARD, STEPHANIE LYNN	11/05/1992	MEDICAL ADMIN
R	1202		RINKER, KIMBERLY A	06/28/1960	SUPERVISOR
U	1219		COOLEY, LEEA STAR	01/23/1965	DAY CARE PRVDR
	1231	1	BARBANEAGRA, ABEL	02/25/2003	STUDENT
U	1231		BARBANEAGRA, ALEXANDRI	08/22/1980	SELF EMPLOYED
U	1231	1	BARBANEAGRA, SVETLANA	09/09/1982	SELF EMPLOYED
U	1238		HALL, CHRISTOPHER ALLEN	10/02/1968	
D	1238		PHILLIPS, DEBORAH ANN	05/11/1967	HOUSE CLEANER
U	1242		TASSONE, ANTHONY MICHAI	08/07/1975	FINANCIAL ADVIS
D	1242		TASSONE, MARIA G	10/19/1976	SURGICAL ASST
U	1245		BALDWIN, VIOLET EDEN	02/10/1942	RETIRED
U	1248		KENNEDY, DONNA J	08/21/1957	BANK SUPERVISOR
D	1255		SCHLAFFER, JOSEPH S	05/04/1953	RETIRED
D	1255		SCHLAFFER, KATHERINE M	08/15/1953	RETIRED
R	1260		FOUNTAIN, BRUCE W	05/19/1968	DISABLED
U	1260		FOUNTAIN, HAROLD C JR	07/03/1932	RETIRED
R	1260		FOUNTAIN, MILDRED	09/10/1934	HOUSEWIFE
U	1260		SHOVER, GLORIA A	04/27/1936	RETIRED
U	1270		MAGAGNOLI, FRANCIS P	12/26/1954	DISABLED
U	1278		DICKMANN, CARL A	09/05/1939	RETIRED
R	1278	2	DICKMANN, JOSHUA CARL	04/17/1983	PARAMEDIC
U	1278		DICKMANN, MARYANN	05/06/1950	HOUSEWIFE
D	1289		FARMER, GREGORY J	08/09/1954	PLANNER
U	1289		FARMER, MARY H	06/06/1953	TEACHER
U	1294		CASELLA, JOAN A	12/20/1943	TEACHER
U	1304		CASELLA, ALEXANDER REID	02/20/2005	STUDENT
U	1304		CASELLA, ALFRED R	10/08/1971	ATTORNEY
R	1304		CASELLA, KAREN M	08/14/1976	DENTAL HYGIENIS
U	1307		DEMERS, DONNA J	04/03/1958	SIGN LANG INTER
R	1315		NIXON, JOHN A	07/11/1959	ENGINEER
D	1324	FRONT	BROWN, GLENN STANLEY	09/28/1959	RETIRED
U	1324	FRONT	BROWN, PAMELA JFREEMAN	08/17/1959	RETIRED
CC	1324		BROWN, VIRGINIA RAE	06/30/1953	RETIRED

V	NO.	APT.	NAME	BORN	OCCUPATION
MAIN ST Con't				**01001**	
U	1327	1	COUGHLIN, MICHAEL A	11/15/1985	RN
U	1327		RUBIO, ANGEL MANUEL JR	04/23/2005	
D	1327		RUBIO, JOSALYN ANN	05/13/2002	STUDENT
U	1336		TRUDELL, MARCIA JEAN	10/08/1971	
U	1336		TRUDELL, NATALIE M	04/03/1996	BEHAVIOR THERAP
U	1337		HUMPHRIES, ALEXANDRA M	07/04/2001	STUDENT
R	1337		HUMPHRIES, EVAN G	05/21/1969	MORTGAGE CONSUL
U	1337		HUMPHRIES, NATHANIEL E	08/28/1999	STUDENT
U	1337		HUMPHRIES, STACIE L	10/05/1971	TEACHER
U	1352		GILBERT, ALAN D	08/03/1947	RETIRED
U	1352		KEMMER, AREN PHILIP JR	09/14/2003	
U	1362		REIDY, SHERRY M	07/08/1957	RETIRED
U	1362		REIDY, THOMAS F JR	03/04/1952	RETIRED
U	1369		LOUGHMAN, DAVID MICHAEL	02/04/1951	RETIRED
R	1369		LOUGHMAN, DIANE MARY	05/17/1952	BUS DRIVER
R	1370		STANLEY, JOSHUA W	07/11/1981	PAVER
U	1380		ECHEVARRIA, HECTOR J JR	06/19/1999	
U	1380		SANTIAGO, LOURDES	06/19/1971	
U	1380		SANTIAGO GOMEZ, LUIS AN	09/10/1964	
U	1410		BLAKEBOROUGH, ASIA MEDI	11/09/2003	STUDENT
U	1410		BLAKEBOROUGH, DONALD R	09/30/1973	RETIRED
	1410		DONNER, KENDYL R	10/09/2004	STUDENT
U	1410		DONNER, SHELLIE M	03/27/1977	NURSE
D	1411		PALEOLOGOPOULOS, DIANE	04/12/1958	OFFICE CLERK
D	1411		PALEOLOGOPOULOS, ELLEN	04/02/1973	UNEMPLOYED
U	1411		PALEOLOGOPOULOS, MATTI	05/29/1959	WAREHSE STAFF
U	1411		PALEOLOGOPOULOS, PAUL	09/27/1931	RETIRED
U	1419		PATINO, PEARL LOUISE	03/21/1934	RETIRED
U	1422		REYES MARTINEZ, DANIEL	09/11/1998	
R	1486		OCONNOR, CHRISTOPHER P	02/02/1974	SALES
D	1496		OCONNOR, BARBARA J	09/27/1947	RETIRED
D	1496		OCONNOR, TIMOTHY M	10/06/1946	RETIRED
	1708		VERSHON, DAVID	09/06/1960	SELF EMPLOYED
D	1708		VERSHON, DENISE E	05/02/1958	DISABLED
U	1710		BOMBARD, MICHELLE M	10/10/1968	
U	1710		CALLAHAN, SHANNON DOUG	10/24/1971	MECHANIC
U	1710		LUCIA, CHRISTOPHER DAVID	11/01/1994	
U	1710		SOTO GONZALEZ, FRANCHE	07/31/1985	UNKNOWN
U	1710		STEDMAN, SEAN M	08/03/1971	UNKNOWN
D	1730	3	ASCHER, TATYANA MARIE	05/06/1997	
U	1730	1	BERARD, MARY J	11/30/1968	SELF EMPLOYED
D	1730	2	DAGGETT, BARRY L	08/11/1959	UNKNOWN
U	1730	1	ROBINSON, COLLIN C	06/07/1985	UNKNOWN
U	1736		JODOIN, CHRISTOPHER C	02/23/1960	DISABLED
U	1736		JODOIN, LUEEN L	12/10/1960	SURG TECH
U	1736		JODOIN, LUKE RAYMOND	05/28/1997	STUDENT
U	1744	2	WUNCH, STANLEY E	01/26/1963	UNEMPLOYED
U	1765		JIMENEZ, CARLOS J	02/05/1971	
U	1765		PAPKE, DAVID CARL	05/06/1961	ACCT
U	1810		MADISON, GLENN P	01/04/1970	TRUCK DRIVER
U	1810		NELSON, NICHOLAS M	09/16/1980	UNKNOWN
U	1810		NUTBROWN, SHERYL D	08/10/1971	SELF EMPLOYED
U	1815		HURTEAU, MARIA GUADALU	12/02/1998	
U	1824		BRYANT, SUSAN L	07/23/1958	
R	1824		EVANS, COURTNIE MARIE	10/11/1985	HOMEMAKER
R	1824		EVANS, DOUGLAS	03/08/1984	MECHANIC
U	1824		STEVENSON, JOSEPH JAME	11/18/1984	
MALLARD CIR				**01001**	
D	8		CLOUTIER, DARLENE MAE	11/04/1951	RETIRED
R	8		ELLIS, ZACHARY	06/11/1958	TRUCK MECHANIC
U	9		CUSHING, MARY LOUISE	10/04/1956	RETIRED
U	9		CUSHING, RANDALL E	08/12/1953	RETIRED
L	14		ZALEWSKI, JEFFREY PHILIP	08/28/1991	UNKNOWN
U	17		MYERS, SUSAN E	01/23/1964	RETIRED
U	17		MYERS, WILLIAM F III	07/01/1966	DRIVER
U	24		JEFFERSON, KAREN L	10/14/1960	LEGAL ASST
U	24		JEFFERSON, MICHAEL S	02/14/1962	TEST ENGINEER
U	24		JEFFERSON, STEVEN M	10/20/1992	STUDENT
U	27		SANABRIA, ELIAS	08/22/1977	
D	27		SANABRIA, JACOB ELIAS	12/06/2000	
R	34		LACHAPPELLE, BRYAN GEO	07/05/1985	TRUCK DRIVER
U	34		LACHAPPELLE, JULIE E	11/26/1984	FITNESS INSTRUC
U	35		STALLWORTH, JORDAN CHA	03/15/2005	
U	35		TRIMBOLI, LISA M	02/25/1982	MGR
U	42		FORNI, CAROLINE RICE	08/18/1986	TEACHER
U	42		FORNI, STEVEN MICHAEL	04/10/1986	RADIO SUPERVISO
D	45		CORREA CALDERON, AIXA M	01/04/1983	
R	45		FARGAS ESCALERA, WILLIAM	04/27/1967	
	45		SANCHEZ, JOMAR	12/23/2003	STUDENT
U	45		SANCHEZ CORREA, JOMAR	12/23/2003	
U	52		MAINALI, SOVIT	07/20/2000	
U	52		MAINALI, THAGI	08/17/1973	
U	52		MAINALI, YADHAV	09/22/1993	
U	52		RAI, SANTOSH	07/26/1990	
U	57		DEMERS, JOANNE M	09/10/1948	RETIRED
D	57		PROVENCAL, ROBERT EDGA	09/07/1941	RETIRED
U	60		FITCH, LOU ANN	04/08/1949	
U	70		KAMYK, JOAN M	02/14/1937	RETIRED
U	70		KAMYK, TIMOTHY CHARLES	02/22/1972	WAREHOUSE
U	70		KAMYK, WALTER S	03/02/1938	RETIRED
U	82		REA, ARLENE G	06/06/1946	RETIRED
U	94		KUZA, CARLA J	04/08/1954	RETIRED
U	94		KUZA, JOHN C	06/24/1951	RETIRED
MALLARD CIR Con't				**01001**	
U	101		DAVIS, AMY SUE	09/28/1979	ACCOUNTANT
U	101		DAVIS, STEPHEN C	04/29/1981	IT
D	104		RICCO, ALBERT P	10/11/1953	RETIRED
U	104		RICCO, NORBERTA M	09/09/1955	BOOKKEEPER
D	113		CZEPIEL, MARY ANNE	12/14/1949	RETIRED
U	114		WARD, BARRY P JR	10/07/1981	SALES
U	114		WARD, LAURA MARIE	09/26/1983	OCC. TERAP.
U	123		BUNNELL, WILLIAM EARL	01/12/1961	ROOFER
D	123		GOODREAU, LEE ANN	10/02/1968	DISABLED
U	124		SIANA, ANDREW J JR	05/20/1950	RETIRED
U	124		SIANA, SUSAN J	12/12/1951	RETIRED
	133		GREENLEAF, DEBRA J	05/09/1967	SALES ASSOC
R	133		MCDONALD, CAROLYN A	08/02/1947	UNEMPLOYED
U	133		MCDONALD, DARIN JOHN	08/17/1970	WAREHOUSE EMPLO
D	134		SITEK, BARRY F	05/09/1946	RETIRED
D	134		SITEK, MARY ROSE	01/28/1949	RETIRED
U	141		PAYEUR, FRANK E	09/22/1961	PROJ MANAGER
U	141		PAYEUR, HEIDI A	12/03/1960	TEACHER AIDE
U	144		BORGATTI, JOHN P	05/12/1962	CUST SERVICE
D	144		BORGATTI, LAUREEN S	04/19/1965	COO
U	151		BUDREAU, DENIELLE AMY	05/12/1995	
U	151		BUDREAU, MARNIE THERESA	08/05/1968	THERAPIST
U	151		BUDREAU, TAYLOR MICHELE	12/26/1997	MARKETING MNG
R	159		FLORENCE, KENNETH M	01/12/1967	SELF EMPLOYED
R	159		FLORENCE, LORI A	01/26/1968	CLERICAL
U	162		MARCOUX, LAURA A	02/08/1969	SYSTEMS ADMIN
	170		MEROLA, DOREEN J	08/03/1948	PT/SECRETARY
	170		MEROLA, MELLISSA A	07/17/1980	STUDENT
U	173		FERRIS, JON C	08/21/1946	TEACHER
U	173		FERRIS, MARY A	01/15/1965	TEACHER
U	180		MCDONALD, CARRIE L	10/31/1978	MANAGER
U	180		MCDONALD, SHAUN M	10/30/1975	PTA
R	188		CLAUSON, DEBRA JOYCE	08/21/1956	RETIRED
Q	188		CLAUSON, DUANE E	12/18/1957	RETIRED
U	188		CLAUSON, NICOLLE MARIE	01/31/1984	SOC SERV/DIRECT
MARK DR				**01001**	
D	8		WAGNER, DONNA LEE	07/02/1957	NURSE
U	14		FLYNN, MARGARET A	10/14/1940	RETIRED
R	16		BENOIT, LAURA J	01/04/1967	MGR
R	16		BENOIT, RONALD E	02/08/1966	SERVICE TECH
	25		MARANO, GAETANO T	05/06/1948	RETIRED
U	25		MARANO, JANET L	10/03/1955	ADMIN ASSOC
U	25		MARANO, MICHAEL T	11/08/1976	DISABLED
U	26		DION, BENOIT L	06/03/1962	CARPENTER
U	26		DION, LISA D	06/20/1961	HAIRDRESSER
R	27		RUHLAND, JEFFREY E	02/18/1970	ELECTRICIAN
R	27		RUHLAND, KRISTINA LYNN	01/18/1979	ANALYST
R	28		DION, HELENE P	08/16/1940	RETIRED
R	28		DION, JEANGUY	10/28/1940	RETIRED
D	33		OLBRYCH, CAROL A	01/22/1942	RETIRED
U	34		SILVESTER, FRANK	03/24/1943	RETIRED
R	35		YOUNG, ANTHONY J	04/22/1969	TRANSPOR. MGR
D	36		MERRILL, JANE ANN	01/26/1956	RETIRED
U	42		ARBELAEZ-SERNA, MARTHA	05/01/1963	RETIRED
U	42		SERNA, ALMEIRO	06/25/1957	RETIRED
U	43		MONTORI, LORNA JEAN	05/21/1956	UNKNOWN
U	43		MONTORI, PETER Q	02/01/1947	CLRK-MAGISTRATE
U	44		ARBELAEZ-BORECKI, GLORI	03/13/1959	RETIRED
U	44		BORECKI, WILLIAM F	07/29/1944	RETIRED
U	53		ADEMI, ARBEN	02/26/1984	MEAT CUTTER
	53		ADEMI, ARBERIE	07/06/1994	STAY AT HOME MO
U	54		SERNA, DANIEL A	07/18/1987	ENGINEER
	55		ADEMI, SHEHRIJE	12/30/1988	
D	55		ADEMI, TOMOR	06/11/1982	
U	61		GAMACHE, TERRY MICHAEL	01/24/1964	RETIRED
U	61		GAMACHE, YOLANDA M	06/05/1966	TEACHER
D	62		CORTESE, KATHLEEN ANN	01/02/1966	ST EMPLOYEE
U	62		CORTESE, MIA	03/22/2004	
U	63		LAFOUNTAINE, ANDREA MA	12/21/1991	TRAINER
	63		LAFOUNTAINE, PHILIP J	09/28/1989	STUDENT
MELROSE PL				**01001**	
D	15		HENRY, COLLEEN ANN	08/02/1966	TEACHER
D	15		HENRY, KYLE MATTHEW	06/11/2001	CMC MACHINIST
	15		HENRY, LOGAN JAMES	07/14/2002	STUDENT
U	15		HENRY, MATTHEW	05/09/1969	
D	25		RAYNOR, MICHAEL SCOTT	09/07/1979	SELF EMPLOYED
	26		CONNERY, CHRISTINA	06/24/1996	
D	28		SAKI, SANAE	03/29/1980	
U	28		SATRAOUY, HAMID	04/30/1973	UNKNOWN
U	32		HANSCOM, MARYSUE	05/22/1949	RETIRED
R	36		DOMNENKO, SERGEY S	09/07/1989	
MOREAU PL				**01001**	
U	7		CROWELL, RYAN M	02/05/1991	SHOP WORKER
U	7		NOLAN, DAVID MATTHEW	05/22/1961	MGR
U	7		NOLAN, DEBERA A	07/01/1959	RETIRED
D	8		MONTAGNA, FRANK J SR	10/08/1949	RETIRED
D	8		MONTAGNA, MICHELE M	02/06/1951	RETIRED
U	21		WOOD, CAMERON CARL	08/05/2001	STUDENT
U	21		WOOD, JOSEPH	05/05/1969	SALES
U	21		WOOD, KELLY A	07/02/1968	LPN
	21		WOOD, MIA M	06/05/2004	STUDENT

V	NO.	APT.	NAME	BORN	OCCUPATION
MOREAU PL Con't			**01001**		
U	22		MARKOWSKI, PAUL F	01/05/1944	RETIRED
U	33		FEYRE, CONNOR PATRICK	06/14/2002	STUDENT
D	33		FEYRE, GINA MARIA	07/04/1968	PERCHASING
D	33		FEYRE, JAMES MICHAEL	03/29/1961	POSTAL CLERK
U	33		FEYRE, RYAN JAMES	09/28/1998	
U	36		MCKENNA, CATHERINE R	08/25/1950	RETIRED
U	36		MCKENNA, JOHN P	11/09/1950	RETIRED
OXFORD ST			**01001**		
U	7		FIELDSTAD, LUCILLE B	02/01/1933	RETIRED
D	21		BRADFORD, FORREST WESL	04/22/1961	BUS DRIVER
D	22		MITERA, JANE CAROLINE	10/31/1934	RETIRED
U	27		WALSH, THERESA M	11/23/1936	OFFICE MGR
U	28		ALZUHAIRI, EDWAN	01/14/1986	
U	28		ALZUHAIRI, NAMARIQ NAJM	03/14/1987	
U	38		FOURNIER, GARY A	04/10/1964	MAINT
U	38		FOURNIER, LISA E	05/18/1966	UNKNOWN
PEMBROKE LN			**01001**		
U	14		MILLER, MICHAEL JOHN	10/16/1956	
R	22		SITTERLY, ROD R	08/16/1942	MANAGER
U	23		NGUYEN, THUY THU	12/17/1981	COSMETOLOGIST
D	23		NGUYEN, VAN	02/24/1971	OFFICE WORK
R	30		VALENTINO, SANTINO U	08/15/1974	VICE PRESIDENT
R	30		WISE, DOUGLAS J	08/27/1984	BRANCH MANAGER
U	35		FISHER, ERIKS	03/19/1944	RETIRED
U	35		FISHER, JOANNE M	05/11/1947	RETIRED
U	45		AUBREY, JAMES P	04/17/1966	SALES
U	45		AUBREY, SUSAN M	04/12/1963	TEACHER
D	76		JEFFERS, KARIN E	01/29/1969	EXECUTIVE
U	76		LEVEN, JOHN SCOTT	06/13/1962	SALES
PERRY LN			**01001**		
U	18		GOODHUE, DELEVAN ROYAL	06/11/1965	PERM DISABILITY
D	18		GOODHUE, MARY E	03/17/1963	PRACTICE ASSOC
U	26		AMATO, JANET M	12/17/1939	RETIRED
R	26		AMATO, JOSEPH R	07/09/1932	RETIRED
	26		AMATO, STEPHEN	02/27/1970	CHEF
R	26		AMATO, VALERIE L	12/16/1979	PHARMACY TECH
PINEVIEW CIR			**01001**		
D	11		REGISH, JENIFER	05/05/1972	BX OFFCE MGR
	11		REGISH, NICHOLAS M	11/03/2005	STUDENT
U	21		PARENT, ROBERT LEO JR	06/28/1957	
R	26		COMEE, STEPHEN R	11/13/1995	TEACHER
R	26		COMEE, SUSAN D	04/29/1959	SALES
U	31		LECLERC, CHLOE N	12/06/1996	
U	31		NASH, CLIFTON J	03/24/1978	AUTO TECHNICIAN
U	41		ELIAS, ANTHONY J	05/19/1978	SELF EMPLOYED
R	41		ELIAS, FELICIA MARIE	06/02/2000	
U	46		JACOBSON, BARBARA J	11/30/1949	SSDI
U	51		LAWSON, ARTHUR R	12/11/1942	RETIRED
U	51		LAWSON, CAROL A	04/03/1944	RETIRED
D	56		CONWAY, EDWARD J	10/16/1963	RETIRED
U	56		CONWAY, JOHN BRENNAN	02/28/1994	QUALITY ENGINEE
U	56		CONWAY, KERRY A	03/01/1967	JANITOR
U	56		CONWAY, MARYELLEN	12/16/1998	STUDENT
D	56		CONWAY, MATTHEW J	08/15/1997	LABORER
U	61		DONABED, ANDREA L	08/13/1966	
U	61		DONABED, DONALD G	08/07/1942	RETIRED
U	61		DONABED, KATHLEEN ANN	03/15/1946	RETIRED
R	66		THORNHILL, DAVID R	03/09/1968	
U	71		FERNANDES, DAWN M	09/12/1957	RETIRED
U	71		FERNANDES, WILLIAM R	01/28/1963	PRINTER
L	76		MOORE, ANDREW COMYN	12/20/1984	NOT SHOWN
U	76		MOORE, ASHLEY M	04/11/1985	NOT SHOWN
U	81		COUGHLIN, MARYANN	12/10/1953	RETIRED
D	84		MICHAEL, DANIEL J	01/05/1947	RETIRED
D	84		MICHAEL, KATHERINE O	12/12/1946	RETIRED
U	89		CORRIVEAU, AIDEN J	06/28/2001	CHILD
D	89		CORRIVEAU, CHRISTOPHER	05/08/1971	PROJECT MGR
	89		CORRIVEAU, NATHAN	09/06/2005	CHILD
U	94		CILLEY, DAVID EDWIN	11/15/1979	LAB ASSTNT
U	94		MOREN, EVAN LACHLAN	07/22/2004	STUDENT
U	94		MOREN-CILLEY, HOLLY REBI	02/19/1981	TEACHER
U	102		ROGERS, DAVID WILLIAM	08/03/1983	MAINTENANCE
U	102		WEBB, KELLY ANN	03/28/1982	SECURITY SUP
U	102		WEBB, MARGARET ANN	01/26/1951	RETIRED
U	111		CREAN, MICHAEL E	07/24/1988	AEROSPACE
D	120		PALIN-HALL, SARA P	03/02/1934	RETIRED
D	120		STRATTON, ROSEMARY L	01/02/1940	RETIRED
D	121		FILLION, PAUL H	07/30/1949	RETIRED
D	121		FILLION, SHARON A	01/04/1949	HOUSEWIFE
D	130		KANE, JAMES E	08/26/1936	RETIRED
U	130		KANE, KRISTEN J	06/30/1943	RETIRED
U	131		SLATTERY, DEBRA C	08/30/1952	RN
U	139		WALSH, JOHN F	02/05/1942	RETIRED
U	139		WALSH, ROSEMARY	11/20/1942	RETIRED
U	147		GROOM, GEORGE H JR	11/02/1937	RETIRED
R	150		MESSENGER, ANN T	05/31/1957	RETIRED
R	150		MESSENGER, RICHARD C	10/23/1957	RETIRED
D	155		NATALE, KATHLEEN M	09/06/1948	RETIRED
U	162		JUTHE, JOANN	08/08/1946	HOUSEWIFE
U	165		AUGER, NANCY	10/08/1948	RETIRED
U	170		LESIAK, CHRISTIAN TODD	04/22/1975	MAINT II
PINEVIEW CIR Con't			**01001**		
U	173		CAMERON, CHARLENE A	07/22/1965	HOUSEWIFE
U	173		CAMERON, JOHN N JR	09/09/1961	ENGINEER
U	183		COOK, ELEANORE E	05/09/1945	RETIRED
U	183		COOK, JAMES A	08/08/1942	RETIRED
	188		SINEM, DURAN	02/05/1994	
U	188		TURAN, MERYEM	01/29/1979	EMPLOYED
U	191		BENTON, DEREK J	04/30/1977	SALES/MARKETING
U	191		BENTON, GRACE ANN	08/14/1952	RN
D	198		LAWRENCE, GARY R	11/07/1942	RETIRED
U	198		LAWRENCE, MARGARET A	06/03/1941	RETIRED
U	201		SERRA, JUDITH S	01/27/1944	RETIRED
U	206		IANNUZZI, ALBERT JR	09/23/1959	BUSINESS OWNER
R	209		HAMEL, DAVID WILLIAM	12/08/1959	RETIRED
U	209		HAMEL, SHARON F	03/21/1962	BRANCH MGR
U	209		TAUPIER, MIRIAM F	12/03/1934	RETIRED
	216		DIAZ, BRAYDEN	01/01/1900	STUDENT
U	221		SPANILO, ERNEST S	10/04/1947	ELEC TECH
U	228		GODEK, DIANE M	08/15/1946	RETIRED
U	228		GODEK, JOHN JOSEPH	07/13/1943	RETIRED
U	229		GOUDREAU, JOSEPH	10/01/2002	STUDENT
D	237		SHAYDA, JOSEPH P	10/11/1939	RETIRED
D	240		HAYDEN, JOEL DAVID	02/22/1956	RETIRED
D	240		HAYDEN, RITA M	09/11/1960	SECRETARY
U	245		ALICEA, PETRA	12/21/1933	HOUSE KEEPING
U	245		ALICEA SANTIAGO, PETRA	01/17/1934	
U	245		COLON, WILLIAM J	05/04/1972	CLASS A DRIVER
U	245		FOURNIER, JAMES E	11/23/1948	DISABLED
U	245		GONZALEZ ALICEA, ANTONI	01/16/1959	MAINTENANCE
U	255		MATRONI, KATHY ANN	09/06/1963	EXEC SEC
QUAIL HOLLOW RD			**01001**		
O	17		PICARD, DAVID K	07/31/1950	DIRECTOR
D	17		PICARD, SANDRA M	03/06/1951	TEACHER
U	27		MANTZIOS, JENNIFER E	10/10/1975	STUDENT
R	27		SULLIVAN, PATRICK C	03/17/1963	MFG ENGR
R	37		ZAREMBA, CHARLES A	06/24/1949	BUYER
R	37		ZAREMBA, KIMBERLY L	03/31/1963	RN
	40		KHAN, ALI	01/01/1900	OWNER
D	40		KHAN, ALVIRA	01/16/2000	
U	40		KHAN, ARBAAZ	03/21/1997	
U	47		CUMMINGS, ROGER L	09/07/1934	RETIRED
U	47		GRASSETTI, ALLAN	05/27/1982	SALES
U	47		KULARSKI, KELLY A	07/03/1980	
REDWOOD DR			**01001**		
R	32		MORRIS, SARAH J	11/21/1977	SALES
U	32		TAILLEFER, TODD LAURENCI	10/10/1976	MANAGEMENT
	50		OCONNOR, CARL F	12/13/1958	RETIRED
	50		OCONNOR, CHRISTINE	05/03/1965	LIBRARY CLERK
R	50		OCONNOR, MAUREEN	02/09/1998	STUDENT
D	58		DEVIVO, MARY ALICE	08/14/1955	RETIRED
D	68		BIHONEGNE, TESFAYE ZERY	03/12/1993	STUDENT
D	68		CHENARD, EMELY MARIA	05/15/1993	
	68		THERIAULT, CAITLYN	07/19/1996	STUDENT
	68		THERIAULT, TAYLOR	07/21/2000	STUDENT
U	76		LYNCH, MARIANN L	11/23/1935	RETIRED
U	76		LYNCH, MARISSA	01/18/1999	STUDENT
U	84		BRIGNOLI, ANGELO GIOVANI	08/25/1997	
U	84		CARRIER, CHRISTA	05/01/1995	RECEPTIONIST
R	84		CARRIER, LAURA LEE	03/04/1966	SALES
A	84		CARRIER, ROBERT E	02/16/1993	MEDICAL
RICHARDSON PL			**01001**		
R	20		ARMFIELD, ALBERT V JR	01/24/1959	TRUCK DRIVER
U	20		ARMFIELD, EMMA C	07/30/1998	TEACHER
U	20		ARMFIELD, JESSE RAYMOND	06/21/1994	HYDROLIC TECH
D	20		ARMFIELD, NORMA	10/06/1964	AIR CUST SERV
U	21		SMITH, GREGORY S	01/20/1951	MECH
D	21		SMITH, JOSEPHINE M	03/10/1944	RETIRED
R	30		REIDY, ELLEN PRICE	04/29/1966	PHYS THERAPIST
R	30		REIDY, JONATHAN P	11/16/1993	ATHLETIC TRNR
R	30		REIDY, KEITH GERARD	04/27/1966	PHYSICAL THERAP
R	31		MCNAIR, PETER THOMAS	05/27/1961	SALES
D	41		BULL, MADISON	05/27/1986	MENTAL HEALTH P
U	41		BULL, NICHOLAS	03/01/1983	PHARMACIST
U	46		MAHONEY, BRENDEN	08/01/1997	PLUMBER APPR
U	46		MAHONEY, COLIN WILLIAM	01/09/2000	LINE COOK
U	46		MAHONEY, DEBRA ANN	03/03/1963	TEACHER ASST
U	46		MAHONEY, WILLIAM EDWARI	04/22/1964	LANDSCAPE MGR
RIDGE AVE			**01001**		
U	21		BLANCHETTE, LORI ANN	09/04/1963	MANAGER
U	21		MERRIFIELD, TRICIA L	06/09/1976	
U	35		BREAULT, DALE MARIE	06/25/1968	FINANCIAL ADV
U	35		BREAULT, ERICA P	10/13/1996	INV SERV ASSOC
U	35		BREAULT, MARK L	10/17/1966	HVAC TECH
	40		TREHEY, BRIAN PATRICK	12/01/1988	
D	40		TREHEY, DAVID M	05/02/1958	RETIRED
D	40		VERONESI-TREHEY, ANTONI	03/31/1954	RETIRED
U	53		COOLEY, CASSONDRA ANNE	10/06/1999	STUDENT
U	53		COOLEY, KIERA E	01/20/2002	STUDENT
U	53		COOLEY, TARA JEAN	12/06/1972	RN
D	54		TREHEY, PATRICIA A	02/22/1962	NURSE PRACTITIO
D	59		WEBSTER, ASHLEY LYNN	05/23/1997	STUDENT
U	59		WEBSTER, KEVIN W	02/23/1960	COMPUTER ASST

V	NO.	APT.	NAME	BORN	OCCUPATION
RIDGE AVE Con't			**01001**		
U	59		WEBSTER, RHONDA S	03/28/1960	CUST SERV
U	67		GIONFRIDDO, ASHLIE M	02/01/1975	LPC
	67		GIONFRIDDO, CHLOE E	10/06/2005	STUDENT
U	67		GIONFRIDDO, TODD M	10/31/1973	LAB ANALYST
D	71		JOSEPH, RICHARD H	09/30/1946	RETIRED
RIVER RD			**01001**		
D	21	3	CUMMINGS, PATRICIA J	09/02/1961	NURSE'S ASST
U	21	9	DABBRACCIO, ANTHONY R	07/21/1989	
D	21	4	DIXON, LINDA L	12/21/1972	ADMIN ASST
R	21	6	DURHAM, JEFFREY A	10/03/1961	RETIRED
R	21	8	LAPOINTE, AIMEE MARIE	09/16/1982	MEDICAL BILLER
U	21	11	MARSH, EMILY	08/11/1992	
U	21	2	OTTEN, TAMMY LYNN	10/19/1964	TRUCK DRIVER
	21	12	PINARD, GERARD R	03/31/1954	RETIRED
U	21		RIOS, GERALDO ANTONIO	08/30/1992	
U	30		BOUTIN, SONIA J	04/17/1965	HOUSEWIFE
U	30		HICKS, JONATHAN PATRICK	09/24/1994	BUSBOY
D	32		GOYETTE, DAVID M	08/11/1971	UNKNOWN
D	32		SERBAGI, LIZA P	06/13/1972	PAYROLL CLERK
D	34		BAULKMAN, CLIFFORD	03/04/1962	DISABLED VET
D	34		BAULKMAN, KATHERINE F	12/25/1978	
U	36		CARROLL, ANDREA M	08/23/1974	
U	36		CARROLL, BRAIDEN	03/24/2003	
U	36		MARTIN, DARIUS DANIEL	04/22/1999	
D	41		GILBERT, DANIEL C	09/18/1975	WAREHOUSE
U	41		GILBERT, JENNIFER S	12/05/1981	TEACHER
U	44		MORIN, WENDY LYNN	04/20/1967	
U	46		BASTEK, JODI L	06/26/1989	UNKNOWN
U	46		MASCHINO, CHRISTOPHER J	11/19/1991	STUDENT
	56		LECLAIR, KYLE M	01/02/1994	STUDENT
	56		LEON, JILL	07/02/1975	STYLIST ASST
U	60		MAC NEIL, MARSHA	05/24/1954	CNA
R	60		MACNEIL, CHRIS	08/19/1951	RETIRED
	63		MEADER, JOHN N	01/21/1997	STUDENT
	63		MEADER, KAREN L	04/19/1963	ACCOUNTING
U	66		HANY, LOREE R	03/30/1963	COMP GRAPH
U	66		ROSKEY, PETER T	03/27/1964	REAL ESTATE
	75		AHMETI, DRILONA	09/14/1999	STUDENT
	75		AHMETI, MUHAMER	09/09/2004	STUDENT
	75		AHMETI, NEFAIL	03/21/1966	LANDSCAPE
	75		AHMETI, SHEMSIE	09/01/1966	LANDSCAPER
	75		AHMETI, SHKURTA	07/22/2002	STUDENT
U	75		AHMETI, SHKURTE	07/22/2002	
U	81		MAULE, DORIS CECILIA	10/06/1929	HOUSEWIFE
R	82		VASSALLO, GAYLE A	03/14/1980	HUMAN SERVICES
R	82		VASSALLO, PATRICK J SR	05/18/1945	RETIRED
R	82		VASSALLO, PATRICK JOHN J	06/20/1971	EMPLOYED
	89		HERBERT, SCOTT	10/24/0974	
D	89		STONE, JOANNA CORBIN	05/11/1977	
R	92		FERRELL, ROY H	08/09/1924	ENGINEER RETIRE
D	95		GAGNON, REBECCA L	04/24/1979	PROJECT ANALYST
	101		DELAIR, RITA G	01/17/1935	RETIRED
U	108		LINE, KAILEE A	11/28/2002	STUDENT
U	108		LINE, KELLEE A	04/24/1963	DISABLED
R	111		RUSSELL, CAMERON GEORG	03/12/2000	RETAIL
R	118		GRASSETTI, KELLY A	07/03/1980	NURSE
	118		GRASSETTI, KYLIE	07/22/2003	STUDENT
U	118		ODONNELL, MEGAN CARROL	03/24/1993	CASE WORKER
U	119		BARDEN, LINDA	05/17/1971	PARA PROFESSION
U	119		NOLL, WILLIAM THORBURN M	12/01/2004	STUDENT
U	131		CIBOROWSKI, MICHELLE C	06/13/1972	CUSTOM SERV
U	131		CIBOROWSKI, PAUL PETER J	12/11/1937	RETIRED
U	131		CIBOROWSKI, ROSE M	12/19/1937	RETIRED
R	134		KARADUMAN, METEHAN	04/22/1986	UNKNOWN
D	137		KRSTYEN, SALLY ANN	01/21/1958	RETIRED
D	137		KRSTYEN, THOMAS DAVID	01/21/1959	AUTO DAMAGE APP
	137		SULLIVAN, TIMOTHY	12/13/1983	TOYOTA
U	143		MASLOSKI, OLIVIA	05/18/1995	UNKNOWN
D	144		DUDA, DOROTHY L	09/25/1933	RETIRED
U	157		HIRTLE, CHRISTOPHER S	10/05/1968	ADMINSTRATOR
U	157		HIRTLE, ELLEN MARIE	01/28/1965	TEACHER
R	157		HIRTLE, KAITLYN M	04/24/1994	STUDENT
U	163		MCKISSICK, PAMELA MARIE	07/09/1998	STUDENT
	163		STITZINGER, AUSTIN M	11/26/1996	ROOFER
R	163		STITZINGER, CURTIS C	07/09/1945	ASSEMBLER
U	164		PALEOLOGOPOULOS, MARY	11/08/1970	SOCIAL WORKER
D	164		PALEOLOGOPOULOS, THOM	04/11/1964	DIR ENG CURR
U	169		LAVALLEE, JEROME A	04/18/1963	GARDEN CTR MGR
U	170		PRIVEDENYUK, PETR	12/05/1987	WORKING
U	170		PRIVEDENYUK, VIKTORIYA	02/22/1991	
U	177		MOORE, ARNOLD JOHN I	04/08/2004	
D	177		STARNES, JONNIE M	09/11/1945	
D	183		LEDOUX, DIANE	04/27/1947	RETIRED
U	184		KANEGSBERG, HOWARD A	11/03/1963	AIRCRAFT MECH
R	190		ADAMCZYK, ROBERT PETER	05/07/1947	SELF EMPLOYED
D	190		BURKE, BARBARA ANN	10/20/1956	RETIRED
D	193		POIRIER, MILDRED K	05/23/1931	RETIRED
R	199		CAPUTO, DOUGLAS JOHN	10/22/1964	HUMAN SERVICES
R	199		CAPUTO, PAMELA JEAN	07/26/1971	UNKNOWN
U	202		ALLEN, PATRICK ANTHONY	07/23/1973	ARBORIST
U	202		LOMAX, HEATHER ASHLEY	04/23/1971	NURSE PRACTITIO
U	208		RACE, DOREEN A	01/20/1950	RETIRED
	208		RACE, JEFFREY A	01/08/1969	DISABLED
RIVER RD Con't			**01001**		
U	220		CAROLEO, CALEIGH A	12/03/1995	WAITRESS/ BAR
U	220		CAROLEO, DAVID F	04/21/1960	MANAGER
U	220		CAROLEO, SUSAN A	04/24/1962	HOMEMAKER
U	226		LOMBARDO, ANGELEE	12/27/2003	STUDENT
U	232		DURLING, CHRISTOPHER RY	03/10/1998	STUDENT
U	232		O'CONNOR, AIYANA MARIE R	10/06/2000	STUDENT
R	232		OCONNOR, MICHAEL PAUL	04/08/1956	ENGINEER
R	238		GRECHKA, ANTONINA	08/15/1938	RETIRED
U	238		GRECHKA, IVAN	05/04/1940	UNKNOWN
U	254		OSKAR, MAYTAL	10/27/1994	
U	254		SACK-POYSER, WILMA	10/15/1972	
U	259		PEETROS, CATHERINE ANN	02/25/1961	ACCTS PYBLE
U	259		PEETROS, SAMANTHA	05/05/1987	UNEMPLOYED
U	259		PEETROS, TODD	10/01/1959	RETIRED
U	267		SETIAN, CHRISTIAN ARMAN	08/10/1988	
U	267		SETIAN, LISA MARIE	05/21/1959	RETIRED
D	267		SETIAN, NISHAN	01/19/1955	RETIRED
D	281		BARKER, KEVIN RICHARD	04/04/1963	TECHNICIAN
D	281		BARKER, MARY BELLE	08/29/1955	HOMEMAKER
U	291		DOMINIK-MCKINNON, JESSIC	04/28/1984	ASST MANAGER
D	291		MCKINNON, BRIAN	07/26/1981	MEDICAL CODING
D	299		AQUINO, MARLENE	03/28/1974	REG NURSE
RIVERVIEW AVE			**01001**		
U	15		PYSHER, CHARLINE DENISE	12/19/1989	NURSE
U	15		ROGERS, PAMELA A	05/15/1955	RETIRED
U	17		MILLER, BARRY K	01/25/1961	DEVELOPER
U	17		MILLER, BENJAMIN	03/08/1993	SALES/STOCK CLK
D	17		MILLER, ROBERTA L	06/14/1960	ACCTNG CLRK
D	19		BOVAT, EDWARD JAMES	11/14/1949	RETIRED
U	19		BOVAT, JANICE LEE	01/09/1953	RETIRED
U	27		FARNETH, DYLLAN JOSEPH	01/07/1993	EMPLOYED
U	27		PETROFF, KERRIE L	01/12/1986	PARAPROFESSIONL
R	29		SEDIK, SHARON GAIL	03/05/1988	
U	34		MAJEED, RIYADH	08/21/1960	
U	34		MAJEED, WASAN	03/22/1965	
D	34		MONIM, AHMAD R	09/03/1994	
	34		MONIM, SARA	07/03/1999	
U	36		KELLEY, MICHAEL P	06/17/1971	CONTRACTOR
D	36		SLIWA, JENNIFER	05/29/1979	
U	39		WELSH, LAUREN ELIZABETH	03/09/1979	HAIRDRESSER
U	46		LECLAIR, AUTUMN	10/19/2004	
U	46		SAVAGEAU, JOHN JOESPH	03/06/1958	
U	46		WEAVER, CHELSEA DAWN	08/12/1994	
T	47		GAUDETTE, DWAINE DONAT	09/13/1950	CARPENTER
U	47		GAUDETTE, WILLIAM J	02/01/1970	
U	61		KEYES, NANCY E	01/07/1964	OFFICE ASST
U	61		KEYES, PAUL W	05/07/1963	EDI WORK FLOW C
	72		ALIYEV, OLEG Y	06/20/1992	CONSTRUCTION
	72		ANGHELCEVA, LILIA V	05/22/1992	PCA
D	77		BENSON, CATHERINE FRAN	09/26/1942	RETIRED
	77		BENSON, FRANK D	10/13/1953	RETIRED
U	88		SAUSVILLE, SHERRY A	06/16/1951	TEACHER
U	89		ROGERS, DUSTIN OLIVER	11/10/1981	UNKNOWN
RIVIERA DR			**01001**		
R	3		RIVERA, MARGOT	05/06/1956	HOME
D	4		BERTE, DION L	07/28/1969	MASSAGE THERAPI
U	6		CARDONA, SAMUEL	03/14/1969	DISABLED
	7		ARYTIAN, MARIA	06/14/1959	RETIRED
	7		ARYTIAN, YULIAN	04/08/1950	RETIRED
D	9		CECCHETELLI, DIANE M	07/14/1942	RETIRED
R	10		PEARSONS, LYLE W	12/08/1947	RETIRED
R	10		PEARSONS, NANCY J	07/05/1955	CASHIER
D	11		BARROW, CARRIE ALEXANDI	05/12/1939	LPN
D	11		BARROW, PAMELA DANETTE	04/03/1965	COUNSELOR
U	12		JANG, LYNN SOOK	04/08/2005	
D	13		KINGAN, ADAM RICHARD	04/15/1991	IRRIGATION TECH
U	13		KINGAN, BRITTANY MAE	05/10/1992	CUSTOMER SERVIC
U	14		HODGKINS, KENT RICHARD	09/21/1971	
D	14		PINDER, PETER MICHAEL	12/24/1965	
U	15		SNYDER, DOMINIC ALAN	02/17/1994	STUDENT
U	15		SNYDER, JASE SEAN	11/22/1998	STUDENT
U	16		GERVACIO HERRERA, TATIA	02/05/1991	
U	17		MCKOY, YVETTE D	09/08/1987	
U	19		RODRIGUEZ QUINONES, AIX	07/22/1966	
U	21		KADHIM, AHMED	01/26/1993	CIVIL ENGINEER
U	21		MAHDI, AYAT MOHANAD	07/27/1996	TEACHER
D	23		ALEXANDER, MARILYN	04/22/1951	RETIRED
U	24		PIORETTA, DAVID JOHN	08/31/1968	
U	24		SLUIS, MAUREEN A	12/06/1962	
D	26		CONSEDINE, ANNE M	12/20/1933	RETIRED
U	27		OKYERE, BENEDICTA	04/29/2004	
U	27		OKYERE, SAMUEL	05/01/1975	UNKNOWN
D	28		KOWALCZYK, TAMMY A	05/18/1967	UNEMPLOYED
U	29		ROY, LITA	09/30/2000	
U	29		SHANNAHAN, MICHAEL JOSE	03/08/1999	STUDENT
U	30		LYUBEZHANIN, ALEKSANDR	07/01/1990	EMPLOYED
U	32		OSEI-MIREKU, STEVEN	02/19/1991	RN
U	33		UGOLINI, KRISTINA A	08/28/1994	
D	34		BRUSSEAU, LUCILLE E	10/27/1935	RETIRED
U	37		ODELL, CHRISTOPHER M	06/12/1985	
U	37		ODELL, DONALD M	07/16/1950	
U	39		NUNNALLY, MATTHEW J	07/15/1989	

V	NO. APT.	NAME	BORN	OCCUPATION
	RIVIERA DR Con't	**01001**		
D	40	PAQUETTE, RONALD J	02/06/1960	EMPLOYED
U	41	PAGE, CHARLES E	01/15/1960	FOOD SERVICE
D	42	JOHNSON, DEVON LOMEAX	11/17/1988	STUDENT
R	43	THEOBALD, ABIGAIL R	07/16/1955	ASST MGR
U	45	MARTIN, TINA M	12/21/1957	WAITRESS
D	45	SARNO, DOMINIC	11/03/1937	BUSINESS CONSUL
U	47	CREAN, MARK D	05/02/1965	OFFICE
D	47	GRANOVSKY, ALLA	11/25/1951	RETIRED
U	49	WHITE, LILLIAN MAY	01/23/1935	RETIRED
R	52	COLON SANTIAGO, CARMEN	06/13/1960	MEDICAL
U	53	ROBINSON, THEODORE ALE	02/26/1991	
D	54	ELSAFTI, MOHAMED M	05/03/1961	DRIVER
U	54	ELSAFTI, MOHSEN MOHAME	07/23/1993	
U	54	ELSAYED, OMAR EZZELDIN	01/03/1991	
D	54	ZINELDIN, NOORELDIN ATEF	02/09/1994	SERVICE DEALER
U	56	FAIRLIE, THOMAS CHRISTOP	01/25/1998	STUDENT
D	57	NABI, SHAWN	07/11/1983	UNKNOWN
D	58	VARTERESIAN, MARTIN J	09/22/1948	RETIRED
D	61	CHASTEEN, KATHLEEN L	11/04/1948	RETIRED
D	64	BUABENG, SAMUEL AKWASI	08/08/1981	
U	66	HASANI, FATMIRE	08/27/1993	
U	66	PATEL, KASTURBHAI	01/24/1957	
U	66	PATEL, KRISHNABEN	07/21/1990	
U	68	CRUZ, ISAIAH JOSEPH	03/23/2004	
D	68	GILLMAN, JOSHUA	05/22/2000	STUDENT
U	68	GILLMAN, SARAH	09/28/1983	CNA
U	69	MCCURDY, CHERIE DIANE	07/20/1972	RN
	69	MCCURDY, JACOB	03/31/1995	
L	69	MCCURDY, SAMUEL JOSEPH	11/28/1996	STUDENT
U	70	BELONCIK, BRIAN EDWARD	08/02/1982	UNKNOWN
U	70	LILLY, CYNTHIA E	08/25/1981	CUST. SERVICE
D	71	MAHMOOD, TAHIR	08/11/1958	
U	71	TAHIR, IMAN	09/25/2001	
D	71	TAHIR, MANAWAR	08/10/1961	
D	71	TAHIR, UZAIR	03/01/1992	
U	73	BARONIAN, KENNETH BRIAN	04/15/1972	UNEMPLOYED
R	74	LOVELY, DIANE C	05/17/1964	
D	75	PARRILLA, EDWIN SR	01/02/1962	LABORER
U	77	GAINES, JONATHAN T	11/18/1952	RETIRED
U	78	OCONNOR, JESSICA ABIGAIL	06/08/1988	DATA ANALYST
U	80	WILLIS, JOSEPH C	08/17/1940	RETIRED
U	81	BONACCI, MARION ROSE	10/13/1930	
U	84	MANDOUR, KHOULOUD SAID	11/01/1997	
U	86	DALEY, GREGORY JOHN	06/27/1989	EDUCATION
	86	MARTINEZ ZENTENO, HECTO	04/13/1992	HOSPITALITY
U	87	HALL, STEPHEN	11/19/2000	STUDENT
U	88	LAVIGNE, MICHAEL LAWREN	10/24/1980	FACTORY WKR
U	89	RILEY, KEVIN JAMES	01/26/1981	
U	90	RIDENOUR, CAITLIN E	01/17/1994	CUST SERVICE
U	90	RIDENOUR, ELAINE G	09/03/1965	CERT MED ASST
U	90	RIDENOUR, JAMES ROBERT	12/09/1996	PHARMACIST
U	90	RIDENOUR, ROBERT E JR	10/14/1966	DISABLED
U	93	PAYSON, MARK SANFORD	01/20/1968	JANITOR
U	95	LEE-AMATO, NATHAN JOSEP	02/15/1995	
D	95	SMOLA, HENRY DAVID	02/15/1987	SFTWARE DEVELOP
U	97	PARK, MIHAE	10/09/1968	TAILOR
U	97	PARK, WOOTAE	08/14/1966	SHOE REPAIR
U	99	MAYNARD, RAELENE SUE	02/16/1959	
U	101	OWUSU, MARY	01/01/1958	UNKNOWN
U	103	PARK, AMY	02/10/1966	
D	105	BONILLA-PEREZ, JULIANA M	04/03/1991	
U	106	ASKEW, ANDREA NICOLE	11/01/1974	
U	106	ASKEW, BRITTANY MARIE	11/14/1997	
U	106	ASKEW, KAELIN DZHON	03/30/1994	GROCERY
	106	ASKEW, PARRIS DARNELL	09/24/2003	STUDENT
U	106	ASKEW, STEVEN DARRAIL	12/17/1970	
D	107	CLARKE, MARGARET P	11/30/1945	RETIRED
D	107	CLARKE, SHAUNE C	09/09/1969	
U	108	SOROKA, SCOTT M	08/17/1974	UNKNOWN
U	109	MOHAMED, NOHA M	08/24/1994	ADM ASST
U	109	MOKHTAR, KHALED NOUREL	11/10/1988	DRIVER
R	110	FETRIDGE, ALYSSA COLETTI	12/02/1994	
U	110	MONTAGNA, MICHAEL ANDR	03/22/1990	
D	111	JOHNSON, JAMES L	11/25/1947	MACHINIST
D	111	JOHNSON, LYNN E	06/12/1954	PCA
U	113	MYERS, LORRAINE E	01/02/1958	
D	114	LUTZ, BETH A	11/15/1978	UNKNOWN
U	116	GAMBOA, JOSE ABEL V	08/05/1952	DRIVER
U	117	HASANI, ELMEDINE	04/08/2001	
U	117	RODRIGUEZ, IZIAH ANGEL	11/20/1998	
U	121	WRIGHT, KELLY K	09/24/1969	EMPLOYED
U	121	WRIGHT, PHOENIX SAREN	12/01/2003	
U	121	WRIGHT, TONY LEE	04/16/1968	EMPLOYED
	121	WRIGHT, TRINITY D	12/01/2003	STUDENT
U	124	ARCURI, ISABELLA	04/11/2002	
R	124	BOWEN, JEFFREY M	12/10/1974	RETIRED
U	124	BOWEN, MICHELLE LEE	11/17/1974	
U	125	BAGINSKI, JUDITH MARIE	03/21/1957	EMPLOYED
D	125	KAWA, DENNIS JOHN JOSEP	09/19/1950	RETIRED
U	126	FINK, ASHLEY ROSE	02/18/1991	UNEMPLOYED
U	126	FINK, CONNIE M	03/30/1970	N/A
U	126	FINK, PAUL F	11/13/1968	DISABLED
U	128	LAFLAMME, BARBARA CONN	10/09/1969	LOAN OFFICER
U	128	LAFLAMME, BRENNAN C	01/30/1995	TELLER
U	129	DESIMONE, ROBERT A JR	07/27/1965	GAS CONSULTANT.
D	135	BUGLI, BRIAN J	01/03/1968	SALESMAN
D	135	BUGLI, DARYL	03/09/1973	PARAPROF
U	135	GREESON, EMILY LAINE	04/25/2000	STUDENT
R	136	RYNDIN, STANISLAV VLADIM	03/27/1991	RES PHYSICIAN
U	137	OZER, SUMEYYE	03/24/1992	
U	138	SCHLUETER, JENS	10/05/1970	MANAGER
U	139	SEAL, SHELBY LYNN	03/17/1992	UNKNOWN
	140	SHCHERBAKOVA, NATALIA G	04/13/1982	ACADEMIC
U	141	NIYAZ, JENNET	09/04/1986	
U	142	CARTER, TODD D	03/26/1966	
D	145	HILL, CHARMAINE DENISE	10/26/1993	
U	146	EGGLESTON, DIANA GAIL	10/05/1952	SURGICAL TECH
U	146	EGGLESTON, JOHN C	03/15/1979	UNEMPLOYED
U	147	DE LA FUENTE, ADRIANA BEI	10/02/1991	
U	147	RODRIGUEZ, STEVEN	12/23/1991	
U	148	POK, VEASNA	09/28/1982	SUPERVISOR
D	149	MICKNA, ANDREW J	10/06/1972	LAWN CARE
U	150	SCHINDLER, PETER	08/27/1970	BLEND MASTER
U	151	KRAFT, VICTORIA ANTOINET	06/11/1996	
U	152	DARSCH, VANESSA J	10/30/1992	UNKNOWN
U	152	LITTLEFIELD, BRYAN N	12/25/2002	
V	152	LITTLEFIELD, SCOTT	03/05/1977	UNKNOWN
U	157	NICHOLSON, NICOLE EILEEN	07/29/1983	SECUR ALARM CO
U	158	MACKLER, NANCY L	02/23/1953	DISABLED
U	159	DEJKUS, FRANK	06/07/1999	MGR OF OPERATIO
R	159	DEJKUS, JENNIFER LYNN	01/19/1971	FINANCIAL ADVIS
U	160	SZAFRANSKI, SHERRIE L	07/16/1980	UNKNOWN
U	162	CAMPOS, CARLOS E SR	12/30/1958	UNKNOWN
D	1622	UON, HO	12/12/1964	DRYWALL
U	163	LAFORTUNE, PATRICK JAME	06/29/1978	UNKNOWN
	ROSIE LN	**01001**		
R	9	CONE, ARNOLD E	02/15/1940	RETIRED
R	9	CONE, LINDA C	03/01/1942	RETIRED
R	10	PIGEON, IRENE S	05/09/1935	RETIRED
U	19	GINGRAS, HANNAH E	04/21/1997	STUDIO ASST
U	19	GINGRAS, RICHARD C	06/30/1970	MACHINE OPR
U	19	GINGRAS, WENDY STRATTO	10/06/1961	ARTIST
D	20	DOMAINGUE, ALBERT H	06/22/1953	RETIRED
D	20	DOMAINGUE, CAROL	05/23/1955	RETIRED
D	27	BELISLE, BEATRICE IRENE	01/28/1944	HOMEMAKER
U	27	BELISLE, DAVID J	11/20/1946	RETIRED
U	28	PILON, ROBERT GERARD	08/15/1946	RETIRED
U	36	GONTCZARUK, MARY E	10/02/1952	RETIRED
R	36	GONTCZARUK, MICHAEL AN	02/04/1947	RETIRED
U	37	COUTURE, BRIANNA EDRIE	05/23/2000	SERVER
U	37	COUTURE, DUANE E	07/24/1973	TECH SUPPORT
U	37	COUTURE, LORI ANN	05/13/1971	PARALEGAL
	47	IVANA, OLENA	05/24/1996	BOOKKEEPER
U	47	IVANOV, JOHN VASILIY	01/19/1994	STUDENT
U	47	IVANOV, OLENA	05/24/1996	BOOKKEEPER
R	54	CRUZ STEFANO, KATHRINE	09/01/1966	PARAPROFESSIONA
	54	ST PIERRE, EMILY K	06/13/2003	STUDENT
K	54	STEFANO, MICHAEL J	06/22/1973	LETTER CARRIER
U	55	ROSSINI, RAYMOND ANTHON	12/02/1976	IT MANAGER
U	55	ROSSINI, VANESSA ELIZABE	07/16/1977	SOCIAL WORKER
	64	WYCKOFF, HEATHER D	09/29/1940	RETIRED
D	64	WYCKOFF, KEITH ALLEN	12/05/1963	SHIPPING CLK
U	65	MEDINA, MARIANNE M	02/05/2000	
U	65	WYCKOFF, BRIAN ANTHONY	06/08/2003	
U	65	WYCKOFF, KERRY E	08/16/1973	OFFICE MGR
U	65	WYCKOFF, SARAH ELIZABET	07/08/1998	STUDENT
	SILVER ST	**01001**		
U	3	NELSON, STEPHEN WILLIAM	03/08/1952	SOCIAL WORKER
D	3	NELSON, SUSAN KAY	09/08/1953	RETIRED
U	10	YERKES, BRIAN HART	10/12/1984	MECHANIC
U	10	YERKES, JOHN H	03/13/1949	RETIRED
U	10	YERKES, SUZANNE M	12/03/1948	CASHIER
D	11	GOSS, ALYSSA D	04/30/1986	CLERK
L	21	DENNIS, ERIC C	06/18/1973	HOMEMAKER
L	21	DENNIS, LISA M	06/22/1982	STRATEGIST
U	25	ZIELINSKI, BETSY	08/18/1960	RETIRED
U	30	HAWLEY, CHANTELLE C	01/12/1974	WAITRESS
	30	RAINAUD, DEVYN A	09/11/1998	SERVER
U	37	DMUCHOVSKY, CHRISTINE	10/01/1951	RETIRED
U	37	DMUCHOVSKY, DANIEL	04/10/1950	RETIRED
U	38	EVANGELISTA, CAROLYN	02/28/1982	SURGICAL
U	38	EVANGELISTA, DARREN F	07/01/1974	TECH
U	45	FORMEISTER, KEVIN F	10/18/1950	VAULT CLERK
U	50	LEMAY, PATRICIA L	06/22/1943	RETIRED
U	53	CULLEN, MEGAN LEIGH	08/07/1989	STAY @ HOME MOM
U	53	CULLEN, PATRICK H	03/13/1988	SUPERVISOR
R	64	ROSE, ERIN M	06/13/1985	PARALEGAL
D	75	PITZER, DAVID N	07/08/1955	DISABLED
U	75	SHERRY-PITZER, SANDRA A	01/23/1955	TEACHER
U	85	BROCHU, ELLIOT FRANCIS	04/20/1976	HEALTH CARE
U	85	CHASE, FRANCIS FITZGERAL	12/04/2004	STUDENT
U	85	GOUVAN, ANTHONY F	05/18/1973	SYSTEMS ANALYST
D	85	WARNER, VALERIE L	05/08/1974	MASSAGE THER.
U	97	FITZGERALD, BONNIE L	03/11/1953	REWORK OPER
U	97	WOOD, JEAN-PIERRE	11/07/1961	RETIRED

V	NO. APT.	NAME	BORN	OCCUPATION
	SILVER ST Con't	**01001**		
U	109	ADZHIGIREY, NATALYA	05/02/1957	HOMEMAKER
U	109	ADZHIGIREY, SERGEY	06/25/1954	RETIRED
	117	CORBETT, GERTHY M	07/06/1973	DISTRICT MGR
U	127	CARABALLO, BENJAMIN CHA	01/16/1973	
R	127	SCALZO, TASHA	08/22/1973	STUDENT
U	127	WINIARSKI, COREY F	09/14/1979	
	SOUTH BROOK LN	**01001**		
D	14	ROOT, CHRISTINE M	12/25/1958	SUPPLY CHAIN
U	14	ROOT, ROBERT M	07/20/1959	AEROSPACE TECH
U	17	WOSZCZYNA, ALBERT J	08/28/1953	RETIRED
U	17	WOSZCZYNA, DONNA	02/19/1957	HOUSEWIFE
D	28	LAFLEUR, KAREN JEAN	05/30/1981	OFFICE MANAGER
D	28	LAFLEUR, PATRICK D	08/16/1984	BRANCH MGR
U	31	ROVITHIS, ADAM B	05/22/1984	SALES
D	31	ROVITHIS, LAURIE M	11/09/1982	SALES
U	42	KELLY, MICHAEL FRANCIS	02/04/1984	SALES
U	42	NOUWEN, KELLY	07/07/1977	
	43	SANCHEZ, JULIE A	03/01/2005	STUDENT
R	43	SANCHEZ, PEDRO J JR	04/15/1981	UNEMPLOYED
U	43	SANCHEZ, SHEILA E	07/17/1978	HOUSEWIFE
	SOUTH ST	**01001**		
U	18	ADAMS, REBEKAH J	02/10/1983	DIETARY AIDE
R	21	DEGRAY, CHARLES O	08/29/1937	RETIRED
R	21	DEGRAY, LINDA L	12/16/1943	RETIRED
D	21	HERZOG, SUSAN L	01/21/1966	UNEMPLOYED
	21	HERZOG, THOMAS III	12/21/1970	PLUMBER
U	24	DIDUK, LAURA FRANCES	08/15/1956	HOUSEWIFE
D	32	POTTER, LISA SCHMIDT	05/01/1966	QUALITY INSPECT
R	32	ROBINSON, WILLIAM D	12/13/1963	FINAL INSPECTIO
D	33	CHAFFEE, HEATHER LYNN	03/02/1986	UNKNOWN
D	33	CHAFFEE, TIFFANY ANN	05/14/1985	UNKNOWN
U	33	YBARRA, KURT THOMAS BOI	10/18/1991	UNKNOWN
U	49	FORGETTE, BRADLEY JACOI	06/20/2002	
U	49	FORGETTE, BRETT R	06/11/2000	
U	49	FORGETTE, BRIAN P	08/28/1972	DISPATCHER
U	49	FORGETTE, BRIAN DOC	10/26/1998	
U	49	FORGETTE, JENNIFER M	05/01/1974	OFFICE ASST
U	49	SMART, DARBE C	12/17/1993	UNKNOWN
U	56	MCNAMEE, CARMEN F	10/08/1950	RETIRED
U	56	MCNAMEE, GARY L	03/01/1950	RETIRED
U	72	IVANENKO, MARYNA	12/10/1977	PCA
U	72	IVANENKO, NIKOLAY V	12/20/1972	CARPENTER
	72	MELESHKO, YEVA	11/12/2002	STUDENT
R	78	GOTTSCHE, EDITH M	10/30/1929	HSWF/RETIRED
U	88	BALDWIN, ANTHONY EARL	02/17/1984	MECHANIC
U	92	SQUAZZA, BRUNO D	11/01/1953	RETIRED
U	92	SQUAZZA, PAULINE DENISE	03/16/1947	RETIRED
U	103	BELHUMEUR, CATHERINE E	11/27/1945	RETIRED
U	103	BELHUMEUR, GEORGE E JR	07/17/1932	RETIRED
U	109	BEAULIEU, MAUREEN V	08/19/1947	RETIRED
U	117	ROWLEY, STUART ROSS	07/17/1972	UNEMP/DISABLED
U	117	ROWLEY, TANYA BROOKE	03/31/1977	NURSE
	123	PROVOST, BRENDA L	12/09/1964	SSDI
U	129	PIAO, HAILONG	07/26/1982	BUSIN OWNER
	129	XIANGHUA, LIU	04/09/1979	AT HOME
D	138	SAWYER, JENNIFER K	08/06/1980	SP ED TEACHER
U	138	SAWYER, PAUL THOMAS	11/27/1980	MUSIC TEACHER
R	141	WAGNER, ERIK JOHN	11/29/1993	HVAC TECH
R	141	WAGNER, GABRIELLA ROSE	07/12/1995	BUSINESS OWNER
U	143	FENNELL, JOANNE F	01/10/1976	OPERATIONS MGR
R	143	FERRISI, STEVEN MICHAEL	06/27/1957	
R	155	WYCKOFF, CHRISTOPHER R	06/03/1997	STUDENT
D	164	BURGESS, JEFFREY M	09/11/1990	WAREHSE WKR
U	164	QUESNEL, JAMES A	08/23/1955	DISABLED
D	164	QUESNEL, KAREN A	05/12/1962	COMM SVS REP
R	169	BEAULIEU, CHRISTOPHER J	10/31/1978	MILITARY POL
	169	BEAULIEU, YELENA	03/05/1990	
U	175	ANDRINGA, LEAH A	01/28/1970	SUPERVISOR/MGR
U	175	ANDRINGA, NICHOLAS JAME	02/22/1967	TRUCK DRIVER
U	185	CAVANAUGH, ALEXANDER M	10/12/1997	GROCER
U	185	CAVANAUGH, JACOB LIAM	02/26/2002	STUDENT
U	185	CAVANAUGH, JOYE E	11/19/1975	RN
U	185	CAVANAUGH, WILLIAM C	05/10/1976	PROJECT MGR
U	191	RUBY, KEITH CHAPIN	09/03/1998	ARMY
U	191	RUBY, MICHELLE ELLEN	05/12/1965	INFO TECH
U	191	RUBY, TODD MICHAEL	07/18/1996	STUDENT
U	197	DION, DENIS JOSEPH	01/24/1946	RETIRED
	197	DION, DIANE D	04/23/1955	HOUSEWIFE
U	204	POULIOT, ANNA P	08/01/1987	WORKING
D	205	ROBINSON, VASHON B	03/11/1976	FIREMAN
U	215	ANGLIN, NAJHEEN M	08/20/1994	STUDENT
U	215	COOKE, DEBORAH C	11/22/1970	
U	215	COOKE, RICHARD O	06/07/1965	
U	215	SMITH, MELODY Y	01/11/1977	ANALYST
U	227	KINNEY, MARIANN	05/06/1943	RETIRED
D	232	JOY, CAREN	09/15/1947	RETIRED
U	232	MILLETTE, ARNOLD P	11/17/1947	RETIRED
R	239	COUSINEAU, JAMES ROBER	03/21/1950	TRUCK DRIVER
U	240	FELLION, DOLORES T	03/27/1949	RETIRED
U	240	FELLION, THOMAS LEE	08/12/1939	RETIRED
U	251	BERNIER, LAUREL A	11/01/1958	HOME MAKER
	251	BERNIER, RONALD J	07/11/1959	RETIRED
	SOUTH ST Con't	**01001**		
U	258	QUINTAL, KIM L	08/19/1952	ADM.RECEPTIONIS
U	267	TAUPIER, JAMES E JR	04/08/1958	TRUCK DRIVER
U	267	TAUPIER, NANCY L	04/03/1965	SOFTWARE DEVELO
U	270	CAPRILE, LAUREN OLIVIA	01/20/1995	EMT-B
CC	270	OCONNOR, BENJAMIN THOM	09/28/1995	STUDENT
U	278	BRUNTON, DONNA M	03/11/1953	MANAGEMENT
U	278	BRUNTON, MARK J	08/22/1960	CHEF
U	286	MCCORMACK, MARY E	07/08/1953	RETIRED
U	286C	PERSICO, STACEY JEAN	12/28/1968	NO OCC LIST
D	286	THOMPSON, HOLLY	06/25/1955	
	286	THOMPSON, MARIA V	10/20/1945	
U	299	SNYDER, BARBARA A	04/11/1945	RETIRED
U	300	WEBB, JESSICA THERESA	06/13/1982	
U	315	GARVEY, BRENDAN	10/23/1997	STUDENT
U	315	GARVEY, LAURA A	01/17/1963	SALES REP
D	315	GARVEY, MICHAEL B JR	09/27/1961	RETIRED
D	320	CASINGHINO, DEBORAH A	10/10/1952	REG NURSE
D	320	CASINGHINO, ROBERT C	06/13/1952	MUSICIAN
U	327	GAGNON, KRISTOPHER E	02/03/1971	BUYER
U	327	GAGNON, NICHOLE L	05/15/1974	RN
U	327	GAGNON, SERA	07/14/2004	STUDENT
L	332	DIALESSI, MICHAEL F	02/18/1971	EMT
U	332	DIALESSI, PEGGY A	02/20/1971	LIBRARIAN
U	332	DIALESSI, RACHEL EVA	05/09/2001	STUDENT
J	332	DIALESSI, RICHARD JOSEPH	04/28/1999	STUDENT
U	332	GALAS, BEATRICE HELEN	05/02/1949	RETIRED
U	337	DE GRAY, LINDA MARIE	07/17/1956	RETIRED
D	337	DEGRAY, JOHN RAYMOND	05/05/1955	RETIRED
U	340	ALLSOP, ALLEN E	06/06/1958	DIESEL TECH
U	340	ALLSOP, ANNE LOUISE	10/02/1965	LUNCH LADY
U	347	GENSHEIMER, SUSAN A	05/31/1955	
U	347	GENSHEIMER, WILLIAM H	03/25/1955	MACHINIST
	350	RADNER, SCOTT	01/02/1983	I.T.
U	350	RUELI, SANDRA A	02/18/1980	SUB TEACHER
U	355	BUKLEREWICZ, CHRISTOPHI	06/25/1985	TEACHER
U	355	BUKLEREWICZ, TERESA	07/26/1986	INFO TECH
U	364	ANGLIN, MICHELLE	04/12/1970	PROJECT MGR
	364	ANGLIN, TESLA C	07/27/2005	STUDENT
U	364	ANGLIN, TOY CLAYTON II	08/06/1984	AVIATION MECH
U	364	DECARO, BRANDEN K	04/24/2000	
U	365	LAMOUREUX, KIMBERLY LYN	08/01/1968	SALES ADMIN
U	365	LAMOUREUX, MARC JOSEPH	03/31/1964	ENGINEER
D	365	SANTILLO, JESSICA EILEEN	09/21/1993	STUDENT
U	374	FITZGERALD, DONNA G	06/30/1944	RETIRED
D	374	KADIS, ROBERT W	07/20/1938	RETIRED
D	375	CROSS, DOREEN A	11/25/1958	AUDIT CLERK
U	375	CROSS, LARRY D	11/21/1956	MACHINIST
R	393	GULATI, ADITYA KUMAR	04/12/1955	GEMOLOGIST
U	393	GULATI, REENA	08/05/1965	BANKING
D	394	MAZELLA, JANE A	12/11/1949	RETIRED
D	394	MAZELLA, MICHAEL JOHN	08/01/1948	RETIRED
U	403	ARGRAVES, HANNAH	03/18/1995	EMPLOYED
D	403	MAYNARD, KIM A	12/08/1957	SALES MGR
U	403	MAYNARD, MARY C	12/08/1960	SALES ASSOCIATE
U	404	D'ENTREMONT, JANET MARII	12/16/1958	RETIRED
U	405	CHURCH, MORGAN L	07/17/1996	
R	414	PERRY, SAMUEL EDWARD	05/10/1999	STUDENT
U	414	PERRY, SHELDON WAYNE	10/21/1995	STUDENT
U	414	PERRY, WAYNE D JR	01/15/1969	MANAGER
	SUFFIELD ST	**01001**		
CC	1185	OSGOOD, ANDREW DARYL	08/20/1955	SELF EMPLOYED
R	1197	HINCKLEY, KENNETH E JR	12/18/1958	MECHANIC
U	1197	RYS, JONATHAN T	07/28/1999	MACHINE OPERATO
U	1215	SLAYTON, DINA A	11/20/1963	CNA/HHA
U	1215	SLAYTON, RYAN	11/17/1997	ELECTRICIAN
U	1219	CALITRI, CONCETTA	11/03/1948	RETIRED
U	1219	CALITRI, JOSEPH	12/01/1940	RETIRED
U	1235	MIODOWSKI, JACOB JAMES	05/23/1991	
U	1235	MIODOWSKI, STEVEN M	01/10/1962	RETIRED
D	1243	BOUCHER, PAUL JOSEPH	02/23/1959	RETIRED
D	1243	WHEELER, KATHLEEN	09/09/1957	RETIRED
U	1275	GOMEZ, MARCOS ANTONIO	03/08/1974	SALESMAN
U	1275	GOMEZ MARIN, ANDREA VAL	07/28/2003	STUDENT
D	1275	MARIN, CARMEN C	03/20/1978	EMPLOYED
U	1283	WOODRUM, WESLEY ANDRE	07/08/1984	
U	1291	HENRY, WILLIAM J	12/11/1964	WAREHOUSE MGR
U	1291	SULLIVAN, MICHELE	05/06/1967	EXEC. SECRETARY
R	1311	SHINGLEDECKER, ALAN M	12/15/1959	ASSEMBLER
U	1311	SHINGLEDECKER, BRENDA L	10/22/1960	BAKER
U	1317	SZOKA, CAROL A	11/17/1958	RETIRED
R	1341	COOPER, CARLA R	12/11/1958	DIR CARE STAFF
U	1347	AHMED, FARHAN	04/27/1982	
U	1347	AHMED, RABIA	03/26/1986	
	1347	RILEY, DAVID	01/01/1900	UNEMPLOYED
U	1349	AHMED, IRFAN	07/16/1977	BUSINESS OWN
U	1349	AHMED, SATTAR	09/12/1952	BUSINESS
	1349	AHMED, VANEEZA	06/03/2005	STUDENT
	1349	AKHTAR, KALSOOM	01/12/1958	HOUSEWIFE
U	1349	BARI, HINA	05/01/1982	UNKNOWN
R	1629	CRESSOTTI, JEFFREY J	03/04/1978	COMPUTER TECH
U	1629	CURLEY, KATE E	08/24/1978	BUSINESS CONSUL
U	1629	CURLEY, MIKAYLA ELIZABET	03/13/2004	STUDENT
U	1639	PETRANGELO, ANN ELIZABE	07/15/1953	REG NURSE

V	NO. APT.	NAME	BORN	OCCUPATION
SUFFIELD ST Con't		**01001**		
U	1639	PETRANGELO, LEONARD	01/31/1955	SELF EMPLOYED
U	1649	BUBUZA, FATIMA	09/07/1991	EMPLOYED
U	1649	TSVOR, ALEKSANDR PAVLO	11/28/1961	UNKNOWN
U	1649	TSVOR, ALEKSANDR JR	11/25/1991	
U	1649	TSVOR, NADEZHDA	12/22/1963	
R	1649	TSVOR, VLADISLAV	01/18/1996	
D	1661	MCFADDEN, CALVIN J	10/26/1974	PASTOR
D	1661	SCIPPIO-MCFADDEN, JAMIN	05/03/1973	PROFESSOR
	1673	BANAR, IGOR	03/26/1985	
U	1673	BANAR, ZLATA	06/12/1986	
U	1685	GRIMALDI, LINDA JOYCE	10/17/1947	SELF EMPLOYED
SUNNYSLOPE AVE		**01001**		
U	11	HAYDEN, YOSHIKO	02/22/1933	RETIRED
U	12	DOMBROWSKI, MICHAEL D	12/03/1964	DRYWALLER
U	12	DOMBROWSKI, PATTIANN	03/14/1967	N/A
R	14	DOMBROWSKI, ALYSSA M	03/27/1988	HOMEMAKER
R	14	DOMBROWSKI, MICHAEL J	10/14/1984	REALTOR
U	20	DELUCA, AMY J	06/08/1967	MAILHANDLER
R	20	LOPEZ, FELIX R	04/12/1968	
U	21	DORE, NICHOLAS P	04/08/1984	STUDENT
U	21	SMIGIELSKI, KATHRYN VICT	04/23/1993	
A	27	MIMEAULT, DANIEL PAUL	12/23/1986	VIDEO EDITOR
U	29	HERSHEY, JONATHAN M	01/14/1981	SELF EMPLOYED
D	32	PIESZ, GERALD JOSEPH	12/14/1948	RETIRED
R	35	MOQUIN, GARY M	12/10/1971	CHEF INSTRUCT
U	35	MOQUIN, JOANNE M	08/06/1968	FIN AID COUNS
U	42	CAMPBELL, BERNARD EMER	10/30/1962	MACHINE OPERATO
U	42	CAMPBELL, NANCY E	10/12/1954	TEACHER
U	43	MCCREARY, KATHLEEN KAR	08/26/1949	RETIRED
U	43	MCCREARY, WILLIAM L JR	01/10/1950	RETIRED
U	45	MOORE, MARYADGLE G	03/29/1963	BOOKKEEPER
U	45	MOORE, VERONICA GRACE	11/20/1999	STUDENT
U	50	IMPIONBATO, ELIZABETH M	11/03/1960	PHLEBOTOMIST
	50	IMPIONBATO, SAMUEL	10/15/1956	RETIRED
U	51	DIAZ-LACASSE, THALIA MON	01/28/2003	STUDENT
U	51	FOUNTAIN, OLIVIA RUTH	09/09/1999	UNKNOWN
D	51	ORIOL, HEATHER LYNNE	12/16/1982	SURGICAL TECH
	53	ACUNA, AMANDA	01/01/1900	CNA
	53	DONCELL, AARON J	01/01/1900	STUDENT
U	53	DONCELL ACUNA, DYLAN JO	07/20/2002	
U	53	ORTIZ MENDEZ, JUAN CARL	10/01/1993	
D	56	KRASSLER, LISA M	02/18/1963	OFF MANAGER
U	56	KRASSLER, PAUL A	06/22/1962	LASER TECH
D	59	JACOBS, JERILYN A	08/21/1943	HOUSEWIFE
U	59	JACOBS, THOMAS A	05/09/1941	RETIRED
U	64	GOSSELIN, AUSTIN A	06/15/1996	ROCKYS
U	64	GOSSELIN, JENNIFER M	05/22/1975	UNEMPLOYED
U	64	GOSSELIN, TAYLOR GRACE	02/06/2003	STUDENT
U	64	PRONOVOST, RAYMOND M	05/29/1975	DISABLED
U	70	HINES, CASSANDRA M	07/14/1987	UNKNOWN
U	72	ANDERSON, ADAM P	10/28/1981	HOME INSPECTOR
D	72	ANDERSON, ALISON K	08/10/1984	HAIR STYLIST
	72	ANDERSON, JILLIAN E	08/07/2004	STUDENT
D	81	MORRISSEY, WILLIAM P	06/29/1954	CNTRCT BUILD
U	82	BENOIT, ANDRE GUY	04/13/1994	
R	83	HARLIN, RYAN BURBANK	11/11/1975	SALESMEN
D	90	ROSSI, MICHAEL JOHN	12/01/1948	RETIRED
D	90	ROSSI, PATRICIA L	04/21/1948	RETIRED
U	91	MARTINEZ ORTIZ, ITZA DENN	03/03/1977	CNA
U	91	MATEO, JORGE M	11/12/1976	
U	91	MATEO, LEANDRO ETHAN	10/14/2003	
U	92	LEON, MICHAEL JESUS	08/23/1987	
U	92	RANCO, AMBER LYNN	07/19/1996	
Q	92	RANCO, TODD K	06/02/1960	RETIRED
SYCAMORE TER		**01001**		
U	5	GOSSELIN, IRENE M	11/22/1949	RETIRED
U	6	KOZYNOSKI, MARILYN STRO	03/21/1941	RETIRED
U	6	KOZYNOSKI, MAX F	03/23/1943	FUNERAL DIR
U	15	MULLIGAN, SHARON LEE	08/23/1950	RETIRED
U	15	MULLIGAN, WAYNE GILBERT	11/06/1942	RETIRED
U	15	WOJCIK, CHESTER STANLEY	03/26/1944	RETIRED
R	16	BUSSIERE, LAUREN A	05/28/1991	UNKNOWN
U	24	GALARNEAU, ANTHONY F	09/16/1947	RETIRED
U	24	GALARNEAU, LINDA M	01/23/1950	RETIRED
U	25	EDWARDS, VICKI M	07/30/1945	RETIRED
U	25	WOOD, JOHN HENRY	04/01/1945	RETIRED
D	33	LAMBOUSES, GEORGE	09/03/1970	EMPLOYED
D	33	LAMBOUSES, HARRY GEOR	11/13/1934	RETIRED
D	34	NASSIF, JULIE ANN	06/15/1942	RETIRED
TRINITY TER		**01001**		
U	3	FRISINO, JERRY J III	11/20/1978	UPS DRIVER
CC	3	FRISINO, TERESA	05/22/1982	SCHED COORD
D	4	MOCCIO, COREY	11/21/1988	ELECTRICIAN
D	4	MOCCIO, MONIKA M	08/15/1989	PROJ MGR
D	4	RUTANA, TERESA M	01/17/1960	HOUSEKEEPER
R	11	KELLOGG, BRIAN R	12/13/1963	MACHINE OPER8R
U	11	KELLOGG, BRIAN RICHARD J	02/27/2003	STUDENT
D	11	KELLOGG, PATRICIA M	12/06/1958	POSTAL
U	11	RAFAY, STEPHANIE	01/23/1997	STUDENT
U	12	JENSEN, DANIEL S	06/13/1996	
U	12	JENSEN, JILL BEVERLY	04/26/1966	DIRECTOR

V	NO. APT.	NAME	BORN	OCCUPATION
TRINITY TER Con't		**01001**		
U	12	JENSEN, STEVEN ROBERT	01/27/1966	DIRECTOR
R	19	SPANILO, MICHAEL E	10/06/1976	SALESMAN
U	19	SPANILO, MICHELLE L	11/11/1978	KITCHEN WKR
U	22	BOOSKA, KARISSA MARIE	06/23/1988	
U	22	BOOSKA, RICHARD GREGOR	11/19/1991	
D	22	BOOSKA, RICHARD G	12/04/1969	
D	22	BOOSKA, TIA LENEE	07/20/1993	
U	22	BOOSKA, TIFFANY ABELIN	12/28/1971	
U	27	HELD, KRISTIN	11/18/1968	HOSP VOL COOR
U	27	THOMSON, NICHOLAS JAME	12/20/2001	STUDENT
U	35	FINNEGAN, JOHN	05/28/1945	RETIRED
U	35	FINNEGAN, KATHY BRADUN	02/08/1960	RETIRED
U	36	PALAZZI, MICHAEL A	11/16/1956	SELF EMPLOYED
U	36	PALAZZI, ROSE JULIA	05/26/1934	RETIRED
U	36	PALAZZI, STEVEN RICHARD	02/09/1961	
D	41	CONSOLINI, MELISSA	08/16/1986	PARAMEDIC
WALTER WAY		**01001**		
U	7	DI BENEDETTO, FRANK	08/19/1978	
U	15	ROWLEY, SHAUNNA MARIE	07/21/1990	TEACHER
	15	ROWLEY, TODD P	08/09/1988	TEACHER
U	16	ZIELINSKI, CHRISTY MARIE	04/21/1981	COMPL. SPECL.
U	16	ZIELINSKI, MIKE I	11/06/1980	OSJ ANALYST
R	23	KOLONTAY, KRISTINE NICOL	06/16/2001	
R	23	OLBERG, KRISTINA ALEKSAN	07/11/1996	UNEMPLOYED
R	23	OLBERG, ROBERT ABRAM	09/13/1992	PHYSICIAN ASST
U	24	BARBOUR, GLENN WILLIAM	09/30/1964	PHYSICAL THERAP
U	24	BARBOUR, RUTH E	10/15/1952	NURSE
WOODCLIFF AVE		**01001**		
U	19	LYONS, ADAM JASON	12/26/1986	RIDE MECHANIC
CC	19	LYONS, MATTHEW J	02/28/1984	REST MNGMT
U	19	ROCHFORD, JORDAN E	12/11/1989	FINANCE ASSOC
U	20	ANDERSON, FRANCES C	11/15/1933	RETIRED
U	20	ANDERSON, PAMELA J	04/30/1958	RETIRED
WORTHINGTON BROOKE CIR		**01001**		
D	14	CORNWELL, FRANCES MARIE	06/04/1946	RETIRED
D	14	CORNWELL, GEORGE EDWA	08/13/1943	RETIRED
U	15	GADA, HANSRAJ L	06/22/1948	BUSINESS
D	15	GADA, MEENAXI H	10/17/1950	ACCOUNTANT
R	22	KLISIEWICZ, DONNA MARIE	04/01/1952	RETIRED
R	22	KLISIEWICZ, JOHN W	05/19/1948	RETIRED
	22	KLISIEWICZ, PAUL	08/24/1976	
U	23	WILLS, RICKY E	06/04/1954	RETIRED
D	23	WILLS, SUSAN ELIZABETH	01/24/1960	DENTAL HYGIENIS
D	32	SOTICHECK, ELIZABETH A	09/20/1956	VP OF FINANCE
D	32	SOTICHECK, MARK P	11/29/1952	ENGINEER
U	32	SOTICHECK, NICOLE ALEXIS	03/01/1983	MANAGEMENT
U	33	ASHLEY, CARL JOSEPH	05/23/1973	MECHANIC
U	33	STRUTHERS, ADAM D	06/22/2000	
U	40	ANTICO, KAREN A	02/25/1950	
U	40	ANTICO, KENNETH	01/26/1949	
WRIGHT ST		**01001**		
D	0 48	ACEVEDO, MONICA	07/30/1961	MEDICAL ASST
U	0 56	BERNIER, THERESA J	10/19/1956	CNA
D	0 61	BOISCLAIR, PAULA ANN	03/01/1955	PART TIME HHA
U	0 27	BRUNO, FRANK A	03/14/1943	RETIRED
D	0 43	BUELL, ALICE M	06/09/1930	RETIRED
U	0 12	BURRELL, JANE	10/22/1948	RETIRED
D	0 47	CAMP, DONNA M	11/20/1948	
D	0 49	CARTER, JEAN CAROLYN	04/14/1934	RETIRED
U	0 1	CINCOTTA, LAURA	03/30/1931	HOUSEWIFE
U	0 44	COSIMINI, THOMAS H	02/28/1952	
U	0 42	DANIELS, NANCY M	01/02/1930	RETIRED
Q	0 5	DENNIS, SANDRA R	08/15/1931	RETIRED
U	0 28	FEDORIAKA, NINA A	05/27/1954	
R	0 60	FERRAIOLO, MARY-LOU	01/16/1935	RETIRED
R	0 50	FILIAULT, JULIE ANN	01/14/1964	AT HOME
R	0 16	FONTAINE, HELEN C	03/18/1944	RETIRED
D	0 29	FOURNIER, ROBERT E	05/09/1930	RETIRED
D	0 35	GARVEY, ARLENE THERESA	08/28/1929	RETIRED
D	0 61	GENDRON, LILLIAN	05/28/1928	HOUSEWIFE
D	0 63	GRAY, MARY L	10/03/1943	RETIRED
R	0 45	GREENOUGH, CLARK ALVIN	12/19/1935	RETIRED
D	0 8	GUILLEMETTE, DIANE J	03/25/1953	RETIRED
U	0 17	GUSEK, DONNA L	07/26/1946	RETIRED
D	0 19	HAYNES, JOAN L	06/19/1953	RETIRED
D	0 21	HERRING, JOSEPH E	10/20/1959	BROKER
D	0 51	HUNTER, SHIRLEY A	04/04/1940	RETIRED
R	0 36	KASHMANIAN, LORETTA D	12/03/1932	RETIRED
U	0 53	KULMIZEVA, TAMARA S	04/05/1938	RETIRED
D	0 39	LAJEUNESSE, MARK WILLIAM	01/02/1955	RETIRED
U	0 46	LAVOIE, ANNETTE M	12/16/1935	RETIRED
U	0 55	LEBLANC, GAIL M	10/07/1944	DIS S S
U	0 33	LEMIRE, WANDA E	12/10/1946	RETIRED
U	0 52	LETALIEN, VICKI ELLEN	05/24/1951	RETIRED
U	0 39	MARQUIS, KATHLEEN MARY	09/12/1954	RETIRED
U	0 13	MASTROIANNI, PAMELA J	09/23/1954	
U	0 23	MONTGOMERY, PHYLLIS A	11/28/1944	RETIRED
R	0 25	MORAN, PATRICIA J	09/24/1932	RETIRED
U	0 59	MORIN, CAROL M	06/04/1975	DISABLE
U	0 20	MURRAY, JUNE B	07/16/1952	RETIRED
U	0 4	MUSINSKI, CARL F	09/12/1942	RETIRED

V	NO.	APT.	NAME	BORN	OCCUPATION
	WRIGHT ST Con't		**01001**		
U	0	4	MUSINSKI, CHERYL A	08/19/1945	RETIRED
U	0	31	NAY, ANETIA L	06/10/1937	RETIRED
U	0	31	NAY, GEORGE P	05/30/1936	RETIRED
U	0	64	PARENT, ANNETTE C	03/21/1959	DISABLED
D	0	11	PELLETIER, PAULINE M	01/31/1932	RETIRED
U	0	9	PICCIN, JUNE I	06/19/1926	RETIRED
U	0	26	PLANTE, DONNA M	07/05/1946	RETIRED
U	0	3	QUAGLINI, HELEN P	03/04/1926	RETIRED
U	0	2	QUIRICI, CHERIE B	05/09/1955	ADMIN ASSIST
U	0	14	SMITH, DENISE J	08/02/1953	RETAIL
D	0	34	SMITH, RAYMOND H	10/30/1954	RETIRED
U	0	22	SOTO, ISMAEL JR	03/24/1957	AT HOME
U	0	22	SOTO, NAYELI MITCHELLE	02/06/2002	
D	0	15	STROM, PATSY	01/19/1938	RETIRED
R	0	30	TOKARCZYK, CAROLE M	06/24/1945	
R	0	18	YOO, JEONG JUN	03/07/1955	
R	0	58	YOUNG, REX AARON	10/19/1962	DISABLED
D	14		CIARMATORI, THERESA N	10/06/1948	RETIRED
U	22		CANAPI, GEORGE SAMALA J	01/16/1971	INTER TECH
U	28		RATKIEWICZ, EILEEN JOHNS	02/25/1953	RETIRED
U	28		RATKIEWICZ, TIMOTHY J	12/31/1949	RETIRED
R	29		LOCKWOOD, CHRISTINA E	07/28/1973	RN
U	36		MARIANI, HUGO H JR	10/18/1953	BUS DRIVER
U	36		MARIANI, LINDA M	02/01/1951	RETIRED
	37		KEERY, DAVID J JR	11/17/2005	STUDENT
U	37		KEERY, DAVID J	07/15/1970	FRANCHISEE
U	37		KEERY, RACHEL C	10/02/1975	EXEC PRES HR
U	43		SCHMIDT, AMY J	06/03/1969	MEDICAL RECORD
U	43		SCHMIDT, JESSICA LYNN	05/27/1996	RETAIL
U	43		SCHMIDT, MARK ALLEN	01/03/1964	STEELE RULE DIE
R	44		JAMROZ, DANIEL T	06/16/1946	RETIRED
U	44		JAMROZ, KATHLEEN M	10/24/1949	RETIRED
U	51		DOYLE, TARYN S	02/07/1993	STUDENT
R	51		TOTO, JOSEPH JEREMY	02/01/1992	ENGINEER
U	52		CHAMBERLAND, GLENN FRA	03/17/1965	SELF EMPLOYED
U	52		CHAMBERLAND, JACK	08/20/1999	STUDENT
U	52		CHAMBERLAND, NOLAN JOH	06/08/2005	STUDENT
U	52		CHAMBERLAND, SUSAN MAR	12/31/1968	HOUSEWIFE
U	63		PRESTON, PAULA M	06/29/1966	HOMEMAKER
R	63		PRESTON, PHILLIP J	04/25/1964	AVP
D	64		STRATTON, DAVID J	09/20/1965	TEACHER/A.T.C.
D	64		STRATTON, NICOLE	09/11/1966	TEACHER
U	64		STRATTON, SAMANTHA	08/30/1999	STUDENT
R	71		NARDI, DARILYNN L	03/09/1952	RETIRED
R	71		NARDI, GARY E	08/08/1952	RETIRED

RESIDENT TOTAL: 21396

TOWN OF AGAWAM

ALPHABETICAL LIST

V	NAME	HOUSE	APT	STREET	PCT
	A				
	ABABRE, TOM	791		NORTH ST	2
R	ABARE, THOMAS M	1039		MAIN ST	8
U	ABARNO, DAVID JOSEPH	350	45	MEADOW ST	5
U	ABBEY, ANN M	38		GREENACRE LN	3
U	ABBOTT, BRETT JAMES	410		MEADOW ST	5
U	ABDALA, DIANNA	6		BEVERLY LN	5
U	ABDALA, NELSON	6		BEVERLY LN	5
U	ABDOO, SALWA N	22		PLUMTREE WAY	2
D	ABDOW, CHAD J	69		PLANTATION DR	5
D	ABDOW, LOUISE A	165		BROOKFIELD LN	8
U	ABDUL-ALI, SAHAR L	32		PHEASANT HILL DR	7
U	ABDULAHI, ABDULWAHAB SHEK	23		REGENCY PARK DR	4
	ABEL, BENJAMIN M	209		COOPER ST	4
	ABID, HADER	4D		MANSION WOODS DR	3
U	ABLIANITIS, DORIS MARIA	11		WILLOWBROOK DR	3
U	ABLIANITIS, PANOS ALEXANDEI	11		WILLOWBROOK DR	3
	ABODEEB, ALYSSA K	40		FEDERAL ST EXT	4
U	ABODEEB, NICOLAS DAVID	40		FEDERAL ST EXT	4
R	ABRAHAM, EDWARD ALBERT	63		HUNTER'S GREENE CIR	8
U	ABRAHAM, SERENA M	63		HUNTER'S GREENE CIR	8
R	ABRAHAM, WENDY S	63		HUNTER'S GREENE CIR	8
R	ABRAHAMSON, ALEECE M	201		MEADOW ST	4
A	ABRAHAMSON, JEREMY	201		MEADOW ST	4
R	ABRAMCHUK, ALLA	135		SILVER LAKE DR	6
U	ABRAMCHUK, AVIELLA	135		SILVER LAKE DR	6
U	ABRAMS, CIARA M	23		NORMAN TER	1
D	ABRAMS, MARGARET	95	19	NORTH WESTFIELD ST	7
U	ABRAMS, ROXANNE	313		REGENCY PARK DR	4
U	ABREU FANA, WADDY RAMONA	83		LEALAND AVE	4
U	ABRUZZO, PIETRO	28		HASTINGS ST	2
U	ABRUZZO, STEPHANIE ANNE	28		HASTINGS ST	2
U	ACCORDINO, MICHAEL	20		COREY COLONIAL CDS	5
U	ACEBUCHE, GARY PASCUA JR	1	1	BELDEN CT	6
	ACETO, GARY J	3		ONEIFBY LN	6
U	ACEVEDO, ASHLEY M	44		BRIARCLIFF DR	7
	ACEVEDO, GLORIA	464		MAIN ST	4
D	ACEVEDO, LUZ N	84		COREY COLONIAL CDS	5
D	ACEVEDO, MELANIE ANN	1		AMHERST AVE	3
D	ACEVEDO, MONICA	0	48	WRIGHT ST	8
R	ACOSTA, VICTOR M JR	29		COREY COLONIAL CDS	5
	ACUNA, AMANDA	53		SUNNYSLOPE AVE	8
U	ADAMCHEK, EDWARD	53		OAK HILL AVE	1
U	ADAMCZYK, CONNOR JOHN	16		ALFRED CT	8
U	ADAMCZYK, EDWARD J	91		FAIRVIEW ST	4
U	ADAMCZYK, JENNI L	16		ALFRED CT	8
U	ADAMCZYK, JOSEPH F	12D		CASTLE HILL RD	8
R	ADAMCZYK, ROBERT PETER	190		RIVER RD	8
U	ADAMCZYK, SUSAN A	91		FAIRVIEW ST	4
U	ADAMITES, EMILY KATE	1234		SUFFIELD ST	6
U	ADAMS, ANTHONY JAMES	51		JESSICA PL	1
U	ADAMS, ASHLEY PATRICIA	844		MAIN ST	8
U	ADAMS, DAVID THURBER	40		THALIA DR	2
U	ADAMS, DOROTHY LYNN	46		PORTER DR	6
U	ADAMS, GERALD	56		BRIEN ST	3
D	ADAMS, HENRY S	40		THALIA DR	2
	ADAMS, JACOB WT	65		HOMER ST	1
U	ADAMS, JOANNE V	52B		PAUL REVERE DR	7
	ADAMS, JOHNNY CURTIS	65		HOMER ST	1
	ADAMS, LINDA M	66		FERNWOOD DR	6
D	ADAMS, LITA M	40		THALIA DR	2
U	ADAMS, MARGUERITE	56		BRIEN ST	3
	ADAMS, PAUL	462	118	MAIN ST	4
U	ADAMS, REBEKAH J	18		SOUTH ST	8
R	ADAMS, SARAH J	77		WOODSIDE DR	4
U	ADAMS, TORY L	844		MAIN ST	8
U	ADAMS, VERONICA MARIE	56		BRIEN ST	3
U	ADAMSKI, CHARLENE T	83		COREY COLONIAL CDS	5
U	ADAMSKI, EDWIN J	83		COREY COLONIAL CDS	5
U	ADAMSKI, JULIE ANN	565		NORTH WESTFIELD ST	2
R	ADAMSKI, NATHAN P	683		COOPER ST	3
U	ADAMSKI, STEVEN N	565		NORTH WESTFIELD ST	2
D	ADDISON, KODWO MENSA	24	9	DWIGHT ST	1
U	ADEMI, ARBEN	53		MARK DR	8
	ADEMI, ARBERIE	53		MARK DR	8
R	ADEMI, DRITON	46		FERNWOOD DR	6
	ADEMI, JEHONE	799		SILVER ST	6
	ADEMI, MENTOR	799		SILVER ST	6
D	ADEMI, MIRJETA	46		FERNWOOD DR	6
U	ADEMI, SHEHIDE	799		SILVER ST	6
	ADEMI, SHEHRIJE	55		MARK DR	8
D	ADEMI, TOMOR	55		MARK DR	8
D	ADHAM, YASMIN AIDA	12		AVALON PL	2
U	ADHIKARI, TARA N	143		KOSAK CT	7
	ADIL, REHMAN	67		AMHERST AVE	3
D	ADORNO, ANGELO R	129		SOUTH PARK TER	4
D	ADORNO, ISABELLA ARIEL	129		SOUTH PARK TER	4
D	ADORNO, JONATHAN MANUEL	110A		MAIN ST	4
R	ADZHIGIREY, DANIEL	150		MEADOWBROOK RD	5
U	ADZHIGIREY, NATALYA	109		SILVER ST	8
U	ADZHIGIREY, SERGEY	109		SILVER ST	8
U	AFFLITTO, BRYCE COLE	805		SILVER ST	6
U	AFFLITTO, GLORIA JUNE	40		STEWART LN	4
U	AFFLITTO, JAMES VINCENT	805		SILVER ST	6
D	AFFLITTO, LILLIAN E	805		SILVER ST	6
U	AFOLABI, KOLAJO AKINBIYI	410	6	MEADOW ST	5
U	AFONOVA, OLENA	7		HIGHLAND ST	3
	AFONSO, JOSEPH G	418	F-6	MEADOW ST	5
U	AFRIYIE, AKUA	120		ROWLEY ST	3
U	AGAYEV, BAHTIYAR	77		GLENDALE RD	5
	AGAYEVA, GURNUSH	77		GLENDALE RD	5
	AGAYEVA, JAMILA	77		GLENDALE RD	5
U	AGAYEVA, SAMIRA	77		GLENDALE RD	5
D	AGNOLI, JOANNE V	268		REGENCY PARK DR	4
R	AGNOS, ANASTASIA ANNETTE	62		COREY COLONIAL CDS	5
R	AGOGLIATI, MICHAEL	129		LIBERTY ST	1
U	AGOSTO, AMARA	80		HOWARD ST	1
U	AGOSTO AUBAIN, TOMAS	185		JAMES ST	1
U	AGRAVANTE, MARTIE FAYE ALA	184		SCHOOL ST	5
U	AGUAYO, ALEJANDRO	24		DAY ST	3
U	AGUDELO, ASA JAVIER	914		SOUTH WESTFIELD ST	6
	AGUDELO, ELLA J	914		SOUTH WESTFIELD ST	6
U	AGUDELO, KRYSTINA MARIE	914		SOUTH WESTFIELD ST	6
	AGUDELO, OLIVIA A	914		SOUTH WESTFIELD ST	6
U	AHLADAS, PETER J	62		COREY COLONIAL CDS	5
	AHLBERG, DIANA J	17F		MANSION WOODS DR	3
R	AHLBERG, PAUL E	17F		MANSION WOODS DR	3
U	AHMAD, ISHTIAQ	6D		MANSION WOODS DR	3
U	AHMADOV, MAHMUD ALIKRAM	84		BEEKMAN DR	5
U	AHMED, FARHAN	1347		SUFFIELD ST	8
U	AHMED, HANA KALEEL	18		WILLIAM ST	2
D	AHMED, HAROLD G JR	673		SHOEMAKER LN	6
	AHMED, HAZIM	580		NORTH ST	2
U	AHMED, IRFAN	1349		SUFFIELD ST	8
	AHMED, MONA	25		COLONIAL AVE	4
	AHMED, NISHAT	25		COLONIAL AVE	4
U	AHMED, RABIA	1347		SUFFIELD ST	8
U	AHMED, SAADIA OMAR	283		SUFFIELD ST	4
U	AHMED, SAEED	25		COLONIAL AVE	4
U	AHMED, SATTAR	1349		SUFFIELD ST	8
	AHMED, SULTAN	25		COLONIAL AVE	4
	AHMED, VANEEZA	1349		SUFFIELD ST	8
U	AHMETI, BESMIR	6		COREY COLONIAL CDS	5
	AHMETI, DRILONA	75		RIVER RD	8
D	AHMETI, EZRAIL	16		RALPH ST	1
	AHMETI, MERGIM	16		RALPH ST	1
	AHMETI, MUHAMER	75		RIVER RD	8
R	AHMETI, MUSLI	16		RALPH ST	1
U	AHMETI, NEDIME	66		SHERI LN	3
	AHMETI, NEFAIL	75		RIVER RD	8
U	AHMETI, ORHAN	32		PLANTATION DR	5
	AHMETI, SHEMSIE	75		RIVER RD	8
	AHMETI, SHKURTA	75		RIVER RD	8
U	AHMETI, SHKURTE	75		RIVER RD	8
D	AHMETI, VALBONA	16		RALPH ST	1
U	AINA, NAOMI O	42		DOGWOOD LN	8
R	AINEY, WILLIAM RICHARD	279		ADAMS ST	8
U	AINEY-TELFORD, DEBRA L	1114		NORTH ST	2
U	AKGUN, YUSUF	33		CHANNELL DR	5
	AKHTAR, KALSOOM	1349		SUFFIELD ST	8
U	AL MAHRWUTH, WALAA	55		AMHERST AVE	3
U	AL-MAHRWUTH, HELEN	71		DEPALMA ST	3
U	ALAIMO, AMY E	733		NORTH WESTFIELD ST	2
U	ALAIMO, BRIDGET M	15		LEY ST	4
R	ALAIMO, DAVID P	733		NORTH WESTFIELD ST	2
U	ALAIMO, HALEIGH AUTUMN	15		LEY ST	4
R	ALAIMO, JANE M	886	17	MAIN ST	8
U	ALAIMO, JON A	15		LEY ST	4
R	ALAIMO, MEGAN M	733		NORTH WESTFIELD ST	2
U	ALAIMO, MYLES ANDREW	92		CHANNELL DR	5
	ALANI, ALI	529		MILL ST	3
U	ALBANO, ANTHONY J	39		YALE AVE	2
D	ALBANO, ANTHONY EDMOND	63		YARMOUTH DR	3
U	ALBANO, ANTHONY CW	151		VALLEY BROOK RD	2
U	ALBANO, ARIANNA ISABELLA	49		BLAIR'S HILL RD	3
D	ALBANO, ASSUNTA	58		BROZ TER	1
	ALBANO, AVA	15		PEROS DR	5
R	ALBANO, CECELIA	138		COREY COLONIAL CDS	5
U	ALBANO, CHAD MICHELE	112		ROBIN RIDGE DR	2
D	ALBANO, DARLENE A	8G		MANSION WOODS DR	3
U	ALBANO, GIANNA ESTERINA	57		BELVIDERE AVE	2
	ALBANO, GIOVANNI	20		WASHINGTON AVE	4
U	ALBANO, HEATHER C	49		HEARTHSTONE DR	5
R	ALBANO, JOSEPH	49		BLAIR'S HILL RD	3
U	ALBANO, KADIE NICOLE	291		SOUTH WEST ST	7
U	ALBANO, KAREN L	104		BRIEN ST	3
D	ALBANO, KENDRA B	49		HEARTHSTONE DR	5
U	ALBANO, KENNETH A	49		HEARTHSTONE DR	5
U	ALBANO, KRYSTINA M	14		WASHINGTON AVE	4
U	ALBANO, LAURA	49		HEARTHSTONE DR	5
D	ALBANO, LAURA R	151		VALLEY BROOK RD	2
U	ALBANO, LAUREN ROSE	87		EDWARD ST	5
D	ALBANO, LESLIE A	112		ROBIN RIDGE DR	2
U	ALBANO, LINDA V	63		YARMOUTH DR	3
D	ALBANO, MARGARET A	29		ROBERTA CIR	5
U	ALBANO, MATTHEW S	104		BRIEN ST	3
U	ALBANO, MIA MARISSA	49		BLAIR'S HILL RD	3
U	ALBANO, SHELLEY ANN	49		BLAIR'S HILL RD	3
D	ALBANO, WAYNE M	112		ROBIN RIDGE DR	2

V	NAME	HOUSE	APT	STREET	PCT
D	ALBEE, RENEE	79		STEWART LN	4
D	ALBEE, RONALD JOHN	417		RIVER RD	5
U	ALBERT, KYLE	14		CHAPIN ST	3
U	ALBERTI, CATHERINE E	37		HAMPDEN LN	5
U	ALBERTSON, VINCENT FRED	55	1B	SPRING ST	1
D	ALBINO, VICTORIA D	19		ROYAL ST	3
R	ALBRECHT, BRENDA LEE	93		INDEPENDENCE RD	6
R	ALBRECHT, WAYNE CONRAD	93		INDEPENDENCE RD	6
U	ALBRO, ANTHONY P	75		COLONIAL AVE	4
U	ALBRO, FRANCES G	1059		SHOEMAKER LN	6
U	ALBRO, JESSICA M	75		COLONIAL AVE	4
U	ALBRO, KATHLEEN A	14D		MANSION WOODS DR	3
U	ALCAIDE, GLADYS	156	16	SUFFIELD ST	3
U	ALDAWOUD, LAILA A	580		NORTH ST	2
D	ALDERS, ALEXANDRA R	36		FLORIDA DR	5
U	ALDRICH, ALBERT G III	1095		NORTH WEST ST	2
U	ALDRICH, BARBARA A	1095		NORTH WEST ST	2
U	ALDRICH, JAMES R	59	12	SOUTH WESTFIELD ST	6
U	ALDRICH, MARY E	59	12	SOUTH WESTFIELD ST	6
D	ALDRICH, MONICA E	900		NORTH WEST ST	2
U	ALDRICH, RICHARD A	900		NORTH WEST ST	2
D	ALDRICH, RICHARD E	17H		CASTLE HILL RD	6
U	ALDRIDGE, JOHANNA M	430		SOUTHWICK ST	7
U	ALECHNY, CHAD	5		AMHERST AVE	3
U	ALEJANDRO, JOSE RAMON	59	10	SOUTH WESTFIELD ST	6
D	ALEJANDRO, SHANNON MARGA	254		PINE ST	7
U	ALEKSON, SUSAN J	12C		CASTLE HILL RD	8
U	ALESSANDRI, CATHERINE	7		CAMBRIDGE ST	7
U	ALESSANDRI, MICHAEL F	7		CAMBRIDGE ST	7
U	ALESSANDRI, SEAN M	7		CAMBRIDGE ST	7
U	ALESSI, DOROTHY	30		ELLISON AVE	5
U	ALESSI, LINDSEY ANGELA	72		PLANTATION DR	5
U	ALEXANDER, ALEXANDRIA NIKC	605		SOUTHWICK ST	7
U	ALEXANDER, JASON M	45		TOM ST	2
D	ALEXANDER, MARILYN	23		RIVIERA DR	8
D	ALEXION, ALICIA ANNE	15		HICKORY ST	6
D	ALEXION LEITE, ADAM THOMAS	15		HICKORY ST	6
D	ALFANO, GERALD A	53		SUFFIELD ST	4
U	ALFANO, LORELEI MARIE	11		VALENTINE TER	4
U	ALFANO, NICOLA	117		COUNTRY RD	3
J	ALHEIM, KELSEY	23		CHARLES ST	8
U	ALI, AISHA SULTANA	155		BROOKFIELD LN	8
	ALI, FARHEEN	25		ELLISON AVE	5
R	ALI, USAMA SHEHATA	21		RALPH ST	1
U	ALIBOZEK, FRANCIS C	150		LIBERTY ST	1
U	ALIBOZEK, VIRGINIA M	150		LIBERTY ST	1
U	ALICEA, ANGEL LUIS	24	37	DWIGHT ST	1
R	ALICEA, JELYN	28		WOODSIDE DR	4
U	ALICEA, JUANITA A	42		CRICKET RD	7
U	ALICEA, PATRICIA ANN	167		REGENCY PARK DR	4
U	ALICEA, PETRA	245		PINEVIEW CIR	8
U	ALICEA, ROSE M	24	2	DWIGHT ST	1
U	ALICEA SANTIAGO, PETRA	245		PINEVIEW CIR	8
	ALIYEV, OLEG Y	72		RIVERVIEW AVE	8
R	ALIYEV, YURIY	74		KANAWHA AVE	8
R	ALIYEVA, IRINA	74		KANAWHA AVE	8
U	ALIYEVA, SVETLANA	74		KANAWHA AVE	8
U	ALJARRAH, OMAR BASIM	71		DEPALMA ST	3
D	ALKAN, AYLA UMMUYE	89		KATHARINE DR	5
U	ALKAN, MAHMUT	89		KATHARINE DR	5
	ALLAN, JEFFREY S	869		NORTH ST	2
D	ALLARD, ASHLEY	185		COOPER ST	4
U	ALLARD, BRYAN	185		COOPER ST	4
U	ALLARD, DANIELLE L	86		SILVER ST	6
U	ALLARD, JONATHAN M	86		SILVER ST	6
U	ALLEGRESSO, ALISON R	42		WOODSIDE DR	4
U	ALLEGRESSO, BRIAN FRANCIS	42		WOODSIDE DR	4
U	ALLEN, ALYSSA	56		HUNT ST	4
R	ALLEN, AMORLINA C	12		CALICO LN	6
D	ALLEN, BONNIE J	127		GLENDALE RD	5
U	ALLEN, CAITLIN ASHLEIGH	583		SPRINGFIELD ST	3
D	ALLEN, DIANA L	1049		RIVER RD	5
U	ALLEN, DONNA M	70		MEMORIAL DR	3
U	ALLEN, DONNA L	18		RIVERSIDE AVE	5
U	ALLEN, EMILY VIOLETTE	57		AMHERST AVE	3
D	ALLEN, FREDERICK FRANK	159		REGENCY PARK DR	4
U	ALLEN, GERALD	56		HUNT ST	4
U	ALLEN, JULIA	940		SOUTH WESTFIELD ST	6
U	ALLEN, JUSTIN MICHAEL	925		SHOEMAKER LN	6
D	ALLEN, KATHLEEN M	33	67	NORMAN TER	1
U	ALLEN, LINDA L	39		HENDOM DR	7
U	ALLEN, LISA	30		ORLANDO ST	6
U	ALLEN, MARILENE J	113		HUNTER'S GREENE CIR	8
	ALLEN, MICHAEL B	9252ND		SHOEMAKER LN	6
U	ALLEN, NANCY LEE	56		HUNT ST	4
U	ALLEN, PATRICK ANTHONY	202		RIVER RD	8
D	ALLEN, PETER D	70		MEMORIAL DR	3
U	ALLEN, RAHEEM ASAAD	497		NORTH ST	1
R	ALLEN, RICHARD C	602		SPRINGFIELD ST	1
R	ALLEN, RICHARD CHRISTOPHEI	57		AMHERST AVE	3
D	ALLEN, ROBERT F	1049		RIVER RD	5
D	ALLEN, ROBERT STEVEN	55		DOANE AVE	6
D	ALLEN, ROBERTA J	57		AMHERST AVE	3
U	ALLEN, RONALD J	39		HENDOM DR	7
U	ALLEN, SARAH ANNE	13		PARKVIEW DR	2
	ALLEN, STEPHANIE N	9252ND		SHOEMAKER LN	6
U	ALLEN, STEVE JOSEPH	13		PARKVIEW DR	2
U	ALLEN, STEVEN B	113		HUNTER'S GREENE CIR	8
	ALLEN, TAMMY M	676		BARRY ST	7
	ALLEN, TINA M	9252ND		SHOEMAKER LN	6
	ALLEN, TRACY J	300		NORTH WEST ST	7
R	ALLEN, WAYNE JOHN	12		CALICO LN	6
U	ALLEN-GEISSLER, LISA MARIE	940		SOUTH WESTFIELD ST	6
R	ALLEVO, THERESA MARIE	295		POPLAR ST	6
U	ALLEVO, TIMOTHY J	295		POPLAR ST	6
U	ALLEY, EVELINA O	1	4	BELDEN CT	6
D	ALLIVATO, BRITTNEY	141		ANTHONY ST	4
D	ALLIVATO, JOSEPH JAMES	141		ANTHONY ST	4
D	ALLIVATO, PAULA D	141		ANTHONY ST	4
U	ALLSOP, ALLEN E	340		SOUTH ST	8
U	ALLSOP, ANNE LOUISE	340		SOUTH ST	8
D	ALLYN, SHAWN P	110		ELIZABETH ST	2
U	ALMAN, NICHOLAS B	30		LIBERTY ST	1
D	ALMIRON, MONICA	33		CHANNELL DR	5
	ALMQUIST, ANGELA M	37		BROOKLINE AVE	2
U	ALMQUIST, DANA AXEL JR	39		SHERI LN	3
U	ALMQUIST, GAIL MARIE	1267		NORTH WESTFIELD ST	2
D	ALMQUIST, MELISSA B	1267		NORTH WESTFIELD ST	2
U	ALOISI, ALAN R	27		RAYMOND CIR	4
R	ALOISI, GINO A	88		LANCASTER DR	3
U	ALOISI, GLEN A	88		LANCASTER DR	3
U	ALOISI, JEAN M	27		RAYMOND CIR	4
H	ALOISI, LINDA JOAN	88		LANCASTER DR	3
D	ALPHONSO, ANTHONY L	420	72	MAIN ST	4
U	ALSAAB, ABDAL SHARIK	15		AUTUMN ST	8
U	ALTAMIMI, RASHA SADON	104		WALNUT ST	1
	ALTAMURA, GAETANO	21		GRANGER DR	2
	ALTAMURA, PASQUA	21		GRANGER DR	2
U	ALTMAN, EVAN	232		GARDEN ST	6
D	ALTOBELLI, MARGARET H	43		MILL ST	6
D	ALTOBELLI, NANCY LOUISE	43		MILL ST	6
U	ALTOMARE-JENDZA, PHYLLIS	146		BROOKFIELD LN	8
U	ALUGAIDI, HUSSAM ALI	37		FEDERAL ST	4
D	ALVANOS, CHARLES	125		ANVIL ST	7
U	ALVANOS, NICHOLAS CHARLES	123		NICOLE TER	6
D	ALVANOS, SUSAN N	125		ANVIL ST	7
D	ALVARADO, EDNA MARISOL	202		REGENCY PARK DR	4
U	ALVARADO, SERENA ROSE	15		RALPH ST	1
U	ALVAREZ, ALEXANDER	79		SIMPSON CIR	5
U	ALVAREZ, ANA ROSA	86		PAUL REVERE DR	6
U	ALVAREZ-ORTIZ, LOURDES A	41		KATHARINE DR	5
U	ALVES, DANIELLE ALYSSA	719		BARRY ST	7
U	ALVES, JOHN D	53		CANDLEWOOD DR	8
U	ALVES, LENOX KIMTHU	53		CANDLEWOOD DR	8
U	ALVES, LISA AM	9		LAKE VIEW CIR	6
U	ALVES, PAIGE	53		CANDLEWOOD DR	8
U	ALVES, ROBERT PAUL	94		BEEKMAN DR	5
U	ALVES, SUSAN D	53		CANDLEWOOD DR	8
U	ALZUHAIRI, EDWAN	28		OXFORD ST	8
U	ALZUHAIRI, NAMARIQ NAJM	28		OXFORD ST	8
D	AMABILE, SUSAN LEE	83		HIGHLAND ST	3
D	AMANKWAH, ABENA	120		ROWLEY ST	3
U	AMARE-BIHONEGNE, BIRHANEI	617		RIVER RD	5
U	AMATO, ALYSSA A	1024		NORTH WEST ST	2
U	AMATO, ANTHONY J	50		CARDINAL DR	4
U	AMATO, CARMELA	1024		NORTH WEST ST	2
U	AMATO, GREGORY M	1024		NORTH WEST ST	2
U	AMATO, JANET M	26		PERRY LN	8
R	AMATO, JOSEPH R	26		PERRY LN	8
L	AMATO, JULIANA CARINA	1024		NORTH WEST ST	2
	AMATO, STEPHEN	26		PERRY LN	8
R	AMATO, VALERIE L	26		PERRY LN	8
U	AMAYA, BRENDA MARIE	84		COSGROVE ST	8
U	AMAYA, CECILIA	119		COREY COLONIAL CDS	5
	AMELLIN, BLANCHE	61		COOPER ST	4
U	AMELLIN, MARY Y	51		ORLANDO ST	6
R	AMENTA, CHRISTINE M	74		GARDEN ST	6
D	AMIRAULT, ELLEN MARIE	123		REGENCY PARK DR	4
R	AMMIRATO, GEORGE RICHARD	10B		MANSION WOODS DR	3
U	AMO, STEVEN C	1103		SPRINGFIELD ST	6
D	AMOS, DOUGLAS HYLAN JR	95	26	NORTH WESTFIELD ST	7
D	AMPONSAH, JOYCELYN	1	4	BELDEN CT	6
	AMPONSEH, JOYCELYN	1	O-4	BELDEN CT	6
U	AMRICH, CHRISTOPHER G	84		CAMBRIDGE ST	2
U	AMRICH, MEGAN MARIE	84		CAMBRIDGE ST	2
U	ANDERSON, ADAM P	72		SUNNYSLOPE AVE	8
D	ANDERSON, ALISON K	72		SUNNYSLOPE AVE	8
U	ANDERSON, AMANDA C	33	92	NORMAN TER	1
U	ANDERSON, ASHLEY I	80		DOGWOOD LN	8
R	ANDERSON, BARBARA J	26		FAYMORE DR	6
	ANDERSON, BRIAN	475		MEADOW ST	4
U	ANDERSON, CONNOR M	14		JOEY DR	5
U	ANDERSON, DAVID A	14		JOEY DR	5
R	ANDERSON, DONALD F	198		CAMBRIDGE ST	2
D	ANDERSON, EDWIN O JR	154		CAMBRIDGE ST	2
D	ANDERSON, ELOISE	154		CAMBRIDGE ST	2
D	ANDERSON, ERIC A	26		FAYMORE DR	6
U	ANDERSON, FRANCES C	20		WOODCLIFF AVE	8
U	ANDERSON, GLORIA A	445		COOPER ST	3
U	ANDERSON, GREGORY ALAN	392		SUFFIELD ST	3

V	NAME	HOUSE	APT	STREET	PCT
U	ANDERSON, JESSICA LYNN	82		HALLADAY DR	7
	ANDERSON, JILLIAN E	72		SUNNYSLOPE AVE	8
R	ANDERSON, JUDITH A	198		CAMBRIDGE ST	2
R	ANDERSON, LIAM	120		FEDERAL ST EXT	4
R	ANDERSON, LYNNE S	102		BARRY ST	6
U	ANDERSON, MARK D	22		ORIOLE DR	2
D	ANDERSON, MICHELE R	35		LINCOLN ST	3
U	ANDERSON, NEIL C	63		STEWART LN	4
U	ANDERSON, PAMELA J	20		WOODCLIFF AVE	8
U	ANDERSON, RICHARD A	60		TINA LN	7
	ANDERSON, ROBERT D	35		HARDING ST	1
U	ANDERSON, SAMANTHA E	691		MILL ST	3
U	ANDERSON, SARAH ELISABETH	63		STEWART LN	4
U	ANDERSON, SUSAN M	12		HOWARD ST	1
	ANDERSON, SYDNEY D	35		HARDING ST	1
U	ANDERSON-STEC, RANDALL SC	156	6	SUFFIELD ST	3
U	ANDINO, CARMEN I	116		SHERI LN	3
R	ANDRE, CHRISTOPHER N	184	2	WALNUT ST	1
R	ANDRE, MARIA	14		SPRUCE CIR	7
U	ANDRE, MICHAEL A	14		SPRUCE CIR	7
R	ANDRE, MICHAEL A	14		SPRUCE CIR	7
U	ANDREOLI, DONALD GENO	452		BARRY ST	7
U	ANDREOLI, SULEMA M	452		BARRY ST	7
U	ANDREWS, CHELSEY MARIE	1025		SUFFIELD ST	6
U	ANDREWS, DEBORAH A	216	2	WALNUT ST	1
U	ANDREWS, EMMALY JEAN	39		PLANTATION DR	5
R	ANDREWS, JEREMEY M	522		NORTH ST	1
R	ANDREWS, JESSICA L	14F		CASTLE HILL RD	8
U	ANDREWS, JULIA	33		SPRUCE CIR	7
D	ANDREWS, LAURIE L	415	2	SPRINGFIELD ST	3
R	ANDREWS, MARK J	410	1	MEADOW ST	5
U	ANDREWS, MARYANN M	522		NORTH ST	1
D	ANDREWS, MIRIAM LUZ	45		ALLISON LN	2
D	ANDREWS, NATALIE PAIGE	522		NORTH ST	1
U	ANDREWS, NICOLE M	1025		SUFFIELD ST	6
U	ANDREWS, THOMAS FRANCIS	33		SPRUCE CIR	7
	ANDREWS-GOODROW, KAYLEE	1025		SUFFIELD ST	6
U	ANDRINGA, LEAH A	175		SOUTH ST	8
U	ANDRINGA, NICHOLAS JAMES	175		SOUTH ST	8
U	ANDROS, GEORGE T	31		FEDERAL ST EXT	4
R	ANDRUSS, FRANK J SR	16		LIBERTY ST	1
U	ANDRUSS, MARIE A	16		LIBERTY ST	1
R	ANDRUSS, STACIA A	16		LIBERTY ST	1
U	ANDRUSS-JEWELL, LORI A	141		ELIZABETH ST	2
U	ANGELINI, ANTHONY D	60		RIDGEVIEW DR	2
D	ANGELINI, JAMI E	60		RIDGEVIEW DR	2
U	ANGELO, ALICE A	462	109	MAIN ST	4
U	ANGELOS, ELIZABETH M	4A		CASTLE HILL RD	8
	ANGELOS, JAMES A	4A		CASTLE HILL RD	8
	ANGHELCEVA, LILIA V	72		RIVERVIEW AVE	8
U	ANGHELCEVA, ZINAIDA	886	51	MAIN ST	8
U	ANGLIN, MICHELLE	364		SOUTH ST	8
U	ANGLIN, NAJHEEN M	215		SOUTH ST	8
	ANGLIN, TESLA C	364		SOUTH ST	8
U	ANGLIN, TOY CLAYTON II	364		SOUTH ST	8
U	ANGOTTI, TERESE J	28		COUNTRY RD	3
R	ANGUS, TRICIA L	143		VALLEY BROOK RD	2
	ANGYLCHEV, VIKTOR P	886	51	MAIN ST	8
R	ANIPKO, ALEKSEY	319		MEADOW ST	4
R	ANISIMOV, DMITRIY A	46		DANNY LN	5
R	ANISIMOV, STANISLAV	55		SCHOOL ST	5
R	ANISIMOVA, NATALYA	46		DANNY LN	5
R	ANISIMOVA, OLGA	55		SCHOOL ST	5
	ANJOS, FERNANDA M	77		NICOLE TER	6
	ANJOS, MORGAN P	77		NICOLE TER	6
U	ANJOS, WILLIAM MARK	77		NICOLE TER	6
U	ANTAYA, ALFRED J	29		HALL ST	1
CC	ANTAYA, KATHERINE M	76		ROBERTA CIR	5
	ANTAYA, LAURIE	29		HALL ST	1
R	ANTAYA, RONALD GIRARD	76		ROBERTA CIR	5
D	ANTAYA, SHARON A	76		ROBERTA CIR	5
R	ANTAYA-IZOITA, ELIZABETH R	92		ANVIL ST	7
D	ANTHONY, ALEXANDRA	32		DEER RUN RD	8
U	ANTHONY, MICHAEL PAUL	32		DEER RUN RD	8
U	ANTICO, BRUNO D JR	75		CHANNELL DR	5
U	ANTICO, JILL M	15		BUTTERWOOD RD	6
R	ANTICO, JOSEPH R	15		BUTTERWOOD RD	6
U	ANTICO, JULIE ANN	47		OAK LN	1
U	ANTICO, KAREN A	40		WORTHINGTON BROOKE CI	8
U	ANTICO, KENNETH	40		WORTHINGTON BROOKE CI	8
R	ANTICO, NICHOLAS J	15		BUTTERWOOD RD	6
D	ANTICO, PAULA JANE	75		CHANNELL DR	5
U	ANTOINE, CHERISE	26		SHERI LN	3
U	ANTOINE, LISA J	26		SHERI LN	3
U	ANTOINE, PAUL A	26		SHERI LN	3
U	ANTON, ANTHONY M	30		LINCOLN ST	3
U	ANTON, DONNA LEE	22		SOUTH FLORIDA DR	5
U	ANTON, ELIZABETH H	30		LINCOLN ST	3
U	ANTON, JOSEPH S	30		LINCOLN ST	3
U	ANTON, NICHOLAS ALBERT	22		SOUTH FLORIDA DR	5
U	ANTONELLIS, ANN R	6		COTTONWOOD LN	8
U	ANTONELLIS, BRUCE	6		COTTONWOOD LN	8
U	ANTONIN, MONICA ROCHA	6	2	SUTTON PL	1
U	ANZALOTTI, SALVATORE ANTH	14D		CASTLE HILL RD	8
U	ANZIANO, JAMES ROBERT	6		YORKSHIRE LN	3
U	ANZIANO, JARED THOMAS	6		YORKSHIRE LN	3
U	ANZIANO, LEXINE E	6		YORKSHIRE LN	3
U	ANZIANO, ROBERT C	6		YORKSHIRE LN	3
	APONTE-ROJAS, KEISHLA	134		CHANNELL DR	5
D	AQUINO, MARLENE	299		RIVER RD	8
U	ARAIN, SAAD ANIS	952		NORTH ST	2
D	ARBACHOUSKAS, MATTHEW J	48		DOANE AVE	6
D	ARBANAS, ZELJKO	27	3	SUTTON PL	1
D	ARBELAEZ, AMANDA S	37		STERLING RD	5
L	ARBELAEZ, AMPARO	13		ORLANDO ST	6
U	ARBELAEZ, CARLOS ARBERTO	83		ROOSEVELT AVE	2
U	ARBELAEZ, COREY C	418	1	MEADOW ST	5
D	ARBELAEZ, KEVIN M	13		ORLANDO ST	6
U	ARBELAEZ, LAURA	100		KENSINGTON ST	3
U	ARBELAEZ, LYNN G	20		NORRIS ST	3
U	ARBELAEZ, SARAH LUCIA	100		KENSINGTON ST	3
U	ARBELAEZ-BORECKI, GLORIA E	44		MARK DR	8
U	ARBELAEZ-SERNA, MARTHA EL	42		MARK DR	8
R	ARBOUR, DIANNE MARIE	40		ANNABLE ST	1
R	ARBUZOV, KARINA MICHELLE	49	3	COOLEY ST	1
U	ARBUZOV, OLGA	24		CAMPBELL DR	5
D	ARBUZOV, SERGEO V	38		DEPALMA ST	3
	ARCAND, GLORIA C	62		COLONIAL AVE	4
U	ARCAND, WILLIAM F	62		COLONIAL AVE	4
U	ARCE, MATEO	1172	8	SPRINGFIELD ST	2
	ARCELASCHI, JOSEPH R	32		LAKE VIEW CIR	6
U	ARCELASCHI, RICHARD JOSEPH	103		BEEKMAN DR	5
	ARCELASCHI, THOMAS C	32		LAKE VIEW CIR	6
U	ARCHAMBAULT, GABRIEL V	74		SILVER ST	6
U	ARCHAMBAULT, KEITH M	16		HICKORY ST	6
U	ARCHAMBAULT, NICHOLAS THE	74		SILVER ST	6
U	ARCHULETA, ADRIAN E	321		LEONARD ST	5
D	ARCHULETA, MAURA CHRISTINI	321		LEONARD ST	5
U	ARCOUETTE, LINDA ANN	59		DOGWOOD LN	8
U	ARCURI, ISABELLA	124		RIVIERA DR	8
D	ARDIZONI, BARBARA F	99		ROBIN RIDGE DR	2
U	ARDIZONI, JOSEPH JAMES	75		FRANKLIN ST	3
D	ARDIZONI, RONALD ALEXANDEI	99		ROBIN RIDGE DR	2
R	ARDOLINO, ALEC JOSEPH	106		HUNTER'S GREENE CIR	8
R	ARDOLINO, ANDREW M	106		HUNTER'S GREENE CIR	8
R	ARDOLINO, MATTHEW D	106		HUNTER'S GREENE CIR	8
R	ARDOLINO, SHERRY ANN	106		HUNTER'S GREENE CIR	8
R	AREL, DAVID R	196		BARRY ST	7
D	ARENSTAM, FRANCIS HENRY	137		CLOVER HILL DR	2
D	ARENSTAM, LAURICE A	137		CLOVER HILL DR	2
L	ARGIRO, JAMES A	418A	1	MEADOW ST	5
U	ARGIRO, PHIL	337		SPRINGFIELD ST	3
U	ARGRAVES, HANNAH	403		SOUTH ST	8
U	ARIGONI, MATTHEW J	22		MEMORIAL DR	3
U	ARLET, CRISTINE ANN	23		SUTTON PL	1
	ARMATA, DEBRA L	7		OAKRIDGE DR	7
U	ARMATA, DON C	7		OAKRIDGE DR	7
U	ARMENT, CAROL	33	93	NORMAN TER	1
	ARMENT, MICHAEL J	33	93	NORMAN TER	1
R	ARMFIELD, ALBERT V JR	20		RICHARDSON PL	8
U	ARMFIELD, EMMA C	20		RICHARDSON PL	8
U	ARMFIELD, JESSE RAYMOND	20		RICHARDSON PL	8
D	ARMFIELD, NORMA	20		RICHARDSON PL	8
	ARMITAGE, NICOLE	88		LISWELL DR	7
R	ARMOUR, CAROL A	111		VALENTINE ST	4
U	ARMSTRONG, ROLAND LEE	33	51	NORMAN TER	1
U	ARNOLD, BRENDAN DAVID	135		MOORE ST	1
U	ARNOLD, CYNTHIA J	164		LEONARD ST	5
U	ARNOLD, DAVID M	135		MOORE ST	1
U	ARNOLD, GARY B	847		SOUTH WEST ST	7
D	ARNOLD, KATHLEEN MARIE	50		BROOKLINE AVE	2
D	ARNOLD, MEAGHAN L	17		LEXINGTON ST	1
U	ARNOLD, MICHAEL J	17		LEXINGTON ST	1
R	ARONE, ANNEMARIE	431		SILVER ST	6
U	ARPIN, CARLA ANN	24		LOSITO LN	6
R	ARPIN, PAUL G	42		INDEPENDENCE RD	6
U	ARROYO, CARLOS JAVIER	1	4	BELDEN CT	6
D	ARROYO, EDUARDO JR	80		SPRINGFIELD ST	1
U	ARROYO SANTIAGO, ANDRES J	1	4	BELDEN CT	6
U	ARRUDA, GLENN BARRY	1162	27	SPRINGFIELD ST	2
D	ARSENAULT, BRIAN D	278		NORTH WESTFIELD ST	2
U	ARSENAULT, BRUCE EUGENE	54		MERRELL DR	5
R	ARSENAULT, JENNIFER RENE	151		BARRY ST	7
U	ARSENAULT, JODI E	278		NORTH WESTFIELD ST	2
U	ARSENAULT, LAURA DENISE	127		HIGH ST	1
U	ARSENAULT, LORI A	54		MERRELL DR	5
U	ARSLANI-GINSBERG, CATHERIN	93		ZACK'S WAY	5
U	ARSLANIAN, GEORGE TODD	20		MEMORIAL PARK	3
U	ARSLANIAN, MEAGAN TAYLOR	20		MEMORIAL PARK	3
	ARSLANIAN, MICHELLE C	20		MEMORIAL PARK	3
U	ARTEMOV, ARTEM	116		ADAMS ST	8
	ARTEMOVA, YELENA A	603		SUFFIELD ST	4
R	ARTHUR, CHARLES A	22D		CASTLE HILL RD	6
U	ARVANITIS, ASPASIA	4		ASH LN	8
D	ARVENTOS, DANIEL A	579		COOPER ST	3
D	ARVENTOS, DIANE M	579		COOPER ST	3
	ARYTIAN, MARIA	7		RIVIERA DR	8
	ARYTIAN, YULIAN	7		RIVIERA DR	8
U	ASARESE, MICHAEL A	84		ADAMS ST	8
D	ASCHER, TATYANA MARIE	1730	3	MAIN ST	8

V	NAME	HOUSE	APT	STREET	PCT
U	ASENCIO CRUZ, LUIS STEVEN	238	4	MAPLE ST	1
U	ASHEY, KIM C	27		SHERI LN	3
U	ASHEY, RONALD W	27		SHERI LN	3
U	ASHFORD, COURTNIE M	82		STONY HILL RD	7
	ASHLABAN, STEPAN	23		KATY LN	2
U	ASHLEY, CARL JOSEPH	33		WORTHINGTON BROOKE CI	8
U	ASHWELL, KATHLEEN G	24		FEDERAL AVE	4
U	ASKEW, ANDREA NICOLE	106		RIVIERA DR	8
U	ASKEW, BRITTANY MARIE	106		RIVIERA DR	8
U	ASKEW, KAELIN DZHON	106		RIVIERA DR	8
	ASKEW, PARRIS DARNELL	106		RIVIERA DR	8
U	ASKEW, RICHARD MICHAEL	97		BRIEN ST	3
U	ASKEW, STEVEN DARRAIL	106		RIVIERA DR	8
U	ASKINS, KENNETH JOHN	70		INDEPENDENCE RD	6
U	ASKWITH, DEBRA A	28		HOPE FARMS DR	6
U	ASSAD, CHARLES JOSEPH RAY	63		CAMBRIDGE ST	7
D	ASSAD, MIRIAM E	63		CAMBRIDGE ST	7
	ASSELIN, ALBERT L	143		ADAMS ST	8
U	ASSELIN, CARSON WAYNE	13D		MANSION WOODS DR	3
U	ASSELIN, DANIEL J	97		BRADFORD DR	6
U	ASSELIN, DYLAN C	699		SOUTH WEST ST	7
U	ASSELIN, FRANCIS J	97		BRADFORD DR	6
U	ASSELIN, JOSEPH FRANCIS	97		BRADFORD DR	6
U	ASSELIN, KATHERINE E	97		BRADFORD DR	6
U	ASSELIN, LYNN ANN	13D		MANSION WOODS DR	3
	ASSELIN, RITA G	143		ADAMS ST	8
U	ASTA-FERRERO, DUANE	29		RANDALL ST	3
R	ASTA-FERRERO, MELANIE A	71		BIRCH HILL RD	8
U	ASTA-FERRERO, PATRICK R	124		NORTH ST	1
R	ASTA-FERRERO, PATRICK R II	71		BIRCH HILL RD	8
U	ASTAFERRERO, JOYCE L	29		RANDALL ST	3
D	ASTAFERRERO, KAREN A	124		NORTH ST	1
	ATANANE, HABIBA	377		SPRINGFIELD ST	3
U	ATANANE, LAHCEN	377		SPRINGFIELD ST	3
U	ATANANE, MOHAMED	375		SPRINGFIELD ST	3
	ATHAS, NICK C	52		ELBERT RD	5
U	ATKIN, KEVIN THOMAS	167		LANCASTER DR	3
D	ATKINS, ELIZABETH JOAN	51		WILLIAM ST	3
U	ATKINS, JEFFREY JOHN JR	28		MEMORIAL DR	3
U	ATKINS, KELLY A	28		MEMORIAL DR	3
U	ATKINS, PATRICIA ANN	51		WILLIAM ST	3
U	ATKINSON, KEVIN J	18		VALENTINE TER	4
D	ATLASON, ARNI SR	32		ANNABLE ST	1
D	ATTA, LAILA	16C		CASTLE HILL RD	6
U	ATTANASIO, DOMINICK A	135		NORTH ST	1
U	AUBE, DUSTIN W	78		NORRIS ST	3
U	AUBIN, HENRY J	791		NORTH WESTFIELD ST	2
U	AUBIN, RITA M	791		NORTH WESTFIELD ST	2
U	AUBREY, ANTHONY J	2		PLANTATION DR	5
U	AUBREY, JAMES P	45		PEMBROKE LN	8
U	AUBREY, JUSTINA M	2		PLANTATION DR	5
U	AUBREY, SUSAN M	45		PEMBROKE LN	8
U	AUCELLA, ROBERT P	291		REGENCY PARK DR	4
T	AUCELLA, SANDRA M	291		REGENCY PARK DR	4
D	AUCHY, RITA K	107		SILVER LAKE DR	6
U	AUCOIN, MICHELLE M	59		MILL ST	6
U	AUDET, MARY AMELIA	243		NORTH WESTFIELD ST	7
D	AUDET, MEGAN J	571		MAIN ST	5
U	AUDET, PAUL R	243		NORTH WESTFIELD ST	7
U	AUDET, RICHARD PAUL	243		NORTH WESTFIELD ST	7
U	AUDETTE, JOSEPH P	462	105	MAIN ST	4
U	AUDETTE, LIONEL A	1044		SHOEMAKER LN	6
U	AUGER, NANCY	165		PINEVIEW CIR	8
U	AUGER, NATHAN C	46		PLANTATION DR	5
U	AUGUSTI, MARYJANE	57		INDEPENDENCE RD	6
D	AUGUSTI, RICHARD A Jr	49		SPENCER ST	1
U	AUGUSTI, RONALD C	46		PLEASANT VALLEY RD	2
D	AUGUSTI, THERESA R	37		SEQUOIA DR	3
U	AUGUSTI, THERESE A	46		PLEASANT VALLEY RD	2
U	AUGUSTO, LINDA N	1134		RIVER RD	5
D	AUGUSTO, PAUL VINCENT	1	O-1	BELDEN CT	6
U	AUGUSTO, VICTOR M	1134		RIVER RD	5
U	AUGUSTYNIAK, JOHN JOSEPH	475		NORTH WESTFIELD ST	2
U	AUGUSTYNIAK, SARAH E	475		NORTH WESTFIELD ST	2
R	AULD, BENJAMIN KENNETH	54C		PAUL REVERE DR	7
R	AUNCHMAN, BONNIE L	14		CHURCH ST	1
R	AUSSANT, ANGELA STEPHANIE	52		NORTHWOOD ST	2
D	AUSSANT, CHRISTINE L	361		NORTH ST	1
U	AUSTIN, GERALD MAURICE	41		COLONIAL AVE	4
D	AUSTIN, JANET E	418	E-14	MEADOW ST	5
D	AUSTIN, KATHERINE BRIDGET	41		COLONIAL AVE	4
U	AUSTIN, SARA JEANNE	94		FLORIDA DR	5
D	AVDYLI, AGRON	195		LEONARD ST	5
	AVDYLI, JEHONA	29		LINE ST	3
	AVDYLI, LEUTRIM	29		LINE ST	3
D	AVDYLI, MUSA	195		LEONARD ST	5
	AVDYLI, NEVRIJE	29		LINE ST	3
U	AVDYLI, QENDRIM	195		LEONARD ST	5
	AVDYLI, QENDRIM	29		LINE ST	3
D	AVDYLI, XHEVDET	195		LEONARD ST	5
U	AVELAR MEJIA, NIXON A	51		PEROS DR	5
U	AVELLAR, ZACHERY J	71	14	HIGH ST	1
D	AVERILL, JACOB K	558		COOPER ST	3
D	AVERILL, KYLE KEITH	914		MAIN ST	8
U	AVERILL, SARA JEAN	31		HIGH MEADOW RD	2
D	AVERILL, SUZANNE RENEE	914		MAIN ST	8
U	AVERILL, WINSTON CHADWICK	170		NORTH WESTFIELD ST	7
D	AVERSA, ANASTASIA T	44		LINE ST	3
D	AVERSA, CARMEN A III	158		MAPLE ST	1
R	AVERSA, KAREN M	67		MAPLE ST	1
U	AVERSA, ROBERT A JR	67		MAPLE ST	1
U	AVERY, BENJAMIN P	41		OTTAWA ST	1
U	AVERY, DEBRA D	210		NORTH WEST ST	7
U	AVERY, DEREK ROSS	210		NORTH WEST ST	7
U	AVERY, MARY A	202		JAMES ST	1
U	AVERY, PAUL E JR	202		JAMES ST	1
U	AVERY-GAGNIER, LAURA	278		MEADOW ST	4
U	AVILES, CHRISTINE ERICA	113		BRIDGE ST	1
U	AVILES, STEVEN ANTHONY	113		BRIDGE ST	1
U	AVONDO, BARBARA F	9		KING AVE	1
U	AVONDO, DAVID S	57		BROOKLINE AVE	2
U	AVONDO, GARRY C	9		KING AVE	1
R	AVONDO, KENNETH P JR	248		HIGH ST	1
	AVONDO, NANCY	57		BROOKLINE AVE	2
D	AVONDO, SUSAN M	248		HIGH ST	1
U	AVRAAMOV, MAXIM	85		KANAWHA AVE	8
U	AVRAAMOVA, LESIA	85		KANAWHA AVE	8
U	AWAD, AYSHA Y	527		NORTH ST	1
U	AWAD, OMAR YEHYA	527		NORTH ST	1
U	AWKAL, BACEM I	21		BLAIR'S HILL RD	3
U	AWKAL, HANNA DASTIGIR	24		HICKORY ST	6
D	AWKAL, MAZEN M	24		HICKORY ST	6
U	AXIOTIS, STEPHEN J	761		SUFFIELD ST	6
U	AYALA FALCON, JOSE ANGEL	11		RIVER ST	1
D	AYERS, ADELINE R	17		ROYAL ST	3
R	AYERS, ALBERT M	298		NORTH WESTFIELD ST	2
U	AYERS, KATHERINE M	298		NORTH WESTFIELD ST	2
D	AYKANIAN-MORIN, GAIL A	437		SOUTH WESTFIELD ST	6
U	AYOTTE, BRETT JOHN JOSEPH	108		THALIA DR	2
U	AYOTTE, CHRISTIAN E	4		INDEPENDENCE RD	7
U	AYOTTE, ISABELLA MADISON	668		COOPER ST	3
R	AYOTTE, JAMES JR	44		THALIA DR	2
D	AYOTTE, PAMELA A	4		INDEPENDENCE RD	7
U	AYOTTE, REJEAN M	4		INDEPENDENCE RD	7
U	AYOTTE, RICHARD JJ	108		THALIA DR	2
U	AYOTTE, ROSE M	66		OAK HILL AVE	1
R	AYOTTE, STEFAN C	4		INDEPENDENCE RD	7
R	AYRE, KATHRYN MARY	68		VILLA DR	6
R	AYRE, MARY T	646		MAIN ST	4
U	AYRE, TIMOTHY TILTON	646		MAIN ST	4
	AZEROUAL, KHADIJA	377		SPRINGFIELD ST	3
	AZHAR, KHADIJA	68		ALHAMBRA CIRCLE NO	5
U	AZIAHA, YAOVI ELOM	85		LISWELL DR	7

B

V	NAME	HOUSE	APT	STREET	PCT
U	BAAWUAH, FREDA	156	32	SUFFIELD ST	3
U	BABBIN, JOYCE E	2		PRINCE LN	4
U	BABIN, ALYSSA MARIE	14		CHAPIN ST	3
U	BABIN, JOSEPH M	16		CHAPIN ST	3
U	BABINOV, IRINA	79		FARMINGTON CIR	2
	BABINOV, YVACHESLAV A	145		MAPLE ST	1
U	BACAJ, BESAR	107		BEEKMAN DR	5
U	BACAJ, BIONDINA	107		BEEKMAN DR	5
U	BACAJ, BLERINA	1149		NORTH ST	7
D	BACHINI, BRIANNE N	32		FORDHAM AVE	2
U	BACHINI, DEBORAH L	68		RED FOX DR	7
U	BACHINI, MICHAEL PAUL	32		FORDHAM AVE	2
D	BACHINI, PAUL F	68		RED FOX DR	7
R	BACHTA, BRUCE F	7		AGNOLI PL	2
R	BACHTA, JERIANN	775	10D	SPRINGFIELD ST	3
R	BACIS, BRIAN DAVID	65		FEDERAL ST EXT	4
R	BACIS, FILIPA FERREIRA	65		FEDERAL ST EXT	4
U	BACKLUND, JACOB RYAN	118		THALIA DR	2
U	BACKLUND, KENNETH JR	118		THALIA DR	2
U	BACKLUND, RACHEL A	118		THALIA DR	2
R	BACKUS, KIMBERLY	36		MAYNARD ST	1
D	BADAWY, SAHAR A	26		FRANKLIN ST	3
D	BADER, KAREN A	7D		CASTLE HILL RD	6
D	BADER, MICHAEL F	7D		CASTLE HILL RD	6
D	BADILLO, GAIL J	74	21	SPRINGFIELD ST	1
U	BADURA, LILLIAN MARGARET	69		SENATOR AVE	4
U	BAE, HAN S	24		BARBERRY LN	1
	BAEDER, JACOB G	98		VASSAR RD	2
U	BAEDER, JEFFREY K	98		VASSAR RD	2
U	BAEDER, STACEY J	98		VASSAR RD	2
	BAEDER, SYDNEY N	98		VASSAR RD	2
U	BAEZ, DIANA LUZ	1	2	BELDEN CT	6
U	BAEZ, JUSTIN Z	1	2	BELDEN CT	6
R	BAEZ, MAYRELIS	116	D	MAIN ST	4
U	BAGGETTA, ALBERT	177		ADAMS ST	8
U	BAGGETTA, BEVERLY C	177		ADAMS ST	8
U	BAGINSKI, JOHN A	209		SHOEMAKER LN	6
U	BAGINSKI, JUDITH MARIE	125		RIVIERA DR	8
R	BAGINSKI, NICOLE M	1056		NORTH WEST ST	2
U	BAGLEY, BARBARA L	26		KAREN DR	3
U	BAGLEY, JAMES P	26		KAREN DR	3
U	BAILEY, BRITTANY LYNN	469	A	COREY ST	5
U	BAILEY, MARY HELEN	1	C	SABRINA WAY	5
U	BAILEY, ROBERT L	84		ROBIN RIDGE DR	2
U	BAILEY, TIMOTHY J	1	C	SABRINA WAY	5

V	NAME	HOUSE	APT	STREET	PCT
U	BAILEY, TRACY A	84		ROBIN RIDGE DR	2
D	BAILLARGEON, LUKE R	1	B-4	BELDEN CT	6
	BAILLARGEON, NANCY	464		MAIN ST	4
U	BAJRAMI, FATLINDA LINDA	33		BEEKMAN DR	5
U	BAKER, BRENDAN W	204		JUNIPER RIDGE DR	7
U	BAKER, CHARLES R	100		ADAMS ST	8
D	BAKER, CHRISTOPHER ANNA	886	7	MAIN ST	8
U	BAKER, DANIELLE M	43		STERLING RD	5
U	BAKER, EMILY ELIZABETH	204		JUNIPER RIDGE DR	7
U	BAKER, JERI ANNE	16G		MANSION WOODS DR	3
U	BAKER, JILL M	126		FLORIDA DR	5
U	BAKER, KAREN M	34		SHERI LN	3
U	BAKER, KENNETH R	204		JUNIPER RIDGE DR	7
U	BAKER, LORIE L	100		ADAMS ST	8
U	BAKER, MATTHEW ADAM	126		FLORIDA DR	5
U	BAKER, MAURA D	204		JUNIPER RIDGE DR	7
U	BAKER, NANCY ANN	92		HIGHLAND ST	3
D	BAKER, NINA	334		SCHOOL ST	5
U	BAKI, ALI	67		HIGHLAND ST	3
	BAKI, JOUDI B	67		HIGHLAND ST	3
U	BAKI, NESREEN M	67		HIGHLAND ST	3
U	BAKOWSKI, MARGARET E	61		SOUTH WESTFIELD ST	6
U	BALAKIER, JOANN FRANCES	11		ANTHONY ST	4
U	BALBONI, ALLYSON	57		SPENCER ST	1
D	BALBONI, JOHN A	188		WALNUT ST	1
U	BALBONI, JONIJEAN C	57		SPENCER ST	1
D	BALBONI, KAREN L	14		HIGHLAND AVE	1
U	BALBONI, MICHAEL DAVID	57		SPENCER ST	1
U	BALBONY, DANIEL THOMAS	15		MARDALE AVE	4
U	BALBONY, LAURA ANN	406		COOPER ST	3
R	BALCH, MICHAEL J	19		COLONY LN	1
T	BALCH, MICHELLE R	19		COLONY LN	1
U	BALDARELLI, SHARON M	178		HIGH ST	1
U	BALDARELLI, SHARON T	178		HIGH ST	1
U	BALDWIN, ANTHONY EARL	88		SOUTH ST	8
U	BALDWIN, CATHERINE SCHUTZ	163		REGENCY PARK DR	4
U	BALDWIN, VIOLET EDEN	1245		MAIN ST	8
U	BALDYGA, GINA M	17		HAMPDEN LN	5
U	BALDYGA, JAMES P	17		HAMPDEN LN	5
D	BALDYGA, JAMES E	63		WHITE OAKS DR	2
D	BALDYGA, MARGARET L	63		WHITE OAKS DR	2
U	BALDYGA, SUZANNE J	118		MILL ST	3
R	BALFORE, VINCENT	215		REGENCY PARK DR	4
R	BALICKI, ALLAN T	32		HICKORY ST	6
R	BALICKI, BETTY J	32		HICKORY ST	6
U	BALICKI, GERIANN DW	126		SHERI LN	3
R	BALITSKIY, ANNA	82		WALNUT ST	1
U	BALITSKIY, VLADIMIR S	82		WALNUT ST	1
U	BALL, DAVID E	38		SPRUCE CIR	7
U	BALL, DONALD JOHN	692		MAIN ST	4
	BALL, EMILY R	193		COYOTE CIR	2
R	BALL, JUDITH C	692		MAIN ST	4
U	BALL, JUNE	38		SPRUCE CIR	7
R	BALL, MARIE A	193		COYOTE CIR	2
	BALL, MEGAN E	193		COYOTE CIR	2
R	BALL, WAYNE R	193		COYOTE CIR	2
R	BALLARD, ANNETTE L	831		RIVER RD	5
	BALLARD, DANIEL M JR	831		RIVER RD	5
R	BALLARD, DEBORAH ANN	1090		RIVER RD	5
U	BALLARD, PHILIP R	1090		RIVER RD	5
D	BALMER, KRISTIN A	78		NICOLE TER	6
	BALOUNE, OMAR	68		ALHAMBRA CIRCLE NO	5
U	BALOUNE, ZAKARIA	68		ALHAMBRA CIRCLE NO	5
U	BALOYO, GERRY G	53		PETERSON CIR	2
U	BALZANO, JOSEPH S	74		ROOSEVELT AVE	2
U	BALZANO, SHERRY LK	74		ROOSEVELT AVE	2
U	BALZANO, WILLIAM	74		ROOSEVELT AVE	2
U	BANAITIS, CALEB RICHARD	67		GLENDALE RD	5
U	BANAITIS, JENNA MARIE	67		GLENDALE RD	5
U	BANAITIS, TODD M	67		GLENDALE RD	5
	BANAR, IGOR	1673		SUFFIELD ST	8
U	BANAR, ZLATA	1673		SUFFIELD ST	8
U	BANARI, NATALIA	3		BEEKMAN PL	5
U	BANARI, NICU	3		BEEKMAN PL	5
U	BANDARCHUK, DARYA	411		NORTH WESTFIELD ST	2
R	BANDOSKI, BENITA P	6		TANGLEWOOD LN	7
U	BANDOSKI, DAVID M	6		TANGLEWOOD LN	7
D	BANG, KYUNGSOOK	11B		MANSION WOODS DR	3
U	BANNISH-CHISHOLM, CLIFFORD	16		PARTRIDGE LN	7
U	BANNISH-CHISHOLM, DIANE C	16		PARTRIDGE LN	7
U	BANSPACH, LORRAINE MARIE	66		CHRISTOPHER LN	7
	BANSPACH, NICOLE A	66		CHRISTOPHER LN	7
U	BANSPACH, ROBERT H	66		CHRISTOPHER LN	7
U	BANSPACH, ROBERT MICHAEL	66		CHRISTOPHER LN	7
D	BAPTISTE, DAVID K	71		NORTH WEST ST	7
U	BAPTISTE, KEVIN J	71		NORTH WEST ST	7
D	BAPTISTE, RACHEL MARIE	71		NORTH WEST ST	7
U	BAPTISTE, ROXANNE MARIE	71		NORTH WEST ST	7
U	BARABOLKIN, IVAN JR	127		SHERI LN	3
U	BARAN, HEIDI A	20		ROBERTA CIR	5
U	BARAN, JOHN A	78		COREY COLONIAL CDS	5
	BARANOV, DAVID	10		ROYAL LN	3
	BARANOV, LEONID V	577		SUFFIELD ST	4
U	BARANOV, NADEZHDA	123		HOMER ST	1
U	BARANOV, VASILIY	123		HOMER ST	1
	BARANOV, VICTORIA	123		HOMER ST	1
U	BARANOV, YELENA	329		SPRINGFIELD ST	3
	BARANOV, YELENA L	577		SUFFIELD ST	4
	BARBANEAGRA, ABEL	1231	1	MAIN ST	8
U	BARBANEAGRA, ALEXANDRU	1231		MAIN ST	8
U	BARBANEAGRA, SVETLANA	1231	1	MAIN ST	8
D	BARBARINI, KIMBERLY A	23		CHAREST LN	8
	BARBARINI, OLIVIA R	23		CHAREST LN	8
U	BARBARINI, PAMELA A	87		PRINCETON AVE	2
U	BARBARINI, ROBERT CHRISTOP	23		CHAREST LN	8
U	BARBARINI, ROBERT EDWARD	87		PRINCETON AVE	2
D	BARBARISI, ANTONIO V	78		FOREST HILL RD	2
	BARBARISI, CHARLES S	48		VALLEY BROOK RD	2
D	BARBARISI, DIANE M	78		FOREST HILL RD	2
D	BARBATO, JOSEPH P JR	768		SUFFIELD ST	6
D	BARBATO, TERESA ANN	768		SUFFIELD ST	6
U	BARBER, ALICE M	74		WALNUT ST	1
U	BARBER, CATHY ANN	29		EDITHA AVE	5
D	BARBER, CHERYL J	31		NORMAN TER	1
D	BARBER, GREGORY VINCENT	31		NORMAN TER	1
U	BARBER, JACOB ROBERT	36		HENDOM DR	6
D	BARBER, JOHN A	40		ARNOLD ST	1
U	BARBER, JOSEPH DAVID	36		HENDOM DR	6
U	BARBER, MARCIA L	36		HENDOM DR	6
D	BARBER, NANCY L	40		ARNOLD ST	1
	BARBER, RICHARD D	74		WALNUT ST	1
U	BARBER, SCOTT WAYNE	36		HENDOM DR	6
U	BARBERO, KIM M	5		HILLCREST ST	1
D	BARBERO, LINDA ANN	83		PLANTATION DR	5
U	BARBOUR, GLENN WILLIAM	24		WALTER WAY	8
D	BARBOUR, IMANI A	55		CHRISTOPHER LN	7
U	BARBOUR, RUTH E	24		WALTER WAY	8
D	BARBOUR, WAYNE	55		CHRISTOPHER LN	7
U	BARBOZA-MCLEAN, MICHAEL M	9		HENRY ST	2
CC	BARBOZA-ROMANO, LISA MARIE	9		HENRY ST	2
U	BARCOMB, MARC ALLEN	82		ZACHARY LN	6
U	BARCOMB, MARK	350	48	MEADOW ST	5
U	BARCOMB, MASON ALLEN	32		RALPH ST	1
U	BARCOMB, MEGAN R	32		RALPH ST	1
U	BARD, BARBARA A	160		COYOTE CIR	2
U	BARD, ELIJAH R	160		COYOTE CIR	2
D	BARD, KEITH F	12		CYNTHIA PL	2
U	BARD, LEISL N	160		COYOTE CIR	2
D	BARD, TODD J	160		COYOTE CIR	2
R	BARDELLI, LAURA A	10		DAY ST	3
U	BARDEN, LINDA	119		RIVER RD	8
	BARDIER, STEVEN L L	37		SUFFIELD ST	4
U	BARGER, GORDON L	643	31	SUFFIELD ST	4
U	BARI, AFTAB AHMAD	44		STEVENSON LN	6
D	BARI, GHULAM	44		STEVENSON LN	6
U	BARI, HINA	1349		SUFFIELD ST	8
D	BARI, KHALIDA P	44		STEVENSON LN	6
U	BARI, SAHAR	6D		MANSION WOODS DR	3
D	BARI, WAHAB A	44		STEVENSON LN	6
D	BARKER, CAROL J	88		ELBERT RD	5
R	BARKER, CHARLES B	22		DUCLOS DR	1
U	BARKER, CYNTHIA A	52		DOGWOOD LN	8
R	BARKER, FRANCES E	22		DUCLOS DR	1
R	BARKER, JEFFREY DEAN	38		ALFRED ST	8
R	BARKER, JODY LYNN	38		ALFRED ST	8
D	BARKER, KEVIN RICHARD	281		RIVER RD	8
	BARKER, LAURA E	50		FAMILY LN	3
U	BARKER, MARCIA A	61		EMERSON RD	8
D	BARKER, MARY BELLE	281		RIVER RD	8
D	BARKER, RICHARD E	88		ELBERT RD	5
U	BARKER, SCOTT EMANUEL	61		EMERSON RD	8
D	BARKER, SHARON A	50		FAMILY LN	3
D	BARKER, WILLIAM C JR	49		CENTRAL ST	5
U	BARKMAN, OLIVIA M	16	2	COLUMBUS ST	3
	BARKYOUMB, ALEXA	78		LISWELL DR	7
U	BARKYOUMB, CHRISTINA M	78		LISWELL DR	7
	BARKYOUMB, DANIELLA	78		LISWELL DR	7
U	BARKYOUMB, JONATHAN PAUL	78		LISWELL DR	7
U	BARKYOUMB, PAUL C	128		ROWLEY ST	3
	BARKYOUMB, RACHEL	78		LISWELL DR	7
D	BARLAR, DAVID	43		RUGBY RD	2
U	BARLAR, MARY L	43		RUGBY RD	2
R	BARLAR, TODD DAVID	43		RUGBY RD	2
D	BARLOW, BAILEY ELIZABETH	48		BARNEY ST	5
U	BARLOW, JULIE ANN	465		MEADOW ST	5
U	BARLOW, KEITH M	48		JAMIE LN	3
R	BARLOW, KEVIN MICHAEL	89		ELM ST	8
U	BARLOW, MICHAEL JOSEPH	465		MEADOW ST	5
U	BARLOW, NANCY J	8		GEORGE ST	1
U	BARNA, ALEXIS MARIE	70		SENATOR AVE	4
U	BARNA, DANIEL STEPHEN	70		SENATOR AVE	4
U	BARNA, JENNIFER LEE	70		SENATOR AVE	4
U	BARNACK, HEATHER ANNE	4	19	SUTTON PL	1
U	BARNARD, ANDREW J	59	9	SOUTH WESTFIELD ST	6
U	BARNES, CONRAD ALLEN	18B		MANSION WOODS DR	3
D	BARNES, JOANN M	890		MAIN ST	8
U	BARNES, MURIEL T	463		COOPER ST	3
D	BARNES, SIGMUND CHIMEL	15		HIGH MEADOW RD	2
U	BARNETT, CHARLES L III	18F		MANSION WOODS DR	3
U	BARNETT, DENISE M	18F		MANSION WOODS DR	3

V	NAME	HOUSE	APT	STREET	PCT
U	BARNETT, EDWARD A	420	20	MAIN ST	4
U	BARNHART, CHERYL A	37		EDGEWATER RD	6
	BARON, URSULA MARIA	65		COOPER ST	4
U	BARONIAN, KENNETH BRIAN	73		RIVIERA DR	8
U	BARRASSO, DANIELLE R	62		GARDEN ST	6
U	BARRE, ANNA MAE	57		PAUL REVERE DR	7
U	BARRETO, NANCY J	66		HASTINGS ST	2
U	BARRETO, RAMON	66		HASTINGS ST	2
	BARRETT, DAVID E	39		TANGLEWOOD LN	7
U	BARRETT, FLORENCE A	154		COREY COLONIAL CDS	5
U	BARRETT, JESSICA	32		COREY COLONIAL CDS	5
U	BARRETT, JOANN G	16		MARLA PL	7
U	BARRETT, JOHN SPENCER	16		MARLA PL	7
R	BARRETT, JOSEPH C	34		FOREST HILL RD	2
R	BARRETT, KENNETH MICHAEL	32		KENSINGTON ST	3
D	BARRETT, MICHAEL M	110	D	MAIN ST	4
U	BARRETTOTTANI, JANE ANN	96		CHANNELL DR	5
U	BARRIGA, EDUARDO DANIEL	485		MEADOW ST	4
U	BARRIGA, ROBERT DANIEL	485		MEADOW ST	4
U	BARRIGA, ROBERT JAVIER	485		MEADOW ST	4
D	BARRINGTON, CAMERON	162		PINE ST	7
D	BARRINGTON, CORY	162		PINE ST	7
U	BARRINGTON, FRANCIS JOHN	14C		CASTLE HILL RD	8
	BARRINGTON, JAMES	162		PINE ST	7
R	BARRINGTON, PHYLLIS B	14C		CASTLE HILL RD	8
D	BARRINGTON, RYAN SCOTT	224		MILL ST	3
U	BARRINGTON, TAMI	224		MILL ST	3
	BARRINGTON, TRACEY	162		PINE ST	7
D	BARRINGTON, TYLER JOHN	162		PINE ST	7
D	BARRON, KAREN ANN	84		HORSHAM PL	1
D	BARRON, MICHAEL PAUL	126		ALBERT ST	5
D	BARROW, CARRIE ALEXANDER	11		RIVIERA DR	8
D	BARROW, PAMELA DANETTE	11		RIVIERA DR	8
U	BARROWS, DANIELLE MADISON	33	46	NORMAN TER	1
R	BARROWS, DOINA STOIAN	142	F	AUTUMN ST	8
A	BARROWS, JACOB GREGORY	33		NORMAN TER	1
U	BARRY, WILLIAM J	21	13	DWIGHT ST	1
D	BARRY, WILLIAM E	1	U-3	BELDEN CT	6
U	BARSALEAU, GENE E	467		PINE ST	7
U	BARSZCZ, LYNN E	32		VILLA DR	6
D	BARTER, ELAINE K	773		SOUTH WEST ST	7
U	BARTHOLOMEW, ANN G	164		BROOKFIELD LN	8
D	BARTKUS, ELISABETH QING RO	38		ROYAL ST	3
U	BARTNICKA, MALGORZATA MO	42		HIGHLAND AVE	1
U	BARTNIK, HILDA T	26		VILLA DR	6
U	BARTOLUCCI, DAVID ALAN	75		SHERI LN	3
R	BARTOLUCCI, ELAINA LAUREN	814		NORTH WEST ST	2
R	BARTOLUCCI, ROBERT RAYMO	814		NORTH WEST ST	2
	BARTON, FRANCIS G	212		LINE ST	3
U	BARTON, SCOTT FRANCIS	151		BARRY ST	7
U	BARTONE, ALISON LK	51		HAYES AVE	1
D	BARTONE, CHRISTOPHER JAME	51		HAYES AVE	1
CC	BARZ, KELSEY E	536		NORTH WESTFIELD ST	2
U	BARZ, WALTER L	50		DOGWOOD LN	8
U	BAS, MUSA	52		JAMES AVE	5
U	BASARIR, MERT E	35		CANDLEWOOD DR	8
U	BASHEER, ZAINAB	18		WILLIAM ST	2
U	BASHIR, LUBNA	101		HORSHAM PL	2
U	BASHIR, MOHAMMAD KHAN	101		HORSHAM PL	2
U	BASILE, CARL SALVATOR	831		RIVER RD	5
R	BASILE, GERALD V	632		NORTH ST	2
U	BASILE, KAREN E	83		ROOSEVELT AVE	2
U	BASILE, KATRINA ELLEN	831		RIVER RD	5
R	BASILE, MARIA A	11A		MANSION WOODS DR	3
U	BASILE, MICHAEL C	83		ROOSEVELT AVE	2
U	BASILE, PASQUALE JOHN	83		ROOSEVELT AVE	2
R	BASILE, SARAH M	632		NORTH ST	2
U	BASILONE, JUDITH	115		COREY COLONIAL CDS	5
U	BASKIN, ASHLEE MARIE	20		HASKELL ST	8
U	BASKIN, BRITAHNY MICHAELA	23		VALLEY BROOK RD	2
	BASKIN, JACOB I	20		HASKELL ST	8
R	BASKIN, MAX ELLIOT	66		BROZ TER	1
R	BASKIN, PATRICIALEE	23		VALLEY BROOK RD	2
U	BASS, AVERETT W	56		HORSHAM PL	1
D	BASS, DOUGLAS J	48		HOWARD ST	1
U	BASS, JESSICA JEAN	78		MEADOW ST	4
D	BASS, NATALIE	56		HORSHAM PL	1
D	BASS-BARBOUR, PAMELA G	55		CHRISTOPHER LN	7
U	BASSETT, CAROLINE M	788		SUFFIELD ST	6
U	BASSETT, GREGORY A	51	21	MAPLE ST	1
U	BASSETT, RICHARD L	788		SUFFIELD ST	6
U	BASSETTE, CHANCE HAVEN	68		HASTINGS ST	2
R	BASSETTE, CLARA E	224	2	WALNUT ST	1
U	BASSETTE, DOROTHY MAE	28		EMERSON RD	8
U	BASSETTE, JASON ALEXANDER	68		HASTINGS ST	2
D	BASSETTE, MATTHEW	116		RAYMOND CIR	4
U	BASTEK, JAIME L	44		HIGHLAND ST	3
U	BASTEK, JODI L	46		RIVER RD	8
U	BASZAK, FLORENCE E	710		MILL ST	3
U	BASZAK, GARY F	720		MILL ST	3
D	BATCHELOR, JOHN J	1		ASH LN	8
	BATES, AMBER	57		PRIMROSE LN	6
U	BATES, ANDREA ROSE	52		RIDGEVIEW DR	2
U	BATES, CANDACE M	150		PARKER ST	4
U	BATES, DAVID ALLEN	150		PARKER ST	4
D	BATES, DENISE	17		HENRY ST	2
U	BATES, DONALD F	1172	7	SPRINGFIELD ST	2
D	BATES, DONNA M	57		PRIMROSE LN	6
U	BATES, ELEANOR ANNIE	672		NORTH WESTFIELD ST	2
U	BATES, HEATHER LOUISE	83		OAK HILL AVE	1
U	BATES, JOSHUA LINEHAN	52		RIDGEVIEW DR	2
D	BATES, KIMBERLY	1	4	BELDEN CT	6
D	BATES, MADISON	17		HENRY ST	2
U	BATES, MICHAEL D	83		OAK HILL AVE	1
D	BATES, NICOLE BARBARA	57		PRIMROSE LN	6
D	BATES, ROBERT W	57		PRIMROSE LN	6
U	BATES, STANLEY E	672		NORTH WESTFIELD ST	2
D	BATES, TARA A	86		ALHAMBRA CIRCLE NO	5
U	BATES-GENTILE, MARILYN H	21		CHERRY ST	1
R	BATHEL, JESSICA L	8		LOSITO LN	6
R	BATHEL, STEPHANIE PAULA	68		WILLOWBROOK DR	3
R	BATHEL, TANNER PATRICK	68		WILLOWBROOK DR	3
R	BATHEL, TREVOR JAMES	8		LOSITO LN	6
R	BATRANCIUC, POLINA	80		KANAWHA AVE	8
R	BATRANCIUC, ZOIA	80		KANAWHA AVE	8
	BATTERIWALA, HEMAL	632		SPRINGFIELD ST	1
U	BATTERIWALA, HEMAL KRUSHN	632		SPRINGFIELD ST	1
	BATTERIWALA, ROSHNI	632		SPRINGFIELD ST	1
U	BATTISTA, BARRY J	336		COOPER ST	4
U	BATTISTA, BEVERLY ANN	336		COOPER ST	4
U	BATTISTA, CARMINE A	91		ELIZABETH ST	2
U	BATTISTA, CAROLYN M	91		ELIZABETH ST	2
U	BATTISTA, GINA M	14		COLUMBIA DR	2
U	BATTISTA, LINDA E	70		CAMPBELL DR	5
U	BATTLES, GARY TIMOTHY	89		REGENCY PARK DR	4
U	BATTLES, JUSTIN GREGORY	1076		MAIN ST	8
U	BATTLES, LISA THERESE	67		PHEASANT HILL DR	7
U	BATTLES, PHILIP R	95	29	NORTH WESTFIELD ST	7
U	BATTLES, SHAWN TIMOTHY	89		REGENCY PARK DR	4
U	BATTLES, TYLER ELLISON	31		COLUMBIA DR	2
D	BAULKMAN, CLIFFORD	34		RIVER RD	8
D	BAULKMAN, KATHERINE F	34		RIVER RD	8
U	BAUM, CHRISTOPHER THOMAS	13		CENTERWOOD DR	6
U	BAUM, JODY NORA	13		CENTERWOOD DR	6
U	BAUM, THOMAS C JR	13		CENTERWOOD DR	6
U	BAUMANN, FRANCIS E	223		SILVER LAKE DR	6
U	BAUMANN, SUSAN	223		SILVER LAKE DR	6
U	BAURLE, ANN M	205		COLEMORE ST	1
R	BAURLE, LISA M	41		COLONIAL AVE	4
	BAVA, BETTY	464		MAIN ST	4
U	BAVA, BETTY L	115		POPLAR ST	3
U	BAVA, FRANK A	56		SPENCER ST	1
U	BAVA, LAUREN	56		SPENCER ST	1
	BAYRAM, NURAN	322	20	MEADOW ST	4
U	BAZAN, ELIZABETH AGRAVANTE	184		SCHOOL ST	5
U	BAZAN, KENNETH PETER	184		SCHOOL ST	5
U	BAZANCHUK, EMILY MICHELLE	116		BUTTERNUT DR	8
	BAZANCHUK, JULIANNE M	116		BUTTERNUT DR	8
R	BAZANCHUK, KENNETH W	116		BUTTERNUT DR	8
U	BAZANCHUK, MICHELLE M	116		BUTTERNUT DR	8
U	BAZELOW, JACQUELYN	45		COREY COLONIAL CDS	5
R	BAZINET, ANNE E	156		BROOKFIELD LN	8
R	BAZINET, DAVID F	156		BROOKFIELD LN	8
R	BAZINET, NATHAN D	1H		MANSION WOODS DR	3
	BAZUKIN, DMITRIY	27		GRANT ST	1
U	BAZUKIN, OLGA I	27		GRANT ST	1
R	BAZUKIN, ROMAN V	27		GRANT ST	1
R	BAZUKIN, SERGEY	22		RHODES AVE	3
R	BAZUKINA, OLGA	22		RHODES AVE	3
U	BEACH, JENNA	93		LISWELL DR	7
U	BEACH, KYLE W	93		LISWELL DR	7
D	BEACH, LEO WILLIAM	93		LISWELL DR	7
D	BEACH, MELISSA A	93		LISWELL DR	7
	BEACH, PATRICIA	464		MAIN ST	4
R	BEACH-COOK, VICTORIA C	18		BELMONT AVE	2
D	BEAL, EILEEN MARIE	81		GRANGER DR	7
	BEAN, ANN MARIE	64		NORTH WESTFIELD ST	7
	BEAN, DANIEL C JR	64		NORTH WESTFIELD ST	7
D	BEAN, MARY D	50	305	CARDINAL DR	4
U	BEAN, ROBERT MATTHEW	15		BEEKMAN DR	5
U	BEAN, RONDAL L	15		BEEKMAN DR	5
R	BEARD, ANNA	65		RISING ST	6
U	BEARD, WILLIAM R	65		RISING ST	6
D	BEATTY, MUREL E	1	4	BELDEN CT	6
U	BEAUCHANE, ANDRE J	60		WASHINGTON AVE	4
U	BEAUCHANE, GEORGE J	86		HOMER ST	1
U	BEAUCHEMIN, CHRISTINA R	33		PLUMTREE WAY	2
U	BEAUCHEMIN, JOSEPH L	33		PLUMTREE WAY	2
R	BEAUCHEMIN, LJUDMILA	60D		PHEASANT HILL DR	7
D	BEAUCHENE, DIANN J	36		PETERSON CIR	2
U	BEAUCHENE, MEGHAN	36		PETERSON CIR	2
U	BEAUCHENE, ROBERT B	36		PETERSON CIR	2
U	BEAUCHESNE, ROBERT R	1E		MANSION WOODS DR	3
D	BEAUDETTE, AIMEE M	60		YALE AVE	7
R	BEAUDETTE, DANIEL M	54		CECILE ST	3
U	BEAUDETTE, JEFFREY R	54		COLEMORE ST	2
U	BEAUDETTE, KATHLEEN A	54		COLEMORE ST	2
U	BEAUDETTE, PATRICIA BETH	54		CECILE ST	3
U	BEAUDIN, RICHARD GLENN	702		SOUTH WESTFIELD ST	6
R	BEAUDOIN, MICHAEL AARON	817		SHOEMAKER LN	6

V	NAME	HOUSE	APT	STREET	PCT
U	BEAUDRY, CYNTHIA L	23		SOUTHWICK ST	7
U	BEAUDRY, DANIEL M	220		CLOVER HILL DR	2
U	BEAUDRY, DANIELLE M	220		CLOVER HILL DR	2
U	BEAUDRY, DIANE MARIE	57		BROZ TER	1
U	BEAUDRY, ROBERT L	108		KENSINGTON ST	3
U	BEAUDRY, THERESA E	108		KENSINGTON ST	3
U	BEAUDRY, WILLIAM N	95	35	NORTH WESTFIELD ST	7
U	BEAUDRY-ZIELINSKI, BERNADE	45		AMHERST AVE	3
U	BEAULIEU, BRANDON G	31		CORONET CIR	1
R	BEAULIEU, CHRISTOPHER J	169		SOUTH ST	8
D	BEAULIEU, DENISE MARIE	73		DOGWOOD LN	8
U	BEAULIEU, MAUREEN V	109		SOUTH ST	8
U	BEAULIEU, MIRANDA L	133		ROWLEY ST	3
U	BEAULIEU, TONI ANN	10		COREY ST	5
	BEAULIEU, YELENA	169		SOUTH ST	8
	BEAUMIER, ELAINE	61		COOPER ST	4
U	BEAUMIER, JENNIFER ANN	36		SOUTHWICK ST	7
U	BEAUMIER, MEGHAN KATHERIN	36		SOUTHWICK ST	7
J	BEAUMIER, TYLER	36		SOUTHWICK ST	7
D	BEAUPRE, JOHNNY J	22		WRENWOOD LN	3
D	BEAUPRE, WALTER HOMER	22		WRENWOOD LN	3
U	BEAUREGARD, JUDITH A	123		BROOKFIELD LN	8
U	BEAUREGARD, KATHLEEN M	271		SUFFIELD ST	4
U	BEAUREGARD, WILLIAM W	271		SUFFIELD ST	4
U	BEAUREGARD, WILLIAM B	123		BROOKFIELD LN	8
U	BEAUVAIS, JENNA C	60		SCHOOL ST	5
U	BEAUVAIS, JULIE A	60		SCHOOL ST	5
U	BEAUVAIS, LOUIS H SR	50	213	CARDINAL DR	4
U	BEAUVAIS, OLIVIA ANN	112		MILL ST	3
U	BEAUVAIS, VICTOR A	60		SCHOOL ST	5
U	BEAVER, BRIAN T	62		CARMEN AVE	1
U	BEAVER, DENNIS VICTOR	136	D	MAIN ST	4
U	BEAVER, JASON DOMINIC	1141		RIVER RD	5
	BEAVER, JULISA V	1141		RIVER RD	5
	BEAVER, KIMBERLY	1141		RIVER RD	5
U	BEAVER, SHELLEY LYNN	62		CARMEN AVE	1
	BEAVER, SPENCER K	1141		RIVER RD	5
U	BEAVIS, ANGELA M	1207		NORTH ST	7
U	BEAVIS, CATHERINE M	435		GARDEN ST	6
U	BEAVIS, CHRISTIAN JOEL	435		GARDEN ST	6
U	BEAVIS, DANIEL L	435		GARDEN ST	6
D	BEAVIS, JOSEPH FRANCIS SR	21		KELLOGG AVE	7
U	BEAVIS, JOSEPH F	1207		NORTH ST	7
	BEAVIS, PAULINE T	265		SOUTHWICK ST	7
U	BEAVIS, TRUDY A	21		KELLOGG AVE	7
U	BECHEN, NICHOLAS MICHAEL	253		REGENCY PARK DR	4
U	BECHTA, SAMANTHA MARIE	1084		MAIN ST	8
R	BECK, CHRISTINA T	907		MAIN ST	8
U	BECK, DAVID A	907		MAIN ST	8
R	BECK, THEODORE HERMAN	907		MAIN ST	8
U	BECKER, CHERYL GAYLE	142		BEEKMAN DR	5
U	BECKER, DENNIS RICHARD	28		KAREN LYNN CIR	7
U	BECKER, HENRY A	38		BEEKMAN DR	5
R	BECKER, JEFFREY ALAN	61		ANTHONY ST	4
U	BECKER, JOYCE M	38		BEEKMAN DR	5
U	BECKER, LAURIE MARIE	61		ANTHONY ST	4
D	BECKER, SHERYL G	142		BEEKMAN DR	5
U	BECKER, THERESA ANN	28		KAREN LYNN CIR	7
D	BECKWITH, JASON E	3		VALENTINE TER	4
U	BECKWITH, KELLEY MARIE	3		VALENTINE TER	4
D	BECKWITH, RHONDA S	118		PLANTATION DR	5
U	BEDARD, BLANCHE R	50		SCHOOL ST	5
U	BEDARD, MELISSA R	18		KAREN DR	3
U	BEDDOW, JUDY A	4	20	SUTTON PL	1
U	BEDINOTTI, RICCARDO LECIAN	79		COREY COLONIAL CDS	5
U	BEDNARCZYK, ELIZABETH DEM	418	10	MEADOW ST	5
U	BEDNARCZYK, ZACHARY JOSEF	418	10	MEADOW ST	5
U	BEDNARSKA, IZABELA M	115		BROOKFIELD LN	8
R	BEDNARSKI, DARIUSZ A	115		BROOKFIELD LN	8
	BEDNARZYK, TIMOTHY R	75		BUTTERNUT DR	6
R	BEEBE, DIANE M	156	26	SUFFIELD ST	3
U	BEEBE, STEVEN RICHARD	135		BROOKFIELD LN	8
D	BEELE, CAROL MARIE	21D		CASTLE HILL RD	6
U	BEELE, ELIZABETH E	180		PINE ST	7
D	BEELE, PHILIP CLARK	21D		CASTLE HILL RD	6
D	BEELE-FROGAMENI, PAMELA A	31		COVENTRY LN	8
R	BEEMAN, TIFFANI ALISHA	158		KAREN LYNN CIR	7
D	BEGGS, CAROLYN MARIE	252		JAMES ST	1
D	BEGGS, GLYNN J	705		MILL ST	3
U	BEGGS, REBECCA L	705		MILL ST	3
U	BEGILMAN, ADA	14F		MANSION WOODS DR	3
J	BEGILMAN, ILYA B	14B		MANSION WOODS DR	3
U	BEGLEY, CONOR MICHEAL	17		WESTFORD CIR	4
U	BEGLEY, ELIZABETH	55		COOPER ST	4
U	BEGLEY, IAN ROBERT	17		WESTFORD CIR	4
R	BEGLEY, MICHELE M	17		WESTFORD CIR	4
U	BEHARRY, RUSSELL	14		PORTER DR	6
R	BEHNEN, HENRI RICHARD	350	28	MEADOW ST	5
U	BEHRENS, KANNON	59		FEDERAL AVE	4
	BEIN, DAVID J	26		LAWNWOOD ST	8
U	BEIN, DREW	26		LAWNWOOD ST	8
	BELALCAZAR, JOHN	942		NORTH WEST ST	2
D	BELANGER, BOBBIJO	116		LETENDRE AVE	1
	BELANGER, HELEN	464		MAIN ST	4
D	BELANGER, ROBERT J III	116		LETENDRE AVE	1
U	BELCHER, BARRY S	189		SPRINGFIELD ST	3
U	BELCHER, BENJAMIN A	189		SPRINGFIELD ST	3
	BELCHER, BLANE A	189		SPRINGFIELD ST	3
U	BELCHER, EVA MARIE	47		WALNUT ST	1
U	BELCHER, TINAMARIE L	189		SPRINGFIELD ST	3
U	BELDEN, BRYAN DAVID	11		WITHERIDGE ST	2
U	BELDEN, CAROLANN JULIA	11		WITHERIDGE ST	2
U	BELDEN, CORINNE S	135		LIBERTY ST	1
D	BELDEN, DEBORA S	85		SYLVAN LN	2
R	BELDEN, GREGORY A	11		WITHERIDGE ST	2
U	BELEGOVA, BRANIMIRA	115		WITHERIDGE ST	2
U	BELHUMEUR, CATHERINE E	103		SOUTH ST	8
U	BELHUMEUR, GEORGE E JR	103		SOUTH ST	8
U	BELINSKAYA, RAISA	31		BEEKMAN DR	5
R	BELINSKY, DMITRY	31		BEEKMAN DR	5
D	BELISLE, BEATRICE IRENE	27		ROSIE LN	8
U	BELISLE, DAVID J	27		ROSIE LN	8
U	BELISLE, ERIC S	57		COUNTRY RD	3
D	BELISLE, LAUREN ANN	57		COUNTRY RD	3
D	BELISLE, MADELINE E	57		COUNTRY RD	3
U	BELISLE, MICHAEL H	61		FERNWOOD DR	6
U	BELISLE, PATRICIA A	61		FERNWOOD DR	6
U	BELISLE, RYAN C	61		FERNWOOD DR	6
U	BELIVEAU, SIMON R	69		CHANNELL DR	5
U	BELL, DANIEL WILLIAM	28		DOVER ST	8
U	BELL, FRANCINE ANTOINETTE	40		NOLAN LN	2
U	BELL, JOANNE	28		DOVER ST	8
U	BELL, LAUREN ALYCE	697		SOUTH WEST ST	7
U	BELL, ROBERT LEE JR	40		NOLAN LN	2
U	BELL, TRISTAN SAMUEL	657		SOUTH WESTFIELD ST	6
U	BELLAND, JACLYN MICHELLE	3C		MAPLE VIEW LN	3
U	BELLEFEUILLE, DIANNE R	15		CAPUA LN	3
U	BELLEFEUILLE, GEORGE P	15		CAPUA LN	3
U	BELLEFEUILLE, MARCIA D	17		WESTFORD CIR	4
D	BELLEFLEUR, ALEX W	785		NORTH WESTFIELD ST	2
D	BELLEFLEUR, DONNA ANN	16		DAY ST	3
U	BELLEFLEUR, JEFFREY ALLAN	16		DAY ST	3
D	BELLEFLEUR, JUDITH A	785		NORTH WESTFIELD ST	2
	BELLEMORE, JODIE F	86		SENATOR AVE	4
R	BELLEROSE, EVELYN MARY	85		PEROS DR	5
R	BELLEROSE, GLEN RAYMOND	85		PEROS DR	5
D	BELLEVILLE, CARMINE J	57		COOLEY ST	1
D	BELLEVILLE, SHARON A	57		COOLEY ST	1
D	BELLICO, JANE C	76		RIDGEVIEW DR	2
D	BELLICO, RICHARD A	51		PARKEDGE DR	2
D	BELLICO, RUSSELL PAUL	76		RIDGEVIEW DR	2
U	BELLINI, PETER C	24G		CASTLE HILL RD	8
U	BELLIVEAU, STACEY LYN	196	2	WALNUT ST	1
	BELLOTTI, MADELINE	42A		PHEASANT HILL DR	7
U	BELLOWS, NANCY ELIZABETH	99		PAUL REVERE DR	6
U	BELMER, CAMERON JOSEPH	420		NORTH WESTFIELD ST	2
U	BELMER, GARY L	420		NORTH WESTFIELD ST	2
U	BELMER, KERRI ANNE	420		NORTH WESTFIELD ST	2
U	BELMER, MADISON SUSAN	420		NORTH WESTFIELD ST	2
U	BELMER, ROBERT M	24		ALBERT ST	5
U	BELMER, RUTH	24		ALBERT ST	5
	BELMER, SAMUEL J	420		NORTH WESTFIELD ST	2
R	BELMER, ZACHAURY P	420		NORTH WESTFIELD ST	2
U	BELNIAK, DEBORAH ANNE	6		FAYMORE DR	6
U	BELNIAK, ROBERT K	6		FAYMORE DR	6
U	BELONCIK, BRIAN EDWARD JR	70		RIVIERA DR	8
U	BELTRANDI, JOANNE M	17		GIFFIN PL	3
D	BEMIS, MARY CATHERINE	12		HOPE FARMS DR	6
U	BENARD, ADRIA CHRISTINE	182		FLORIDA DR	5
U	BENARD, CYNTHIA L	7		ELSIE ST	4
U	BENARD, DEMITRIA PAULINE	182		FLORIDA DR	5
U	BENARD, MATTHEW GEORGE	182		FLORIDA DR	5
L	BENARD, NICHOLE MARIE	113	1ST	COOLEY ST	1
U	BENARD, RICHARD S	113	1ST	COOLEY ST	1
U	BENCIVENNI, GLEN ALAN	368		ROWLEY ST	3
R	BENCKS, GREGORY CLARKE	89		WOODSIDE DR	4
U	BENCKS, NICOLE MARIE	89		WOODSIDE DR	4
U	BENERAKIS, JANE H	589		SHOEMAKER LN	6
U	BENERAKIS, JON T	654		NORTH WESTFIELD ST	2
U	BENERAKIS, JUDITH ANNE	625		SHOEMAKER LN	6
U	BENGANI, SHREYANS	53		DOGWOOD LN	8
U	BENGLE, MATTHEW J	31		STERLING RD	5
R	BENGLE, RIZA	31		STERLING RD	5
U	BENGLE, WILLIAM E	23		NEW YORK AVE	2
U	BENINATI, KATHLEEN A	175		BROOKFIELD LN	8
U	BENJAMIN, BRIANNA PAULINE	30		ABBEY LN	3
U	BENJAMIN, CHRISTOPHER ROY	23		MORNINGSIDE CIR	2
U	BENJAMIN, JENNIFER L	30		ABBEY LN	3
	BENJAMIN, JO ANN	464		MAIN ST	4
R	BENJAMIN, JOHN S	30		ABBEY LN	3
U	BENJAMIN, ROY EARL	49		ORIOLE DR	2
R	BENJAMIN, TYLER ROY	30		ABBEY LN	3
U	BENJAMIN, VIRGINIA B	49		ORIOLE DR	2
R	BENNETT, CONSTANCE JOYCE	46		SIMPSON CIR	5
U	BENNETT, COURTNEY MARIE	71		FLORIDA DR	5
CC	BENNETT, CRAIG D	821		RIVER RD	5
U	BENNETT, DARREN A	49		ANTHONY ST	4
U	BENNETT, DONALD C	88		VALENTINE ST	4
U	BENNETT, JAMES ROBERT IV	64		REGENCY PARK DR	4
U	BENNETT, JENNIFER C	821		RIVER RD	5

V	NAME	HOUSE	APT	STREET	PCT
U	BENNETT, LINDA	71		FLORIDA DR	5
U	BENNETT, LINDSAY M	18		PATRIOT LN	2
R	BENNETT, MARY Y	29		WILLOWBROOK DR	3
D	BENNETT, NANCY L	506		NORTH WESTFIELD ST	2
U	BENNETT, RICHARD A	29		WILLOWBROOK DR	3
U	BENNETT, THOMAS P JR	18		PATRIOT LN	2
U	BENNETT, TIFFANY ELIZABET	288		NORTH ST	1
D	BENOIT, AMANDA ROSE	269		NORTH ST	1
U	BENOIT, ANDRE GUY	82		SUNNYSLOPE AVE	8
U	BENOIT, ANNE E	135		MOORE ST	1
U	BENOIT, CAMERON JOHN	420	47	MAIN ST	4
	BENOIT, CHRISTOPHER	135		MOORE ST	1
D	BENOIT, DANIELLE	12B		MANSION WOODS DR	3
U	BENOIT, EVAN H	53		BRIEN ST	3
U	BENOIT, ISABELLE LIN	420	47	MAIN ST	4
U	BENOIT, JOAN RUTH	30		MOUNTAINVIEW ST	6
U	BENOIT, JOY L	22		CHANNELL DR	5
U	BENOIT, KAITLYN ELIZABETH	135		MOORE ST	1
	BENOIT, KELSEY JORDAN	135		MOORE ST	1
R	BENOIT, LAURA J	16		MARK DR	8
R	BENOIT, LAURIE ANN	66		COREY COLONIAL CDS	5
U	BENOIT, MARK E	21		ALEXANDER DR	5
U	BENOIT, MARTHA J	17C		CASTLE HILL RD	6
D	BENOIT, MICHELLE S	873	2	SPRINGFIELD ST	3
U	BENOIT, NICOLE FRANCES-CHA	53		BRIEN ST	3
U	BENOIT, PATRICIA L	33		CHURCH ST	1
U	BENOIT, RONALD WILLIAM	22		CHANNELL DR	5
R	BENOIT, RONALD E	16		MARK DR	8
R	BENOIT, STEVEN GERARD	47		KELLER CIR	8
U	BENOIT, SUSAN L	313	2	SPRINGFIELD ST	3
U	BENSON, BRUCE A JR	926B		SPRINGFIELD ST	2
D	BENSON, CATHERINE FRANCES	77		RIVERVIEW AVE	8
	BENSON, FRANK D	77		RIVERVIEW AVE	8
U	BENSON, JEFFREY M	55		ALHAMBRA CIRCLE SO	5
D	BENSON, JEFFREY S	55		ALHAMBRA CIRCLE SO	5
D	BENSON, KATHERINE MARIAN	926B		SPRINGFIELD ST	2
D	BENSON, SCOTT DANIEL	30		CARMEN AVE	1
U	BENSON, TAMMI MARIE	30		CARMEN AVE	1
	BENTON, BENJAMIN J	418	D-3	MEADOW ST	5
U	BENTON, DEREK J	191		PINEVIEW CIR	8
U	BENTON, GRACE ANN	191		PINEVIEW CIR	8
	BENVENUTO, SOPHIA R	9		NOLAN LN	2
D	BERARD, GLORIA C	55		MEMORIAL DR	3
U	BERARD, JANICE V	251		SHOEMAKER LN	6
	BERARD, JOHN	162		MEADOW ST	4
	BERARD, KENNETH P	55		MEMORIAL DR	3
U	BERARD, MARY J	1730	1	MAIN ST	8
U	BERARD, PAUL R	251		SHOEMAKER LN	6
R	BERARD, RICHARD J	170		SILVER LAKE DR	6
D	BERARD, SUSAN J	170		SILVER LAKE DR	6
U	BERBAR, YOUSSEF	240		REGENCY PARK DR	4
U	BERBERENA SANTIAGO, RICHA	668		COOPER ST	3
U	BERESFORD, JANE RONNETT	207		POPLAR ST	3
U	BEREZENKO, VERONICA A	40		OAK LN	1
D	BERG, MAX STEPHEN	60		HOWARD ST	1
U	BERGER, ALISON M	620		SOUTH WEST ST	7
U	BERGER, JEFF W	620		SOUTH WEST ST	7
U	BERGER, VIRGINIA M	125		COREY COLONIAL CDS	5
	BERGERON, ANA BELLA	195		ADAMS ST	8
U	BERGERON, CHRISTOPHER	7		RHODES AVE	3
U	BERGERON, KIMBERLY R	7		RHODES AVE	3
U	BERGERON, MADISON ELIZABE	1	4	BELDEN CT	6
U	BERGERON, MATTHEW M	195		ADAMS ST	8
U	BERGERON, NORMAND S	1015		NORTH WESTFIELD ST	2
U	BERGERON, REBECCA A	1015		NORTH WESTFIELD ST	2
D	BERGSTROM, GEOFFREY	19	3	SUTTON PL	1
U	BERGSTROM, KYRA CATHERINE	19	3	SUTTON PL	1
U	BERGTHALER, MACKENZIE LYN	91		SYLVAN LN	2
D	BERKOWITZ, MAX HARLEY	63	61	SOUTH WESTFIELD ST	6
U	BERMAN, MARK ANTHONY	25		KOSCIUSKO AVE	2
U	BERMAN, MATTHEW B	16		WISTERIA LN	1
D	BERMEJO, JOSE JULIO	162		GLENDALE RD	5
U	BERMUDEZ, ETHAN ANGEL	22		WALNUT ST	1
U	BERMUDEZ, REBECA	209		ADAMS ST	8
U	BERMUDEZ ROLON, SANTIAGO	73		PHEASANT HILL DR	7
U	BERNARD, ALEXANDER THOMA	1125		RIVER RD	5
U	BERNARD, MEREDITH MARIE	1101		NORTH WESTFIELD ST	2
R	BERNARD, NANCY ELIZABETH	427		NORTH ST	1
U	BERNARDI, CHRISTOPHER A	28		AMHERST AVE	3
R	BERNARDI, JOLENE M	886	26	MAIN ST	8
CC	BERNARDI, MARY R	322	19	MEADOW ST	4
U	BERNECHE, LANCE N	7D		MANSION WOODS DR	3
U	BERNIER, DOUGLAS E	157		MEADOWBROOK RD	5
D	BERNIER, EARL LEO	33		CYPRESS TER	8
	BERNIER, KARL J	45		KENSINGTON ST	3
U	BERNIER, LAUREL A	251		SOUTH ST	8
U	BERNIER, LISA	157		MEADOWBROOK RD	5
D	BERNIER, MARIE M	33		CYPRESS TER	8
U	BERNIER, PAULA A	45		KENSINGTON ST	3
	BERNIER, RONALD J	251		SOUTH ST	8
U	BERNIER, THERESA J	0	56	WRIGHT ST	8
U	BEROTH, EDWARD F	15		FORDHAM AVE	2
U	BEROTH, MELISSA	15		FORDHAM AVE	2
R	BERRIOS, CHRISTINE MARIE	37		PORTER DR	6
U	BERRIOS, RAFAEL	37		PORTER DR	6
D	BERRIOS VEGA, ROBERTO	83		LEALAND AVE	4
	BERRY, ADAM	156	14	SUFFIELD ST	3
U	BERRY, ASHLEY	156	14	SUFFIELD ST	3
U	BERRY, DEAN M	17		COOPER ST	4
U	BERRY, KATHLEEN MARIE	167		POPLAR ST	3
D	BERRY, ROSE	33	57	NORMAN TER	1
U	BERTAGNOLLI, DAVID B	16		FOREST HILL RD	2
U	BERTAGNOLLI, STEPHANIE G	16		FOREST HILL RD	2
D	BERTE, DION L	4		RIVIERA DR	8
R	BERTE, WILLIAM RALPH	253		SCHOOL ST	5
D	BERTERA, DAVID PETER	454		MEADOW ST	5
U	BERTERA, EMILY S	87		SPENCER ST	1
R	BERTERA, KATHLEEN	65B		PAUL REVERE DR	7
D	BERTERA, LAURENE B	87		SPENCER ST	1
D	BERTERA, PETER J JR	87		SPENCER ST	1
D	BERTHIAUME, ALYSSA E	1	3	BELDEN CT	6
R	BERTHIAUME, ANTHONY J	23		ALBERT ST	5
D	BERTHIAUME, CRYSTAL M	23		ALBERT ST	5
D	BERTHIAUME, DARRECK A	114		WITHERIDGE ST	2
U	BERTHIAUME, HAZEL B	19		HORSHAM PL	2
	BERTHIAUME, JOHN	19		HORSHAM PL	2
D	BERTHIAUME, LUCIEN D	27		MARLENE DR	2
U	BERTHIAUME, MARK L	19		HORSHAM PL	2
U	BERTHIAUME, MICHAEL GREGC	60		ARNOLD ST	1
U	BERTHIAUME, MICHAEL GEORG	60		ARNOLD ST	1
D	BERTHIAUME, PATRICIA E	60		ARNOLD ST	1
U	BERTHOLD, CHRISTIAN JACOB	1162	38	SPRINGFIELD ST	2
U	BERTOLINO, CHARLES J	13		PRIMROSE LN	6
U	BERTOLINO, JEAN G	13		PRIMROSE LN	6
U	BERTONCELLI, ANTHONY M	24I		COLUMBIA DR	2
D	BERTONCELLI, CHRISTINE E	24		COLUMBIA DR	2
D	BERTONE-GROSS, PATRICIA J	22		LEONARD ST	8
	BERTONE-GROSS, SETH	80		BROZ TER	1
U	BERTRAND, MANDY SUE	350	21	MEADOW ST	5
U	BERTRAND, MARY LEE	926		NORTH WEST ST	2
	BERTRAND, TAYLOR	350	21	MEADOW ST	5
U	BERTRAND, THOMAS J	926		NORTH WEST ST	2
D	BERUBE, ANN M	61		JAMES ST	1
D	BERUBE, DANIEL J	61		JAMES ST	1
U	BERUBE, DAVID PATRICK	61		JAMES ST	1
U	BERUBE, LEONA	50	320	CARDINAL DR	4
D	BERUBE, SHAWN JOSEPH	61		JAMES ST	1
U	BERUBE, STEPHANIE	33		CHESTNUT LN	8
U	BERWALD, WALTER H	96		SILVER ST	6
D	BERZ, GEORGE	50	107	CARDINAL DR	4
D	BERZ, KATHERINE E	50	107	CARDINAL DR	4
CC	BESANCON, EVAN C	465	B	COREY ST	5
U	BESSARABOVA, DANIELLA AND	449		SILVER ST	6
U	BESSARABOVA, OLGA	449		SILVER ST	6
U	BESSE, DANIEL JAMES	94		CARR AVE	4
U	BESSETTE, GENE JR	36		HOPE FARMS DR	6
U	BESSETTE, JEANNETTE CHRIS	1700		NORTH WEST ST	2
D	BESSETTE, JOAN MARIE	1	C-2	BELDEN CT	6
U	BESSETTE, MARSHA JEAN	26		COTTAGE ST	1
	BESSETTE, WILLIAM A	70		SHERI LN	3
U	BESSEY, MICHAEL M	95	40	NORTH WESTFIELD ST	7
D	BEST, ALAN W SR	181		SPRINGFIELD ST	3
D	BESTON, BRUCE EDWIN	62		WALNUT ST	1
U	BESTON, SUSAN A	11G		CASTLE HILL RD	6
U	BETOURNAY, ALAN L	134		TOBACCO FARM RD	7
U	BETOURNAY, GINA M	134		TOBACCO FARM RD	7
R	BETTINGER, LYNN M	54		BEEKMAN DR	5
U	BETTINGER, PATRICIA G	54		BEEKMAN DR	5
U	BEWSEE, SHEILA C	58		PARTRIDGE LN	7
D	BEYETTE, FREDRIC JASON	27		WILSON ST	1
D	BEYETTE, MICHAEL JASON	27		WILSON ST	1
R	BHARVIRKAR, AVINASH S	115		LANCASTER DR	3
R	BHARVIRKAR, JENNIFER LYNN	115		LANCASTER DR	3
T	BIAGETTI, JASON A	50		SOUTH PARK TER	4
D	BIAGINI, BARBARA GLORIA	68		SHERI LN	3
D	BIAGINI, CARMINO M	68		SHERI LN	3
U	BIALAS, ELZBIETA T	42		HIGHLAND AVE	1
U	BIALECKI, CRISTAL L	44		GREENOCK ST	2
R	BIALECKI, VALENTINE JOSEPH I	44		GREENOCK ST	2
U	BIANCA, CHRISTINA L	116		SILVER ST	6
U	BIANCHI, JOANNA LYNNE	33		DUCLOS DR	1
D	BIANCHI, KAREN C	91		HIGHLAND ST	3
U	BIANCHI, LISA A	33		DUCLOS DR	1
U	BIANCHI, MARIA	25		DUCLOS DR	1
U	BIANCHI, MARJORIE A	33		DUCLOS DR	1
D	BIANCO, ANTHONY J	1110		SPRINGFIELD ST	2
D	BIANCO, HOLLY J	1110		SPRINGFIELD ST	2
U	BIATHROW, JENNA ALLYSON	18		KAREN DR	3
U	BICK, BRAD KIMBALL	73		SOUTH WESTFIELD ST	6
U	BIEBEL, DIANE E	39		BLACKSMITH RD	7
U	BIEBEL, WILLIAM JOHN	39		BLACKSMITH RD	7
U	BIELIN-SENECAL, LYNN K	33		ZACK'S WAY	5
D	BIELINSKI, ROBERT	270		SOUTH WESTFIELD ST	6
D	BIELINSKI, RONALD J	61		COOPER ST	4
A	BIELINSKI, SETH ROBERT	270		SOUTH WESTFIELD ST	6
U	BIENIA, CATHERINE A	204		LANCASTER DR	3
R	BIENIA, ELIZABETH JEAN	67		SPENCER ST	1
U	BIENVENUE, JONATHAN D	30		BEECH HILL RD	2
U	BIGOS, MELANIE L	56		DOGWOOD LN	8
U	BIGOS, PAUL MICHAEL JR	78		HALL ST	1

V	NAME	HOUSE	APT	STREET	PCT
U	BIGUS, ROBERT J	21		COREY COLONIAL CDS	5
U	BIHLER, EULALIA	7		ASH LN	8
U	BIHLER, KENNETH J	7		ASH LN	8
D	BIHONEGNE, TESFAYE ZERYHU	68		REDWOOD DR	8
	BILALOV, TELMAN K	955		RIVER RD	5
	BILALOVA, TAMARA A	955		RIVER RD	5
	BILALOVA, ZARINA	955		RIVER RD	5
U	BILLICK, MICHAEL	30		RISING ST	6
	BILLICK, SHANNON M	30		RISING ST	6
	BILLICK, TYLER J	30		RISING ST	6
U	BILLINGS, CADEN ROBERT	147		SILVER ST	6
U	BILODEAU, GARY P	28		FEDERAL AVE	4
U	BILODEAU, MARGARET ANN	28		FEDERAL AVE	4
D	BILODEAU, MICHAEL	15		MEADOW ST	4
D	BILODEAU, PATRICIA A	331		POPLAR ST	6
	BILODEAU, RICHARD	65		COOPER ST	4
D	BILODEAU, RONALD L	331		POPLAR ST	6
U	BILODEAU, STEVEN P	28		FEDERAL AVE	4
U	BINDER, LYNN C	18		HIGH MEADOW RD	2
D	BINGER, LAUREN CORINNE	478		COREY ST	5
U	BINNENKADE, BEVERLY ANN	23		SQUIRE LN	2
D	BINNENKADE, ROBERT A	23		SQUIRE LN	2
U	BIRCHALL, KENNETH ROBERT	37		NILE AVE	4
U	BIRCHALL, LINDSAY E	37		NILE AVE	4
U	BIRCHENOUGH, CODY A	12		RANDALL ST	3
U	BIRCHENOUGH, JESSICA T	12		RANDALL ST	3
U	BIRCHENOUGH, KELLY A	12		RANDALL ST	3
U	BIRCHENOUGH, MARC F	12		RANDALL ST	3
R	BIRD, CHRISTIE ELISABETH	1159		RIVER RD	5
U	BIRD, CODY JAMES	1159		RIVER RD	5
U	BIRD, JOELLE A	147		LEONARD ST	5
D	BIRD, MARK A	147		LEONARD ST	5
U	BIRK, CHERYL A	346		NORTH ST	1
R	BIRK, GLEN	23		SHOEMAKER LN	6
R	BIRKS, WILKEN LEE OWENS	929		SPRINGFIELD ST	2
	BIRTH, SHIRLEY	464		MAIN ST	4
U	BISCIOTTI, TORI LYNN	32		EDITHA AVE	5
U	BISCOTTI, TORI	32		EDITHA AVE	5
R	BISHOP, ALAN E	119		COOLEY ST	1
U	BISHOP, ALAN G	166		MILL ST	3
U	BISHOP, ALEX RYAN	63		FAIRVIEW ST	4
U	BISHOP, ALEXANDER RYAN	63		FAIRVIEW ST	4
	BISHOP, ALFRED S	81		MAPLE ST	1
R	BISHOP, ANGELA CLAIRE	11		BEEKMAN DR	5
U	BISHOP, CASSIDY NICOLE	63		FAIRVIEW ST	4
D	BISHOP, CHARLES L JR	11		LOSITO LN	6
U	BISHOP, CHELESTE L	3		AMHERST AVE	3
	BISHOP, DAIGAN	23		NEW YORK AVE	2
R	BISHOP, DANIEL JOHN JR	63		FAIRVIEW ST	4
U	BISHOP, ESMIE V	166		MILL ST	3
	BISHOP, GEORGINA B	81		MAPLE ST	1
U	BISHOP, GINA MARIE	23		NEW YORK AVE	2
U	BISHOP, JACQUELINE	293		SUFFIELD ST	4
R	BISHOP, JEANETTE SUE	59B		PHEASANT HILL DR	7
U	BISHOP, JOHN MATTHEW	23		NEW YORK AVE	2
U	BISHOP, JUDITH A	72	B	PHEASANT HILL DR	7
U	BISHOP, LAURA ANN	224	2	WALNUT ST	1
U	BISHOP, MONIQUE MARIE	179		MAYNARD ST	1
U	BISHOP, RAYMOND F	128		WALNUT ST	1
U	BISHOP, ROBERT WILLIAM	179		MAYNARD ST	1
U	BISHOP, ROBERT MATTHEW	293		SUFFIELD ST	4
U	BISI, DIANNE MARIE	28D		CASTLE HILL RD	6
U	BISINIERE, GARY M JR	69		FOREST HILL RD	2
U	BISSON, ALEXANDER JAMES	98		MAPLE ST	1
U	BISSON, BRANDI MARIE	98		MAPLE ST	1
	BISSON, EMALEE F	98		MAPLE ST	1
U	BISSONNETTE, EDMUND J	49		HOMER ST	1
U	BISSONNETTE, JOAN D	49		HOMER ST	1
U	BISTANY, KRISTIN ELIZABETH	680		SOUTH WEST ST	7
D	BITGOOD, MEGAN LEE	171		WHITE FOX RD	7
U	BITGOOD, MICHAEL C	1010		SUFFIELD ST	6
U	BITTNER, JEANNETTE E	51	31	MAPLE ST	1
U	BITTON, DAVID	142	D	AUTUMN ST	8
R	BITZAS, GEORGE	33		FERNWOOD DR	6
D	BITZAS, MARGARET A	33		FERNWOOD DR	6
U	BITZAS, NICOLE MARIE	48		VALLEY BROOK RD	2
U	BITZAS, PETER	48		VALLEY BROOK RD	2
U	BIUSO, BRIAN	44		SUNSET TER	6
	BIUSO, SAMANTHA D	44		SUNSET TER	6
U	BIZA, DARLYN M	39		VADNAIS ST	6
U	BIZA, HAYDEN MATTHEW	39		VADNAIS ST	6
U	BIZA, ROBERT F	39		VADNAIS ST	6
U	BIZEUR, ROBERT	50	204	CARDINAL DR	4
U	BLACK, ALANA M	208		REGENCY PARK DR	4
U	BLACK, CATHERINE MARIE	322	2	MEADOW ST	4
U	BLACK, ETHAN HENRY THOMAS	23		ZACHARY LN	6
U	BLACK, NICHOLAS DAVID	556		MILL ST	3
U	BLACK, RICHARD D	556		MILL ST	3
	BLACKAK, ADAM JOSEF	414		BARRY ST	7
R	BLACKAK, ANNA LISA	414		BARRY ST	7
D	BLACKAK, BRIAN W	11		GEORGE ST	1
D	BLACKAK, DEBORAH A	52		CESAN ST	6
U	BLACKAK, HEIDE	12		PARKER ST	4
U	BLACKAK, KADE MATTHEW	52		CESAN ST	6
U	BLACKAK, LAUREN DEBORAH	420	41	MAIN ST	4
U	BLACKAK, MATTHEW D	52		CESAN ST	6
U	BLACKAK, MATTHEW	274		MEADOW ST	4
D	BLACKAK, MELISSA L	11		GEORGE ST	1
	BLACKAK, TRISTAN	414		BARRY ST	7
U	BLACKMAN, ERIK S	12		ELMAR DR	6
R	BLACKMAN, KRISTIN E	12		ELMAR DR	6
D	BLACKWELL, MCTYE	462	220	MAIN ST	4
U	BLACKWELL, SHANNAN	85		GARDEN ST	3
U	BLAIN, DAVID L	16		MEMORY LN	7
	BLAIN, DAWN M	16		MEMORY LN	7
U	BLAIN, MELISSA	96	1	WALNUT ST	1
	BLAIN, RACHAEL A	16		MEMORY LN	7
U	BLAIR, BONNIE LEE	66		FERNWOOD DR	6
D	BLAIR, BRENTON ANTHONY	181		ELM ST	8
D	BLAIR, DESEREE MERCEDES	181		ELM ST	8
R	BLAIR, GREGORY A	90		SCHOOL ST	5
U	BLAIR, JEAN E	14		SUNSET TER	6
U	BLAIR, KENNETH LEE	373		SHOEMAKER LN	6
U	BLAIR, LISA MARIE	88		LEALAND AVE	4
U	BLAIR, MICHELLE L	7		LOSITO LN	6
U	BLAIR, NORMAN J	1221		NORTH WESTFIELD ST	2
U	BLAIR, PATRICIA ANN	373		SHOEMAKER LN	6
R	BLAIR, PATRICIA A	90		SCHOOL ST	5
D	BLAIR, PAUL-JEAN	50	206	CARDINAL DR	4
U	BLAIR, SARAH	88		LEALAND AVE	4
U	BLAIR, STEVEN W	7		LOSITO LN	6
U	BLAIR, TAHIIR IVARE	181		ELM ST	8
R	BLAIR, WILLIAM JR	11		EDGEWOOD LN	6
D	BLAIS, MARISA R	15		WILDFLOWER LN	4
U	BLAIS, NICHOLAS J	15		WILDFLOWER LN	4
U	BLAIS, NICOLE R	970		MAIN ST	8
R	BLAIS, NORMAND ROGER	15		WILDFLOWER LN	4
	BLAIS, RONALD	464		MAIN ST	4
U	BLAIS, ROSE Y	115		LIBERTY ST	1
U	BLAIS, YVON G	115		LIBERTY ST	1
R	BLAIS GRANT, HEIDI L	18G		CASTLE HILL RD	8
U	BLAISDELL, PHILLIP JEWETT JR	64		ANTHONY ST	4
U	BLAKE, ASHLEY MARIE	48		FLORIDA DR	5
D	BLAKE, GEORGE J JR	129		CLOVER HILL DR	2
U	BLAKE, JESSICA JEAN	13		HARDING ST	1
U	BLAKE, JOAN K	129		CLOVER HILL DR	2
U	BLAKE, KENNETH ROBERT	13		HARDING ST	1
D	BLAKE, KENNETH M	40		CESAN ST	6
D	BLAKE, MICHAEL W	40		CESAN ST	6
D	BLAKE, PAULETTE E	40		CESAN ST	6
U	BLAKEBOROUGH, ASIA MEDIE	1410		MAIN ST	8
U	BLAKEBOROUGH, DONALD R	1410		MAIN ST	8
	BLAKESLEY, DANIEL	203		SCHOOL ST	5
D	BLAKESLEY, DONALD W	14G		CASTLE HILL RD	8
U	BLAKLEY, COREY ANN	117		SUFFIELD ST	4
U	BLAKLEY, MARVIN D III	117		SUFFIELD ST	4
R	BLANCH, JAMES S	350	62	MEADOW ST	5
	BLANCH, KAREN A	28		BEEKMAN DR	5
	BLANCHARD, BRYAN	165		CAMBRIDGE ST	2
U	BLANCHARD, CAROL ANN	191		NORTH WESTFIELD ST	7
U	BLANCHARD, CAROLINE M	148		WALNUT ST	1
U	BLANCHARD, DAVID E	31		SIMPSON CIR	5
U	BLANCHARD, DOROTHY ANN	27		HAMPDEN LN	5
R	BLANCHARD, ELAINE C	160		SILVER LAKE DR	6
R	BLANCHARD, FRANCIS LELAND	160		SILVER LAKE DR	6
U	BLANCHARD, JEFFREY C	27		HAMPDEN LN	5
U	BLANCHARD, JOHN F	256		MAYNARD ST	1
U	BLANCHARD, LAUREN FLORA	148		WALNUT ST	1
U	BLANCHARD, LAUREN ELIZABE	27		HAMPDEN LN	5
U	BLANCHARD, RALPH THOMAS	191		NORTH WESTFIELD ST	7
U	BLANCHARD, SANDRA M	256		MAYNARD ST	1
U	BLANCHARD, SHAWN JEFFREY	27		HAMPDEN LN	5
U	BLANCHARD, THERESA	45		DEERING ST	8
R	BLANCHET, BILLY ALLEN	133		NORTH WESTFIELD ST	7
U	BLANCHET, MEGHAN ANNE	133	2	NORTH WESTFIELD ST	7
	BLANCHET, TRINITY LEA	133	2	NORTH WESTFIELD ST	7
U	BLANCHETTE, LORI ANN	21		RIDGE AVE	8
U	BLANCO-USCANGA, VERONICA	27		RIVER ST	1
U	BLAND, BENJAMIN L	420	82	MAIN ST	4
U	BLANTON, MAXWELL H	38		ALBERT ST	5
	BLANTON, PAUL	464		MAIN ST	4
D	BLANTON, RHONDA KAY	38		ALBERT ST	5
U	BLANTON, TANIA DIANE	25		DEERING ST	8
U	BLAZEJOWSKI, BARBARA A	2		ASH LN	8
U	BLEAU, DAVID JEAN	120		COOLEY ST	1
D	BLEAU, DENNIS J	120		COOLEY ST	1
D	BLEAU, JUDITH A	120		COOLEY ST	1
CC	BLEWS, JEFFREY	64		GREENACRE LN	3
U	BLEWS, KENNETH DALE	80		CHESTNUT LN	8
U	BLISS, JASON ROBERT	340		NORTH WEST ST	7
U	BLISS, SARAH DANIELLE	340		NORTH WEST ST	7
U	BLOCH, JONATHAN D	119		REGENCY PARK DR	4
	BLOCHMOORE, JAKE	19		HORSHAM PL	2
U	BLONIARZ, EMILIA	65		COOPER ST	4
D	BLOOD, CATHERINE M	107		CAMPBELL DR	5
U	BLOOD, JACOB M	107		CAMPBELL DR	5
U	BLOOD, JEREMY R	1S-4		BELDEN CT	6
U	BLOOD, JILLIAN DAVIS	107		CAMPBELL DR	5
U	BLOOD, JOSHUA J	107		CAMPBELL DR	5
U	BLOOD, NYLA S	90		FAIRVIEW ST	4

V	NAME	HOUSE	APT	STREET	PCT
R	BOADRY, PETER A	188		LINE ST	3
U	BOARDWAY, KATHLEEN	281		REGENCY PARK DR	4
U	BOBECKI, ALAN D	120		ELM ST	4
D	BOBECKI, BRIE C	120		ELM ST	4
U	BOBECKI, DANIEL B	32		GIFFIN PL	3
D	BOBECKI, KIMBERLY A	120		ELM ST	4
U	BOBSKILL, NANCY	13		COLUMBIA DR	2
U	BOBSKILL, VERONICA LYNNE	13		COLUMBIA DR	2
U	BOBSKILL, WILLIAM F	13		COLUMBIA DR	2
U	BOCCASILE, BARRY N	15		HILLCREST ST	1
R	BOCCHINO, MICHAEL G	14		ALFRED ST	8
U	BOCHKAR, VICTORIA	31		SHERI LN	3
U	BOCK, KIMBERLY A	78		MORNINGSIDE CIR	2
R	BOCK, RICHARD PAUL	78		MORNINGSIDE CIR	2
U	BODE, CHRISTINA ANN	73		BROZ TER	1
U	BODE, JACOB G	73		BROZ TER	1
U	BODE, TYLER ROMEO	73		BROZ TER	1
U	BODENDORF, SHANE R	1	1	BELDEN CT	6
U	BODGE, FRANCIS OJ	105		AUTUMN ST	8
D	BODGE, JENNIFER A	21	18	DWIGHT ST	1
R	BODO, CHRISTOPHER NICHOLA	17	4	SUTTON PL	1
U	BODURTHA, CHARLOTTE RAE	83		HARVEY JOHNSON DR	4
U	BODURTHA, DONNA MARIE	498		FRANKLIN ST EXT	6
R	BODURTHA, DUDLEY K JR	233		LEONARD ST	5
U	BODURTHA, ERIK M	498		FRANKLIN ST EXT	6
R	BODURTHA, HELEN A	233		LEONARD ST	5
R	BODURTHA, MICHAEL J	498		FRANKLIN ST EXT	6
U	BOEHLEN, KAYLA E	418	1	MEADOW ST	5
U	BOGGIS, ELIZABETH M	51		FAYMORE DR	6
D	BOGGIS, GRAHAM J	51		FAYMORE DR	6
R	BOGLISCH, ASHLEIGH L	9		ALFRED CIR	8
U	BOGLISCH, BRIAN T	21		GINA DR	7
U	BOGLISCH, DALE T	202		SOUTH WEST ST	7
D	BOGLISCH, DIANE M	202		SOUTH WEST ST	7
U	BOGLISCH, PHILLIP THOMAS	6		KAREN DR	3
U	BOGLISCH, SANDRA LYNN	21		GINA DR	7
R	BOGNAR, STEPHEN M	82		HIGH ST	1
U	BOGUE, KENNETH M	20		DEPALMA ST	3
R	BOHN, ANTHONY S	21		PARKER ST	4
U	BOHN, MELANIE C	21		PARKER ST	4
U	BOIDO, JOHN DANIEL	362		NORTH ST	1
U	BOIDO, WENDY L	362		NORTH ST	1
U	BOIKO, EKATERINA M	112		BRIEN ST	3
U	BOIKO, ROMAN JAKOVYCH	112		BRIEN ST	3
R	BOILEAU, COREY T	32		CORONET CIR	1
D	BOILEAU, JACQUELINE MARIE	678		MAIN ST	4
U	BOILEAU, TAYLOR COURTNEY	32		CORONET CIR	1
U	BOILEAU, THOMAS P	60		HOPE FARMS DR	6
U	BOIRE, DOROTHY L	50	103	CARDINAL DR	4
D	BOISCLAIR, PAULA ANN	0	61	WRIGHT ST	8
U	BOISSONAULT, RAYMOND E	119		CARR AVE	4
D	BOISSONNEAULT, ALAN E	25		PASADENA ST	1
U	BOISSONNEAULT, MARY K	79		HAYES AVE	1
D	BOISSONNEAULT, ROGER A	79		HAYES AVE	1
U	BOISSY, DANIEL A	21		PLANTATION DR	5
R	BOISVERT, ANGELA M	30		HIGH MEADOW RD	2
R	BOISVERT, DAVID	184		PARKVIEW DR	2
R	BOISVERT, HENRY J	970		NORTH WEST ST	2
R	BOISVERT, SUSAN F	184		PARKVIEW DR	2
R	BOIVIN, NORMAN	33	118	NORMAN TER	1
R	BOK, DOLORES H	68		ZACK'S WAY	5
R	BOK, JOHN T	68		ZACK'S WAY	5
D	BOLAND, JAMES J	10		LIQUORI DR	2
D	BOLAND, JAMES M	76		MEADOWBROOK RD	5
U	BOLAND, JANINE B	10		LIQUORI DR	2
U	BOLAND, JULIA A	76		MEADOWBROOK RD	5
U	BOLAND, KELLY J	76		MEADOWBROOK RD	5
U	BOLAND, NICOLE L	50		SOUTH PARK TER	4
U	BOLDUC, IAN HOFFMAN	103		FLORIDA DR	5
U	BOLDUC, JOSHUA C	103		FLORIDA DR	5
	BOLDUC, LINDA	65		COOPER ST	4
U	BOLDUC, PAULA A	103		FLORIDA DR	5
D	BOLISKI, JEFFERY E	74		LIBERTY ST	1
U	BOLISKI, LOUDEN EARL	74		LIBERTY ST	1
U	BOLISKI, STACY DIANE	74		LIBERTY ST	1
U	BOLISKI, TRINITY ELLEN	74		LIBERTY ST	1
U	BOLTON, JESSICA	64		HORSHAM PL	1
U	BOMBARD, MICHELLE M	1710		MAIN ST	8
U	BOMBER, KRISTIN L	48		ROYAL ST	3
U	BOMPASTORE, AMADORA MARI	52		ALHAMBRA CIRCLE NO	5
U	BONACCI, MARION ROSE	81		RIVIERA DR	8
U	BONADIES, WHITNEY AUGUSTA	340		PINE ST	7
U	BONAFILIA-BARD, REBECCA A	12		CYNTHIA PL	2
U	BONAFINI, ALISON NICOLE	75		CLEMATIS RD	4
U	BONASONI, LINDA J	12		TOWER TER	1
R	BONASONI, STEVEN M	12		TOWER TER	1
U	BONATAKIS, JASON M	36		HALL ST	1
D	BONAVITA, ADELE	683		COOPER ST	3
U	BONAVITA, ALEXANDRA MARY	84		FOREST RD	8
U	BONAVITA, ANGELA MARIA	109		LIBERTY ST	1
D	BONAVITA, ANTHONY C	683		COOPER ST	3
U	BONAVITA, BETTY L	12B		CASTLE HILL RD	8
D	BONAVITA, ELLEN C	25D		CASTLE HILL RD	6
U	BONAVITA, FRANCA M	683		COOPER ST	3
U	BONAVITA, GERALDINE FRANCI	169		MAYNARD ST	1
R	BONAVITA, JENNIFER E	48		JAMIE LN	3
U	BONAVITA, JOHN LOUIE	109		LIBERTY ST	1
U	BONAVITA, LAURA M	12B		CASTLE HILL RD	8
D	BONAVITA, LOUIS F	67		ALEXANDER DR	5
D	BONAVITA, MARIANNE G	67		ALEXANDER DR	5
U	BONAVITA, MARIO C	109		LIBERTY ST	1
U	BONAVITA, MARY CHRISTINA	8F		CASTLE HILL RD	8
	BONAVITA, MICHAEL	203		SCHOOL ST	5
U	BONAVITA, MICHAEL RICHARD	169		MAYNARD ST	1
R	BONCI, CHRISTOPHER MICHAEI	6		FORDHAM AVE	2
U	BONCI, KIMBERLY S	422		SOUTH WESTFIELD ST	7
D	BONCI, KRISTINA L	6		FORDHAM AVE	2
U	BONCI, MEREDITH ANN	422		SOUTH WESTFIELD ST	7
R	BOND, FRANK J JR	22		RALPH ST	1
	BOND, NOAH R	98		HOMER ST	1
U	BOND, SUSAN D	98		HOMER ST	1
U	BOND, WILLIAM F JR	98		HOMER ST	1
U	BONESTEEL, CHRISTINA R	19	C	SCHERPA ST	1
U	BONESTEEL, COURTNEY L	114		ELM ST	4
U	BONESTEEL, GARY T	11		CHURCH ST	1
U	BONESTEEL, HELEN M	11		CHURCH ST	1
U	BONESTEEL, STEPHEN I	938		MAIN ST	8
D	BONET, NILDA O	445		MEADOW ST	4
U	BONFIGLIO, EMILY LINDA	143		COUNTRY RD	3
U	BONFIGLIO, JENNIFER P	143		COUNTRY RD	3
U	BONFIGLIO, JESSICA A	143		COUNTRY RD	3
U	BONFIGLIO, JOHN M	143		COUNTRY RD	3
U	BONFITTO, CHOUMMALY	31		OAK HILL AVE	1
R	BONFITTO, DAVID W	31		OAK HILL AVE	1
D	BONILLA, KIANNA ROSA	39		HIGHLAND ST	3
R	BONILLA, LUIS A	39		HIGHLAND ST	3
U	BONILLA, LUIS DAMIEN	39		HIGHLAND ST	3
D	BONILLA-PEREZ, JULIANA MARI	105		RIVIERA DR	8
U	BONINI, SUSAN JANET	15		BEECH HILL RD	2
U	BONINI, WILLIAM J	15		BEECH HILL RD	2
U	BONK, LINDSEY JOY	111		PLANTATION DR	5
U	BONK, LORI	16C		MANSION WOODS DR	3
U	BONNEAU, CHRISTOPHER D	13		FRANK ST	4
D	BONNEAU, CONSTANCE M	1281		SPRINGFIELD ST	6
U	BONNEAU, ROGER A JR	59	13	SOUTH WESTFIELD ST	6
D	BONNEAU, STEPHANIE MARIE	13		FRANK ST	4
U	BONNELLO, JOAN D	11		PLEASANT DR	2
U	BONNEVILLE, CECILE T	38		KAREN LYNN CIR	7
U	BONNEVILLE, FRANCIS X	38		KAREN LYNN CIR	7
D	BONNEVILLE, RHONDA	52		REGENCY PARK DR	4
U	BONYEAU, RICHARD OLCOTT JI	702		SOUTH WESTFIELD ST	6
U	BONZEK, NOVA J	33	81	NORMAN TER	1
U	BOOKMAN, GERMANIA A	410	2	MEADOW ST	5
U	BOOSKA, KARISSA MARIE	22		TRINITY TER	8
U	BOOSKA, RICHARD GREGORY J	22		TRINITY TER	8
D	BOOSKA, RICHARD G	22		TRINITY TER	8
D	BOOSKA, TIA LENEE	22		TRINITY TER	8
U	BOOSKA, TIFFANY ABELIN	22		TRINITY TER	8
U	BOOSKA-VELOZO, NANCY L	57		DAY ST	3
U	BOOTH, BRANDON I	37		HOLLAND DR	3
U	BOOTH, IAN M	37		HOLLAND DR	3
D	BOOTH, LISA A	37		HOLLAND DR	3
U	BORCEA, CHRISTINA	72		DEPALMA ST	3
U	BORCHERS, JEFFREY M	14		FLORIDA DR	5
R	BORDEAU, CHRISTOPHER K	254		PINE ST	7
D	BORDEAU, DANIELLE ROSE	36		HALL ST	1
U	BORDEAU, DIANE J	36		HALL ST	1
	BORDEAU, RANDY V	36		HALL ST	1
R	BORDEAUX, STEVEN M	64		PLEASANT DR	2
D	BORDEN, EMILY J	18		RANDALL ST	3
U	BORECKI, WILLIAM F	44		MARK DR	8
U	BOREK, KATHRYN M	1G		CASTLE HILL RD	6
U	BORELLI, LAURA A	415	5	SPRINGFIELD ST	3
D	BORGATTI, BEVERLY A	88		CARR AVE	4
D	BORGATTI, DAVID	88		CARR AVE	4
U	BORGATTI, EDWARD P	110		ELIZABETH ST	2
U	BORGATTI, FAY ALICE	32		KENSINGTON ST	3
U	BORGATTI, JOHN P	144		MALLARD CIR	8
D	BORGATTI, LAUREEN S	144		MALLARD CIR	8
U	BORGATTI, VINCENT ROBERT JI	49		POINSETTA ST	4
D	BORGATTI, VIRGINIA MARIE	114		FRANKLIN ST	3
U	BORGATTI REED, SHELLEY MAI	10		SHELLEY LN	7
U	BORHOT, MOHAMAD MELHEM	41		WINDERMERE DR	3
U	BORISOVA, ANNA	90		BRIDGE ST	1
U	BORKOSKY, BRIAN PHILIP	204		GARDEN ST	6
R	BORKOSKY, MARJORIE A	204		GARDEN ST	6
D	BORKOSKY, PETER R	204		GARDEN ST	6
U	BORLEN, JEFFREY T	420	34	MAIN ST	4
U	BOROWIEC, DAVID	362		ADAMS ST	6
R	BOROWIEC, MITCHELL T	462	227	MAIN ST	4
U	BOROWIEC, ROXANNE	362		ADAMS ST	6
R	BOROWSKI, DAVID	8		CARMEN AVE	1
CC	BORRELLI, ENRICO JOHN	47		DAY ST	3
R	BORRELLI, FREDERICK F	47		DAY ST	3
D	BORRELLI, KATHERINE	42		REGENCY PARK DR	4
U	BORSARI, DANIEL R	33		RED FOX DR	7
	BORSARI, KRISTA A	33		RED FOX DR	7
U	BORSARI, LINDA M	1064		NORTH WEST ST	2
U	BORSARI, MARY E	33		RED FOX DR	7
U	BORSARI, MAUREEN	59		RAYMOND CIR	4

V	NAME	HOUSE	APT	STREET	PCT
U	BORSARI, RICHARD ANTHONY	1064		NORTH WEST ST	2
D	BORSARI, SANDRA M	46		SPENCER ST	1
U	BORSARI, THOMAS JAMES	59		RAYMOND CIR	4
U	BORTNIKAU, YEREY	12		COUNTRY RD	3
U	BORTNIKOVA, ALLA V	12		COUNTRY RD	3
U	BORTOLUSSI, ANDREW VINCEN	144		HENDOM DR	7
R	BORTOLUSSI, DIANA IRENE	86		WITHERIDGE ST	2
U	BORTOLUSSI, LIEZL ANN	144		HENDOM DR	7
	BORTOLUSSI, LOUIS R	13C		MANSION WOODS DR	3
U	BORTOLUSSI, MARGARET ANNE	86		WITHERIDGE ST	2
R	BORTOLUSSI, MARK	24		SOUTH WEST ST	7
U	BORTOLUSSI, SARA ELIZABETH	86		WITHERIDGE ST	2
R	BORTOLUSSI, VICTORIA A	24		SOUTH WEST ST	7
U	BOSINI, ANTHONY	46		HAMPDEN LN	5
U	BOSINI, CARLIE MICHELLE	40		HORSHAM PL	1
U	BOSINI, JENNIFER	46		HAMPDEN LN	5
U	BOSINI, KEVIN R	40		HORSHAM PL	1
U	BOSINI, SANDRA A	31		TANGLEWOOD LN	7
D	BOSS, PATRICK DEVLIN	28		DOANE AVE	6
R	BOSSIE, KECIA M	163		BROOKFIELD LN	8
R	BOSSIE, RICHARD D	163		BROOKFIELD LN	8
	BOSSIG, JOHN L	236		POPLAR ST	6
U	BOSWORTH, DAVID A	9A		MANSION WOODS DR	3
U	BOSWORTH, GRACE DALYIA	10		KIRKLAND ST	4
U	BOTTA, ARMANDO M	33		ALEXANDER DR	5
T	BOTTA, CARMEN A	124		WAGON WHEEL DR	7
R	BOTTA, EMIDDIO MASSIMO	124		WAGON WHEEL DR	7
	BOTTA, EMIDDIO	124		WAGON WHEEL DR	7
	BOTTA, GABRIEL L	33		ALEXANDER DR	5
U	BOTTA, GIOVANNI G	105		GRANGER DR	7
U	BOTTA, KATHLEEN A	33		ALEXANDER DR	5
CC	BOTTA, KAYLEIGH	105		GRANGER DR	7
R	BOTTA, MARIA T	33		ALEXANDER DR	5
D	BOTTARO, BETH MARIE	228		WALNUT ST	1
U	BOTTONI, JENNIFER MARIE	196		NORTH ST	1
U	BOTTONI, JON WILLIAM JR	196		NORTH ST	1
U	BOTUSHEVA, ROSITSA S	52		CLEMATIS RD	4
	BOUADI, HADDIA	377		SPRINGFIELD ST	3
D	BOUCHARD, ALFRED L	107		COLUMBIA DR	7
	BOUCHARD, ANNMARIE	70		SHERI LN	3
R	BOUCHARD, DAVID L	185		REGENCY PARK DR	4
U	BOUCHARD, HOPE I	669		MILL ST	3
U	BOUCHARD, JAIME LEE	62		STEWART LN	4
D	BOUCHARD, JANET M	107		COLUMBIA DR	7
U	BOUCHARD, JANIKA LEE	77		HOPE FARMS DR	6
U	BOUCHARD, LAWRENCE M	669		MILL ST	3
R	BOUCHARD, MICHELLE A	22		MEADOWBROOK RD	5
	BOUCHARD, ROBERT	117		RED FOX DR	7
U	BOUCHARD, SAMANTHA NICOLI	117		RED FOX DR	7
U	BOUCHER, ALLISON DANA	134		ELMAR DR	6
	BOUCHER, CARLENE MARIE	70		ARBOR LN	6
U	BOUCHER, DARREN A	64		FAIRVIEW ST	4
U	BOUCHER, DEBRA ANNE	134		ELMAR DR	6
U	BOUCHER, ERIC K	134		ELMAR DR	6
U	BOUCHER, GERARD R	70		ARBOR LN	6
U	BOUCHER, HEATHER JULEEN	73		ALHAMBRA CIRCLE SO	5
	BOUCHER, JEFFREY JOHN	33	110	NORMAN TER	1
R	BOUCHER, JOANN PILIERO	64		FAIRVIEW ST	4
U	BOUCHER, JOHNNY D	33	110	NORMAN TER	1
U	BOUCHER, NICHOLAS A	1008		MAIN ST	8
D	BOUCHER, PAUL JOSEPH	1243		SUFFIELD ST	8
U	BOUCHER, SUMMER ANN	415	3	SPRINGFIELD ST	3
U	BOUCHOUAR, EJJA ABDELGHAI	46		SHERI LN	3
U	BOUDREAU, ALYSHIA LEE	127		HIGH ST	1
U	BOUDREAU, CYNTHIA L	46		KENSINGTON ST	3
U	BOUDREAU, DAVID ALLEN	32		FRUWIRTH AVE	3
D	BOUDREAU, ELAINE J	32		FRUWIRTH AVE	3
	BOUDREAU, HARVEY DONALD	6	16	SUTTON PL	1
	BOUDREAU, PATRICIA	464		MAIN ST	4
U	BOUDREAU, RONALD	46		KENSINGTON ST	3
U	BOUDRY, JEANNETTE	45		HOLLAND DR	3
U	BOULEY, ALAN E	136		RIDGEWAY DR	2
U	BOULEY, DEBORAH	136		RIDGEWAY DR	2
D	BOULEY, DOROTHY	206		REGENCY PARK DR	4
D	BOULEY, EDMUND ALBERT JR	206		REGENCY PARK DR	4
D	BOULEY, NICOLE LYNN	53		ORLANDO ST	6
U	BOULIA, JOSEPH TIMOTHY	82		KENSINGTON ST	3
D	BOULIA, TALIA NICOLE	82		KENSINGTON ST	3
U	BOULOS, ROUHANA C	709		SUFFIELD ST	6
U	BOULOS, TANYA M	709		SUFFIELD ST	6
D	BOURBEAU, CHRISTOPHER F	350	34	MEADOW ST	5
U	BOURBONNAIS, ELAINE C	49		NOLAN LN	2
U	BOURBONNAIS, JOHN	28		DOLORIS LN	6
U	BOURBONNAIS, MICHAEL R	49		NOLAN LN	2
U	BOURBONNAIS, RANDI M	28		DOLORIS LN	6
U	BOURDEAU, DORREAN C	5		CAROL AVE	2
U	BOURDEAU, JACQUELINE RENE	731		MILL ST	3
U	BOURDEAU, MARGERY E	731		MILL ST	3
U	BOURDEAU, RICHARD A SR	508		FRANKLIN ST EXT	6
U	BOURDON, KENNETH JAMES	33	11	NORMAN TER	1
D	BOURGEOIS, ANGELINE MARIE	31		LOSITO LN	6
	BOURGEOIS, BRANDON T	27		SPENCER ST	1
U	BOURGEOIS, CAROLYN M	14		PROVIN MOUNTAIN DR	2
R	BOURGEOIS, CHRISTOPHER V	120		COYOTE CIR	2
	BOURGEOIS, EVAN R	27		SPENCER ST	1
U	BOURGEOIS, F JOAN	31		LOSITO LN	6
	BOURGEOIS, MADISON M	31		LOSITO LN	6
D	BOURGEOIS, MATTHEW A	31		LOSITO LN	6
U	BOURGEOIS, MICHELLE MARIE	120		COYOTE CIR	2
D	BOURGEOIS, REESE	31		LOSITO LN	6
U	BOURGEOIS, ROBERT W	14		PROVIN MOUNTAIN DR	2
R	BOURGET, ALEX JOHN	54		ZACHARY LN	6
R	BOURGET, CHRISTINE M	54		ZACHARY LN	6
U	BOURGET, CHRISTOPHER M	40		PLANTATION DR	5
U	BOURGET, JACLYN DIONNE	40		PLANTATION DR	5
U	BOURGET, RYAN THOMAS	54		ZACHARY LN	6
R	BOURGET, THOMAS J	54		ZACHARY LN	6
D	BOURQUARD, JOANN B	23	G	CASTLE HILL RD	6
D	BOUSQUET, AMY B	31		ALHAMBRA CIRCLE NO	5
U	BOUSQUET, DENNIS A	11		CONIFER DR	6
R	BOUSQUET, DIANE M	17		THALIA DR	2
U	BOUSQUET, DONALD F	62		SOUTH PARK TER	4
U	BOUSQUET, DOUGLAS L	247		SOUTHWICK ST	7
U	BOUSQUET, JOHN JOSEPH	1162	37	SPRINGFIELD ST	2
R	BOUSQUET, KATHERINE MARY	40		SPEARFARM RD	7
U	BOUSQUET, KATHLEEN A	11		CONIFER DR	6
	BOUSQUET, KYLE P	95		CARR AVE	4
R	BOUSQUET, MARY ELLEN	40		SPEARFARM RD	7
U	BOUSQUET, MICHAEL RODNEY	40		SPEARFARM RD	7
U	BOUSQUET, NICHOLAS LEE	95		CARR AVE	4
U	BOUSQUET, NOREEN MICHELLE	10		REGENCY PARK DR	4
D	BOUSQUET, PAUL A	72		REGENCY PARK DR	4
D	BOUSQUET, ROSWITHA R	72		REGENCY PARK DR	4
	BOUSQUET, SHEILA C	247		SOUTHWICK ST	7
U	BOUSQUET, SUZANNE	418	A-14	MEADOW ST	5
	BOUSQUET, TINA L	239		REGENCY PARK DR	4
R	BOUSQUET, TODD L	95		CARR AVE	4
U	BOUTET, EVAN MICHAEL	63		PETERSON CIR	2
U	BOUTET, ISABELLA M	63		PETERSON CIR	2
U	BOUTET, TIZIANA	63		PETERSON CIR	2
U	BOUTHILETTE, HILLARY ANNE	15		BROOKSIDE DR	2
U	BOUTHILETTE, JEREMY P	15		BROOKSIDE DR	2
U	BOUTHILLER, CANDACE MARIE	40		ANNABLE ST	1
U	BOUTHILLER, CARLEE	40		ANNABLE ST	1
U	BOUTHILLER, DALE ANDREW JR	40		ANNABLE ST	1
	BOUTHILLER, DEREK W	40		ANNABLE ST	1
	BOUTIN, JACOB	79		HEMLOCK RIDGE	2
U	BOUTIN, KRISTIE M	556		FRANKLIN ST EXT	6
U	BOUTIN, LISA J	15G		CASTLE HILL RD	6
U	BOUTIN, REBECCA LEE	79		HEMLOCK RIDGE	2
U	BOUTIN, SONIA J	30		RIVER RD	8
U	BOUTIN, WILLIAM J	79		HEMLOCK RIDGE	2
R	BOVAT, BRIAN E	87		OAK HILL AVE	1
D	BOVAT, EDWARD JAMES	19		RIVERVIEW AVE	8
U	BOVAT, JANICE LEE	19		RIVERVIEW AVE	8
D	BOVAT, LINFRED A JR	643	4	SUFFIELD ST	4
D	BOVAT, TERESA MAY	24		FRANKLIN ST	3
D	BOWDREN, JEANNE CAROL	1120		RIVER RD	5
D	BOWDREN, WILLIAM W	1120		RIVER RD	5
R	BOWEN, JEFFREY M	124		RIVIERA DR	8
U	BOWEN, JOELY MARIE	40		DARTMOUTH ST	8
U	BOWEN, KATHERINE M	153		COREY COLONIAL CDS	5
U	BOWEN, MICHELLE LEE	124		RIVIERA DR	8
U	BOWEN, PATRICK T	40		DARTMOUTH ST	8
U	BOWERS, LINDA A	70		BUTTERNUT DR	8
U	BOWERS, ROBERT F	70		BUTTERNUT DR	8
U	BOWLER, CYNTHIA ANN	97		HOMER ST	1
U	BOWLER, ELAINE P	59		STRAWBERRY HILL RD	2
U	BOWLER, MICHAEL E	60		BEEKMAN DR	5
U	BOWLER, NOREEN MARGARET	1	S-3	BELDEN CT	6
U	BOWLER, PAUL EIII	37		PLANTATION DR	5
D	BOWLER, THOMAS FRANCIS	97		HOMER ST	1
U	BOWLES, DANIEL ROBERT	34		HARVEY JOHNSON DR	4
U	BOWMAN, JUDITH A	142	D	AUTUMN ST	8
U	BOWMAN-CLARK, CAROL	136		HUNTER'S GREENE CIR	8
U	BOYD, AMY L	37		GUNN GEARY LN	6
R	BOYDEN, DAVID ALLEN	47		FOREST RIDGE LN	8
R	BOYER, SANDRA A	85		OAK LN	1
U	BOYLAN, NEIL J	18		AMHERST AVE	3
U	BOYLE, CHYENNE	323		SPRINGFIELD ST	3
U	BOYLE, GIANNA ROSE MARIE	85		CHESTNUT LN	8
R	BOYLE, KEVIN T	180		ADAMS ST	8
U	BOYLE, MACKENZIE L	111		NICOLE TER	6
U	BOYLE, PAUL WILLIAM	53		CHAREST LN	8
D	BOYSTER, BRUCE J	28		WITHERIDGE ST	2
L	BOYSTER, MICHAEL J	28		WITHERIDGE ST	2
D	BOZAK, ALAN W JR	425		MAIN ST	4
D	BOZAK, CATHY LYNN	2		PIERCE ST	3
U	BOZAK, CELINA M	425		MAIN ST	4
U	BOZOGLOS, GEORGE PATRICK	595		NORTH WEST ST	2
U	BRACCI, JEAN M	109		COUNTRY RD	3
D	BRACCI, SCOTT	420	17	MAIN ST	4
D	BRACCI, VINCENT	109		COUNTRY RD	3
D	BRACCIALARGHE, DEBORAH	24		JOEY DR	5
D	BRACCIALARGHE, DONALD	24		JOEY DR	5
U	BRACE, AALIYAH KIEARRA	627		NORTH WESTFIELD ST	2
U	BRACKLEY, KAYLA MARIE	350	41	MEADOW ST	5
D	BRADFORD, FORREST WESLEY	21		OXFORD ST	8
U	BRADFORD, IVAN D	33		NORMAN TER	1
U	BRADFORD, STEVEN	210		REGENCY PARK DR	4

V	NAME	HOUSE	APT	STREET	PCT
U	BRADLEY, BARBARA A	71		HOWARD ST	1
R	BRADLEY, CHERI	21		SOUTH FLORIDA DR	5
U	BRADLEY, CHRISTOPHER GEOF	150		BEEKMAN DR	5
U	BRADLEY, ELIZABETH A	71		HOWARD ST	1
R	BRADLEY, GLENN ALAN	21		SOUTH FLORIDA DR	5
U	BRADLEY, GLENN ALAN JR	123		BEEKMAN DR	5
U	BRADWAY, AARON MATTHEW	17		DYOTTE ST	5
R	BRADWAY, ETHAN JOSEPH	40		LANGO LN	3
	BRADWAY, JACK	40		LANGO LN	3
R	BRADWAY, KIMBERLY	40		LANGO LN	3
R	BRADWAY, STEVEN F	40		LANGO LN	3
U	BRADY, BRIAN SCOTT	231		LANCASTER DR	3
U	BRADY, CHRISTINA M	231		LANCASTER DR	3
R	BRADY, DANIEL R	40		CHERRY ST	1
D	BRADY, JODY M	24		HARDING ST	1
R	BRADY, NICHOLAS CONLON	40		CHERRY ST	1
U	BRADY, NICOLE L	40		CHERRY ST	1
D	BRADY, REGINA M	21		PARKVIEW DR	2
D	BRADY, THOMAS J	157		LANCASTER DR	3
U	BRAGG, JOSHUA R	48		FLORIDA DR	5
U	BRAICA, ANTHONY J	438	7	SPRINGFIELD ST	1
	BRAICA, LISA D	89		ALFRED CIR	8
U	BRAICA, STEVEN J	89		ALFRED CIR	8
U	BRAINERD, EDWARD MICHAEL	6C		CASTLE HILL RD	8
U	BRAITHWAITE, CASSANDRA	92		PHEASANT HILL DR	7
R	BRAMHALL, AMY E	32		SOUTH WEST ST	7
R	BRAMHALL, ELIZABETH ANN	32		SOUTH WEST ST	7
U	BRAMLETT, CAROL A	418	E-10	MEADOW ST	5
	BRANCO, JOE	50		RED FOX DR	7
U	BRANCO, JOSE ESTEVES	50		RED FOX DR	7
	BRANCO, LESLIE	50		RED FOX DR	7
D	BRANDOW, CHAD LEIGH	238	5	MAPLE ST	1
U	BRANESKY, ZACHARY PAUL	21	4	SUTTON PL	1
U	BRANTLEY, CHRISTOPHER D	38		ROWLEY ST	3
R	BRASKA, DAVID R	72		RIDGEWAY DR	2
U	BRASKA, JACOB DAVID	72		RIDGEWAY DR	2
R	BRASKA, LEE ANN	72		RIDGEWAY DR	2
U	BRASKA, MADISON GRACE	72		RIDGEWAY DR	2
U	BRATNICHENKO, KATRINA GUN	863		SOUTH WESTFIELD ST	6
U	BRATNICHENKO, KONSTANTIN	2E		MANSION WOODS DR	3
U	BRATNICHENKO, OLEG	863		SOUTH WESTFIELD ST	6
Q	BRATNICHENKO, SERGEY	600		COOPER ST	3
R	BRATNICHENKO, TATYANA V	600		COOPER ST	3
U	BRAUER, CHARLOTTE A	775	7-D	SPRINGFIELD ST	3
	BRAUER, SHANE A	775	7-D	SPRINGFIELD ST	3
U	BRAUER, TRENT A	80		DOANE AVE	6
	BRAULT, GINETTE M	41		LEALAND AVE	4
U	BRAULT, PETER M	41		LEALAND AVE	4
D	BRAUN, NATANYA A	20		BEEKMAN DR	5
U	BRAXTANOV, ELLA VLADIMIROV	639		SHOEMAKER LN	6
	BRAXTANOV, VITALE ALEXANDI	639		SHOEMAKER LN	6
U	BRAY, JONATHAN	57		BROZ TER	1
D	BREAU, DARIUS J	53		HIGHLAND AVE	1
U	BREAULT, BARRY A	51		STRAWBERRY HILL RD	2
R	BREAULT, CHRISTOPHER	174		TOBACCO FARM RD	7
U	BREAULT, DALE MARIE	35		RIDGE AVE	8
R	BREAULT, ELIZABETH	1068		MAIN ST	8
U	BREAULT, ERICA P	35		RIDGE AVE	8
R	BREAULT, GERALD JOSEPH	429		MILL ST	3
U	BREAULT, JEREMY ANDREW	1189		MAIN ST	8
	BREAULT, JOHNATHAN	10		ROYAL ST	3
D	BREAULT, KATHLEEN W	174		TOBACCO FARM RD	7
U	BREAULT, LINDA M	51		STRAWBERRY HILL RD	2
D	BREAULT, MARIA L	429		MILL ST	3
U	BREAULT, MARK L	35		RIDGE AVE	8
U	BREAULT, MICHAEL J	174		TOBACCO FARM RD	7
U	BREAULT, PATRICIA A	1068		MAIN ST	8
U	BREGLIO, JOHN E JR	108		COREY COLONIAL CDS	5
U	BREGLIO, WILLIAM P	71		COREY COLONIAL CDS	5
R	BREGOLI, DEBORAH MAE	79	D	PHEASANT HILL DR	7
R	BREGOLI, HEATHER M	17		PAUL REVERE DR	7
U	BREHAUT, VIVIAN	137		BROOKFIELD LN	8
D	BREIVOGEL, ANDRE G	104		CHRISTOPHER LN	7
D	BREIVOGEL, DANIEL W	104		CHRISTOPHER LN	7
U	BRELSFORD, CHRISTA HULTINE	12		KIRKLAND ST	4
R	BRELSFORD, KENNETH R	12		KIRKLAND ST	4
U	BRENA, MARIANA	112		COOLEY ST	1
	BRENES, ALFREDO E	58		SOUTHWICK ST	7
U	BRENES, CAROL LEE	58		SOUTHWICK ST	7
D	BRENES, JULIE E	60		KAREN LYNN CIR	7
D	BRENNAN, CAROL J	18		GUNN GEARY LN	6
D	BRENNAN, LEANNE M	51		BLACKSMITH RD	7
D	BRENNAN, THOMAS RICHARD	51		BLACKSMITH RD	7
	BRENNER, DONALD C	37		SIMPSON CIR	5
R	BRESCIANI, JAMES P	242		NORTH WESTFIELD ST	2
D	BRESNAHAN, BRIAN J	115		COSGROVE ST	8
	BRESNAHAN, ELAINE M	40		PHEASANT HILL DR	7
D	BRESNAHAN, LYNN M	115		COSGROVE ST	8
U	BRESSEM, JOYCE M	231		NORTH WESTFIELD ST	7
R	BRESSETTE, DOLORES MARY	26		BEGLEY ST	1
U	BRETON, ALLISON ELIZABETH	1180		NORTH ST	2
U	BRETON, AMANDA E	61		HOPE FARMS DR	6
U	BRETON, JAMES R	22		PIERCE ST	3
U	BRETON, JASON MITCHELL	1180		NORTH ST	2
U	BRETON, LUCIA MARIE	76		PHEASANT RUN CIR	7
U	BRETON, MOLLY R	1180		NORTH ST	2
U	BRETON, RENE A	1180		NORTH ST	2
U	BRETON, SUSAN DENISE	1180		NORTH ST	2
U	BRETT, KEVIN MICHAEL	36		PLANTATION DR	5
D	BREUNINGER, KATHLEEN ANN	348		NORTH ST	1
U	BREVELERI, KEVIN	15		KANAWHA AVE	8
U	BREVELERI, LARRY DEAN	56		THALIA DR	2
	BREVELERI, PRICILLA	61		COOPER ST	4
U	BREVELERI, REBECCA CAROL	56		THALIA DR	2
U	BREWIN, HARRY PETER MCGRA	6		MCGRATH TER	1
U	BREWIN, LYNETTE RUTH	6		MCGRATH TER	1
D	BREWSTER, EDYTHE MAE	156	9	SUFFIELD ST	3
U	BREWSTER, JOSEPH WESLEY	238	2	MAPLE ST	1
U	BREWSTER, SALLY-LYNNE COL	238	2	MAPLE ST	1
U	BRIANCESCO, DEBORAH ANN	826		SOUTH WEST ST	7
U	BRIANCESCO, PETER J	826		SOUTH WEST ST	7
U	BRIDGHAM, PAIGE E	99		WAGON WHEEL DR	7
D	BRIERE, LINDA A	149		PARKEDGE DR	2
D	BRIERE, PAUL L	149		PARKEDGE DR	2
D	BRIGGS, CAYLA MARIE	4		AMHERST AVE	3
U	BRIGGS, DEBORAH J	160		FRANKLIN ST	3
R	BRIGGS, GINA M	107		RED FOX DR	7
U	BRIGGS, NICHOLAS THOMAS	789		MAIN ST	5
U	BRIGGS, ROBERT A	287		SHOEMAKER LN	6
U	BRIGGS, THOMAS E	107		RED FOX DR	7
U	BRIGNOLI, ANGELO GIOVANNI	84		REDWOOD DR	8
U	BRIGNOLI, DEBRA B	108		SYLVAN LN	2
R	BRIGNOLI, JOANNE RICKI	108		SYLVAN LN	2
R	BRINDLE, JEAN GRAHAM	93		HALL ST	1
D	BRINKMANN, HOLLY A	2F		MANSION WOODS DR	3
D	BRINKMANN, NANCK R	2F		MANSION WOODS DR	3
R	BRINN, JUDITH ANN	379		RIVER RD	5
U	BRIOTTA, SUSAN AGNES	61		GRANGER DR	7
D	BRISCOE, CARRIE	61		COOPER ST	4
U	BRISSETTE, MICHAEL ANTHON	133		NORTH WESTFIELD ST	7
D	BRISSON, ALBERIC	462	249	MAIN ST	4
D	BRISSON, JEANNETTE	462	249	MAIN ST	4
U	BRISTOL, KELLY ANNE	44		ORLANDO ST	6
U	BRITT, SHANE MICHAEL	116	B	MAIN ST	4
U	BRITTAIN, GAIL M	15		GRANGER DR	2
U	BRITTAIN, LINDA G	828		NORTH ST	2
U	BRITTAIN, MARK WINDSOR	15		MARLENE DR	2
R	BRITTAIN, MARSHA L	1175		NORTH ST	7
U	BRITTAIN, PATRICK A	828		NORTH ST	2
U	BRITTAIN, PETER R	15		GRANGER DR	2
U	BRITTAIN, ROBERT J	1210		RIVER RD	5
U	BRITTAIN, SARAH B	15		MARLENE DR	2
U	BRITTON, BENJAMIN JOHN	26		CONNOR'S COVE	8
U	BRITTON, NOAH ALAN	26		CONNOR'S COVE	8
R	BRIZZOLARI, BARBARA A	54		CHARLES ST	8
D	BRIZZOLARI, BARBARA M	3		ALFRED CT	8
D	BRIZZOLARI, MARIO A	3		ALFRED CT	8
D	BRIZZOLARI, SABRINA MARIE	4		ALFRED CT	8
U	BROADHURST, JAMES I	96		ELBERT RD	5
	BROADHURST, KAREN	1104		NORTH ST	2
U	BROCHU, ELLIOT FRANCIS	85		SILVER ST	8
U	BROCHU, LOUISE C	125		REGENCY PARK DR	4
CC	BROCK, RICHARD	58		KATHY TER	7
U	BROCK, SHERIDA B	58		KATHY TER	7
D	BRODERICK, DENISE	79		HOWARD ST	1
R	BRODERICK, RICHARD	32		SHOEMAKER LN	6
U	BRODEUR, ASHLEY K	60		LIBERTY ST	1
U	BRODEUR, BARBARA D	101		BURLINGTON DR	3
R	BRODEUR, FREDERIC A III	75		JOANNE CIR	7
R	BRODEUR, FREDERIC ALCIDE II	75		JOANNE CIR	7
D	BRODEUR, KEITH J	115	D	SOUTHWICK ST	6
U	BRODEUR, MARIANNE	75		JOANNE CIR	7
U	BRODEUR, MAURICE R JR	205		NORTH WESTFIELD ST	7
A	BRODEUR, MICHELLE LEE	75		JOANNE CIR	7
U	BRODEUR, ROSELIE J	205		NORTH WESTFIELD ST	7
U	BRODOWSKI, ANTHONY R	164		ROBIN RIDGE DR	2
U	BRODOWSKI, DENISE A	11B		CASTLE HILL RD	6
D	BRODOWSKI, JEAN M	164		ROBIN RIDGE DR	2
U	BRODOWSKI, LYNDSEY CAROL	59	13	SOUTH WESTFIELD ST	6
	BRODOWSKI, OLIVIA M	54		RIVER ST	1
R	BRODOWSKI, RAYMOND JR	11B		CASTLE HILL RD	6
U	BROGAN, DENA BROOKE	33		ALICE LN	5
R	BROGAN, PATRICK THOMAS	33		ALICE LN	5
U	BROMLEY, DEBRA E	321		SCHOOL ST	5
U	BROMLEY, THOMAS V	321		SCHOOL ST	5
U	BRONNER, COLIN JOSEPH	7		OLD MILL RD	3
D	BRONNER, RAYMOND ANTHON	7		OLD MILL RD	3
U	BRONSON, JOYCE M	18		CANTERBURY LN	2
U	BRONSON, WILLIAM L	18		CANTERBURY LN	2
R	BROOKMAN, HECTOR EMILIO JR	11H		CASTLE HILL RD	6
U	BROOKS, EATHAN A	232		WALNUT ST	1
U	BROOKS, IRVING E	593		SOUTHWICK ST	7
R	BROOKS, JANE A	211		COLEMORE ST	1
U	BROOKS, JOSEPH PAUL	138		PRINCETON AVE	2
U	BROOKS, KELLY M	211		COLEMORE ST	1
U	BROOKS, OLIVIA	232		WALNUT ST	1
U	BROOKS, TAVON TYREK	313		LEONARD ST	5
D	BROTHERS, ERIKA L	373		NORTH WESTFIELD ST	2
D	BROTHERS, TODD A	373		NORTH WESTFIELD ST	2
	BROUILLARD, LYNN A	15G		MANSION WOODS DR	3

V	NAME	HOUSE	APT	STREET	PCT
R	BROUILLETTE, JANICE M	68		YALE AVE	7
D	BROUILLETTE, KRISTIN A	68		YALE AVE	7
R	BROUILLETTE, TERRY JOSEPH	68		YALE AVE	7
R	BROUILLETTE, TYLER J	68		YALE AVE	7
U	BROUSSARD, JENALYN ROSE	69		FERNWOOD DR	6
R	BROUWER, JAN LYN	96		PEROS DR	5
D	BROUWER, ROSE M	96		PEROS DR	5
U	BROVERMAN, NATHAN	27		PLANTATION DR	5
	BROW, BARBARA A	97		KENSINGTON ST	3
U	BROWE, KYLE EDWARD	51		WRENWOOD LN	3
D	BROWN, ADAM PATRICK	17	2	SUTTON PL	1
U	BROWN, ALLAN F SR	6		CARMEL LN	7
R	BROWN, ALLAN F JR	220		LEONARD ST	5
U	BROWN, ASHTON A	5		WESTFORD CIR	4
U	BROWN, BENJAMIN M	13		MOORELAND ST	3
	BROWN, BESSIE	464		MAIN ST	4
U	BROWN, BRIAN KEITH	33		ELMAR DR	6
R	BROWN, CAROL L	97		CHANNELL DR	5
U	BROWN, CAROLE L	131		HENDOM DR	7
U	BROWN, CECELIA ROSEMAN	28C		CASTLE HILL RD	6
U	BROWN, CHRISTENE	482		NORTH WEST ST	2
U	BROWN, CHRISTOPHER	71		LIBERTY ST	1
R	BROWN, CLIFFORD R JR	97		CHANNELL DR	5
U	BROWN, DELANEY ANN	34		WILLOWBROOK DR	3
U	BROWN, DIANE M	350		SOUTHWICK ST	7
U	BROWN, ELIJAH JAYW	33	117	NORMAN TER	1
D	BROWN, EREK	482		NORTH WEST ST	2
U	BROWN, FRANCIS R	131		HENDOM DR	7
U	BROWN, GARY E	481		NORTH WEST ST	2
D	BROWN, GLENN STANLEY	1324	FRONT	MAIN ST	8
R	BROWN, JEANNE B	10F		MANSION WOODS DR	3
D	BROWN, JEFFREY S	34		WILLOWBROOK DR	3
U	BROWN, JOANNE	10		ALFRED CT	8
U	BROWN, JOHN WILLIAM	14		WRENWOOD LN	3
R	BROWN, JOHN SHEFFER	886	16	MAIN ST	8
U	BROWN, JONATHAN RONALD	4H		MAPLE VIEW LN	3
R	BROWN, JORDAN WYATT	8		RIDGEVIEW DR	2
D	BROWN, JOSEPH T	47		OVERLOOK DR	7
R	BROWN, KATHERINE IRENE	22		JOANNE CIR	7
U	BROWN, KATHLEEN M	37		PLANTATION DR	5
U	BROWN, KELSIE M	47		OVERLOOK DR	7
U	BROWN, KEVEN JAYMES	482		NORTH WEST ST	2
	BROWN, KIMBERLY	72		ROYAL ST	3
U	BROWN, LAUREN D	47		OVERLOOK DR	7
U	BROWN, LES A	22		JOANNE CIR	7
	BROWN, MARCELLINA A	350		SOUTHWICK ST	7
U	BROWN, MARCUS W	13		LINE ST	3
U	BROWN, MARIE E	14		WRENWOOD LN	3
U	BROWN, MARION ELLA	8B		MANSION WOODS DR	3
D	BROWN, MARY R	42		YALE AVE	7
U	BROWN, MICHELLE M	1040		RIVER RD	5
U	BROWN, NANCY THERESA	482		NORTH WEST ST	2
U	BROWN, PAMELA JFREEMAN	1324	FRONT	MAIN ST	8
D	BROWN, PAMELA JEAN	34		WILLOWBROOK DR	3
R	BROWN, PATRICIA A	220		LEONARD ST	5
D	BROWN, PAUL MATTHEW	35		RISING ST	6
D	BROWN, RACHEL MAURA	28C		CASTLE HILL RD	6
R	BROWN, ROBERT EUGENE JR	16		CENTER ST	4
R	BROWN, RONALD PAUL	41		DEBRA LN	5
	BROWN, RYAN	490		SCHOOL ST	5
U	BROWN, SANDRA A	6		CARMEL LN	7
R	BROWN, STEPHANIE L	273		REGENCY PARK DR	4
U	BROWN, STEPHEN MICHAEL	140	C	AUTUMN ST	8
D	BROWN, SUSAN A	16		CENTER ST	4
	BROWN, SUSAN IRENE	619	7	SPRINGFIELD ST	3
D	BROWN, SYLVIE T	47		OVERLOOK DR	7
U	BROWN, THEODORE T	350		SOUTHWICK ST	7
U	BROWN, TRACY LEE	13		MOORELAND ST	3
D	BROWN, VICKI	578		COOPER ST	3
D	BROWN, VICTORIA	35		RISING ST	6
CC	BROWN, VIRGINIA RAE	1324		MAIN ST	8
R	BROWN, ZACHARY SCOTT	34		WILLOWBROOK DR	3
D	BROWNE, DENISE ANN	20		PLANTATION DR	5
U	BROWNE, ROBERT ADAM	43		PLANTATION DR	5
U	BROWNING, RICHARD SCOTT	436		COREY ST	5
U	BROWNING, RONALD JOSEPH	436		COREY ST	5
	BROWNING, SAMANTHA A	436		COREY ST	5
R	BROZ, PAUL F JR	24		BROZ TER	1
U	BROZ, ROBERT P	24		BROZ TER	1
	BROZ, SIMONE	24		BROZ TER	1
	BRUAL, LEE RAFAEL	100		FOREST HILL RD	2
	BRUAL, LEE GABRIEL	100		FOREST HILL RD	2
	BRUAL, MERCY	100		FOREST HILL RD	2
	BRUAL, REINATO	100		FOREST HILL RD	2
R	BRUCE, CHRISTOPHER G	9		BEEKMAN PL	5
U	BRUENO, RONALD E	78		NORRIS ST	3
U	BRUMLEY, CARL HOWARD	162		PARKVIEW DR	2
U	BRUMLEY, EILEEN THERESA	162		PARKVIEW DR	2
U	BRUNEAU, BRIAN E	33		ALEXANDER DR	5
	BRUNEAU, DAVID G	15		CLEMATIS RD	4
U	BRUNELL, CHARLES E	33	55	NORMAN TER	1
U	BRUNELLE, APRIL E	547		SUFFIELD ST	4
U	BRUNELLE, BARBARA S	462	255	MAIN ST	4
U	BRUNELLE, DIANE M	38A		PAUL REVERE DR	7
U	BRUNELLE, JUDITH ANN	5		HENDOM DR	7
U	BRUNELLE, LEON W	141		SUFFIELD ST	4
R	BRUNELLE, MICHAEL J	5		HENDOM DR	7
	BRUNELLE, RICHARD A	420	84	MAIN ST	4
R	BRUNELLI, AMY LYNNE	59		COREY COLONIAL CDS	5
R	BRUNELLI, ROBERT EDWARD JF	59		COREY COLONIAL CDS	5
R	BRUNET, GISELE	75		HAMPDEN LN	5
U	BRUNETTI, MICHAEL P	935		SOUTH WESTFIELD ST	6
U	BRUNO, ADOLFO C	953		SOUTH WESTFIELD ST	6
U	BRUNO, AMANDA KATHERINE	29B		CASTLE HILL RD	6
U	BRUNO, ANTOINETTE M	454		COREY ST	5
U	BRUNO, ANTONIO J	43		CANDLEWOOD DR	8
U	BRUNO, CHRISTOPHER J	16		RIVER ST	1
R	BRUNO, CONCETTA	85		NORRIS ST	3
U	BRUNO, FRANK A	0	27	WRIGHT ST	8
U	BRUNO, LISA M	15		MEYERS DR	6
R	BRUNO, MATTHEW M	76		HORSHAM PL	1
U	BRUNO, NICHOLAS MICHAEL	127		ROBIN RIDGE DR	2
U	BRUNO, NINA ANTOINETTE	43		CANDLEWOOD DR	8
U	BRUNO, NORA M	43		CANDLEWOOD DR	8
U	BRUNO, SARA ASHLEY	76		HORSHAM PL	1
R	BRUNO, SEAN PAUL	953		SOUTH WESTFIELD ST	6
D	BRUNO, SEVERINA	953		SOUTH WESTFIELD ST	6
	BRUNO, SIMONA	175		CAMBRIDGE ST	2
D	BRUNO-CRUZ, MARIA DC	32		SHERI LN	3
U	BRUNTON, DONNA M	278		SOUTH ST	8
U	BRUNTON, MARK J	278		SOUTH ST	8
D	BRUSA, JASON LEE	20		PRINCETON AVE	2
U	BRUSO, CHARLOTTE P	163		COLEMORE ST	1
R	BRUSO, LEONARD R III	163		COLEMORE ST	1
U	BRUSSEAU, GARY G	749		SUFFIELD ST	6
D	BRUSSEAU, JEAN E	153		CARDINAL DR	4
D	BRUSSEAU, LUCILLE E	34		RIVIERA DR	8
D	BRUSSEAU, THERESA M	749		SUFFIELD ST	6
R	BRUSSEAU, THERESA J	418	E-5	MEADOW ST	5
D	BRUYETTE, BIANCA J	194		WALNUT ST	1
U	BRUYETTE, JONATHAN R	194		WALNUT ST	1
U	BRUYETTE, PATRICIA DIANE	194		WALNUT ST	1
U	BRUYETTE, TRACEY L	194		WALNUT ST	1
U	BRYAN, JENNIFER KAYE	150	A	WALNUT ST	1
D	BRYANS, JUNE M	88		ROBIN RIDGE DR	2
R	BRYANT, BRITTNEY ELIZABETH	130		COSGROVE ST	8
U	BRYANT, DAVIS HEALY I	6		FRANK ST	4
U	BRYANT, JASON D	6		FRANK ST	4
U	BRYANT, JASON DANIEL JR	6		FRANK ST	4
R	BRYANT, JOHN ANTHONY	4		ONEIFBY LN	6
D	BRYANT, KELLY ANN BOWE	6		FRANK ST	4
U	BRYANT, LEVI LINCOLN JR	16		BROZ TER	1
U	BRYANT, LORI A	106		COSGROVE ST	8
	BRYANT, MICHAEL M JR	106		COSGROVE ST	8
R	BRYANT, MICHAEL M	106		COSGROVE ST	8
U	BRYANT, SUSAN L	1824		MAIN ST	8
U	BRYDEN, CYNTHIA FLORENCE	244		PINE ST	7
U	BRYDEN, DANIEL PATRICK	532		NORTH ST	1
D	BRYDEN, DAWN E	532		NORTH ST	1
U	BRYDEN, JOAN S	91		CARR AVE	4
U	BRYDEN, KEVIN ROBERT	27		KIRKLAND ST	4
U	BRYDEN, LAURIE A	56		CLOVER HILL DR	2
R	BRYDEN, MICHAEL JOHN	244		PINE ST	7
U	BRYSON, LUCY ANNE	886	20	MAIN ST	8
U	BRZEZINSKI, KATELYNN GABRIE	27		MERRELL DR	5
U	BSHARA, DEBORAH	4		NICOLE TER	7
U	BSHARA, MICHAEL	1C		CASTLE HILL RD	6
R	BSHARA, RICHARD P	4		NICOLE TER	7
D	BUABENG, SAMUEL AKWASI	64		RIVIERA DR	8
D	BUBAR, JUNE MARY	886	8	MAIN ST	8
R	BUBIE, JACK DAVID	122		EDWARD ST	5
U	BUBUZA, EDIK Y	15		WOODSIDE DR	4
U	BUBUZA, FATIMA	1649		SUFFIELD ST	8
R	BUBUZA, MADINA YBRAHIMOVN	616		MILL ST	3
U	BUCALO, LAURA E	22		VIRGINIA ST	4
D	BUCALO, PAMELA J	161		ADAMS ST	8
D	BUCCHIERE, DAVID	76		VILLA DR	6
U	BUCCHINO, MICHAEL L	52		RIVER ST	1
D	BUCCHINO, RONALD LOUIS	52		RIVER ST	1
	BUCHACHAYA, LEUBOV	76		PAUL REVERE DR	6
U	BUCHACHAYA, STEPAN P	76		PAUL REVERE DR	6
D	BUCHANAN, ARLINE GEORGIA	1234		NORTH ST	2
R	BUCHANAN, KEITH L	1234		NORTH ST	2
D	BUCHANAN, KELSEY	13		JAMES ST	1
U	BUCHANAN, KEVIN J	157		PARKEDGE DR	2
R	BUCKNER, STEPHEN A	1	E-2	BELDEN CT	6
D	BUCKNOR, JAYE P	156	22	SUFFIELD ST	3
U	BUCY, JENNIFER MELISSA	30		MEMORIAL PARK	3
D	BUDD, JOAN C	38		CHRISTOPHER LN	7
	BUDINGTON, PAIGE E	83		CHANNELL DR	5
D	BUDINGTON, SABRINA MARIE	83		CHANNELL DR	5
U	BUDINGTON, THOMAS JUSTIN	83		CHANNELL DR	5
U	BUDINGTON, XOCHILTL ANA	83		CHANNELL DR	5
U	BUDREAU, DENIELLE AMY	151		MALLARD CIR	8
U	BUDREAU, MARNIE THERESA	151		MALLARD CIR	8
U	BUDREAU, TAYLOR MICHELE	151		MALLARD CIR	8
D	BUELL, ALICE M	0	43	WRIGHT ST	8
D	BUENDO, DONNA D	48		SHERI LN	3
D	BUENDO, GARY JOSEPH	50		EMERSON RD	8
U	BUENDO, KRISTOFER SCOTT	50		EMERSON RD	8

V	NAME	HOUSE	APT	STREET	PCT
D	BUENDO, PATRICIA FRANCES	50		EMERSON RD	8
U	BUFFAM, HOLLY K	24	32	DWIGHT ST	1
U	BUGAJSKA, PATRYCJA IRENA	102		CRICKET RD	7
U	BUGBEE, COLLEEN THERESA	34		SYLVAN LN	2
D	BUGLI, BRIAN J	135		RIVIERA DR	8
D	BUGLI, DARYL	135		RIVIERA DR	8
D	BUISO, DEBRA J	55		CHARLES ST	8
U	BUISO, GINA LOUISE	52		CAMPBELL DR	5
D	BUISO, JAMIE M	52		CAMPBELL DR	5
U	BUISO, JIMMY L	149		SCHOOL ST	5
U	BUISO, JORDAN R	444B		COREY ST	5
U	BUISO, JUSTIN VINCENT	86		ROBERTA CIR	5
U	BUISO, LISA C	149		SCHOOL ST	5
U	BUISO, PATRICIA ANN	444B		COREY ST	5
D	BUISO, RANDY JAMES	55		CHARLES ST	8
U	BUKER, LAUREN	164		WALNUT ST	1
U	BUKLEREWICZ, CHRISTOPHER	355		SOUTH ST	8
U	BUKLEREWICZ, TERESA	355		SOUTH ST	8
	BULIFANT, AGNES	464		MAIN ST	4
D	BULL, BRIAN M	395		SUFFIELD ST	4
R	BULL, LESTER M	260		JAMES ST	1
D	BULL, MADISON	41		RICHARDSON PL	8
U	BULL, NICHOLAS	41		RICHARDSON PL	8
U	BULLEY, AUNDREA A	46		AMHERST AVE	3
D	BULLOCK, ANTHONY EDWARD	117		FRANKLIN ST	3
	BULLOCK, DESTINY	767		MILL ST	3
D	BULLOCK, THOMAS PETER	34		BLAIR'S HILL RD	3
U	BULMER, DANIEL P	41		LETENDRE AVE	1
U	BULMER, MARGARET ROSE	67		COOLEY ST	1
U	BULMER, NANCY M	41		LETENDRE AVE	1
U	BUNNELL, WILLIAM EARL	123		MALLARD CIR	8
U	BUONAGURIO, JOSEPH J	166		BARRY ST	7
U	BUONAGURIO, NANETTE LOUIS	166		BARRY ST	7
R	BUONAGURIO, NICHOLAS JOSE	166		BARRY ST	7
D	BUONICONTI, ANGELINA MARIE	29		OAKRIDGE DR	7
U	BUONICONTI, ANTHONY JAMES	4	21	SUTTON PL	1
U	BUONICONTI, FRANK R	5		PLEASANT VALLEY RD	2
U	BUONICONTI, GINA M	507		RIVER RD	5
R	BUONICONTI, JAMIE MARIE	507		RIVER RD	5
D	BUONICONTI, JEANNE L	5		PLEASANT VALLEY RD	2
U	BUONICONTI, JESSICA	315		NORTH WESTFIELD ST	7
R	BUONICONTI, KRISTEN	12		GARDEN ST	6
D	BUONICONTI, LUCY VERONICA	105		HIGH ST	1
U	BUONICONTI, MICHAEL CHRIST	795		MAIN ST	5
U	BUONICONTI, PAMELA ETHEL	54		MCKINLEY ST	1
U	BUONICONTI, STEPHEN P	116		KATHARINE DR	5
D	BUONICONTI, STEPHEN J	29		OAKRIDGE DR	7
U	BUONICONTI, TAMMY J	74		TAFT ST	1
U	BURBA, DEBORAH A	146		MILL ST	3
U	BURBA, MICHAEL V	146		MILL ST	3
U	BURBA, VINCENT J	241		SILVER ST	6
U	BURBANK, ALISON JENNIFER M	72		CHERRY ST	1
U	BURBANK, BRIAN A	72		CHERRY ST	1
U	BURBANK, CARRIE JEAN	72		CHERRY ST	1
D	BURBANK, DARLENE M	72		CHERRY ST	1
U	BURBANK, ELIZABETH RC	72		CHERRY ST	1
U	BURBANK, HAYLEY B	72		CHERRY ST	1
U	BURBANK, JENNIFER MARIE	79		COSGROVE ST	8
U	BURBANK, JULIET O	72		CHERRY ST	1
U	BURBANK, NICHOLAS DANIEL	72		CHERRY ST	1
U	BURBANK, THOMAS R	72		CHERRY ST	1
U	BURBECK-RODRIGUEZ, HEATHE	44		SOUTHWICK ST	7
D	BURBEE, HEATHER LEIGH	21		VADNAIS ST	6
R	BURBEE, LEO A III	21		VADNAIS ST	6
U	BURDETTE, LINDA G	318		SHOEMAKER LN	6
	BURDICK, JEFFERY A	33		BEGLEY ST	1
U	BURDICK, JEFFREY A	33		BEGLEY ST	1
U	BURELLE, RONALD STEVE SR	122	B	MAIN ST	4
U	BURGEN, FELIX A	40		CHARLES ST	8
D	BURGEN, RICHARD D	353		ADAMS ST	8
D	BURGEN, SANDRA	353		ADAMS ST	8
R	BURGESS, ANN SCHOFF	1013		MAIN ST	8
D	BURGESS, JEFFREY M	164		SOUTH ST	8
U	BURGESS, JENNIFER A	38		ROBERTA CIR	5
U	BURGESS, KENT M	38		ROBERTA CIR	5
U	BURGESS, MARK	1013		MAIN ST	8
U	BURGESS, SHELBY J	231		REGENCY PARK DR	4
U	BURGESS, THOMAS M	1013		MAIN ST	8
D	BURGESS-MCKEMMIE, DIANE E	213		SCHOOL ST	5
U	BURGOS, CARLOS R	339		SUFFIELD ST	4
L	BURGOS, JAMES BRADY	8		AMHERST AVE	3
D	BURGOS, JESMARIE	56		HIGH ST	1
U	BURGOS-VELAZQUEZ, NATALIE	29	2	COLUMBUS ST	3
U	BURHAN, MOHAMMAD AMJAD	111		COYOTE CIR	2
	BURINSKAS, ADAM	180		NORTH WESTFIELD ST	7
	BURINSKAS, ANNE-MARIE	180		NORTH WESTFIELD ST	7
U	BURINSKAS, JARED	180		NORTH WESTFIELD ST	7
U	BURKAVAGE, LORI A	12		PRINCETON AVE	2
D	BURKE, BARBARA ANN	190		RIVER RD	8
U	BURKE, BRIAN ANDREW	54		BEEKMAN DR	5
R	BURKE, CELINA MARIE	54		SPEARFARM RD	7
U	BURKE, DANIEL J	410	16	MEADOW ST	5
U	BURKE, DENNIS J	113		REGENCY PARK DR	4
U	BURKE, DONNA F	57		COREY COLONIAL CDS	5
R	BURKE, GINA L	54		SPEARFARM RD	7
U	BURKE, JOSEPH T	54		SPEARFARM RD	7
D	BURKE, KATHERINE	740		MAIN ST	4
U	BURKE, KATHLEEN MARIE	486		COREY ST	5
U	BURKE, MATTHEW BERNARD	54		SPEARFARM RD	7
U	BURKE, MIA MARIE	113		REGENCY PARK DR	4
R	BURKE, SEAN PF	740		MAIN ST	4
	BURLACHENKO, ALAN	44		HENDOM DR	6
U	BURLACHENKO, ALEKSANDR V	44		HENDOM DR	6
	BURLACHENKO, ARTHUR	44		HENDOM DR	6
	BURLACHENKO, DEANNA	44		HENDOM DR	6
U	BURLACHENKO, DINA	44		HENDOM DR	6
	BURLACHENKO, INNA	44		HENDOM DR	6
R	BURLAND, DONALD P	767		BARRY ST	7
R	BURLAND, WENDY S	767		BARRY ST	7
R	BURLESON, JARED ROGER	284		SOUTH WEST ST	7
R	BURLESON, MARY E	284		SOUTH WEST ST	7
R	BURLESON, ROGER W JR	284		SOUTH WEST ST	7
R	BURMEISTER, DEBORAH L	65		INDEPENDENCE RD	6
U	BURMEISTER, KYLE ROBERT	40		BEEKMAN DR	5
U	BURNETT, ADAM P	1054		SHOEMAKER LN	6
U	BURNETT, ANN E	415	1	SPRINGFIELD ST	3
U	BURNETT, CLARISSE Y	347		COOPER ST	4
U	BURNHAM, BRIDGET MICHELLE	39		ROBIN RIDGE DR	2
	BURNHAM, TYLER J	39		ROBIN RIDGE DR	2
R	BURNO, GINO A	61		COREY COLONIAL CDS	5
	BURNO, ROBERT RAY	643	10	SUFFIELD ST	4
U	BURNS, ANDREW	116		BARRY ST	7
U	BURNS, CARY A	719		BARRY ST	7
U	BURNS, GREGORY A	195		SUFFIELD ST	4
U	BURNS, IAN GREGORY	195		SUFFIELD ST	4
D	BURNS, JULIE DAVIS	116		BARRY ST	7
U	BURNS, KAREN LOUISE	195		SUFFIELD ST	4
U	BURNS, MARGARET A	128		COREY COLONIAL CDS	5
U	BURNS, MARY P	51		BEEKMAN DR	5
D	BURNS, PATRICIA A	28		BLACKSMITH RD	7
D	BURNS, RICHARD J	54		COLONIAL AVE	4
U	BURNS, TERESA M	719		BARRY ST	7
U	BURNS, THOMAS WILLIAM	15H		CASTLE HILL RD	6
U	BURNS, TIMOTHY PETER JR	23		DOVER ST	8
U	BURRAGE, ELIZABETH M	22		LEY ST	4
U	BURRELL, JANE	0	12	WRIGHT ST	8
D	BURRITT, NICOLE TALA	111		KENSINGTON ST	3
	BURROUGHS, CHRISTINE	659		SPRINGFIELD ST	3
U	BURROWS-HOARE, ELEANOR	10		KIRKLAND ST	4
U	BURTON, BRIAN	3H		MAPLE VIEW LN	3
U	BURTON, DOROTA	19		OAKMONT PL	7
R	BURTON, JEFFREY K	719		NORTH ST	2
U	BURTON, PAUL	19		OAKMONT PL	7
D	BUSCEMI, JAMES M	46		GREENACRE LN	3
U	BUSCEMI, JOHN MICHAEL	46		GREENACRE LN	3
D	BUSCEMI, ORA L	46		GREENACRE LN	3
U	BUSCO, ALICIA T	74		ZACHARY LN	6
D	BUSCO, BRITTANY MARIE	74		ZACHARY LN	6
D	BUSCO, JUSTINE A	74		ZACHARY LN	6
R	BUSCO, MARK A	74		ZACHARY LN	6
U	BUSH, PHILLIP	71		BRIDGE ST	1
U	BUSHART, BRANDON K	84		HIGH ST	1
D	BUSHEE, ROLAND LENARD	22		RIVER ST	1
R	BUSHEY, DANIELLE CHAGAS	667		NORTH ST	2
U	BUSHEY, DAVID A SR	625		SPRINGFIELD ST	3
R	BUSHEY, JOSEPH D	667		NORTH ST	2
U	BUSHEY, KRISTIN	104		CARR AVE	4
U	BUSHEY, SCOTT PETER	38D		PAUL REVERE DR	7
R	BUSHEY, STEVEN D	23		GARDEN ST	3
R	BUSHEY-GRENIER, MARGIE JUN	102		SHERI LN	3
D	BUSHEY-PILON, CHARLENE M	51	17	MAPLE ST	1
U	BUSHIOR, CELINE O	11		HARVEY JOHNSON DR	4
U	BUSHIOR-CHARETTE, JANET BE	33	42	NORMAN TER	1
U	BUSHNIK, JENNIFER A	41		REGENCY PARK DR	4
U	BUSHONG, MICHAEL RAY	14H		CASTLE HILL RD	8
	BUSHOR, JESSICA	168		BEEKMAN DR	5
D	BUSHOR, SHAWN C	168		BEEKMAN DR	5
U	BUSIERE, DIANE MARIE	11		LETENDRE AVE	1
U	BUSSIERE, BRITTNEY M	30		COREY COLONIAL CDS	5
U	BUSSIERE, BRUCE EMILE	30		ELBERT RD	5
U	BUSSIERE, COURTNEY L	30		ELBERT RD	5
R	BUSSIERE, LAUREN A	16		SYCAMORE TER	8
D	BUSSIERE, LYN M	30		ELBERT RD	5
D	BUSSOLARI, CHRISTOPHER	168		BEEKMAN DR	5
U	BUSSOLARI, JEAN S	83		AMHERST AVE	3
D	BUSSOLARI, SHIRLEY M	339		POPLAR ST	6
D	BUSSOLARI, VICKI J	168		BEEKMAN DR	5
U	BUTCHER, DANIEL C	395		SPRINGFIELD ST	3
D	BUTEAU, DENISE R	42		NORTH ST	1
D	BUTEAU, ROBERT F	42		NORTH ST	1
U	BUTEAU, SAMANTHA R	42		NORTH ST	1
U	BUTERA, MARGARET M	2B		MAPLE VIEW LN	3
U	BUTLER, CHARLES R JR	734		NORTH WESTFIELD ST	2
D	BUTLER, CYNTHIA MARIE	192		FLORIDA DR	5
U	BUTLER, DIANA A	116		COLEMORE ST	2
D	BUTLER, EILEEN	50		BLACKSMITH RD	7
U	BUTLER, HENRY R	55		COOPER ST	4
R	BUTLER, JACALYN R	25		MICHAEL ST	7
R	BUTLER, JOHN M JR	50		BLACKSMITH RD	7
D	BUTLER, JOHN M III	40		BLACKSMITH RD	7

V	NAME	HOUSE	APT	STREET	PCT
D	BUTLER, JOHN ANTHONY	192		FLORIDA DR	5
U	BUTLER, JOYCE A	734		NORTH WESTFIELD ST	2
	BUTLER, KAILEY R	151		COOPER ST	4
U	BUTLER, KEITH D	19		HOPE FARMS DR	6
U	BUTLER, LUZ ARBOLEDA	734		NORTH WESTFIELD ST	2
U	BUTLER, MARK B	25		MICHAEL ST	7
D	BUTLER, MICHAEL	734		NORTH WESTFIELD ST	2
U	BUTLER, MICHELE	734		NORTH WESTFIELD ST	2
U	BUTLER, MICHELLE SUZANNE	50		BLACKSMITH RD	7
U	BUTLER, NANCY ANN	26H		CASTLE HILL RD	8
U	BUTLER, PHILIP THOMAS	60		LEY ST	4
U	BUTLER, RYAN PHILIP	151		COOPER ST	4
U	BUTMAN, LAURA ROSE	241		MEADOW ST	4
R	BUTOVA, JOHN EDWARD	587		BARRY ST	7
U	BUTOVA, KAREN J	587		BARRY ST	7
U	BUTRICK, EDWARD M	8		CHAREST LN	8
U	BUTRICK, JEANNE SCHELKE	8		CHAREST LN	8
R	BUTT, LAURIE ANN	25		HEARTHSTONE DR	5
U	BUTT, MICHAEL CHRISTOPHER	25		HEARTHSTONE DR	5
R	BUTT, SAMANTHA LYNN	25		HEARTHSTONE DR	5
R	BUTT, TYLER C	25		HEARTHSTONE DR	5
R	BUTTO, SHARON FINKLE	408		SOUTH WESTFIELD ST	7
U	BUTYRIN, LARISA	17		OVERLOOK DR	7
R	BUTYRIN, LEONID	17		OVERLOOK DR	7
U	BUXTON, CARTER A	887		SHOEMAKER LN	6
U	BUXTON, CHARLES A JR	887		SHOEMAKER LN	6
U	BUYNICKI, GARY EDWARD	127		MAPLE ST	1
U	BUYNICKI, JACLYN L	127		MAPLE ST	1
U	BUYNICKI, RYAN M	127		MAPLE ST	1
U	BUYNICKI, SHARON R	127		MAPLE ST	1
U	BUYNICKI, STEPHEN M	22		HOLLAND DR	3
U	BUYNOVSKAYA, ALINA	1068		NORTH ST	2
U	BUYNOVSKIY, VLADIMIR	1068		NORTH ST	2
Q	BUYS, MARGARET S	285		BARRY ST	7
U	BYINGTON, KAY E	99		BEEKMAN DR	5
U	BYRNE, ERIN L	853		SILVER ST	6
U	BYRNE, KAYLAN MARIE	11		HIGH MEADOW RD	2
L	BYRNE, RYAN BLAKELY	11		HIGH MEADOW RD	2
U	BYRNES, EMILY JOY	781		SOUTH WEST ST	7
R	BYS, CHESTER P JR	54		AVALON PL	2
R	BYS, DONNA M	54		AVALON PL	2
U	BYS, PATRICIA ELLEN	619	10	SPRINGFIELD ST	3

C

U	CABALLERO-MCCARTHY, MINEF	115		BARBARA LN	7
D	CABANA, PATRICIA	4	18	SUTTON PL	1
U	CABANA, RONALD J JR	14		DOANE AVE	6
U	CABANA, RONALD J SR	14		DOANE AVE	6
U	CABIBBO, JOHN	35		INDEPENDENCE RD	6
U	CABIBBO, LISA M	35		INDEPENDENCE RD	6
U	CABIBBO, THOMAS JOHN	35		INDEPENDENCE RD	6
U	CABRAL, LOUISE	301		REGENCY PARK DR	4
D	CABRERA, RAQUEL	95		EDGEWATER RD	6
D	CABRERA PIZARRO, MARIBELL	18		SUMMER ST	1
R	CACI, ARIANA M	47		DAY ST	3
	CADIEUX, KEVIN	61		COOPER ST	4
D	CADIGAN, MICHELLE J	886	11	MAIN ST	8
U	CAETANO, JOSEPH V II	21		POTOMAC PL	4
R	CAEZ, YASMINELY	18		PLEASANT DR	2
U	CAFARO, ANTONIO	138		ELIZABETH ST	2
U	CAFARO, LAURA	138		ELIZABETH ST	2
R	CAFARO, MARIA TERESIA	138		ELIZABETH ST	2
	CAFARO, MICHAEL	138		ELIZABETH ST	2
D	CAFFEY, RACHEL ALEXANDRA	61	40	SOUTH WESTFIELD ST	6
D	CAFFREY, BERNARD R	39		ROOSEVELT AVE	2
	CAFFREY, LUCILLE H	39		ROOSEVELT AVE	2
U	CAGLAR, ASIYE	25		CHURCH ST	1
	CAGLAR, TUGCE	25		CHURCH ST	1
	CAGLAR, TUGRULHAN	25		CHURCH ST	1
U	CAHILL, ALISON L	123		ADAMS ST	8
	CAHILL, BRIAN G	110		ANTHONY ST	4
D	CAHILL, CATHERINE	50	120	CARDINAL DR	4
U	CAHILL, CHELSEY KATELYN	49		EDWARD ST	5
U	CAHILL, EDWARD N II	49		EDWARD ST	5
D	CAHILL, GINA L	15		GREENWOOD ST	5
U	CAHILL, HANNAH MARIE	15		GREENWOOD ST	5
U	CAHILL, LANDEN WILLIAM	15		GREENWOOD ST	5
	CAHILL, ROBERT G	110		ANTHONY ST	4
R	CAHILL, WILLIAM R	15		GREENWOOD ST	5
U	CAHILLANE, MARGARET M	55		DOGWOOD LN	8
U	CALABRESE, CAROLE JEAN	10		WOODSIDE DR	4
R	CALABRESE, CECILIA P	75		WAGON WHEEL DR	7
U	CALABRESE, CHARLES DANIEL	75		WAGON WHEEL DR	7
U	CALABRESE, JESSICA F	48		ANVIL ST	7
R	CALABRESE, JOSEPH	28		CANTERBURY LN	2
U	CALABRESE, MARIAH THERESA	23		MARDALE AVE	4
R	CALABRESE, MICHAEL JOSEPH	75		WAGON WHEEL DR	7
U	CALABRESE, MICHAELA KATHA	75		WAGON WHEEL DR	7
D	CALABRESE, NANCY ROSE	72	A	PHEASANT HILL DR	7
U	CALABRESE, PATRICIA P	23		MARDALE AVE	4
R	CALABRESE, SHANE MICHAEL	59		TRACY DR	3
U	CALABRESE, TATUM SUZANNE	19		RIVER ST	1
U	CALABRO, ANTHONY JAMES	7		BEEKMAN PL	5
U	CALBERG, GEORGE P JR	98		SOUTHWICK ST	7
R	CALBERG, TRUDI T	98		SOUTHWICK ST	7
U	CALCASOLA, DOMINIC JOSEPH	65		COREY ST	5
U	CALDERON, FLORY M	10		STILL BROOK LN	7
U	CALERO, KILSI EMILIA	927	1	SPRINGFIELD ST	2
U	CALICIOTTI, CASSANDRA	453		SPRINGFIELD ST	3
R	CALIENTO, LISA	659		MILL ST	3
U	CALISE, DARCIE A	92		CHANNELL DR	5
R	CALISE, JOSEPH E	92		CHANNELL DR	5
U	CALISE, ROBERT	33		SEYMOUR AVE	5
U	CALISE, SARAH	92		CHANNELL DR	5
D	CALISE, VICTORIA CHELSEA	33		SEYMOUR AVE	5
U	CALITRI, CONCETTA	1219		SUFFIELD ST	8
U	CALITRI, JOSEPH	1219		SUFFIELD ST	8
U	CALLAHAN, AIDAN SEAN	63		CLEVELAND ST	1
R	CALLAHAN, ANDREA	481		NORTH WEST ST	2
U	CALLAHAN, GLEN D	63		CLEVELAND ST	1
R	CALLAHAN, JASON A	30		PARTRIDGE LN	7
U	CALLAHAN, KARLA A	31		VALENTINE TER	4
U	CALLAHAN, LAUREN ELIZABETH	78		NICOLE TER	6
U	CALLAHAN, LISA LOVE	63		CLEVELAND ST	1
D	CALLAHAN, NANCY R	30		PARTRIDGE LN	7
U	CALLAHAN, RACHEL C	30		PARTRIDGE LN	7
D	CALLAHAN, ROBERT F JR	30		PARTRIDGE LN	7
U	CALLAHAN, SHANNON DOUGLA	1710		MAIN ST	8
U	CALLAHAN, SUSAN CHRISTINE	526		FRANKLIN ST EXT	6
U	CALLENDER, AMIAS MYLES	18B		JAMES ST	1
U	CALLINI, MACKENZIE M	95		BRIDGE ST	1
U	CALO, MADELINE	24		TANGLEWOOD LN	7
U	CALO RODRIGUEZ, EDWIN RUB	24		TANGLEWOOD LN	7
U	CALSETTA, MAURICA LYNN	40		REGENCY PARK DR	4
D	CALUMPANG, CAROLYN NABUA	418	9	MEADOW ST	5
	CALUMPANG, GARRYLDINE	418	9	MEADOW ST	5
U	CALVANESE, ANTONIO	101		COYOTE CIR	2
	CALVANESE, CARMELA	23		CYPRESS TER	8
	CALVANESE, DONALD P	136		JUNIPER RIDGE DR	7
D	CALVANESE, GABRIELLE FRAN	420	10	MAIN ST	4
D	CALVANESE, GAIL M	25		BUTTERNUT DR	6
R	CALVANESE, MICHELE ANN	136		JUNIPER RIDGE DR	7
U	CALVANESE, RALPH A	25		BUTTERNUT DR	6
U	CAMARCO, MICHAEL	25		REED ST	4
D	CAMERLIN, BREONNA	50		COREY COLONIAL CDS	5
D	CAMERLIN, NANCY ALICE	50		COREY COLONIAL CDS	5
U	CAMERON, ALISHA R	72		PARKEDGE DR	2
U	CAMERON, CHARLENE A	173		PINEVIEW CIR	8
U	CAMERON, CHRISTOPHER JAMI	19		WITHERIDGE ST	2
U	CAMERON, JOHN N JR	173		PINEVIEW CIR	8
CC	CAMERON, KEITH M	49		FLORIDA DR	5
U	CAMERON, SANDRA D	15E		MANSION WOODS DR	3
U	CAMERON, SUSAN CLAIRE	19		WITHERIDGE ST	2
	CAMINATI, PETER V	77		OAK ST	2
U	CAMIRE, KATHERINE E	9D		MANSION WOODS DR	3
U	CAMMISA, DIANE M	18		GIFFIN PL	3
O	CAMMISA, RAYMOND J	18		GIFFIN PL	3
D	CAMP, DONNA M	0	47	WRIGHT ST	8
U	CAMP, PATRICK WAYNE	17		COREY COLONIAL CDS	5
R	CAMPAGNARI, MARILYN Q	407		NORTH WEST ST	7
U	CAMPANA, CYNTHIA F	15		MORNINGSIDE CIR	2
U	CAMPANA, MATTHEW R	15		MORNINGSIDE CIR	2
U	CAMPANA, RICHARD E	15		MORNINGSIDE CIR	2
U	CAMPANELLA, KIMBERLY A	29	1	SUTTON PL	1
U	CAMPBELL, BERNARD EMERSO	42		SUNNYSLOPE AVE	8
U	CAMPBELL, CAITLYNN MARY	23		FENTON ST	3
R	CAMPBELL, CLAIRE M	886	3	MAIN ST	8
R	CAMPBELL, CRYSTAL M	38B		PAUL REVERE DR	7
U	CAMPBELL, ERIC S	100		NORRIS ST	3
U	CAMPBELL, JONATHAN W	14C		MANSION WOODS DR	3
U	CAMPBELL, JOSEPH E	719		SUFFIELD ST	6
R	CAMPBELL, KRISTINE MAE	317		REGENCY PARK DR	4
D	CAMPBELL, LISA M	14C		MANSION WOODS DR	3
D	CAMPBELL, MARGARET A	719		SUFFIELD ST	6
U	CAMPBELL, MARY P	555		RIVER RD	5
U	CAMPBELL, NANCY E	42		SUNNYSLOPE AVE	8
D	CAMPBELL, WILLIAM PATRICK	14C		MANSION WOODS DR	3
	CAMPELO, JORDAN J	971		NORTH ST	7
R	CAMPELO, MAKAYLA CAMRYN	971		NORTH ST	7
D	CAMPION, BARBARA L	171		BROOKFIELD LN	8
U	CAMPION, SCOTT V	49		BROZ TER	1
U	CAMPITI, ANTHONY	190		LEONARD ST	5
U	CAMPITI, GINA M	39		BEVERLY LN	5
U	CAMPITI, THERESA A	291		SCHOOL ST	5
U	CAMPITI, VIRGINIA C	49		BEVERLY LN	5
U	CAMPOFREDANO, DONALD S	25		ELIZABETH ST	2
U	CAMPOS, CARLOS E SR	162		RIVIERA DR	8
D	CAMPURCIANI, DALE ANNE	886	19	MAIN ST	8
U	CAMPURCIANI, ELANA	94		ROOSEVELT AVE	2
U	CAMPURCIANI, ROBERT	125		MILL ST	6
U	CAMYRE, ANNA R	943		RIVER RD	5
U	CAMYRE, ELBERT ANTHONY	539		FRANKLIN ST EXT	6
D	CAMYRE, HARRY J	137		SHOEMAKER LN	6
	CAMYRE, JACOB	943		RIVER RD	5
D	CAMYRE, JUDITH A	539		FRANKLIN ST EXT	6
R	CANALES, ERIC S	304	2	SILVER ST	6
U	CANAPI, GEORGE SAMALA JR	22		WRIGHT ST	8
U	CANATA, MATTHEW T	14		COLUMBIA DR	2
U	CANATA, MAUREEN LOUISE	128		KATHARINE DR	5
U	CANATA, THOMAS J	128		KATHARINE DR	5

V	NAME	HOUSE	APT	STREET	PCT
U	CANAVAN, VINCENT M	210		MEADOW ST	4
D	CANCELLIERE, MATTHEW J	41		LIQUORI DR	2
D	CANDERS-CLOUTIER, JUNE BEI	1186		NORTH ST	2
D	CANDON, SARAH M	31		KRISTEN LN	1
U	CANDON, THOMAS M	31		KRISTEN LN	1
U	CANEY, RUTH VIRGINIA	111		HIGH ST	1
	CANEY, VIRGINIA J	111		HIGH ST	1
U	CANNATA, GAETANO JR	123		CHRISTOPHER LN	7
U	CANNEY, JACK TILLMAN	82		STEWART LN	4
R	CANNEY, JADE PAULA	82		STEWART LN	4
R	CANNEY, JOHN P	82		STEWART LN	4
R	CANNEY, SANDRA L	82		STEWART LN	4
U	CANNON, ALYSSA MARIE	1099		RIVER RD	5
R	CANNON, NICHOLAS RODGER	1099		RIVER RD	5
U	CANTERBURY, GERALD A JR	259		REGENCY PARK DR	4
U	CAO, QING JACKIE	115		ANVIL ST	7
D	CAPACCIO, FILOMENA	303		NORTH WESTFIELD ST	7
U	CAPACCIO, FRANCESCO	303		NORTH WESTFIELD ST	7
U	CAPACCIO, GIOVANNI	303		NORTH WESTFIELD ST	7
U	CAPALBO, ABIGAYLE JANE	349		PINE ST	7
	CAPALBO, MARIELLA G	349		PINE ST	7
U	CAPALBO, ROBERT J	349		PINE ST	7
U	CAPALBO, SARA A	349		PINE ST	7
D	CAPERS, CHARLENE ANIESHA L	775	10-C	SPRINGFIELD ST	3
	CAPLETTE, KAITLEE S	359		MEADOW ST	4
U	CAPLETTE, NANCY M	359		MEADOW ST	4
U	CAPLETTE, RAYMOND O JR	359		MEADOW ST	4
U	CAPLETTE, STACEY ELLEN	359		MEADOW ST	4
D	CAPODAGLI, DAVID W	20D		STILL BROOK LN	7
U	CAPODAGLI, LISA	61		ORLANDO ST	6
R	CAPODAGLI, WILLIAM J	61		ORLANDO ST	6
U	CAPORALE, MARY	118		FOREST HILL RD	2
U	CAPPAS, GERALDO	72		MAPLE ST	1
D	CAPPONCELLI, BARBARA J	11		MULBERRY ST	1
D	CAPPONCELLI, BARRY MICHAEI	13		MULBERRY ST	1
D	CAPPONCELLI, TINA ANN	13		MULBERRY ST	1
U	CAPPOZZI, TONI	69		FERNWOOD DR	6
U	CAPPUCCIO, ALEXANDER JORE	73		MEMORIAL DR	3
U	CAPPUCCIO, JUSTIN ROBERT	73		MEMORIAL DR	3
U	CAPPUCCIO, ROBERT E SR	73		MEMORIAL DR	3
U	CAPRILE, LAUREN OLIVIA	270		SOUTH ST	8
U	CAPUA, VINCENT	6	3	SUTTON PL	1
D	CAPUANO, MARCIA E	69		SHERI LN	3
R	CAPUTO, DOUGLAS JOHN	199		RIVER RD	8
U	CAPUTO, JAKE H	114		CHANNELL DR	5
R	CAPUTO, PAMELA JEAN	199		RIVER RD	8
D	CAPUTO, STEPHANIE LYNN	114		CHANNELL DR	5
U	CARABALLO, BENJAMIN CHARL	127		SILVER ST	8
U	CARACCIOLO, GERALD A	17		ELMAR DR	6
	CARACCIOLO, JOSEPH	52		GREENOCK ST	2
U	CARACCIOLO, JOSEPH A JR	52		GREENOCK ST	2
	CARACCIOLO, MATTHEW	17		ELMAR DR	6
U	CARACCIOLO, ROSEANNE E	17		ELMAR DR	6
R	CARACCIOLO, THOMAS M	17		ELMAR DR	6
	CARATTINI, MARLENE L	22		AMHERST AVE	3
U	CARAVAGGI, JUNE M	287		REGENCY PARK DR	4
	CARBAJAL, BLANCA I	52		HOWARD ST	1
U	CARBONE, DEBORAH	3		AMHERST AVE	3
U	CARBONE, LORI ANN	338		SILVER ST	6
U	CARBONE, V VINCENT	44		WEST VIEW LN	3
R	CARDAROPOLI, JAMES V	39		KELLOGG AVE	7
U	CARDAROPOLI, JENNIFER MAR	46		DUTCHMASTER DR	7
D	CARDAROPOLI, JOAN M	39		KELLOGG AVE	7
R	CARDAROPOLI, JOSEPH	7		JASMINE LN	3
D	CARDAROPOLI, JOSEPH G	46		DUTCHMASTER DR	7
U	CARDAROPOLI, LINDA MARIE	97		BEEKMAN DR	5
D	CARDAROPOLI, LYNNE A	300		REGENCY PARK DR	4
U	CARDAROPOLI, VINCENT R	39		KELLOGG AVE	7
	CARDEC, OMAR S	2		ROYAL LN	3
D	CARDIN, CLAIRE	40		VILLA DR	6
D	CARDIN, DONNA M	195		REGENCY PARK DR	4
U	CARDIN, JOSEPH EDWARD	74		SOUTH PARK TER	4
U	CARDIN, KATHRYN REBECCA	74		SOUTH PARK TER	4
U	CARDIN, ROGER J	40		VILLA DR	6
R	CARDONA, DENISE	460		SILVER ST	6
U	CARDONA, FRANK JR	775		SPRINGFIELD ST	3
U	CARDONA, SAMUEL	6		RIVIERA DR	8
D	CARDONE, JOHN JOSEPH JR	142	E	AUTUMN ST	8
R	CARDONE, JOHN J III	142	E	AUTUMN ST	8
D	CARDOSO, JOSEPH CHRISTOPI	59	16	SOUTH WESTFIELD ST	6
U	CARDWELL, RITA B	945		SHOEMAKER LN	6
	CARELOCK, CHRISTOPHER	203		SCHOOL ST	5
U	CARESTIA, GINA MARIE	301		ROWLEY ST	3
U	CARESTIA, JOYCE A	18		BEEKMAN DR	5
U	CARESTIA, VICTORIA ROSE	301		ROWLEY ST	3
	CAREY, FRANCIS P	20		ASH LN	8
U	CAREY, JACQUELINE D	139		PARKEDGE DR	2
U	CAREY, KATHLEEN JOAN	20		ASH LN	8
U	CAREY, ROBERT J	139		PARKEDGE DR	2
	CAREY, SUSAN Y	21	15	DWIGHT ST	1
U	CAREY, SUZANNE MARY	38		VALLEY BROOK RD	2
R	CARIGNAN, JOSEPH EDWARD J	10E		MANSION WOODS DR	3
D	CARINGI, KATHLEEN A	14		ELBERT RD	5
U	CARLETON, MARY LYNN A	34		VILLA DR	6
U	CARLETON, STEVEN J	64		HAMPDEN LN	5
U	CARLETON, VERONICA P	64		HAMPDEN LN	5
	CARLIN, ETHAN P	26		COREY COLONIAL CDS	5
U	CARLIN, STEVEN P	26		COREY COLONIAL CDS	5
	CARLIN, THERESA	65		COOPER ST	4
	CARLIN, THERESA L	26		COREY COLONIAL CDS	5
U	CARLSON, ELAINE M	122		BROOKFIELD LN	8
D	CARLSON, KRISTIN	30		ELMAR DR	6
D	CARLSON, MARK D	30		ELMAR DR	6
R	CARMEL, CAROL	44		ROBERTA CIR	5
U	CARMEL, FRANCIS E	72		CHANNELL DR	5
R	CARMEL, JOHN	44		ROBERTA CIR	5
R	CARMEL, LINDSEY A	44		ROBERTA CIR	5
U	CARMEL, ROSALIE THERESA	72		CHANNELL DR	5
U	CARMEL, STEPHEN M	44		ROBERTA CIR	5
U	CARMODY, ALAN L	43		SPRUCE CIR	7
D	CARMODY, DENISE A	40		PRIMROSE LN	6
U	CARMODY, JORDYN E	94		COTTONWOOD LN	8
U	CARMODY, KATHRYN M	105		BUTTERNUT DR	6
D	CARMODY, MICHAEL A	105		BUTTERNUT DR	6
D	CARMODY, STEVEN JOSEPH	94		COTTONWOOD LN	8
R	CARMONA, MANUEL	196		REGENCY PARK DR	4
R	CARMONA, REBECCA	196		REGENCY PARK DR	4
D	CARNEY, JOHN A	18		PHEASANT RUN CT	7
U	CARNEY, NANCY J	18		PHEASANT RUN CT	7
D	CARO, LISETTE	84		COREY COLONIAL CDS	5
U	CAROLEO, CALEIGH A	220		RIVER RD	8
U	CAROLEO, DANIEL R	18		VILLA DR	6
U	CAROLEO, DAVID F	220		RIVER RD	8
U	CAROLEO, DORIS	22		ALFRED CIR	8
U	CAROLEO, JUDITH LYNN	18		VILLA DR	6
U	CAROLEO, SUSAN A	220		RIVER RD	8
R	CAROLUS, RAYMOND WILLIAM	462	254	MAIN ST	4
U	CARON, DARLENE M	80		WARREN ST	5
U	CARON, DAVID R	387		SPRINGFIELD ST	3
U	CARON, DENNIS MARK	80		WARREN ST	5
U	CARPENTER, CATHERINE	1172	1	SPRINGFIELD ST	2
D	CARPENTER, HEATHER L	209		ADAMS ST	8
D	CARPENTER, JEAN M	99		MEMORIAL DR	3
D	CARPENTER, TYLER RANDY	7		FORGE ST	7
U	CARPIO, YOANDA	775	4A	SPRINGFIELD ST	3
U	CARR, EDITH R	539		COOPER ST	3
U	CARR, HEATHER A	313		LEONARD ST	5
D	CARR, TENILLE	313		LEONARD ST	5
U	CARRA, ELLEN M	34		TINA LN	7
D	CARRA, JEANNE MARIE	39		PRIMROSE LN	6
U	CARRA, JILL B	69		MORNINGSIDE CIR	2
D	CARRA, KATHLEEN M	28		LANCASTER DR	3
D	CARRA, MADISON NICOLE	69		MORNINGSIDE CIR	2
U	CARRA, MARK A	34		TINA LN	7
U	CARRA, NICHOLAS	69		MORNINGSIDE CIR	2
D	CARRA, RICHARD JOSEPH	39		PRIMROSE LN	6
U	CARRA, RICHARD E	28		LANCASTER DR	3
U	CARRA, SYDNEY ELLEN	69		MORNINGSIDE CIR	2
D	CARRASQUILLO-CAC, EFRAIN	65		COREY COLONIAL CDS	5
R	CARRATURO, DOMINIC ANTHON	194		SCHOOL ST	5
R	CARRATURO, NIKA YOLONDA	194		SCHOOL ST	5
U	CARRETO, JENNIFER MICHELLE	20		MEADOW AVE	4
U	CARRIE, NANCY ANN	1040		NORTH WEST ST	2
U	CARRIE, ROBERT HENRY	1040		NORTH WEST ST	2
R	CARRIER, AARON M	239		POPLAR ST	3
U	CARRIER, ANDRE JR	746		NORTH WESTFIELD ST	2
U	CARRIER, CHRISTA	84		REDWOOD DR	8
U	CARRIER, CRAIG B	239		POPLAR ST	3
R	CARRIER, DONNA MARIE	239		POPLAR ST	3
U	CARRIER, DOUGLAS D	13		HUNTING LN	6
D	CARRIER, ELISE LYNN	746		NORTH WESTFIELD ST	2
U	CARRIER, GRAIG A	658		SOUTH WEST ST	7
U	CARRIER, JEANETTE R	61		COOPER ST	4
U	CARRIER, JEANNINE	47		PLEASANT VALLEY RD	2
U	CARRIER, JOSHUA DANIEL	65		PLEASANT VALLEY RD	2
D	CARRIER, KAREN LYNN	13		HUNTING LN	6
D	CARRIER, KAREN M	65		PLEASANT VALLEY RD	2
R	CARRIER, LAURA LEE	84		REDWOOD DR	8
U	CARRIER, LAUREN	13		HUNTING LN	6
D	CARRIER, MICHAEL	65		PLEASANT VALLEY RD	2
U	CARRIER, NANCY	47		PLEASANT VALLEY RD	2
U	CARRIER, RILEY M	746		NORTH WESTFIELD ST	2
A	CARRIER, ROBERT E	84		REDWOOD DR	8
U	CARRILLO, EILEEN	479		SOUTHWICK ST	7
U	CARRINGTON, COLIN ASHTON	60		WESTERN DR	5
U	CARRINGTON, DILLON P	60		WESTERN DR	5
U	CARRINGTON, EARL K III	60		WESTERN DR	5
U	CARRINGTON, LISA M	12F		MANSION WOODS DR	3
U	CARRINGTON, MATTHEW JAME	36		VADNAIS ST	6
D	CARROL, TODD C	30		WESTERN DR	5
U	CARROLL, ALLISON E	26		FERNWOOD DR	6
U	CARROLL, ANDREA M	36		RIVER RD	8
U	CARROLL, BRAIDEN	36		RIVER RD	8
U	CARROLL, HOLLY M	52		FOX FARM RD	2
U	CARROLL, JANINE PAQUETTE	34		BUTTERNUT DR	8
D	CARROLL, ROBERT W JR	26		FERNWOOD DR	6
U	CARROLL, SHAWN P	52		FOX FARM RD	2
D	CARROLL, STEPHEN W	34		BUTTERNUT DR	8
U	CARROLL, TINA MORAN	30		WESTERN DR	5
U	CARROLL, TODD C	30		WESTERN DR	5

V	NAME	HOUSE	APT	STREET	PCT
U	CARROLL, TROY W	34		BUTTERNUT DR	8
U	CARRON, BRYAN PATRICK	123		KAREN LYNN CIR	7
U	CARRON, KATHLEEN M	123		KAREN LYNN CIR	7
U	CARRON, PETER BRIAN	123		KAREN LYNN CIR	7
U	CARRON, SARAH RAYANN	123		KAREN LYNN CIR	7
U	CARTAGENA, JOVANNY A	76		KANAWHA AVE	8
U	CARTAGENA, TESANDRA MARIE	76		KANAWHA AVE	8
U	CARTELLO, ROSE MARIE	72		CARMEN AVE	1
R	CARTER, CARA J	627		SPRINGFIELD ST	3
D	CARTER, JEAN CAROLYN	0	49	WRIGHT ST	8
D	CARTER, KRISTEN A	58		LETENDRE AVE	1
U	CARTER, MICHAEL C	50		CARDINAL DR	4
D	CARTER, NANCY M	60		ELIZABETH ST	2
U	CARTER, RICHARD M	14		HUNTING LN	6
D	CARTER, ROBERT E	60		ELIZABETH ST	2
U	CARTER, SHERRY L	14		HUNTING LN	6
U	CARTER, TERRELL LEE	519		COOPER ST	3
U	CARTER, TODD D	142		RIVIERA DR	8
U	CARTWRIGHT, DIANE M	14		NICOLE TER	7
U	CARTWRIGHT, KATELYN	39		ROYAL ST	3
U	CARTWRIGHT, WAYNE H	14		NICOLE TER	7
R	CARTY, CHRISTOPHER MICHAE	50		POINSETTA ST	4
U	CARTY, JENNIFER MARIE	50		POINSETTA ST	4
U	CARTY, JUDITH A	50		POINSETTA ST	4
U	CARTY, ROBERT J	50		POINSETTA ST	4
U	CARVILL, DONALD L	62		ROYAL ST	3
U	CARVILL, KATHLEEN A	62		ROYAL ST	3
U	CASAGRANDE, RYAN HENRY	41		MEMORY LN	7
D	CASAMENTO, DEANA M	120		ANVIL ST	7
U	CASAMENTO, KAYLA LEGALOS	120		ANVIL ST	7
U	CASAMENTO, NICHOLAS TORPE	120		ANVIL ST	7
U	CASAMENTO, ROBERT A	16		EDGEWATER RD	6
D	CASANOVA, ANDREW JOHN	4		PLEASANT VALLEY RD	2
U	CASANOVA, JOHN	4		PLEASANT VALLEY RD	2
U	CASCIO, ANNE	421		SOUTHWICK ST	7
D	CASCIO, JULIE M	958		SHOEMAKER LN	6
U	CASCIO, MADELINE GRACE	958		SHOEMAKER LN	6
U	CASCIO, THOMAS JOHN	958		SHOEMAKER LN	6
R	CASCIO, THOMAS ERNEST III	958		SHOEMAKER LN	6
U	CASE, KAYLA HENSON	409		NORTH ST	1
U	CASE, KRISTINE M	409		NORTH ST	1
U	CASE, MANNING S JR	118		PARKER ST	4
U	CASE, MICHELLE A	118		PARKER ST	4
U	CASE, RONALD STEVEN	409		NORTH ST	1
D	CASE, THOMAS M JR	48		HUNTING LN	6
U	CASELLA, ALEXANDER REID	1304		MAIN ST	8
U	CASELLA, ALFRED R	1304		MAIN ST	8
U	CASELLA, JOAN A	1294		MAIN ST	8
R	CASELLA, KAREN M	1304		MAIN ST	8
U	CASEY, BRANDON M	70		HALL ST	1
	CASEY, CHRISTINE M	220		VALLEY BROOK RD	2
U	CASEY, CINDY L	68		NICOLE TER	6
U	CASEY, ETHAN T	220		VALLEY BROOK RD	2
U	CASEY, GARY F	68		NICOLE TER	6
R	CASEY, KAREN	71		SUNSET TER	7
	CASEY, LORETTA	55		COOPER ST	4
U	CASEY, MARIE JEANNE	69		LEALAND AVE	4
U	CASEY, MAURICE D	72		BIRCH HILL RD	8
U	CASEY, MIKAYLA MARIE	70		HALL ST	1
U	CASEY, ROBERT JOSEPH	220		VALLEY BROOK RD	2
U	CASIELLO, CAROLYN E	21		PLEASANT DR	2
D	CASIELLO, DAVID J	46		ALEXANDER DR	5
D	CASIELLO, DAVID R	21		PLEASANT DR	2
D	CASIELLO, FREDERICK T	49		DEPALMA ST	3
CC	CASIELLO, KIMBERLY ANN	46		ALEXANDER DR	5
U	CASIELLO, ROXANNE ELEANOR	180		ADAMS ST	8
D	CASIELLO-BOYLE, LANA	180		ADAMS ST	8
D	CASIERI, ALICIA R	468		SOUTHWICK ST	7
D	CASINGHINO, DEBORAH A	320		SOUTH ST	8
D	CASINGHINO, ELLEN T	108		BUTTERNUT DR	8
D	CASINGHINO, GREGORY JOSEF	108		BUTTERNUT DR	8
R	CASINGHINO, PATRICIA A	8D		MANSION WOODS DR	3
D	CASINGHINO, ROBERT C	320		SOUTH ST	8
D	CASS, BEVERLY A	18		LINCOLN ST	3
U	CASS, CHARLES	18		LINCOLN ST	3
U	CASS, MARION JEAN	1172	1	SPRINGFIELD ST	2
R	CASS, VICTORIA	79		SPENCER ST	1
R	CASS, WHITNEY R	79		SPENCER ST	1
U	CASSELL, JANINE A	70		NOLAN LN	2
U	CASSELL, SYDNEY M	70		NOLAN LN	2
U	CASSESSE, CHRISTOPHER M	5		HILLCREST ST	1
U	CASSESSE, DARRYL R	89		ALFRED CIR	8
D	CASSIDY, BETTY T	83		KENSINGTON ST	3
U	CASSIDY, DANIEL JOSEPH	83		KENSINGTON ST	3
U	CASSIDY, DANIEL J	92		HALLADAY DR	7
T	CASSIDY, DILLON WALKER	83		KENSINGTON ST	3
U	CASSIDY, ELLEN ERIN	67		GREENACRE LN	3
U	CASSIDY, EMILY	4		COREY ST	5
U	CASSIDY, JAMIE L	8		ROBIN RIDGE DR	2
U	CASSIDY, KATHLEEN DEMPSEY	4B		MAPLE VIEW LN	3
U	CASSIDY, KEVIN J	41		BRADFORD DR	6
U	CASSIDY, LYNN	41		BRADFORD DR	6
U	CASSIDY, NATASHA L	549		NORTH WESTFIELD ST	2
U	CASSIDY, PAUL E	4B		MAPLE VIEW LN	3
	CASSIDY, SATTLER	169		SENATOR AVE	4
U	CASSIDY, SCOTT M	8		ROBIN RIDGE DR	2
U	CASSIDY, SHANNON E	83		KENSINGTON ST	3
U	CASSIDY, STEVEN P	227		MILL ST	6
U	CASSIDY, VICTORIA A	227		MILL ST	6
U	CASSIE, ROBERT S	57		INDEPENDENCE RD	6
D	CASTELLI, JOANN T	20		VILLA DR	6
U	CASTELLI, LOIS MAE	64		VALENTINE TER	4
U	CASTELLI, ROBERT S	95	17	NORTH WESTFIELD ST	7
U	CASTELLI, STEVEN HENRY	20		VILLA DR	6
U	CASTELLINI, LAURA JUDGE	8		BEEKMAN DR	5
U	CASTILLO, SAMUEL LUIS	38		HIGH MEADOW RD	2
U	CASTLE-PROCTOR, MARGUERI	854		NORTH ST	2
U	CASTONGUAY, BEVERLY A	2E		CASTLE HILL RD	8
U	CASTONGUAY, CHRISTIAN MICH	172		NORTH ST	1
U	CASTONGUAY, DANIEL STEPHE	233		COLEMORE ST	1
U	CASTONGUAY, ERIC S	1056		NORTH WEST ST	2
U	CASTONGUAY, JENNIFER MARI	233		COLEMORE ST	1
U	CASTONGUAY, KIRK JEFFREY	27		PLEASANT DR	2
U	CASTONGUAY, MARK F	172		NORTH ST	1
D	CASTONGUAY, MATTHEW VAUG	1	4	BELDEN CT	6
R	CASTONGUAY, RYAN M	172		NORTH ST	1
U	CASTONGUAY, SANDRA	14		WAGON WHEEL DR	7
U	CASTONGUAY, STEPHEN PHILIP	14		WAGON WHEEL DR	7
D	CASTONGUAY, TARA L	30		FRANKLIN ST	3
U	CASTONGUAY, TYLER DANIEL	233		COLEMORE ST	1
U	CASTRO, ANTONIO MANUEL	369		SCHOOL ST	5
	CASTRO, CARMELO	61		COOPER ST	4
R	CASTRO, CAROL J	35		ANVIL ST	7
U	CASTRO, CONCETTA A	369		SCHOOL ST	5
R	CASTRO, JAMES V	35		ANVIL ST	7
U	CASTRO, NICHOLAS JAMES	35		ANVIL ST	7
U	CASTRO, SARAH A	1		ASH LN	8
R	CASTRO, VICTORIA ANN	35		ANVIL ST	7
R	CASTRO, VINCENT ANTHONY	35		ANVIL ST	7
	CATANIA, JOSEPH J	47		VALENTINE TER	4
U	CATANZARITE, EILEEN MARIE	11		CAROL AVE	2
D	CATANZARITE, JOSEPH P	345		RIVER RD	5
U	CATANZARITE, PHILIP JOHN	11		CAROL AVE	2
R	CATANZARO, MARYANNE	16		CHANNELL DR	5
U	CATCHEPAUGH, LEIGH ERNEST	130		RAYMOND CIR	4
U	CATELOTTI, AVA JUNE	11		CALICO LN	6
	CATELOTTI, DEREK J	11		CALICO LN	6
U	CATELOTTI, SUSAN JENNIFER	11		CALICO LN	6
D	CATJAKIS, CHARLES P	45		BIRCH HILL RD	8
D	CATJAKIS, CHRISTOPHER C	540		SOUTHWICK ST	7
U	CATJAKIS, GAIL A	45		BIRCH HILL RD	8
U	CATJAKIS, MATTHEW TYLER	28		ELLISON AVE	5
U	CATJAKIS, SUE ANN	540		SOUTHWICK ST	7
R	CATTALINIC, CARLO R	27		HORSHAM PL	2
U	CAULEY, DEBRA LYNNE	17		LEXINGTON ST	1
U	CAULEY, JAMES V III	17		LANGO LN	3
R	CAULEY, JENNIFER A	17		LANGO LN	3
U	CAULEY, KATE T	80		ELBERT RD	5
U	CAULEY, LUCILIA P	119		CORONET CIR	1
U	CAULEY, TAYLOR PAIGE	52		DEERING ST	8
U	CAVA, NICOLE T	37		DOGWOOD LN	8
U	CAVALLO, ELAINE M	14		OAK HILL AVE	1
U	CAVALLO, FRANK L	36		CLOVER HILL DR	2
U	CAVALLO, JAMES E	14		OAK HILL AVE	1
U	CAVALLO, JOAN D	6D		CASTLE HILL RD	8
U	CAVALLO, KATHLEEN A	36		CLOVER HILL DR	2
U	CAVALLO, PAUL C	6D		CASTLE HILL RD	8
U	CAVALLON, GREGORY V	165		LEONARD ST	5
D	CAVALLON, JAMIE-LYN	165		LEONARD ST	5
U	CAVANAUGH, ALEXANDER MICH	185		SOUTH ST	8
R	CAVANAUGH, BRETT B	140		REGENCY PARK DR	4
U	CAVANAUGH, JACOB LIAM	185		SOUTH ST	8
U	CAVANAUGH, JAIMI LEE	104	1	GARDEN ST	6
U	CAVANAUGH, JENNIFER V	26		LAWNWOOD ST	8
U	CAVANAUGH, JOYE E	185		SOUTH ST	8
	CAVANAUGH, KYLEN P	26		LAWNWOOD ST	8
U	CAVANAUGH, LAWRENCE W	45		PETERSON CIR	2
D	CAVANAUGH, LINDA L	109		PLANTATION DR	5
D	CAVANAUGH, MICHAEL JACOB	104	1	GARDEN ST	6
	CAVANAUGH, PATRICK F	26		LAWNWOOD ST	8
U	CAVANAUGH, ROBERT THOMAS	24	18	DWIGHT ST	1
D	CAVANAUGH, ROSE T	61		COOPER ST	4
	CAVANAUGH, VICTORIA	26		LAWNWOOD ST	8
U	CAVANAUGH, WILLIAM C	185		SOUTH ST	8
U	CAVANAUGH, WILLIAM M JR	118		MOORE ST	1
U	CAXIDE, MARY ELLEN	27		ORLANDO ST	6
U	CAYER, RICHARD NORMAN	1165		NORTH ST	7
U	CAYER, SUSAN MARY	1165		NORTH ST	7
D	CEARS, BONNIE S	12		OTTAWA ST	1
U	CEARS, JENNA RENEE	12		OTTAWA ST	1
U	CEARS, KIRK WAYNE	12		OTTAWA ST	1
U	CEARS, RICHARD W	12		OTTAWA ST	1
U	CEBEREK, STEPHEN JOHN	368		ROWLEY ST	3
D	CECCARINI, STEPHEN MICHAEL	47		RUTH AVE	5
D	CECCHETELLI, DIANE M	9		RIVIERA DR	8
U	CECCHETELLI, DOMENIC	21	14	DWIGHT ST	1
U	CECCHETELLI, DOMENIC III	63		POPLAR ST	2
	CECCHETELLI, EILEEN A	232		ELM ST	4
U	CECCHI, ALYSON LYN	398		NORTH WESTFIELD ST	2
	CECCHI, BARBARA	464		MAIN ST	4

V	NAME	HOUSE	APT	STREET	PCT
D	CECCHI, BARBARA S	102		NORTH WESTFIELD ST	7
D	CECCHI, CLARICE A	1109		SPRINGFIELD ST	6
D	CECCHI, DAVID R	29		ALBERT ST	5
U	CECCHI, EDWARD JOSEPH	1342		SUFFIELD ST	6
D	CECCHI, LAURIE ANNE	29		ALBERT ST	5
U	CECCHI, LILLIAN	222		SOUTHWICK ST	7
U	CECCHI, MICHAEL J	282		SOUTHWICK ST	7
U	CECCHI, MICHELLE L	282		SOUTHWICK ST	7
U	CECCHI, PETER A	398		NORTH WESTFIELD ST	2
U	CECCHI, ROBERT J	1109		SPRINGFIELD ST	6
U	CECCHI, ROBERT J JR	306		POPLAR ST	6
R	CECCHINI, REGINA MARY	24H		CASTLE HILL RD	8
U	CELA, BLEDAR	86		PLANTATION DR	5
U	CELLILLI, KATHLEEN A	57		JOANNE CIR	7
U	CELLILLI, VINCENT MICHAEL	57		JOANNE CIR	7
D	CENTENO, ELIEZER	36		LOSITO LN	6
U	CERAVOLO, JEAN MARIE	815		NORTH WEST ST	2
U	CERAVOLO, RENO F	815		NORTH WEST ST	2
R	CERVONE, CASSANDRA	375		SUFFIELD ST	4
U	CESAN, BARRY B	61		SOUTH WESTFIELD ST	6
U	CESAN, BETTY ANNE	167		BROOKFIELD LN	8
	CESTARI, BEVERLY A	61		COOPER ST	4
U	CHABAN, JAMES D	30		MEADOWBROOK RD	5
U	CHABAN, JAMES S	30		MEADOWBROOK RD	5
D	CHABAN, MATTHEW REY	30		MEADOWBROOK RD	5
D	CHABOT, LAURIE JEAN	69		SENATOR AVE	4
D	CHAFFEE, HEATHER LYNN	33		SOUTH ST	8
D	CHAFFEE, JAMES AUSTIN	58		AMHERST AVE	3
U	CHAFFEE, LISA L	9		BEEKMAN DR	5
U	CHAFFEE, NICHOLAS	58		AMHERST AVE	3
U	CHAFFEE, ROBERT L	468		COOPER ST	3
R	CHAFFEE, SANDRA ALICE	468		COOPER ST	3
D	CHAFFEE, TIFFANY ANN	33		SOUTH ST	8
U	CHAGNON, JENNIFER E	52		DEPALMA ST	3
D	CHAGNON, NANCY J	94		COREY COLONIAL CDS	5
D	CHAGNON, TERAESA MILARDO	52		DEPALMA ST	3
	CHAI, JINGYUAN	236		MILL ST	3
U	CHAIKA, ADRIANA	69B		WALNUT ST	1
U	CHAIKA, IRYNA	69		WALNUT ST	1
R	CHAISSON, LAURIE LOUISE	39		VALENTINE TER	4
U	CHAMBERLAND, CHRISTOPHER	61		SENATOR AVE	4
U	CHAMBERLAND, GLENN FRANC	52		WRIGHT ST	8
U	CHAMBERLAND, JACK	52		WRIGHT ST	8
U	CHAMBERLAND, NOLAN JOHN	52		WRIGHT ST	8
U	CHAMBERLAND, SUSAN MARY	52		WRIGHT ST	8
U	CHAMBERLIN, TODD JEFFREY	77		MAPLE ST	1
U	CHAMBERS, JOAN	12		BARN RD	3
D	CHAMBERS, JOSEPH	76		FORDHAM AVE	2
D	CHAMBERS, MADDIE ANN	27		PLEASANT DR	2
R	CHAMPAGNE, CELINE N	28		CYNTHIA PL	2
D	CHAMPAGNE, DENISE L	419		GARDEN ST	6
D	CHAMPAGNE, ERNEST PAUL	419		GARDEN ST	6
R	CHAMPAGNE, KAT R	10E		MANSION WOODS DR	3
D	CHAMPAGNE, MARY C	41		PROVIN MOUNTAIN DR	2
R	CHAMPAGNE, RONALD J	28		CYNTHIA PL	2
U	CHAMPAGNE, WAYNE	105		FORDHAM AVE	7
U	CHAMPIGNY, DANIEL D	22		VALENTINE ST	4
R	CHAMPIGNY, EDWARD R	141		LIBERTY ST	1
R	CHAMPIGNY, KRISTINE A	141		LIBERTY ST	1
U	CHAMPINEY, LOUIS JR	78		HOPE FARMS DR	6
U	CHAN, AIDAN CHI-HO	88		DUTCHMASTER DR	7
U	CHAN, EDWIN KONG	88		DUTCHMASTER DR	7
U	CHAN, GRACE W	107		WOODSIDE DR	4
U	CHAN, WINCY W	88		DUTCHMASTER DR	7
U	CHANCELLOR, TAMMY S	171		SCHOOL ST	5
U	CHANDLER, CRAIG WILLIAM	49	1	NORTH ST	1
U	CHANDLER, RUTH E	18		DUCLOS DR	1
D	CHAPDELAINE, TIMOTHY E	536		NORTH WESTFIELD ST	2
U	CHAPMAN, BRANDON LEVI	33	88	NORMAN TER	1
U	CHAPMAN, CATHERINE A	72	1	COOLEY ST	1
U	CHAPMAN, CHRISTINE L	115		POPLAR ST	3
U	CHAPMAN, CYNTHIA L	61		LETENDRE AVE	1
D	CHAPMAN, DAVID E	72	1	COOLEY ST	1
D	CHAPMAN, ELIZABETH A	70		TRACY DR	3
U	CHAPMAN, JAMES E	61		LETENDRE AVE	1
U	CHAPMAN, LEAH BETH	65		VALLEY BROOK RD	2
U	CHAPMAN, MARTHA	83		PARKER ST	4
U	CHAPMAN, MATTHEW C	65		VALLEY BROOK RD	2
U	CHAPMAN, MEGAN EMILY	83		PARKER ST	4
U	CHAPMAN, NICOLE	11		EDWARD ST	5
U	CHAPMAN, RENE A	96		WALNUT ST	1
U	CHAPMAN, THOMAS K JR	115		POPLAR ST	3
U	CHAPMAN, THOMAS K SR	115		POPLAR ST	3
U	CHAREST, ANDREW THOMAS	48		BEVERLY LN	5
U	CHAREST, BARBARA L	16H		CASTLE HILL RD	6
R	CHAREST, CHARITY H	991		NORTH WESTFIELD ST	2
U	CHAREST, DAVID S	16H		CASTLE HILL RD	6
U	CHAREST, EDWARD M	21		BRADFORD DR	6
R	CHAREST, ELIZABETH A	42		WILBERT TER	2
R	CHAREST, ERIC BRADLEY	991		NORTH WESTFIELD ST	2
U	CHAREST, KIMBERLY CYNTHIA	48		BEVERLY LN	5
U	CHAREST, LAWRENCE ARMAND	989		NORTH WESTFIELD ST	2
R	CHAREST, LINDA C	989		NORTH WESTFIELD ST	2
U	CHAREST, NICHOLAS	21		BRADFORD DR	6
U	CHAREST, PATRICIA J	452		PINE ST	7
U	CHARETTE, DEBRA LYNN	122		COREY COLONIAL CDS	5
U	CHARETTE, GENEVIEVE MELAN	166		THALIA DR	2
U	CHARETTE, LISA B	27		WHITE OAKS DR	2
	CHARETTE, MITCHELL D	41		HAMILTON CIR	7
U	CHARETTE, PHILIP B	32		LAKE VIEW CIR	6
U	CHARETTE, STACEY	643	8	SUFFIELD ST	4
U	CHARETTE, WAYNE MICHAEL JO	861		MAIN ST	5
U	CHARKIEWICZ, RUDOLPH J	1050		SUFFIELD ST	6
U	CHARKIEWICZ, THERESA A	1050		SUFFIELD ST	6
	CHARLAND, MARY	61		COOPER ST	4
U	CHARLES, BIANCA M	1	3	BELDEN CT	6
U	CHARRO, JOSHUA MARIO	13		ASH LN	8
D	CHARTIER, DONNA C	4	10	SUTTON PL	1
U	CHARTIER, SOPHIE ANN	24		RED FOX DR	7
R	CHASE, ADAM MARK	21		HUNTING LN	6
U	CHASE, BARBARA M	36		MEMORIAL DR	3
U	CHASE, CARLA GAIL	21		HUNTING LN	6
R	CHASE, DAVID C	13B		CASTLE HILL RD	6
U	CHASE, FRANCIS FITZGERALD	85		SILVER ST	8
U	CHASE, KATHLEEN N	45		CLEVELAND ST	1
U	CHASE, ROBERT E	45		CLEVELAND ST	1
	CHASSE, CAMILLE	464		MAIN ST	4
D	CHASTEEN, KATHLEEN L	61		RIVIERA DR	8
U	CHATEAUNEUF, ROBERT R	8		CENTERWOOD DR	6
U	CHATEAUNEUF, SHAUNA C	8		CENTERWOOD DR	6
D	CHAUDHRY, MAHEEN	102		FLORIDA DR	5
D	CHAVEZ, CARLOS MARTIN	1B		CASTLE HILL RD	6
R	CHAVEZ, EILEEN J	23		SPEARFARM RD	7
R	CHAVEZ, MICHAEL A	2	7	SUTTON PL	1
R	CHAVEZ, RICHARD	23		SPEARFARM RD	7
D	CHAVEZ, SARA C	1B		CASTLE HILL RD	6
U	CHAVEZ SARAVIA, YESICA ROX	81		WALNUT ST	1
D	CHAVIS, CHERYL ANN	48		BARNEY ST	5
U	CHEATHAM, LORRAINE C	107		NORRIS ST	3
U	CHEBANOV, ANATOLIY	5		YORKSHIRE LN	3
R	CHEBANOV, DANIEL V	5		YORKSHIRE LN	3
R	CHEBANOV, ELENA	33		HALLADAY DR	7
R	CHEBANOV, IVAN I JR	33		HALLADAY DR	7
R	CHEBANOV, VASILIY	5		YORKSHIRE LN	3
R	CHEBANOVA, ANTONINA	5		YORKSHIRE LN	3
R	CHECHILE, ALISHA	219		REGENCY PARK DR	4
U	CHECHILE, BRIAN M	139		ELM ST	8
U	CHECHILE, BRITTNEY	308		REGENCY PARK DR	4
CC	CHECHILE, CAROLE JANE	89		BRIEN ST	3
U	CHECHILE, CHRISTOPHER	5		VASSAR RD	2
U	CHECHILE, DOROTHY R	14		TOM ST	2
U	CHECHILE, JASON DAVID	84		BRIDGE ST	1
U	CHECHILE, JESSICA L	139		ELM ST	8
D	CHECHILE, JOYCE F	56		LIQUORI DR	2
U	CHECHILE, MICHAEL ANTHONY	89		BRIEN ST	3
D	CHECHILE, PETER M	56		LIQUORI DR	2
U	CHECHILE, SHIRLEY JOYCE	125		BEEKMAN DR	5
U	CHEEVER, STEPHANIE KYM	351		MEADOW ST	4
U	CHELKONAS, BRUCE A	33		HIGH ST	1
U	CHELKONAS, HOLLY C	33		HIGH ST	1
	CHEN, FAWEN	454		SOUTHWICK ST	7
	CHEN, KAI	454		SOUTHWICK ST	7
	CHEN, SHU YU	40		NICOLE TER	7
D	CHENAILLE, MARILOU	128		BROOKFIELD LN	8
D	CHENARD, EMELY MARIA	68		REDWOOD DR	8
D	CHENEVERT, CAROL A	70	B	PHEASANT HILL DR	7
U	CHENEVERT, JAMES LEO	143		KATHARINE DR	5
D	CHENEVERT, LEO G JR	143		KATHARINE DR	5
U	CHENEVERT, PATRICIA LYNN	350	19	MEADOW ST	5
U	CHENEVERT, PAUL J	49		COLUMBUS ST	3
U	CHENEVERT, SUZANNE M	143		KATHARINE DR	5
U	CHENEY, JONATHAN ALAN	14		VALLEY ST	1
U	CHERUBIN, ELIZABETH M	48		VILLA DR	6
U	CHERUBIN, RONALD L	48		VILLA DR	6
U	CHERYKAU, ANDREI	47		BRIDGE ST	1
U	CHESTER, BILLY J	320		BARRY ST	7
U	CHEUNG, YUK SUN	89		BLAIR'S HILL RD	3
U	CHEVALIER, ALEXANDRA RAE	17		SIMPSON CIR	5
	CHEVALIER, DAN	462	240	MAIN ST	4
U	CHEVALIER, JOAN M	39		FOREST RD	8
D	CHEVALIER, KATHERINE M	59		ALHAMBRA CIRCLE NO	5
D	CHEVALIER, KELLY M	39		FOREST RD	8
U	CHEVALIER, KENNETH ROY	702		SOUTH WESTFIELD ST	6
U	CHEVALIER, KEVIN P	17		SIMPSON CIR	5
U	CHEVALIER, MARK	28		MERRELL DR	5
R	CHEVALIER, PATRICIA A	30		RISING ST	6
U	CHEVALIER, RONALD G JR	39		FOREST RD	8
U	CHEVALIER, THOMAS W	39		FOREST RD	8
R	CHIANCIOLA, CORY JOSEPH	61		FARMINGTON CIR	2
U	CHIANCIOLA, KAILA L	61		FARMINGTON CIR	2
D	CHIAPUZZI, CLAUDIA R	133		COREY COLONIAL CDS	5
U	CHIARELLA, LUIGI	27		JAMIE LN	3
U	CHIARIZIO, ANTHONY JOHN	309		SOUTH WEST ST	7
U	CHIARIZIO, STEVEN D	309		SOUTH WEST ST	7
	CHIARO, FREDERIC E	35		CARR AVE	4
U	CHIARO, JAMES PHILIP	702		SOUTH WESTFIELD ST	6
U	CHIARO, JOANN K	57		KELLOGG AVE	7
U	CHIBA, ANTHONY J	318		SHOEMAKER LN	6
R	CHIBA, SETH M	1069		NORTH WEST ST	2
U	CHICKLAS, LEWIS A	52		PLANTATION DR	5

V	NAME	HOUSE	APT	STREET	PCT
U	CHICKLAS, LINDA ANN	88		VALENTINE ST	4
U	CHICKLAS, RENA MARIE	88		VALENTINE ST	4
U	CHICOINE, BRIAN PAUL	239		MAYNARD ST	1
U	CHIDI, DHAN K	143		KOSAK CT	7
U	CHILDS, BONNIE L	91		CHANNELL DR	5
U	CHILDS, REBECCA J	438	17	SPRINGFIELD ST	1
U	CHILDS, STEPHEN A	82		POINSETTA ST	4
D	CHIPMAN, KEALY	67		REGENCY PARK DR	4
U	CHIRGWIN, AUDREY W	19		CEDAR KNOLL DR	7
R	CHIRGWIN, GARY WILLIAM	19		CEDAR KNOLL DR	7
R	CHIRGWIN, GARY WILLIAM JR	19		CEDAR KNOLL DR	7
R	CHISHOLM, ALICIA MARIE	113		CHANNELL DR	5
U	CHISHOLM, BAILEY WILLIAM	156	30	SUFFIELD ST	3
D	CHISHOLM, CONNIE L	156	30	SUFFIELD ST	3
D	CHISHOLM, RYAN W	113		CHANNELL DR	5
D	CHIVERS, DAWN MARIE	85		HOMER ST	1
	CHIVERS, JAMES M	85		HOMER ST	1
U	CHLASTAWA, JANE M	8A		CASTLE HILL RD	8
	CHLEBUS, JUDITH	464		MAIN ST	4
L	CHMIEL, ELZBIETA	89		LINCOLN ST	3
D	CHMIELEWSKI, GENEVIEVE E	570		SPRINGFIELD ST	1
	CHMIELEWSKI, MICHAEL J	105		WITHERIDGE ST	2
	CHMURA, DANIEL M	10		TAMARACK LN	6
U	CHMURA, EVA ZOFIA	10		TAMARACK LN	6
U	CHMURA, JENNIFER M	40		CONNOR'S COVE	8
U	CHMURA, KAREN M	401		NORTH ST	1
R	CHMURA, MICHAEL	40		CONNOR'S COVE	8
R	CHMURA, MICHAEL R	10		TAMARACK LN	6
U	CHMURA, RICHARD STANLEY	401		NORTH ST	1
U	CHOBOTARU, GLORIA TABITHA	47		LEALAND AVE	4
R	CHOBOTARU, TATYANA P	47		LEALAND AVE	4
R	CHOBOTARU, VASILIY M	47		LEALAND AVE	4
U	CHOINIERE, JOHN M	7		BEECH LN	6
D	CHOKSHI, NATASHA SANDIP	180		COUNTRY RD	3
D	CHONMANY, VAKNY	173		LEONARD ST	5
U	CHOPCHYTS, SERGEY	184		TOBACCO FARM RD	7
U	CHOQUETTE, RASHELE J	772		SOUTH WESTFIELD ST	6
U	CHOUINARD, ALYSIA MARIE	61		SOUTHWICK ST	7
U	CHOUINARD, JOSHUA	643	7	SUFFIELD ST	4
R	CHOUINARD, MICHAEL WILSON	61		SOUTHWICK ST	7
U	CHRETIEN, GERALD R	30		ALLISON LN	2
D	CHRETIEN, MARLENE F	30		ALLISON LN	2
R	CHRISANTHOPOULOS, BETTY J	21A		CASTLE HILL RD	6
U	CHRISANTHOPOULOS, CAMERC	60		BIRCH HILL RD	8
U	CHRISANTHOPOULOS, CHRIST(	60		BIRCH HILL RD	8
R	CHRISANTHOPOULOS, GEORGE	21A		CASTLE HILL RD	6
D	CHRISANTHOPOULOS, SOPHIA	60		BIRCH HILL RD	8
U	CHRISANTHOPOULOS, VENZIN/	60		BIRCH HILL RD	8
U	CHRISCOLA, JOHN J III	42		ZACHARY LN	6
U	CHRISCOLA, JUNE	41		CHANNELL DR	5
	CHRISCOLA, VINCENT J	42		ZACHARY LN	6
R	CHRISTENSON, JASON SCOTT	206		BROOKFIELD LN	8
	CHRISTENSON, LOIS	206		BROOKFIELD LN	8
U	CHRISTIAN, DAVID ANTHONY	84		COSGROVE ST	8
U	CHRISTIAN, JAMES E	78		VALENTINE ST	4
L	CHRISTIAN, JUDITH L	78		VALENTINE ST	4
D	CHRISTIAN, MARK ANDREW	16		FERNWOOD DR	6
U	CHRISTIAN, SHARON C	84		COSGROVE ST	8
U	CHRISTIAN, SUSAN	16		FERNWOOD DR	6
CC	CHRISTIAN-CLARK, TARA	122		VALENTINE ST	4
U	CHRISTOFORI, BRIANNA LIN	46		CECILE ST	3
U	CHRISTOFORI, PHILIP A	46		CECILE ST	3
U	CHRISTOPHER, AJ	277		POPLAR ST	6
U	CHRISTOPHER, ANNE MARIE	95	39	NORTH WESTFIELD ST	7
U	CHRISTOPHER, CATHERINE MA	404		SPRINGFIELD ST	3
U	CHRISTOPHER, DINA E	277		POPLAR ST	6
U	CHRISTOPHER, JAYNE C	269		POPLAR ST	6
D	CHRISTOPHER, PAULA L	27		PLEASANT VALLEY RD	2
U	CHRISTY, DYLAN MARK	78		WILLOWBROOK DR	3
U	CHRUSCIEL, COREY M	59		RISING ST	6
CC	CHRUSCIEL, EDWARD J JR	59		RISING ST	6
U	CHRUSCIEL, LORRIE	59		RISING ST	6
D	CHRZANOWSKI, DORIS S	1B		MANSION WOODS DR	3
U	CHRZANOWSKI, EDUARD	31		PLANTATION DR	5
U	CHRZANOWSKI, NANCY J	31		PLANTATION DR	5
D	CHRZANOWSKI, THOMAS FRAN	1B		MANSION WOODS DR	3
	CHU, CHEUK-CHUN	40		NICOLE TER	7
	CHUDEK, ANNA	266		WALNUT ST	1
U	CHUDUK, JOSEPH S	266		WALNUT ST	1
U	CHUNG, POLIN PAULINE	89		BLAIR'S HILL RD	3
	CHUPASHKIN, MAKSIM	98		BEEKMAN DR	5
U	CHURCH, MORGAN L	405		SOUTH ST	8
U	CHURCH, SETH	20		WEST VIEW LN	3
U	CHURCH, SHANNON LYNN	20		WEST VIEW LN	3
U	CHUZZIN, ANNA	68		KANAWHA AVE	8
U	CHUZZIN, EDUARD	68		KANAWHA AVE	8
U	CIAK, ANDREA R	25		TRACY DR	3
U	CIAK, CAROL J	227		MAYNARD ST	1
U	CIAK, DANIEL J JR	226		MAPLE ST	1
U	CIAK, DEBORAH L	95	4	NORTH WESTFIELD ST	7
U	CIAK, ELIZABETH JEAN	207		MAYNARD ST	1
U	CIAK, GEOFFREY P	207		MAYNARD ST	1
U	CIAK, GREGORY P	215		MAYNARD ST	1
D	CIAK, JACLYN M	215		MAYNARD ST	1
U	CIAK, SCOTT D	227		MAYNARD ST	1
U	CIARCIA, JAKE VINCENT	22		JADE LN	8
R	CIARCIA, LINDA M	22		JADE LN	8
U	CIARCIA, MARIA	5		BUTTERWOOD RD	6
A	CIARCIA, SEBASTIANO	22		JADE LN	8
D	CIARMATORI, THERESA N	14		WRIGHT ST	8
U	CIASCHINI, JAMES A	161		ELM ST	8
U	CIBOROWSKI, KATHLEEN M	175		PARKEDGE DR	2
U	CIBOROWSKI, MICHELLE C	131		RIVER RD	8
U	CIBOROWSKI, PAUL PETER JR	131		RIVER RD	8
U	CIBOROWSKI, ROSE M	131		RIVER RD	8
R	CICCHETTI, DINO ALFONSO	14		WHITE FOX RD	7
D	CICCHETTI, GIUSEPPE	73		KATHY TER	7
	CICCHETTI, LIA	73		KATHY TER	7
R	CICCHETTI, LILIANA	14		WHITE FOX RD	7
R	CICCHETTI, MARIA E	14		WHITE FOX RD	7
	CICEK, EMINE	6		RANDALL ST	3
U	CICEK, GOKSAL	6		RANDALL ST	3
U	CICEK, KAAN MEHMET	6		RANDALL ST	3
U	CICHETTI, ALEXANDRA MARY	25		TOWER TER	1
U	CICHETTI, ANDREA M	15		KANAWHA AVE	8
U	CICHETTI, ANTHONY G	25		TOWER TER	1
U	CICHETTI, ANTHONY S II	25		TOWER TER	1
U	CICHETTI, DOLORES M	46		ROBERTA CIR	5
U	CICHETTI, JAMES P	46		ROBERTA CIR	5
R	CICHETTI, KELLY A	25		TOWER TER	1
U	CICIA, JOSHUA A	12		FEDERAL ST	4
U	CIEBOTER, DONNA M	60		RHODES AVE	3
U	CIEBOTER, NORA C	1	E-1	BELDEN CT	6
U	CIEBOTER, SANDRA J	43		HORSHAM PL	2
U	CIEBOTER, STEVEN T	60		RHODES AVE	3
U	CIEBOTER, SUZANNE M	65		HAMPDEN LN	5
U	CIEMPA, STANLEY F JR	224		ELM ST	4
U	CIESLAK, MATEUSZ MAREK	38		LEY ST	4
U	CIGAL, JOSEPH MICHAEL	24		WHITE FOX RD	7
U	CILIMBERG, NANCY APNN	101		ALBERT ST	5
U	CILLEY, DAVID EDWIN	94		PINEVIEW CIR	8
	CIMMA, ELLA A	42		WESTFORD CIR	4
U	CIMMA, STEPHEN J	42		WESTFORD CIR	4
U	CIMMA, TERRI LYNN	42		WESTFORD CIR	4
D	CIMMINO, VINCENT ROCCO	11		CHAREST LN	8
	CINCOTTA, JOSEPH E	46		ALICE LN	5
U	CINCOTTA, LAURA	0	1	WRIGHT ST	8
U	CINCOTTA, LAWRENCE DONALI	84		PARKEDGE DR	2
R	CINCOTTA, MARY A	46		ALICE LN	5
U	CINCOTTA, PAMELA DAVIS	1194		MAIN ST	8
U	CINCOTTA, SHARON M	84		PARKEDGE DR	2
R	CINCOTTA, STEPHEN R	46		ALICE LN	5
U	CINCOTTA, STEPHEN R JR	1194		MAIN ST	8
R	CINI, JOSEPH LAWRENCE II	1197		RIVER RD	5
R	CINI, MARTHA L	1197		RIVER RD	5
D	CINTRON, AISHA S	401		SPRINGFIELD ST	3
U	CINTRON, EMILIO	238	4	MAPLE ST	1
D	CINTRON, MARIA MICHELAK	49		LETENDRE AVE	1
U	CINTRON DE JESUS, JOANDRY	160		REGENCY PARK DR	4
U	CINTRON RIVERA, CRUZ MERAI	619	2	SPRINGFIELD ST	3
	CIOCALAU, ALEXEI	322	12	MEADOW ST	4
	CIOCALAU, SVETLANA	322	12	MEADOW ST	4
U	CIOLLARO, JENNIFER L	101		MAYNARD ST	1
U	CIOTTO, ANTHONY R SR	50		WAGON WHEEL DR	7
L	CIPRIANI, AMBER	52		REED ST	4
U	CIRCOSTA, BRENDA L	40		MEMORY LN	7
R	CIRCOSTA, DANIELLE MELISSA	37		FERNWOOD DR	6
	CIRCOSTA, DANIELLE M	40		MEMORY LN	7
U	CIRCOSTA, GEORGE JR	40		MEMORY LN	7
	CIRCOSTA, KYLIE J	37		FERNWOOD DR	6
U	CIRCOSTA, PAIGE J	40		MEMORY LN	7
U	CIRCOSTA, SALVATORE SYLVE!	24		LEALAND AVE	4
U	CIRCOSTA, ZACHARY THOMAS	40		MEMORY LN	7
R	CIRELLI, DOMINIC F	14		AMHERST AVE	3
D	CIRELLI, JOSEPH A	22		JANELLE DR	5
U	CIRELLI, KAITLYN AMANDA	14		AMHERST AVE	3
D	CIRILLO, JOHN J	151		GLENDALE RD	5
U	CIRILLO, MAXINE J	986		MAIN ST	8
	CIRILLO, STEVEN DOUGLAS	13		GUNN GEARY LN	6
D	CIRILLO, SUSAN M	151		GLENDALE RD	5
R	CITLAK, BATUHAN	73		FAIRVIEW ST	4
U	CITLAK, HANDAN	70		ROWLEY ST	3
R	CIURLEO, ELIZABETH A	67		KATHARINE DR	5
U	CIURLEO, GUISEPPE JAMES	67		KATHARINE DR	5
U	CIURLEO, MARCO A	67		KATHARINE DR	5
CC	CIURLEO, NATALIA E	67		KATHARINE DR	5
R	CIURLEO, VICTOR JOSEPH	67		KATHARINE DR	5
D	CIZEK, DAVID A SR	46		VADNAIS ST	6
U	CIZEK, JEANNE L	33		TRACY DR	3
R	CIZEK, KENNETH R	33		TRACY DR	3
U	CIZEK, SARAH B	46		VADNAIS ST	6
U	CLAMPIT, EDWARD T	26		DYOTTE ST	5
R	CLAMPIT, WILLIAM G JR	26		DYOTTE ST	5
U	CLANCEY, JEAN A	116		COUNTRY RD	3
U	CLAPP, ANN M	100		SOUTH WEST ST	7
D	CLAPP, CAREY J	113		LINE ST	3
D	CLAPP, CHRISTOPHER R	113		LINE ST	3
U	CLAPP, DONNA M	96		PAUL REVERE DR	7
	CLAPP, MASON	113		LINE ST	3
U	CLAPP, OWEN THOMAS	113		LINE ST	3

V	NAME	HOUSE	APT	STREET	PCT
U	CLAPP, ROBERT WENDELL	100		SOUTH WEST ST	7
D	CLARE, MARILYN	643	25	SUFFIELD ST	4
D	CLAREMONT, MARLINE ALENA	166		THALIA DR	2
U	CLAREMONT, ROBERT HAROLD	166		THALIA DR	2
D	CLARK, ABBE MELENA	17		TOWER TER	1
U	CLARK, ANDREW JAMES	74		WITHERIDGE ST	2
U	CLARK, ANTHONY MATTHEW	38		FRUWIRTH AVE	3
U	CLARK, BONNIE-LEE J	65		PHEASANT HILL DR	7
U	CLARK, BRENNA	104		KOSAK CT	7
U	CLARK, CAROLYN J	21	3	SUTTON PL	1
	CLARK, CARTER H	4		LOSITO LN	6
U	CLARK, CHESTER M	110		EDGEWATER RD	6
U	CLARK, DARRIN C	14		MOORELAND ST	3
U	CLARK, DEBORAH P	110		EDGEWATER RD	6
D	CLARK, DOREEN E	1069		NORTH WESTFIELD ST	2
U	CLARK, DOUGLAS HENRY	317		COOPER ST	4
R	CLARK, ELEANOR	61		COOPER ST	4
U	CLARK, ELOISE D	74		WITHERIDGE ST	2
	CLARK, HOPE CHRISTIAN	122		VALENTINE ST	4
U	CLARK, JAY R	2D		MAPLE VIEW LN	3
U	CLARK, JEROME	237		REGENCY PARK DR	4
U	CLARK, JULIANNE MARIE	104		KOSAK CT	7
U	CLARK, JUNE E	108		PRINCETON AVE	2
D	CLARK, KATHRYN S	31		RIDGEVIEW DR	2
U	CLARK, KEVIN W	1069		NORTH WESTFIELD ST	2
	CLARK, KIM J	30		GALE ST	1
R	CLARK, LESLIE A	75		MURIEL LN	7
U	CLARK, LORI J	317		COOPER ST	4
U	CLARK, LYNN ANNE	26		HIGH MEADOW RD	2
U	CLARK, MARISA PHYLLIS	415	3	SPRINGFIELD ST	3
D	CLARK, MIRANDA L	104		KOSAK CT	7
U	CLARK, MORGAN	34		COREY COLONIAL CDS	5
R	CLARK, NICHOLAS	27		PHEASANT RUN CT	7
U	CLARK, PETER JOSEPH JR	17		TOWER TER	1
U	CLARK, PETER J	136		HUNTER'S GREENE CIR	8
U	CLARK, RICHARD A JR	108		PAUL REVERE DR	7
U	CLARK, RICHARD J JR	1077		NORTH WEST ST	2
U	CLARK, RICHARD S	108		PRINCETON AVE	2
	CLARK, ROBERT S	30		GALE ST	1
D	CLARK, ROBERT J	1069		NORTH WESTFIELD ST	2
D	CLARK, ROGER A	104		KOSAK CT	7
	CLARK, RUSSELL	74		WITHERIDGE ST	2
U	CLARK, SHARLENE IRENE	108		PAUL REVERE DR	7
U	CLARK, TARA CHRISTIAN	122		VALENTINE ST	4
U	CLARK, TYLER DANIEL	30		GALE ST	1
U	CLARK, WILLIAM F	103		ROBIN RIDGE DR	2
CC	CLARK, WILLIAM J	26		HIGH MEADOW RD	2
U	CLARKE, BRADLEY	88		RAYMOND CIR	4
U	CLARKE, CASSIDY LYNN	88		RAYMOND CIR	4
D	CLARKE, DARLENE M	976		NORTH WEST ST	2
D	CLARKE, DOUGLAS BRUCE	20F		CASTLE HILL RD	6
R	CLARKE, JEFFREY E	88		RAYMOND CIR	4
D	CLARKE, JUDY S	127		COOLEY ST	1
U	CLARKE, KATELYN ROSE	506		SOUTH WEST ST	7
U	CLARKE, LYNN ANNE	211		PARKEDGE DR	2
U	CLARKE, MANDY LEE	14		REED ST	4
D	CLARKE, MARGARET P	107		RIVIERA DR	8
U	CLARKE, MATTHEW THOMAS	976		NORTH WEST ST	2
U	CLARKE, OMARTHAN MAURICE	127		COOLEY ST	1
U	CLARKE, RONNIE A	14		REED ST	4
D	CLARKE, SHAUNE C	107		RIVIERA DR	8
D	CLARKE, THOMAS P	976		NORTH WEST ST	2
U	CLARKE, VICKI L	88		RAYMOND CIR	4
U	CLARKE, WILLIAM III	50	202	CARDINAL DR	4
D	CLAROS, JENNIFER NATALIA	33	86	NORMAN TER	1
D	CLAUSON, DARA RACHEL	161		HIGH ST	1
R	CLAUSON, DEBRA JOYCE	188		MALLARD CIR	8
Q	CLAUSON, DUANE E	188		MALLARD CIR	8
U	CLAUSON, JESSE W	161		HIGH ST	1
U	CLAUSON, NICOLLE MARIE	188		MALLARD CIR	8
R	CLAUSSELL, GUSTAVO L	28		WOODSIDE DR	4
U	CLAY, STEPHANIE M	27		KIRKLAND ST	4
	CLAYTON, MARISA	179		FRANKLIN ST	3
U	CLEAVALL, KAREN A	411		GARDEN ST	6
U	CLEAVALL, MATTHEW PAUL	411		GARDEN ST	6
U	CLEAVALL, MICHAEL D	411		GARDEN ST	6
U	CLEMENT, MOLLY MARION	87		VALENTINE TER	4
R	CLEMENT, NICHOLAS J	87		VALENTINE TER	4
U	CLEMENT, SHARON A	42		AMHERST AVE	3
	CLENDENIN, GRACE	34		CHARLES ST	8
U	CLERMONT, THERESE N	34		FARMINGTON CIR	2
D	CLEVELAND, JEREMY M	35		ARBOR LN	6
U	CLEVELAND, JESSICA K	23		OAK HILL AVE	1
D	CLEVELAND, JESSICA P	35		ARBOR LN	6
R	CLICHE, RAYMOND LEON JR	52		RIDGEWAY DR	2
U	CLIFFORD, CALLI SUZANNE	167		REGENCY PARK DR	4
U	CLIFFORD, JAMES T	35		BEECH HILL RD	2
U	CLIFFORD, LORI ANN	38		FOX FARM RD	2
U	CLIFFORD, MEREDYTH J	35		BEECH HILL RD	2
U	CLIFFORD, MICHAEL LOUIS	38		FOX FARM RD	2
U	CLIFFORD, THERESE M	35		BEECH HILL RD	2
D	CLIFTON, NATALIA PEARLA	293		LEONARD ST	5
U	CLIMO, CHRISTINA MARIE	22		HIGH MEADOW RD	2
U	CLIMO, CYNTHIA A	22		HIGH MEADOW RD	2
U	CLIMO, DAVID C	22		HIGH MEADOW RD	2
U	CLINI, JUDITH M	180		CAMBRIDGE ST	2
U	CLINI, STEPHEN DANIEL	180		CAMBRIDGE ST	2
	CLINK, TAMARA D	333		SPRINGFIELD ST	3
D	CLINTON, KAREN M	106		SOUTH WESTFIELD ST	6
U	CLINTON, MICHAEL V	106		SOUTH WESTFIELD ST	6
U	CLOUD, BRETT	260		REGENCY PARK DR	4
U	CLOUD, SAMANTHA MARIE	260		REGENCY PARK DR	4
U	CLOUGH, ANDREW AJ JR	22A		KING ST	1
D	CLOUGH, ELAINE	86		REGENCY PARK DR	4
U	CLOUGH, LYLANDRA DELINA	22A		KING ST	1
U	CLOUSE, JEAN A	20		WOODSIDE DR	4
U	CLOUTIER, CHRISTOPHER M	25	4	SUTTON PL	1
D	CLOUTIER, DARLENE MAE	8		MALLARD CIR	8
U	CLOUTIER, DAVID R	44		HAMILTON CIR	7
U	CLOUTIER, DEBRA LYNN	44		HAMILTON CIR	7
D	CLOUTIER, DORIS PATRICIA	604		SPRINGFIELD ST	1
U	CLOUTIER, KIMBERLY	67		CARR AVE	4
D	CLOUTIER, PHILIP J	1186		NORTH ST	2
D	CLOUTIER, VALERIE MAE	604		SPRINGFIELD ST	1
U	CLUNE, LINDA L	27		HOPE FARMS DR	6
U	COACHE, MICHAEL	30		INDEPENDENCE RD	6
U	COACHE, ROBERT J	30		INDEPENDENCE RD	6
U	COACHE, SARA E	30		INDEPENDENCE RD	6
U	COACHE, SUSAN E	30		INDEPENDENCE RD	6
U	COAKLEY, DAVID FRANCIS	702		SOUTH WESTFIELD ST	6
U	COARD, SAMANTHA E	24	3	DWIGHT ST	1
U	COBB, BLERINA	652		COOPER ST	3
R	COBB, JOSEPH M	652		COOPER ST	3
U	COBHAM, TYRELL AMOR JR	775		SPRINGFIELD ST	3
U	COBHAM, TYRELL A	775		SPRINGFIELD ST	3
R	COBLEIGH, ELEANOR W	55		PORTER DR	6
U	COBURN, JEFFREY GLENDON	886	52	MAIN ST	8
D	COCCHI, CAROL M	19		JADE LN	8
U	COCCHI, KIRK ROBERT	95		COREY COLONIAL CDS	5
U	COCCHI, MARK D	643	12	SUFFIELD ST	4
D	COCCHI, ROBERT H	19		JADE LN	8
U	COCHRAN, DINAMARIE	198		MAYNARD ST	1
U	COCHRAN, KELLY A	5		SILVER LAKE DR	6
R	COCHRAN, MARYELLEN	15		TINA LN	7
U	COCHRAN, STEPHANIE E	29		REGENCY PARK DR	4
R	COCHRAN, STEPHEN G	15		TINA LN	7
U	CODY, EDWARD N	139		CAMBRIDGE ST	2
D	CODY, IRENE N	178		JUNIPER RIDGE DR	7
U	CODY, MELISSA A	139		CAMBRIDGE ST	2
U	CODY, SUSAN	139		CAMBRIDGE ST	2
U	COELHO, CARLEEN J	79		FORDHAM AVE	7
D	COELHO, RICHARD	79		FORDHAM AVE	7
R	COELLN, CAROLINE T	709		NORTH WEST ST	2
R	COELLN, DENISE A	794		SUFFIELD ST	6
R	COELLN, ROBERT R	709		NORTH WEST ST	2
U	COFER, BONNIE LEE	241		COLEMORE ST	1
U	COFER, CAMERON FRANCIS	241		COLEMORE ST	1
U	COFER, SCOTT FRANCIS	241		COLEMORE ST	1
R	COFFIN, JASON R	114		ALBERT ST	5
U	COGAL, DERYA	112		COTTONWOOD LN	8
U	COGAL, MEHMET	112		COTTONWOOD LN	8
U	COGSWELL, ROGER E	94		HAMILTON CIR	7
D	COHEN, ALAN R	47		ALEXANDER DR	5
U	COHEN, ALLISON	22		BUTTERNUT DR	8
D	COHEN, ANTONIO MANUEL	47		ALEXANDER DR	5
D	COHEN, BARBARA ANN	186		BEEKMAN DR	5
U	COHEN, BARBARA JANE	16E		CASTLE HILL RD	6
D	COHEN, IRMA R	464		MAIN ST	4
D	COHEN, JUDITH A	196		BEEKMAN DR	5
U	COHEN, LORI B	20C		MANSION WOODS DR	3
R	COHEN, MICHAEL	43		CHESTNUT LN	8
U	COHEN, RACHEL EVE	58		SIMPSON CIR	5
D	COHEN, RICHARD A	47		ALEXANDER DR	5
D	COHEN, ROBERTA AMY	50	314	CARDINAL DR	4
R	COHEN, SABRINA MELISSA	22		BUTTERNUT DR	8
D	COIDAKIS, VASILIKY P	6		FERNWOOD DR	6
U	COJOCARU, MARIA	38		GARDEN ST	6
	COJOCARU, VASILE	38		GARDEN ST	6
U	COKKINIAS, DOROTHY J	73		BEEKMAN DR	5
U	COLANGELO, CHERI RAE	142		COOPER ST	4
U	COLBATH, TRACIE ANN	45		MCKINLEY ST	1
R	COLBURN, CHRISTOPHER	56		ROBERTA CIR	5
U	COLBURN, JOHN	100		NORRIS ST	3
R	COLBURN, KRISTIN LEIGH	56		ROBERTA CIR	5
R	COLBY, BARBARA W	121		WHITE FOX RD	7
U	COLBY, CHRISTOPHER MICHEA	105		SOUTH WESTFIELD ST	6
U	COLBY, JAMES D	121		WHITE FOX RD	7
U	COLBY, JOHN J	26		BESSBROOK ST	2
U	COLBY, PATRICIA JOANA	26		BESSBROOK ST	2
D	COLBY, SHANNON HEATHER	20		CENTRAL ST	5
U	COLCORD, ANN M	585		SOUTH WEST ST	7
U	COLCORD, THOMAS M	585		SOUTH WEST ST	7
U	COLE, GRANT D	54		ANNABLE ST	1
R	COLE, MARGIE	145		ANVIL ST	7
U	COLE, MARY CHRISTINA	54		ANNABLE ST	1
D	COLE, REGINALD L	145		ANVIL ST	7
D	COLEMAN, JUDITH A	51		AMHERST AVE	3
D	COLESANO, ELEANOR L	87		COREY COLONIAL CDS	5
J	COLFER, MELISSA L	570		MILL ST	3
R	COLFER, PETER M	570		MILL ST	3

V	NAME	HOUSE	APT	STREET	PCT
	COLFER, SEAN P	570		MILL ST	3
D	COLITTI, CHRISTOPHER	47		EDWARD ST	5
D	COLLAMORE, MARY F	7		REGENCY PARK DR	4
D	COLLAMORE, ROSEMARY F	153		CARDINAL DR	4
D	COLLAZO, CHRISTOPHER MANU	183		SPRINGFIELD ST	3
U	COLLAZO, GABRIELLA	225		REGENCY PARK DR	4
D	COLLAZO, HECTOR M	183		SPRINGFIELD ST	3
U	COLLAZO, MANUEL O	183		SPRINGFIELD ST	3
U	COLLETTE, BRIAN E	14		BELVIDERE AVE	2
U	COLLETTE, CORAL L	14		BELVIDERE AVE	2
D	COLLETTE, PAMELA D	187	2	COLEMORE ST	1
D	COLLIER, ARTHUR E JR	39		COVENTRY LN	8
R	COLLIER, IZABELA A	18		MIDDLE LN	7
R	COLLIER, MATTHEW JOHN	6D		MANSION WOODS DR	3
	COLLIER, MATTHEW A	18		MIDDLE LN	7
U	COLLIER, SYLVIA W	39		COVENTRY LN	8
R	COLLIER, TODD A	18		MIDDLE LN	7
R	COLLIGNON, JASON J	35		WALNUT ST	1
D	COLLINA, FRANK R JR	6		PARK ST	1
D	COLLINS, ALLAN PAUL	22		BEECH HILL RD	2
U	COLLINS, BRIDGET	15		PEROS DR	5
	COLLINS, BRITTANY L	1104		SHOEMAKER LN	6
U	COLLINS, CAROL A	532		SOUTHWICK ST	7
U	COLLINS, CRAIG A	49		CARMEL LN	7
U	COLLINS, DEBRA A	22		BEECH HILL RD	2
R	COLLINS, GLENN R	7		SPRING ST	1
R	COLLINS, JAMES J	280		ELM ST	4
U	COLLINS, JEANNE M	22		HALL ST	1
U	COLLINS, JOANNE M	1003		NORTH WESTFIELD ST	2
R	COLLINS, KENNETH	19		BROZ TER	1
R	COLLINS, LISA J	1104		SHOEMAKER LN	6
R	COLLINS, MARGARET ELLEN	184		MAIN ST	4
U	COLLINS, MARISSA A	1003		NORTH WESTFIELD ST	2
U	COLLINS, MELISSA L	49		CARMEL LN	7
D	COLLINS, PATRICK M	40		RANDALL ST	3
D	COLLINS, SAMANTHA	37		THALIA DR	2
L	COLLINS, SEAN ALLAN	30		DEERING ST	8
U	COLLINS, STEVEN ROBERT	117		LEONARD ST	5
R	COLLINS-DISANTI, DEBORAH A	65		WILSON ST	1
U	COLLOPY, MEGHAN SULLIVAN	43		LEY ST	4
D	COLON, BIENVENIDA	51	24	MAPLE ST	1
U	COLON, CLAUDIA CECILIA	100		KENSINGTON ST	3
D	COLON, DARASHLEY	6	17	SUTTON PL	1
U	COLON, JAILYN M	73		PHEASANT HILL DR	7
U	COLON, JULIAN EFRAIN	242		NORTH WESTFIELD ST	2
U	COLON, KATHERINE MILAGROS	30		CENTRAL ST	5
U	COLON, NATHAN A	242		NORTH WESTFIELD ST	2
U	COLON, ODALYS	32		PAUL REVERE DR	7
U	COLON, ROEMELLO MICKEY-LE	33	52	NORMAN TER	1
	COLON, SETH J	209		COOPER ST	4
U	COLON, WILLIAM J	245		PINEVIEW CIR	8
U	COLON MARRERO, EDGARDO	100		KENSINGTON ST	3
R	COLON SANTIAGO, CARMEN IVE	52		RIVIERA DR	8
U	COLON VELEZ, ROXANA JANET	74	14	SPRINGFIELD ST	1
U	COLON-MALDONADO, ANGELIC	6	1	SUTTON PL	1
R	COLSON, CRYSTAL BROOKS	176		FOREST HILL RD	2
U	COLSON, DANIEL	63		CRICKET RD	7
U	COLSON, NATHAN MYLES	17		MERRELL DR	5
D	COLSON, THERESA MARY	18		RIDGEVIEW DR	2
U	COLSON, THOMAS J	63		CRICKET RD	7
U	COLSON, VICTORIA A	63		CRICKET RD	7
U	COLSON, ZACHARY S	176		FOREST HILL RD	2
U	COLY, SHEILA C	102		SUFFIELD ST	3
U	COLY, STANISLAS G	102		SUFFIELD ST	3
U	COMEAU, JOSEPH D	297		COOPER ST	4
U	COMEE, CHESTER A IV	21		CENTRAL ST	5
U	COMEE, CHESTER A III	148		NORTHWOOD ST	2
U	COMEE, KRISTA M	21		CENTRAL ST	5
U	COMEE, LINDA S	148		NORTHWOOD ST	2
R	COMEE, STEPHEN R	26		PINEVIEW CIR	8
R	COMEE, SUSAN D	26		PINEVIEW CIR	8
U	COMFORTE, ANTHONY JR	315		NORTH ST	1
U	COMINS, CHESTER A	115		MEADOWBROOK RD	5
U	COMO, JUSTINE	142	A	AUTUMN ST	8
D	COMPTON, JOAN MARIE	263		LEONARD ST	5
U	COMTOIS, PAIGE ELIZABETH	86		SOUTH PARK TER	4
	CONANT, BRIANNA R	32		CORONET CIR	1
	CONANT, CHRISTOPHER J	32		CORONET CIR	1
U	CONANT, JOHN J	245		ELM ST	8
U	CONCEPCION, AIDA IRIS	209		ADAMS ST	8
D	CONCHIERI, BRIANA M	103		TOBACCO FARM RD	7
D	CONCHIERI, MARY LEE	103		TOBACCO FARM RD	7
D	CONCHIERI, MICHAEL P	103		TOBACCO FARM RD	7
D	CONCHIERI, PATRICK F	103		TOBACCO FARM RD	7
D	CONCHIERI, SEAN M	103		TOBACCO FARM RD	7
U	CONDON, JAMIE KATHERINE	16		BEVERLY LN	5
D	CONDON, MATTHEW JAMES	16		BEVERLY LN	5
D	CONDRON, KATHLEEN R	58		HIGHLAND AVE	1
R	CONE, ARNOLD E	9		ROSIE LN	8
	CONE, ARNOLD E JR	47		SOUTH FLORIDA DR	5
U	CONE, BRUCE H	170		BROOKFIELD LN	8
	CONE, EUGENE T	313		LEONARD ST	5
U	CONE, JAYLINA ANNE	313		LEONARD ST	5
R	CONE, LINDA C	9		ROSIE LN	8
U	CONE, TAMI L	47		SOUTH FLORIDA DR	5
U	CONKLIN, BONNIE M	96		BUTTERNUT DR	8
U	CONKLIN, KENNETH C	96		BUTTERNUT DR	8
D	CONLEY, DAVID C	157		EDGEWATER RD	6
U	CONLIN, CAMRON	142		COUNTRY RD	3
U	CONLIN, DANIEL A	142		COUNTRY RD	3
D	CONLIN, DAREN	142		COUNTRY RD	3
U	CONLIN, JANICE L	142		COUNTRY RD	3
U	CONLIN, PATRICIA	59		CHAPIN ST	3
D	CONLIN, THOMAS J	59		CHAPIN ST	3
R	CONLON, BARBARA A	283		COOPER ST	4
D	CONLON, BRIAN M	19		CONIFER DR	6
R	CONLON, FRANCIS J	283		COOPER ST	4
D	CONLON, GAIL M	19		CONIFER DR	6
D	CONNAUGHTON, JOEL J	369		MEADOW ST	4
U	CONNAUGHTON, MEGHAN COLI	369		MEADOW ST	4
U	CONNELL, JOANN M	40		SHERI LN	3
U	CONNELL, MAYNARD EDWARD	40		SHERI LN	3
U	CONNELLY, DAWN M	1095		NORTH ST	7
D	CONNELLY, FRANCIS X	49		BEEKMAN DR	5
U	CONNELLY, KIM MARIE	58		SIMPSON CIR	5
A	CONNELLY, MICHAEL J	1095		NORTH ST	7
R	CONNERY, BARBARA A	48		SPRUCE CIR	7
R	CONNERY, BRYAN T	48		SPRUCE CIR	7
	CONNERY, CHRISTINA	26		MELROSE PL	8
U	CONNERY, KAITLYN ROSE	95		WITHERIDGE ST	2
D	CONNERY, KIMBERLEE A	95		WITHERIDGE ST	2
R	CONNERY, MICHELLE L	48		SPRUCE CIR	7
U	CONNERY, OWEN	48		SPRUCE CIR	7
D	CONNOLLY, JENNIFER A	150		SOUTHWICK ST	7
D	CONNOLLY, REBECCA JANE	150		SOUTHWICK ST	7
U	CONNOR, ALICE S	53		KENSINGTON ST	3
U	CONNOR, AUSTIN TRAVIS	35		FAYMORE DR	6
U	CONNOR, KELLY	76		ROYAL LN	3
U	CONNOR, KEVIN R	56		BARN RD	3
	CONNOR, LISA	56		BARN RD	3
U	CONNOR, MARLO C	35		FAYMORE DR	6
D	CONNOR, MARY A	64		BARN RD	3
U	CONNOR, MEGHAN B	50		PRIMROSE LN	6
D	CONNOR, ROBERT E	64		BARN RD	3
D	CONNOR, ROGER R	39		SHERI LN	3
U	CONNOR, SHANE M	35		FAYMORE DR	6
U	CONNOR, SUSANNE P	27A		PAUL REVERE DR	7
U	CONNOR, TRAVIS	35		FAYMORE DR	6
U	CONNORS, CHRISTOPHER E	5		FERNWOOD DR	6
R	CONNORS, KAREN A	17B		CASTLE HILL RD	6
R	CONNORS, KEVIN CHARLES	15		COUNTRY RD	3
U	CONNORS, MICHELLE K	5		FERNWOOD DR	6
U	CONNORS, PATRICIA A	14		COREY COLONIAL CDS	5
A	CONNORS, SEAN GREGORY	418	10	MEADOW ST	5
D	CONNORS, SHIRLEY A	15		COUNTRY RD	3
	CONNOUGHTON, MARK J	82		RISING ST	6
D	CONROY, MARY E	780		SUFFIELD ST	6
U	CONROY, MEGAN CATHERINE	38		ROYAL ST	3
D	CONSEDINE, ANNE M	26		RIVIERA DR	8
U	CONSEDINE, ERIN KATHERINE	66		VALLEY BROOK RD	2
U	CONSEDINE, KIMBERLY ANN	66		VALLEY BROOK RD	2
U	CONSEDINE, TIMOTHY J	66		VALLEY BROOK RD	2
R	CONSOLINI, DALE JAMES	143		NORTH ST	1
U	CONSOLINI, JAMES A	101		DOANE AVE	6
U	CONSOLINI, KRISTY B	143		NORTH ST	1
D	CONSOLINI, MELISSA	41		TRINITY TER	8
U	CONSOLINI, MICHAEL JEREMY	17		DOLORIS LN	6
R	CONSOLINI, NICHOLAS DEVIN	52		FOX FARM RD	2
	CONSOLINI, SOPHIA M	143		NORTH ST	1
U	CONSTANCE, MICHAEL A	1135		SUFFIELD ST	6
R	CONSTANTINE, JOHN RICHARD	50		CARDINAL DR	4
	CONSTANTINOV, ANATOLI	22		SCHERPA ST	1
	CONSTANTINOV, DMITRI	22		SCHERPA ST	1
	CONSTANTINOV, EVGHENI	22		SCHERPA ST	1
R	CONSTANTINOV, VITALI	32		KANAWHA AVE	8
R	CONSTANTINOVA, VIRA	22		SCHERPA ST	1
	CONSULLO, KIMBERLY	69		PARKER ST	4
D	CONTE, DEBORAH ANN	23		COREY COLONIAL CDS	5
U	CONTE, JOHN R	331		ROWLEY ST	3
U	CONTE, KARLA RITA	1178		MAIN ST	8
U	CONTE, KEELEY	887		NORTH ST	2
U	CONTE, LOUIS E SR	900		SPRINGFIELD ST	2
U	CONTE, LOUIS EDWARD JR	39		LOSITO LN	6
U	CONTE, NICHOLE	54		PAUL REVERE DR	7
D	CONTE, SHARON A	1178		MAIN ST	8
U	CONTI, ALISHA R	418E	4	MEADOW ST	5
D	CONTI, JOSEPH	76		BRIEN ST	3
U	CONTI, ROBERT C	23		GUNN GEARY LN	6
R	CONTI, SANDRA E	23		GUNN GEARY LN	6
U	CONTOIS, MICHAEL	84		HIGH ST	1
R	CONTRINO, ROSA F	10H		MANSION WOODS DR	3
D	CONVERTINO, JOHN	38		NORTH WEST ST	7
U	CONWAY, DANELLE LYNN	25		WYMAN ST	5
D	CONWAY, EDWARD J	56		PINEVIEW CIR	8
U	CONWAY, FAITH ANNE	121		NORTHWOOD ST	7
U	CONWAY, JACK DUGGAN	11		BEECH LN	6
U	CONWAY, JACOB T	11		BEECH LN	6
R	CONWAY, JAMES WENDEL III	25		WYMAN ST	5
U	CONWAY, JOHN BRENNAN	56		PINEVIEW CIR	8
D	CONWAY, JOHN DUGGAN	11		BEECH LN	6

V	NAME	HOUSE	APT	STREET	PCT
D	CONWAY, JOSEPH R SR	320		COOPER ST	4
A	CONWAY, JOSHUA MITCHELL	11		BEECH LN	6
U	CONWAY, KERRY A	56		PINEVIEW CIR	8
U	CONWAY, KIMBERLY ANN	11		BEECH LN	6
U	CONWAY, MARYELLEN	56		PINEVIEW CIR	8
D	CONWAY, MATTHEW J	56		PINEVIEW CIR	8
U	CONWAY, MELINDA MARIE	55		EMERSON RD	8
D	CONWAY, PATRICIA A	320		COOPER ST	4
U	CONWAY, SCOTT A	121		NORTHWOOD ST	7
U	CONWAY, THOMAS J	55		EMERSON RD	8
U	COOGAN, DANIEL M	226		NORTH WEST ST	7
D	COOGAN, MEGHAN C	740		MILL ST	2
U	COOGAN, NORMA J	226		NORTH WEST ST	7
U	COOK, ADELAIDE ROSE	61	37	SOUTH WESTFIELD ST	6
U	COOK, CHRISTINA	61		KENSINGTON ST	3
R	COOK, DEAN CRAIG	317		REGENCY PARK DR	4
R	COOK, DONALD H	129		BIRCH HILL RD	8
U	COOK, ELEANORE E	183		PINEVIEW CIR	8
R	COOK, FRANCIS J JR	18		BELMONT AVE	2
U	COOK, JAMES E	276		SOUTH WEST ST	7
U	COOK, JAMES A	183		PINEVIEW CIR	8
U	COOK, JASON D	15		TRACY DR	3
U	COOK, JORDAN BEACH	18		BELMONT AVE	2
U	COOK, LISA M	276		SOUTH WEST ST	7
	COOK, PAIGE	18		BELMONT AVE	2
U	COOK, URSZULA A	15		TRACY DR	3
D	COOK MANDELLA, DONNARENE	108		OAK LN	1
U	COOKE, DEBORAH C	215		SOUTH ST	8
U	COOKE, GARY A	27		WITHERIDGE ST	2
U	COOKE, RICHARD O	215		SOUTH ST	8
D	COOKISH, KAITLIN W	8		RUGBY RD	2
U	COOKISH, MICHAEL R	8		RUGBY RD	2
U	COOL, JAMES P	1057		NORTH ST	7
U	COOL, JOANN P	1057		NORTH ST	7
U	COOLEY, CASSONDRA ANNE	53		RIDGE AVE	8
U	COOLEY, JOHN R SR	772		SOUTH WEST ST	7
U	COOLEY, JOHN R JR	231		SHOEMAKER LN	6
U	COOLEY, KIERA E	53		RIDGE AVE	8
U	COOLEY, LEEA STAR	1219		MAIN ST	8
D	COOLEY, NANCY J	772		SOUTH WEST ST	7
U	COOLEY, TARA JEAN	53		RIDGE AVE	8
U	COOMEY, MATTHEW KEVIN	56		VALENTINE TER	4
U	COOMEY, MONICA JULIA	149		MAPLE ST	1
U	COONEY, JENNIFER LOUISE	19		FAMILY LN	3
D	COONEY, JILL J	73		WITHERIDGE ST	2
D	COONEY, MEGAN D	106		HAMILTON CIR	7
U	COONEY, PAUL MICHAEL	19		FAMILY LN	3
U	COONS, VICTORIA A	350	50	MEADOW ST	5
U	COOPER, ANN M	97		MOORE ST	1
R	COOPER, CARLA R	1341		SUFFIELD ST	8
R	COOPER, DONALD R	97		MOORE ST	1
D	COOPER, ELYSSE MARIE	46		REGENCY PARK DR	4
D	COOPER, HANNAH A	97		MOORE ST	1
U	COOPER, JACK E JR	82		HALL ST	1
U	COOPER, JEREMY A	361		SUFFIELD ST	4
	COOPER, JESSICA M	22		CLEVELAND ST	1
	COOPER, JUNE	464		MAIN ST	4
D	COOPER, LISA T	30		ALTHEA CIR	4
	COOPER, MATHEW J	22		CLEVELAND ST	1
D	COOPER, MICHELE	22		CLEVELAND ST	1
U	COOPER, MICHELLE MARION	194		WALNUT ST	1
O	COOPER, TIMOTHY A JR	30		ALTHEA CIR	4
R	COOPERMAN, LEONARD JOEL	178		JUNIPER RIDGE DR	7
R	COOPERMAN, WILLIAM MORRIS	178		JUNIPER RIDGE DR	7
U	COPELAND, BITHYAH ISRAEL	71	18	HIGH ST	1
U	COPELAND, CHRISTOPHER A	15		POTOMAC PL	4
D	COPELAND, LINDA A	15		POTOMAC PL	4
U	COPELAND, RODNEY ELWOOD	15		POTOMAC PL	4
D	COPELLA, DYLAN JOSEPH	33		CHAREST LN	8
D	COPELLA, KAILEEN WECKERLY	33		CHAREST LN	8
D	COPPLE, ANGELA E	35		CENTRAL ST	5
R	COPPOLA, CINDY SUSAN	193		BROOKFIELD LN	8
R	COPSON, ERIC JAMES	6		OLD MILL RD	3
D	COPSON, IRIS M	131		NORTHWOOD ST	7
U	CORATTI, CHERYL A	6		TWOIFBY ST	6
R	CORATTI, J MICHAEL	6		TWOIFBY ST	6
D	CORBEILLE, RICHARD M	2	9	SUTTON PL	1
	CORBETT, GERTHY M	117		SILVER ST	8
U	CORBETT, SHANNON M	210		MEADOW ST	4
U	CORBIERE, BRUCE R	93		JOANNE CIR	7
U	CORBIERE, CHRISTINE A	93		JOANNE CIR	7
U	CORBIN, ADAM	9A		CASTLE HILL RD	6
D	CORBIN, CASEY	9A		CASTLE HILL RD	6
U	CORBIN, CLINTON S	17F		CASTLE HILL RD	6
	CORBIN, ELIZABETH J	17F		CASTLE HILL RD	6
U	CORBIN, JEFFREY M	9		LAKE VIEW CIR	6
D	CORBIN, MARGARET	12		ANNABLE ST	1
U	CORBIN, PATRICIA M	1119		NORTH WESTFIELD ST	2
D	CORBIN, ROBERT A	12		ANNABLE ST	1
	CORBIN, ROBERT JR	12		ANNABLE ST	1
	CORBIN, SHAUN	5		HAMAR DR	6
D	CORBIN, SUSAN L	228		ADAMS ST	8
D	CORBIN, WILLIAM D	228		ADAMS ST	8
D	CORCORAN, CONCHETTA R	39		ROBERTA CIR	5
U	CORCORAN, ERIN E	51		ORLANDO ST	6
U	CORCORAN, JEANNE S	14		ASH LN	8
U	CORDERO, HECTOR SCOTT	361		SPRINGFIELD ST	3
U	CORDERO, JOSE M	405		SILVER ST	6
U	CORDERO BULTTED, JOSE MAN	431		SILVER ST	6
R	CORDERO-FIGUEROA, JOSE M	61	32	SOUTH WESTFIELD ST	6
D	CORDI, FRANCES M	187		COREY ST	5
R	CORDIS, CONSTANCE H	100		THALIA DR	2
R	CORDIS, JOHN F	92		OAK HILL AVE	1
U	CORDIS, KERRY LYNN	92		OAK HILL AVE	1
R	CORDIS, THOMAS F III	100		THALIA DR	2
U	CORDIS, THOMAS M	100		THALIA DR	2
	CORJA, EUGENIU	40		RIVER ST	1
	CORLEY, JACOB	90		BROZ TER	1
U	CORLISS, CAMERON R	129		ELIZABETH ST	2
U	CORLISS, DAVID AC	116		COUNTRY RD	3
U	CORLISS, LINDA JC	116		COUNTRY RD	3
U	CORLISS, NANCY MARIE	105		CHESTNUT LN	8
U	CORLISS, RONALD HERMAN	129		ELIZABETH ST	2
U	CORLISS, SHARON M	129		ELIZABETH ST	2
U	CORLISS, STEVEN G	116		COUNTRY RD	3
R	CORLISS, TYLER EDWARD	129		ELIZABETH ST	2
D	CORMIER, ALICE SN	24		EDGEWOOD LN	6
D	CORMIER, CYNTHIA ANNE	85		EDGEWATER RD	6
U	CORMIER, DENISE R	69		PEROS DR	5
U	CORMIER, DIANE C	60		KELLOGG AVE	7
D	CORMIER, ERNEST J	84		FEDERAL ST EXT	4
D	CORMIER, GLORIA A	52		PARKER ST	4
D	CORMIER, JOSEPH M	24		EDGEWOOD LN	6
U	CORMIER, KELLIE TERESA	14		WESTFORD CIR	4
	CORMIER, KEVIN	69		PEROS DR	5
U	CORMIER, KURT JON	69		PEROS DR	5
D	CORMIER, MARGARET A	84		FEDERAL ST EXT	4
U	CORMIER, NEIL W	38		PARKER ST	4
R	CORMIER, RICHARD W	103		CHRISTOPHER LN	7
U	CORMIER, SCOTT ROBERT	85		EDGEWATER RD	6
R	CORMIER, SHERI LYNN	103		CHRISTOPHER LN	7
U	CORNELIUS, DONNA LEE	61		BRADFORD DR	6
D	CORNELIUS, EDGAR WALTER W	61		BRADFORD DR	6
D	CORNELIUS, KAYLA M	21	4	SUTTON PL	1
U	CORNELIUS, MARK E	145		ROBIN RIDGE DR	2
R	CORNELIUS, MICHELE D	145		ROBIN RIDGE DR	2
D	CORNWELL, FRANCES MARIE	14		WORTHINGTON BROOKE CI	8
D	CORNWELL, GEORGE EDWARD	14		WORTHINGTON BROOKE CI	8
U	CORONDOLETTO, JACQUELINE	21		BARNEY ST	5
U	CORREA, ISMAEL S	393		SILVER ST	6
	CORREA, MARIA	393		SILVER ST	6
D	CORREA CALDERON, AIXA MAR	45		MALLARD CIR	8
D	CORREA ROSADO, ROBERTO A	63	62	SOUTH WESTFIELD ST	6
U	CORREIA, JACK DENNIS	486		COOPER ST	3
R	CORREIA, JEFFREY	100		COLUMBIA DR	7
D	CORREIA, TYLER POWELL BRIA	486		COOPER ST	3
U	CORRIDAN, EDWARD A JR	161		VALLEY BROOK RD	2
U	CORRIDAN, EYAN ANTHONY	161		VALLEY BROOK RD	2
D	CORRIDAN, PAULA M	161		VALLEY BROOK RD	2
U	CORRIVEAU, AIDEN J	89		PINEVIEW CIR	8
D	CORRIVEAU, BENJAMIN RAYMO	773		SOUTH WEST ST	7
D	CORRIVEAU, CHRISTOPHER J	89		PINEVIEW CIR	8
R	CORRIVEAU, CLAUDIA M	8E		CASTLE HILL RD	8
D	CORRIVEAU, ERIN K	26		ALHAMBRA CIRCLE NO	5
	CORRIVEAU, JACQUELINE J	50		BUTTERNUT DR	8
U	CORRIVEAU, JEFFREY	50	105	CARDINAL DR	4
U	CORRIVEAU, MICHEL ANTONIO	50		BUTTERNUT DR	8
	CORRIVEAU, NATHAN	89		PINEVIEW CIR	8
	CORRIVEAU, RONALD R	773		SOUTH WEST ST	7
U	CORTESE, DOMINICK	80		FOREST RIDGE LN	8
D	CORTESE, DORA	37		EDGEWOOD LN	6
U	CORTESE, JOSEPH	105		BIRCH HILL RD	8
U	CORTESE, KATHERINE	80		FOREST RIDGE LN	8
D	CORTESE, KATHLEEN ANN	62		MARK DR	8
U	CORTESE, MIA	62		MARK DR	8
R	CORTESI, ANGELA B	418	A-8	MEADOW ST	5
U	CORTIS, BRUCE W	44		BROOKLINE AVE	2
U	CORTIS, CAROLYN J	44		BROOKLINE AVE	2
U	CORTIS, ELAINE MARIE	11		KATY LN	2
U	CORY, MICHELLE M	11		HEMLOCK RIDGE	2
U	COSBY, CATHERINE MARY	62		ELMAR DR	6
R	COSBY, CRAIG ALAN	62		ELMAR DR	6
R	COSBY, JUDITH A	62		ELMAR DR	6
U	COSBY, SARAH	651		SPRINGFIELD ST	3
U	COSGROVE, CURT J	56		BROOKSIDE DR	2
U	COSGROVE, DANIEL JOSEPH	11		RUTH AVE	5
U	COSGROVE, ELIZABETH J	20		BARBARA LN	7
U	COSGROVE, ERIN A	11		RUTH AVE	5
R	COSGROVE, FIORELLA FRARE	16		JENNIE CIR	5
U	COSGROVE, JOHN B	20		BARBARA LN	7
U	COSGROVE, JOSEPH CURTIS	56		BROOKSIDE DR	2
U	COSGROVE, MARIE A	56		BROOKSIDE DR	2
D	COSIMINI, ELLEN M	110		SOUTH PARK TER	4
U	COSIMINI, PAUL D	110		SOUTH PARK TER	4
U	COSIMINI, RUTH L	102		DOANE AVE	6
U	COSIMINI, THOMAS H	0	44	WRIGHT ST	8
R	COSME PAGAN, MARIA	209		ADAMS ST	8
U	COSTA, AGOSTIHNO JOSE	173		SUFFIELD ST	4
R	COSTA, AGOSTINO	173		SUFFIELD ST	4
D	COSTA, AMY L	114		VALLEY BROOK RD	2

V	NAME	HOUSE	APT	STREET	PCT
U	COSTA, CHRISTY MARIE	65		HAMPDEN LN	5
R	COSTA, DAVID M	83		HUNTER'S GREENE CIR	8
R	COSTA, DESPINA A	83		HUNTER'S GREENE CIR	8
U	COSTA, JOSHUA P	65		HAMPDEN LN	5
U	COSTA, RICHARD V	467		SOUTH WEST ST	7
R	COSTA, STEVEN DAVID	116		ANTHONY ST	4
D	COSTA, THOMAS A	114		VALLEY BROOK RD	2
U	COSTANZI, DOMINIC C	86		FOREST HILL RD	2
D	COSTANZI, MICHELLE ELIZABE	86		FOREST HILL RD	2
U	COSTAS-RIVERA, SUHAIL THAIZ	1	4	BELDEN CT	6
U	COSTELLA, MICHELLE LOUISE	72		HIGHLAND ST	3
R	COSTELLA, RAYMOND A	37		EDITHA AVE	5
U	COSTELLO, BRIAN LEE	56		RISING ST	6
R	COSTELLO, BRIAN F	56		RISING ST	6
U	COSTELLO, CHRISTINE A	54		KATHARINE DR	5
U	COSTELLO, KAREN A	56		RISING ST	6
U	COSTELLO, KEVIN J	54		KATHARINE DR	5
U	COSTELLO, MAUREEN B	61		COOPER ST	4
U	COSTELLO, MEGHAN A	54		KATHARINE DR	5
R	COSTELLO, MEGHAN ELIZABET	99		ELIZABETH ST	2
U	COSTELLO, ROBERT CALLERY	50	220	CARDINAL DR	4
U	COSTELLO, TUCKER JAMES	238	5	MAPLE ST	1
U	COTE, ASHLEY E	83		HORSHAM PL	2
U	COTE, CHRIS B	240		LINE ST	3
U	COTE, DAVID A	125		WOODSIDE DR	4
D	COTE, DAVID R	66		HAYES AVE	1
D	COTE, DIANE	38	1	ORLANDO ST	6
U	COTE, ELYSE A	23		RED FOX DR	7
U	COTE, HAROLD A	424		BARRY ST	7
D	COTE, JACQUELYN M	424		BARRY ST	7
U	COTE, JENNIFER L	125		WOODSIDE DR	4
U	COTE, KEELEY MARGARET	23		RED FOX DR	7
U	COTE, MARGARET A	23		RED FOX DR	7
U	COTE, MICHAEL ANDREW	83		HORSHAM PL	2
U	COTE, MICHAEL J	23		RED FOX DR	7
U	COTE, MICHAEL Y	23		RED FOX DR	7
U	COTE, PAULINE	50	231	CARDINAL DR	4
D	COTE, ROBERT A JR	740		MILL ST	2
U	COTE, ROBERT R	76		HARVEY JOHNSON DR	4
R	COTE, RONALD T	62		ELM ST	4
U	COTRONE, DIANE MARGARET	1214		SUFFIELD ST	6
U	COTTER, JOSEPH PAUL	176		ROWLEY ST	3
U	COTTO, DALILA	171		REGENCY PARK DR	4
U	COTTO, GREGORY JAMES	111		CHRISTOPHER LN	7
U	COTTO, JUAN CARLOS	24	25	DWIGHT ST	1
R	COTTO, RICHARD G	111		CHRISTOPHER LN	7
R	COTTON, BRIAN FRANCIS	19		GRANT ST	1
D	COTTON, JOSEPH P	74		SPRINGFIELD ST	1
U	COTTON, KEVIN	41		DUTCHMASTER DR	7
U	COTTON, SHELLEY LYNN	19		GRANT ST	1
U	COTTON, TAYLOR M	19		GRANT ST	1
U	COUCHON, GAIL JEAN	43		CARR AVE	4
	COUCHON, MARK A	43		CARR AVE	4
U	COUGHLEN, MARIA P	44		WEST VIEW LN	3
R	COUGHLEN, TIMOTHY JOHN	44		WEST VIEW LN	3
R	COUGHLIN, HELEN FRANCES	20H		CASTLE HILL RD	6
U	COUGHLIN, KELLEY C	64		FOREST RIDGE LN	8
U	COUGHLIN, MARYANN	81		PINEVIEW CIR	8
U	COUGHLIN, MICHAEL A	1327	1	MAIN ST	8
	COUGHLIN, RHONDA	61		COOPER ST	4
U	COUGHLIN, RILEY RAE	366		MAIN ST	4
U	COUGHLIN, ROSE MARIE	20H		CASTLE HILL RD	6
U	COUGHLIN, TYLER	64		FOREST RIDGE LN	8
D	COUGHLIN, WILLIAM P	64		FOREST RIDGE LN	8
U	COULTER, KATHRYN M	121		PARKER ST	4
D	COUNOS, BARBARA J	59D		PHEASANT HILL DR	7
D	COUNOS, CLAIRE J	117		PRINCETON AVE	2
	COUNOS, DOMINIQUE P	117		PRINCETON AVE	2
H	COUNTER, KATHLEEN	87		ROBIN RIDGE DR	2
D	COUNTER, KRISTEN M	87		ROBIN RIDGE DR	2
U	COUNTER, MARIELLEN	87		ROBIN RIDGE DR	2
U	COUNTY, MICHAEL	38		DEPALMA ST	3
	COUNTY, TANYA	38		DEPALMA ST	3
U	COUPE, CHELSEA LYNN	104		RAYMOND CIR	4
D	COURCHESNE, ANGELA M	87		JAMES ST	1
U	COURCHESNE, CAMERON HENI	87		JAMES ST	1
D	COURCHESNE, KEVIN H	87		JAMES ST	1
U	COURCHESNE, OLIVIA PAIGE	87		JAMES ST	1
U	COURNOYER, RICHARD ALLEN	44		RUGBY RD	2
D	COURTEMANCHE, COLE JEFFRI	1	1	BELDEN CT	6
U	COURTEMANCHE, DEBORAH E	1115		SUFFIELD ST	6
U	COURTEMANCHE, JEFFREY GE	1115		SUFFIELD ST	6
U	COURTNEY, CAITLIN M	44		WEST VIEW LN	3
U	COURTOIS, ANNA	204		LINE ST	3
R	COUSINEAU, JAMES ROBERT	239		SOUTH ST	8
U	COUTURE, BARBARA J	46		COUNTRY RD	3
U	COUTURE, BREANNA M	46		COUNTRY RD	3
U	COUTURE, BRENDA LYNN	91		RIDGEWAY DR	2
U	COUTURE, BRIANNA E	19		NILE AVE	4
U	COUTURE, BRIANNA EDRIE	37		ROSIE LN	8
U	COUTURE, CHRISTINE P	16		EAST VIEW DR	2
U	COUTURE, DUANE E	37		ROSIE LN	8
CC	COUTURE, ELISA M	103		PARKEDGE DR	2
U	COUTURE, ERIKA SCOTT	53		INDEPENDENCE RD	6
U	COUTURE, GARY	88		DOGWOOD LN	8
U	COUTURE, JADEN ROBERT	46		COUNTRY RD	3
U	COUTURE, JAMES GERARD	19H		MANSION WOODS DR	3
U	COUTURE, JASON E	53		INDEPENDENCE RD	6
U	COUTURE, JOAN M	19		BEECH HILL RD	2
	COUTURE, JOHN J	54		STEWART LN	4
U	COUTURE, KATHLEEN M	77		COYOTE CIR	2
U	COUTURE, LESTER E	19		BEECH HILL RD	2
U	COUTURE, LORI ANN	37		ROSIE LN	8
R	COUTURE, MATTHEW J	103		PARKEDGE DR	2
U	COUTURE, PAUL G	19		NILE AVE	4
	COUTURE, THERESA	19		NILE AVE	4
U	COVE, PATRICIA A	95	24	NORTH WESTFIELD ST	7
D	COVEY, DUSTIN PHILLIP	80		AMHERST AVE	3
D	COVEY, SIERRA DENAE	80		AMHERST AVE	3
U	COVIELLO, ANTHONY S	3F		MANSION WOODS DR	3
U	COVIELLO, MARK A	48		ALHAMBRA CIRCLE SO	5
U	COVILEAC, DMITRII	32		NICOLE TER	7
U	COVILEAC, EMA	32		NICOLE TER	7
	COVILEAC, IRINA	319		SPRINGFIELD ST	3
	COVILEAC, MIKE	319		SPRINGFIELD ST	3
U	COVILEAC, NATALIA	32		NICOLE TER	7
U	COVILL, NICOLE CATHERINE	77		COYOTE CIR	2
U	COWLES, SARAH E	53		WILLIAM ST	3
R	COWLES, TRAVIS ANDREW	83		SOUTH WESTFIELD ST	6
	COX, KORI	6		SOUTH WEST ST	7
D	COYER, NICOLE L	861		MAIN ST	5
U	COYER, RHEA MICHELE	861		MAIN ST	5
R	COYLE, FLORENCE E	132	B	MAIN ST	4
	COZANITIS, MARTHA	65		COOPER ST	4
U	COZZAGLIO, TAJEH KORRI	36		SPRING ST	1
U	CRABTREE-KELLIHER, LISA A	17		DUCLOS DR	1
U	CRADY, MICHAEL EDWARD	4		RALPH ST	1
D	CRAIG, CHRISTINE L	213		REGENCY PARK DR	4
U	CRAIG, JAMES BERNARD	239		SOUTHWICK ST	7
U	CRAIG, JESSICA JADE	9D		MANSION WOODS DR	3
D	CRAIG, JOANNE ELIZABETH	52		FEDERAL AVE	4
U	CRAIG, KYLE R	54		ALHAMBRA CIRCLE SO	5
U	CRAIG, MICHAEL JOSEPH	9D		MANSION WOODS DR	3
U	CRAIG, MICHELLE D	54		ALHAMBRA CIRCLE SO	5
U	CRANE, BARBARA ANN	83		HENDOM DR	7
U	CRANE, CARLEY GAIL	10		PLANTATION DR	5
	CRANE, DEMITRI	23		CLEVELAND ST	1
U	CRANE, JOHN F IV	83		HENDOM DR	7
U	CRANE, JOHN FRANK III	83		HENDOM DR	7
U	CRANE, KAITLYNN ASHLI	83		HENDOM DR	7
U	CRANE, KARIN SUE	24		PAUL REVERE DR	7
U	CRANE, RAEVIN ALEXIS	723		NORTH WESTFIELD ST	2
D	CRANE, SUZETTA LOUISE	23		CLEVELAND ST	1
U	CRANSTON, RICHARD E	171		SCHOOL ST	5
U	CRAVEN, ANDREW J	135		ROBIN RIDGE DR	2
U	CRAVEN, JAMES PAUL JR	20		CONIFER DR	6
	CRAVEN, JODI M	135		ROBIN RIDGE DR	2
R	CRAVEN, MARISSA MARIE	12		HALL ST	1
D	CRAVEN, SARA J	99		HAMILTON CIR	6
U	CRAVEN, WILLIAM A	12		HALL ST	1
R	CRAVO, FILIPE JOSEPH	86		SPEARFARM RD	7
CC	CRAVO, KEEGAN JUNE	86		SPEARFARM RD	7
U	CRAWFORD, AMY R	76		ELM ST	4
U	CRAWFORD, CHRISTINE ANN	78		PAUL REVERE DR	6
U	CRAWFORD, JAMES EUGENE	31		BARDEN ST	8
U	CRAWFORD, JAMES E	31		BARDEN ST	8
U	CRAWFORD, MACKAYLA FRANC	125		SHERI LN	3
U	CRAWFORD, MARIA C	76		ELM ST	4
U	CRAWFORD, MEGAN MARIE	76		ELM ST	4
U	CRAWFORD, RICHARD LEE	78		PAUL REVERE DR	6
U	CRAWFORD, ROBERT F	76		ELM ST	4
U	CREAN, JASMINE MARIE	71		OAK LN	1
U	CREAN, JENNIFER A	76		LEALAND AVE	4
D	CREAN, KAYLA A	44		KAREN DR	3
U	CREAN, KIMBERLY A	44		KAREN DR	3
U	CREAN, MARK D	47		RIVIERA DR	8
U	CREAN, MICHAEL JEROME	71		OAK LN	1
U	CREAN, MICHAEL E	111		PINEVIEW CIR	8
U	CREAN, STEPHEN R	44		KAREN DR	3
U	CREANZA, ROBERT GEORGE	27		LISWELL DR	7
U	CREANZA, ROBERT J	27		LISWELL DR	7
U	CREANZA-FIORE, LAURA JEAN	5		BEEKMAN DR	5
U	CREEK, ROBIN MARIE	14		COOLEY ST	1
R	CREEL, REBEKAH M	42		CENTRAL ST	5
D	CRERAR, STACEY A	418	E-8	MEADOW ST	5
R	CRESCENTINI, ANNA M	217		JUNIPER RIDGE DR	7
U	CRESCENTINI, JAY T	217		JUNIPER RIDGE DR	7
U	CRESCENTINI, NICHOLAS JAY	217		JUNIPER RIDGE DR	7
U	CRESPO, ALLA	59		BEEKMAN DR	5
D	CRESPO, HEATHER ERIN	49		WITHERIDGE ST	2
D	CRESPO, ISMAEL C	59		BEEKMAN DR	5
R	CRESPO, MICHAEL ANTHONY	49		WITHERIDGE ST	2
	CRESPO, VICKI	95		NORTH WESTFIELD ST	7
D	CRESSOTTI, JEAN A	64		KOSAK CT	7
R	CRESSOTTI, JEFFREY J	1629		SUFFIELD ST	8
	CRESSOTTI, KALYNN E	178		LANCASTER DR	3
R	CRESSOTTI, LYNN A	61		RANDALL ST	3
D	CRESSOTTI, MARYELLEN	34		PLANTATION DR	5
R	CRESSOTTI, RICHARD JOHN	61		RANDALL ST	3
U	CREVIER, AIDEN SAMUEL	43		SPRUCE CIR	7

V	NAME	HOUSE	APT	STREET	PCT
CC	CREVIER-ESTES, KAREN LEE	5		SQUIRE LN	2
U	CRIBBIN, MATTHEW	113		ROWLEY ST	3
U	CRIGGER, TYLER G	52		ALHAMBRA CIRCLE NO	5
U	CRIPPS, SANDRA AMELIA	60		SILVER LAKE DR	6
	CRIPPS, TERRENCE L	60		SILVER LAKE DR	6
U	CRISOSTOMO, TAYLOR PAIGE	16		OVERLOOK DR	6
D	CRISPIN, PABLO A	183		SPRINGFIELD ST	3
U	CRISTELLI, KATHLEEN PATRICI	253		COLEMORE ST	1
D	CRISTELLI, MARY A	253		COLEMORE ST	1
	CRISTELLI, STEVEN M	253		COLEMORE ST	1
U	CRISTOFORO, JOSEPH DOMINI	63		FOREST RIDGE LN	8
U	CROCHETIERE, ALICIA L	350	36	MEADOW ST	5
U	CROCHETIERE, ALYSON CHRIS	350	36	MEADOW ST	5
	CROCHETIERE, DAVID P	680		SPRINGFIELD ST	1
U	CROCHETIERE, SUSAN A	350	36	MEADOW ST	5
U	CROCHIERE, TINA MARIE	322	14	MEADOW ST	4
	CROCKER, BRENT B	24		FRANKLIN ST	3
D	CROLLE, PETER A	51	27	MAPLE ST	1
U	CRONIN, CARLY T	157		CLOVER HILL DR	2
D	CRONIN, GINA M	157		CLOVER HILL DR	2
U	CRONIN, KATELYN	157		CLOVER HILL DR	2
U	CRONIN, THOMAS EDWARD	157		CLOVER HILL DR	2
U	CROOKS, ROBERT J	96		MOORE ST	1
U	CROOKS, RONALD JOSEPH	96		MOORE ST	1
U	CROOM, JOSEPH	111		MILL ST	6
U	CROSS, ANDREW E	409		RIVER RD	5
D	CROSS, BARBARA F	409		RIVER RD	5
U	CROSS, DAVID A	56		BARDEN ST	8
U	CROSS, DAVID MICHAEL	23		RUTH AVE	5
D	CROSS, DOREEN A	375		SOUTH ST	8
U	CROSS, ELIZABETH A	23		RUTH AVE	5
	CROSS, JACOB MICHAEL	409		SOUTHWICK ST	7
U	CROSS, JASON R	34		NORMAN TER	1
U	CROSS, JILL ELIZABETH	13		COSGROVE ST	8
U	CROSS, LARRY D	375		SOUTH ST	8
U	CROSS, TARA LYNN	34		NORMAN TER	1
D	CROSS, TINA	56		BARDEN ST	8
R	CROSS-DONAHUE, JUDITH A	10		HIGH MEADOW RD	2
R	CROSSMAN, KEITH E	643	32	SUFFIELD ST	4
U	CROTEAU, ASHLEIGH M	233		COLEMORE ST	1
U	CROTEAU, CALEIGH L	70		DEBRA LN	5
U	CROTEAU, CAMERON C	25		POPLAR ST	2
D	CROTEAU, CHRISTINE E	81		PLEASANT DR	2
D	CROTEAU, DEREK CHRISTIAN	25		POPLAR ST	2
	CROTEAU, JACOB	25		POPLAR ST	2
U	CROTEAU, KIMBERLY ANN	25		POPLAR ST	2
D	CROTEAU, ROBERT PAUL	70		DEBRA LN	5
U	CROTEAU, SERENA CHRISTINE	70		DEBRA LN	5
U	CROTEAU, TRACI LYNN	70		DEBRA LN	5
D	CROUGH, EMILY M	55		YALE AVE	2
D	CROUGH, JESSICA	175		ANVIL ST	7
D	CROUGH, MICHAEL A	175		ANVIL ST	7
U	CROUGH, TIMOTHY D	55		YALE AVE	2
U	CROUGH-O'NEAL, SANDRA JEAI	46		HAYES AVE	1
R	CROUSS, ANNE MARIE	153		ELMAR DR	6
D	CROUSS, DOROTHY	153		ELMAR DR	6
U	CROUSS, MADELINE JANE	153		ELMAR DR	6
U	CROUSS, THOMAS A	153		ELMAR DR	6
U	CROWELL, RYAN M	7		MOREAU PL	8
D	CROWLEY, COURTNEY A	767		SOUTH WEST ST	7
D	CROWLEY, DENNIS N	32		SHOEMAKER LN	6
U	CROWLEY, ERIN ELIZABET	154		PARKEDGE DR	2
R	CROWLEY, GERALDINE A	107		RED FOX DR	7
D	CROWLEY, JAMES C	243		MAPLE ST	1
U	CROWLEY, JESSICA L	243		MAPLE ST	1
D	CROWLEY, JOSEPH T	154		PARKEDGE DR	2
U	CROWLEY, KYLIE ANN	43		VALENTINE ST	4
D	CROWLEY, NEIL P	43		VALENTINE ST	4
U	CROWLEY, PAMELA L	43		VALENTINE ST	4
U	CROWLEY, SANDRA M	243		MAPLE ST	1
	CROWLEY, TARYN E	43		VALENTINE ST	4
U	CROWTHER, BRYAN C	38		EDWARD ST	5
D	CROWTHER, STEPHANIE M	38		EDWARD ST	5
	CROXFORD, TODD P	213		SUFFIELD ST	4
U	CRUCIANELLI, PAULA BELEN	63	60	SOUTH WESTFIELD ST	6
D	CRUM, DIANE L	99		FARMINGTON CIR	2
U	CRUTE, JOHN D	33	22	NORMAN TER	1
U	CRUZ, BERNADETTE	105		COREY COLONIAL CDS	5
U	CRUZ, DAISY E	37		SHERI LN	3
U	CRUZ, DIANE M	751		RIVER RD	5
U	CRUZ, G JOSE	114	C	MAIN ST	4
U	CRUZ, ISAIAH JOSEPH	68		RIVIERA DR	8
U	CRUZ, JACQUELINE AMBER	31	2	MAPLE ST	1
U	CRUZ, KHAYYAM E	36		FERNWOOD DR	6
U	CRUZ, RAFAEL JR	90		BRIDGE ST	1
U	CRUZ SANCHEZ, FRANCISCO	238	6	MAPLE ST	1
R	CRUZ STEFANO, KATHRINE JAC	54		ROSIE LN	8
U	CUCINA, ANTHONY L	132		REED ST	4
R	CULHANE, BIANCA MARIE	295		NORTH WESTFIELD ST	7
U	CULHANE, CHRISTOPHER M	869		NORTH ST	2
U	CULHANE, KRYSTYNA ANN	869		NORTH ST	2
U	CULHANE, TIMOTHY JOHN	869		NORTH ST	2
U	CULL-FOURNIER, AMBER GRAC	75		LISWELL DR	7
U	CULLEN, AMANDA JEAN	52		WINDERMERE DR	3
U	CULLEN, DEANNA LYNN	572		BARRY ST	7
U	CULLEN, HUGH G	572		BARRY ST	7
U	CULLEN, KYLE FORD	572		BARRY ST	7
U	CULLEN, MEGAN LEIGH	53		SILVER ST	8
D	CULLEN, NANCY J	943		SOUTH WESTFIELD ST	6
U	CULLEN, PATRICK H	53		SILVER ST	8
D	CULLEN, THOMAS R	943		SOUTH WESTFIELD ST	6
U	CULLEN, WILLIAM H III	52		WINDERMERE DR	3
U	CULLINS, JON M	29		FERNWOOD DR	6
U	CULLISON, BRITTNEY	1008		MAIN ST	8
U	CULLISON, JEREMY B	1008		MAIN ST	8
D	CULLOO, ANN M	150		COREY COLONIAL CDS	5
U	CUMMINGS, AMANDA L	60		CLEVELAND ST	1
D	CUMMINGS, ANNE H	15		PLANTATION DR	5
R	CUMMINGS, ELIZABETH	244		REGENCY PARK DR	4
U	CUMMINGS, GEOFFREY LYNN	12		PLEASANT VALLEY RD	2
R	CUMMINGS, JOEL L	118		MEADOWBROOK RD	5
	CUMMINGS, KATELYN M	60		CLEVELAND ST	1
U	CUMMINGS, MICHELLE H	12		PLEASANT VALLEY RD	2
D	CUMMINGS, PATRICIA J	21	3	RIVER RD	8
U	CUMMINGS, ROGER L	47		QUAIL HOLLOW RD	8
U	CUMMINGS, SHAUN L	30		HALLADAY DR	7
U	CUMMINGS, STEPHANIE E	418	E-15	MEADOW ST	5
	CUNHA, DARLENE	464		MAIN ST	4
U	CUNNINGHAM, BRYAN MASON	1169		RIVER RD	5
U	CUNNINGHAM, CHANTAL LOUIS	1169		RIVER RD	5
U	CUNNINGHAM, CLAUDIA	61		COOPER ST	4
U	CUNNINGHAM, GRIFFIN W	16		HEMLOCK RIDGE	2
U	CUNNINGHAM, JAMES LAW	17		PHEASANT RUN CT	7
D	CUNNINGHAM, JOHN M	16		HEMLOCK RIDGE	2
U	CUNNINGHAM, JONATHAN W	79		ELBERT RD	5
U	CUNNINGHAM, KEITH WAYNE	119		COOLEY ST	1
U	CUNNINGHAM, NANCY L	17		PHEASANT RUN CT	7
D	CUNNINGHAM, PATRICIA E	16		HEMLOCK RIDGE	2
D	CUNNINGHAM, RICHARD J JR	153		BROOKFIELD LN	8
	CUNNINGHAM, TOM	17		PHEASANT RUN CT	7
D	CUPIDI, BEN JACK	60		COOLEY ST	1
U	CUPIDI, DANIEL ALEX BOMBOLI	60		COOLEY ST	1
U	CUPIDI, RICHARD DENNIS	60		COOLEY ST	1
D	CUPIDI, ROZANN	60		COOLEY ST	1
U	CUPIDI, ZOE R	69		FARMINGTON CIR	2
U	CURDOV, IVAN	321		SPRINGFIELD ST	3
	CURE, COSKUN	322	20	MEADOW ST	4
U	CURE, ZAHIDE	322	20	MEADOW ST	4
U	CURLEY, GAIL I	661		BARRY ST	7
D	CURLEY, JANET ANN	22		COREY ST	5
U	CURLEY, KATE E	1629		SUFFIELD ST	8
U	CURLEY, MIKAYLA ELIZABETH	1629		SUFFIELD ST	8
U	CURNOW, FRANCIS J	115		FOREST HILL RD	2
R	CURRADO, ALEXA	510		MILL ST	3
U	CURRADO, NANCY L	510		MILL ST	3
	CURRAN, CHRISTOPHER J	765		SOUTH WEST ST	7
D	CURRAN, ERIN	15		BELLE ST	4
D	CURRAN, KATHLEEN ROWLEY	15		BELLE ST	4
U	CURRAN, SANDRA J	41		DENISE LN	7
	CURRAN, TAMMY A	765		SOUTH WEST ST	7
U	CURRAN, TIMOTHY P	15		BELLE ST	4
D	CURRIE, TODD	44		ELBERT RD	5
U	CURRIER, BRUCE JOHN	62		CHERRY ST	1
U	CURRIER, EDWARD B	62		CHERRY ST	1
U	CURRIER, JOHN E	52		EDGEWOOD LN	6
U	CURRIER, LORRAINE PAULINE	62		CHERRY ST	1
U	CURRY, DEBORAH E	663	2	MAIN ST	5
U	CURRY, KEVIN M	84		VILLA DR	6
D	CURRY, LIZA M	84		VILLA DR	6
U	CURTIN, JOHN EDWARD	220		MAYNARD ST	1
U	CURTIS, JEREMY WILLIAM	414		PINE ST	7
U	CURTIS, JUSTIN	40		VALENTINE ST	4
U	CURTIS, MONICA R	40		VALENTINE ST	4
U	CURTIS, PATRICE A	443		BARRY ST	7
	CURTIS, WAYNE	61		COOPER ST	4
U	CURTO, ALISON L	46		BARN RD	3
U	CURTO, ANTHONY T	9		MAPLE AVE	4
U	CURTO, CARLA J	39		ORIOLE DR	2
R	CURTO, GIANNA BELLA-ROSE	56		COREY COLONIAL CDS	5
U	CURTO, GINA MARIE	56		COREY COLONIAL CDS	5
R	CURTO, MARC VINCENT	46		BARN RD	3
D	CURTO, MICHAEL A JR	39		ORIOLE DR	2
R	CURTO, SANTINO A	56		COREY COLONIAL CDS	5
U	CURTO, VINCENT P	46		BARN RD	3
R	CUSACK, STEPHANIE CECILIA	404		ADAMS ST	6
U	CUSHING, DANIEL JAY	12		PIERCE ST	3
U	CUSHING, DIANNE E	7		COOPER ST	4
	CUSHING, F JAMES	7		COOPER ST	4
R	CUSHING, KIMBERLY A	27		ALHAMBRA CIRCLE NO	5
U	CUSHING, MARY LOUISE	9		MALLARD CIR	8
U	CUSHING, PAUL MICHAEL	27		ALHAMBRA CIRCLE NO	5
U	CUSHING, RANDALL E	9		MALLARD CIR	8
U	CUSLUSKI, SHIRLEY T	418E	2	MEADOW ST	5
U	CUSSON, PHYLLIS M	269		MAYNARD ST	1
U	CUSSON, TYLER DAVIS	1	1	BELDEN CT	6
R	CUTCHER, MICHAEL G	873	3	SPRINGFIELD ST	3
R	CUZZONE, ERIKA JEAN	35		WALNUT ST	1
U	CUZZONE, SARAH	82		HIGH ST	1
R	CYR, DENISE	150		VALLEY BROOK RD	2
U	CYR, JASON M	1068		RIVER RD	5

V	NAME	HOUSE	APT	STREET	PCT
R	CYR, RICHARD ROBERT	150		VALLEY BROOK RD	2
U	CYR, TYLER DOUGLAS	132	B	FRANKLIN ST	3
U	CYRAN, AMY L	51		TRACY DR	3
U	CYRAN, EDWARD W JR	51		TRACY DR	3
U	CYRAN, EDWARD WALTER III	51		TRACY DR	3
U	CYRANOWSKI, STEPHEN JAMES	17		ALTHEA CIR	4
U	CYTULIK, BONNIE L	71		BRIDGE ST	1
U	CZARNECKI, ANN M	1069		SHOEMAKER LN	6
U	CZARNECKI, WILLIAM J	1069		SHOEMAKER LN	6
D	CZEPIEL, MARY ANNE	113		MALLARD CIR	8
U	CZERPAK, CAMERON A	544		SOUTH WESTFIELD ST	6
U	CZERPAK, COLIN MICHAEL	544		SOUTH WESTFIELD ST	6
U	CZERPAK, LAURA L	544		SOUTH WESTFIELD ST	6
U	CZERPAK, MARY ANN	636		SOUTH WESTFIELD ST	6
D	CZERPAK, STEPHEN A	544		SOUTH WESTFIELD ST	6
D	CZERWIEC, DANIEL P	138		FOREST HILL RD	2
D	CZERWIEC, KATHY M	138		FOREST HILL RD	2
L	CZUPRYK, TYLER JOHN	25	2	SUTTON PL	1
U	CZUPRYNSKI, JEROME MICHAE	675		RIVER RD	5
U	CZUPRYNSKI, JULIE M	675		RIVER RD	5
U	CZUPRYNSKI, VIRGINIA M	675		RIVER RD	5
	CZUPTA, EMILY R	35		LEY ST	4
R	CZUPTA, ERIK M	35		LEY ST	4
U	CZUPTA, RENEE D	35		LEY ST	4
U	CZYZEWSKI, MARGARETA	333		SUFFIELD ST	4

D

	D'AGOSTINO, ANDREW G	39		LAKE VIEW CIR	6
U	D'AGOSTINO, LAUREN ELIZABE	39		LAKE VIEW CIR	6
D	D'AMATO, JENNIFER ANN	16		SIMPSON CIR	5
U	D'AMOURS, GARY J	31		CORONET CIR	1
U	D'AMOURS, JESSICA DELVINA	14		PHEASANT RUN CIR	7
U	D'AMOURS, KIMBERLY ANN	38		ROYAL LN	3
U	D'AMOURS, SANDRA LEE	80		CHESTNUT LN	8
U	D'AMOURS, SHARON JOAN	65		NORTH WESTFIELD ST	7
U	D'ANGELIS, ALICIA JOELLE	309		POPLAR ST	6
U	D'ANGELO, AMY L	214		MAYNARD ST	1
R	D'ANGELO, DANIEL J	214		MAYNARD ST	1
U	D'ANGELO, MARIE G	102		PLANTATION DR	5
U	D'ENTREMONT, JANET MARIE	404		SOUTH ST	8
U	DABBRACCIO, ANTHONY R	21	9	RIVER RD	8
D	DABBS, SARAH	20		ANTHONY ST	4
R	DABEK, ANDREW HENRY	143		BROOKFIELD LN	8
D	DABKOWSKI, ADAM	24		BELMONT AVE	2
R	DABKOWSKI, DANYLE N	24		BELMONT AVE	2
D	DABOROWSKI, BARBARA	70		EMERSON RD	8
D	DABOROWSKI, JOHN H	70		EMERSON RD	8
R	DABOUL, KRISTINA ANN	103		ELM ST	8
U	DADAYEV, VASILIY K	779		MAIN ST	5
U	DADAYEVA, LARISA	148		BEEKMAN DR	5
U	DADAYEVA, MARIYA	779		MAIN ST	5
U	DAFLER, BRITTANY RAE	43		REGENCY PARK DR	4
D	DAGENAIS, CARL	21		COVENTRY LN	8
D	DAGENAIS, DAVID CARL	21		COVENTRY LN	8
D	DAGENAIS, ELISA D	21		COVENTRY LN	8
U	DAGENAIS, ELIZABETH	684		MAIN ST	4
U	DAGENAIS, EMILY	15		SHARON LN	7
U	DAGENAIS, KARL R	15		SHARON LN	7
	DAGENAIS, MATTHEW P	21		COVENTRY LN	8
U	DAGENAIS, THOMAS A	186		REGENCY PARK DR	4
U	DAGENAIS, THOMAS JOSEPH	684		MAIN ST	4
D	DAGENAIS, THOMAS EDMOND	684		MAIN ST	4
	DAGESSE, ANTHONY J	47		PRIMROSE LN	6
U	DAGESSE, LAURIE HEBERT	47		PRIMROSE LN	6
D	DAGGETT, BARRY L	1730	2	MAIN ST	8
D	DAGGETT, JOSHUA LEE	350	53	MEADOW ST	5
U	DAGLIO, APRIL CATHERINE	53		FORDHAM AVE	7
D	DAGLIO, MARTIN S	53		FORDHAM AVE	7
U	DAGLIO, PAMELA S	53		FORDHAM AVE	7
U	DAGOSTINO, ALAN G	39		LAKE VIEW CIR	6
D	DAGOSTINO, DAVID JOHN	88		COLUMBIA DR	7
U	DAGOSTINO, ELLEN R	39		LAKE VIEW CIR	6
D	DAGOSTINO, GERALDINE A	88		COLUMBIA DR	7
U	DAGOSTINO, JOSEPH ANTHONY	21		GEORGE ST	1
D	DAHDAH, KURT J	26		COTTONWOOD LN	8
D	DAHLKE, CAROL BERTHA	33		POINSETTA ST	4
U	DAHM, JEFFREY M	7		RIDGEVIEW DR	2
U	DAHM, KELLY A	7		RIDGEVIEW DR	2
	DAHM, PATRICK M	7		RIDGEVIEW DR	2
U	DAIGLE, DANIEL R	97		FORDHAM AVE	7
L	DAIGLE, JOHN E	194		BEEKMAN DR	5
U	DAIGLE, MABEL M	15		CASTLE HILL RD	6
D	DAIGLE, MARIA JEANNE	194		BEEKMAN DR	5
U	DAIGNAULT, MARY L	91		SYLVAN LN	2
U	DAIGNAULT, RONALD P	91		SYLVAN LN	2
U	DAIGNEAU, ARTHUR E	41		RHODES AVE	3
U	DAIGNEAU, KATHLEEN F	41		RHODES AVE	3
U	DAIGNEAULT, CARMEN L	554		FRANKLIN ST EXT	6
U	DAIGNEAULT, FRANCIS E	554		FRANKLIN ST EXT	6
U	DALESSIO, ARTHUR JOSEPH	13C		CASTLE HILL RD	6
U	DALEY, CAITLIN KELLY	78		REGENCY PARK DR	4
U	DALEY, GREGORY JOHN	86		RIVIERA DR	8
	DALEY, JORDYN F	26		FOREST HILL RD	2
U	DALEY-GONZALEZ, LINDA ANN	26		FOREST HILL RD	2
U	DALLAPEGORARA, LYNDA F	360		SUFFIELD ST	3
U	DALMOLIN, JANET M	11		SENATOR AVE	4
D	DALTON, COLLEEN M	62		PLANTATION DR	5
U	DALY, BRIAN T	48		HORSHAM PL	1
U	DALY, DIANA N	48		HORSHAM PL	1
R	DALY, JESSICA MARIE	185		BROOKFIELD LN	8
U	DALY, JOAN H	52		WILLOWBROOK DR	3
U	DALY, SEAN	17G		MANSION WOODS DR	3
	DALY, SHELLEY	48		HORSHAM PL	1
D	DAMBROSIO, BETH M	22		PRIMROSE LN	6
U	DAMBROSIO, STEVEN T	22		PRIMROSE LN	6
U	DAME, GREGORY VICTOR JR	8		INDEPENDENCE RD	7
U	DAMON, AMY	459		SILVER ST	6
R	DAMOURS, ALAN E	14		PHEASANT RUN CIR	7
R	DAMOURS, ARDEN UHLAR	89		FORDHAM AVE	7
U	DAMOURS, DAVID B SR	65		NORTH WESTFIELD ST	7
U	DAMOURS, DAVID A	89		FORDHAM AVE	7
U	DAMOURS, DIANE C	14		PHEASANT RUN CIR	7
U	DAMOURS, DOREEN MARY	31		CORONET CIR	1
U	DAMOURS, EMERY ALBERT	31		CORONET CIR	1
D	DAMOURS, KRISTINA MARY	89		FORDHAM AVE	7
U	DAMOURS, MEGHAN C	14		PHEASANT RUN CIR	7
A	DAMOURS, NICHOLAS L	521		SOUTH WEST ST	7
D	DANA, BRIE SUZANNE FRANCES	52		NORTH ST	1
R	DANCE, ANGELA MARIE	37		BROOKLINE AVE	2
U	DANDY, EARL K III	340		POPLAR ST	6
U	DANDY, HEATHER A	340		POPLAR ST	6
U	DANDY, SHAUNA J	61		COREY COLONIAL CDS	5
D	DANEK, ALICIA J	765		NORTH WESTFIELD ST	2
R	DANEK, CONNIE CONCEICAO	50		CENTER ST	4
U	DANEK, EVAN MICHAEL	50		CENTER ST	4
R	DANEK, MICHAEL SHAN	50		CENTER ST	4
D	DANEK, RICHARD C	765		NORTH WESTFIELD ST	2
	DANG, THI TRANG	27		CARR AVE	4
U	DANGELIS, KYLE J	309		POPLAR ST	6
U	DANGELO, LUCY K	558		COOPER ST	3
U	DANGELO, PAUL	69		RHODES AVE	3
D	DANGELO, PENNY E	69		RHODES AVE	3
R	DANGELO, ROBERT NATHAN	214		MAYNARD ST	1
U	DANGELO, RONALD M	577		MILL ST	3
U	DANIE, PAMELA M	9		WAGON WHEEL DR	7
R	DANIE, ROBERT JOSEPH	9		WAGON WHEEL DR	7
U	DANIEL, DIANA R	150		ROBIN RIDGE DR	2
U	DANIEL, FRANK R JR	150		ROBIN RIDGE DR	2
	DANIEL, LAWRENCE	464		MAIN ST	4
D	DANIELS, MARK CHARLES	19		COOLEY ST	1
U	DANIELS, NANCY M	0	42	WRIGHT ST	8
D	DANIELS, ROBERTO JR	84		SHERI LN	3
R	DANILCENCO, CATHERINE PAUI	61		CENTER ST	4
R	DANILCENCO, ROMAN	61		CENTER ST	4
U	DANNER, ERIC RUSSELL	76		ALFRED CIR	8
D	DANNER, SHERYL A	76		ALFRED CIR	8
U	DANYOW, JOSEPH K	232		ELM ST	4
U	DANYOW, VIRGINIA E	232		ELM ST	4
U	DAO, ALICE BANG	57		COYOTE CIR	2
D	DAO, LAC DUY	57		COYOTE CIR	2
	DAO, XHY-Y L	57		COYOTE CIR	2
U	DAPONDE, JOHN C	19		CYNTHIA PL	2
U	DAPONDE, KAREN	28		ASH LN	8
U	DAPONDE, KRISTIN J	476		SOUTHWICK ST	7
U	DAPONDE, MONA L	19		CYNTHIA PL	2
U	DARASZ, DAWN ELLEN	66		RHODES AVE	3
U	DARASZ, JOHN STANLEY	66		RHODES AVE	3
D	DARBY, ROBERT	51		BEEKMAN DR	5
R	DARGIE, ERIC	15		TWOIFBY ST	6
U	DARGIE, JESSICA LOUISE	15		TWOIFBY ST	6
D	DARGON, MELISSA ANN	32		ELIZABETH ST	2
U	DARIS, ERIC M	70		OTTAWA ST	1
D	DARIS, LYNN ANNE	775	12-C	SPRINGFIELD ST	3
D	DARKOWAA, SOPHIA Y	5		WALNUT ST	1
	DARKOWAN, SOPHIA	5		WALNUT ST	1
U	DARMANCHEVA, TAMARA D	1085		NORTH ST	7
U	DARNELL, JOHN D	29		AMHERST AVE	3
U	DAROSA, JESSICA	44		WILSON ST	1
U	DARRAJI, NEJAIH	529		MILL ST	3
U	DARSCH, VANESSA J	152		RIVIERA DR	8
U	DAS, NATALIE ANN	50	99	CARDINAL DR	4
U	DAS, PETER	50	99	CARDINAL DR	4
U	DASHNAW, JESSICA YVONNE	62		ANNABLE ST	1
U	DASHNAW, SCOTT MICHAEL JR	62		ANNABLE ST	1
R	DASILVA, DOMINIK ANTHONY	85		BROZ TER	1
U	DASILVA, JACQUELINE M	410	19	MEADOW ST	5
U	DASILVA, JENNET KIM	21		INDEPENDENCE RD	6
D	DASILVA, JOHN	147		COREY COLONIAL CDS	5
U	DASILVA, MICHAEL ANTHONY	21		INDEPENDENCE RD	6
U	DASSO, ERIKA	72		PAUL REVERE DR	7
D	DASTIGIR, FATIMA	1157		NORTH ST	7
U	DASTIGIR, GULAM	952		NORTH ST	2
D	DASTIGIR, HEEKWI LEE	88		COYOTE CIR	2
D	DASTIGIR, MOHAMMED ALI	88		COYOTE CIR	2
U	DAUBITZ, BARBARA J	14E		MANSION WOODS DR	3
U	DAUBITZ, RICHARD CARL	232		COLEMORE ST	1
U	DAUBITZ, SUSAN M	251		JAMES ST	1
U	DAUBITZ, WALTER C	251		JAMES ST	1
CC	DAUDELIN, ALFRED JOHN	58		ROYAL LN	3
U	DAUDELIN, AMY M	23		HASTINGS ST	2

V	NAME	HOUSE	APT	STREET	PCT
U	DAUDELIN, JOSHUA R	82		SPRINGFIELD ST	1
	DAUDELIN, WILLIAM	163		THALIA DR	2
D	DAUGELA, JOHN ANTHONY	17		PLANTATION DR	5
U	DAUGHERTY, KRISTEN GRACE	14		HOPE FARMS DR	6
	DAUHALIAVETS, LARYSA	31		CHAPIN ST	3
U	DAUNAIS, JEREMY L	23		FENTON ST	3
R	DAVENPORT, BARBARA D	58		HUNT ST	4
U	DAVENPORT, DANUTA	328		COOPER ST	4
R	DAVENPORT, JEREMY B	395		NORTH WEST ST	7
U	DAVENPORT, RICHARD GILBER	328		COOPER ST	4
U	DAVIAU, ALYSSA LAUREN	406		COOPER ST	3
U	DAVIAU, DAVID A JR	238		MAPLE ST	1
D	DAVIAU, JOHN JOSEPH	58		BEEKMAN DR	5
U	DAVID, JUSTIN L	14		GRANGER DR	2
U	DAVIDSON, CAMERON	591		NORTH WESTFIELD ST	2
U	DAVIDSON, CHRISTINA M	591		NORTH WESTFIELD ST	2
U	DAVIDSON, JOSEPH R	591		NORTH WESTFIELD ST	2
D	DAVIDSON, MICHAEL ELLIOTT T	12		DEPALMA ST	3
U	DAVIE, RYAN GILBERT	418E	10	MEADOW ST	5
U	DAVIES, DARLENE W	179	1	SCHOOL ST	5
U	DAVIES, JANET B	74		SENATOR AVE	4
U	DAVIES, KAREN C	27		BEEKMAN DR	5
D	DAVIES, PATRICIA S	76		JUNIPER RIDGE DR	7
D	DAVIGNON, BARBARA A	886	41	MAIN ST	8
D	DAVIGNON, JENINE A	319		SOUTH WEST ST	7
U	DAVIGNON, ROBERT ELDER	319		SOUTH WEST ST	7
D	DAVILA, CINDIA	63		ANNABLE ST	2
U	DAVILLI, COREY ALLANA	97		FORDHAM AVE	7
U	DAVILLI, EMMA JACQUELINE	97		FORDHAM AVE	7
R	DAVILLI, GARY	532		SOUTHWICK ST	7
R	DAVIO, NICHOLAS M	177		CLOVER HILL DR	2
R	DAVIO, ROBERT H	177		CLOVER HILL DR	2
D	DAVIO, VIRGINIA MARY	177		CLOVER HILL DR	2
U	DAVIS, AMY SUE	101		MALLARD CIR	8
R	DAVIS, ANNA E	14		ELLINGTON ST	1
R	DAVIS, BARBARA A	35		LEONARD ST	5
U	DAVIS, CEDRIC ALONZO	61	25	SOUTH WESTFIELD ST	6
R	DAVIS, CHRISTOPHER WARREN	331		BARRY ST	7
U	DAVIS, DONNA MARIA	582		SOUTH WESTFIELD ST	6
U	DAVIS, EDGAR R	404		BARRY ST	7
D	DAVIS, ELAINE G	98		COSGROVE ST	8
U	DAVIS, ELIZABETH A	331		BARRY ST	7
U	DAVIS, ERIN A	75		SPRUCE CIR	7
R	DAVIS, GERALD F	35		LEONARD ST	5
D	DAVIS, GIRARD B	132		WALNUT ST	1
R	DAVIS, INGE	50	219	CARDINAL DR	4
U	DAVIS, JAECE A	64		GARDEN ST	6
U	DAVIS, JENNA M	99		MOORE ST	1
U	DAVIS, JEREMY R	98		COSGROVE ST	8
D	DAVIS, JESSICA DANIELLE	1	4	BELDEN CT	6
D	DAVIS, JOSEPH JOHN	33		MORNINGSIDE CIR	2
	DAVIS, JOSIAH E	404		BARRY ST	7
D	DAVIS, JOYCE A	420	82	MAIN ST	4
U	DAVIS, JUDITH G	39		KAREN LYNN CIR	7
U	DAVIS, JUSTIN JOHN	331		BARRY ST	7
D	DAVIS, KAREN JEAN	33		MORNINGSIDE CIR	2
U	DAVIS, KATHLEEN M	72		LETENDRE AVE	1
U	DAVIS, KELVIN L	33	113	NORMAN TER	1
D	DAVIS, LAUREN ASHLEY	98		COSGROVE ST	8
U	DAVIS, LAWRENCE M	72		LETENDRE AVE	1
D	DAVIS, LINDELEE A	36		SILVER LAKE DR	6
R	DAVIS, NATHANIEL III	33	95	NORMAN TER	1
U	DAVIS, REBECCA L	302		REGENCY PARK DR	4
D	DAVIS, ROBERT F JR	98		COSGROVE ST	8
D	DAVIS, ROBERT M JR	78		NORTH ST	1
	DAVIS, RONALD	61		COOPER ST	4
U	DAVIS, SCOTT ALONZO	61	25	SOUTH WESTFIELD ST	6
U	DAVIS, STEPHEN C	101		MALLARD CIR	8
	DAVIS, SUZANNE	61		COOPER ST	4
U	DAVIS, TERRY MARIE	28		CLEVELAND ST	1
U	DAVIS, TIMOTHY M	75		SPRUCE CIR	7
	DAVIS, TRINA L	404		BARRY ST	7
D	DAVIS-MORASSI, ASHLEY ELIZA	18		FRANK ST	4
U	DAVYDOV, DENIS L	84		ELM ST	4
D	DAVYDOV, ELISABETH ASHLEY	84		ELM ST	4
U	DAVYDOV, HANNAH MARIE	84		ELM ST	4
U	DAVYDOV, JESSE DENIS	84		ELM ST	4
U	DAVYDOV, VALENTINA	84		ELM ST	4
U	DAWSON, GARY L	70		SIMPSON CIR	5
D	DAWSON, GREGORY	34		ELLISON AVE	5
U	DAWSON, JEFFERY D	14		LIBERTY AVE	5
U	DAWSON, MELISSA ANN	14		LIBERTY AVE	5
D	DAWSON, ROSEMARY	34		ELLISON AVE	5
U	DAWSON, SUSAN R	21		ALEXANDER DR	5
D	DAWSON-HAYES, LINDA A	115		PLANTATION DR	5
D	DAY, ASHLEY M	66		ALEXANDER DR	5
D	DAY, COURTNEY ANN	66		ALEXANDER DR	5
R	DAY, CRAIG C	104		HENDOM DR	6
U	DAY, HEATHER LYNN	159		ELM ST	8
D	DAY, KELLY MARIE	59		FEDERAL AVE	4
D	DAY, MICHAEL J	66		ALEXANDER DR	5
D	DAY, MICHELLE ANN	66		ALEXANDER DR	5
U	DAY, PATRICIA C	104		HENDOM DR	6
L	DAY, SALLY LEE	14		KATHY TER	7
U	DAY, WILLIAM D	659		COOPER ST	3
	DE CESARE, JOANNE	60		BUTTERNUT DR	8
R	DE CESARE, NICOLA	60		BUTTERNUT DR	8
	DE CESARE, NICOLE	60		BUTTERNUT DR	8
U	DE CESARE, SOPHIA ANN	60		BUTTERNUT DR	8
U	DE FILIPI, ROBERT DAVID	24		PROSPECT ST	1
U	DE GRAY, LINDA MARIE	337		SOUTH ST	8
R	DE GRAY, MARK T	122		SOUTHWICK ST	7
U	DE JORDY, DAVID HENRY	84		HASTINGS ST	2
	DE JUANA MORRONDO, ALEJAN	6		EDGEWATER RD	6
U	DE LA FUENTE, ADRIANA BERE	147		RIVIERA DR	8
D	DE LA FUENTE, ALISSON NICOL	1123		MAIN ST	8
U	DE LA TORRE, MAEKA AUREA	63		SOUTH WESTFIELD ST	6
U	DE MAIO, FRANCESCO CHRIST	42		HALL ST	1
U	DE OLIVEIRA, CREMILDA	1		PLANTATION DR	5
U	DE OLIVEIRA E SILVA, MICHAEL	86		DOGWOOD LN	8
U	DE PALMA, SAMANTHA LYNN	70		REED ST	4
R	DEAN, ANDREW R	22		WILSON ST	1
U	DEAN, BRANDI	154		SOUTHWICK ST	7
U	DEAN, EDWARD P	25		NORTHWOOD ST	7
U	DEAN, GABRIELLE	154		SOUTHWICK ST	7
U	DEAN, JASON J	22		WILSON ST	1
D	DEAN, LISA L	57		NORTH WESTFIELD ST	7
U	DEAN, LUCAS	154		SOUTHWICK ST	7
U	DEAN, NATALIE M	154		SOUTHWICK ST	7
O	DEAN, NICOLE D	25		NORTHWOOD ST	7
U	DEANE, JACQUELINE M	462	212	MAIN ST	4
U	DEARBORN, JACQUELYN A	97		PLANTATION DR	5
U	DEARBORN, LAURA ANN	46		MAIN ST	4
	DEARBORN, TAMMI JEAN	76		PHEASANT HILL DR	7
U	DEARBORN, WILLIAM R	76		PHEASANT HILL DR	7
U	DEARING, BAMBI M	81		PHEASANT HILL DR	7
R	DEARING, SHAUN M	57		WALNUT ST	1
L	DEBARGE, ADAM MARK	959		MAIN ST	8
	DEBIASIO, NICHOLAS	66		SCHOOL ST	5
U	DEBIASIO, SAMANTHA W	66		SCHOOL ST	5
D	DEBONVILLE, CATHY M	62		CHARTER OAK DR	7
R	DECARO, ANGELA M	57		MEADOW ST	4
U	DECARO, BRANDEN K	364		SOUTH ST	8
D	DECARO, FRANCO ANTONIO	267		JAMES ST	1
	DECARO, FRANK	267		JAMES ST	1
R	DECARO, FRANK MICHAEL	57		MEADOW ST	4
U	DECARO, GIOVANNA	11		BARNEY ST	5
U	DECARO, JOSEPH LUIGI	994		RIVER RD	5
U	DECARO, JOSEPH P	302		MEADOW ST	4
R	DECARO, JOSEPH CARMINE	1036		SHOEMAKER LN	6
D	DECARO, MARIA	267		JAMES ST	1
U	DECARO, MARIA	302		MEADOW ST	4
D	DECARO, TOMMASO CARMINE	267		JAMES ST	1
R	DECHRISTOPHER, ANDREW T	73		POPLAR ST	3
R	DECHRISTOPHER, DONNA CHR	886	29	MAIN ST	8
U	DECHRISTOPHER, NATHALIE L	73		POPLAR ST	3
U	DECHRISTOPHER, THOMAS	73		POPLAR ST	3
D	DECKER, DEBORAH A	387		NORTH ST	1
U	DECKER, ERICA	15		COREY COLONIAL CDS	5
U	DECKER, JOHN GERARD	66		ROYAL LN	3
	DECKER, MARY	61		COOPER ST	4
R	DECOSMO, ALEXANDRA	135		BRIEN ST	3
U	DECOSMO, ANGELA MARIE	47		WILLOWBROOK DR	3
U	DECOSMO, AUSTIN TANNER	48		DARTMOUTH ST	8
U	DECOSMO, SUSAN B	62		CECILE ST	3
U	DECOSMO, THOMAS R	45		CECILE ST	3
R	DECOSMO, THOMAS J	62		CECILE ST	3
D	DECOTEAU, ASHLEY MAY BELA	155		BROOKFIELD LN	8
U	DECOTEAU, BRIAN K	648		SOUTH WEST ST	7
U	DECOTEAU, CHRISTINA M	648		SOUTH WEST ST	7
U	DECOTEAU, JESSICA MARIE	57		REGENCY PARK DR	4
U	DECOTEAU, JILL ELIZABETH	396		MEADOW ST	5
U	DECOTEAU, JULIE TERESA	314		REGENCY PARK DR	4
D	DECOTEAU, STEPHEN P	767		MILL ST	3
U	DECOTEAU, ZACHARY NATHAN	57		REGENCY PARK DR	4
D	DEDEURWAERDER, MARK P	45		EMERSON RD	8
D	DEDEURWAERDER, MICHAEL A	45		EMERSON RD	8
D	DEDEURWAERDER, SHERRIE J	45		EMERSON RD	8
U	DEFALCO, JOHN A	33	75	NORMAN TER	1
U	DEFILIPI, ERIC J	95		ANVIL ST	7
U	DEFILIPI, HEATHER LEE	95		ANVIL ST	7
U	DEFILIPI, JANICE	24		PROSPECT ST	1
R	DEFILIPPI, WALTER A	50	221	CARDINAL DR	4
	DEFORD, GEORGE F	475		FRANKLIN ST EXT	6
	DEFORD CONNOR, ROSEMARY	475		FRANKLIN ST EXT	6
U	DEFOREST, ALEXANDER BRIAN	65		DAY ST	3
L	DEFORGE, COLIN MARCUS	137		FLORIDA DR	5
D	DEFORGE, JAMES H	252		LEONARD ST	5
U	DEFORGE, JASON J	252		LEONARD ST	5
U	DEFORGE, JEAN M	33		PARKEDGE DR	2
D	DEFORGE, MARGARET E	35		JOEY DR	5
D	DEFORGE, MARK E	35		JOEY DR	5
U	DEFORGE, MARY KATHERINE	35		JOEY DR	5
U	DEFORGE, MELISSA M	252		LEONARD ST	5
D	DEFORGE, PATRICIA L	252		LEONARD ST	5
U	DEFORGE, SARA	137		FLORIDA DR	5
	DEFORGE, TRACY ANNE	252		LEONARD ST	5
L	DEGEORGE, COLLEN L	9		HALLADAY DR	7
U	DEGEORGE, EMILY ROSE	9		HALLADAY DR	7
U	DEGEORGE, FRANK A JR	9		HALLADAY DR	7

V	NAME	HOUSE	APT	STREET	PCT
U	DEGEORGE, TAYLOR MARIE	9		HALLADAY DR	7
U	DEGRANDPRE, EVA V	90		RIDGEWAY DR	2
U	DEGRANDPRE, LISA MARIE	90		RIDGEWAY DR	2
U	DEGRANDPRE-ABODEEB, TRAC	40		FEDERAL ST EXT	4
U	DEGRAY, ALEX JOSEPH	130		ADAMS ST	8
	DEGRAY, CHARLENE M	77		ALFRED CIR	8
R	DEGRAY, CHARLES O	21		SOUTH ST	8
U	DEGRAY, CHRISTINE A	39		COREY COLONIAL CDS	5
U	DEGRAY, CHRISTOPHER REESE	130		ADAMS ST	8
	DEGRAY, FRANK J	39		COREY COLONIAL CDS	5
R	DEGRAY, JEAN L	130		ADAMS ST	8
D	DEGRAY, JOHN RAYMOND	337		SOUTH ST	8
U	DEGRAY, KELLY MARIE	122		SOUTHWICK ST	7
R	DEGRAY, LINDA L	21		SOUTH ST	8
R	DEGRAY, MATTHEW ROY	130		ADAMS ST	8
U	DEGRAY-ROSE, LUCINDA ANN	142		SOUTH WEST ST	7
U	DEGTYAR, ANNA	803		NORTH WESTFIELD ST	2
U	DEJESUS, ELISHA	100		BEEKMAN DR	5
U	DEJESUS-KUMIEGA, JESSICA AI	425		PINE ST	7
U	DEJKUS, FRANK	159		RIVIERA DR	8
R	DEJKUS, JENNIFER LYNN	159		RIVIERA DR	8
D	DEL VALLE, CARINA	85		COOLEY ST	1
D	DELA CRUZ, CHRISTIAN MICHA	1	4	BELDEN CT	6
	DELAIR, RITA G	101		RIVER RD	8
R	DELANCEY, BARBARA JEAN	34		THALIA DR	2
R	DELANCEY, DAVID R	34		THALIA DR	2
U	DELANEY, JENNIFER LYNN	186		BROOKFIELD LN	8
D	DELANEY, MICHAEL M	1C		MANSION WOODS DR	3
U	DELANEY, PAULINE ANN	1C		MANSION WOODS DR	3
R	DELANEY, WILLIAM MARTINS	33		DOGWOOD LN	8
D	DELBARBA, RAE M	59		HAMILTON CIR	7
U	DELEON, JIMMY J	13		ASH LN	8
U	DELEON, JOSUES	750		SUFFIELD ST	6
U	DELGADO, JANNETTE	39		JAMES AVE	5
U	DELGREGO, JANICE	462	112	MAIN ST	4
U	DELIEFDE, BRENDA D	81		STONY HILL RD	7
R	DELIEFDE, ERIK M	379		SOUTHWICK ST	7
U	DELIEFDE, LISA ANNETTE	379		SOUTHWICK ST	7
U	DELIEFDE, PHILIP JAMES	81		STONY HILL RD	7
R	DELINE, EDWARD J	240		MEADOW ST	4
U	DELISLE, TIMOTHY JOSEPH	35		DOGWOOD LN	8
U	DELISO, SYLVIA R	933		RIVER RD	5
U	DELISO, THOMAS	933		RIVER RD	5
U	DELL-CANNATA, NANCY	123		CHRISTOPHER LN	7
U	DELLA GIUSTINA, TINA MARIE	82		HIGH ST	1
	DELLAGIUSTINA, JO-ANN	19		ALBERT ST	5
U	DELLAGUISTINA, DENISE M	88		BEEKMAN DR	5
	DELLORUSSO, GAIL E	6		BUNKERHILL RD	7
U	DELLORUSSO, JOHN D	6		BUNKERHILL RD	7
U	DELMONTE, DIEM THANH	879		NORTH ST	2
	DELMONTE, MICHAEL J	879		NORTH ST	2
U	DELNEGRO, JOANNE M	96		WALNUT ST	1
D	DELNEGRO, MARK A	28		LOSITO LN	6
U	DELNEGRO, MICHAEL JOSEPH	28		LOSITO LN	6
D	DELOACH, TACARA R	18		REGENCY PARK DR	4
U	DELOGHIA, ERIN M	103		FAIRVIEW ST	4
U	DELORE, AMANDA KAREN	105		POPLAR ST	3
U	DELORE, ANTOINETTE L	68		YARMOUTH DR	3
D	DELORE, HOLLY M	105		POPLAR ST	3
U	DELORE, PASQUALE N	68		YARMOUTH DR	3
	DELORGE, SANDRA L	33		WESTFORD CIR	4
U	DELOSSANTOS, ELI R	62		PLEASANT VALLEY RD	2
U	DELPESCHIO, ELIZABETH ANN	76		CAMBRIDGE ST	2
U	DELPESCHIO, PAUL A	76		CAMBRIDGE ST	2
U	DELPHIA, DONALD JOSEPH	66		HUNTER'S GREENE CIR	8
U	DELPHIA, DONALD J	78		VILLA DR	6
U	DELPHIA, KATHLEEN ANN	66		HUNTER'S GREENE CIR	8
U	DELPHIA, MICHELLE R	78		VILLA DR	6
U	DELSKEY, KAREEN ELIZABETH	884		NORTH ST	2
U	DELSKEY-EAGEN, TARA E	147		CAMBRIDGE ST	2
U	DELUCA, AMY J	20		SUNNYSLOPE AVE	8
U	DELUCA, DIANE LEE	20A		CASTLE HILL RD	6
U	DELUCA, DOMENIC	169		BROOKFIELD LN	8
U	DELUCA, ISABELLA R	169		BROOKFIELD LN	8
U	DELUCA, JOSEPH A	48		CHAREST LN	8
U	DELUCA, PATRICIA A	48		CHAREST LN	8
U	DELUCA, THOMAS A IV	48		CHAREST LN	8
R	DELUCA, THOMAS A	48		CHAREST LN	8
U	DELUCCHI, AGNES E	11A		CASTLE HILL RD	6
U	DELUCCHI, MICHAEL J	415	7	SPRINGFIELD ST	3
D	DELUCO, DAVID FRANCIS	702		SOUTH WESTFIELD ST	6
D	DELVALLE, JOSHUA D	85		COOLEY ST	1
U	DELVALLE, NITZA ELENA	447		PINE ST	7
R	DEMAIO, AGOSTINO FRANK	42		HALL ST	1
U	DEMAIO, ELIZABETH	228		LEONARD ST	5
R	DEMAIO, FILOMENA	130		LINE ST	3
R	DEMAIO, FRANCESCO	130		LINE ST	3
U	DEMAIO, NICO AGOSTINO	42		HALL ST	1
R	DEMAKIS, ERICA KAMA	111		VALENTINE ST	4
R	DEMAKIS, PETER D JR	111		VALENTINE ST	4
D	DEMARCO, DIANNE C	34		STONY HILL RD	7
D	DEMARCO, DUNIELLE MARIE	352		POPLAR ST	6
R	DEMARCO, NATALIA M	352		POPLAR ST	6
U	DEMARTINO, KELLY ANNE	29		HARVEY JOHNSON DR	4
U	DEMARTINO, SEAN CHRISTOPH	29		HARVEY JOHNSON DR	4
U	DEMATTEO, AMANDA ELIZABET	114		LANCASTER DR	3
U	DEMATTEO, CAROLE W	8		WESTERN DR	5
U	DEMATTEO, DAVID GEORGE	51		JESSICA PL	1
U	DEMATTEO, DAWN M	51		JESSICA PL	1
U	DEMATTEO, JOSHUA RUSSELL	51		MERRELL DR	5
U	DEMATTEO, KELSEY TAYLOR	102		COREY COLONIAL CDS	5
U	DEMATTEO, RONALD R	8		WESTERN DR	5
U	DEMATTEO, SHARON L	51		MERRELL DR	5
U	DEMCHUK, OLGA	59		SHERI LN	3
U	DEMCHUK, SERGEY	59		SHERI LN	3
U	DEMERS, CYNTHIA M	38		BRIARCLIFF DR	7
U	DEMERS, DONNA J	1307		MAIN ST	8
U	DEMERS, GAIL M	30		VALENTINE ST	4
U	DEMERS, JOANNE M	57		MALLARD CIR	8
	DEMERS, JOYCE	464		MAIN ST	4
D	DEMERS, LYNN M	36		WITHERIDGE ST	2
U	DEMERS, PAUL M	156	3	SUFFIELD ST	3
U	DEMERS, SHAWNEE NICHOLE	6F		CASTLE HILL RD	8
U	DEMERS, TERRI SUE	235		REGENCY PARK DR	4
U	DEMERS, ZACHARY L	28		SIMPSON CIR	5
D	DEMERS CORREARD, LISA ANN	64		DOANE AVE	6
U	DEMETRION, JOSEPH W	50		CARDINAL DR	4
D	DEMETRIUS, DONNA L	78		NORRIS ST	3
U	DEMICHELE, KAREN M	33		ELMAR DR	6
D	DEMICHELE, MARTHA J	49		HIGHLAND ST	3
D	DEMICHELE, SANTO M	49		HIGHLAND ST	3
U	DEMIDOWICZ, ROBERT JOHN	46		PORTER DR	6
U	DEMING, ABIGAEL C	8	5	SUTTON PL	1
U	DEMING, BRENDA M	56		PARKEDGE DR	2
D	DEMING, BROOKE M	56		PARKEDGE DR	2
R	DEMING, MICHAEL ROY	56		PARKEDGE DR	2
	DEMING, TYLER M	56		PARKEDGE DR	2
D	DEMIREV, EMILY NIKOLOVA	25		WOODCOCK CT	7
D	DEMIREV, MARGARITO DEMIRE	25		WOODCOCK CT	7
	DEMIREV, VELIZAR M	25		WOODCOCK CT	7
U	DEMKA, ALLA A	58		RANDALL ST	3
R	DEMKA, ILYA VLADIMIROVICH	58		RANDALL ST	3
U	DEMKA, VLADIMIR	58		RANDALL ST	3
U	DEMONT, FRANCES E	90		ALBERT ST	5
U	DEMONT, JOHN N	90		ALBERT ST	5
R	DEMOS, BRANDON JOSEPH	6432		SPRINGFIELD ST	3
U	DEMOS, JOYCE Z	17A		CASTLE HILL RD	6
U	DEMOS, JULIE SUZANNE	641		SPRINGFIELD ST	3
R	DEMOS, LOUIE P	78		SOUTHWICK ST	7
R	DEMOS, MARY-JANE	78		SOUTHWICK ST	7
CC	DEMOS, MICHAEL JOSEPH	12		LEXINGTON ST	1
D	DEMOS, MICHAEL WILLIAM	43		HIGH ST	1
U	DEMOS, PETER J	17A		CASTLE HILL RD	6
D	DEMPSEY, BARBARA E	462	124	MAIN ST	4
D	DEMPSEY, CARLA G	126		HENDOM DR	6
R	DEMPSEY, JOHN E JR	126		HENDOM DR	6
U	DENARDO, ASHLEY ROSE	17		REGENCY PARK DR	4
D	DENARDO, GAETANO L	13		FERNWOOD DR	6
U	DENARDO, GIOVANNA	152		LINE ST	3
U	DENARDO, JOHN A	17		REGENCY PARK DR	4
D	DENARDO, JULIA A	13		FERNWOOD DR	6
U	DENARDO, LISA	17		REGENCY PARK DR	4
A	DENARDO, SALVATORE	152		LINE ST	3
R	DENARDO, THOMAS J	13		FERNWOOD DR	6
R	DENAULT, TODD JOSEPH	35		BEEKMAN DR	5
U	DENISENKO, ALEXANDER	8		ROYAL LN	3
D	DENISENKO, DANIEL	8		ROYAL LN	3
R	DENISENKO, NATALYA A	8		ROYAL LN	3
R	DENISENKO, NIKOLAY	8		ROYAL LN	3
R	DENISON, CHARLES FREDERICI	18		CHAREST LN	8
R	DENISON, CHERYL A	18		CHAREST LN	8
D	DENNING, AMY LYNN	31		HASTINGS ST	2
R	DENNING, MARK RICHARD	78		PLANTATION DR	5
D	DENNIS, ALICE R	27		GREENACRE LN	3
U	DENNIS, BARBARA RUTTER	940		MAIN ST	8
L	DENNIS, ERIC C	21		SILVER ST	8
U	DENNIS, JANE ANN	7		CESAN ST	6
U	DENNIS, JENNIFER ANN	58		AMHERST AVE	3
	DENNIS, JERRY T	77		CORONET CIR	1
L	DENNIS, LISA M	21		SILVER ST	8
U	DENNIS, MADELINE J	77		CORONET CIR	1
U	DENNIS, ROGER D	940		MAIN ST	8
Q	DENNIS, SANDRA R	0	5	WRIGHT ST	8
U	DENNIS, SARAH JEAN	368		ROWLEY ST	3
U	DENNIS, STEPHEN M	58		AMHERST AVE	3
R	DENNISON, HARRY L	10G		CASTLE HILL RD	8
R	DENNISON, IRENE E	10G		CASTLE HILL RD	8
U	DENONCOURT, BETH ANN	73		HUNTER'S GREENE CIR	8
U	DENONCOURT, DENISE	544		SOUTH WEST ST	7
R	DEPALMA, ANNE M	35		BROOKSIDE DR	2
U	DEPALMA, DEBORAH R	703		SOUTH WESTFIELD ST	6
R	DEPALMA, DONNA L	56		AVALON PL	2
L	DEPALMA, GIANI S	70		REED ST	4
R	DEPALMA, LISA R	86		SOUTH WESTFIELD ST	6
U	DEPALMA, MIA ROSE	56		AVALON PL	2
U	DEPALMA, NICHOLAS J	35		BROOKSIDE DR	2
U	DEPALMA, NICHOLAS	703		SOUTH WESTFIELD ST	6
R	DEPALMA, STEPHEN A	56		AVALON PL	2
U	DEPALMA, STEPHEN J	56		AVALON PL	2
D	DEPALO, ANTHONY T JR	622FL		ELM ST	4

V	NAME	HOUSE	APT	STREET	PCT
U	DEPALO, BLANCHE MARY	131		ANTHONY ST	4
D	DEPALO, ESTHER L	66		ROYAL ST	3
D	DEPALO, LILLIAN	66		ROYAL ST	3
U	DEPALO, LOGAN ALEXANDRIA	68		OTTAWA ST	1
	DEPALO, LOIS T	27		LIBERTY AVE	5
R	DEPALO, MICHELLE MARRY-ANI	62		ELM ST	4
U	DEPALO, PAULINE MARIE	13		COREY COLONIAL CDS	5
U	DEPATHY, DEIDRE A	114		RED FOX DR	7
U	DEPERGOLA, DOMINICK	60		BRIARCLIFF DR	7
U	DEPERGOLA, ELISABETH G	111		BIRCH HILL RD	8
R	DEPERGOLA, MARGARET A	15		WHITE BIRCH TER	1
L	DEPERGOLA, NICOLE ELISABET	60		BRIARCLIFF DR	7
U	DEPERGOLA, OLIVIA	60		BRIARCLIFF DR	7
R	DEPERGOLA, PASQUALE	15		WHITE BIRCH TER	1
	DEPERGOLA, ROSA	111		BIRCH HILL RD	8
U	DEPERGOLA, VICTORIA S	60		BRIARCLIFF DR	7
D	DEPERGOLA, VINCENZO A	33	98	NORMAN TER	1
	DEPERGOLA, VINCENZO	111		BIRCH HILL RD	8
U	DEPRATTI, AMY E	12		HASKELL ST	8
U	DEPRATTI, MICHAEL J	12		HASKELL ST	8
U	DEPTULA, DOMINIC DARIAN	42		HIGHLAND AVE	1
U	DERBY, MATTHEW ROBERT	130		HENDOM DR	6
U	DERBY, MEGHAN CECELIA	163		ELM ST	8
U	DERBY, SIMONA	130		HENDOM DR	6
U	DEREVYANCHUK, PAVEL V	63		NORMAN TER	1
D	DERMODY, MEGAN ELLA	598		SPRINGFIELD ST	1
U	DEROSE, ANGELINA M	25		KING ST	1
U	DEROSE, LISA M	22		TOM ST	2
R	DEROSE, VINCENT EUGENE JR	22		TOM ST	2
U	DEROSE, VINCENT E SR	22		TOM ST	2
D	DEROSIER, DONNA C	155		REGENCY PARK DR	4
	DERRY, DONNA	61		COOPER ST	4
R	DESAI, KADAM	25		ARBOR LN	6
D	DESAI, RITA K	25		ARBOR LN	6
U	DESANTIS, JUNE L	93A		PHEASANT HILL DR	7
L	DESAUTELS, DIANE E	609		MAIN ST	5
R	DESAUTELS, MARK RAYMOND	609		MAIN ST	5
U	DESAUTELS, NIKKI E	11		MARLENE DR	2
U	DESAUTELS, SAMANTHA K	609		MAIN ST	5
U	DESAUTELS, TAD D	11		MARLENE DR	2
D	DESCANT, DEBORAH J	915		SPRINGFIELD ST	3
D	DESCANT, GENE J	915		SPRINGFIELD ST	3
R	DESCLOS, EVELYN	103		WHITE FOX RD	7
R	DESCLOS, JASON DONAT	103		WHITE FOX RD	7
U	DESCOTEAUX, CARLTON	13H		MANSION WOODS DR	3
U	DESFORGES, KATHLEEN G	5A		MANSION WOODS DR	3
	DESILETS, LYNNE M	1036		SHOEMAKER LN	6
D	DESILETS, PAMELA M	85		MAYNARD ST	1
	DESILETS, ROBERT A	85		MAYNARD ST	1
U	DESIMONE, ROBERT A JR	129		RIVIERA DR	8
U	DESLAURIERS, CECILE N	125		MILL ST	6
U	DESLAURIERS, DERRICK EVERE	636		SUFFIELD ST	3
U	DESLAURIERS, DYLAN M	636		SUFFIELD ST	3
	DESLAURIERS, JOSHUA D	11		WILLIAM ST	3
U	DESLAURIERS, MARISSA	636		SUFFIELD ST	3
U	DESLAURIERS, MARK A	11		WILLIAM ST	3
	DESLAURIERS, MICHELLE L	636		SUFFIELD ST	3
U	DESMARAIS, ADAM	57		VALENTINE ST	4
U	DESMARAIS, DENNIS R	18E		MANSION WOODS DR	3
U	DESMARAIS, DYLAN MONTGOM	33	79	NORMAN TER	1
U	DESMARAIS, JANICE S	65		SHERI LN	3
U	DESMARAIS, MICHAEL STEVEN	37		DOGWOOD LN	8
U	DESMARAIS, RUBY ELAINE	180		BROOKFIELD LN	8
D	DESMARAIS, THERESA A	1	T-2	BELDEN CT	6
U	DESMARTEAU, CHRISTOPHER A	5		HICKORY ST	6
U	DESMOND, PATRICK M	791		SOUTH WEST ST	7
U	DESORCY, KYLE AARON	2	3	BELDEN CT	6
U	DESORMIER, DANIELLE M	508		FRANKLIN ST EXT	6
U	DESOUSA, CHRISTINA LAUREN	178		SCHOOL ST	5
U	DESOUSA, FABIO JULIO	178		SCHOOL ST	5
U	DESPANG, NICOLE ANN	120		BROOKFIELD LN	8
D	DESPANG, ROBERT S	49		YARMOUTH DR	3
U	DESPARD, CURT T	82		LIBERTY ST	1
R	DESPARD, JILLIAN M	82		LIBERTY ST	1
U	DESPIRT, CHERYL L	73		BARNEY ST	5
U	DESPIRT, LAURA M	73		REED ST	4
	DESPRES, NICHOLAS D	9		NOLAN LN	2
U	DESROCHES, ALAN J	19		GREENWOOD ST	5
U	DESROCHES, BRANDON M	19		GREENWOOD ST	5
U	DESROCHES, CHRISTINA M	19		GREENWOOD ST	5
U	DESROCHES, JOSEPH LEO	70		FOREST HILL RD	2
U	DESROSIERS, DEBORAH LYNNE	662		MAIN ST	4
U	DESROSIERS, EILEEN F	35		CLOVER HILL DR	2
J	DESROSIERS, GINA RENEE	215		VALLEY BROOK RD	2
	DESROSIERS, MARGORIE	115		COSGROVE ST	8
D	DESROSIERS, MARILYN A	125		DOANE AVE	6
R	DESROSIERS, PETER R	215		VALLEY BROOK RD	2
U	DESROSIERS, SUZETTE R	35		CLOVER HILL DR	2
U	DESROSIERS, WILFRED R JR	61		INDEPENDENCE RD	6
U	DESSO, HEATH EARL	24		CAROL AVE	2
U	DESSO, JILLIAN R	24		CAROL AVE	2
U	DESSO, KIARA A	24		CAROL AVE	2
U	DESTEFANO, FRANK PATRICK	918		SHOEMAKER LN	6
U	DESTEFANO, JENNIFER J	918		SHOEMAKER LN	6
D	DESTEFANO, LUIGI	86		BRIEN ST	3
R	DESTEFANO, MICHAEL JOSEPH	918		SHOEMAKER LN	6
U	DESTEFANO, NICHOLAS PATRIC	918		SHOEMAKER LN	6
U	DESTIN, EVAN ROMEO	10		STRAWBERRY HILL RD	2
U	DESTIN, LAURA J	10		STRAWBERRY HILL RD	2
CC	DETOMA, FRANCIS J JR	456		NORTH WESTFIELD ST	2
U	DETOMA, LISA M	456		NORTH WESTFIELD ST	2
U	DETTMAN, BRIAN J	655		SPRINGFIELD ST	3
U	DETTMAN, KIMBERLEE	655		SPRINGFIELD ST	3
U	DETURA, GLORIA	38		SHERI LN	3
U	DEUSO, BRANDON ALLEN	91		LIBERTY ST	1
U	DEUSO, CHRISTOPHER JOHN	91		LIBERTY ST	1
U	DEVALL, KATHLEEN M	38		DOLORIS LN	6
U	DEVALL, RICHARD FRED JR	38		DOLORIS LN	6
U	DEVECCHI, JOHN ROGER	21		BRIARCLIFF DR	7
U	DEVENO, AMY L	251		POPLAR ST	3
U	DEVENO, DANIEL GEORGE	598		SPRINGFIELD ST	1
R	DEVENO, DAVID G	577		SPRINGFIELD ST	3
U	DEVENO, JASON M	251		POPLAR ST	3
U	DEVENO, KATE	151		BROOKFIELD LN	8
U	DEVENO, OWEN GEORGE	577		SPRINGFIELD ST	3
R	DEVENO, PAMELA	577		SPRINGFIELD ST	3
U	DEVER, JAIME DAILTON	140		FRANKLIN ST	3
U	DEVER, KATELYN R	140		FRANKLIN ST	3
	DEVILLIER, BRADFORD	20		AVALON PL	2
R	DEVILLIER, SHAWN M	20		AVALON PL	2
U	DEVILLIER, SUSANNE	20		AVALON PL	2
R	DEVINE, DONNA RUTH	127		ROOSEVELT AVE	2
U	DEVINE, GABRIELLE N	6		HOPE FARMS DR	6
R	DEVINE, GERALD D	51		PLANTATION DR	5
R	DEVINE, JOSHUA	48		LIQUORI DR	2
U	DEVINE, JULIA	6		HOPE FARMS DR	6
	DEVINE, KRISTINA M	48		LIQUORI DR	2
R	DEVINE, MICHAEL A	127		ROOSEVELT AVE	2
R	DEVINE, MICHAEL P	127		ROOSEVELT AVE	2
	DEVINE, PATRICK	6		HOPE FARMS DR	6
D	DEVINE, ROSALIND F	51		PLANTATION DR	5
U	DEVINE, THERESA A	112		BEEKMAN DR	5
U	DEVINEY, ROBIN MARY	4		PLEASANT VALLEY RD	2
R	DEVINO, CHARLES MICHAEL	8	11	SUTTON PL	1
	DEVINS, KATHLEEN T	627		NORTH WESTFIELD ST	2
	DEVINS, KRISTY M	627		NORTH WESTFIELD ST	2
D	DEVIVO, MARY ALICE	58		REDWOOD DR	8
U	DEVLIN, KYLE	198		BEEKMAN DR	5
R	DEVOE, JAMES G	490		SOUTHWICK ST	7
U	DEVOE, JENNIFER N	490		SOUTHWICK ST	7
D	DEVOE-MARSH, LORIE A	695		MILL ST	3
U	DEVOS, DEWAYNE R	47		CEDAR KNOLL DR	7
U	DEVOS-MOORE, DEVAMARIE	757		BARRY ST	7
D	DEVOS-SMITH, SHEILA J	757		BARRY ST	7
U	DEWBERRY, JARED TYRELL	16		GLENDALE RD	5
D	DEWITT, OSEE DANN	259		COLEMORE ST	1
D	DEYO, JEANNE A	342		BARRY ST	7
D	DEYO, ROBERT H JR	342		BARRY ST	7
U	DEZIELLE, DIANE THERESE	25		RHODES AVE	3
U	DEZIELLE, JONATHAN W	208		MAPLE ST	1
U	DEZIELLE, ROGER WOODROW	25		RHODES AVE	3
R	DI AUGUSTINO, ROBERT A	437		NORTH ST	1
U	DI BENEDETTO, FRANK	7		WALTER WAY	8
U	DI CIOCCO, JAMES	725		MILL ST	3
D	DI SANTI, MARINA	883		SPRINGFIELD ST	3
D	DI VIRGILIO, CHRISTOPHER AN	10		MEMORIAL DR	3
	DIABO, LUCIE A	578		NORTH WESTFIELD ST	2
U	DIAKOLAMBRIANOS, IOANNIS N	5		COREY COLONIAL CDS	5
R	DIALESSI, JOSEPH PAUL	13		COREY COLONIAL CDS	5
D	DIALESSI, LYNN PASQUALINA	22		REED ST	4
L	DIALESSI, MICHAEL F	332		SOUTH ST	8
U	DIALESSI, PEGGY A	332		SOUTH ST	8
U	DIALESSI, RACHEL EVA	332		SOUTH ST	8
J	DIALESSI, RICHARD JOSEPH	332		SOUTH ST	8
U	DIALESSI, ROBERT GENE	22		REED ST	4
U	DIAUGUSTINO, CAROL ANNE	437		NORTH ST	1
U	DIAZ, ALYSSA VIRGINIA	30		HUNT ST	4
D	DIAZ, ANTHONY D	25		MAPLE AVE	4
	DIAZ, BRAYDEN	216		PINEVIEW CIR	8
U	DIAZ, ELIZABETH	30		HUNT ST	4
U	DIAZ, EMANUEL	1139		NORTH ST	7
U	DIAZ, HERIC DAVID	204		NORTH ST	1
	DIAZ, IASAAC	1139		NORTH ST	7
D	DIAZ, JENNY	571		MAIN ST	5
U	DIAZ, JLYNN LEANN	1162	41	SPRINGFIELD ST	2
U	DIAZ, JOSHUA EVAN	130		VALENTINE ST	4
U	DIAZ, JOSUE E	256		SOUTH WESTFIELD ST	6
U	DIAZ, KAYLEE A	31		HIGH ST	1
U	DIAZ, MARIA A	89		SOUTHWICK ST	6
D	DIAZ, MARIA ISABEL	13		HOLLAND DR	3
U	DIAZ, MARY LYNN	256		SOUTH WESTFIELD ST	6
D	DIAZ, MICHAEL JOEL	25		KING ST	1
	DIAZ, NICHOLAS R	13		HOLLAND DR	3
U	DIAZ CABRERA, ADRIAN YOMAR	18		SUMMER ST	1
U	DIAZ COOPER, EDGARDO RODR	104		KOSAK CT	7
U	DIAZ DE HENRIQUEZ, MERILEID	94		WAGON WHEEL DR	7
U	DIAZ-LACASSE, THALIA MONIQU	51		SUNNYSLOPE AVE	8
D	DIAZ-WILKES, LAURA E	6		BEEKMAN PL	5
U	DIBELLA, CARMINE EUGENE	236		JAMES ST	1
U	DIBELLA, SUZETTE ANN	236		JAMES ST	1

V	NAME	HOUSE	APT	STREET	PCT
D	DIBERARDINO, SHARON CLAIRE	257		NORTH WESTFIELD ST	7
U	DIBIASO, NEIL PHILLIP	53		PLANTATION DR	5
U	DIBIASSO, NEIL P	53		PLANTATION DR	5
U	DICASTRO, GINA MARIE	196		NORTH ST	1
U	DICICCO, BRIAN	798		SOUTH WEST ST	7
U	DICICCO, JOSEPH ALFRED	40		WILLIAM ST	2
U	DICIOCCIO, ALICIA NICOLE	34		WILLIAM ST	2
U	DICIOCCIO, KRISTIN E	34		WILLIAM ST	2
U	DICIOCCIO, MICHAEL BRUCE	34		WILLIAM ST	2
U	DICKINSON, REGINA	102		WHITE FOX RD	7
U	DICKMANN, CARL A	1278		MAIN ST	8
R	DICKMANN, JOSHUA CARL	1278	2	MAIN ST	8
U	DICKMANN, MARYANN	1278		MAIN ST	8
R	DICKSON, MICHAEL J	183		BARRY ST	7
	DICLEMENTI, CHAD	30		CENTRAL ST	5
U	DIDONATO, DANIEL JR	63		FRANKLIN ST	3
U	DIDONATO, JOANNE M	63		FRANKLIN ST	3
R	DIDUK, CRAIG S	350	25	MEADOW ST	5
U	DIDUK, EVAN	119		NORTH ST	1
	DIDUK, JEMA D	350	25	MEADOW ST	5
D	DIDUK, JENNIFER M	350	28	MEADOW ST	5
U	DIDUK, LAURA FRANCES	24		SOUTH ST	8
U	DIENI, GEORGE V	13		JOANNE CIR	7
	DIENI, GLORIA M	13		JOANNE CIR	7
U	DIETRICH, KENNETH F JR	736		NORTH WEST ST	2
U	DIETRICH, KRISTI A	736		NORTH WEST ST	2
U	DIETRICH, SYDNEY AUGUST	736		NORTH WEST ST	2
U	DIETRICHSEN, STEVEN J	619	6	SPRINGFIELD ST	3
R	DIETSCHLER, MARYANN	281		ELM ST	8
R	DIETSCHLER, THOMAS H	281		ELM ST	8
U	DIFLUMERA, LAURA JEAN	172		PARKVIEW DR	2
U	DIGBY, RONALD A SR	38		DEERING ST	8
U	DIGIOVANNI, JOHN J	31		EDWARD ST	5
D	DIGIOVANNI, SAMANTHA DANIE	31		EDWARD ST	5
U	DIKAN, MILANA M	114		BIRCH HILL RD	8
	DIKAN, SERGEY	114		BIRCH HILL RD	8
U	DILIZIA, DOMINIC ANTHONY JR	7		JAMES ST	1
U	DILIZIA, DOMINIC JOSEPH	7		JAMES ST	1
D	DILIZIA, DOMINIC A	11		EDITHA AVE	5
U	DILIZIA, JOSEPH RAYMOND	38		LIQUORI DR	2
D	DILIZIA, MADELINE M	11		EDITHA AVE	5
U	DILLARD, ANTHONY JOHN	71		RIDGEVIEW DR	2
U	DILLARD, JENNIFER D	71		RIDGEVIEW DR	2
U	DILLARD, LANCE BRIAN	71		RIDGEVIEW DR	2
R	DILORENZO, ISABELLA	54		MONROE ST	5
D	DILULLO, JUDITH E	39		WILLOWBROOK DR	3
R	DILULLO, MARIA T	948		SHOEMAKER LN	6
U	DILULLO, MIA FRANCESCA	948		SHOEMAKER LN	6
D	DILULLO, MICHAEL R	948		SHOEMAKER LN	6
R	DILULLO, MICHAEL A	948		SHOEMAKER LN	6
D	DILULLO, PHETSAMON S	466		MEADOW ST	5
D	DILULLO, RICHARD N	466		MEADOW ST	5
U	DILUZIO, KIMBERLY A	351		NORTH WEST ST	7
U	DIMAIO, ANTHONY A II	18		YALE AVE	7
U	DIMAIO, CHRISTINE F	18		YALE AVE	7
	DIMAURO, CAROL A	16		SOUTH WEST ST	7
D	DIMAURO, CHRISTOPHER J	43		BROOKLINE AVE	2
U	DIMAURO, LISA M	43		BROOKLINE AVE	2
U	DIMINO, MARY E	112		OAK HILL AVE	1
R	DIMITRIS, CHRISTINE M	84		SPENCER ST	1
D	DIMITROFF, FRANKLIN SIMEON	241		SHOEMAKER LN	6
	DIMITROFF, MARIE CLAUDE RO	241		SHOEMAKER LN	6
U	DIMOCK, RUSSELL M	441		RIVER RD	5
U	DIMOVA, ANTONINA DIMOVA	47		HARVEY JOHNSON DR	4
D	DINARDO-DUPRE, CRISTINA	169		COUNTRY RD	3
D	DINATALE, ROSEMARY	140	C	AUTUMN ST	8
D	DINOIA, CHRISTOPHER J	673		MILL ST	3
U	DINTZNER, HEIDI L	970		SPRINGFIELD ST	2
D	DINTZNER, JEAN CAROL	24		CHAPIN ST	3
U	DINTZNER, MARK R	970		SPRINGFIELD ST	2
U	DION, BENOIT L	26		MARK DR	8
U	DION, DENIS JOSEPH	197		SOUTH ST	8
	DION, DIANE D	197		SOUTH ST	8
R	DION, HELENE P	28		MARK DR	8
R	DION, JEANGUY	28		MARK DR	8
U	DION, JESSICA M	325		ADAMS ST	8
U	DION, JOANNE ELSIE	199		NORTH ST	1
U	DION, JOHN V	199		NORTH ST	1
D	DION, LINDA L	100		SCHOOL ST	5
U	DION, LISA D	26		MARK DR	8
U	DION, MADALYN ROSE	325		ADAMS ST	8
U	DION, MEADOW ALISE	199		NORTH ST	1
U	DION, NICHOLAS J	100		SCHOOL ST	5
U	DION, NICHOLAS J	325		ADAMS ST	8
R	DION, NORMAN J	107		HENDOM DR	7
R	DION, PAUL J	112		GLENDALE RD	5
U	DION, SHANNON MARIE	26		HALL ST	1
U	DION-LANDRY, LINDA C	32		WRENWOOD LN	3
D	DIONNE, AMBER	64		WARREN ST	5
U	DIONNE, GARY R	64		WARREN ST	5
U	DIONNE, GARY R	58		STONY HILL RD	7
D	DIONNE, KATELYN T	161		SUFFIELD ST	4
D	DIONNE, LINDA E	37		ELIZABETH ST	2
R	DIONNE, PATRICIA A	58		STONY HILL RD	7
D	DIONNE, PATRICIA ANN	173		REGENCY PARK DR	4
	DIONNE, STEVE	161		SUFFIELD ST	4
CC	DIPINTO, JAMES DAVID	27		MAYNARD ST	1
U	DIPINTO, SARA M	27		MAYNARD ST	1
R	DIPON, ANASTASIA N	605		SOUTHWICK ST	7
	DIPON, NIKOLAY	605		SOUTHWICK ST	7
U	DIRICO, CAMREN DAVID	837		NORTH ST	2
U	DIRICO, JAY T	26C		CASTLE HILL RD	8
U	DIRICO, SHARON ANN	26C		CASTLE HILL RD	8
U	DIRICO, THOMAS J	26C		CASTLE HILL RD	8
U	DISANTI, FRANCIS M	55		MURIEL LN	7
U	DISANTI, PATRICIA M	55		MURIEL LN	7
R	DISANTI, SAMUEL S JR	65		WILSON ST	1
	DISANTI, STEFANO	37		GREENACRE LN	3
D	DISANTIS, LORNA J	30		RIDGEWAY DR	2
D	DISANTIS, PETER J	30		RIDGEWAY DR	2
U	DISCAWICZ, DANIELLE MONIQU	669		SOUTH WEST ST	7
D	DISCAWICZ, JUDITH ALICIA	420	41	MAIN ST	4
U	DISCAWICZ, MARK R	420	41	MAIN ST	4
	DISISTO, LORI A	151		SOUTH WESTFIELD ST	6
	DISISTO, TAYLOR A	151		SOUTH WESTFIELD ST	6
	DISLEY, DARIEN M	43		HIGH ST	1
D	DISTEFANO, DOROTHEA J	67		CHAPIN ST	3
U	DITOMASO, ALICE LOUISE	21		HENDOM DR	7
U	DITOMASO, MARY	140		FLORIDA DR	5
U	DITOMASO, NICOLA DOMENICO	140		FLORIDA DR	5
U	DIVENUTO, DOROTHY C	7E		CASTLE HILL RD	6
U	DIVENUTO, MICHAEL J	7E		CASTLE HILL RD	6
U	DIVIRGILIO, CARA A	15		CARMEL LN	7
U	DIVIRGILIO, CAROL A	15		CARMEL LN	7
U	DIVIRGILIO, JOSEPH R JR	15		CARMEL LN	7
CC	DIVIRGILIO, KARILYN DIANE	10		MEMORIAL DR	3
D	DIXON, BRIAN ALAN	31		ARNOLD ST	1
D	DIXON, LINDA L	21	4	RIVER RD	8
U	DMITRIEV, DANIIL GENNADY	132		BIRCH HILL RD	8
U	DMITRIEV, RUTA S	132		BIRCH HILL RD	8
U	DMUCHOVSKY, CHRISTINE	37		SILVER ST	8
U	DMUCHOVSKY, DANIEL	37		SILVER ST	8
R	DO, TRANG THUY THI	42		WINDERMERE DR	3
D	DOAN, HUYEN LE	881		SUFFIELD ST	6
U	DOAN, PHONG T	881		SUFFIELD ST	6
D	DOANE, DANIEL PHILLIP	13		BARN RD	3
	DOANE, DAVID W	10		BEECH HILL RD	2
D	DOANE, DEBORA A	10		BEECH HILL RD	2
D	DOANE, ROSALIE	55		COOPER ST	4
D	DOBBINS, NAJAE	238	6	MAPLE ST	1
U	DOBEK, BARBRA E	891		MAIN ST	8
R	DOBEK, JESSICA A	883		MAIN ST	8
R	DOBEK, THADDEUS C JR	883		MAIN ST	8
U	DOBEK, THADDEUS C	891		MAIN ST	8
U	DOBEK, TIMOTHY	44		COLONIAL AVE	4
D	DOBISE, LYNNE M	43		PARKEDGE DR	2
R	DOBISE, MICHAEL D	43		PARKEDGE DR	2
D	DOBISE, MICHAEL D JR	43		PARKEDGE DR	2
R	DOBRIN, MIHAIL	96		BIRCH HILL RD	8
U	DOBROWOLSKI, DANIEL T	15H		MANSION WOODS DR	3
U	DOBROWOLSKI, DEBORAH	15H		MANSION WOODS DR	3
U	DOBROWOLSKI, NICOLE KELLY	15H		MANSION WOODS DR	3
U	DODD, JOANNA	48	1	HOPE FARMS DR	6
U	DODGE, LORI A	140		FLORIDA DR	5
U	DODSON, SUZANNE MAE	60		BRIARCLIFF DR	7
U	DOE, DOREEN A	1141		NORTH WESTFIELD ST	2
D	DOE, HEATHER LEE	70		COREY COLONIAL CDS	5
	DOHERTHY-DILWORTH, RUBY	51		FRUWIRTH AVE	3
D	DOHERTY, HARRY DAVIS JR	97		COUNTRY RD	3
R	DOHERTY, JAMES R	34		KOSCIUSKO AVE	2
U	DOHERTY, JOAN F	97		COUNTRY RD	3
R	DOHERTY, SILVANA	34		KOSCIUSKO AVE	2
U	DOLAN, SARAH M	1189		MAIN ST	8
U	DOLAN, SHARON D	17G		MANSION WOODS DR	3
U	DOLAT, JOYCE A	75		AMHERST AVE	3
U	DOLGOLEVETS, GALINA	31		CHAPIN ST	3
U	DOLMAN, ELIZABETH M	87		FOREST RD	8
U	DOLMAN, JOSHUA K	87		FOREST RD	8
D	DOMAINGUE, ALBERT H	20		ROSIE LN	8
D	DOMAINGUE, CAROL	20		ROSIE LN	8
D	DOMAINGUE, JENNIFER A	29		DOVER ST	8
R	DOMBROWSKI, ALYSSA M	14		SUNNYSLOPE AVE	8
R	DOMBROWSKI, MICHAEL J	14		SUNNYSLOPE AVE	8
U	DOMBROWSKI, MICHAEL D	12		SUNNYSLOPE AVE	8
U	DOMBROWSKI, PATTIANN	12		SUNNYSLOPE AVE	8
U	DOMINGUEZ, JASSER EMANUEL	238	4	MAPLE ST	1
U	DOMINGUEZ, MEDLIN CRISTAL	238	4	MAPLE ST	1
D	DOMINICK, MARGARET A	66		INDEPENDENCE RD	6
D	DOMINICK, RALPH J JR	66		INDEPENDENCE RD	6
U	DOMINIK, SHAWN	5		SILVER LAKE DR	6
U	DOMINIK-MCKINNON, JESSICA M	291		RIVER RD	8
CC	DOMINIQUE, ZACHARY M	63		PLANTATION DR	5
U	DOMNENKO, ANDREY K	262		COLEMORE ST	1
U	DOMNENKO, NATALYA V	262		COLEMORE ST	1
R	DOMNENKO, SERGEY S	36		MELROSE PL	8
U	DONABED, ANDREA L	61		PINEVIEW CIR	8
U	DONABED, DONALD G	61		PINEVIEW CIR	8
U	DONABED, KATHLEEN ANN	61		PINEVIEW CIR	8
U	DONAH, DIANE L	226		LANCASTER DR	3
U	DONAH, PETER N	226		LANCASTER DR	3

V	NAME	HOUSE	APT	STREET	PCT
U	DONAHUE, AMY LEVESQUE	79		REED ST	4
R	DONAHUE, DANIEL FREDERICK	120		CHRISTOPHER LN	7
U	DONAHUE, DIANE EVE	120		CHRISTOPHER LN	7
U	DONAHUE, DONALD J	120		CHRISTOPHER LN	7
R	DONAHUE, KEVIN E	5G		MAPLE VIEW LN	3
U	DONAHUE, MICHAEL K	79		REED ST	4
U	DONAHUE, PATRICK	76		ARNOLD ST	1
R	DONALD, EDWARD JOSEPH	65		KATHY TER	7
D	DONALD, SARA E	104		REED ST	4
U	DONALD, SUZETTE M	65		KATHY TER	7
D	DONALDSON, DEBRA V	59		BARNEY ST	5
D	DONALDSON, ROBERT C	59		BARNEY ST	5
U	DONATINI, CHERYL M	534		NORTH ST	1
D	DONATINI, DANIEL	534		NORTH ST	1
	DONCELL, AARON J	53		SUNNYSLOPE AVE	8
U	DONCELL ACUNA, DYLAN JOEL	53		SUNNYSLOPE AVE	8
U	DONDERO, ALYSSA MARIE	110		LETENDRE AVE	1
D	DONDERO, DIANA L	110		LETENDRE AVE	1
R	DONNELLAN, WILLIAM AUSTIN	191		MAYNARD ST	1
U	DONNELLY, SEAN M	28		PLANTATION DR	5
D	DONNELLY, SHEILA L	28		PLANTATION DR	5
	DONNER, KENDYL R	1410		MAIN ST	8
U	DONNER, SHELLIE M	1410		MAIN ST	8
	DONOVAN, ANN	464		MAIN ST	4
R	DONOVAN, ARIANNA L	60		CRICKET RD	7
R	DONOVAN, BRIDGET LEE	182		MILL ST	3
U	DONOVAN, DORIS L	60		CRICKET RD	7
U	DONOVAN, GINA A	3		ONEIFBY LN	6
U	DONOVAN, JAMES F III	60		CRICKET RD	7
U	DONOVAN, JILL MARIE	144		KOSAK CT	7
U	DONOVAN, KATIE MARIE	182		MILL ST	3
J	DONOVAN, KEITH RICHARD	23		CHARLES ST	8
U	DONOVAN, MAURA ELLEN	340	109	REGENCY PARK DR	4
D	DONOVAN, MICHAEL JOSEPH JI	144		KOSAK CT	7
D	DONOVAN, NICHOLAS JAMES	3		ONEIFBY LN	6
U	DONOVAN, RICHARD T	25		MEADOW ST	4
U	DONOVAN, WILLIAM C	54		FEDERAL ST EXT	4
D	DOODY, THOMAS J III	103		FLORIDA DR	5
U	DOOLEY, BRIA K	104		RED FOX DR	7
U	DOOLEY, DEBRA J	104		RED FOX DR	7
D	DOOLEY, MARTIN J	104		RED FOX DR	7
U	DORAN, ELIZABETH F	238	3	MAPLE ST	1
U	DORANS, DENNIS M	86		HUNTER'S GREENE CIR	8
U	DORANS, DONNA ELLEN	86		HUNTER'S GREENE CIR	8
D	DORE, CLARK L	442		SILVER ST	6
R	DORE, DEBRA A	51	14	MAPLE ST	1
U	DORE, NICHOLAS P	21		SUNNYSLOPE AVE	8
U	DORE, SUSAN P	442		SILVER ST	6
U	DOREA, CELIA MARIA	886	50	MAIN ST	8
U	DOROSHENKO, DENIS EDUARD	471		BARRY ST	7
	DOROSHENKO, IRINA	88		ANTHONY ST	4
R	DORVAL, CAROLYN J	198		SOUTHWICK ST	7
U	DORVAL, EMILY M	198		SOUTHWICK ST	7
R	DORVAL, MICHAEL R	198		SOUTHWICK ST	7
U	DOS SANTOS, KARITA FRANCE	34		WILBERT TER	2
U	DOSTAL, NANCY LYONS	10		ASH LN	8
U	DOTEN, LISA GAYLE	58		BESSBROOK ST	2
U	DOTEN, MYRNA A	58		BESSBROOK ST	2
D	DOUCE, BARRINGTON CARLTOI	14		GINA DR	7
D	DOUCE, CANDACE JEAN	14		GINA DR	7
D	DOUCETTE, BARBARA M	4F		CASTLE HILL RD	8
D	DOUCETTE, JOSEPH L SR	4F		CASTLE HILL RD	8
	DOUGHERTY, ADAM C	225		VALLEY BROOK RD	2
U	DOUGHERTY, CHARLES HENRY	225		VALLEY BROOK RD	2
U	DOUGHERTY, DEBORAH LYNN	225		VALLEY BROOK RD	2
	DOUGHERTY, KIM	54		ELMAR DR	6
U	DOUGHERTY, LAUREN ASHLEY	54		ELMAR DR	6
U	DOUGHERTY, MATTHEW WILLIA	1	4	BELDEN CT	6
R	DOUGHERTY, STEVEN PETER	54		ELMAR DR	6
	DOUGLAS, ADELLE JASMINE	10		ROYAL LN	3
U	DOUGLAS, ALISON J	120		ROWLEY ST	3
D	DOUGLAS, CONNER PRESTON	39		HIGHLAND ST	3
U	DOUGLAS, DIANE M	462		MAIN ST	4
U	DOUGLAS, ELLARY ANN	160		MAIN ST	4
U	DOUGLAS, HAROLD A	900		MAIN ST	8
U	DOUGLAS, JENNIFER M	840		NORTH ST	2
	DOUGLAS, JOHN LAURENCE	10		ROYAL LN	3
U	DOUGLAS, JOSEPH A	857		NORTH ST	2
U	DOUGLAS, MACKENZIE THERES	857		NORTH ST	2
D	DOUGLAS, MEGAN MARIE	857		NORTH ST	2
U	DOUGLAS, SUSAN K	840		NORTH ST	2
U	DOUGLAS, TARA L	900		MAIN ST	8
R	DOUGLAS, VALERIE J	109		FEDERAL ST	4
U	DOUGLAS, WILLIAM A	109		FEDERAL ST	4
U	DOUGLAS, ZACHARY HARVEY	101		NORRIS ST	3
U	DOURA, NANCY MARIE	75		ALHAMBRA CIRCLE NO	5
U	DOUTHWRIGHT, CAITLIN PATRI	74		STONY HILL RD	7
U	DOUTHWRIGHT, JASON M	60		EDWARD ST	5
D	DOUTHWRIGHT, JESSICA LYN	60		EDWARD ST	5
D	DOUTHWRIGHT, KEVIN M	74		STONY HILL RD	7
U	DOW, DIANE L	21		SENATOR AVE	4
U	DOWD, ARIEL NOELANI TATSUK	1	2	BELDEN CT	6
D	DOWD, CHRISTOPHER J	47		PLANTATION DR	5
U	DOWD, CHRISTOPHER JAMES	1	2	BELDEN CT	6
R	DOWD, JAMES EDMUND	19		SPENCER ST	1
U	DOWD, JOSEPH C	47		PLANTATION DR	5
D	DOWD, MAUREEN E	54		ANTHONY ST	4
D	DOWD, PATRICIA A	154		NORTH ST	1
U	DOWD, THOMAS L	38		RANDALL ST	3
R	DOWD, TIMOTHY H	20		PARKER ST	4
D	DOWD-COTTER, MARY E	54		ANTHONY ST	4
U	DOWERS, PETER JOHN JR	366		MAIN ST	4
L	DOWLING, DANIEL A	420	21	MAIN ST	4
U	DOWLING, JUNE J	39		PARKVIEW DR	2
R	DOWLING, NOREEN F	72		HOPE FARMS DR	6
U	DOWNES, MARK ETHAN	355		SPRINGFIELD ST	3
R	DOWNS, DAVID W	224	2	WALNUT ST	1
R	DOWNS, JOHNATHAN	79		MORNINGSIDE CIR	2
R	DOWNS, PAULA J	79		MORNINGSIDE CIR	2
U	DOWNS, SAMANTHA	79		MORNINGSIDE CIR	2
R	DOWNS, SKYLAR KIRSTEN	79		MORNINGSIDE CIR	2
R	DOWNS, STEVEN W	79		MORNINGSIDE CIR	2
U	DOYLE, CHRISTOPHER R	526		FRANKLIN ST EXT	6
U	DOYLE, JAMES T	4C		MANSION WOODS DR	3
U	DOYLE, KATHLEEN A	20		LOSITO LN	6
U	DOYLE, KEVIN M	20		LOSITO LN	6
D	DOYLE, NANCY S	432		PINE ST	7
U	DOYLE, SEAN P	526		FRANKLIN ST EXT	6
U	DOYLE, TARYN S	51		WRIGHT ST	8
	DOYLE, TIMOTHY J	432		PINE ST	7
U	DRAGHETTI, CATHERINE CARU	26		INDEPENDENCE RD	6
U	DRAGHETTI, MATTHEW S	26		INDEPENDENCE RD	6
U	DRAGHETTI, MICHAEL G	26		INDEPENDENCE RD	6
U	DRAGHETTI, STEVEN GEORGE	26		INDEPENDENCE RD	6
U	DRAKE, DOUGLAS P	21		BRIEN ST	3
D	DRAKE, DYLAN R	181		SPRINGFIELD ST	3
U	DRAKE, JOSEPH TOMAS	21		BRIEN ST	3
U	DRAKE, KATHLEEN M	181		SPRINGFIELD ST	3
U	DRAKE, MARIA S	21		BRIEN ST	3
U	DRAKE, PATRICK CHARLES	21		BRIEN ST	3
U	DRAKE, PATRICK L	26		LEXINGTON ST	1
D	DRAKE-SCHLAGEL, DONNA M	142		GARDEN ST	6
R	DRANE, CHRISTOPHER MICHAE	48		ANTHONY ST	4
R	DRANE, KAREN A	48		ANTHONY ST	4
R	DRANE, ROBERT W	48		ANTHONY ST	4
D	DRAPALSKI, NORA E	418	B-10	MEADOW ST	5
U	DRAPEAU, RITA J	118		MILL ST	3
U	DRAYMORE, EVA IRENE	75		PLANTATION DR	5
	DRAYTON, FRANKIE	61		COOPER ST	4
U	DRENZEK, DEBRA L	82		CRICKET RD	7
U	DRENZEK, JOYCE MARIE	150		PINE ST	7
U	DRENZEK, THOMAS S	150		PINE ST	7
	DREP, NGOC TRAM	374		SPRINGFIELD ST	1
U	DREW, HANNAH JO	562		SOUTH WEST ST	7
U	DREW, JAMIE ROBERT	562		SOUTH WEST ST	7
U	DREW, SANDRA L	59		KAREN DR	3
U	DREW, WILLIAM J III	59		KAREN DR	3
U	DREWES, THOMAS ALAN	22		FEDERAL ST EXT	4
U	DREWITZ, LEE	31		REGENCY PARK DR	4
U	DREWNIAK, DAVID F	32		EDWARD ST	5
R	DREWNIAK, MICHAEL	1116		SPRINGFIELD ST	2
U	DREWNIAK, PATRICIA A	32		EDWARD ST	5
R	DREWNOWSKI, DIANE	95	38	NORTH WESTFIELD ST	7
U	DREWNOWSKI, DONNA L	25		OAKMONT PL	7
D	DREWNOWSKI, FRANCES ANNE	449		SPRINGFIELD ST	3
U	DREWNOWSKI, LUCILLE N	25		HILLCREST ST	1
U	DREWNOWSKI, LYNN GIARD	34		CYPRESS TER	8
D	DREWNOWSKI, MICHAEL W	25		OAKMONT PL	7
U	DREWNOWSKI, MITCH BERNAR	1104		SHOEMAKER LN	6
U	DREWNOWSKI, MITCHELL FRAN	1104		SHOEMAKER LN	6
	DREWNOWSKI, MITCHELL B	1104		SHOEMAKER LN	6
U	DREWNOWSKI, PAUL	449		SPRINGFIELD ST	3
D	DREWNOWSKI, RAYMOND S	449		SPRINGFIELD ST	3
U	DREWNOWSKI, ROBERT STEPH	34		CYPRESS TER	8
U	DREYER, DONNA MARIE	228		SOUTHWICK ST	7
U	DREYER, DOUGLAS H	228		SOUTHWICK ST	7
D	DRIGO, DANIEL SHEM	71		COLUMBIA DR	7
D	DRIGO, DAVID CLEMENT	71		COLUMBIA DR	7
D	DRIGO, MADELINE ALICE	71		COLUMBIA DR	7
U	DRINKWINE, ADAM J	18		COREY COLONIAL CDS	5
U	DRISCOLL, DARREN R	33		LIBERTY AVE	5
U	DRISCOLL, JENNIFER C	33		LIBERTY AVE	5
D	DRISDELLE, MICHAEL J	55		HIGHLAND ST	3
	DROBOT, RYAN T	35		HORSHAM PL	2
	DROBOT, TIFFANY M	35		HORSHAM PL	2
U	DROMA, EVE EILEEN	84		NORRIS ST	3
D	DROUIN, COREY R	50		PAUL REVERE DR	7
U	DROWNS, EDWARD J	1022		NORTH ST	2
D	DROZDA, ANDREA L	44		COREY COLONIAL CDS	5
D	DROZDAL, JOAN F	129		COREY COLONIAL CDS	5
U	DRUCKER, ADAM G	30		BEEKMAN DR	5
D	DRUMM, ALYSSA MADISON	14		EDWARD ST	5
U	DRUMM, CATHERINE ELLEN	305		REGENCY PARK DR	4
U	DRUMM, JOHN THOMAS	14		EDWARD ST	5
U	DRUMM, SUSAN ANN	14		EDWARD ST	5
U	DRUMMOND, CYNTHIA A	135		SCHOOL ST	5
U	DRUMMOND, DAKOTA ANGELA	135		SCHOOL ST	5
U	DRUMMOND, DALTON	135		SCHOOL ST	5
U	DRUMMOND, JARED KENNETH	135		SCHOOL ST	5
U	DRUMMOND, JOHN N	135		SCHOOL ST	5

V	NAME	HOUSE	APT	STREET	PCT
U	DRURY, AUDREY	51		RAYMOND CIR	4
U	DRZAL, DIANE MARIE	143		HENDOM DR	7
D	DRZAL, THOMAS JOHN	143		HENDOM DR	7
R	DU BOIS, GINGER NANETTE	342		NORTH WEST ST	7
D	DUAME, LINDA ARLEEN	348		COOPER ST	4
U	DUARTE, DENISE R	39		MARLENE DR	2
U	DUARTE, JOAQUIM JR	39		MARLENE DR	2
R	DUBAY, HENRY L JR	58		HAYES AVE	1
R	DUBAY, KATHLEEN MARIE	58		HAYES AVE	1
R	DUBAY, ROBERT MICHAEL	33	104	NORMAN TER	1
D	DUBAY, SANDRA M	147		NORTHWOOD ST	7
D	DUBAY, WAYNE A	147		NORTHWOOD ST	7
U	DUBCHAK, DANIEL J	141		SOUTH WESTFIELD ST	6
	DUBE, DORIS	464		MAIN ST	4
U	DUBE, MADISON	51		JESSICA PL	1
U	DUBE, MATTHEW J	51		JESSICA PL	1
U	DUBIEL, ALLYSON BRITTANY	20H		MANSION WOODS DR	3
U	DUBIEL, JEFFERY J	18H		MANSION WOODS DR	3
D	DUBIEL, MONICA B	28H		CASTLE HILL RD	6
U	DUBIEL, SABRINNA O	18H		MANSION WOODS DR	3
U	DUBIEL, SUSANNE R	18H		MANSION WOODS DR	3
R	DUBINEVICI, CRISTINA N	46		STEWART LN	4
R	DUBOIS, JENNIFER	57		WALNUT ST	1
U	DUBOIS, PHILIP JOSEPH II	143		RED FOX DR	7
U	DUBOIS, PHILIP J	55		WALNUT ST	1
U	DUBOIS-STRUCK, JESSICA JEAI	64		FEDERAL ST	4
U	DUBOVIK, DAVID E	50	129	CARDINAL DR	4
U	DUBOWSKI, LORELEI ANN	350	11	MEADOW ST	5
U	DUBUC, DONNA M	505		NORTH ST	1
R	DUBUC, GERARD E	505		NORTH ST	1
U	DUBUC, GERARD E SR	187		COLEMORE ST	1
U	DUBY, CAYLA M	30		DEERING ST	8
U	DUCHARME, ADAM P	270		LEONARD ST	5
U	DUCHARME, DANIEL	24		JAMES ST	1
U	DUCHARME, FRANK	23		MOUNTAINVIEW ST	6
U	DUCHARME, LAURIE	23		MOUNTAINVIEW ST	6
U	DUCHARME, LEIGHA CHRISTINE	270		LEONARD ST	5
D	DUCHARME, RITA GRASSETTI	14		GREENACRE LN	3
U	DUCHARME, SHARON	24		JAMES ST	1
D	DUCHESNE, SHERRY L	184		WALNUT ST	1
U	DUCLOS, JOANNA H	260		WALNUT ST	1
	DUCLOS, KATHRYN	464		MAIN ST	4
D	DUCLOS, KATHY M	54		ELLINGTON ST	1
D	DUCLOS, MARILYN J	24		OTTAWA ST	1
U	DUCLOS, MARK EDWARD	54		ELLINGTON ST	1
U	DUCLOS, SEAN M	35		HAYES AVE	1
U	DUCLOS, TANYA JOY	80		COLONIAL AVE	4
D	DUCLOS, TIMOTHY E	24		OTTAWA ST	1
U	DUCLOS, TIMOTHY E JR	80		COLONIAL AVE	4
U	DUCLOS, VICTORIA D	35		HAYES AVE	1
D	DUDA, DOROTHY L	144		RIVER RD	8
	DUDA, JUDITH A	40		SIMPSON CIR	5
	DUDEK, KAZIMIERA	174		ROOSEVELT AVE	2
U	DUDEK, RICHARD J	55		FOREST RD	8
U	DUDLEY, BEVERLY A	133		ADAMS ST	8
U	DUDLEY, DONNA M	92		LINCOLN ST	3
U	DUDUCAL, MARIA	382		NORTH WESTFIELD ST	2
U	DUDUCAL, VLADIMIR	382		NORTH WESTFIELD ST	2
U	DUFAULT, LAURENT DAMAS	6		GUNN GEARY LN	6
U	DUFAULT, SANDRA THERESA	6		GUNN GEARY LN	6
R	DUFF, DAVID	145		BRIEN ST	3
R	DUFF, JOELLE AMANDA	145		BRIEN ST	3
R	DUFF, JOETTE F	145		BRIEN ST	3
D	DUFF, KATHRYN AMELIA	64		ROWLEY ST	3
U	DUFFUS, DIANA MARIE	67		OAK LN	1
U	DUFFUS, GORDON J III	218		POPLAR ST	6
R	DUFFUS, GORDON J JR	67		OAK LN	1
U	DUFFUS, RENEE J	218		POPLAR ST	6
U	DUFFY, AVA MICHELLE	310		COREY ST	5
D	DUFFY, LINDSAY A	310		COREY ST	5
U	DUFFY, RYAN F	310		COREY ST	5
R	DUFFY, SUSAN J	43		WITHERIDGE ST	2
U	DUFRESNE, COLETTE ANN	514		MEADOW ST	5
R	DUFRESNE, JAMES LEON	46		KENSINGTON ST	3
	DUFRESNE, STEPHEN	514		MEADOW ST	5
U	DUGAN, EDWARD C SR	236		ADAMS ST	8
U	DUGAN, KILEY E	236		ADAMS ST	8
U	DUGAN, NICOLE A	236		ADAMS ST	8
R	DUGGAN, ASHLEY E	129		MEADOWBROOK RD	5
D	DUGGAN, DAVID J	71	8	HIGH ST	1
U	DUGGAN, JEFFREY	167		CLOVER HILL DR	2
U	DUGGAN, WILLIAM S	129		MEADOWBROOK RD	5
	DUKACH, LILIYA	319		MEADOW ST	4
R	DULKA, ZACHARY KEVIN	24		SUNSET TER	6
R	DULUDE, DAVID W	108		KAREN LYNN CIR	7
U	DULUDE, JILLIAN RACHAEL	69		HOPE FARMS DR	6
U	DULUDE, LUCY C	37		HASTINGS ST	2
U	DULUDE, MARISSA LYNN	418	8	MEADOW ST	5
	DULYEPOV, ANDRIY	97		MAPLE ST	1
	DULYEPOV, NATALIA	97		MAPLE ST	1
R	DUMOND, JENNIFER L	845		SILVER ST	6
U	DUNBAR, ALLEN EMMETT	15		BAILEY ST	8
D	DUNBAR, EGYPT TEMPEST	44C		PAUL REVERE DR	7
	DUNBAR, JAZMIN	14		EDITHA AVE	5
U	DUNBAR, JEANETTE	14		EDITHA AVE	5
D	DUNBAR, RYAN ALLEN	15		BAILEY ST	8
D	DUNBAR, VALLERIA R	15		BAILEY ST	8
D	DUNCAN, DANIEL P	17		DEERING ST	8
U	DUNCAN, DEANNA L	168		KAREN LYNN CIR	7
D	DUNCAN, JAMIE MARIE	17		DEERING ST	8
CC	DUNCAN, KAREN A	397		SPRINGFIELD ST	3
U	DUNCAN, SHANON L	1156		NORTH ST	2
D	DUNCAN, WILLIAM F	168		KAREN LYNN CIR	7
R	DUNHAM, MARK W	35		CHRISTOPHER LN	7
U	DUNHAM, THELMA	50	217	CARDINAL DR	4
U	DUNICAN, DAVID JR	81		BELVIDERE AVE	2
D	DUNICAN, KATHRYN MARY	81		BELVIDERE AVE	2
U	DUNLEY, BRENDA L	138		REGENCY PARK DR	4
J	DUNLEY, KAITLIN A	138		REGENCY PARK DR	4
R	DUNLOP, CAROL E	148		CLOVER HILL DR	2
U	DUNLOP, GARY A	14		ALBERT ST	5
R	DUNLOP, JOHN W	148		CLOVER HILL DR	2
D	DUNN, CRYSTAL M	410	2	MEADOW ST	5
D	DUNN, GAIL P	10H		CASTLE HILL RD	8
U	DUNN, HEATHER M	23		CANDLEWOOD DR	8
R	DUNN, JACK JAMES	241		LANCASTER DR	3
D	DUNN, MARK J	702		SOUTH WESTFIELD ST	6
U	DUNN, MICHELE M	241		LANCASTER DR	3
D	DUNN, ROBERT NELSON	15		FOREST RIDGE LN	8
R	DUNN, SCOTT BAREHAM	241		LANCASTER DR	3
U	DUNPHY, DANIEL	13		PIERCE ST	3
U	DUNPHY, KENDELL A	96		COREY COLONIAL CDS	5
D	DUNPHY, WILMA BALL	341		SPRINGFIELD ST	3
	DUNSKI, SUNNY	57		PAUL REVERE DR	7
D	DUPELLE, HELYNMARIE	28		ROOSEVELT AVE	2
D	DUPELLE, JOSEPH A	58		FORDHAM AVE	2
D	DUPELLE, MARY C	58		FORDHAM AVE	2
U	DUPLESSIS, CHERYL A	15		POMEROY ST	5
R	DUPLESSIS, STEVEN J	15		POMEROY ST	5
D	DUPONT, LAWRENCE R	630		SOUTH WEST ST	7
D	DUPONT, LISA MARIE	630		SOUTH WEST ST	7
U	DUPRE, ALICIA	17		LETENDRE AVE	1
D	DUPRE, CHARLES JOSEPH	169		COUNTRY RD	3
	DUPRE, CHATHAM L	370		PINE ST	7
U	DUPRE, DAVID J	321		NORTH WESTFIELD ST	7
CC	DUPRE, DEAN RONALD	103		NORTH ST	1
CC	DUPRE, DONNA M	103		NORTH ST	1
	DUPRE, HAYDEN L	370		PINE ST	7
R	DUPRE, JAMES W	370		PINE ST	7
U	DUPRE, TATYANA A	321		NORTH WESTFIELD ST	7
U	DUPREY, ALAN RAYMOND	109		SOUTH PARK TER	4
U	DUPREY, JENNIE L	109		SOUTH PARK TER	4
U	DUPUIS, CASANDRA CAROL	60		KATHARINE DR	5
D	DUQUE, JENNIFFER	30		LANGO LN	3
D	DUQUE, STEPHANIE	30		LANGO LN	3
U	DUQUETTE, AMY J	84		PARKER ST	4
U	DUQUETTE, BONNIE J	811		SILVER ST	6
D	DUQUETTE, CHARLENE F	23		MEMORIAL DR	3
R	DUQUETTE, CHRISTINA	32		CENTER ST	4
U	DUQUETTE, COREY E	84		PARKER ST	4
U	DUQUETTE, DAVID C	84		PARKER ST	4
D	DUQUETTE, HELEN M	215		BARRY ST	7
	DUQUETTE, JEAN	215		BARRY ST	7
U	DUQUETTE, LEON	811		SILVER ST	6
U	DUQUETTE, LYNETTE M	8	15	SUTTON PL	1
D	DUQUETTE, MAUREEN A	21		ALICE LN	5
	DUQUETTE, MEGAN R	84		PARKER ST	4
R	DUQUETTE, ZACHARY E	811		SILVER ST	6
U	DURAND, AMAYA ELIZABETH	104		REED ST	4
U	DURANT, BETTY L	66		SOUTH WESTFIELD ST	6
R	DURHAM, JEFFREY A	21	6	RIVER RD	8
U	DURLING, CHRISTOPHER RYAN	232		RIVER RD	8
R	DUROCHER, ALLISON	275		ROWLEY ST	3
U	DUROCHER, HEATH R	275		ROWLEY ST	3
R	DUROCHER, JARED WILLIAM	275		ROWLEY ST	3
D	DUROCHER, MORGAN R	275		ROWLEY ST	3
D	DUSSAULT, BENJAMIN JAMES	390		NORTH ST	1
CC	DUSSAULT, BRIAN DAVID	164		TOBACCO FARM RD	7
R	DUSSAULT, DAVID BRIAN	164		TOBACCO FARM RD	7
R	DUSSAULT, PATRICIA JEANNIE	164		TOBACCO FARM RD	7
D	DUSSAULT, PATRICIA A	122		BRIEN ST	3
U	DUSSAULT, STEPHANIE ELIZAB	164		TOBACCO FARM RD	7
U	DUSSAULT, THOMAS J	390		NORTH ST	1
U	DUSTIN, CHONG S	95	21	NORTH WESTFIELD ST	7
U	DUSTIN, DAVID L	89		DUTCHMASTER DR	7
U	DUSTIN, ERIN CLAIRE	89		DUTCHMASTER DR	7
U	DUSTIN, KATHERINE LORA	89		DUTCHMASTER DR	7
U	DUSTIN, KRISTINE L	89		DUTCHMASTER DR	7
D	DUSZA, ALEXANDER L	93		NORTHWOOD ST	7
D	DUTILLY, ELLEN K	36		GLENDALE RD	5
U	DUTTON, AMBER	55		ELM ST	8
U	DUTTON, BRIAN KENNETH	170		MEADOW ST	4
D	DUTTON, CECELIA A	170		MEADOW ST	4
R	DUTTON, LARRY E	163		NORTH WESTFIELD ST	7
U	DUTTON, LYNNE A	56		FERNWOOD DR	6
R	DUTTON, MARY CATHERINE	163		NORTH WESTFIELD ST	7
R	DUTTON, MICHAEL B	170		MEADOW ST	4
	DUTTON, MICHELLE	55		ELM ST	8
R	DUTTON, RONALD C SR	56		FERNWOOD DR	6
U	DUVAL, ANNETTE M	81		CHERRY ST	1

V	NAME	HOUSE	APT	STREET	PCT
U	DUVAL, GABRIELLE OLIVE	81		CHERRY ST	1
U	DUVAL, HENRY PAUL JR	81		CHERRY ST	1
U	DUVAL, ROBERT E	55		LINE ST	3
U	DUVAL, ROBERT M	873	27	SPRINGFIELD ST	3
U	DUVALL, LORAINE MARIE	283		SOUTH WEST ST	7
U	DUVALL, PAUL D	283		SOUTH WEST ST	7
U	DWANE, AUDREY A	115		EDGEWATER RD	6
U	DWYER, CARROLL H III	268		SOUTH WEST ST	7
D	DWYER, SAMANTHA D	80		BURLINGTON DR	3
U	DWYER, SHAUN M	80		BURLINGTON DR	3
D	DWYER, STEPHEN I	418	8	MEADOW ST	5
D	DWYER, TERI L	268		SOUTH WEST ST	7
	DYER, DOROTHY	464		MAIN ST	4
U	DYER, KENNETH F	727		NORTH WEST ST	2
D	DYER, LORI-ANN	727		NORTH WEST ST	2
U	DYER, MARK E	727		NORTH WEST ST	2
U	DYMON, BARBARA ANN	60		DEERING ST	8
U	DYNIA, JOSEPH A	47		WALNUT ST	1
U	DZHENDZHERUHA, ANDREW	29		AVALON PL	2
R	DZHENDZHERUHA, ANGELA	29		AVALON PL	2
	DZHENZHERUKHA, LARYSA	27		AUDUBON ST	2
R	DZHENZHERUKHA, YURIY	27		AUDUBON ST	2
U	DZIEDZINA, DIANNE DORIS	16		DEERING ST	8
U	DZIEDZINA, JAMES CHARLES	16		DEERING ST	8
U	DZIENGELEWSKI, WALTER S	816		BARRY ST	7
U	DZIENISZ, ELLEN M	29		LINCOLN ST	3
U	DZIURZYNSKI, JANINA	56		HEMLOCK RIDGE	2
U	DZIURZYNSKI, STANISLAW IGN	56		HEMLOCK RIDGE	2
U	DZYUBENKO, SVETLANA	417		SOUTH WESTFIELD ST	6

E

V	NAME	HOUSE	APT	STREET	PCT
U	EADES, JEFFREY S	6		SUNSET TER	6
D	EADES, ROBERT M	6		SUNSET TER	6
U	EAGAN, GLORIA J	49		ROOSEVELT AVE	2
CC	EAGAN, JOAN	95		NORTH WESTFIELD ST	7
U	EAGAN, RICHARD H JR	37		SENATOR AVE	4
U	EAGAN MUTTI, COLLEEN J	224		NORTH ST	1
U	EAGEN, KENNETH J	147		CAMBRIDGE ST	2
U	EAK, ANNALISE M	33	11	NORMAN TER	1
U	EAMES, SUSAN LYNN	114		COSGROVE ST	8
U	EARLY, SUZANNE MARIE	14		KATHY TER	7
U	EARNEST-LOMBARDI, KATHLEE	413		BARRY ST	7
	EASTER, ROBIN	28		SOUTH PARK TER	4
	EASTMAN, ELLA	18		ANVIL ST	7
D	EASTMAN, MICHELE LOUSIE	18		ANVIL ST	7
R	EASTMAN, SCOTT W	18		ANVIL ST	7
	EASTON, ALIVIA	146		SUFFIELD ST	3
D	EASTON, GLORIA J	45		BELVIDERE AVE	2
D	EASTON, RICHARD H	45		BELVIDERE AVE	2
R	EATON, ERIC J	146		SUFFIELD ST	3
U	EATON, MICHAEL D	44		PARKER ST	4
D	EATON, SUSAN M	146		SUFFIELD ST	3
U	EATON, WILLIAM PAUL	44		PARKER ST	4
U	EBRAHIM, RAWAN ATEF	34		FRANKLIN ST	3
U	EBREO, JOANNA D	122		GLENDALE RD	5
U	EBREO, MARK ANTHONY JR	122		GLENDALE RD	5
U	ECHEVARRIA, HECTOR J JR	1380		MAIN ST	8
U	ECKERT, JOAN M	38		CHAPIN ST	3
U	ECKERT, RUSS P	38		CHAPIN ST	3
U	EDDY, ARTHUR L	40		CHURCH ST	1
U	EDDY, BRANDON MICHAEL	40		CHURCH ST	1
U	EDDY, STEPHANIE A	40		CHURCH ST	1
D	EDELMAN, LEO G	25A		CASTLE HILL RD	6
U	EDELMAN, LINDA MAE	25A		CASTLE HILL RD	6
D	EDGE, REBECCA L	26		DAY ST	3
R	EDMUNDS, DEAN	18		BEGLEY ST	1
	EDMUNDS, DYLAN	18		BEGLEY ST	1
R	EDMUNDS, MARY E	18		BEGLEY ST	1
U	EDWARDS, CORA GRACE	26		ARBOR LN	6
U	EDWARDS, DARLENE PATRICIA	694		NORTH WESTFIELD ST	2
R	EDWARDS, GLORIA A	38		DOVER ST	8
U	EDWARDS, HEATHER ANN	26		ARBOR LN	6
U	EDWARDS, KARI	104	3	GARDEN ST	6
U	EDWARDS, PHILIP MELVIN	78		ELMAR DR	6
D	EDWARDS, RICHARD L	702		SOUTH WESTFIELD ST	6
U	EDWARDS, SCOTT PHILIP	78		ELMAR DR	6
D	EDWARDS, SIMON S	26		ARBOR LN	6
U	EDWARDS, VICKI M	25		SYCAMORE TER	8
U	EDWARDS, WILLIAM W	38		DOVER ST	8
U	EFANTIS, ANDREA MARIE	28		DOANE AVE	6
U	EFREMOV, ANDREY	4B		MANSION WOODS DR	3
D	EFSTRATIOS, ALEX GEORGE	34		JADE LN	8
D	EFSTRATIOS, ALEXANDER LEE	34		JADE LN	8
D	EFSTRATIOS, LISA M	34		JADE LN	8
U	EGAN, DENISE M	82		RAYMOND CIR	4
U	EGAN, DOREEN MARIE	39		STONY HILL RD	7
U	EGAN, JAMES P	125		FRANKLIN ST	3
U	EGAN, KERRI A	116		ANTHONY ST	4
U	EGAN, KIMBERLY NICOLE	47		DAY ST	3
D	EGAN, LUCINDA K	76		PARKER ST	4
U	EGAN, NOAH COTE	59	2	SOUTH WESTFIELD ST	6
D	EGAN, PAULA F	350	37	MEADOW ST	5
U	EGAN, PETER	39		STONY HILL RD	7
U	EGAN, WILLIAM J JR	82		RAYMOND CIR	4
U	EGAN, WILLIAM J III	76		PARKER ST	4
	EGAN, WILLIAM IV	76		PARKER ST	4
U	EGER, SAMUEL C	33	64	NORMAN TER	1
D	EGERTON, TARYN L	144		BEEKMAN DR	5
D	EGGLESTON, ALYSSA R	37		EDWARD ST	5
U	EGGLESTON, DIANA GAIL	146		RIVIERA DR	8
D	EGGLESTON, DIANE PALAZZI	37		EDWARD ST	5
D	EGGLESTON, GARY A	98		FAIRVIEW ST	4
D	EGGLESTON, GENE RAYMOND	48	3	HOPE FARMS DR	6
CC	EGGLESTON, JENNIFER ANN	283		LEONARD ST	5
U	EGGLESTON, JOHN C	146		RIVIERA DR	8
D	EGGLESTON, JULIA ROSE	37		EDWARD ST	5
U	EGGLESTON, ROBERT L	37		EDWARD ST	5
D	EGGLESTON, ROY W	283		LEONARD ST	5
D	EGGLESTON, TINA M	82		FLORIDA DR	5
U	EGNOR, RITA NOELA	22		PHEASANT RUN CIR	7
U	EHLE, CHRISTINA M	82		NORTHWOOD ST	2
	EHLE, KATHY	462	238	MAIN ST	4
U	EHLE, NATHANIEL J	82		NORTHWOOD ST	2
	EHRESMAN, EMILY N	25		RUGBY RD	2
R	EHRESMAN, GEORGE THOMAS	25		RUGBY RD	2
U	EHRESMAN, SARAH ELIZABETH	25		RUGBY RD	2
R	EHRESMAN, STEPHANIE A	25		RUGBY RD	2
R	EICHORN, JENNIFER E	35		MICHELE LN	5
R	EICHORN, WILLIAM JR	35		MICHELE LN	5
U	EINZIG, ALEXANDER HERBERT	186		NORTH WEST ST	7
U	EINZIG, DENISE MARIE	186		NORTH WEST ST	7
U	EINZIG, ROBERT ALAN	186		NORTH WEST ST	7
U	EISENBEISER, DIANA E	228		COYOTE CIR	2
U	EISENBEISER, JASON J	228		COYOTE CIR	2
D	EITEL, JANE E	153		ANTHONY ST	4
U	EJESI, BENNETH CHUKWUDI	50		DAY ST	3
U	EJESI, DEBORAH ANNE	50		DAY ST	3
D	EKAJULO, ABRAHAM OPRONG	955		SUFFIELD ST	6
Q	EKON, MESSANVI YVAN	54		DOGWOOD LN	8
U	EKON, NICOLE MARIE	54		DOGWOOD LN	8
D	EKROSS, WILLIAM C	702		SOUTH WESTFIELD ST	6
U	EL-KAREH, ANTOINETTE	709		SUFFIELD ST	6
U	ELBAKRI, AHMED ELTAHIR	22		WILLIAM ST	2
U	ELBAKRI, ELTAHIR ISMAIL	22		WILLIAM ST	2
U	ELBAKRI, MAKKY I	22		WILLIAM ST	2
U	ELBAKRI, MOHAMED ELTAHIR	22		WILLIAM ST	2
U	ELDEBAILO, MAYSAA SULIMAN	22		WILLIAM ST	2
R	ELDER, JASON LEE	11		LIBERTY AVE	5
U	ELDRIDGE, GAIL A	57		PLANTATION DR	5
U	ELDRIDGE, LARRY FRANCIS JR	54		CHARTER OAK DR	7
D	ELDRIDGE, ROBERT WILFRED	57		PLANTATION DR	5
R	ELEK, LORI A	137		GLENDALE RD	5
R	ELEK, MATTHEW S	137		GLENDALE RD	5
R	ELFMAN, ANDREA M	46		BARDEN ST	8
U	ELFMAN, CHARLES A	46		BARDEN ST	8
D	ELGENDY, HAZEM MOUSTAFA	252		LINE ST	3
U	ELIAS, ANTHONY J	41		PINEVIEW CIR	8
U	ELIAS, ANTHONY SADIQ	18		BLACKSMITH RD	7
D	ELIAS, CHRISTINE	17		PERRY LN	6
R	ELIAS, FELICIA MARIE	41		PINEVIEW CIR	8
R	ELIAS, GERALDINE A	53		CECILE ST	3
U	ELIAS, JENNIFER PATRICIA	18		BLACKSMITH RD	7
U	ELIAS, JOSEPH A	1083		SUFFIELD ST	6
D	ELIAS, MADISON SOUHALA	107		FOREST HILL RD	2
R	ELIAS, SADIQ	18		BLACKSMITH RD	7
U	ELIE, WALTER	70	D	PHEASANT HILL DR	7
R	ELKAS, HELEN	41		REED ST	4
U	ELKINS, CAROLINE T	33		FEDERAL AVE	4
U	ELKINS, IAN	33		FEDERAL AVE	4
U	ELKINS, JEFFREY A	33		FEDERAL AVE	4
U	ELKINS, THERESA M	33		FEDERAL AVE	4
U	ELLIOT, STEVEN J	230		SCHOOL ST	5
	ELLIOTT, DAVID W JR	43		COOPER ST	4
U	ELLIOTT, MICHAEL	1172	5	SPRINGFIELD ST	2
U	ELLIS, AIMEE S	9		GREENACRE LN	3
U	ELLIS, DAVID CLARK	9		GREENACRE LN	3
U	ELLIS, MEAGHAN S	24		OAK HILL AVE	1
U	ELLIS, MICHAEL PATRICK	9		GREENACRE LN	3
U	ELLIS, PETER S	20		GALE ST	1
U	ELLIS, TIMOTHY J	9		GREENACRE LN	3
R	ELLIS, ZACHARY	8		MALLARD CIR	8
U	ELLSWORTH, JASON KILBOURN	4	6	SUTTON PL	1
U	ELLSWORTH, JESSICA CAITLYN	326		NORTH WEST ST	7
D	ELLSWORTH, KEITH KILBOURN	23		CLEVELAND ST	1
U	ELLSWORTH, REBECCA ANNE	4	6	SUTTON PL	1
U	ELLSWORTH, VALERIE MARIE	326		NORTH WEST ST	7
D	ELSAFTI, MOHAMED M	54		RIVIERA DR	8
U	ELSAFTI, MOHSEN MOHAMED	54		RIVIERA DR	8
D	ELSAYED, EMAN F	252		LINE ST	3
U	ELSAYED, OMAR EZZELDIN	54		RIVIERA DR	8
D	ELSHERIF, KITTY ALI	775	1-C	SPRINGFIELD ST	3
U	ELWELL, JONATHAN W	56		EMERSON RD	8
U	ELWELL, MELINDA P	56		EMERSON RD	8
R	ELY, JULIE S	122		HENDOM DR	6
U	EMBRY, THERESA	69		HAYES AVE	1
R	EMERSON, JAMES J	21		WALNUT ST	1
U	EMMETT, ASHLEY D	156	21	SUFFIELD ST	3
U	EMMONS, HAILEY ELAINE	209		COYOTE CIR	2
U	EMMONS, HUNTER WILLIAM	209		COYOTE CIR	2
U	EMMONS, KRISTIN ELAINE	209		COYOTE CIR	2

V	NAME	HOUSE	APT	STREET	PCT
D	EMMONS, WILLIAMS F JR	209		COYOTE CIR	2
D	ENCE, TYSON REED	38		STANLEY PL	4
U	ENDERLY, CYNTHIA J	89		SILVER LAKE DR	6
R	ENGEL, ZANDRA L	40		MONROE ST	5
D	ENGELMAN, GALE MARY	1113		SUFFIELD ST	6
	ENGLEY, WILLIAM	65		COOPER ST	4
D	ENGLISH, DAVID PAUL	42		ROBERTA CIR	5
U	ENGLISH, MARC JOSEPH	42		ROBERTA CIR	5
D	ENGLISH-CONNOLLY, MICHELE	150		SOUTHWICK ST	7
U	ENNACO, ANDREW A	47		HALL ST	1
U	ENNIS, DIANE M	146		COREY COLONIAL CDS	5
U	ENNIS, EDWARD D	146		COREY COLONIAL CDS	5
U	ENNIS, PATRICIA HELEN	708		NORTH WESTFIELD ST	2
D	ENNIS, THOMAS J JR	556		SPRINGFIELD ST	1
U	ENNIS, THOMAS E	556		SPRINGFIELD ST	1
U	ENNIS, TINA M	708		NORTH WESTFIELD ST	2
R	ENNIS, WILLIAM JOHN	438		SPRINGFIELD ST	1
D	ENRIQUEZ, JALEENA MARIE	105		PHEASANT HILL DR	7
D	ENSIGN, GAIL W	50	319	CARDINAL DR	4
U	EPAUL, DIANE M	91		PLEASANT DR	2
U	EPAUL, QUENTIN C JR	91		PLEASANT DR	2
D	EPAUL, QUENTIN C SR	50	229	CARDINAL DR	4
D	EPPS, LORIS M	113		REED ST	4
	EPSHTEYN, ROMAN	188		BEEKMAN DR	5
U	EPSHTEYN, YULIYA	188		BEEKMAN DR	5
U	ERHART, LINNEA Y	1088		NORTH WEST ST	2
U	ERHART, ROBIN A	45		GARDEN ST	3
U	ERICKSON, DANIEL CRAIG JR	127		HIGH ST	1
U	ERICKSON, DANIEL C	127		HIGH ST	1
	ERICKSON, JUSTINE	464		MAIN ST	4
U	EROFEYEV, DENIS A	61		SHERI LN	3
	ERSKINE, DIANNE E	156		BEEKMAN DR	5
U	ESCOBAR, LOUISE NOEL	89		COYOTE CIR	2
U	ESCOBAR, LUIS E	89		COYOTE CIR	2
D	ESEMPIO-HOPPE, MEGAN P	32		RALPH ST	1
	ESPINOSA, JUAN CARLOS	13		HOLLAND DR	3
R	ESPOSITO, ADAM JR	702		SOUTH WESTFIELD ST	6
U	ESPOSITO, FRANCINE ANTOINE	132		REED ST	4
U	ESPOSITO, NICHOLAS G	49		DOANE AVE	6
	ESPOSITO-GONZALEZ, YEIKON	132		REED ST	4
U	ESTAVILLO, EFREN MADRID JR	420	42	MAIN ST	4
D	ESTEE, STEPHEN AMES	73		CAMBRIDGE ST	7
U	ESTES, ERIC P	5		SQUIRE LN	2
U	ESTES, MURPHY ERIC	5		SQUIRE LN	2
R	ESTEVES, PEDRO DABIEL	153		REGENCY PARK DR	4
U	ESTIANDAN-INTON, RYAN ANDR	14		ELLINGTON ST	1
U	ESTRADA, JAHIMELIZ Y	45		BEEKMAN DR	5
U	ESTRADA, JALEN J	45		BEEKMAN DR	5
U	ESTRADA, JOSEPH JALEEL	45		BEEKMAN DR	5
U	ESTRADA, JUANITA DIANE	74		SILVER ST	6
U	ESTRADA, RANDALL DIONISIO	7		FAMILY LN	3
D	ESTRADA, SANTINA MARIE	7		FAMILY LN	3
D	ESTRADA, VIONET	1	3	BELDEN CT	6
U	ESTREMERA, KIMBERLY LYNN	83		CLEVELAND ST	1
U	ESTREMERA, MIGUEL F	83		CLEVELAND ST	1
U	ETKIN, TREVOR PERRY FAZZIN	377		SOUTH WEST ST	7
R	ETTER, DAVID S	612		SOUTH WEST ST	7
R	ETTER, WENDIE LYNNE	612		SOUTH WEST ST	7
U	EUCEDA, EMANUEL	61	33	SOUTH WESTFIELD ST	6
U	EULIANO, SUSAN Y	38		HIGH MEADOW RD	2
U	EUTIQUIO, DANIEL CARLOS	104		BROZ TER	1
U	EUTIQUIO, NICOLE ELIZABETH	104		BROZ TER	1
U	EVANGELISTA, CAROLYN	38		SILVER ST	8
U	EVANGELISTA, DARREN F	38		SILVER ST	8
U	EVANGELISTA, FRANK	80		SPRUCE CIR	7
U	EVANGELISTA, KALI R	816		SOUTH WEST ST	7
U	EVANGELISTA, SANDRA B	127		RAYMOND CIR	4
R	EVANS, CAROLYN A	91		SOUTHWICK ST	6
R	EVANS, COURTNIE MARIE	1824		MAIN ST	8
R	EVANS, CRAIG S	392		PINE ST	7
R	EVANS, DOUGLAS	1824		MAIN ST	8
U	EVANS, JACQUELYN E	73		DAY ST	3
U	EVANS, STEVEN	88	D	PHEASANT HILL DR	7
R	EVANS, VICTORIA	66		KATHY TER	7
U	EVELYN, CARLY A	13		WHITE FOX RD	7
	EVELYN, DARLENE D	13		WHITE FOX RD	7
U	EVELYN, JOHN A JR	13		WHITE FOX RD	7
U	EVELYN, RYAN JAMES	13		WHITE FOX RD	7
U	EVERETT, GEORGE R	115	B	SOUTHWICK ST	6
U	EVERETT, STEPHANIE A	12		FEDERAL ST	4
U	EWING, STEVEN M	204		VALLEY BROOK RD	2
U	EXFORD, BARBARA C	263		LEONARD ST	5
U	EXFORD, DORR W III	263		LEONARD ST	5

F

U	FABRIZI, BERTHA I	63		SHERI LN	3
U	FABRY, RYAN F	32		CALICO LN	6
U	FADLALLA, FATHI O	6F		MANSION WOODS DR	3
U	FAFARD, LEORA J	1091		SUFFIELD ST	6
U	FAFARD, RICHARD R	1091		SUFFIELD ST	6
D	FAIETA, TAYLOR	25	2	SUTTON PL	1
U	FAILLACE, JOEL M	82		ANVIL ST	7
R	FAILLACE, JULIANNA	82		ANVIL ST	7
R	FAILLACE, NICHOLAS VINCENT	82		ANVIL ST	7
R	FAILLACE, SHARON ANNE	82		ANVIL ST	7
R	FAIRLEY, KIESHA	20		EDITHA AVE	5
U	FAIRLIE, ELIZABETH	45		PARKER ST	4
U	FAIRLIE, JULIA ELIZABETH	23		PLANTATION DR	5
U	FAIRLIE, NICOLE LYNN	300		COOPER ST	4
U	FAIRLIE, THOMAS CHRISTOPHE	56		RIVIERA DR	8
U	FAIRLIE, WILLIAM DANIEL	300		COOPER ST	4
U	FAIRLIE, WILLIAM THOMAS	45		PARKER ST	4
	FAIRMAN, CASSANDRA	72		ELIZABETH ST	2
U	FAIRMAN, COLIN MICHAEL	72		ELIZABETH ST	2
D	FAIRMAN, MICHELLE A	72		ELIZABETH ST	2
D	FAIRMAN, TODD M	72		ELIZABETH ST	2
R	FAITS, DOUGLAS BRIAN	425		SOUTH WEST ST	7
D	FALARDEAU, THERESA	12		LOSITO LN	6
D	FALBO, NICHOLAS DAVID	34		LAWNWOOD ST	8
	FALCETTI, JAMES	464		MAIN ST	4
U	FALCETTI, LUCAS A	64		HARVEY JOHNSON DR	4
U	FALCETTI, MICHAEL B	64		HARVEY JOHNSON DR	4
U	FALCONE, MARILYN A	14B		CASTLE HILL RD	8
D	FALDON-SINCLAIR, MARY CELE	18A		STILL BROOK LN	7
R	FALISH, MICHAEL H	24		MILL ST	4
	FALLCETTI, LUCAS A	5		HAMAR DR	6
U	FALLON, COURTNEY	51		VADNAIS ST	6
U	FALLON, EMILY ANNE	51		VADNAIS ST	6
U	FALLON, LAURA F	51		VADNAIS ST	6
U	FALLON, MEGHAN MARIE	192		BROOKFIELD LN	8
D	FALLON, STEPHEN P	51		VADNAIS ST	6
U	FANCY, CARL C III	89		ZACHARY LN	6
U	FANCY, CAROL ANN III	89		ZACHARY LN	6
U	FANCY, LUCAS GORDON	92		BARNEY ST	5
D	FANCY, RACHEL M	89		ZACHARY LN	6
U	FANION, JOSHUA R	30		TOM ST	2
D	FANNING, ALEXIS K	60		JAMES ST	1
U	FANNING, MEGAN ELIZABETH	10		BEEKMAN PL	5
R	FANNING, MURRAY B	60		JAMES ST	1
U	FANNING, REGAN MARIE	60		JAMES ST	1
R	FANNING, RILEY PATRICK	60		JAMES ST	1
U	FANTI, CHAD D	36		DUTCHMASTER DR	7
U	FARBER, KAREN R	74		PHEASANT HILL DR	7
R	FARGAS ESCALERA, WILLIAM	45		MALLARD CIR	8
D	FARLEY, ALANA C	17A		MANSION WOODS DR	3
R	FARLEY, DERIC RICHARD	27	2	SUTTON PL	1
D	FARLEY, ELLEN SULLIVAN	17A		MANSION WOODS DR	3
U	FARLEY, SHANNON M	70		LINCOLN ST	3
U	FARMER, CYNTHIA L	58		ROYAL ST	3
D	FARMER, GREGORY J	1289		MAIN ST	8
R	FARMER, JENNIFER LYNN	58		ROYAL ST	3
	FARMER, KEVIN A	58		ROYAL ST	3
U	FARMER, MARY H	1289		MAIN ST	8
U	FARMER, MATTHEW K	156	15	SUFFIELD ST	3
U	FARMER, VERNON PAUL	43		WITHERIDGE ST	2
U	FARNETH, DYLLAN JOSEPH	27		RIVERVIEW AVE	8
U	FARNEY, KRISTINA L	607		RIVER RD	5
U	FARNEY, LOUISE A	607		RIVER RD	5
U	FARNSWORTH, LINDA L	265		NORTH WEST ST	7
U	FARNSWORTH, TANNER DANIEL	24		BELMONT AVE	2
D	FAROUK, MARIAM	66		GARDEN ST	6
R	FARQUHAR, PAUL S	36		LOSITO LN	6
U	FARQUHAR, ROBERT J	6	6	SUTTON PL	1
	FARRADAZ, ALBERTO	54		SOUTHWICK ST	7
	FARRADAZ, JOLYN	50		SENATOR AVE	4
R	FARRADAZ, KRISTIN A	54		SOUTHWICK ST	7
D	FARRELL, BRIAN T	8		WHITE OAKS DR	2
U	FARRELL, GINA M	8		WHITE OAKS DR	2
D	FARRELL, JONATHAN ROBERT	8		WHITE OAKS DR	2
U	FARRELL, JOSEPH A	223		REGENCY PARK DR	4
U	FARRELL, LYNN A	223		REGENCY PARK DR	4
D	FARRELL, MARGARET R	77		PLANTATION DR	5
U	FARRINGTON, ZOIE	136	A	MAIN ST	4
CC	FARWELL, ADAM CHARLES	33	97	NORMAN TER	1
U	FARWELL, AMBER C	418	1	MEADOW ST	5
D	FARWELL, CAROLINE E	53		CORONET CIR	1
U	FARWELL, JOSEPH W	133		RAYMOND CIR	4
U	FARWELL, MEGAN R	17		MICHAEL ST	7
D	FARWELL, MICHAEL S	17		MICHAEL ST	7
D	FARWELL, TINA M	17		MICHAEL ST	7
U	FASANO, ERIN NICOLE	286		REGENCY PARK DR	4
U	FASANO, JOSHUA MICHAEL	286		REGENCY PARK DR	4
U	FAST, ADAM LEWIS JR	209		COOPER ST	4
U	FATTINI, DOMINIC	73		INDEPENDENCE RD	6
D	FATTINI, VIVIAN	818		NORTH ST	2
U	FAUCHER, AMANDA MARIE	46		HALL ST	1
R	FAUCHER, TRACI	46		HALL ST	1
U	FAUST, DEBORAH L	42		STONY HILL RD	7
	FAUST, MARGARET	464		MAIN ST	4
D	FAUST, MARGARET MARY	81	A	PHEASANT HILL DR	7
U	FAUST, TIMOTHY J	42		STONY HILL RD	7
U	FAUST, WILLIAM JOSEPH	42		STONY HILL RD	7
U	FAVOLISE, ROBERT P	22		ROYAL ST	3
U	FAVREAU, CECILE M	492		SOUTH WEST ST	7
U	FAVREAU, FELICIA M	492		SOUTH WEST ST	7
CC	FAY, AIMEE J	46		BEEKMAN DR	5
A	FAY, ANDREW J	18		STONY HILL RD	7
R	FAY, COURTNEY L	18		STONY HILL RD	7
U	FAY, DONNA M	133		VALLEY BROOK RD	2
R	FAY, LAURIE A	97		COLUMBIA DR	7

V	NAME	HOUSE	APT	STREET	PCT
U	FAZIO, ANTHONY	200		COYOTE CIR	2
U	FAZIO, CARLA ANN	77		INDEPENDENCE RD	6
U	FAZIO, DAVID C	77		INDEPENDENCE RD	6
U	FAZIO, JANE E	200		COYOTE CIR	2
U	FAZIO, ROBERT JOSEPH	71		BRIDGE ST	1
U	FEARN, BETTY J	26		JASMINE LN	3
U	FEARN, MARLENE A	49		LOSITO LN	6
U	FEARN, MICHAEL J	265		COOPER ST	4
R	FEARN, MURIEL R	539		SHOEMAKER LN	6
U	FEARN, ROBERT GEORGE JR	49		LOSITO LN	6
U	FECAT, MELISA ANN	637		NORTH ST	2
U	FECTEAU, CATHERINE GRACE	180		SOUTHWICK ST	7
U	FECTEAU, IAN R	180		SOUTHWICK ST	7
D	FEDE, BARBARA W	16		VALLEY BROOK RD	2
D	FEDE, CARRIE ELIZABETH	1		DOANE AVE	6
U	FEDE, STANLEY JOSEPH	16		VALLEY BROOK RD	2
U	FEDERICO, DAVID P	15		KELLER CIR	8
	FEDERICO, PAUL	37		ALTHEA CIR	4
U	FEDERICO, STEPHANIE LYN	15		KELLER CIR	8
U	FEDERICO, SUSAN	37		ALTHEA CIR	4
U	FEDIER, JAMES M	1039		MAIN ST	8
U	FEDIER, MARYANN L	146		REGENCY PARK DR	4
U	FEDIER, MICHAEL	11		LINE ST	3
U	FEDOR, DAVID E	50		YARMOUTH DR	3
U	FEDOR, JANICE ANN	50		YARMOUTH DR	3
U	FEDOR, JESSICA A	50		YARMOUTH DR	3
U	FEDORA, GEORGE F	1237		NORTH WESTFIELD ST	2
U	FEDORA, GERALD M	20		PARKEDGE DR	2
	FEDORENKO, OLEKSANDR	135		LEALAND AVE	4
U	FEDORIAKA, NINA A	0	28	WRIGHT ST	8
U	FEDOTOV, ROMAN	35		WITHERIDGE ST	2
	FEDOTOVA, ANNA	35		WITHERIDGE ST	2
D	FEELEY, ELLEN M	50		YALE AVE	7
U	FEELEY, LORA J	198		WALNUT ST	1
D	FEELEY, RICHARD J JR	50		YALE AVE	7
U	FEHILY, KATHRYN M	23		TOM ST	2
	FEHILY, VICTORIA L	23		TOM ST	2
D	FEIN, PAUL S	39		BEEKMAN DR	5
U	FELICIANO, JULIO A	399		SPRINGFIELD ST	3
U	FELICIANO, LUZ NEREIDA	48		AMHERST AVE	3
	FELIO, JEAN	464		MAIN ST	4
U	FELIX, MAXWELL XAVIER	19		GREENACRE LN	3
U	FELIX, SALLY D	19		GREENACRE LN	3
Q	FELLION, CARLY RENEE	96		ANTHONY ST	4
U	FELLION, DOLORES T	240		SOUTH ST	8
D	FELLION, JEAN M	96		ANTHONY ST	4
U	FELLION, JOHN	29		GIFFIN PL	3
U	FELLION, KAYLEIGH A	93		SHERI LN	3
U	FELLION, KRISTEN PAIGE	96		ANTHONY ST	4
U	FELLION, THOMAS LEE	240		SOUTH ST	8
U	FELTON, ERIC C	35		FOREST HILL RD	2
U	FELTON, ERIN ANDERSON	1172	16	SPRINGFIELD ST	2
U	FELTON, LEIGH A	35		FOREST HILL RD	2
U	FENDERSON, MICHELLE CHRIS	66		HAYES AVE	1
U	FENDERSON, THOMAS R	66		HAYES AVE	1
U	FENN, EVAN T	117		MAPLE ST	1
U	FENNELL, JOANNE F	143		SOUTH ST	8
	FENNELLY, MELODY L	28		THALIA DR	2
U	FENNEY, ALFRED SR	648	1	MAIN ST	4
U	FENNEY, ARISTEA A	58		LEALAND AVE	4
D	FENNEY, KATERINA S	58		LEALAND AVE	4
U	FENNEY, NICHOLAS ALFRED	418C	2	MEADOW ST	5
D	FENNEY, ROBERT H	886	24	MAIN ST	8
U	FENNYERY, CHERYL A	49		ALHAMBRA CIRCLE NO	5
U	FENNYERY, CHRISTOPHER L	63		WOODSIDE DR	4
U	FENNYERY, COREY A	49		ALHAMBRA CIRCLE NO	5
D	FENNYERY, CURTIS LEONARD	49		ALHAMBRA CIRCLE NO	5
D	FENTON, JACQUELYN C	55		ADAMS ST	8
R	FENTON, JAMES PATRICK	8		LOGAN PL	6
U	FENTON, LORI ANN	17		RISING ST	6
U	FENTON, MARILYN J	639		SILVER ST	6
U	FENTON, MICHELLE M	8		LOGAN PL	6
U	FENTON, THOMAS F	17		RISING ST	6
U	FERGUSON, KATHLEEN M	18		OAKRIDGE DR	7
D	FERGUSON, KATHLEEN R	15		SPENCER ST	1
R	FERGUSON, NANCY J	443		NORTH WESTFIELD ST	2
R	FERIOLI, ALEXIS J	1072		NORTH WEST ST	2
	FERIOLI, ANTHONY J	1072		NORTH WEST ST	2
U	FERIOLI, JOHN R	1072		NORTH WEST ST	2
U	FERIOLI, LUCRETIA	23		COUNTRY RD	3
U	FERIOLI, ROBERT A	23		COUNTRY RD	3
U	FERN-KING, CYNTHIA M	15		ALFRED CIR	8
U	FERNANDES, DAWN M	71		PINEVIEW CIR	8
U	FERNANDES, WILLIAM R	71		PINEVIEW CIR	8
D	FERNANDEZ, JONATHAN F	1	4	BELDEN CT	6
U	FERNANDEZ ORAMA, YEIMILY	1	1	BELDEN CT	6
R	FERNANDEZ-LARGAY, GLADYS	187		EDGEWATER RD	6
U	FEROLI, PETER M	19G		CASTLE HILL RD	6
R	FEROLI, SUSAN L	19G		CASTLE HILL RD	6
U	FERRAIOLO, DONNA MARIE	335		ADAMS ST	8
R	FERRAIOLO, MARY-LOU	0	60	WRIGHT ST	8
U	FERRARA, SHEYANNE	135		FRANKLIN ST	3
U	FERRARI, EDWARD C	40		CORONET CIR	1
U	FERRARI, JOSEPH S	1	D-2	BELDEN CT	6
U	FERRARI, KATHLYN E	31		MEMORIAL PARK	3
U	FERRARI, PHYLLIS M	5		MEMORIAL PARK	3
U	FERRARI, STEPHEN K	31		MEMORIAL PARK	3
D	FERRARO, ANTHONY L	131		SUFFIELD ST	4
D	FERRARO, CRISTINA S	131		SUFFIELD ST	4
U	FERRARO, JOHN RAYMOND JR	5		MAPLE MEADOWS LN	6
D	FERRARO, JOSEPH A	131		SUFFIELD ST	4
U	FERRARO, VINCENT A	49		DUCLOS DR	1
U	FERRARO-CRONIN, GINA MARIE	157		CLOVER HILL DR	2
	FERREIRA, ARMANDO	37		FRUWIRTH AVE	3
U	FERREIRA, HEATHER R	154		ELMAR DR	6
	FERREIRA, IRACEMA J	37		FRUWIRTH AVE	3
U	FERREIRA, MICHELLE JEAN	1026		SUFFIELD ST	6
U	FERREIRA, RAUL SANTOS	154		ELMAR DR	6
	FERREIRA, RAUL P	1026		SUFFIELD ST	6
U	FERREIRA, SUSAN	85		ROYAL LN	3
D	FERREIRA, WILLIAM F	85		ROYAL LN	3
R	FERRELL, ROY H	92		RIVER RD	8
D	FERRENDINO, ALEC	15		ROBIN LN	1
D	FERRENDINO, AVA ROSE	15		ROBIN LN	1
D	FERRENDINO, GARY MICHAEL	15		ROBIN LN	1
	FERRENDINO, GERALD	52		MAYNARD ST	1
D	FERRENDINO, KATHLEEN J	52		MAYNARD ST	1
D	FERRENDINO, SANDRA J	15		ROBIN LN	1
D	FERRENTINO, ALEXINA MARIA	50		PHEASANT HILL DR	7
D	FERRENTINO, ANGELA M	350	18	MEADOW ST	5
U	FERRENTINO, BRIANA MARIE	105		EDWARD ST	5
U	FERRENTINO, DIANE M	50		PHEASANT HILL DR	7
U	FERRENTINO, GENNARO ALDO	17		CHAPIN ST	3
U	FERRENTINO, GIOVANNA L	67		JOANNE CIR	7
D	FERRENTINO, LINDA J	238		SCHOOL ST	5
R	FERRENTINO, LUIGI	238		SCHOOL ST	5
D	FERRENTINO, MARIO	219		MILL ST	6
U	FERRENTINO, THERESA	135		RED FOX DR	7
D	FERRENTINO, VICTOR ALFONS	135		RED FOX DR	7
U	FERRER, JULIA M	69		CORONET CIR	1
U	FERRERAS, AMANDA FELICIA	83		LEALAND AVE	4
U	FERRERO, ADELAIDE F	189		FLORIDA DR	5
U	FERRERO, MICHAEL NEILSON	189		FLORIDA DR	5
U	FERRERO, NEILSON R	189		FLORIDA DR	5
D	FERRI, JUDITH A	6		MAPLE MEADOWS LN	6
D	FERRI, PETER J	6		MAPLE MEADOWS LN	6
U	FERRIGNO, GARY V	36		RIDGEWAY DR	2
U	FERRIS, CYNTHIA A	47		KELLOGG AVE	7
U	FERRIS, JAMES T	47		KELLOGG AVE	7
L	FERRIS, JOHN S	78		BESSBROOK ST	2
U	FERRIS, JON C	173		MALLARD CIR	8
U	FERRIS, MARY A	173		MALLARD CIR	8
R	FERRISI, STEVEN MICHAEL	143		SOUTH ST	8
U	FERRY, RICHARD J	44		BEEKMAN DR	5
U	FETHERSTON, JOYCE M	120		COREY COLONIAL CDS	5
R	FETRIDGE, ALYSSA COLETTE	110		RIVIERA DR	8
D	FETT, SARAH R	86		SUFFIELD ST	3
D	FEUERSTEIN, DERRICK P	1A		CASTLE HILL RD	6
U	FEUERSTEIN, ERICK P	32		TANGLEWOOD LN	7
R	FEUERSTEIN, MARIA ROSE	32		TANGLEWOOD LN	7
U	FEYRE, CONNOR PATRICK	33		MOREAU PL	8
D	FEYRE, GINA MARIA	33		MOREAU PL	8
D	FEYRE, JAMES MICHAEL	33		MOREAU PL	8
D	FEYRE, JOHN J	418D	7	MEADOW ST	5
U	FEYRE, RYAN JAMES	33		MOREAU PL	8
	FIEDLER, DANIEL M	53		ALHAMBRA CIRCLE NO	5
R	FIEDLER, LISA S	1087		MAIN ST	8
R	FIEDLER, ROBERT W	1087		MAIN ST	8
R	FIEDLER, ZACHARY RYAN	1087		MAIN ST	8
U	FIEJDASZ, DIANE HB	29		ROOSEVELT AVE	2
U	FIEJDASZ, PAUL ANDREW	29		ROOSEVELT AVE	2
	FIELD, EDWARD MICHAEL	176		NORTH ST	1
U	FIELD, MICHAEL A	18B		STILL BROOK LN	7
U	FIELDHOUSE, DONNA A	146		CAMBRIDGE ST	2
U	FIELDS, BRUCE A	391		SUFFIELD ST	4
D	FIELDS, CHARLOTTE M	63		CENTRAL ST	5
D	FIELDS, GARY L	76		REED ST	4
R	FIELDS, KURT R	16		HAMILTON CIR	7
U	FIELDS, MICHAEL L	83		CLOVER HILL DR	2
U	FIELDS, MICHELLE D	76		REED ST	4
D	FIELDS, NICHOLAS M	63		CENTRAL ST	5
D	FIELDS, NICHOLE K	83		CLOVER HILL DR	2
D	FIELDS, TERESA F	7F		CASTLE HILL RD	6
D	FIELDS-MUNLEY, M LOUISE	16		HAMILTON CIR	7
U	FIELDSTAD, LUCILLE B	7		OXFORD ST	8
	FIERMONTE, ALANNA	117		PRINCETON AVE	2
U	FIERMONTE, CRAIG	117		PRINCETON AVE	2
U	FIERMONTE, KATIE L	117		PRINCETON AVE	2
U	FIERRO, ANTHONY ALONZO	20		EDWARD ST	5
U	FIERRO, LILY NICOLE	20		EDWARD ST	5
U	FIESTER, CAROLYN L	59		ELMAR DR	6
R	FIESTER, JOHN P	59		ELMAR DR	6
U	FIFE, DANIELLE M	789	2	MAIN ST	5
U	FIFIELD, BRANDON LEE	389		SPRINGFIELD ST	3
D	FIFIELD, CHERYL PATRICE	110		WALNUT ST	1
U	FIGUEIREDO, ANGELA MARISSA	68		COREY COLONIAL CDS	5
U	FIGUEROA, AMANDA JOSEPHIN	238	3	MAPLE ST	1
U	FIGUEROA, ASHLEY J	1	2	BELDEN CT	6
D	FIGUEROA, JENISA J	209		COOPER ST	4
U	FIGUEROA, JOELISH	238	3	MAPLE ST	1

V	NAME	HOUSE	APT	STREET	PCT
U	FIGUEROA, LUIS A	1	2	BELDEN CT	6
D	FIGUEROA, MICHELLE ANA	8		REGENCY PARK DR	4
U	FIGUEROA PAGAN, LUIS ENRIQ	1	2	BELDEN CT	6
U	FILA, ANDREW MURPHY	793		NORTH ST	2
U	FILA, BRETT MICHAEL	20H		MANSION WOODS DR	3
R	FILA, KATHLEEN MARIE	144	F	AUTUMN ST	8
D	FILA, LORIN ANN	81		SENATOR AVE	4
U	FILA, MICHAEL C	791		NORTH ST	2
R	FILIAULT, JULIE ANN	0	50	WRIGHT ST	8
R	FILIPPONE, CHRISTOPHER J	19		STEWART LN	4
U	FILKOSKI, MICHAEL E	116		COREY COLONIAL CDS	5
D	FILKOSKI, PATRICIA ANN	116		COREY COLONIAL CDS	5
D	FILLION, ANTHONY P	22		GREENACRE LN	3
D	FILLION, JENNIFER D	420	46	MAIN ST	4
U	FILLION, KAREN E	22		GREENACRE LN	3
U	FILLION, LAURA LEE	147		SHOEMAKER LN	6
D	FILLION, PAUL H	121		PINEVIEW CIR	8
U	FILLION, RICHARD A JR	147		SHOEMAKER LN	6
D	FILLION, SHARON A	121		PINEVIEW CIR	8
U	FINEGAN, KATHRYN E	89		DOGWOOD LN	8
D	FINI, ALYSSA SHAWNIE	92		PLANTATION DR	5
U	FINI, DAMEN JOSHUA	92		PLANTATION DR	5
U	FINI, PAUL E	43		WRENWOOD LN	3
	FINI, PHILIP T	43		WRENWOOD LN	3
	FINI, RICHARD A	43		WRENWOOD LN	3
U	FINK, ASHLEY ROSE	126		RIVIERA DR	8
U	FINK, CONNIE M	126		RIVIERA DR	8
U	FINK, PAUL F	126		RIVIERA DR	8
R	FINLEY, KEITH C	385		SOUTH WESTFIELD ST	6
R	FINLEY, STEPHANIE TERESE	385		SOUTH WESTFIELD ST	6
U	FINNEGAN, JOHN	35		TRINITY TER	8
U	FINNEGAN, KATHY BRADUNAS	35		TRINITY TER	8
U	FINNEGAN, RYAN J	643	28	SUFFIELD ST	4
R	FINNEY, MARY E	39		NORRIS ST	3
U	FINNIE, RUSSELL G	4B		CASTLE HILL RD	8
U	FINNIE, SUSAN M	4B		CASTLE HILL RD	8
U	FIORE, JASON R	126		LANCASTER DR	3
U	FIORENTINO, ASHLEY M	100		COREY COLONIAL CDS	5
D	FIORENTINO, ELODIA DIANNE	113		PLANTATION DR	5
D	FIORENTINO, LAWRENCE A	113		PLANTATION DR	5
U	FIORINI, MARLENE A	23		PEROS DR	5
U	FISCHEL, THAIS JOAN	71		BEEKMAN DR	5
D	FISCHETTO, JENNIFER A	775	5-A	SPRINGFIELD ST	3
U	FISH, BERNARD A JR	676		MAIN ST	4
U	FISH, EMILY J	676		MAIN ST	4
U	FISH, ERIC S	322		ROWLEY ST	3
U	FISH, JACOB HUNTER	420	22	MAIN ST	4
U	FISH, JANE A	676		MAIN ST	4
U	FISHER, EFSTATHIA G	182		FLORIDA DR	5
U	FISHER, ERIKS	35		PEMBROKE LN	8
	FISHER, ESTHER	178		BEEKMAN DR	5
U	FISHER, JOANNE M	35		PEMBROKE LN	8
R	FISHER, JOHN G	178		BEEKMAN DR	5
U	FISHER, JOHN G JR	178		BEEKMAN DR	5
D	FISHER, JOHN G	54		ROBERTA CIR	5
U	FISHER, MARC A	42		LAKE VIEW CIR	6
D	FISHER, SHAYLENE J	212		ELM ST	4
D	FISHER, SHELLY ANN	42		LAKE VIEW CIR	6
U	FISHER, THOMAS J	57		SUNSET TER	7
D	FISK, CARRIE ANNE	16		EDGEWATER RD	6
R	FISK, CHRISTIAN	16		EDGEWATER RD	6
U	FISK, DYLAN RODNEY	16		EDGEWATER RD	6
U	FISK, PATRICK JONATHAN	16		EDGEWATER RD	6
U	FISKE, RICHARD C	55		PLANTATION DR	5
U	FITCH, LOU ANN	60		MALLARD CIR	8
U	FITZGERALD, AVERY MORGAN	26		BROOKSIDE DR	2
U	FITZGERALD, BONNIE L	97		SILVER ST	8
R	FITZGERALD, BRENDAN J	201		LANCASTER DR	3
	FITZGERALD, BRENDEN PATRIC	263		SUFFIELD ST	4
R	FITZGERALD, BRIAN K	7		COLONY LN	1
U	FITZGERALD, CHRISTOPHER J	43		HIGHLAND ST	3
	FITZGERALD, DANIEL	61		COOPER ST	4
U	FITZGERALD, DONNA G	374		SOUTH ST	8
D	FITZGERALD, ELAINE N	222		JAMES ST	1
U	FITZGERALD, ERIN L	201		LANCASTER DR	3
D	FITZGERALD, GERALD MAURIC	29F		CASTLE HILL RD	6
D	FITZGERALD, GLORIA J	464		MAIN ST	4
U	FITZGERALD, JILLIAN A	43		HIGHLAND ST	3
U	FITZGERALD, JOHN P	10		WOODSIDE DR	4
D	FITZGERALD, JOSEPH P	28		OVERLOOK DR	6
	FITZGERALD, KEIRA A	201		LANCASTER DR	3
D	FITZGERALD, LINDA F	29F		CASTLE HILL RD	6
U	FITZGERALD, MARY LOUISE	28		OVERLOOK DR	6
U	FITZGERALD, MARYELLEN	15		BLACKSMITH RD	7
D	FITZGERALD, MARYKATHLEEN	7		FORGE ST	7
R	FITZGERALD, MONICA M	7		COLONY LN	1
	FITZGERALD, NICHOLAS A	123		ANTHONY ST	4
U	FITZGERALD, RYAN TIMOTHY	43		HIGHLAND ST	3
U	FITZGERALD, SEAN PATRICK	26		BROOKSIDE DR	2
U	FITZGERALD, SHANNON ANN	123		ANTHONY ST	4
R	FITZGERALD, STEVEN A	123		ANTHONY ST	4
U	FITZGERALD, TESSA KATHRYN	123		ANTHONY ST	4
D	FITZGERALD, TRACY A	43		HIGHLAND ST	3
	FITZGERALD, VANESSA BARBAI	263		SUFFIELD ST	4
U	FITZGIBBONS, MARGARET ANN	619		SHOEMAKER LN	6
D	FITZPATRICK, BARBARA L	142		GLENDALE RD	5
D	FITZPATRICK, EDWARD J	107		FOREST HILL RD	2
	FITZPATRICK, EMILY	107		FOREST HILL RD	2
D	FITZPATRICK, JOSEPH F	142		GLENDALE RD	5
U	FITZPATRICK, MELISSA E	107		FOREST HILL RD	2
U	FITZPATRICK, RICHARD A	175		CAMBRIDGE ST	2
	FITZPATRICK, RITA	175		CAMBRIDGE ST	2
U	FITZPATRICK, ROBERT T JR	51	18	MAPLE ST	1
U	FITZSIMMONS, CHARLES RAYM	38		EDITHA AVE	5
U	FITZSIMMONS, JOHN W	27		LAWNWOOD ST	8
U	FITZSIMMONS, MELINDA	27		LAWNWOOD ST	8
U	FLAGG, MATTHEW CHARLES	45		EDGEWATER RD	6
U	FLAGG, SCOTT ALAN	45		EDGEWATER RD	6
U	FLAHERTY, MARY S	15A		MANSION WOODS DR	3
U	FLAHERTY, THOMAS F	15A		MANSION WOODS DR	3
U	FLAHIVE, BRIANNA LYNN	117		MAPLE ST	1
U	FLANAGAN, JOHN	150		MAPLE ST	1
R	FLANARY, DEBORAH LEE	84		REED ST	4
R	FLANARY, GARETH DEAN	84		REED ST	4
U	FLANNERY, IRENE	6		PLANTATION DR	5
D	FLANNERY, MARLENE E	128	A	MAIN ST	4
U	FLANNERY, ROBERT J	6		PLANTATION DR	5
R	FLAVIN, DOLORES R	89		REED ST	4
U	FLEAGLE, CHRISTINA J	21		RAYMOND CIR	4
U	FLEAGLE, ROBERT DEAN	21		RAYMOND CIR	4
R	FLEBOTTE, KAREN M	109		COREY ST	5
R	FLEBOTTE, PAUL M	109		COREY ST	5
U	FLEMING, JOHN T	95		KAREN LYNN CIR	7
R	FLEMING, KAREN A	77		BIRCH HILL RD	8
U	FLEMING, SANDRA	209		JUNIPER RIDGE DR	7
U	FLEMING, SHERYL A	95		KAREN LYNN CIR	7
U	FLESCHER, DAVID MARK	101		CLOVER HILL DR	2
U	FLESCHER, JOANNE MARY	101		CLOVER HILL DR	2
U	FLETCHER, JOHN E	15		AVALON PL	2
U	FLETCHER, ROBERT W	625		SHOEMAKER LN	6
U	FLETCHER, ROBERTA	15		AVALON PL	2
D	FLEURY, AIMEE M	630		COOPER ST	3
CC	FLEURY, BENJAMIN J	630		COOPER ST	3
U	FLEURY, DAVID MICHAEL	281		SHOEMAKER LN	6
U	FLEURY, DAWN M	29		BLAIR'S HILL RD	3
U	FLEURY, DENISE E	174		BROOKFIELD LN	8
U	FLEURY, DONNA J	40		MILL ST	4
U	FLEURY, MARY E	70		DOGWOOD LN	8
U	FLEURY, SHANNON	281		SHOEMAKER LN	6
U	FLOOD, CAROL ANN	17		ARBOR LN	6
	FLOOD, JAMES E V	536		NORTH ST	1
U	FLOOD, JAMES EDWARD IV	536		NORTH ST	1
U	FLOOD, MICHAEL P	176		MEADOW ST	4
D	FLOOD, SARAH CATHERINE	536		NORTH ST	1
R	FLOOD, SHEILA M	176		MEADOW ST	4
U	FLOREK, DAISY A	25		WINDERMERE DR	3
R	FLOREK, DEBORA A	13E		CASTLE HILL RD	6
U	FLOREK, KENNETH JOHN	13E		CASTLE HILL RD	6
	FLOREK, KYLE J	13E		CASTLE HILL RD	6
R	FLOREK-KEBEDE, DARLENE M	46		ELMAR DR	6
R	FLORENCE, KENNETH M	159		MALLARD CIR	8
R	FLORENCE, LEO E JR	4		SUNRISE TER	5
R	FLORENCE, LORI A	159		MALLARD CIR	8
U	FLORENCE, RACHEL PATRICIA	14G		CASTLE HILL RD	8
D	FLORES, ALLISON ROSE	210		HIGH ST	1
U	FLORES, LISSETTE IRIS	28		HUNT ST	4
CC	FLORIAN, GLENN H	22		FAIRVIEW ST	4
U	FLORIAN, MAXWELL	22		FAIRVIEW ST	4
U	FLORIAN, PARKER J	22		FAIRVIEW ST	4
U	FLORIAN, SHANA S	22		FAIRVIEW ST	4
U	FLORIO, DANIELLE KELLEY	48		PAUL REVERE DR	7
D	FLORIO, NICOLE MARIE	99		PHEASANT HILL DR	7
R	FLOUTON, ASHLEY	67		RED FOX DR	7
D	FLOWERS, GLENN W	21		BRIARCLIFF DR	7
U	FLOWERS, SHANNON E	467		PINE ST	7
U	FLYNN, ALBERT D	579		BARRY ST	7
U	FLYNN, ANDREA E	579		BARRY ST	7
U	FLYNN, BARBARA ANNE	100		WOODSIDE DR	4
D	FLYNN, CODY RICHARD	133		LINE ST	3
U	FLYNN, JOSHUA J	140		KAREN LYNN CIR	7
U	FLYNN, MARGARET A	14		MARK DR	8
D	FLYNN, OLGA A	100		WOODSIDE DR	4
U	FLYTHE, CYNTHIA	65		FEDERAL AVE	4
U	FLYTHE, KENNETH J	65		FEDERAL AVE	4
D	FOCOSI, KATHLEEN M	127		BEEKMAN DR	5
	FOFANA, FATOUMATA	156	20	SUFFIELD ST	3
	FOFANA, OUSMAN	156	20	SUFFIELD ST	3
	FOGG, AARON DAK	5		MEMORIAL PARK	3
R	FOGG, ELIZABETH N	22		CLEMATIS RD	4
D	FOGG, GERALDINE A	45		BARNEY ST	5
D	FOGG, JAMES D	45		BARNEY ST	5
U	FOGG, JILL M	45		BARNEY ST	5
U	FOGG, ROSS J	45		BARNEY ST	5
D	FOINT, DANIELLE M	857		RIVER RD	5
D	FOINT, STEVEN LOUIS	857		RIVER RD	5
D	FOISEY-BREAU, JOELLE L	53		HIGHLAND AVE	1
	FOISY, ANN-MARIE E	58		WOODSIDE DR	4
U	FOISY, DAVID	20		BARRY ST	6
U	FOISY, MATTHEW JOHN	58		WOODSIDE DR	4
U	FOLEY, AMANDA RUTH	24		CHRISTOPHER LN	7

V	NAME	HOUSE	APT	STREET	PCT
U	FOLEY, ANN MARIE	75		EDGEWATER RD	6
D	FOLEY, CATHLEEN A	5		PLANTATION DR	5
D	FOLEY, EDWARD D	39		ROWLEY ST	3
D	FOLEY, ELLEN M	23		COTTONWOOD LN	8
D	FOLEY, EMMA JEAN	21		BELMONT AVE	2
L	FOLEY, JACOB J	1E		MANSION WOODS DR	3
U	FOLEY, JAMES T	26		VALLEY BROOK RD	2
D	FOLEY, JANICE N	34		FORGE ST	7
U	FOLEY, JOSEPH LOUIS	1234		SUFFIELD ST	6
U	FOLEY, LAUREN MANAMI	34		FORGE ST	7
D	FOLEY, LYNNE MARY	2	25	SUTTON PL	1
D	FOLEY, MATTHEW SEAN	352		POPLAR ST	6
D	FOLEY, NANCY B	26		VALLEY BROOK RD	2
U	FOLEY, PATRICIA A	21		BELMONT AVE	2
D	FOLEY, RENEE A	36D		PAUL REVERE DR	7
U	FOLEY, SEAN PATRICK	35		WINTHROP ST	1
U	FOLEY, SEAN PATRICK JR	35		WINTHROP ST	1
D	FOLEY, SHANNON ELIZABETH	75		EDGEWATER RD	6
D	FOLEY, TIMOTHY G	34		FORGE ST	7
U	FOLEY, VICTORIA	418	1	MEADOW ST	5
R	FOLEY, WILLIAM JOHN	75		EDGEWATER RD	6
U	FOLEY-BEAUCHESNE, LAUREL I	1E		MANSION WOODS DR	3
U	FOLLETT, DEBORAH	152		BROOKFIELD LN	8
R	FONDAKOWSKI, ALYSSA M	416		SILVER ST	6
R	FONSECA, DAVID RAMOS	38		CECILE ST	3
U	FONSECA, DENES	853		SILVER ST	6
	FONSECA, JOCELYN D	38		CECILE ST	3
U	FONSECA, STACEY B	38		CECILE ST	3
U	FONTAINE, CHRISTINE M	75		MEMORY LN	7
U	FONTAINE, CHRISTOPHER JORI	41		ARNOLD ST	1
U	FONTAINE, EMILY LARISSA	75		MEMORY LN	7
R	FONTAINE, HELEN C	0	16	WRIGHT ST	8
U	FONTAINE, JEFFREY	41		ARNOLD ST	1
U	FONTAINE, JESSICA	41		ARNOLD ST	1
D	FONTAINE, JOAN ELLEN	40		PARKVIEW DR	2
D	FONTAINE, JONATHAN J	14		TOM ST	2
D	FONTAINE, KIANNA	14		TOM ST	2
U	FONTAINE, MARIA I	41		ARNOLD ST	1
U	FONTAINE, PAUL LOUIS	83		HIGHLAND ST	3
CC	FONTAINE, ROBERT	167		ROBIN RIDGE DR	2
	FONTAINE, ROGER	50	124	CARDINAL DR	4
U	FONTAINE, RUSSELL D	75		MEMORY LN	7
U	FONTANA, GARY R	66		PLANTATION DR	5
U	FONTANA, SARAH M	799		NORTH ST	2
U	FONTANA, VICKI M	66		PLANTATION DR	5
U	FONTANEZ, REUBBEN	1031		MAIN ST	8
D	FOOTIT, FAITH C	67		BARBARA LN	7
U	FOOTIT, TAYLER L	67		BARBARA LN	7
U	FOOTIT, WILLIAM ERNEST	67		BARBARA LN	7
U	FORAN, RACHEL	1026		SPRINGFIELD ST	2
U	FORAND, EBONY J	125		BRIEN ST	3
U	FORAND, MICHAEL DENNIS	125		BRIEN ST	3
U	FORASTIERE, LOREN	153		ROBIN RIDGE DR	2
R	FORBES, JEREMY	79		LETENDRE AVE	1
R	FORBES, JILL K	79		LETENDRE AVE	1
U	FORBES, MARY	130		LEONARD ST	5
U	FORBES, WILLIAM E	79		LETENDRE AVE	1
U	FORD, ALANA D	465		NORTH ST	1
U	FORD, HARRISON GEORGE	154		REGENCY PARK DR	4
D	FORD, JEAN M	63	51	SOUTH WESTFIELD ST	6
D	FORD, LEIGH D	465		NORTH ST	1
	FORD, MARY T	58C		PHEASANT HILL DR	7
U	FORD, MICHAEL J JR	15	1	SUTTON PL	1
U	FORD, SAMANTHA MARIE	37		VALENTINE ST	4
U	FORD, SIOBHAN ROSE	30		WASHINGTON AVE	4
D	FORFA, DARREN S	17		RIVERSIDE AVE	5
U	FORFA, GREGORY S	147		EDGEWATER RD	6
D	FORFA, JENNIFER L	17		RIVERSIDE AVE	5
U	FORFA, MCKENZIE LYNNE	17		RIVERSIDE AVE	5
D	FORFA, MICHELLE ANNE	147		EDGEWATER RD	6
U	FORGETTE, BRADLEY JACOB	49		SOUTH ST	8
U	FORGETTE, BRETT R	49		SOUTH ST	8
U	FORGETTE, BRIAN P	49		SOUTH ST	8
U	FORGETTE, BRIAN DOC	49		SOUTH ST	8
U	FORGETTE, JENNIFER M	49		SOUTH ST	8
U	FORGETTE, JOHN CLAYTON	130	2	WALNUT ST	1
U	FORGETTE, ROBERT EUGENE	130		WALNUT ST	1
D	FORGETTE, WILFRED PAUL	95	33	NORTH WESTFIELD ST	7
U	FORGUE, JONATHAN G	54		SILVER LAKE DR	6
U	FORGUE, SHEILA MARIE	54		SILVER LAKE DR	6
U	FORGUES, ROBERTA LOIS	47		NORMAN TER	1
U	FORGUES-COUTURE, THERESA	19		NILE AVE	4
	FORKEY, NANCY	61		COOPER ST	4
R	FORKHAMER, DIANE JEAN	65		KANAWHA AVE	8
D	FORMAGGIONI, DAVID JOSEPH	65		RIDGEWAY DR	2
D	FORMAGGIONI, SOPHIE E	65		RIDGEWAY DR	2
U	FORMAGGIONI, TRENT P	886	9	MAIN ST	8
U	FORMEISTER, KEVIN F	45		SILVER ST	8
U	FORNI, CAROLINE RICE	42		MALLARD CIR	8
D	FORNI, DORA M	37		GIFFIN PL	3
R	FORNI, SANDRA J	518		FRANKLIN ST EXT	6
U	FORNI, STEVEN MICHAEL	42		MALLARD CIR	8
U	FORREST, ANDREW D	232		SILVER ST	6
J	FORRESTER, ROBERT JAMES	23		KANAWHA AVE	8
D	FORRESTER, SUK HUI	25		KANAWHA AVE	8
U	FORRETTE, KRISTOPHER M	1278		SUFFIELD ST	6
U	FORTIER, AIDAN FRANCIS	457		SOUTH WEST ST	7
D	FORTIER, ALYSSA L	457		SOUTH WEST ST	7
R	FORTIER, ANDREA M	40		PHEASANT RUN CIR	7
U	FORTIER, EUGENE C	25		ANNABLE ST	2
R	FORTIER, GARY JOSEPH	132		SOUTHWICK ST	7
U	FORTIER, JEFFREY T	132		SOUTHWICK ST	7
	FORTIER, LOGAN A	457		SOUTH WEST ST	7
U	FORTIER, MICHAEL F	457		SOUTH WEST ST	7
D	FORTIER, MICHELLE LAMBERT	47		FAIRVIEW ST	4
D	FORTIER, SARA J	510		SCHOOL ST	5
R	FORTINI, LEANNE M	100		SYLVAN LN	2
U	FORTUNATO, BERNADINE M	20		NOLAN LN	2
U	FORTUNATO, GILBERT J	20		NOLAN LN	2
U	FORWARD, ANGELA	64		TOM ST	2
U	FORWARD, JASON W	64		TOM ST	2
D	FORWARD, JENNA F	64		TOM ST	2
U	FOSS, ALYSSA	13		BARN RD	3
U	FOSS, KAREN E	62		CLEMATIS RD	4
U	FOSTER, DEBORAH A	2C		MAPLE VIEW LN	3
R	FOSTER, WILLIAM F III	2C		MAPLE VIEW LN	3
	FOTI, CHRISTOPHER J	12		RISING ST	6
U	FOTI, JOCELYN	12		RISING ST	6
U	FOULKS, JUSTIN MARCEL	44		SPRING ST	1
U	FOUNTAIN, AMANDA	45		FEDERAL ST	4
R	FOUNTAIN, BRUCE W	1260		MAIN ST	8
	FOUNTAIN, CINDY M	30		FAMILY LN	3
U	FOUNTAIN, HAROLD C JR	1260		MAIN ST	8
R	FOUNTAIN, MILDRED	1260		MAIN ST	8
U	FOUNTAIN, OLIVIA RUTH	51		SUNNYSLOPE AVE	8
D	FOUNTAINE, SANDRA L	70		KENSINGTON ST	3
	FOUNTIAN, RICHARD E	30		FAMILY LN	3
U	FOURNIER, BRUCE R	23C		CASTLE HILL RD	6
U	FOURNIER, DAVID	72		WITHERIDGE ST	2
U	FOURNIER, GARY A	38		OXFORD ST	8
U	FOURNIER, JAMES E	245		PINEVIEW CIR	8
U	FOURNIER, JOSHUA A	31		COUNTRY RD	3
U	FOURNIER, LISA E	38		OXFORD ST	8
U	FOURNIER, LYNETTE MARIE	8	15	SUTTON PL	1
U	FOURNIER, MARY ELLEN	72		WITHERIDGE ST	2
U	FOURNIER, PAUL THOMAS	16		PEROS DR	5
D	FOURNIER, ROBERT E	0	29	WRIGHT ST	8
R	FOURNIER, TIMOTHY ROBERT	72		WITHERIDGE ST	2
U	FOWLER, BRENDAN MORRISON	25		DOANE AVE	6
U	FOWLER, BRIAN DOUGLAS	25		DOANE AVE	6
U	FOWLER, CAMERON	25		DOANE AVE	6
U	FOWLER, EILEEN MARTIN	25		DOANE AVE	6
D	FOX, DANIEL	14		GREENWOOD ST	5
R	FOX, DANIELLE AMANDA	129		BROOKFIELD LN	8
D	FOX, DARYA	74		BEEKMAN DR	5
U	FOX, DIANNA M	14		GREENWOOD ST	5
U	FOX, HAILI J	51		WRENWOOD LN	3
D	FOX, HELEN F	19F		CASTLE HILL RD	6
U	FOX, JESSIE	514		MEADOW ST	5
U	FOX, JOHN H JR	14		GREENWOOD ST	5
D	FOX, KELLI	170		COUNTRY RD	3
D	FOX, KRYSTAL L	51		WRENWOOD LN	3
CC	FOX, MARC P	170		COUNTRY RD	3
U	FOX, MARYANN F	253		SOUTHWICK ST	7
D	FOX, SABRINA B	76		FORDHAM AVE	2
U	FOX, SAMANTHA	514		MEADOW ST	5
	FOX, SAVANNAH	76		FORDHAM AVE	2
D	FOX, THOMAS HARLAN	51		WRENWOOD LN	3
U	FRA, IRENE FRANCES	63		ELBERT RD	5
U	FRA, JEAN-CLAUDE	63		ELBERT RD	5
U	FRACCALVIERI, SANDRA MARIE	25		RANDALL ST	3
R	FRADET, L WILLIAM	84		GLENDALE RD	5
U	FRAGOSO, CECILE ANNA	61	42	SOUTH WESTFIELD ST	6
U	FRAHER, SUSAN A	96		TOBACCO FARM RD	7
U	FRANCIS, MATTHEW C	16		DUTCHMASTER DR	7
U	FRANCIS, NANCY E	16		DUTCHMASTER DR	7
U	FRANCIS, VERONICA	69		ALHAMBRA CIRCLE SO	5
U	FRANCISCO, LUCY LOPES	5		HICKORY ST	6
R	FRANCO, CANDICE R	37		LISWELL DR	7
U	FRANCO, CHRISTINA T	81		FEDERAL ST EXT	4
CC	FRANCO, CHRISTINE L	81		FEDERAL ST EXT	4
U	FRANCO, ERIC E	37		LISWELL DR	7
R	FRANCO, JOHN ALFONSE	49		FERNWOOD DR	6
D	FRANCO, JOSEPH A	132		COTTONWOOD LN	8
D	FRANCO, JUAN C	438	4	SPRINGFIELD ST	1
D	FRANCO, KATHERINE A	118		KAREN LYNN CIR	7
U	FRANCO, PAMELA LYNN	49		FERNWOOD DR	6
R	FRANCO, PAUL S	420	32	MAIN ST	4
U	FRANCO, RALPH S	81		FEDERAL ST EXT	4
	FRANGIE, WILLIAM	464		MAIN ST	4
D	FRANKLIN, CHRISTOPHER GLEN	86		BRIDGE ST	1
U	FRANKLIN, ELAINE C	43A		PAUL REVERE DR	7
U	FRANQUEZA, CARL V	770		BARRY ST	7
U	FRANQUEZA, KARA E	173		BARRY ST	7
D	FRANQUEZA, KATHLEEN M	770		BARRY ST	7
U	FRANZ, KAREN	27E		CASTLE HILL RD	6
D	FRAPPIER, CANDICE A	526		NORTH WESTFIELD ST	2
D	FRAPPIER, CHRISTINE M	15		CONIFER DR	6
U	FRAPPIER, EVAN HENRY	15		CONIFER DR	6
U	FRAPPIER, JESSICA JEANE	82		MOUNTAINVIEW ST	6

V	NAME	HOUSE	APT	STREET	PCT
U	FRAPPIER, MATTHEW E	82		MOUNTAINVIEW ST	6
U	FRARE, ELSA A	50		JENNIE CIR	5
U	FRASCO, ELAINE MARIE	7C		CASTLE HILL RD	6
U	FRASCO, JOANNE L	9G		MANSION WOODS DR	3
D	FRASCO, ROBERT A	8		HALLADAY DR	7
U	FRASCOTTI, ANDREW M	23		JESSICA PL	1
D	FRASCOTTI, JESSICA DR	23		JESSICA PL	1
D	FRASER, JAMES DENNIIS	27		ADAMS ST	8
U	FRASER, JOSHUA JAMES DENN	27		ADAMS ST	8
CC	FRASIER, CHRISTOPHER J	39		BLAIR'S HILL RD	3
D	FRASIER, ELIZABETH S	39		BLAIR'S HILL RD	3
U	FRASIER, GRACE	39		BLAIR'S HILL RD	3
U	FRASKA, KRISTEN SUNGEUN	21		SPRUCE CIR	7
U	FRASKA, MARIANNE K	21		SPRUCE CIR	7
U	FRASKA, ROBERT JULIAN JR	21		SPRUCE CIR	7
U	FRATTESI-YOUNG, CYNTHIA MA	744		SUFFIELD ST	6
U	FRAWLEY, CHRISTINE B	140		CHRISTOPHER LN	7
U	FRAWLEY, JOHN RICHARD	140		CHRISTOPHER LN	7
R	FRAZEE, JEFFRY S	124		TOBACCO FARM RD	7
R	FRAZEE, JORDAN J	124		TOBACCO FARM RD	7
R	FRAZEE, LINDSAY N	124		TOBACCO FARM RD	7
R	FRAZEE, LYDIA M	124		TOBACCO FARM RD	7
R	FRAZEE, TARYN L	124		TOBACCO FARM RD	7
U	FRAZIER, LAURY A	29		MOUNTAINVIEW ST	6
D	FRAZIER, TAMMY A	31		SUNSET TER	7
U	FREAM, DANIEL G	351		NORTH WEST ST	7
R	FRECHETTE, ADAM MATTHEW	60	A	HOPE FARMS DR	6
R	FRECHETTE, GISELLE	60	A	HOPE FARMS DR	6
U	FREDERICK, EDNA	159		FRANKLIN ST	3
	FREDERICK, JACOB J	32		JANELLE DR	5
U	FREDETTE, BRANDON	350	27	MEADOW ST	5
U	FREDETTE, HEATHER A	1162	35	SPRINGFIELD ST	2
U	FREEDMAN, ILENE S	14		BEEKMAN DR	5
U	FREEMAN, CATHLEEN ADELE	68		BESSBROOK ST	2
U	FREEMAN, DONNA	50		LISWELL DR	7
R	FREEMAN, DOUGLAS M	870		MAIN ST	8
U	FREEMAN, ERIC MICHAEL	80		CARR AVE	4
D	FREEMAN, JENNA LAUREN	50		LISWELL DR	7
D	FREEMAN, JOANNE M	27F		CASTLE HILL RD	6
D	FREEMAN, KENNETH	50		LISWELL DR	7
U	FREEMAN, KEVIN DOUGLAS	56		LEALAND AVE	4
U	FREEMAN, LAWRENCE E	50		LISWELL DR	7
D	FREEMAN, ROBERT CHARLES	27F		CASTLE HILL RD	6
U	FREEZE, ANDREW L	48		MILL ST	4
U	FREEZE, ZENAIDA V	48		MILL ST	4
U	FREITAG, ADAM GREGORY	15		BELVIDERE AVE	2
	FRENCH, JUDITH	80		PAUL REVERE DR	6
U	FREUND, CHLOE ISABEL	366		MAIN ST	4
U	FREW, KAREN E	97		COREY COLONIAL CDS	5
U	FRIDH, IVANNA M	74		SOUTH WEST ST	7
U	FRIEDMAN, LYNN B	350	15	MEADOW ST	5
D	FRIEDRICH, CAROL A	47		CHARTER OAK DR	6
U	FRIEDRICH, MARK ANDREW	47		CHARTER OAK DR	6
R	FRIGO, ANNMARIE	55		VALENTINE TER	4
U	FRIGO, LISA ANN	118		WOODSIDE DR	4
U	FRIGO, PAUL J	55		VALENTINE TER	4
U	FRISINO, JERRY J III	3		TRINITY TER	8
CC	FRISINO, TERESA	3		TRINITY TER	8
D	FROGAMENI, ANTHONY D	31		COVENTRY LN	8
U	FROGAMENI, DIANA	48		WILBERT TER	2
D	FROGAMENI, DIANE JEAN	61		RUGBY RD	2
D	FROGAMENI, GRACE CAROLINE	31		COVENTRY LN	8
D	FROGAMENI, JACK	31		COVENTRY LN	8
D	FROGAMENI, JAMES C	43		CENTRAL ST	5
U	FROGAMENI, MARLOW J	140		MAIN ST	4
D	FROGAMENI, OLIVIA RIET	31		COVENTRY LN	8
	FROGAMENI, PHILIP A	61		RUGBY RD	2
U	FROHOCK, BRITTNEY L	99		FOREST HILL RD	2
U	FROHOCK, CHARLES K JR	99		FOREST HILL RD	2
U	FRONCHKEVICH, DANIEL	71	2	COOLEY ST	1
	FRONCHKEVICH, OLEG N	71	2	COOLEY ST	1
U	FRONCHKEVICH, SVETLANA	71	2	COOLEY ST	1
U	FROSCH, HOLLY A	21		JAMES AVE	5
U	FROSCH, LINDSEY MARIE	21		JAMES AVE	5
	FROSCH, OLIVIA	21		JAMES AVE	5
R	FRUWIRTH, FREDERICK JR	51		FRUWIRTH AVE	3
D	FRYDRYK, DANIEL A	145		ELMAR DR	6
D	FRYDRYK, REGINA M	145		ELMAR DR	6
	FRYER, CLARE	464		MAIN ST	4
D	FUDA, CHARLES J	212		LEONARD ST	5
	FUDA, JAMES DENNIS	163		NORTH WEST ST	7
D	FUENTES, DELIA MARIE	600		SUFFIELD ST	3
U	FULLAM, CHAD S SR	218		ADAMS ST	8
U	FULLAM, CHAD STEVENS JR	218		ADAMS ST	8
U	FULLAM, MAUREEN L	218		ADAMS ST	8
	FULLER, ANDREW	32		RALPH ST	1
U	FULLER, JENNIFER G	311		NORTH ST	1
U	FULLER, NICOLE RENEE	65		CENTRAL ST	5
U	FULLER, ROBERT G	45		SHERI LN	3
U	FULLER, WILSON C	311		NORTH ST	1
D	FULLER, WILSON C JR	309		NORTH ST	1
U	FUNEZ, CARMEN I	26		ROWLEY ST	3
	FUNEZ, JAVIER	26		ROWLEY ST	3
U	FUR, ANASTASIIA	32		KANAWHA AVE	8
U	FURIONI, MAXWELL SCOTT	32		BELVIDERE AVE	2
R	FURLANI, ANTHONY J	7E		MANSION WOODS DR	3
U	FURLANI, CATHERINE A	7E		MANSION WOODS DR	3
U	FURLANO, KAYLEE JEANNE	350	27	MEADOW ST	5
U	FUSARO, DIANE L	10C		CASTLE HILL RD	8
U	FUSARO, LOUIS VINCENT JR	80		NOLAN LN	2
U	FUSCO, KRISTY GINA	69		PLANTATION DR	5
U	FUSCO, SALVATORE	163		NORTH WEST ST	7
U	FUSCO, VANESSA	163		NORTH WEST ST	7
D	FUSICK, ANDREA JEAN	107		FAIRVIEW ST	4
U	FUSICK, ANGELINE A	558		MILL ST	3
D	FUSICK, CHRISTINA A	535		NORTH WESTFIELD ST	2
U	FUSICK, DAVID M	296		BARRY ST	7
U	FUSICK, GARY M	558		MILL ST	3
U	FUSICK, MICHAEL G	107		FAIRVIEW ST	4
U	FYDENKEVEZ, JAMES DAVID	317		ADAMS ST	8
U	FYDENKEVEZ, MARY ELLEN	29		TINA LN	7
D	FYDENKEVEZ, SUSAN LINN	317		ADAMS ST	8

G

V	NAME	HOUSE	APT	STREET	PCT
R	GABANELLI, DAVID J	427		MEADOW ST	4
R	GABEL, MADISON JEAN	122		EDWARD ST	5
U	GABEL, MARILYN G	156		SCHOOL ST	5
R	GABEL, WILLIAM G	122		EDWARD ST	5
	GABEL, WILLIAM B	122		EDWARD ST	5
	GABOURY, DORIS	61		COOPER ST	4
R	GABRISH, STACI B	35		EDITHA AVE	5
D	GACONA, LINDA M	60		HIGHLAND ST	3
D	GACONA, PEGGY A	55		POINSETTA ST	4
U	GADA, HANSRAJ L	15		WORTHINGTON BROOKE CI	8
D	GADA, MEENAXI H	15		WORTHINGTON BROOKE CI	8
D	GADOMSKI, DONNA J	749		SOUTH WEST ST	7
D	GADREAULT, GRIFFIN	8G		MANSION WOODS DR	3
R	GAFFNEY, HAROLD M III	69		OTTAWA ST	1
U	GAFFNEY, JANE M	69		OTTAWA ST	1
U	GAFFNEY, PETER CLARK	21		SUNSET TER	7
U	GAFFNEY, SEAN H	69		OTTAWA ST	1
U	GAFFNEY, TRACY ANNE	56		SHERI LN	3
R	GAGE, ANNE M	228		BARRY ST	7
D	GAGE, ARTHUR G	48		COSGROVE ST	8
D	GAGE, ASHLEY M	51		COTTONWOOD LN	8
D	GAGE, KAREN M	51		COTTONWOOD LN	8
D	GAGE, LAUREN ANNE	228		BARRY ST	7
R	GAGE, MARC E	228		BARRY ST	7
D	GAGE, MARGARET M	48		COSGROVE ST	8
D	GAGE, WILLIAM H	51		COTTONWOOD LN	8
U	GAGLIARDI, PATRICIA ANN	418	E-7	MEADOW ST	5
U	GAGLIARDUCCI, CARMELA	35		SHERI LN	3
D	GAGNE, COURTNEY A	31		GUNN GEARY LN	6
U	GAGNE, COURTNEY M	30		LIBERTY ST	1
U	GAGNE, JENNIFER MARIE	30		LIBERTY ST	1
U	GAGNE, KELLY M	24		RED OAKS CIR	2
D	GAGNE, LINDA S	138		BROOKFIELD LN	8
U	GAGNE, LYNN PHYLLIS	6A		CASTLE HILL RD	8
	GAGNE, MICHWLLE	27A		CASTLE HILL RD	6
U	GAGNE, ROBERT A	6A		CASTLE HILL RD	8
R	GAGNE, ROBERT A	24		RED OAKS CIR	2
U	GAGNER, JORDAN M	110		SOUTHWICK ST	7
R	GAGNON, BRIANNA NICOLE	14		JADE LN	8
D	GAGNON, CASSANDRA A	127		LEALAND AVE	4
U	GAGNON, CHRISTINA M	14		JADE LN	8
U	GAGNON, CHRISTOPHER R	21		WILLOWBROOK DR	3
	GAGNON, DANIELLE	14		JADE LN	8
U	GAGNON, DENISE YVONNE	3G		MAPLE VIEW LN	3
U	GAGNON, ISABEL MARIA	21		WILLOWBROOK DR	3
R	GAGNON, JENNIFER LEA	140		SCHOOL ST	5
U	GAGNON, JONATHAN DAVID	9		VADNAIS ST	6
U	GAGNON, JUNE CRYSTAL	9		VADNAIS ST	6
U	GAGNON, KRISTOPHER E	327		SOUTH ST	8
U	GAGNON, NICHOLE L	327		SOUTH ST	8
D	GAGNON, REBECCA L	95		RIVER RD	8
D	GAGNON, RICHARD BRANDFOR	127		LEALAND AVE	4
R	GAGNON, ROBERT C	127		LEALAND AVE	4
U	GAGNON, SERA	327		SOUTH ST	8
D	GAGNON, TRACEY	65		DOGWOOD LN	8
U	GAINES, AVERY B	59		ALHAMBRA CIRCLE SO	5
U	GAINES, DAISY	15	2	SUTTON PL	1
R	GAINES, DANIEL THOMAS	59		ALHAMBRA CIRCLE SO	5
U	GAINES, JONATHAN T	77		RIVIERA DR	8
R	GAINES, NICOLE MAE	560		FRANKLIN ST EXT	6
R	GAJ, DONNA MICHAELENE	76		PHEASANT RUN CIR	7
R	GAJ, JANE V	711		MILL ST	3
U	GALABOV, DANAIL DIMITROV	48		BESSBROOK ST	2
U	GALARNEAU, ANTHONY F	24		SYCAMORE TER	8
U	GALARNEAU, LINDA M	24		SYCAMORE TER	8
U	GALARZA, DANIEL	117		MAPLE ST	1
U	GALARZA, LOYDA	27	1	SUTTON PL	1
U	GALARZA, VICTOR MANUEL	27	1	SUTTON PL	1
U	GALAS, BEATRICE HELEN	332		SOUTH ST	8
U	GALBRAITH, SHANNON M	8		CARMEN AVE	1
U	GALDAMEZ, OMAR H	144	J	AUTUMN ST	8
D	GALDAMEZ, TRACY BETH	144	J	AUTUMN ST	8
U	GALDECKA, ANNA	49		MORNINGSIDE CIR	2
U	GALE, DONALD MARTIN	16		CLOVER HILL DR	2
U	GALE, EMMA COLLEEN	16		CLOVER HILL DR	2
U	GALE, MAXIMILIAAN	16		CLOVER HILL DR	2

V	NAME	HOUSE	APT	STREET	PCT
U	GALE, MIREILLE HELENE	16		CLOVER HILL DR	2
U	GALE, SEBASTIAAN N	16		CLOVER HILL DR	2
U	GALEMBA, JESSE DAVID	74		COREY COLONIAL CDS	5
D	GALIATSOS, GEORGE ANTHON	21		MAPLE MEADOWS LN	6
D	GALIATSOS, MAGDA VINCINZIN	21		MAPLE MEADOWS LN	6
U	GALIPEAU, JASON P	303		LEONARD ST	5
U	GALIPEAU, STEPHANIE B	303		LEONARD ST	5
D	GALLAGHER, ANNA M	99		ELIZABETH ST	2
U	GALLAGHER, CONSTANCE R	373		BARRY ST	7
U	GALLAGHER, MARYELLEN	238		BARRY ST	7
U	GALLAGHER, MICHAEL D	238		BARRY ST	7
	GALLAGHER, ROBERT	61		COOPER ST	4
R	GALLAGHER, STEPHEN EDWIN	24		RANDALL ST	3
R	GALLAGHER, THOMAS P	99		ELIZABETH ST	2
U	GALLANT, KATIE M	438	12	SPRINGFIELD ST	1
R	GALLANT, SAMUEL J	729		NORTH ST	2
U	GALLANT, STEVEN M	350	3	MEADOW ST	5
U	GALLEGOS, CAMREN	41		OTTAWA ST	1
	GALLEGOS, MADELINE T	41		OTTAWA ST	1
U	GALLERANI, ALAN R	74		WHITE FOX RD	7
U	GALLERANI, DAVID ROBERT	45		DEERING ST	8
U	GALLERANI, JAMES A	80		FAIRVIEW ST	4
U	GALLERANI, JANE E	27		BLACKSMITH RD	7
	GALLERANI, JOANNE E	74		WHITE FOX RD	7
U	GALLERANI, TRACI L	215		LEONARD ST	5
D	GALLIVAN, CHRISTOPHER J	28		HENDOM DR	6
D	GALLIVAN, KELLIE ELIZABETH	28		HENDOM DR	6
R	GALLO, DOROTHY JEAN	248		SOUTH WESTFIELD ST	6
D	GALLO, MARILYN DE CHAMBEA	107		SUFFIELD ST	4
U	GALLO, PETER JR	107		SUFFIELD ST	4
D	GALLO-GRIMALDI, ADRIANA CH	56		VILLA DR	6
D	GALLOWAY, AMANDA MARIE	5		ELMAR DR	6
U	GALLOWAY, DEVIN THOMAS	5		ELMAR DR	6
D	GALLUP, DONNA M	51		CARMEN AVE	1
U	GALLUP, GAYLYN	21		JAMES AVE	5
D	GALLUP, JEFFREY K	51		CARMEN AVE	1
U	GALLUP, RAYMOND D	21		JAMES AVE	5
U	GALLUZZO, COSIMO ANTONIO	13		EDGEWATER RD	6
U	GALLUZZO, TERESA	5		EDGEWATER RD	6
U	GALLUZZO, VANESSA M	190		MAYNARD ST	1
U	GALPERT, LISA S	36		REGENCY PARK DR	4
U	GALUS, DONALD J JR	51		CHANNELL DR	5
R	GALUSTOV, MAVLYUD	36		ELLISON AVE	5
U	GAMACHE, CAROL	107		VALLEY BROOK RD	2
U	GAMACHE, CHRISTOPHER M	162		MAIN ST	4
D	GAMACHE, JOANNE M	15B		MANSION WOODS DR	3
U	GAMACHE, KENNETH G	107		VALLEY BROOK RD	2
U	GAMACHE, MACKENZIE L	162		MAIN ST	4
U	GAMACHE, NICOLE M	11		ORLANDO ST	6
U	GAMACHE, PHILIPPE G	203		LINE ST	3
U	GAMACHE, SUSAN MARIE	203		LINE ST	3
U	GAMACHE, TERRY MICHAEL	61		MARK DR	8
U	GAMACHE, YOLANDA M	61		MARK DR	8
U	GAMBACCINISTREET, JILL A	58		KANAWHA AVE	8
U	GAMBE, CARRIE CATHERINE	409		SOUTHWICK ST	7
U	GAMBE, ROBERT JON	409		SOUTHWICK ST	7
U	GAMBLE, ADDIE K	1121		RIVER RD	5
U	GAMBLE, LINDSEY M	194		SCHOOL ST	5
U	GAMBLE, SCOTT A	1121		RIVER RD	5
U	GAMBLE, STEVEN D II	194		SCHOOL ST	5
R	GAMBLIN, DAVID G	66		CANDLEWOOD DR	8
U	GAMBOA, JOSE ABEL V	116		RIVIERA DR	8
R	GAMELLI, BROOKE ANNE	96		SILVER LAKE DR	6
R	GAMELLI, DEBRA A	272		MEADOW ST	4
	GAMELLI, EMILY	41		ABBEY LN	3
R	GAMELLI, JENNA M	96		SILVER LAKE DR	6
U	GAMELLI, JOAN A	39		CHERRY ST	1
U	GAMELLI, JOHN F	306		ROWLEY ST	3
U	GAMELLI, LISA MARIE	78		KENSINGTON ST	3
D	GAMELLI, LYNNE M	57D		PHEASANT HILL DR	7
U	GAMELLI, MARLO M	395		SPRINGFIELD ST	3
U	GAMELLI, MEGAN EILEEN	41		ABBEY LN	3
R	GAMELLI, MICHAEL A	41		ABBEY LN	3
U	GAMELLI, RALPH T JR	306		ROWLEY ST	3
R	GAMELLI, THOMAS JR	103		REGENCY PARK DR	4
U	GAMELLI, VINCENT	272		MEADOW ST	4
U	GANDELLI, GAIL ANGELA	11		BEEKMAN PL	5
	GANDELLI, JEAN	157		REGENCY PARK DR	4
D	GANG, EMILY	46		BROOKSIDE DR	2
D	GANG, VARUNI	46		BROOKSIDE DR	2
U	GANIEANY, PATRICK ANTHONY	316		NORTH WEST ST	7
	GANNON, PATRICIA	464		MAIN ST	4
U	GANO, CHRISTOPHER A	94		FRANKLIN ST	3
U	GANO, JEFFREY T	94		FRANKLIN ST	3
U	GANO, LINDA L	94		FRANKLIN ST	3
	GANOVSKA, DIANA	712		SOUTH WEST ST	7
U	GANOVSKA, LUDMILA V	712		SOUTH WEST ST	7
U	GANOVSKYY, DANYYEL	712		SOUTH WEST ST	7
	GANOVSKYY, MICHAEL	712		SOUTH WEST ST	7
U	GANOVSKYY, VITALIY	712		SOUTH WEST ST	7
U	GAO, GUOHONG	131		CHRISTOPHER LN	7
U	GARAFOLO, JOHN E	82		JANELLE DR	5
R	GARAVITO, DAVID	57		REED ST	4
U	GARCIA, AMY MARIE	238	6	MAPLE ST	1
	GARCIA, CARLOS	65		COOPER ST	4
R	GARCIA, CASSANDRA RENE	7		PLANTATION DR	5
U	GARCIA, DANIEL	7		PLANTATION DR	5
U	GARCIA, DONNA M	19		NORRIS ST	3
R	GARCIA, JESSICA A	68		PEROS DR	5
U	GARCIA, LENIYAH ANGIELEE	24		TANGLEWOOD LN	7
	GARCIA, MARILYN	14		MOORELAND ST	3
D	GARCIA, MOISES NOEL	66		HIGHLAND ST	3
D	GARCIA-GARZON, MAURICIO	523		FRANKLIN ST EXT	6
U	GARCIA-JOHNSON, RAMONITA	31		NORTHWOOD ST	7
D	GARCIA-SALGADO, CHANTE A	80		SIMPSON CIR	5
U	GARDNER, ALICIA MARIE	94		CARR AVE	4
U	GARDNER, BRYANA L	60		BRADFORD DR	6
U	GARDNER, DALE WAYNE	447		PINE ST	7
R	GARDNER, DEQUAN E	447		PINE ST	7
R	GARDNER, FREDERICK D	50		BRADFORD DR	6
U	GARDNER, GOSHEN	447		PINE ST	7
U	GARDNER, JONATHAN DANIEL	60		BRADFORD DR	6
U	GARDNER, STEVEN RALPH	639		SILVER ST	6
U	GARDNER, TERRI S	50		BRADFORD DR	6
	GARELLI, JOANN	65		LINCOLN ST	3
D	GARFIELD, GLEN P	115		THALIA DR	2
D	GARFIELD, JEFFREY DAVID	59		PLANTATION DR	5
	GARFIELD, SAMUEL V	75		BUTTERNUT DR	6
D	GARFIELD, SANDRA	59		PLANTATION DR	5
D	GARGUN, DARIA BRIANA	62		CENTER ST	4
D	GARNER, ABIGAIL	42		POINSETTA ST	4
U	GARNER, BRIEANA KIBBE	1083		RIVER RD	5
D	GARNER, JENNIFER	78		PEROS DR	5
D	GARNER, JEREMY H	78		PEROS DR	5
U	GARNER, KELLY E	42		POINSETTA ST	4
D	GARNER, TIMOTHY J	42		POINSETTA ST	4
D	GARRAFA, DAVIANI	915		SHOEMAKER LN	6
U	GARREFFI, MARISA	130		LINE ST	3
D	GARRIGA, ANTONIO L	41		AMHERST AVE	3
	GARRITY, CHRISTOPHER B	840		NORTH ST	2
U	GARRITY, LISA KRISTINE	32		PLUMTREE WAY	2
D	GARVEY, ARLENE THERESA	0	35	WRIGHT ST	8
U	GARVEY, BRENDAN	315		SOUTH ST	8
D	GARVEY, GLORIA M	42B		PHEASANT HILL DR	7
CC	GARVEY, HOLLY A	460		SILVER ST	6
	GARVEY, JANICE L	81		DOGWOOD LN	8
U	GARVEY, KEITH M	80		ELBERT RD	5
R	GARVEY, KEVIN M	805		NORTH WEST ST	2
U	GARVEY, LAURA A	315		SOUTH ST	8
D	GARVEY, MICHAEL B JR	315		SOUTH ST	8
U	GARVEY, NADIA	15		ALLISON LN	2
D	GARVEY, PAUL M	72		ALBERT ST	5
D	GARVEY, TARAH E	62		SHERI LN	3
U	GARVEY, TIMOTHY J	15		ALLISON LN	2
U	GARVIN, ANGELA MARIE	154		TOBACCO FARM RD	7
D	GARVIN, GREGORY J	37		KENSINGTON ST	3
R	GARVIN, JEANNE C	24		YARMOUTH DR	3
R	GARVIN, LOUIS M	154		TOBACCO FARM RD	7
R	GARVIN, MARY A	154		TOBACCO FARM RD	7
U	GARVIN, THOMAS PAUL	10		HOMESTEAD AVE	3
U	GARVIN, WILLIAM ALAN	24		YARMOUTH DR	3
U	GARWACKI, MICHAEL S	25		ALLEN ST	4
U	GASSOWAY, ILO BURL JR	9		POINSETTA ST	4
D	GASSOWAY, STEPHANIE FELIX	9		POINSETTA ST	4
D	GASTEYER, ROBERT G	75		CLOVER HILL DR	2
D	GASTEYER, ROSE	75		CLOVER HILL DR	2
D	GATES, JENNIFER M	892		NORTH ST	2
R	GATES, LINDA C	184		BROOKFIELD LN	8
	GATES, MATTHEW	22	A	KING ST	1
R	GATES, MICHAEL LEE	184		BROOKFIELD LN	8
D	GAUDET, DENNIS E	11		EDWARD ST	5
T	GAUDETTE, DWAINE DONAT	47		RIVERVIEW AVE	8
R	GAUDETTE, JAMIE L	16		WITHERIDGE ST	2
U	GAUDETTE, MARYNAN	29		POMEROY ST	5
	GAUDETTE, NICOLE M	29		POMEROY ST	5
U	GAUDETTE, RANDY WESLEY	37		HALL ST	1
U	GAUDETTE, WILLIAM J	47		RIVERVIEW AVE	8
U	GAUDREAU, CHRISTOPHER M	12		KING AVE	1
U	GAUDREAU, CYNTHIA MARIE	12		KING AVE	1
U	GAUDREAU, LISA L	3F		MAPLE VIEW LN	3
U	GAUDREAU, MARIE ELIZABETH	17		WESTERN DR	5
R	GAUDREAU, PATRICIA M	120	B	MAIN ST	4
D	GAUDREAU, PETER A	3F		MAPLE VIEW LN	3
D	GAUDREAULT, SOLANGE B	756		MILL ST	2
D	GAUDREAULT, STEPHEN H	756		MILL ST	2
U	GAULARD, PAMELA ANN	114		CARR AVE	4
U	GAUNT, DEBRA J	865		RIVER RD	5
U	GAUNT, TIMOTHY A	865		RIVER RD	5
U	GAUTHIER, ADAM J	5		PROVIN MOUNTAIN DR	2
U	GAUTHIER, BRADI TERESA	16		HORSHAM PL	1
U	GAUTHIER, BRIAN	43		HIGHLAND AVE	1
R	GAUTHIER, COLLEEN M	427		MEADOW ST	4
D	GAUTHIER, DAPHNE A	43		HIGHLAND AVE	1
	GAUTHIER, DAVID A	8C		MANSION WOODS DR	3
D	GAUTHIER, DAVID A	5		PROVIN MOUNTAIN DR	2
U	GAUTHIER, ERIC J	16		HORSHAM PL	1
U	GAUTHIER, KATHERINE PAIGE	5		PROVIN MOUNTAIN DR	2
R	GAUTHIER, KELLI A	16		HORSHAM PL	1
U	GAUTHIER, KRISTEN A	43		HIGHLAND AVE	1
R	GAUTHIER, MICHAEL J	994		NORTH ST	2

V	NAME	HOUSE	APT	STREET	PCT
U	GAUTHIER, PATRICK BRIAN	43		HIGHLAND AVE	1
R	GAUTHIER, PAUL R	114		WEST VIEW LN	3
D	GAUTHIER, SANDRA A	45		BIRCH HILL RD	8
U	GAUTHIER, SHAVONE LEIGH	114		WEST VIEW LN	3
R	GAUTHIER, SIERRA CATHERINE	16		HORSHAM PL	1
R	GAVEL, LIDIA F	616		MILL ST	3
R	GAVEL-RUKHA, ANGELINA	200		BEEKMAN DR	5
	GAVELIS, ALGIS	30		PRIMROSE LN	6
	GAVELIS, LIVIA	30		PRIMROSE LN	6
	GAVELYTE, JUSTE	30		PRIMROSE LN	6
D	GAVILLAN-MURIEL, ANGEL LUIS	385	2	SPRINGFIELD ST	3
D	GAVIOLI, ELIZABETH MARY	12		SCHERPA ST	1
R	GAVRILIUC, NADEJDA I	57B		PHEASANT HILL DR	7
D	GAWRON, MARYANN	58		NORMAN TER	1
U	GAWRON, RICHARD THOMAS	58		NORMAN TER	1
D	GAY, DIANNE H	25		SHARON LN	7
R	GAY, JENNA MARIE	20		DOANE AVE	6
R	GAY, KAREN	20		DOANE AVE	6
R	GAY, MICHAEL A	20		DOANE AVE	6
R	GAY, MICHAEL A JR	20		DOANE AVE	6
D	GAY, ROSEMARIE	43		DOGWOOD LN	8
D	GAY, RUDOLPH JAMES	43		DOGWOOD LN	8
U	GAY, STEPHANIE L	25		SHARON LN	7
U	GAY, STEVEN L	25		SHARON LN	7
U	GAYLOR, FREDERICK J	110		FOREST HILL RD	2
U	GAYLOR, MARGARET A	110		FOREST HILL RD	2
U	GAYNOR, BRIANNA ASHLEY	320		NORTH ST	1
U	GAYNOR, DENNIS J	51		ALHAMBRA CIRCLE SO	5
R	GAYNOR, MELEEN A	320		NORTH ST	1
	GAYNOR, MICHEAL	61		COOPER ST	4
U	GAYNOR, TIMOTHY PAUL	320		NORTH ST	1
U	GAZAR, DIANN L	53		RIDGEWAY DR	2
U	GAZAR, JOSEPH RUSSELL	53		RIDGEWAY DR	2
U	GAZDA, COLBY J	160	2	WALNUT ST	1
U	GAZILLO, MARYANN	12C		MANSION WOODS DR	3
R	GEANOPOULOS, ROBERT P	22A		CASTLE HILL RD	6
U	GEARING, JUDY ANN	71		NOLAN LN	2
U	GEARING, KIRBY	71		NOLAN LN	2
U	GEAUGHAN, CAITLIN M	18		COREY COLONIAL CDS	5
U	GEBEAU, CHARLEE D	56		COOPER ST	4
D	GEBEAU, GAIL L	42		COREY COLONIAL CDS	5
	GEBEAU, J JOSHUA	42		COREY COLONIAL CDS	5
U	GEBO, NICOLE SIMONE	5		BELLE ST	4
U	GEDNEY, ELAINE J	21	4	DWIGHT ST	1
	GEENA, SOHAIL	190		BEEKMAN DR	5
U	GEFFKEN, NANCY L	117		COUNTRY RD	3
U	GEHRING, JOSHUA W	99		PLEASANT DR	2
U	GEIGEL-ZIEMBA, GRETCHEN A	43		CHAREST LN	8
U	GEIGER, CORI BETH	33		ZACHARY LN	6
U	GEIGER, DANIEL M	79		POINSETTA ST	4
U	GEIGER, GARY F	124		FAIRVIEW ST	4
U	GEIGER, JOYCE FAITH	61		COOPER ST	4
U	GEIGER, KARL KENNETH	58		DAY ST	3
U	GEIGER, LINDA C	116		KENSINGTON ST	3
U	GEIGER, LYNNE M	33		ZACHARY LN	6
D	GEIGER, MARYANN MIRANDA	58		DAY ST	3
U	GEIGER, RACHEL RENE	79		POINSETTA ST	4
U	GEISS, ANTHONY JOHN	261		NORTH ST	1
U	GEISS, KATHRYN	261		NORTH ST	1
D	GEISSLER, KEVIN JOHN	940		SOUTH WESTFIELD ST	6
D	GEIST, ROSEMARY HELEN	10		KIRKLAND ST	4
U	GELETYAK, NATALYA	164		BEEKMAN DR	5
U	GELINAS, ADAM G	45		CAMPBELL DR	5
D	GELINAS, BARRY R	52		CRICKET RD	7
U	GELINEAU, LYNN ANN	28		VILLA DR	6
U	GELINEAU, ROLAND M	28		VILLA DR	6
D	GENDREAU, JEAN A	64		HASTINGS ST	2
U	GENDREAU, JOSEPH P	64		HASTINGS ST	2
U	GENDREAU, MARC RICHARD	20		COLONIAL AVE	4
U	GENDREAU, NICOLE B	112		WALNUT ST	1
L	GENDREAU, PHILLIP W	64		HASTINGS ST	2
U	GENDREAU, RICHARD E	77		AMHERST AVE	3
U	GENDRON, BRANDON JOSEPH	94		HAMILTON CIR	7
U	GENDRON, CHRISTINE A	5		TAMARACK LN	6
D	GENDRON, CHRISTINE MARY	70		MURIEL LN	7
D	GENDRON, DIANE L	8		HAMPDEN LN	5
U	GENDRON, DIONNE M	94		HAMILTON CIR	7
D	GENDRON, DIRK G	7		EDWARD ST	5
U	GENDRON, GERALD WELLY	11		MIDDLE LN	7
D	GENDRON, JAMES D	70		MURIEL LN	7
U	GENDRON, JON A	8		HAMPDEN LN	5
U	GENDRON, JORDAN THOMAS	7		EDWARD ST	5
U	GENDRON, KATHERINE M	61		ARBOR LN	6
U	GENDRON, KYLE A	52		LIBERTY ST	1
U	GENDRON, LAKEN LILLIAN	33		REGENCY PARK DR	4
D	GENDRON, LILLIAN	0	61	WRIGHT ST	8
U	GENDRON, MAUREEN ELIZABET	11		MIDDLE LN	7
D	GENDRON, RONALD C	328		POPLAR ST	6
D	GENDRON, SAMUEL L	70		MURIEL LN	7
D	GENDRON, SCOTT A	5		TAMARACK LN	6
U	GENDRON, SHARON M	328		POPLAR ST	6
R	GENDRON, STEPHANIE G	52		LIBERTY ST	1
U	GENEREUX, ROBERT E III	52		SHERI LN	3
U	GENSHEIMER, MARIA	415		ADAMS ST	8
U	GENSHEIMER, SUSAN A	347		SOUTH ST	8
U	GENSHEIMER, WILLIAM H	347		SOUTH ST	8
U	GENSHEIMER, WILLIAM H	415		ADAMS ST	8
R	GENTILE, ANDREW PAUL	555		NORTH WEST ST	2
U	GENTILE, ANTHONY M	29		KENSINGTON ST	3
D	GENTILE, CAROL C	40		WRENWOOD LN	3
R	GENTILE, CHASE ALBERT	555		NORTH WEST ST	2
U	GENTILE, DEBORAH ANN	2A		SABRINA WAY	5
U	GENTILE, GREGORY FRANCIS	2A		SABRINA WAY	5
U	GENTILE, JOSEPH J	21		CHERRY ST	1
R	GENTILE, NANCY	58		BROZ TER	1
R	GENTILE, SAMANTHA ANN	555		NORTH WEST ST	2
D	GENTILE, SANDRA A	684		BARRY ST	7
R	GENTILE, TAMMY	555		NORTH WEST ST	2
R	GENTILELLA, JAMES H	164		WALNUT ST	1
U	GEOFFRION, ELAINE	1A		MAPLE VIEW LN	3
U	GEOFFRION, JOHN RAYMOND	1A		MAPLE VIEW LN	3
U	GEOFFRION, KATHERINE MARIE	45		HAMPDEN LN	5
U	GEOFFRION, LAURENCE E	1		SHERWOOD DR	5
D	GEOFFRION, MORA F	27G		CASTLE HILL RD	6
U	GEOFFROY, ANGELINA MARIER	55		THALIA DR	2
R	GEOFFROY, CHRISTOPHER RUI	55		THALIA DR	2
U	GEORGE, FELICITY MARIE	308		LEONARD ST	5
R	GEORGIADES, HARRY M	116		PLANTATION DR	5
D	GEORGINA, KATHLEEN M	486		COOPER ST	3
U	GERANI, BRIAN	37		CAMPBELL DR	5
R	GERBER, HELEN L	51	2	MAPLE ST	1
U	GERFIN, DANA ELIZABETH	13		BROZ TER	1
U	GERFIN, DILLON	13		BROZ TER	1
U	GERHARD, MAXINE AVA	61	24	SOUTH WESTFIELD ST	6
D	GERHARDSON, MAXWELL RAYM	418E	4	MEADOW ST	5
	GERMAIN, ELIAS	306		COOPER ST	4
U	GERMAIN, LOIS	306		COOPER ST	4
U	GERMAIN, NICOLE L	68		AMHERST AVE	3
U	GERMANO, CHRISTOPHER M	886	14	MAIN ST	8
R	GERMANO, ROBERT F	13		MAPLE ST	1
U	GERO, LINDSIE LOUISE	71		BRADFORD DR	6
U	GERRY, JACQUELYN I	14		KATHY TER	7
U	GERVACIO HERRERA, TATIANA	16		RIVIERA DR	8
U	GERVAIS, MARK A	87		EDWARD ST	5
R	GESSAY, LORIE ANN	260		SOUTH WEST ST	7
U	GESSAY, ROBERT A	260		SOUTH WEST ST	7
D	GETCHELL, NANCY ANN	36		WITHERIDGE ST	2
U	GEZOTIS, CHRISTIAN THOMAS	10G		MANSION WOODS DR	3
	GHALLAB, MERIEM	68		ALHAMBRA CIRCLE NO	5
	GHAMEN, BIAN D	49		SHOEMAKER LN	6
U	GHANAME, NABIL N	34		ANVIL ST	7
U	GHANAME, NADIM N	34		ANVIL ST	7
D	GHANAME, NICOLAS G	34		ANVIL ST	7
D	GHANAME, NICOLE N	39		TANGLEWOOD LN	7
D	GHANAME, SALAM E	34		ANVIL ST	7
U	GHANEM, ABEER I	77		WALNUT ST	1
R	GHANEM, AHMAD H	49A		SHOEMAKER LN	6
	GHANEM, DANIAL A	49		SHOEMAKER LN	6
	GHANEM, HUDA A	49A		SHOEMAKER LN	6
U	GHANEM, MICHAEL A	49		SHOEMAKER LN	6
	GHANEM, SENDRA D	49		SHOEMAKER LN	6
	GHANEM, SHIFAA H	49		SHOEMAKER LN	6
U	GHAREEB, CARRIE SCHIESSL	94		RAYMOND CIR	4
U	GHAREEB, CHRISTINE M	314		POPLAR ST	6
U	GHAREEB, DIANA FAITH	94		RAYMOND CIR	4
U	GHAREEB, GEORGE R	94		RAYMOND CIR	4
U	GHAREEB, GREGORY G	132		NORTHWOOD ST	2
U	GHAREEB, JENNY E	21		DENISE LN	7
R	GHAREEB, KEVIN D	21		DENISE LN	7
U	GHAREEB, MARIE	314		POPLAR ST	6
U	GHAREEB, MICHAEL BRIAN	36B		PAUL REVERE DR	7
U	GHAREEB, NADIA	94		RAYMOND CIR	4
U	GHAREEB, ROBERT N	314		POPLAR ST	6
U	GHEDI, CHARLES A	73		FERNWOOD DR	6
U	GHEDI, SUSAN L	73		FERNWOOD DR	6
D	GHIDONI, CHRISTOPHER PAUL	24		GIFFIN PL	3
U	GHIDONI, DEBORAH A	24		GIFFIN PL	3
U	GHIDONI, DOMINIQUE ASHLEY	554		MILL ST	3
D	GHIDONI, HEATHER LYNN	10G		MANSION WOODS DR	3
U	GHIDONI, LINDSEY ANN	554		MILL ST	3
R	GHIDONI, MARY CATHERINE	34		ORIOLE DR	2
U	GHIDONI, VANESSA A	554		MILL ST	3
U	GHIDONI, VICTOR P	24		GIFFIN PL	3
U	GHIDONI, VINCENT ERNEST	554		MILL ST	3
U	GHONEIM, IMAN SALAHELDIN	805		RIVER RD	5
U	GIANFELICE, MARK	338		ROWLEY ST	3
	GIANFELICE, MARYANN	464		MAIN ST	4
U	GIANFELICE, MARYANN	338		ROWLEY ST	3
U	GIANNETTI, JOSEPH R	1040		RIVER RD	5
U	GIANNETTI, JOSEPH M	1065		SUFFIELD ST	6
D	GIANNETTI, MARIAN	1065		SUFFIELD ST	6
U	GIANNINI, ELLEN MARIE	143		FOREST HILL RD	2
U	GIANNINI, GARY MICHAEL	143		FOREST HILL RD	2
U	GIAVIS, CHARLENE RAE	539		COOPER ST	3
D	GIAVIS, COSTAS P	539		COOPER ST	3
R	GIBBINGS, MARK	263		MAYNARD ST	1
U	GIBBONS, MICHAEL JAMES	1	3	BELDEN CT	6
U	GIBBS, ALICIA BETH	67		CESAN ST	6
D	GIBBS, DANIEL VINCENT	67		CESAN ST	6
L	GIBBS, DOUGLAS M	181		SHOEMAKER LN	6

V	NAME	HOUSE	APT	STREET	PCT
U	GIBERSON, ALEXIS L	95		OAK LN	1
Q	GIBERSON, ANGELA J	95		OAK LN	1
	GIBERSON, KAYLIE	95		OAK LN	1
R	GIBERSON, MARIAH AMBER	47		KING ST	1
D	GIBERSON-ACEVEDO, ALANNA	95		OAK LN	1
D	GIBERSON-ACEVEDO, MARIAH	95		OAK LN	1
U	GIELDA, LAUREL LOUISE	5		MEMORIAL PARK	3
U	GIELDA, STEPHEN K	20		SQUIRE LN	2
U	GIFFIN, STEPHANIE LYNN	643	33	SUFFIELD ST	4
U	GIGUERE, JAMES R	116		SYLVAN LN	2
U	GIGUERE, MANDY	116		SYLVAN LN	2
U	GIGUERE, MICHELLE L	116		SYLVAN LN	2
U	GIGUERE, REBECCA LYNN	59		MAYNARD ST	1
D	GIGUERE, VICTORIA ANN	116		SYLVAN LN	2
	GIGUERE-POWELL, JONATHAN	116		SYLVAN LN	2
	GIGUERE-POWELL, JOSEPH J	116		SYLVAN LN	2
U	GIGUERE-POWELL, MATTHEW J	116		SYLVAN LN	2
R	GIL, JAMES BARRY	22		CECILE ST	3
U	GIL, JAMIE A	22		CECILE ST	3
U	GIL, PETER JAMES	22		CECILE ST	3
U	GILBERT, ALAN D	1352		MAIN ST	8
	GILBERT, BRANDON S	15G		MANSION WOODS DR	3
U	GILBERT, CHANTAL M	727		RIVER RD	5
D	GILBERT, DANIEL C	41		RIVER RD	8
U	GILBERT, DENISE M	49		PLANTATION DR	5
U	GILBERT, DOUGLAS M	727		RIVER RD	5
U	GILBERT, EDWARD GEORGE HE	96		ELMAR DR	6
U	GILBERT, EVAN MARTIN	727		RIVER RD	5
	GILBERT, EVAN DAVID	76		HORSHAM PL	1
R	GILBERT, JEFFERY A	21		MULBERRY ST	1
U	GILBERT, JENNIFER S	41		RIVER RD	8
R	GILBERT, JOHN	19		RHODES AVE	3
U	GILBERT, KATHLEEN M	66		MEADOWBROOK RD	5
U	GILBERT, KRYSTAL	19		RHODES AVE	3
U	GILBERT, MARION E	112		PLANTATION DR	5
D	GILBERT, MELISSA P	29	2	SUTTON PL	1
U	GILBERT, PAUL C	66		MEADOWBROOK RD	5
U	GILBERT, ROBERT JOSEPH JR	100		SHERI LN	3
	GILBERT, RYAN D	727		RIVER RD	5
	GILBERT, SUSAN	65		COOPER ST	4
U	GILBERT, SUSAN J	96		ELMAR DR	6
	GILBERT, VIRGINIA	65		COOPER ST	4
D	GILBERTI, GINA V	14		PAUL REVERE DR	7
U	GILBERTI, SUSAN S	91	B	PHEASANT HILL DR	7
U	GILES, CHARLES C	51	12	MAPLE ST	1
U	GILKES, CHRISTOPHER	33	72	NORMAN TER	1
U	GILKEY, HERBERT SAMUEL	447		GARDEN ST	6
U	GILL, JOSEPH M	1183		NORTH ST	7
D	GILL, LINDA LOU	1183		NORTH ST	7
R	GILL, MICHAEL J	1183		NORTH ST	7
U	GILL, QUINTON VON	1026		SPRINGFIELD ST	2
R	GILL, SINEAD E	15		ALFRED ST	8
	GILL, SOPHIA	1026		SPRINGFIELD ST	2
U	GILL, ZAO VON	1026		SPRINGFIELD ST	2
U	GILLAN, RUTH W	50		HOMER ST	1
U	GILLAN, WILMA S	50		HOMER ST	1
U	GILLEN, GRACE HELENA	120		ELM ST	4
U	GILLEN, JOHN	43		HUNTER'S GREENE CIR	8
U	GILLEN, SUSAN FORD	43		HUNTER'S GREENE CIR	8
U	GILLESPIE, ALEXANDRIA	32		BELVIDERE AVE	2
U	GILLETTE, BARBARA J	28		POINSETTA ST	4
U	GILLETTE, GENE ANTHONY	874		MAIN ST	8
U	GILLETTE, JULIE L	87		PARKEDGE DR	2
U	GILLETTE, KEVIN D	87		PARKEDGE DR	2
U	GILLEY, JOANNE	82		SOUTH PARK TER	4
U	GILLIAM, THOMAS	420	31	MAIN ST	4
R	GILLIGAN, KAITLYNN	236		JAMES ST	1
D	GILLMAN, ELLEN MARIE	53		CAMPBELL DR	5
D	GILLMAN, JOSEPH T	53		CAMPBELL DR	5
D	GILLMAN, JOSHUA	68		RIVIERA DR	8
D	GILLMAN, MARK A	53		CAMPBELL DR	5
D	GILLMAN, RACHEL K	53		CAMPBELL DR	5
U	GILLMAN, SARAH	68		RIVIERA DR	8
U	GILMAN, AUSTEN	1	4	BELDEN CT	6
U	GILMAN, TIA MICHAELA	1	4	BELDEN CT	6
D	GILMOND, SARAH M	643	19	SUFFIELD ST	4
	GILROY, EMMA D	161		LINE ST	3
U	GILROY, MCKENNA DEAN	161		LINE ST	3
D	GILROY, RILEY T	161		LINE ST	3
U	GILROY, THOMAS E JR	60		MAYNARD ST	1
U	GIMINIANI, JESSICA K	278		REGENCY PARK DR	4
R	GINGERUHA, TATYANA	32		WEST VIEW LN	3
D	GINGRAS, ALISSA	51		LIQUORI DR	2
U	GINGRAS, CHAD S	51		LIQUORI DR	2
U	GINGRAS, HANNAH E	19		ROSIE LN	8
U	GINGRAS, KATELYN LOUISE	51		LIQUORI DR	2
R	GINGRAS, MATTHEW S	51		LIQUORI DR	2
U	GINGRAS, RICHARD C	19		ROSIE LN	8
U	GINGRAS, WENDY STRATTON	19		ROSIE LN	8
U	GIONET, CATHERINE MARIE	33		CYPRESS TER	8
	GIONET, THOMAS J JR	33		CYPRESS TER	8
U	GIONFRIDDO, ASHLIE M	67		RIDGE AVE	8
	GIONFRIDDO, CHLOE E	67		RIDGE AVE	8
U	GIONFRIDDO, LUCILLE R	110		CLOVER HILL DR	2
U	GIONFRIDDO, PAUL	110		CLOVER HILL DR	2
U	GIONFRIDDO, THOMAS A	110		CLOVER HILL DR	2
U	GIONFRIDDO, TODD M	67		RIDGE AVE	8
U	GIORDANO, BARBARA J	45		VILLA DR	6
R	GIORDANO, DANIEL JOSEPH	167		ROBIN RIDGE DR	2
R	GIORDANO, DANIELLA MARIE	32		REGENCY PARK DR	4
U	GIORDANO, DEBRA A	24		TRACY DR	3
	GIORDANO, FREDERICK JOHN J	353		NORTH ST	1
U	GIORDANO, GIOVANNI	113		PAUL REVERE DR	6
	GIORDANO, IMMACOLATA	113		PAUL REVERE DR	6
U	GIORDANO, JEANNE ANN	167		ROBIN RIDGE DR	2
D	GIORDANO, JOAN L	63		CHURCH ST	1
U	GIORDANO, JOHN PATRICK	238	A-3	MAPLE ST	1
U	GIORDANO, JUDE P	353		NORTH ST	1
U	GIORDANO, KATHLEEN ANN	67		PLANTATION DR	5
U	GIORDANO, KIMBERLY E	24		BLAIR'S HILL RD	3
U	GIORDANO, NICHOLAS J	24		BLAIR'S HILL RD	3
U	GIORDANO, RICK	353		NORTH ST	1
R	GIORDANO, ROBERT J	78		CARMEL LN	7
U	GIORDANO, ROSARIO ANTONIO	113		PAUL REVERE DR	6
U	GIORDANO, ROSEMARY H	78		CARMEL LN	7
	GIORDANO, ROY A	63		CHURCH ST	1
U	GIORDANO, SANTINO MCCANEY	353		NORTH ST	1
U	GIORDANO, SOFIA	113		PAUL REVERE DR	6
R	GIORDANO, STEPHEN PATRICK	62		KENSINGTON ST	3
U	GIORDANO, TANYA MARIE	113		PAUL REVERE DR	6
U	GIORGINI, DEVON WADE	22		INDEPENDENCE RD	6
U	GIORGINI, WADE R	22		INDEPENDENCE RD	6
U	GIOSCIA, AMELIA ANNA	5		DEBRA LN	5
U	GIOSCIA, LAURA ANN	5		DEBRA LN	5
U	GIOSCIA, VINCENT F	5		DEBRA LN	5
U	GIOVANINNI, KEITH	78		BESSBROOK ST	2
U	GIOVANINNI, MELISSA E	78		BESSBROOK ST	2
R	GIOVANINNI, MICHAEL ALLAN	78		BESSBROOK ST	2
U	GIRAND, CYNTHIA A	248		SOUTH WESTFIELD ST	6
U	GIRARD, ALYSSA Y	57		BEEKMAN DR	5
U	GIRARD, CHRISTINE	57		BEEKMAN DR	5
D	GIRARD, GASTON A	94		MILL ST	3
U	GIROUARD, BARBARA J	110		PLANTATION DR	5
R	GIROUARD, DEBORAH J	85		PLANTATION DR	5
D	GIROUARD, MICHAEL J	45		PLANTATION DR	5
	GIROUX, JULIE	48		PAUL REVERE DR	7
U	GIROUX, RICHARD JAMES	27		MERRELL DR	5
D	GIROUX-BUCHANAN, GERALYN	157		PARKEDGE DR	2
U	GIROUX-BUCHANAN, JESSE	157		PARKEDGE DR	2
R	GIRROIR, BOBBI-JO	692		NORTH WEST ST	2
U	GIRROIR, CASSANDRA	692		NORTH WEST ST	2
D	GIRROIR, DONALD J	8		ORIOLE DR	2
R	GIRROIR, THOMAS	692		NORTH WEST ST	2
	GIUGGIO, ANTHONY R	216		REGENCY PARK DR	4
U	GIULIANO, BARBARA	16F		CASTLE HILL RD	6
R	GIURLEO, CHRISTOPHER J	52		NORTH ST	1
U	GIUSTO, LUCAS JOHN	11		HAMAR DR	6
U	GIZLI, HASAN HUSEYIN	21		RIVER ST	1
U	GLADSTONE, DAVID MARC	246		MILL ST	3
U	GLADU, MARCIA J	6		ELMAR DR	6
U	GLADUN, STAS	96		PLANTATION DR	5
U	GLADUN, VITALIY	96		PLANTATION DR	5
R	GLADYSH, VIKTORIYA	77		NICOLE TER	6
R	GLADYSH, VITALIY	77		NICOLE TER	6
D	GLAESSNER, CHRISTINE M	100		SOUTH PARK TER	4
	GLAESSNER, JOSEPH T	100		SOUTH PARK TER	4
U	GLAESSNER, KATHRYN N	100		SOUTH PARK TER	4
U	GLAESSNER, ROBERT A	44		ELM ST	4
U	GLAESSNER, TODD WILLIAM	100		SOUTH PARK TER	4
U	GLANTZ, DANIELLE M	25		ALHAMBRA CIRCLE SO	5
U	GLANTZ, DAVID ALAN	25		ALHAMBRA CIRCLE SO	5
U	GLANTZ, DONNA M	25		ALHAMBRA CIRCLE SO	5
U	GLANTZ, JOEANNA MARIE	25		ALHAMBRA CIRCLE SO	5
U	GLANTZ, PAUL J	25		ALHAMBRA CIRCLE SO	5
U	GLASS, BIANCA A	1189		MAIN ST	8
U	GLASS, BRIANA ROSE	1	2	BELDEN CT	6
U	GLASS, ROBERT DAVID	1	2	BELDEN CT	6
U	GLASSON, EVAN JAKE	53		ORLANDO ST	6
R	GLEASON, KEVIN P	76		ROYAL LN	3
	GLINKA, CALEB S	120		HOMER ST	1
U	GLINKA, GAGE MICHAEL	120		HOMER ST	1
R	GLINKA, MICHAEL J	120		HOMER ST	1
U	GLISSON, JENNIFER L	34		BEECH HILL RD	2
U	GLISSON, MICHAEL	34		BEECH HILL RD	2
U	GLOD, CHRISTOPHER S	16		HALL ST	1
R	GLOD, SHARON MARIE	16		HALL ST	1
R	GLOD, STEVEN ALBERT	16		HALL ST	1
U	GLOSTER, CHRISTOPHER J	27		ORCHARD ST	1
U	GLOSTER, JOANNE MARIE	27		ORCHARD ST	1
U	GLOSTER, LAURIE BETH	90		ROYAL ST	3
U	GLOSTER, LINDA M	590		SUFFIELD ST	3
U	GLOSTER, RICHARD PAUL	590		SUFFIELD ST	3
U	GLOWACKI, KIM M	420	25	MAIN ST	4
D	GLUSHIEN, TINA MARIE	624		SPRINGFIELD ST	1
U	GLYNN, RYAN MICHAEL	845		SHOEMAKER LN	6
D	GNALL, ANGELA GRACE	93		HUNTER'S GREENE CIR	8
U	GNALL, MICHAEL DARBY	93		HUNTER'S GREENE CIR	8
D	GNALL, OUIDA FULGHAM	93		HUNTER'S GREENE CIR	8
U	GNJIDIC, RADMILA	17		FEDERAL AVE	4
U	GNJIDIC, VEDRAN	17		FEDERAL AVE	4

V	NAME	HOUSE	APT	STREET	PCT
U	GOAD, ARLEEN JANET	78		SYLVAN LN	2
CC	GOBEILLE, MARIA J	205		CLOVER HILL DR	2
D	GOBEILLE, RAYMOND J JR	205		CLOVER HILL DR	2
	GOCMEZ, CIGDEM	70		MAPLE ST	1
U	GOCMEZ, KEMAL	70		MAPLE ST	1
U	GODAIRE, PHYLLIS DALE	156	29	SUFFIELD ST	3
R	GODBOUT, ABBRA	83		SOUTH WESTFIELD ST	6
U	GODBOUT, DENIS A	58		LOGAN PL	6
U	GODBOUT, MICHELE A	58		LOGAN PL	6
U	GODBOUT, RICHARD YVON	437		SPRINGFIELD ST	3
R	GODBOUT, ZACKARY D	58		LOGAN PL	6
U	GODBOUT-CROSS, MARK R	23		RUTH AVE	5
U	GODDARD, ERIC M	12		CONIFER DR	6
U	GODDARD, GRACE	12		CONIFER DR	6
U	GODDARD, JOHN HOWARD	81		NORTH ST	1
U	GODDARD, NANCY BEATRICE	81		NORTH ST	1
U	GODDEN, ALEXIS K	28		SIMPSON CIR	5
U	GODEK, ALIA MARIA	24		CEDAR KNOLL DR	7
U	GODEK, DEAN T	24		CEDAR KNOLL DR	7
U	GODEK, DIANE M	228		PINEVIEW CIR	8
U	GODEK, GIUSEPPINA F	24		CEDAR KNOLL DR	7
U	GODEK, JOHN JOSEPH	228		PINEVIEW CIR	8
U	GODEK, MATTEO FRANK	24		CEDAR KNOLL DR	7
U	GODERE, GERALD J	54		CLEVELAND ST	1
U	GODET, STEPHEN E	209		NORTH ST	1
U	GODFREY, ANGELA J	33		CHERRY ST	1
D	GODFREY, JOHN C	332		ADAMS ST	6
U	GODFREY, JUSTIN PAUL	33		CHERRY ST	1
D	GODFREY, SUSAN L	332		ADAMS ST	6
	GODFROY, ASHLEY ALICE	156	12	SUFFIELD ST	3
U	GODFROY, STEPHEN L	156	12	SUFFIELD ST	3
U	GODIN, ROBERT	34		SYLVAN LN	2
D	GOEHLERT, BARBARA J	17		DARTMOUTH ST	8
U	GOEHLERT, STEVEN JAMES	17		DARTMOUTH ST	8
U	GOFF, BENJAMIN	95		SPENCER ST	1
U	GOFF, BRIAN MICHAEL	34		BEEKMAN DR	5
R	GOFF, HOPE P	39		KING ST	1
D	GOFF, ROBERT P	39		KING ST	1
U	GOFF, SANDRA ANNE	27		NORRIS ST	3
D	GOGGIN, DAVID J	167		PARKEDGE DR	2
U	GOGGIN, JOSHUA	167		PARKEDGE DR	2
U	GOGGIN, ZACHARY M	167		PARKEDGE DR	2
U	GOGUEN, CHRISTOPHER T	48		ROYAL ST	3
U	GOGUEN, SHEA WYNNE	48		ROYAL ST	3
D	GOINES, DEON LENORRIS JR	775	5-A	SPRINGFIELD ST	3
U	GOING, CAITLIN S	96		ELBERT RD	5
U	GOIS, DEBORAH H	85		COREY COLONIAL CDS	5
U	GOITIA, JUAN JOSE	420		MAIN ST	4
U	GOK, ALPTUG	101		SHERI LN	3
U	GOKEY, BETH A	132		ROBIN RIDGE DR	2
U	GOKEY, DANIEL ARTHUR	132		ROBIN RIDGE DR	2
U	GOKEY, HOLLY C	124		FRANKLIN ST	3
D	GOKEY, MICHAEL JOSEPH	124		FRANKLIN ST	3
	GOKEY, RYAN D	132		ROBIN RIDGE DR	2
U	GOLBA, CHRISTOPHER JOSEPH	50		ROBERTA CIR	5
U	GOLD, HARRY N	50	322	CARDINAL DR	4
U	GOLD-MEDINA, ADA NAOMI	1342		SUFFIELD ST	6
	GOLDBERG, CARLTON L	61		CECILE ST	3
U	GOLDBERG, CHRISTOPHER AAI	74	7	SPRINGFIELD ST	1
U	GOLDBERG, LYNN SHIRL	61		CECILE ST	3
D	GOLDEN, JOHN M	643	15	SUFFIELD ST	4
U	GOLDEN, ROBERT PAUL JR	66		KANAWHA AVE	8
U	GOLDSMITH, NICOLE A	57		POPLAR ST	2
	GOLOVAN, JELENA	15		SILVER LAKE DR	6
U	GOLOVAN, VLADIMIR V	15		SILVER LAKE DR	6
U	GOMES, CATHERINE D	136		COYOTE CIR	2
U	GOMES, DANIEL S	136		COYOTE CIR	2
U	GOMES, STEPHEN L	136		COYOTE CIR	2
D	GOMEZ, AMANDA L	86		SUNSET TER	6
	GOMEZ, ANN-MARIE	19H		CASTLE HILL RD	6
	GOMEZ, CLARA	57		REED ST	4
D	GOMEZ, DARWIN STEVEN	57		REED ST	4
	GOMEZ, DEVAN	63		SUNSET TER	7
D	GOMEZ, JACQUELINE M	23	4	SUTTON PL	1
D	GOMEZ, JOVANNY ALONSO	30		BRIEN ST	3
U	GOMEZ, KAREN P	17		HARVEY JOHNSON DR	4
U	GOMEZ, KATALINA ISABEL	30		BRIEN ST	3
U	GOMEZ, LUIS RAUL	781		NORTH WESTFIELD ST	2
U	GOMEZ, MAE R	19H		CASTLE HILL RD	6
U	GOMEZ, MARCOS ANTONIO	1275		SUFFIELD ST	8
R	GOMEZ, OSCAR A	30		BRIEN ST	3
U	GOMEZ, RAQUEL L	86		ALHAMBRA CIRCLE SO	5
U	GOMEZ, RICARDO M	17		HARVEY JOHNSON DR	4
U	GOMEZ, RICHARD	86		SUNSET TER	6
D	GOMEZ, SANDRA B	30		BRIEN ST	3
U	GOMEZ CINTRON, IRMARIS	97		HOPE FARMS DR	6
U	GOMEZ MARIN, ANDREA VALEN	1275		SUFFIELD ST	8
D	GOMPPER, BRENNA L	207		BROOKFIELD LN	8
U	GONCALVES, GORETE SOUSA	91		MILL ST	6
U	GONCALVES, JOSE J	1192		SUFFIELD ST	6
U	GONCALVES, NIZAIAH SEBASTI	91		MILL ST	6
U	GONET, AGNES E	40		ABBEY LN	3
U	GONET, ALEXANDRA E	40		ABBEY LN	3
U	GONET, ELIZABETH LEIGH	40		ABBEY LN	3
D	GONET, KATHRYN L	50		NORRIS ST	3
D	GONET, LEWIS JOHN	50		NORRIS ST	3
U	GONET, ROGER L	40		ABBEY LN	3
U	GONNELLO, JEANINE N	93D		PHEASANT HILL DR	7
U	GONTCZARUK, MARY E	36		ROSIE LN	8
R	GONTCZARUK, MICHAEL ANTH	36		ROSIE LN	8
D	GONTHIER, KATHLEEN M	26		KIMBERLY CIR	7
U	GONTHIER, MICHAEL PAUL	26		KIMBERLY CIR	7
U	GONTHIER, NICHOLAS PHILIPPE	191		BROOKFIELD LN	8
U	GONTHIER, SUZANNE	191		BROOKFIELD LN	8
U	GONYEA, EMILY ANN	32		WILDFLOWER LN	4
R	GONYEA, JUDITH A	32		WILDFLOWER LN	4
U	GONYEA, LAWRENCE J	32		WILDFLOWER LN	4
U	GONYEA, NICOLETTE ROSE	32		WILDFLOWER LN	4
U	GONYEAU, BRENDA D	70		STRAWBERRY HILL RD	2
U	GONYEAU, ROBERT D	70		STRAWBERRY HILL RD	2
U	GONYER, MIA ROSE	88		PAUL REVERE DR	6
D	GONZALES CINTRON, BRYAN J	29		EDGEWATER RD	6
U	GONZALEZ, ANGEL L	26		FOREST HILL RD	2
	GONZALEZ, ANTHONY	61		COOPER ST	4
U	GONZALEZ, ANTONIO A	359		SPRINGFIELD ST	3
D	GONZALEZ, CARMEN T	4		PAUL REVERE DR	7
U	GONZALEZ, CLARIVELIS	74	34	SPRINGFIELD ST	1
U	GONZALEZ, ELIEL	201		BROOKFIELD LN	8
U	GONZALEZ, ETHAN	66		HIGHLAND ST	3
U	GONZALEZ, JENEL SHIA	775	1-B	SPRINGFIELD ST	3
D	GONZALEZ, JOSE LUIS	133		ROWLEY ST	3
U	GONZALEZ, KIDANNY	83		WALNUT ST	1
D	GONZALEZ, LAURA ISABEL	107		PHEASANT HILL DR	7
U	GONZALEZ, LYNN	1	2	BELDEN CT	6
U	GONZALEZ, MILTON	702		SOUTH WESTFIELD ST	6
U	GONZALEZ, PAMELA B	118		MAPLE ST	1
D	GONZALEZ, PEDRO O	22		WALNUT ST	1
D	GONZALEZ, ROSANNE	22		WALNUT ST	1
D	GONZALEZ, SANDRO	14		PLUMTREE WAY	2
D	GONZALEZ, SYBEL	465		RIVER RD	5
H	GONZALEZ, WIDALYS	18		RIVER ST	1
D	GONZALEZ, WILLIE JR	465	1	RIVER RD	5
D	GONZALEZ, YALINDAYSET	25		FARMINGTON CIR	2
U	GONZALEZ ALICEA, ANTONIO	245		PINEVIEW CIR	8
D	GONZALEZ FLORES, REBECCA	124		COREY COLONIAL CDS	5
U	GONZALEZ RIVERA, MARIAN	33	109	NORMAN TER	1
U	GONZALEZ RODRIGUEZ, JAN MI	114		FLORIDA DR	5
U	GONZALEZ SHANNON, VALERIE	1	3	BELDEN CT	6
R	GONZALEZ VARGAS, CARLOS J	74	34	SPRINGFIELD ST	1
D	GONZALEZ-APONTE, SONIA E	156	5	SUFFIELD ST	3
U	GONZALEZ-COLON, LUIS FRAN	114		FLORIDA DR	5
U	GONZALEZ-RIVERA, JOSE	1172	6	SPRINGFIELD ST	2
U	GOODALE, CAITLIN JOANNE	18		MULBERRY ST	1
U	GOODELL, CHRISTINA A	49		LINCOLN ST	3
R	GOODELL, TYLOR	49		LINCOLN ST	3
U	GOODFELLOW, JOHN F	21		PRIMROSE LN	6
D	GOODFELLOW, MICHELLE RUTH	152		COYOTE CIR	2
U	GOODFELLOW, ROBERT JOHN	152		COYOTE CIR	2
U	GOODFELLOW, SHARON J	21		PRIMROSE LN	6
U	GOODHUE, DELEVAN ROYAL	18		PERRY LN	8
U	GOODHUE, ERIK C	253		REGENCY PARK DR	4
D	GOODHUE, MARY E	18		PERRY LN	8
U	GOODIN, SARA J	235		SCHOOL ST	5
U	GOODMAN, DIANE M	39		ROBERTA CIR	5
U	GOODNOUGH, JULIE ANNE	28		PAUL REVERE DR	7
D	GOODREAU, LEE ANN	123		MALLARD CIR	8
U	GOODRICH, KIMBERLY D	15		NORRIS ST	3
U	GOODROW, ALYCIA LEEANN	1	4	BELDEN CT	6
R	GOODROW, CRAIG A	20		FAMILY LN	3
R	GOODROW, DIANE M	20		FAMILY LN	3
U	GOODROW, DOLORES T	96		DOGWOOD LN	8
D	GOODROW, ELLEN L	14H		MANSION WOODS DR	3
U	GOODSELL, CHRISTINA B	485		SILVER ST	6
R	GOODSELL, DOUGLAS M	485		SILVER ST	6
U	GOODWIN, BRANDON MICHAEL	1	3	BELDEN CT	6
U	GOODYEAR, CINDY M	17		SEQUOIA DR	3
U	GOODYEAR, MARK T	17		SEQUOIA DR	3
U	GORALCZYK, CHRISTOPHER ST	92		PARKVIEW DR	2
U	GORALCZYK, MARIA M	92		PARKVIEW DR	2
U	GORDIYENKO, YELENA V	150		SENATOR AVE	4
	GORDNER, BRITTANY LEE	1		COREY ST	5
U	GORDON, DANIEL C	22		KENSINGTON ST	3
U	GORDON, KELLY ANN	10		ABBEY LN	3
U	GORDON, KYLE LANE	118	A	MAIN ST	4
U	GORDON, LEAH E	92		BARNEY ST	5
U	GORDON, LISA M	92		BARNEY ST	5
R	GORDON, RICHARD EDWIN	10		ABBEY LN	3
R	GORDON, THOMAS M	5		COTTONWOOD LN	8
U	GORDON, THOMAS W	5		COTTONWOOD LN	8
R	GORDON, WESLEY	5		COTTONWOOD LN	8
U	GORE, LINDA	258		BARRY ST	7
U	GORMAN, ROBERT A	124		SCHOOL ST	5
U	GORMAN, TAMMY RENEE	87		COUNTRY RD	3
D	GORMAN, THOMAS E	18		STONY HILL RD	7
D	GORMLEY, JENNIFER	142	I	AUTUMN ST	8
U	GORMLEY, MARK JOESPH	32		CHAPIN ST	3
D	GORMLEY, MARY A	1172	9	SPRINGFIELD ST	2
U	GORNEAULT, JOSEPH NORMAN	77		PRINCETON AVE	2
U	GORNEAULT, MELISSA MARIE	687		RIVER RD	5
U	GOROVENKO, HELEN	7		HIGHLAND ST	3

V	NAME	HOUSE	APT	STREET	PCT
U	GOROVENKO, OLEKSANDR	7		HIGHLAND ST	3
U	GORTON, MELANIE	644		NORTH ST	2
U	GOSCIMINSKI, CHLOE RHIANNA	38		FOREST RD	8
D	GOSLIN, CECELIA A	75		SIMPSON CIR	5
D	GOSS, ALYSSA D	11		SILVER ST	8
D	GOSS, CLAUDINE M	42		CLIFTON DR	5
U	GOSS, JEFFREY A	42		CLIFTON DR	5
U	GOSS, KIMBERLY S	8		CARR AVE	4
	GOSS, MARGARET	42		CLIFTON DR	5
D	GOSS, SAMANTHA LYNN	42		CLIFTON DR	5
U	GOSSELIN, ANDREANNE	969		SHOEMAKER LN	6
U	GOSSELIN, AUSTIN A	64		SUNNYSLOPE AVE	8
U	GOSSELIN, IRENE M	5		SYCAMORE TER	8
R	GOSSELIN, JEAN M	127		HENDOM DR	7
U	GOSSELIN, JENNIFER M	64		SUNNYSLOPE AVE	8
	GOSSELIN, R	127		HENDOM DR	7
D	GOSSELIN, ROBERT T	21		SHOEMAKER LN	6
R	GOSSELIN, ROGER S	127		HENDOM DR	7
U	GOSSELIN, TAYLOR GRACE	64		SUNNYSLOPE AVE	8
R	GOSZKOWICZ, FRANK J JR	71		HIGH ST	1
D	GOSZKOWICZ, RENEE J	886	43	MAIN ST	8
U	GOTAY, KAYLA M	33	40	NORMAN TER	1
U	GOTHA, KENAN M	157		FLORIDA DR	5
D	GOTTARDI, ROBIN	60A		PHEASANT HILL DR	7
U	GOTTIER, DAYNE LEATRICE	37		AUTUMN ST	8
U	GOTTIER, JAMISON C	36		ORLANDO ST	6
R	GOTTSCHE, EDITH M	78		SOUTH ST	8
U	GOUDREAU, JESSICA M	31		GINA DR	7
U	GOUDREAU, JOSEPH	229		PINEVIEW CIR	8
U	GOUDREAU, SAVANNAH MARIE	31		GINA DR	7
U	GOUDREAU, TIMOTHY D	325		NORTH ST	1
D	GOUGH, BLAIR PATRICIA	77		REED ST	4
U	GOULD, FRANK E III	74		SOUTH WESTFIELD ST	6
D	GOULD, JOAN C	74		SOUTH WESTFIELD ST	6
U	GOULD, LAURENCE A	89		NORTH ST	1
	GOULD, LINDLEY JR	65		COOPER ST	4
D	GOULD, RANI	128	D	MAIN ST	4
D	GOULD, STEPHEN F	619		SHOEMAKER LN	6
U	GOULET, ANGELA MARIA	119		PLANTATION DR	5
U	GOULET, GARY P	6		HEMLOCK RIDGE	2
U	GOULET, JENNIFER M	6		HEMLOCK RIDGE	2
R	GOULET, JOSEPH MICHAEL	119		PLANTATION DR	5
R	GOULET, RAYMOND GEORGE JI	756		SUFFIELD ST	6
U	GOURLEY, KRISTINA LYNN	35		CRICKET RD	7
D	GOURLEY, NICHOLAS JOHN	35		CRICKET RD	7
D	GOURLEY, SAMUEL J	35		CRICKET RD	7
U	GOUSSE, LAWRENCE R JR	259		ADAMS ST	8
U	GOUVAN, ALYSSA JEALENE	16		STANLEY PL	4
U	GOUVAN, ANTHONY F	85		SILVER ST	8
U	GOUVAN, TYLER ANTHONY	16		STANLEY PL	4
U	GOUVIN, ALISON L	65		ALHAMBRA CIRCLE SO	5
U	GOUVIN, BRIAN A	65		ALHAMBRA CIRCLE SO	5
U	GOVE, GEORGE ARTHUR	82		COREY COLONIAL CDS	5
	GOVECKI, ANDREW E SR	63	55	SOUTH WESTFIELD ST	6
U	GOVONI, ANDREA MARIE	8		COREY COLONIAL CDS	5
U	GOVONI, EDMUND W JR	138		MAPLE ST	1
D	GOVONI, JUDITH ANNE	24		WILLOWBROOK DR	3
U	GOVONI, VINCENT ROLAND	139		SILVER ST	6
U	GOVONI, VIVIAN A	138		MAPLE ST	1
U	GOYETTE, BARBARA A	330		NORTH ST	1
U	GOYETTE, BRIANNA MARIE	94		SENATOR AVE	4
D	GOYETTE, DAVID M	32		RIVER RD	8
U	GOYETTE, MICHAEL THOMAS	94		SENATOR AVE	4
R	GOYETTE, ROBERT DANIEL	94		SENATOR AVE	4
D	GOYETTE, ROSEMARIE L	15		MAYNARD ST	1
D	GOYETTE, SHERRY ANN	94		SENATOR AVE	4
U	GRABINSKI, FRANK D	159		BARRY ST	7
U	GRABOWIEC, TADEUSZ	1028		SHOEMAKER LN	6
U	GRABOWIEC, TERESA JULIA	1028		SHOEMAKER LN	6
U	GRABOWIEC, TOMEK	1028		SHOEMAKER LN	6
U	GRABOWSKI, BRENDA L	21		ORIOLE DR	2
R	GRABOWSKI, DARYL FRANK	21		ORIOLE DR	2
U	GRABOWSKI, HENRY J	95	9	NORTH WESTFIELD ST	7
U	GRABOWSKI, JOANNA ROSE	219		HIGH ST	1
U	GRABOWSKI, STEPHEN JOSEPH	187	2	COLEMORE ST	1
U	GRADER, SUSAN M	45		TOM ST	2
U	GRADY, ANNA M	274		NORTH WEST ST	7
U	GRADY, KENDRA ANN	274		NORTH WEST ST	7
U	GRADY, LAWRENCE MERRILL	118		BROOKFIELD LN	8
U	GRADY, MARIA R	118		BROOKFIELD LN	8
U	GRADY, MARIE P	69		ALHAMBRA CIRCLE NO	5
U	GRADY, PATRICIA Z	274		NORTH WEST ST	7
U	GRADY, R KENNETH JR	274		NORTH WEST ST	7
U	GRADY, R KENNETH III	274		NORTH WEST ST	7
U	GRADY, WILLIAM GEORGE	195		BROOKFIELD LN	8
U	GRAFF, ALANNA MICHELLE	82		PLANTATION DR	5
D	GRAFF, BRIANNA	41		WILLIAM ST	3
R	GRAGOWSKI, RANDALL JOSEPH	643	20	SUFFIELD ST	4
U	GRAHAM, CHERYL L	112		FARMINGTON CIR	2
D	GRAHAM, JAMES J	112		FARMINGTON CIR	2
U	GRAHAM, JOHN R III	534		SOUTH WEST ST	7
D	GRAHAM, LOUISE A	11		ASH LN	8
U	GRAHAM-WEBER, KADEN PAUL	5		MEMORIAL PARK	3
U	GRAMA, BRUCE	563		BARRY ST	7
U	GRANFIELD, PEGGY ANN	508		BARRY ST	7
R	GRANGER, ARTHUR L	60		RIDGEWAY DR	2
D	GRANGER, DANIELLE KATHLEE	53		TOM ST	2
	GRANGER, FERROLD	2		PIERCE ST	3
U	GRANGER, NICOLE L	44		PEROS DR	5
D	GRANOVSKY, ALLA	47		RIVIERA DR	8
U	GRANT, DAVID J	18G		CASTLE HILL RD	8
D	GRANT, HARRISON LEE	17		TOBACCO FARM RD	7
D	GRANT, MELISSA BETH	280		NORTH ST	1
R	GRANT, NEAL THOMAS	22		WISTERIA LN	1
U	GRANT, PAUL ANDREW	142	1	FRANKLIN ST	3
U	GRANT, ROBERT CARTER	280		NORTH ST	1
U	GRASSETTI, ALLAN	47		QUAIL HOLLOW RD	8
R	GRASSETTI, ANDREW J	591		SUFFIELD ST	4
T	GRASSETTI, ANNA MARIA	11		CHAREST LN	8
U	GRASSETTI, ANTHONY F SR	7		BEEKMAN DR	5
R	GRASSETTI, CHRISTOPHER JAY	51		LEY ST	4
D	GRASSETTI, KAREN WESLEY	40		PROVIN MOUNTAIN DR	2
R	GRASSETTI, KELLY A	118		RIVER RD	8
	GRASSETTI, KYLIE	118		RIVER RD	8
U	GRASSETTI, LISA	51		LEY ST	4
D	GRASSETTI, MARIA G	7		BEEKMAN DR	5
U	GRASSETTI, MICHAEL G JR	402		COOPER ST	3
U	GRASSETTI, MICHAEL GUIDO SI	47		COOPER ST	4
D	GRASSETTI, NELLO	50	9	CARDINAL DR	4
U	GRASSETTI, PATRICIA MARGAR	17C		MANSION WOODS DR	3
D	GRASSETTI, SANDRA A	77		EDWARD ST	5
U	GRASSETTI, STEPHANIE MARIE	402		COOPER ST	3
U	GRASSETTI, STEPHEN D	1125		NORTH WESTFIELD ST	2
U	GRASSO, ELIZABETH ANN	77		PRINCETON AVE	2
U	GRAVANIS, CONSTANTINO DIN	427		GARDEN ST	6
R	GRAVANIS, DEMETRIOS J	427		GARDEN ST	6
U	GRAVANIS, HOPE ELIZABETH	17		RUTH AVE	5
U	GRAVEL, DONALD FRANCIS	64		COLUMBIA DR	7
U	GRAVEL, FREDERICK JOSEPH II	331		COOPER ST	4
D	GRAVEL, JENNA LISETTE	273		LEONARD ST	5
U	GRAVEL, MARK R	273		LEONARD ST	5
D	GRAVEL, RACHEL	86		BRIDGE ST	1
	GRAVEL, ROBERT	464		MAIN ST	4
R	GRAVELINE, AMANDA LEE	58		OAK LN	1
D	GRAVELINE, ARIANNA CHRISTI	515		FRANKLIN ST EXT	6
D	GRAVELINE, DIANE LYNN	70		OAK LN	1
D	GRAVELINE, DOROTHY K	76		BEEKMAN DR	5
D	GRAVELINE, JAMES THOMAS	70		OAK LN	1
D	GRAVELINE, JOHN A	76		BEEKMAN DR	5
R	GRAVELINE, MARK ANTHONY	40		VALENTINE ST	4
D	GRAVELINE, THOMAS J	380		MEADOW ST	5
A	GRAVELINE, THOMAS	58		OAK LN	1
U	GRAVES, BRIANA AZURA	22F		CASTLE HILL RD	6
U	GRAVES, GEORGE HARVEY IV	138		VALENTINE ST	4
U	GRAVES, PAMELA J	938		MAIN ST	8
	GRAVES, SARAH E	49		BROZ TER	1
U	GRAY, AMBER M	36		HENRY ST	2
D	GRAY, ANDREW JAMES	39		PLANTATION DR	5
U	GRAY, ANTONIA M	34		HENRY ST	2
D	GRAY, CYNTHIA A	136		CAMBRIDGE ST	2
CC	GRAY, DUNCAN	136		CAMBRIDGE ST	2
U	GRAY, IAN T	136		CAMBRIDGE ST	2
U	GRAY, KIRK	136		CAMBRIDGE ST	2
U	GRAY, LAURIE A	26		LEXINGTON ST	1
D	GRAY, MARY L	0	63	WRIGHT ST	8
D	GRAY, MARYLOUISE THERESA	39		PLANTATION DR	5
D	GRAY, MELVIN G	136		JUNIPER RIDGE DR	7
U	GRAY, SUSAN M	36		HENRY ST	2
D	GRAYSON, ROLAND L	643	23	SUFFIELD ST	4
R	GRAZIA, EUGENE	141		REGENCY PARK DR	4
R	GRAZIA, ROBERT F	141		REGENCY PARK DR	4
R	GRAZIA, ROBERT EUGENE	141		REGENCY PARK DR	4
U	GRAZIANO, ANDREA J	16		STEWART LN	4
R	GRAZIANO, APRIL J	16		STEWART LN	4
U	GRAZIANO, BRITTANY ANN	18		CESAN ST	6
U	GRAZIANO, ERIC	18		CESAN ST	6
U	GRAZIANO, ERNEST S	14		CORONET CIR	1
	GRAZIANO, GABRIEL E	14		CORONET CIR	1
R	GRAZIANO, MADELEINE	630		SUFFIELD ST	3
U	GRAZIANO, MARIA ANGELA	19		LOGAN PL	6
U	GRAZIANO, MELISSA A	48	2	HOPE FARMS DR	6
U	GRAZIANO, PATRICIA ANNE	14		CORONET CIR	1
U	GRAZIANO, SANTINA MARIE	19		LOGAN PL	6
U	GRAZIANO, SUZANNE MARIE	19		LOGAN PL	6
U	GRAZIANO, VINCENT R	19		LOGAN PL	6
U	GRBESIC, ALEN	386		SILVER ST	6
U	GRBESIC, MIRNA	386		SILVER ST	6
U	GREALIS, AMANDA MARIE	80		HOWARD ST	1
U	GREALIS, RYAN D	80		HOWARD ST	1
D	GREANEY, BRIAN J	79		FOREST RIDGE LN	8
D	GREANEY, EMILY E	61		VALENTINE TER	4
U	GREANEY, KAREN ANN	79		FOREST RIDGE LN	8
U	GREANY, CHRISTOPHER	49		BARNEY ST	5
U	GREAVES, JOHN F JR	76		ANTHONY ST	4
U	GREAVES, THANAWAN P	76		ANTHONY ST	4
R	GRECHKA, ANTONINA	238		RIVER RD	8
R	GRECHKA, EVA	45		LANGO LN	3
U	GRECHKA, EVALINA MARIE	45		LANGO LN	3
R	GRECHKA, FYODOR	204		ELM ST	4
U	GRECHKA, IVAN	238		RIVER RD	8

V	NAME	HOUSE	APT	STREET	PCT
R	GRECHKA, SERGEY	204		ELM ST	4
U	GRECHKA, TATYANA	657		SOUTH WEST ST	7
U	GRECHKA, VICTORIA A	204		ELM ST	4
	GRECI, ANTHONY N	50		HARDING ST	1
	GRECI, CHRISTA L	50		HARDING ST	1
	GRECI, NICOLE S	50		HARDING ST	1
R	GRECO, SIMONE DENISE	661		MILL ST	3
D	GREEN, ANDREW P	144		NORTH WESTFIELD ST	7
D	GREEN, ANDREW N	98		INDEPENDENCE RD	6
U	GREEN, EVAN THOMAS	144		NORTH WESTFIELD ST	7
D	GREEN, FLORENCE M	16		THALIA DR	2
U	GREEN, GERALD J JR	27		PLEASANT VALLEY RD	2
U	GREEN, JAMES B	98		INDEPENDENCE RD	6
D	GREEN, JEANNE T	98		INDEPENDENCE RD	6
D	GREEN, KYLE P	144		NORTH WESTFIELD ST	7
U	GREEN, MARGARET ANN	72	C	PHEASANT HILL DR	7
D	GREEN, MARY M	144		NORTH WESTFIELD ST	7
U	GREEN, MELISSA M	91		MAYNARD ST	1
R	GREEN, MICHAEL A	71	7	HIGH ST	1
U	GREEN, PAUL A	74	16	SPRINGFIELD ST	1
U	GREEN, RICHARD MICHAEL	11A		MANSION WOODS DR	3
D	GREEN, ROGER EDWARD JR	873	19	SPRINGFIELD ST	3
U	GREENBAUM, JEFFREY ABRAH	33	16	NORMAN TER	1
U	GREENBAUM, MICHAL	140	B	AUTUMN ST	8
U	GREENE, AMBER RAEANNE	24		WHITE FOX RD	7
D	GREENE, DANIEL E	31		HENDOM DR	7
D	GREENE, MARILYN A	31		HENDOM DR	7
U	GREENE, PATRICIA M	140		ROBIN RIDGE DR	2
U	GREENE, SCOTT G	140		ROBIN RIDGE DR	2
U	GREENE, THOMAS RONALD	24		WHITE FOX RD	7
U	GREENIA, ALFREDA ANN	51	6	MAPLE ST	1
U	GREENIA, CATHERINE ELIZABE	603		MILL ST	3
	GREENLEAF, DEBRA J	133		MALLARD CIR	8
R	GREENOUGH, CLARK ALVIN	0	45	WRIGHT ST	8
U	GREENOUGH, CRAIG A	260		ELM ST	4
U	GREENOUGH, KYLE P	142		SILVER ST	6
U	GREENOUGH, PAULA JEAN	617		MAIN ST	5
U	GREENWOOD, DENISE ANN	18G		MANSION WOODS DR	3
U	GREESON, EMILY LAINE	135		RIVIERA DR	8
U	GREGOIRE, JACKLYN M	97		REGENCY PARK DR	4
	GREGOIRE, JOYCE	464		MAIN ST	4
U	GREGOR, LUCY	91		OAK HILL AVE	1
U	GREGOR, ROBERT G	91		OAK HILL AVE	1
U	GREGORY, CHERYL ANN	21		CALICO LN	6
D	GREGORY, CHRISTOPHER J	224		BEEKMAN DR	5
R	GREGORY, JOSEPH M	88		CHESTNUT LN	8
D	GREGORY, MICHAEL J	88		CHESTNUT LN	8
U	GREGORY, PAULINA	88		CHESTNUT LN	8
D	GREGORY, RITA GERTRUDE	6		GUNN GEARY LN	6
D	GREGORY-LYDICK, DIANA N	103		PAUL REVERE DR	6
U	GREINER, ZACHARY	243		REGENCY PARK DR	4
U	GREKOVA, JULIA	77		RISING ST	6
U	GRENIER, LISA E	66		ELBERT RD	5
U	GRENIER, STEPHEN EDWARD	66		ELBERT RD	5
U	GREY, NICHOLE L	22		ROYAL ST	3
U	GRIFFIN, ANDREW J	26		HASKEL ST	8
U	GRIFFIN, ASHLEE A	129		WAGON WHEEL DR	7
U	GRIFFIN, IAN M	767		SOUTH WEST ST	7
D	GRIFFIN, IRENE M	841		SOUTH WEST ST	7
R	GRIFFIN, JAMES R	168		BEEKMAN DR	5
D	GRIFFIN, JASMINE R	168		BEEKMAN DR	5
	GRIFFIN, JEREMIAH H	75		AMHERST AVE	3
U	GRIFFIN, KATHERINE MARY	673		MILL ST	3
U	GRIFFIN, LYNN A	43		ELBERT RD	5
D	GRIFFIN, MICHAEL W JR	841		SOUTH WEST ST	7
R	GRIFFIN, NICHOLAS DAVID	129		WAGON WHEEL DR	7
U	GRIFFIN, ROBERT K	65		COOPER ST	4
U	GRIFFIN, RYAN G	841		SOUTH WEST ST	7
D	GRIFFITH, ROBERT W	94		DOANE AVE	6
D	GRIFFITHS, DIANE DOROTHY	17G		CASTLE HILL RD	6
U	GRIGORCHUK, DANIEL VASILEV	32		WHITE FOX RD	7
U	GRIGORCHUK, EDWARD PAVEL	32		WHITE FOX RD	7
U	GRIGORCHUK, NATALIYA	32		WHITE FOX RD	7
R	GRIGORCHUK, RUSLAN	31		SPRING ST	1
	GRIGORCHUK, VASILIY	32		WHITE FOX RD	7
	GRIGORCHUK, VIKTORIYA	32		WHITE FOX RD	7
U	GRILLEY, GLENN E	40		KATHY TER	7
U	GRIMALDI, ALYSSA BETH	1279		SPRINGFIELD ST	6
T	GRIMALDI, ANN A	36		JAMES AVE	5
U	GRIMALDI, BENJAMIN OMAR	97		BRIEN ST	3
U	GRIMALDI, DANIELLA MARIA	737		BARRY ST	7
U	GRIMALDI, DAVID MICHAEL	737		BARRY ST	7
U	GRIMALDI, DAVID-MICHAEL V	737		BARRY ST	7
R	GRIMALDI, DONNA M	1233		SPRINGFIELD ST	6
U	GRIMALDI, EDWARD ANTHONY	127		CHANNELL DR	5
D	GRIMALDI, ELIZABETH M	234		MAPLE ST	1
R	GRIMALDI, FRANK A	1233		SPRINGFIELD ST	6
U	GRIMALDI, FREDERICK L	36		JAMES AVE	5
D	GRIMALDI, GISELLA I	13		EDGEWATER RD	6
	GRIMALDI, IRENE	1225		SPRINGFIELD ST	6
U	GRIMALDI, JAMES MICHAEL	53		PARKER ST	4
U	GRIMALDI, JASON	1279		SPRINGFIELD ST	6
U	GRIMALDI, JENNIFER JEAN	1277		SPRINGFIELD ST	6
R	GRIMALDI, JOSEPH ANTHONY	350	17	MEADOW ST	5
U	GRIMALDI, JUDITH ALFONSINA	127		CHANNELL DR	5
D	GRIMALDI, LAWRENCE H	84		ADAMS ST	8
U	GRIMALDI, LINDA JOYCE	1685		SUFFIELD ST	8
U	GRIMALDI, LINDSEY K	60		SEQUOIA DR	3
U	GRIMALDI, LISSETTE	135		EDGEWATER RD	6
U	GRIMALDI, MARGARET A	475		MAIN ST	4
U	GRIMALDI, MARY	117		BRIEN ST	3
D	GRIMALDI, MICHAEL ANTHONY	117		BRIEN ST	3
U	GRIMALDI, MICHAEL	135		EDGEWATER RD	6
U	GRIMALDI, MICHAEL A JR	60		SEQUOIA DR	3
D	GRIMALDI, NICHOLAS P	379		SPRINGFIELD ST	3
D	GRIMALDI, SILVIO	56		VILLA DR	6
U	GRIMALDI, SUSAN MARIE	53		PARKER ST	4
U	GRIMALDI, TERI A	52D		PHEASANT HILL DR	7
U	GRIMALDI, WILLIAM	224		SILVER ST	6
U	GRIMALDI, WILLIAM GENE JR	326		NORTH WEST ST	7
U	GRIMALDI-ASKEW, TERESA A	97		BRIEN ST	3
D	GRINDLE, DIANE MARY	73		CHERRY ST	1
U	GRINDLE, KELLY ANN	73		CHERRY ST	1
D	GRIPPO-BECK, MARYANNE S	94		PLANTATION DR	5
U	GRISWOLD, ANTHONY S	53		RHODES AVE	3
R	GRISWOLD, DONNA	51		RISING ST	6
	GRISWOLD, JACOB A	53		RHODES AVE	3
D	GRISWOLD, KENNETH LEE	51		RISING ST	6
D	GRISWOLD, TAMMY A	95		MEADOWBROOK RD	5
U	GRISWOLD, YVETTE C	53		RHODES AVE	3
U	GROCHMAL, CHRISTOPHER M	38		NORRIS ST	3
U	GRONDA, STEVEN W	17		FOREST HILL RD	2
R	GRONDIN, ELLIANN M	102		WHITE FOX RD	7
U	GRONDIN, JENNIFER L	58		LETENDRE AVE	1
R	GRONDIN, KAILY M	102		WHITE FOX RD	7
R	GRONDIN, LISEANNE T	141		ROWLEY ST	3
U	GRONDIN, MADISON EMILY	102		WHITE FOX RD	7
U	GRONDIN, MORGAN ELLIANN	102		WHITE FOX RD	7
U	GRONDIN, NATHANIEL GERARD	102		WHITE FOX RD	7
U	GRONDIN, ROBERT J	58		LETENDRE AVE	1
U	GROOM, GEORGE H III	41		COTTONWOOD LN	8
U	GROOM, GEORGE H JR	147		PINEVIEW CIR	8
U	GROOM, LINDA ANNE	41		COTTONWOOD LN	8
	GROSS, ALAN	95		PEROS DR	5
U	GROSS, MICHAEL JOSEPH	114		VALENTINE ST	4
D	GROSS, RICHARD A	114		VALENTINE ST	4
	GROSS, TALMADGE M	50		SENATOR AVE	4
D	GROSSBERG, SUSAN IDA	131		MOORE ST	1
U	GROUT, ALMON THEODORE	12		ROBERTA CIR	5
D	GROUT, ELIZABETH J	12		ROBERTA CIR	5
U	GROVER, JASON D	157		THALIA DR	2
U	GROVER, KADEN PATRICK	157		THALIA DR	2
U	GROVER, KANNON DANIEL	157		THALIA DR	2
U	GROVER, KIANA RILEY	157		THALIA DR	2
U	GROVER, TRACY	157		THALIA DR	2
R	GRUBBS, BEVERLY A	39		HIGH MEADOW RD	2
R	GRUBBS, GARY R	39		HIGH MEADOW RD	2
U	GRUS, THERESA A	12E		CASTLE HILL RD	8
R	GRUSHETSKIY, DAVID	20		GARDEN ST	6
R	GRUSHETSKIY, NADIA	20		GARDEN ST	6
U	GRUSHETSKIY, STEVEN	20		GARDEN ST	6
D	GRUSKA, ANDREW J	538		BARRY ST	7
R	GRUSKA, JANE OLIVER	60		PAUL REVERE DR	7
U	GRUSKA, MICHAEL A JR	39		TOWER TER	1
U	GRUSKA, NICHOLAS LLOYD	60		PAUL REVERE DR	7
U	GRYCH, KRISTINE MARIE	168		REGENCY PARK DR	4
U	GRYSZKIEWICZ, JAMES MATTHI	30		CENTRAL ST	5
U	GRYSZOWKA, VICTORIA	562		FRANKLIN ST EXT	6
D	GRZYWACZ, CAROL A	43		RHODES AVE	3
D	GUADELOUPE, TAKEYSHA ALLA	1		BEEKMAN PL	5
D	GUCWA, CAROL TERESA	70		BEEKMAN DR	5
D	GUDMUNDSDOTTIR, LILJA	32		ANNABLE ST	1
U	GUENARD, SUSAN MARIE	122		EDWARD ST	5
R	GUENETTE, JUNE M	38		COREY COLONIAL CDS	5
U	GUERETTE, ALYSSA MARIE	12F		MANSION WOODS DR	3
	GUERIN, JULIANA B	435		PINE ST	7
U	GUERIN, KENNETH ANDREW	32		CHURCH ST	1
U	GUERRA, ROSA MARIA	66		HIGHLAND ST	3
U	GUERRERO, MAYRENA	500		MEADOW ST	5
U	GUERRIERO, DAWN L	387		SOUTHWICK ST	7
U	GUERRIN, DELORES M	76		CAMPBELL DR	5
D	GUERTIN, ANN AUDREY	187		COLEMORE ST	1
U	GUERTIN, BEVERLY A	3		BRIAR HILL RD	2
U	GUERTIN, KENNETH MICHAEL J	525		SUFFIELD ST	4
U	GUERTIN, LANCE MICHAEL	3		BRIAR HILL RD	2
U	GUERTIN, LIANNE D	17		WASHINGTON AVE	4
U	GUERTIN, LORI ANN	15		ROBIN RIDGE DR	2
U	GUERTIN BENERAKIS, MELISSA	654		NORTH WESTFIELD ST	2
D	GUESMAN, HEATHER M	420	45	MAIN ST	4
U	GUEVIN, JOHN GUY	109		CHERRY ST	1
U	GUIDETTI, GARY A	68		CESAN ST	6
U	GUIDETTI, MARIELLEN	68		CESAN ST	6
	GUIDETTI, MARK G	68		CESAN ST	6
D	GUIDETTI, PAUL JOSEPH	18		GIFFIN PL	3
D	GUIDETTI, ROBERT M	19		HOMESTEAD ST	3
U	GUIDI, ANN M	55		COOPER ST	4
U	GUIDI, DEBORAH A	125		SOUTH WESTFIELD ST	6
U	GUIDI, LUISA	90	C	PHEASANT HILL DR	7
U	GUIDI, SUSAN M	70		NORTH WESTFIELD ST	7
U	GUIEL, ANDREW JL	35		MOUNTAINVIEW ST	6

V	NAME	HOUSE	APT	STREET	PCT
U	GUIEL, ANNETTE M	29A		PAUL REVERE DR	7
D	GUIEL, JACQUELYN J	121		RIDGEWAY DR	2
D	GUIEL, JOHN A	121		RIDGEWAY DR	2
U	GUIJARRO-SINES, SYLVIA	6	14	SUTTON PL	1
D	GUILLEMETTE, DIANE J	0	8	WRIGHT ST	8
U	GUILLEMETTE, MELISSA M	105		BIRCH HILL RD	8
U	GUILLEMETTE, RAYMOND LEON	105		BIRCH HILL RD	8
	GUILLOTTE, JAMES	65		COOPER ST	4
U	GUINDON, JOANNA L	79		ELBERT RD	5
D	GUINDON, KAITLYN R	17		TOBACCO FARM RD	7
	GUIRE, DAVID MITCHELL	350	57	MEADOW ST	5
U	GUISTIMBELLI, MARY R	19		CECILE ST	3
U	GUISTIMBELLI, ROBERT	19		CECILE ST	3
U	GULA, KAREN ELIZABETH	15		SHELLEY LN	7
R	GULATI, ADITYA KUMAR	393		SOUTH ST	8
U	GULATI, REENA	393		SOUTH ST	8
R	GULBRANDSEN, ERIC	1088		NORTH WEST ST	2
U	GULER, ALPER	69		WALNUT ST	1
	GULERYUZ, KEVSER	350	52	MEADOW ST	5
U	GULLA, KELLI A	31		STANLEY PL	4
U	GULLUNI, LORIANN	79		SIMPSON CIR	5
D	GUMLAW, ELAYNE	99		PERRY LN	6
D	GUMLAW, ROGER D	99		PERRY LN	6
U	GUNAY, CANAN	23		CAPUA LN	3
	GUNKO, ELLA	863		SOUTH WESTFIELD ST	6
	GURAU, JORDAN A	14		PRIMROSE LN	6
	GURAU, LAUREN R	14		PRIMROSE LN	6
A	GURAU, STEVEN WARREN	14		PRIMROSE LN	6
U	GURLEY, ANTIONETTE L	30		HIGH ST	1
U	GURSKI, ROBERT W	110		PARKER ST	4
	GURSKI, WILLIAM J	110		PARKER ST	4
	GURSKII, ROMAN	94		WITHERIDGE ST	2
U	GURSKII, YANA S	94		WITHERIDGE ST	2
A	GURULYOVA, VALENTYNA	210		BEEKMAN DR	5
D	GUSEINOVA, RIMMA	245		MAYNARD ST	1
U	GUSEK, DONNA L	0	17	WRIGHT ST	8
U	GUSEK, ROBERT FRANCIS	21		ALFRED ST	8
U	GUSHUE, MATTHEW SCOTT	105		SOUTH WESTFIELD ST	6
U	GUSHUE, ZENI LYNN	105		SOUTH WESTFIELD ST	6
D	GUSTAFSON, ALISA J	290		SILVER ST	6
U	GUSTAFSON, KELLY JEAN	37		SOUTH FLORIDA DR	5
D	GUSTAFSON, LAURA ANN	290		SILVER ST	6
D	GUSTAFSON, SUSAN E	536		NORTH WESTFIELD ST	2
U	GUTERMANN, ELIZABETH W	4	7	SUTTON PL	1
U	GUTERMANN, HOLLY V	88	A	PHEASANT HILL DR	7
U	GUTHRIE, LENFORD C	45		HAMPDEN LN	5
D	GUTIERREZ, ANGELA IVANNA	28		ROWLEY ST	3
U	GUTIERREZ, CHRISTOPHER L	870		NORTH ST	2
U	GUTOWSKI, ALBERTA E	20F		MANSION WOODS DR	3
U	GUTOWSKI, EDWARD R	20F		MANSION WOODS DR	3
U	GUTOWSKI, WESLEY M	770		SPRINGFIELD ST	1
R	GUTWAKS, NEVENKA	8E		CASTLE HILL RD	8
	GUY, MICHAEL R	777		SILVER ST	6
U	GUYER-COUGHLIN, JESSICA DA	39		AMHERST AVE	3
U	GUYETTE, DAN R	33	81	NORMAN TER	1
U	GUYETTE, MATTHEW J	519		SOUTHWICK ST	7
U	GUYETTE, STEPHANIE ANN	519		SOUTHWICK ST	7
U	GUYETTE, SUSAN R	210		WALNUT ST	1
D	GUYETTE-HOLBEN, GABRIELLE	210		WALNUT ST	1
U	GUYON, ALYSSA MARIE	109		PAUL REVERE DR	6
U	GUZIK, GREGORY JASON	312		SOUTHWICK ST	7
U	GUZMAN, BRENNA L	51		ROYAL ST	3
U	GUZMAN, JALINA ANALISE	571		MAIN ST	5
U	GUZMAN, NINA M	137		MOORE ST	1
U	GUZZO, RICHARD BRIAN	52		LEY ST	4

H

R	HAAG, WILLIAM N JR	55		BEEKMAN DR	5
U	HAAS, MARCIA W	170		ADAMS ST	8
D	HAAS, RICHARD T	170		ADAMS ST	8
U	HABRAT, EMILY ERIN	6		RED OAKS CIR	2
U	HABRAT, GUY P	6		RED OAKS CIR	2
U	HABRAT, SHERRIE L	6		RED OAKS CIR	2
D	HACKETT, ROBERT GARY	47		KATHY TER	7
	HAD, ZAHOOR	551		MAIN ST	5
U	HADDEN, LINDA L	675		MAIN ST	5
U	HADDEN, ROBERT JOHN	675		MAIN ST	5
R	HADDEN, SHAUNA L	675		MAIN ST	5
U	HADLEY, DAVID M	29		HIGHLAND AVE	1
U	HADLEY, JAN M	677		SOUTH WEST ST	7
U	HADLEY, KYLE P	677		SOUTH WEST ST	7
U	HADLEY, SHANNON C	29		HIGHLAND AVE	1
D	HAFFLER, DENIS J	200		MAPLE ST	1
U	HAGAN, GEORGE F JR	24		ZACK'S WAY	5
U	HAGAN, SALLY E	24		ZACK'S WAY	5
D	HAGEN, JOANN B	22		SPENCER ST	1
U	HAGENIMANA, CLEMENT B	12		CHERRY ST	1
U	HAGER, CAROL JOAN	311		MEADOW ST	4
U	HAGER, ROBERT BROWN	311		MEADOW ST	4
U	HAGGERTY, CHARLES M	202		SOUTH WEST ST	7
U	HAGLUND, MAUREEN C	55		SOUTH WEST ST	7
D	HAGLUND, NICOLE RAE	33		KATHARINE DR	5
D	HAGLUND, RICHARD B JR	33		KATHARINE DR	5
U	HAGLUND, RICHARD B	55		SOUTH WEST ST	7
	HAGUE, MICHAEL R	4D		CASTLE HILL RD	8
	HAHN, CHRISTINE	102		ROOSEVELT AVE	2
U	HAIDEMENOS, LILLIAN ADELE	39		HOMER ST	1
U	HAILE, CASSANDRA LYNN	73		SOUTH WESTFIELD ST	6
U	HAIN, EILEEN ANN	65		FOREST RD	8
U	HAINES, CHRISTIE JEANNE	161		SILVER LAKE DR	6
U	HAINES, MEGHAN EMMA	161		SILVER LAKE DR	6
R	HAINES, ROBERT D	161		SILVER LAKE DR	6
U	HAINES, RYAN MARK	161		SILVER LAKE DR	6
U	HAIRE, CAROL A	130		ELM ST	4
D	HAIRE, CHRISTINA NOELLE	130		ELM ST	4
U	HAIRE, JAMES P	78		INDEPENDENCE RD	6
D	HAIRE, KATHERINE JANE	78		INDEPENDENCE RD	6
U	HAIRE, WENDELL GUY	130		ELM ST	4
U	HAJDAMOWICZ, DIANE J	56		COUNTRY RD	3
U	HAJDAMOWICZ, MICHAEL STEF	56		COUNTRY RD	3
D	HAJDAMOWICZ, ROMAN S	56		COUNTRY RD	3
U	HAKIM, HOWIDA M	6F		MANSION WOODS DR	3
U	HALBACH, LINDA J	50		PLANTATION DR	5
D	HALBACH, MARK	50		PLANTATION DR	5
R	HALBACH, PAUL R	50		PLANTATION DR	5
D	HALE, JENNIFER ANN	27		WILSON ST	1
D	HALE, JESSICA M	1118		MAIN ST	8
U	HALEY, KRISTI	81		RANDALL ST	3
	HALEY, SAMANTHA	1009		NORTH ST	7
U	HALILI, FITORE	95		COREY ST	5
U	HALL, ANN M	61		LEALAND AVE	4
	HALL, ANTHONY	47		ANTHONY ST	4
U	HALL, BRUCE	22		CHARLES ST	8
U	HALL, CASSANDRA A	25		ASH LN	8
U	HALL, CHRISTOPHER ALLEN	1238		MAIN ST	8
	HALL, EMILY M	136		WALNUT ST	1
U	HALL, EMILY SUSAN	22		CHARLES ST	8
R	HALL, HEATHER A	136		WALNUT ST	1
U	HALL, JEDIDIAH PARKER	22		CHARLES ST	8
U	HALL, JENNIFER SUSAN	45		REGENCY PARK DR	4
D	HALL, JODY	47		ANTHONY ST	4
	HALL, KENNETH	47		ANTHONY ST	4
U	HALL, KRISTY JOANNA	47		ANTHONY ST	4
U	HALL, MELISSA	16		LAWNWOOD ST	8
U	HALL, ROBERT G	28		AUTUMN ST	8
U	HALL, RYAN	25		MARLA PL	7
U	HALL, STEPHEN	87		RIVIERA DR	8
R	HALL, WILLIAM H	61		LEALAND AVE	4
U	HALLA, BRIAN D	16B		CASTLE HILL RD	6
U	HALLE, REBECCA ALBINA	699		SOUTH WEST ST	7
U	HALLEY, BRENDAN A	140		SENATOR AVE	4
U	HALLEY, MICHELLE L	140		SENATOR AVE	4
U	HALLMARK, MAX WAYNE	32		LEONARD ST	8
U	HALLOCK, CATHERINE	151		COOPER ST	4
R	HALLOCK, JILL MAXSON	71		PERRY LN	6
U	HALLOCK, KRISTA N	13		CHARLES ST	8
U	HALLOCK, PETER A	13		CHARLES ST	8
U	HALLOCK, PETER HOWARD	71		PERRY LN	6
D	HALPY, ABBEY ANNA	775	1-A	SPRINGFIELD ST	3
CC	HALPY, BARBARA ALICE	25		WILBERT TER	2
	HALPY, BARBARA	464		MAIN ST	4
	HALPY, FREDERICK	25		WILBERT TER	2
R	HALPY, JOANN	25		WILBERT TER	2
U	HALPY, JOSEPH JEFFERY	1046		NORTH ST	2
U	HALPY, JOSEPH A	25		WILBERT TER	2
U	HALPY, JOSEPH WILFRED	25		WILBERT TER	2
U	HALUCH, CARIANNE E	20		ROYAL ST	3
U	HAM, JADE	25		KANAWHA AVE	8
U	HAMARI, SIHAM	108		FRANKLIN ST	3
U	HAMBORG, WILLIAM F	329		NORTH WESTFIELD ST	7
U	HAMEL, AUSTIN	262		MEADOW ST	4
R	HAMEL, BENJAMEN J	70		FEDERAL AVE	4
R	HAMEL, CAROLYN ANNE	70		FEDERAL AVE	4
R	HAMEL, CHRISTOPHER L	70		FEDERAL AVE	4
R	HAMEL, DAVID WILLIAM	209		PINEVIEW CIR	8
D	HAMEL, DEBRA L	21	3	DWIGHT ST	1
U	HAMEL, EDWARD R	400		POPLAR ST	6
	HAMEL, JASON P	35		WESTERN DR	5
U	HAMEL, JEAN T	25		BAILEY ST	8
	HAMEL, KALENE V	23		PORTLAND ST	1
U	HAMEL, KALENE L	120		KOSAK CT	7
	HAMEL, LAURA L	400		POPLAR ST	6
R	HAMEL, LISA M	70		FEDERAL AVE	4
U	HAMEL, MARCIA C	35		WESTERN DR	5
R	HAMEL, PHILIP JOSEPH	74	15	SPRINGFIELD ST	1
U	HAMEL, SHARON F	209		PINEVIEW CIR	8
U	HAMILL, CRAIG R	772		SOUTH WESTFIELD ST	6
U	HAMILTON, HEATHER L	111		MONROE ST	5
U	HAMILTON, JEFFREY L	29E		CASTLE HILL RD	6
D	HAMILTON, JO-ANNA J	22		WRENWOOD LN	3
U	HAMILTON, RENEE	6		RIDGEWAY DR	2
D	HAMILTON, SHELLY A	29E		CASTLE HILL RD	6
U	HAMILTON, THOMAS M SR	6		RIDGEWAY DR	2
U	HAMILTON, THOMAS MICHAEL	6		RIDGEWAY DR	2
	HAMMARLUND, ANNA	71		WILLOWBROOK DR	3
U	HAMMARLUND, LARS R	71		WILLOWBROOK DR	3
R	HAMMERLE, GREG J	39		CHAPIN ST	3
R	HAMMERLE, NICOLE BOSSIG	39		CHAPIN ST	3
R	HAMMERSCHMIDT, KORNELIA M	170		COYOTE CIR	2
R	HAMMERSCHMIDT, SHAWN LEE	170		COYOTE CIR	2

V	NAME	HOUSE	APT	STREET	PCT
U	HAMPSON, JANE M	462	237	MAIN ST	4
U	HAMPTON, JACOB SUMNER	104		COREY COLONIAL CDS	5
U	HAMPTON, JULIA	104		COREY COLONIAL CDS	5
U	HAMPTON, SARA R	104		COREY COLONIAL CDS	5
U	HAMRE, ASHLEY A	50		STONY HILL RD	7
U	HAMRE, JARED M	50		STONY HILL RD	7
R	HANCHETT, CYNTHIA A	19		FAYMORE DR	6
U	HANCHETT, NICHOLAS THEODO	123		ROWLEY ST	3
U	HANCHETT, RICHARD N	19		FAYMORE DR	6
D	HANDLER, CAROLE J	178		BROOKFIELD LN	8
U	HANDZEL, COLBY DANIEL	465	C	COREY ST	5
U	HANJACK, LORIE LYNNE	117		LEONARD ST	5
	HANKE, MARIA G	296		COREY ST	5
U	HANKE, ROBERT W	296		COREY ST	5
R	HANLON, CARISSA	34		KING ST	1
R	HANLON, JORDAN J	313	4	SPRINGFIELD ST	3
U	HANNIFAN, JEFFREY J	31		GUNN GEARY LN	6
D	HANNON, JOSEPH C	23		HALLADAY DR	7
D	HANNON, LINDA MARIA	728		SUFFIELD ST	6
U	HANNON, THOMAS EDWARD	728		SUFFIELD ST	6
D	HANSCOM, JASON D	73		HUNTER'S GREENE CIR	8
U	HANSCOM, MARYSUE	32		MELROSE PL	8
U	HANSEN, JESSICA A	53		HALL ST	1
U	HANSEN, SUANNE L	53		HALL ST	1
U	HANSLEY, MARY S	69		BUTTERNUT DR	6
U	HANSMANN, GAIL G	54		COLONIAL AVE	4
U	HANSON, JOHN A	31		KELLOGG AVE	7
U	HANSON, KATHLEEN JANE	1057		NORTH WESTFIELD ST	2
D	HANSON, LESLEY FAY	33	38	NORMAN TER	1
U	HANY, LOREE R	66		RIVER RD	8
U	HARACSY, CHRISTINA M	76		RAYMOND CIR	4
R	HARASIK, RAYMOND C	77		BEEKMAN DR	5
R	HARBEY, ALYAH CHRISTINA	33		EDITHA AVE	5
U	HARBEY, JEFFREY E	7		LANGO LN	3
D	HARBEY, KATHY MARY	7		LANGO LN	3
D	HARBEY, LEXI	7		LANGO LN	3
D	HARDCASTLE, SHIRLEY M	63		FOREST RIDGE LN	8
R	HARDGROVE, JAMIE J	416		SILVER ST	6
U	HARDGROVE, JOSHUA D	416		SILVER ST	6
U	HARDICK, HENNETTA M	247		REGENCY PARK DR	4
U	HARDICK, MARIANNE E	114		CHERRY ST	1
U	HARDICK, RONALD ANTHONY	114		CHERRY ST	1
U	HARDINA, ALAN RICHARD	124		ANTHONY ST	4
U	HARDINA, ALAN R JR	124		ANTHONY ST	4
D	HARDINA, LAURA	61		COOPER ST	4
U	HARDINA, LOIS LOUISE	124		ANTHONY ST	4
U	HARDING, ROSEANN	23	2	SUTTON PL	1
U	HARDY, DREW M	20		BRIEN ST	3
D	HARDY, LUCILLE G	95	32	NORTH WESTFIELD ST	7
R	HARDY, MARIA A	20		BRIEN ST	3
U	HARDY, MICHAEL DAVID	20		BRIEN ST	3
U	HARDY, PAIGE M	20		BRIEN ST	3
U	HARDY, RONALD B	20		RANDALL ST	3
U	HARDY, STEVEN A	848		NORTH ST	2
U	HARE, DAVID P	42		YALE AVE	7
D	HARE, DONALD F	31		VIRGINIA ST	4
D	HARE, GARY P	42		YALE AVE	7
U	HARE, LORI A	42		YALE AVE	7
U	HARKER, BRIAN	224		REGENCY PARK DR	4
U	HARKER, JODY	224		REGENCY PARK DR	4
U	HARKINS, FREDERICK J	41		COSGROVE ST	8
D	HARKINS, ROBERT T	41		COSGROVE ST	8
U	HARKINS, ROBERT T JR	41		COSGROVE ST	8
R	HARLIN, RYAN BURBANK	83		SUNNYSLOPE AVE	8
	HARLIN, SCOTT	122		MEADOWBROOK RD	5
D	HARMS, DAVID RICHARD	478		COREY ST	5
CC	HARNISH, CHARLENE ANN	523		FRANKLIN ST EXT	6
U	HARNISH, GLENN M	77		OAK HILL AVE	1
U	HARNISH, LISA ANN	77		OAK HILL AVE	1
U	HARNOIS, ALEC J	40		BELMONT AVE	2
U	HARNOIS, ASHLEY MARIE	356		COOPER ST	4
	HARNOIS, DEBORAH M	103		PHEASANT HILL DR	7
	HARNOIS, ETHAN R	29		TINA LN	7
R	HARNOIS, JAMES FRANCIS	29		TINA LN	7
R	HARNOIS, JOSEPH ANTHONY	40		BELMONT AVE	2
U	HARNOIS, LAURA ANN	40		BELMONT AVE	2
D	HARNOIS, MEGHAN	29		TINA LN	7
R	HARNOIS, PATRICIA ANN	356		COOPER ST	4
U	HARNOIS, RICHARD JOSEPH	40		BELMONT AVE	2
R	HARPER, CHRISTOPHER J	124		ROBIN RIDGE DR	2
D	HARPER, ERIN NICOLE	124		ROBIN RIDGE DR	2
U	HARPER, JASMIN	33	95	NORMAN TER	1
	HARPIN, AUSTIN J	23		MURIEL LN	7
R	HARPIN, DANIEL JOSEPH	4		MOORE ST	1
U	HARPIN, DANIEL JOSEPH JR	15		PLUMTREE WAY	2
U	HARPIN, DYLAN F	23		MURIEL LN	7
U	HARPIN, FREDERICK ADRIAN JF	23		MURIEL LN	7
U	HARPIN, LORI C	32		LAKE VIEW CIR	6
U	HARPIN, MARILYN A	23		MURIEL LN	7
U	HARPIN, MELISSA	4		MOORE ST	1
U	HARPIN, MIRANDA	15		PLUMTREE WAY	2
U	HARRINGTON, BARBARA	1068		SHOEMAKER LN	6
U	HARRINGTON, BRIAN KEITH	55		NORRIS ST	3
R	HARRINGTON, GORDON S	33		RIVERSIDE AVE	5
U	HARRINGTON, JAMES R	87		RISING ST	6
R	HARRINGTON, MARLA J	33		RIVERSIDE AVE	5
U	HARRINGTON, MATTHEW A	25		STERLING RD	5
U	HARRINGTON, RANDALL JOHN	1068		SHOEMAKER LN	6
D	HARRINGTON, WAYNE LESLIE	25		STERLING RD	5
U	HARRIS, GABRIELA SADE	118D		MAIN ST	4
U	HARRIS, GREGORY P	116		RAYMOND CIR	4
U	HARRIS, ISAIAH LEE	32		HARDING ST	1
CC	HARRIS, JODY P	24		ROWLEY ST	3
U	HARRIS, LAUREN G	59	11	SOUTH WESTFIELD ST	6
U	HARRIS, STEVE	118	D	MAIN ST	4
U	HARRISON, AARON MICHAEL	33	82	NORMAN TER	1
D	HARRISON, ANDREA L	43		WRENWOOD LN	3
U	HARRISON, DEAN RICHARD	72		GRANGER DR	7
	HARRISON, GABRIELLA M	335		ADAMS ST	8
U	HARRISON, JESSICA	43		WRENWOOD LN	3
	HARRISON, LISA M	247		NORTH WESTFIELD ST	7
U	HARRISON, PHYLLIS J	72		GRANGER DR	7
D	HARRISON, PRESTON H	33	82	NORMAN TER	1
U	HARSHMAN, NITIWADEE	970		NORTH WEST ST	2
R	HART, BRIAN L	137		MAIN ST	4
D	HART, ELIZABETH JAHN	101		JUNIPER RIDGE DR	7
U	HART, ELYSBETH LOUISE	156	27	SUFFIELD ST	3
D	HART, GARY H	101		JUNIPER RIDGE DR	7
U	HART, VICTORIA COLLEEN	275		SCHOOL ST	5
U	HARTLING, ANDREW K	340		SILVER ST	6
U	HARTMAN, MATTHEW RYAN	96		BRADFORD DR	6
U	HARTMANN, ANNMARIE	17		WILLIAM ST	3
U	HARTMANN, CAMERON PATRIC	9		STONY HILL RD	7
U	HARTMANN, JEFFREY L	17		WILLIAM ST	3
U	HARTMANN, MARY K	23		COLEMORE ST	2
D	HARTMANN, ROBERT J	23		COLEMORE ST	2
U	HARTMANN, WENDY P	9		STONY HILL RD	7
U	HARTMANN, ZOE JANE	9		STONY HILL RD	7
U	HARTT, ASHLEY DEIANA	7		MARLA PL	7
U	HARTT, BRENDAN SMITH	7		MARLA PL	7
D	HARTUNG, FRED M	54		RUGBY RD	2
R	HARTUNG, JONATHAN H	69		COREY COLONIAL CDS	5
U	HARTUNG, KEITH D	69		COREY COLONIAL CDS	5
U	HARTWIG, AMANDA FRANCES	418	11	MEADOW ST	5
D	HARVEY, LEE ANN	60		TRACY DR	3
R	HARVEY, LORI A	60		TRACY DR	3
U	HASANI, BAJRUSH	106		VALENTINE ST	4
U	HASANI, ELMEDINE	117		RIVIERA DR	8
U	HASANI, FATMIRE	66		RIVIERA DR	8
	HASANI, RAME	32		FRANKLIN ST	3
U	HASANI, XHEVAHIRE	32		FRANKLIN ST	3
U	HASELTINE, NICHOLAS JAMES	1172	4	SPRINGFIELD ST	2
U	HASKELL, MICHELLE	25		RIVERSIDE AVE	5
U	HASKINS, SANDRA J	10		PAUL REVERE DR	7
D	HASLAUER, JULIA	19C		CASTLE HILL RD	6
U	HASS, SHEILA M	69		ALHAMBRA CIRCLE NO	5
U	HASSAN, ARLENE FATIMAH	116	D	MAIN ST	4
U	HASSAN, MOHAMED H	6F		MANSION WOODS DR	3
	HASTINGS, ANDREW S	57		LINCOLN ST	3
U	HASTINGS, ARTHUR EDGELOW	6		JACK'S DR	2
U	HASTINGS, BELLA B	131		NORTH WEST ST	7
U	HASTINGS, DINA C	57		LINCOLN ST	3
U	HASTINGS, ELAINE R	28G		CASTLE HILL RD	6
U	HASTINGS, JEFFREY ALAN	131		NORTH WEST ST	7
U	HASTINGS, JOYCE C	28G		CASTLE HILL RD	6
U	HASTINGS, MORGAN J	131		NORTH WEST ST	7
U	HASTINGS, NANCY L	131		NORTH WEST ST	7
D	HASTINGS, ROBERT L	50	118	CARDINAL DR	4
U	HASTINGS, RYAN P	558		COOPER ST	3
U	HASTINGS, SOPHIE LEA	131		NORTH WEST ST	7
	HASTINGS, SUZANNE M	6		JACK'S DR	2
U	HATHAWAY, ANNETTE R	220		PINE ST	7
	HATHAWAY, HARRIET	63		SUNSET TER	7
V	HATHAWAY, SCOTT DAVID	732		MILL ST	2
U	HATHORNE, CHASE EDWARD	63		WHITE OAKS DR	2
U	HATHORNE, RILEY FRANCES	63		WHITE OAKS DR	2
D	HATIDANI, FARAI	111		COYOTE CIR	2
D	HATIDANI, GLADYS	111		COYOTE CIR	2
U	HATIN, MICHON	41A		PAUL REVERE DR	7
U	HAUBNER, KATHERINE	73		STONY HILL RD	7
R	HAUBNER, SHAWN PAUL	73		STONY HILL RD	7
	HAUFF, ASHLEY MICHELLE	138		ROOSEVELT AVE	2
R	HAUFF, RAYMOND R	138		ROOSEVELT AVE	2
U	HAUSER, JOAN SAUER	26		POINSETTA ST	4
U	HAUSER, JOHN C	26		POINSETTA ST	4
D	HAWKER, RITA FAYE	932		SOUTH WESTFIELD ST	6
D	HAWKES, CAROL M	220		BARRY ST	7
U	HAWKES, DONALD E JR	220		BARRY ST	7
U	HAWKES, JAMES STUART	49		PROSPECT ST	1
R	HAWKES, MIA ALEXANDRIA	49		PROSPECT ST	1
R	HAWKES, SUSAN LEE	49		PROSPECT ST	1
U	HAWKINS, CYNTHIA EVELYN	135		NORTH ST	1
U	HAWKINS, DEBORAH A	875		RIVER RD	5
D	HAWKINS, KELLY E	734		SOUTH WEST ST	7
D	HAWKINS, WILLIAM J	734		SOUTH WEST ST	7
U	HAWLEY, CHANTELLE C	30		SILVER ST	8
U	HAWLEY, JOHN M	30		BROZ TER	1
U	HAWTHORNE, DOUGLAS C	775	12-A	SPRINGFIELD ST	3
U	HAWTHORNE, MICHAEL D	435		PINE ST	7
U	HAXHIU, FLORIM	156	7	SUFFIELD ST	3

V	NAME	HOUSE	APT	STREET	PCT
D	HAYDEN, JOEL DAVID	240		PINEVIEW CIR	8
R	HAYDEN, LARISSA	117		REGENCY PARK DR	4
D	HAYDEN, LAUREN ELIZABETH	24	10	DWIGHT ST	1
U	HAYDEN, MARIE Y	142		VALLEY BROOK RD	2
D	HAYDEN, RITA M	240		PINEVIEW CIR	8
U	HAYDEN, WILLIAM T JR	142		VALLEY BROOK RD	2
U	HAYDEN, YOSHIKO	11		SUNNYSLOPE AVE	8
	HAYDER, DAWOOD	529		MILL ST	3
U	HAYES, BARBARA A	79		KAREN LYNN CIR	7
D	HAYES, CLOVER Y	122A		MAIN ST	4
R	HAYES, DIANA S	86		PHEASANT RUN CIR	7
U	HAYES, JAMES B	85		JOANNE CIR	7
	HAYES, JENNIFER L	79		KAREN LYNN CIR	7
U	HAYES, JUDITH ANN	85		JOANNE CIR	7
U	HAYES, KAITLYN RENE	95		REGENCY PARK DR	4
R	HAYES, LINDA A	53		ROBERTA CIR	5
R	HAYES, PAUL IVAN	38		OTTAWA ST	1
U	HAYES, PETER J	48		DOGWOOD LN	8
U	HAYES, SUSAN MCLEAN	38		OTTAWA ST	1
D	HAYES, WILLIAM A	115		PLANTATION DR	5
D	HAYNES, CONSTANCE C	2G		MAPLE VIEW LN	3
D	HAYNES, JOAN L	0	19	WRIGHT ST	8
R	HAYSLETT, GREGORY V	28		HIGHLAND ST	3
	HAYSLETT, JAYME R	28		HIGHLAND ST	3
R	HAYSLETT, MATT R	28		HIGHLAND ST	3
R	HAYSLETT, SANDRA A	28		HIGHLAND ST	3
U	HAYWARD, ERNEST J JR	44		JENNIE CIR	5
D	HAYWARD, JENNIFER D	44		JENNIE CIR	5
U	HAYWARD, RYAN FRANCIS	33		PERRY LN	6
U	HAYWARD, TYLER ERNEST	44		JENNIE CIR	5
U	HAYWARD, WENDY CAROLINA	33		PERRY LN	6
U	HAZEL, LIANNA MARIE	751		RIVER RD	5
U	HAZELWOOD, SAMUEL J	40		OAK LN	1
U	HEALD, CATHLEEN	66		BEEKMAN DR	5
R	HEALEY, JAMES L	10		SAMUEL ST	4
D	HEALEY, ROSEMARY	1		MANSION WOODS DR	3
U	HEARN, ANGELA ELIZABETH	84		BARNEY ST	5
U	HEARN, BRIAN JOHN	84		BARNEY ST	5
U	HEARN, DAVID	67		YALE AVE	2
U	HEARN, MICHAEL A	38		CHAPIN ST	3
D	HEARN, SUSAN A	67		YALE AVE	2
U	HEARN, WAYNE THOMAS	67		YALE AVE	2
D	HEATH, VIOLA C	68	B	PAUL REVERE DR	7
	HEATON, CYNTHIA A	756		SUFFIELD ST	6
U	HEATON, ELIZABETH MARY	360		PINE ST	7
U	HEATON, PATRICE M	360		PINE ST	7
U	HEATON, RANDY B	360		PINE ST	7
U	HEBERT, ALFRED J JR	51		ELMAR DR	6
D	HEBERT, DANIELLE M	10		WINTHROP ST	1
	HEBERT, DARYL	61		COOPER ST	4
R	HEBERT, JACEY LYNN	418	C-10	MEADOW ST	5
D	HEBERT, KEVIN M	202		BROOKFIELD LN	8
U	HEBERT, THERESA A	331		COOPER ST	4
U	HEDDEN, AMY CHRISTIAN	56		SPENCER ST	1
R	HEDGES, CATHERINE ROY	81		ZACK'S WAY	5
U	HEDGES, RENEE LEIGH	79		PERRY LN	6
R	HEDGES, SHAUN M	79		PERRY LN	6
U	HEELON, JONATHAN M	16		KIMBERLY CIR	7
D	HEELON, MARK W	16		KIMBERLY CIR	7
D	HEELON, MICHELE A	16		KIMBERLY CIR	7
U	HEER, DIANE	15		MARLA PL	7
U	HEER, RICHARD W	15		MARLA PL	7
U	HEER, TYLER	17		BEEKMAN DR	5
	HEFFERNAN, DAWN E	211		NORTH WESTFIELD ST	7
U	HEFFERNAN, JAMES J	28		SPENCER ST	1
	HEFFERNAN, REILEY M	211		NORTH WESTFIELD ST	7
	HEFFERNAN, TERRANCE A	211		NORTH WESTFIELD ST	7
D	HEFFNER, DESMOND WADE	84		ROBIN RIDGE DR	2
U	HEFTY, JADEN BLAKE	698		MILL ST	3
U	HEGER, JEANNE M	866		NORTH ST	2
	HEGY, MARY C	25		HASKEL ST	8
U	HEIDEMAN, ELIZABETH M	72		BIRCH HILL RD	8
U	HEIM, ALISSA MARIE	35		WALNUT ST	1
U	HEIM, EDWARD ROBERT	22		PARKVIEW DR	2
U	HEIM, JOSEPHINE	22		PARKVIEW DR	2
R	HEIM, OLIVIA KIMSZA	22		PARKVIEW DR	2
U	HEIMANN, KATHLEEN	17		RUGBY RD	2
U	HEIMANN, ROBERT E	17		RUGBY RD	2
U	HEINBOKEL, GREGORY T	74		ALHAMBRA CIRCLE SO	5
U	HEINBOKEL, JOSHUA	74		ALHAMBRA CIRCLE SO	5
U	HEINBOKEL, MARTHA F	7		BEEKMAN PL	5
U	HEINBOKEL, REBECCA	74		ALHAMBRA CIRCLE SO	5
U	HEINBOKEL, TAYLOR E	74		ALHAMBRA CIRCLE SO	5
U	HEINEMANN, ABIGAIL RENAE	31		LOGAN PL	6
U	HEINEMANN, EDWARD W	31		LOGAN PL	6
U	HEINEMANN, EMMA NICHOLE	31		LOGAN PL	6
U	HEINEMANN, LAURA C	31		LOGAN PL	6
U	HEINEMANN, RICHARD P	31		LOGAN PL	6
U	HELD, KRISTIN	27		TRINITY TER	8
R	HELIN, ROBERT A	24	26	DWIGHT ST	1
U	HELLSTEIN, HANNAH J	76		COYOTE CIR	2
U	HELLSTEIN, MARK C	76		COYOTE CIR	2
U	HELLSTEIN, RILEY	76		COYOTE CIR	2
U	HELTON, CATHERINE A	88		BRADFORD DR	6
D	HELTON, TAKIAH SADE	165		REGENCY PARK DR	4
R	HEMBREE, DANNIE G	32		OTTAWA ST	1
U	HEMMERLY, LINDA M	146		BEEKMAN DR	5
U	HENAULT, PETER THOMAS	21	16	DWIGHT ST	1
R	HENCHEY, JOHN W III	184		WALNUT ST	1
	HENCHY, SHERI LYNN	184		WALNUT ST	1
U	HENDERSON, CHARLES F III	39		MERRELL DR	5
U	HENDERSON, DIANE M	39		MERRELL DR	5
U	HENDERSON, INGE H	33		TOM ST	2
U	HENDERSON, WAYNE D	33		TOM ST	2
U	HENDRICKS, ASHLEY TAYLOR	195		ANVIL ST	7
U	HENDRICKS, CHARLES L	23	1	SUTTON PL	1
L	HENDRICKS, CHELSEA	195		ANVIL ST	7
U	HENDRICKS, JOHN WILLIAM IV	195		ANVIL ST	7
U	HENDRICKS, MARK A SR	1111		RIVER RD	5
D	HENDRICKS, SUSAN M	195		ANVIL ST	7
U	HENDRICKSON, DAVID MICHAEI	223		CLOVER HILL DR	2
U	HENDRICKSON, JOSEPH PAUL	223		CLOVER HILL DR	2
U	HENDRICKSON, LAURA LYNN KI	223		CLOVER HILL DR	2
D	HENDRICKSON, THOMAS DAVID	223		CLOVER HILL DR	2
R	HENDRIX, DANIEL JOHN	1186		RIVER RD	5
R	HENDRIX, LINDA J	1186		RIVER RD	5
R	HENDRIX, RONALD E	1186		RIVER RD	5
U	HENDRY, DIANE M	33		WILDFLOWER LN	4
U	HENEGHAN, DANIEL N	108		ROBIN RIDGE DR	2
U	HENEGHAN, SALLY ANN	108		ROBIN RIDGE DR	2
R	HENLEY, SCOTT PAUL	83		MEMORIAL DR	3
R	HENN, SHARON M	98		PARKER ST	4
R	HENNESSEY, EILEEN A	609		BARRY ST	7
U	HENRIQUEZ, JUAN L	94		WAGON WHEEL DR	7
D	HENRY, COLLEEN ANN	15		MELROSE PL	8
U	HENRY, DANA P	152		FRANKLIN ST	3
D	HENRY, DANIELLE REDELL	33	90	NORMAN TER	1
D	HENRY, KYLE MATTHEW	15		MELROSE PL	8
	HENRY, LOGAN JAMES	15		MELROSE PL	8
U	HENRY, LYNNE MARIE	152		FRANKLIN ST	3
U	HENRY, MATTHEW	15		MELROSE PL	8
U	HENRY, MEGHAN ROSE	959		MAIN ST	8
T	HENRY, MICHAEL PATRICK	169		BROOKFIELD LN	8
U	HENRY, WILLIAM J	1291		SUFFIELD ST	8
U	HENRY-WILLIAMS, MALAKI DEM	33	90	NORMAN TER	1
U	HERBERT, JOSEPH J	2		ROYAL LN	3
U	HERBERT, MICHELLE L	49		PHEASANT RUN CIR	7
	HERBERT, SCOTT	89		RIVER RD	8
D	HEREDIA, WESLEY	1162	33	SPRINGFIELD ST	2
U	HERLIHY, ALAN J	49		WITHERIDGE ST	2
U	HERLIHY, KAYLA M	49		WITHERIDGE ST	2
U	HERLIHY, LISA A	73		SOUTH PARK TER	4
U	HERMANS, CHARLENE C	23H		CASTLE HILL RD	6
U	HERMANS, CHOAN D II	67		MONROE ST	5
D	HERMANS, JOHN P II	67		MONROE ST	5
	HERMANS, MARISSA	67		MONROE ST	5
D	HERMANSON, NANCEE L	32		FRUWIRTH AVE	3
U	HERMITAGE, JAMES HENRY	58		REGENCY PARK DR	4
U	HERMITAGE, PATRICIA G	58		REGENCY PARK DR	4
U	HERNANDEZ, ACEN DANIEL	49	5	NORTH ST	1
D	HERNANDEZ, ALFREDO	75		RHODES AVE	3
U	HERNANDEZ, AMANDA M	72		HOMER ST	1
D	HERNANDEZ, CARMEN	90	D	PHEASANT HILL DR	7
U	HERNANDEZ, GISELLE M	75		RHODES AVE	3
U	HERNANDEZ, JACELINE AMETTI	500		MEADOW ST	5
D	HERNANDEZ, LUIS A	74	13	SPRINGFIELD ST	1
U	HERNANDEZ, LUIS OMAR	829		RIVER RD	5
R	HERNANDEZ, RICHARD	24		EAST VIEW DR	2
	HERNANDEZ, SADRAC	72		HOMER ST	1
U	HERNANDEZ-AYALA, LUIS O	829		RIVER RD	5
U	HEROD, LENETTE	322	4	MEADOW ST	4
U	HEROUX, CRAIG M	13		HARDING ST	1
U	HEROUX, NICOLE VIOLETTE	4		JACK'S DR	2
U	HEROUX, VERONICA A	13		HARDING ST	1
	HERRICK, JACQUELINE	46		CARMEL LN	7
D	HERRICK, JASON R	46		CARMEL LN	7
D	HERRICK, JOSEPHINE M	46		CARMEL LN	7
	HERRING, DOMINICK	57		BARN RD	3
D	HERRING, JOSEPH E	0	21	WRIGHT ST	8
U	HERRING, STEPHANIE ANN	93		NORTHWOOD ST	7
U	HERRON, MATTHEW JAMES	28		ROBIN RIDGE DR	2
R	HERSEY, BRIAN LEE	728		BARRY ST	7
U	HERSEY, DAWN M	267		SHOEMAKER LN	6
U	HERSEY, JOYCE	728		BARRY ST	7
	HERSEY, ROBIN	267		SHOEMAKER LN	6
U	HERSEY, ROBYN M	37		ALFRED CIR	8
U	HERSHEY, JONATHAN M	29		SUNNYSLOPE AVE	8
U	HERSHOWITZ, KAREN A	248		REGENCY PARK DR	4
U	HERSOM, RICK	127		ELMAR DR	6
	HERTER, BRANDON	1	E-1	BELDEN CT	6
U	HERVIEUX, AMANDA MARIE	78		SUNSET TER	6
U	HERVIEUX, CARL R	78		SUNSET TER	6
R	HERVIEUX, MARIE L	78		SUNSET TER	6
U	HERZENBERG, PAUL STEVEN	9		REGENCY PARK DR	4
D	HERZOG, SUSAN L	21		SOUTH ST	8
	HERZOG, THOMAS III	21		SOUTH ST	8
R	HESTER, CHRISTINE A	21		JAMES ST	1
R	HESTER, LEONARD A	21		JAMES ST	1
R	HESTER, PATRICIA L	21		JAMES ST	1
	HEWITT, MEGHAN M	88		FRANKLIN ST	3

V	NAME	HOUSE	APT	STREET	PCT
U	HEYWOOD, THOMAS HARVEY	21	1	SUTTON PL	1
U	HIBBERT, AARON GIFFORD	22		MEMORIAL DR	3
R	HIBBERT, SCOTT M	541		RIVER RD	5
U	HICKLING, LYNNSEY GIBSON	136		COREY COLONIAL CDS	5
U	HICKS, AARON J	32		SHOEMAKER LN	6
U	HICKS, JONATHAN PATRICK	30		RIVER RD	8
U	HICKS, NICOLE ROSE	4	9	SUTTON PL	1
U	HIERO, MARIANNA	41	B	PAUL REVERE DR	7
D	HIERSCHE, JAYLEE	171		WHITE FOX RD	7
U	HIERSCHE, MEGAN	171		WHITE FOX RD	7
U	HIERSCHE, NOAH DANIEL	171		WHITE FOX RD	7
U	HIGGINS, ARTHUR S JR	19		JANELLE DR	5
R	HIGGINS, CYNTHIA M	19		JANELLE DR	5
U	HIGGINS, DEBRA JEAN	25G		CASTLE HILL RD	6
U	HIGGINS, GARY J	199		FLORIDA DR	5
U	HIGGINS, IAN C	199		FLORIDA DR	5
	HIGGINS, JADON C	19		JANELLE DR	5
U	HIGGINS, JOSEPH CHRISTIAN	19		JANELLE DR	5
D	HIGGINS, KAREN M	199		FLORIDA DR	5
U	HIGGINS, PATRICK J	40		BELVIDERE AVE	2
U	HIGIRO, DOMINIC SAVIO	12		CHERRY ST	1
U	HILDRETH, ABBEY	408		SOUTHWICK ST	7
U	HILDRETH, CASSANDRA L	408		SOUTHWICK ST	7
R	HILDRETH, GRACE L	55		CLEMATIS RD	4
U	HILDRETH, KYLE	408		SOUTHWICK ST	7
R	HILDRETH, WILLIAM H	55		CLEMATIS RD	4
D	HILL, ADRIANE L	20E		CASTLE HILL RD	6
D	HILL, ALLAN C	133	2	NORTH WESTFIELD ST	7
R	HILL, AUSTIN P	396		SOUTHWICK ST	7
R	HILL, BRITTANY M	56		FLORIDA DR	5
U	HILL, CECILIA M	18		ALBERT ST	5
D	HILL, CHARMAINE DENISE	145		RIVIERA DR	8
D	HILL, DALE A	135		FOREST HILL RD	2
U	HILL, DIANE F	18		ASH LN	8
U	HILL, DONALD S	780		SOUTH WESTFIELD ST	6
	HILL, HOWARD C SR	56		FLORIDA DR	5
S	HILL, ISABELLA	16		ARBOR LN	6
U	HILL, JAMES	1113		SUFFIELD ST	6
R	HILL, JOSHUA BENJAMIN	19B		MANSION WOODS DR	3
U	HILL, KENNETH W	18		ASH LN	8
D	HILL, KEVIN R	41		MONROE ST	5
U	HILL, LISA M	396		SOUTHWICK ST	7
D	HILL, MADISON LAURA	396		SOUTHWICK ST	7
U	HILL, MARJORIE J	41		RUTH AVE	5
U	HILL, MARY F	140		BROOKFIELD LN	8
U	HILL, MICHELLE	19B		MANSION WOODS DR	3
U	HILL, PATTY A	56		FLORIDA DR	5
U	HILL, SEAN M	56		FLORIDA DR	5
U	HILL, STEVEN E	38		VALENTINE TER	4
U	HILL, THERESA	50		KIRKLAND ST	4
	HILL, VINCENT H	38		VALENTINE TER	4
U	HILL, XIAOLING LINDA	38		VALENTINE TER	4
	HILL-BLANCHET, LYNDA	133	2	NORTH WESTFIELD ST	7
D	HILL-VIENS, LYNN MARIE	16		ARBOR LN	6
U	HILLS, ALEC C	30		WASHINGTON AVE	4
U	HILT, KAITLIN J	74		TAFT ST	1
R	HINCKLEY, KENNETH E JR	1197		SUFFIELD ST	8
U	HINES, CASSANDRA M	70		SUNNYSLOPE AVE	8
U	HINES, SHATORRA M	8		PAUL REVERE DR	7
R	HINMAN, DAVID A	25		JACK'S DR	2
U	HINMAN, JONATHAN	25		JACK'S DR	2
D	HINSHAW, HALEY MARIE	20		ANTHONY ST	4
U	HINSHAW, MATHEW	20		ANTHONY ST	4
R	HINSON, REBEKA MARIE	90		WOODSIDE DR	4
D	HIRSCH, IMRE	41C		PAUL REVERE DR	7
D	HIRST, DEBORAH J	119		CLOVER HILL DR	2
D	HIRST, JOHN K	119		CLOVER HILL DR	2
U	HIRTLE, CHRISTOPHER S	157		RIVER RD	8
U	HIRTLE, ELLEN MARIE	157		RIVER RD	8
R	HIRTLE, KAITLYN M	157		RIVER RD	8
U	HITCHCOCK, ALAN J	69		INDEPENDENCE RD	6
R	HITCHCOCK, PAMELA JEAN	123		ROBIN RIDGE DR	2
R	HITCHCOCK, STEVEN DAVID	123		ROBIN RIDGE DR	2
U	HITCHCOCK, SUSAN N	69		INDEPENDENCE RD	6
U	HOAGUE, ERIC S	5		CANTERBURY LN	2
D	HOAGUE, LARRY LEO	76		OAK LN	1
D	HOAGUE, SUSAN F	5		CANTERBURY LN	2
U	HOAR, CYNTHIA ANN	16		DOLORIS LN	6
R	HOAR, THOMAS GEORGE	16		DOLORIS LN	6
U	HOBAICA, GARY F	761		NORTH WEST ST	2
U	HOBAICA, PATRICIA	761		NORTH WEST ST	2
U	HOBAN, ABBIE ELIZABETH	94		RED FOX DR	7
R	HOBAN, FRANCIS X	94		RED FOX DR	7
R	HOBAN, JACOB	94		RED FOX DR	7
U	HOBAN, LISA M	94		RED FOX DR	7
D	HOBDY, ILENA K	322	5	MEADOW ST	4
D	HOBDY, SIRVAUGHN KHALIL	322	5	MEADOW ST	4
D	HOCKING, THOMAS JAEGER	11		CAROL AVE	2
U	HODGE, JACOB KENNETH	979		NORTH ST	7
U	HODGE, JANICE M	73		PLANTATION DR	5
U	HODGE, KARLEY C	104		MOORE ST	1
R	HODGE, KENNETH J	979		NORTH ST	7
R	HODGE, TONYA J	979		NORTH ST	7
U	HODGES, KRISTIN S	89		AUTUMN ST	8
U	HODGES, ZACHARY R	89		AUTUMN ST	8
U	HODGKINS, KENT RICHARD	14		RIVIERA DR	8
U	HODOVANEC, CALEB	23		PHEASANT RUN CIR	7
U	HODOVANEC, DANIEL FRANK	23		PHEASANT RUN CIR	7
U	HODOVANEC, GINA MARIE	23		PHEASANT RUN CIR	7
U	HODOVANEC, RHIANNON SARA	23		PHEASANT RUN CIR	7
	HODOVANEC, SAMUEL L	23		PHEASANT RUN CIR	7
U	HOFFMAN, ASHLEY M	109		WAGON WHEEL DR	7
U	HOFFMAN, MAUREEN A	16		WHITE BIRCH TER	1
U	HOFFMAN, PETER P	16		WHITE BIRCH TER	1
U	HOFFMAN, SEAN E	109		WAGON WHEEL DR	7
D	HOFMANN, RONALD E	14		RUTH AVE	5
U	HOGAN, ANDREA LYNNE	84		LINE ST	3
U	HOGAN, CLIFFORD P	48		PLEASANT DR	2
R	HOGAN, DANIELLE N	100		OAK HILL AVE	1
U	HOGAN, DEBRA L	48		PLEASANT DR	2
U	HOGAN, JUDITH A	15		LEONARD ST	5
D	HOGAN, LAURIE T	562		SPRINGFIELD ST	1
U	HOGAN, LIAM DAHLBY	15		LEONARD ST	5
U	HOGAN, MEREDITH LEIGH	117		BEEKMAN DR	5
U	HOGAN, PATRICK MICHAEL	29		CENTRAL ST	5
U	HOGUE, KAITLIN NOEL	31		ROWLEY ST	3
U	HOHN, MATHEAU J	1207		NORTH WESTFIELD ST	2
U	HOIME, JOHN E	90		DOGWOOD LN	8
U	HOIME, PEGGY ANN	90		DOGWOOD LN	8
U	HOLCOMB, BONNIE M	99		CAMPBELL DR	5
U	HOLCOMB, RICHARD N SR	99		CAMPBELL DR	5
R	HOLDEN, LANA J	17D		MANSION WOODS DR	3
U	HOLDEN, WILLIAM H JR	17D		MANSION WOODS DR	3
U	HOLDSWORTH, JOSIE ANNE	595		NORTH WEST ST	2
U	HOLL, HERBERT JOHN JR	735		NORTH WEST ST	2
U	HOLL, TERESA ELLEN	735		NORTH WEST ST	2
D	HOLLAND, APRIL LYNN	1	3	BELDEN CT	6
D	HOLLAND, MICHELLE	209		BROOKFIELD LN	8
U	HOLLAND, SHEILA	134		COREY COLONIAL CDS	5
R	HOLLANDER, ERIC M	42		WARREN ST	5
U	HOLLANDER, JEAN B	21		WASHINGTON AVE	4
U	HOLLINGER, SANDRA A	26F		CASTLE HILL RD	8
D	HOLLINS, BOBBY LEE	95		ROBIN RIDGE DR	2
	HOLLIS, ANDREW M	34		KANAWHA AVE	8
R	HOLLIS, CRAIG EDWARD	42		EDGEWATER RD	6
	HOLLIS, HEATHER D	34		KANAWHA AVE	8
U	HOLLIS, PAMALA L	34		KANAWHA AVE	8
U	HOLLIS, WENDY G	42		EDGEWATER RD	6
R	HOLLISTER, BRYAN E	65		THALIA DR	2
D	HOLLISTER, EARLE F	45		WHITE OAKS DR	2
D	HOLLISTER, JODIE M	65		THALIA DR	2
D	HOLLISTER, MARYANN	45		WHITE OAKS DR	2
U	HOLLOMAN, LATAJA CARLA	38		ROWLEY ST	3
U	HOLLOWAY, AARON D	9		NOLAN LN	2
U	HOLLOWAY, AIDEN THOMAS	39		LAWNWOOD ST	8
U	HOLLOWAY, CHRISTOPHER H	21		FOREST RD	8
U	HOLLOWAY, JESSICA M	9		NOLAN LN	2
U	HOLLOWAY, JUSTIN RYAN	25		PROSPECT ST	1
U	HOLLOWAY, KARI E	37		ANNABLE ST	2
U	HOLLOWAY, LYNNE A	21		FOREST RD	8
U	HOLLOWAY, MARY K	115		BEEKMAN DR	5
U	HOLLOWAY, TERRY J	39		LAWNWOOD ST	8
U	HOLLYWOOD, ANTHONY JOHN	9		ALFRED CT	8
R	HOLLYWOOD, CARLENE M	9		ALFRED CT	8
R	HOLLYWOOD, JOHN R	9		ALFRED CT	8
U	HOLMES, ARYANNA NYETTA SH	156	31	SUFFIELD ST	3
U	HOLMES, DYLAN M	304		SILVER ST	6
U	HOLMES, JESSIE L	13		SHERI LN	3
D	HOLMES, MICHELLE LEE	14		FLORIDA DR	5
R	HOLMES, PAIGE MURPHY	31		CEDAR KNOLL DR	7
D	HOLMES, RANDOLF S JR	92		FORDHAM AVE	2
U	HOLMES, RICHARD ROBERT	51	15	MAPLE ST	1
U	HOLMES, VIRGINIA	462	229	MAIN ST	4
R	HOLMQUIST, ANDREW EDWARI	132	D	MAIN ST	4
U	HOLNESS, KATURAH	150		WALNUT ST	1
U	HOLT, CASSANDRA ELIZABETH	41		COYOTE CIR	2
U	HOLT, ERIC RYAN	41		COYOTE CIR	2
U	HOLTER, JAMES C	65		COOPER ST	4
R	HOLTON, MICHAEL P	100		PARKEDGE DR	2
U	HOLTON, MICHELLE L	100		PARKEDGE DR	2
R	HOLVE, DORIS G	82		BEEKMAN DR	5
U	HOLVE, KELLY	28		GARDEN ST	6
R	HOLWAY, SUSAN M	19B		CASTLE HILL RD	6
R	HOMER, JACKLYN ELIZABETH	7A		CASTLE HILL RD	6
U	HOMER, JENNIFER NICOLE	31		HIGH ST	1
R	HOMER, JONATHAN PAUL	7A		CASTLE HILL RD	6
	HOMER, MADISYN E	136		WALNUT ST	1
D	HONG, CHONG HAE	44C		PHEASANT HILL DR	7
D	HONG, JONG H	44C		PHEASANT HILL DR	7
D	HONG, SUNG IL	44C		PHEASANT HILL DR	7
U	HONTZ, KRISTINA M	129		OAK LN	1
D	HOOD, BARBARA L	14A		MANSION WOODS DR	3
	HOOK, ROBIN	65		COOPER ST	4
D	HOOKER, JOHN L	76		VILLA DR	6
R	HOOKS, BARBARA J	1039		SUFFIELD ST	6
U	HOOKS, TIMOTHY J	1039		SUFFIELD ST	6
U	HOOPER, BARBARA C	92		PAUL REVERE DR	6
U	HOOTEN, SETH JOHN	17		JASMINE LN	3
U	HOPKINS, DENNIS B	108		MONROE ST	5
U	HOPKINS, DIANA L	108		MONROE ST	5

V	NAME	HOUSE	APT	STREET	PCT
U	HOPKINS, GABRIELLE	77		RED FOX DR	7
D	HOPKINS, JOHN D	409		SUFFIELD ST	4
D	HOPKINS, LINDA CHERYL	409		SUFFIELD ST	4
U	HOPKINS, NICK	310		COREY ST	5
U	HOPKINS, PETER J	67		RED FOX DR	7
U	HOPKINS, PETER C	77		RED FOX DR	7
U	HOPPE, DEAN HILMAR	32		RALPH ST	1
U	HOPPING, DONNA M	182		PARKEDGE DR	2
U	HOPPING, MERRITT J	182		PARKEDGE DR	2
	HORKUN, EILEEN	65		COOPER ST	4
	HORKUN, JOHN JR	65		COOPER ST	4
U	HORNER, CHARLES M	40		KANAWHA AVE	8
U	HORNIAK, ALEXIS	27		BEEKMAN DR	5
U	HORNIAK, NICKOLAS J	55		ALHAMBRA CIRCLE SO	5
D	HORNIAK, PAMELA P	55		ALHAMBRA CIRCLE SO	5
U	HORNING, DIANA ELIZABETH	46		FEDERAL ST EXT	4
R	HORTON, ALAN J	242		NORTH ST	1
U	HORTON, KELLY SUE	242		NORTH ST	1
U	HORTON, SUSAN M	242		NORTH ST	1
U	HOSANG, DARIEN CHRISTOPHE	33	25	NORMAN TER	1
U	HOSKIN, WILLIAM	350	7	MEADOW ST	5
U	HOSMER, ANTHONY E	120		EDGEWATER RD	6
U	HOSMER, IRENE T	120		EDGEWATER RD	6
D	HOSMER, LINDA M	147		COREY COLONIAL CDS	5
U	HOSMER, MICHAYLA LEE	120		EDGEWATER RD	6
U	HOSMER, ROBERT ELLIS JR	17E		CASTLE HILL RD	6
U	HOTALING, SCOTT A	81		RANDALL ST	3
D	HOTTIN, PATRICIA ANN	29D		CASTLE HILL RD	6
D	HOTTIN, SANDRA A	12		ROWLEY ST	3
U	HOUGHTALING, ALAN E SR	83		HALL ST	1
U	HOUGHTALING, SCOTT ANTHON	83		HALL ST	1
U	HOULE, ALFRED B	135		HENDOM DR	7
U	HOULE, CINDY ANN	70		INDEPENDENCE RD	6
U	HOULE, DAVID P	184		LEONARD ST	5
U	HOULE, EMILY FAITH	15F		CASTLE HILL RD	6
U	HOULE, JAMES	1165		RIVER RD	5
D	HOULE, JOHN HENRY	1077		MAIN ST	8
U	HOULE, JOYCE M	135		HENDOM DR	7
D	HOULE, JULIE ANN	1077		MAIN ST	8
U	HOULE, KIM D	26A		CASTLE HILL RD	8
U	HOULE, MICHAEL JOSEPH	15		AMHERST AVE	3
D	HOULE, PAMELA CYNTHIA	74	22	SPRINGFIELD ST	1
U	HOULE, RACHEL ELIZABETH	184		LEONARD ST	5
L	HOULE, ROBERT C JR	15F		CASTLE HILL RD	6
U	HOULE, ROBERT	26A		CASTLE HILL RD	8
R	HOULE, SUSAN E	111		MILL ST	6
U	HOULE, VICTORIA A	1165		RIVER RD	5
U	HOURIHAN, J KEVIN	54		FAYMORE DR	6
U	HOURIHAN, JANET ANN	54		FAYMORE DR	6
U	HOUSAND, JOSHUA MICHEAL	91		WALNUT ST	1
U	HOUSAND, PAUL R	91		WALNUT ST	1
U	HOUSMAN, JACOB S	88		COREY COLONIAL CDS	5
U	HOUSMAN, KIMBERLY ANN	88		COREY COLONIAL CDS	5
U	HOUSMAN, NICOLE ELIZABETH	88		COREY COLONIAL CDS	5
U	HOUSMAN, RANDALL S	943		SUFFIELD ST	6
U	HOUSMAN, ZACHARY STOCKIN	88		COREY COLONIAL CDS	5
D	HOUSTON, BRENDA D	32		PHEASANT HILL DR	7
U	HOUSTON-GODBOLT, JOCELYN	32		PHEASANT HILL DR	7
U	HOUT, DONALD JULIEN	162		BROOKFIELD LN	8
L	HOUT, TRACY A	11G		MANSION WOODS DR	3
U	HOWARD, ASHLEY RAE	101		BEEKMAN DR	5
U	HOWARD, BARBARA	93		SOUTH PARK TER	4
U	HOWARD, BARBARA A	90		PARKER ST	4
R	HOWARD, BRITTANY N	720		BARRY ST	7
	HOWARD, CHARLES	65		COOPER ST	4
U	HOWARD, CHARLES ANDREW I	48		FAIRVIEW ST	4
R	HOWARD, CHARLES JOSEPH	720		BARRY ST	7
D	HOWARD, CLIFFORD JUDSON J	93		SOUTH PARK TER	4
R	HOWARD, DEAN MICHAEL	101		BEEKMAN DR	5
U	HOWARD, KRISTIAN E	48		FAIRVIEW ST	4
R	HOWARD, LISA M	720		BARRY ST	7
R	HOWARD, MARVIN B	90		PARKER ST	4
U	HOWARD, NANCY L	39		BEECH HILL RD	2
U	HOWARD, THOMAS JOSEPH	121		REED ST	4
D	HOWE, ANN L	143		COREY COLONIAL CDS	5
D	HOWE, CHRISTOPHER A	144		BEEKMAN DR	5
R	HOWE, GAIL MARIE	60		COOPER ST	4
U	HOWE, JOEL M	32		HEARTHSTONE DR	5
D	HOWE, JOSEPH ALAN	24	15	DWIGHT ST	1
R	HOWE, MARY P	80		ALHAMBRA CIRCLE SO	5
U	HOWE, PATRICK R	143		COREY COLONIAL CDS	5
U	HOWE, RICHARD ROY	80		ALHAMBRA CIRCLE SO	5
U	HOWE, ROBERT LEONARD	61		ARBOR LN	6
D	HOWE, SAMANTHA ROSE	32		HEARTHSTONE DR	5
D	HOWE, SEAN THOMAS	143		COREY COLONIAL CDS	5
	HOWE, TYLER R	80		ALHAMBRA CIRCLE SO	5
U	HOWE, WILLIAM C	60		COOPER ST	4
R	HOWE, WILLIAM R	60		COOPER ST	4
U	HOWELL, JENNIFER PAIGE	95		FOREST RD	8
U	HOWELL, ORIN ANTHONY JR	95		FOREST RD	8
U	HOWES, CHERYL A	353		SCHOOL ST	5
U	HOWES, DALE BRIAN	353		SCHOOL ST	5
U	HOWES, SCOTT S	353		SCHOOL ST	5
R	HOWIE, OLGA	43		ROYAL ST	3
D	HOWLETT, JO-ANN MARY	462	102	MAIN ST	4
D	HOXSIE, FRANCES ROGERS	59C		PHEASANT HILL DR	7
U	HOY, ELIZABETH M	67		CAMPBELL DR	5
D	HOY, RICKY CARL	290		SILVER ST	6
U	HOYLE, ETHAN THOMAS	558		SOUTHWICK ST	7
U	HOYLE, KENNETH REID	138		SOUTH PARK TER	4
U	HOYLE, ROBERT MATTHEW	250		SUFFIELD ST	3
U	HOYNOSKI, EDWARD RICHARD	213		SUFFIELD ST	4
U	HOYNOSKI, NANCY ELLEN	213		SUFFIELD ST	4
	HOYNOSKI, PAMELA JEAN	213		SUFFIELD ST	4
U	HOYNOSKI, SUSAN JANE	213		SUFFIELD ST	4
U	HOYT, JONATHAN PAUL	33	111	NORMAN TER	1
D	HRISTOPOULOS, GINA	113		REGENCY PARK DR	4
U	HRISTOVA-KOVALSKA, IVA	418	A-7	MEADOW ST	5
U	HROM, OLENA	605		SOUTHWICK ST	7
U	HROM, VITALIY	1178		SUFFIELD ST	6
U	HRYISKEVICH, STANISLAU	18		COTTAGE ST	1
U	HRYNIEWICZ, ANDREW JOHN	224		SILVER LAKE DR	6
	HRYTSKEVICH, DANIEL J	61		CENTER ST	4
	HRYTSKEVICH, NELYA S	61		CENTER ST	4
	HRYTSKEVICH, NINA	18		COTTAGE ST	1
	HRYTSKEVICH, STANISLAU	18		COTTAGE ST	1
U	HRYTSKEVICH, VASILI JR	18		COTTAGE ST	1
U	HRYTSKEVICH, VASILI	18		COTTAGE ST	1
U	HSSAINI, YOUNESS	62		DOGWOOD LN	8
	HUANG, BAOXIAN	454		SOUTHWICK ST	7
U	HUBBARD, PHYLLIS M	43		NICOLE TER	7
U	HUBBARD, RICHARD WEBB JR	43		NICOLE TER	7
U	HUBER, MAUREEN MCMAHON	511		SUFFIELD ST	4
D	HUDSON, JOSEPH LAWRENCE	68		PARKVIEW DR	2
D	HUEGLIN, WILLIAM M	8		PLANTATION DR	5
D	HUERTAS, JOSE M	137		MOORE ST	1
U	HUFFMAN, JOHN A JR	56		CLOVER HILL DR	2
D	HUFFMAN, JOHN A SR	46		CLOVER HILL DR	2
R	HUFFMAN, KATHLEEN A	46		CLOVER HILL DR	2
U	HUGGETT, LYZ DIANNE	25		PARK ST	1
D	HUGHES, KEVIN MICHAEL	124		SHERI LN	3
R	HUGHES, SANDRA KAY	61	23	SOUTH WESTFIELD ST	6
D	HUKOWICZ, ELIZABETH F	131		BROOKFIELD LN	8
U	HULBERT, JAMES T	50		CARDINAL DR	4
U	HULICK, EMILY HOPE	37		REGENCY PARK DR	4
D	HULL, JENNIFER L	157		LANCASTER DR	3
U	HULL, KAREN ELIZABETH	115		EDWARD ST	5
U	HULL, MARK R	115		EDWARD ST	5
D	HULSE, ADAM DAVID	633		SPRINGFIELD ST	3
U	HULSE, CELESTINE JOAN	156		ADAMS ST	8
U	HULSE, ROBERT N	156		ADAMS ST	8
D	HULTINE, DAVID THOMAS	12		KIRKLAND ST	4
	HULTSTROM, PHYLLIS	97		GRANGER DR	7
D	HUMBER, ANISHA M	25		MAPLE AVE	4
U	HUME, ADDIE KATHLEEN O'CON	1121		RIVER RD	5
U	HUME, GERARD FRANCIS	1121		RIVER RD	5
U	HUMES, ROBERT ALAN	10A		GARY PL	6
R	HUMISTON, KAITLIN N	95		ALBERT ST	5
R	HUMISTON, LISA M	95		ALBERT ST	5
D	HUMISTON, MICHAEL G	95		ALBERT ST	5
R	HUMISTON, TIMOTHY J	95		ALBERT ST	5
D	HUMMADI, MAJEDA	35		FEDERAL ST	4
U	HUMPHRIES, ALEXANDRA MARI	1337		MAIN ST	8
R	HUMPHRIES, EVAN G	1337		MAIN ST	8
U	HUMPHRIES, NATHANIEL E	1337		MAIN ST	8
U	HUMPHRIES, STACIE L	1337		MAIN ST	8
D	HUNDLEY, PAMELA J	480		SILVER ST	6
	HUNT, ANDREA L	40		MEADOWBROOK RD	5
U	HUNT, ANGELINA NICHOLE	41		HALL ST	1
R	HUNT, BRIAN E	41		HALL ST	1
U	HUNT, EMILY MAY	40		MEADOWBROOK RD	5
U	HUNT, JULIANNA MARIE	41		HALL ST	1
R	HUNT, MARIA ANTOINETTE	41		HALL ST	1
U	HUNT, MICHELLE L	40		MEADOWBROOK RD	5
U	HUNT, SARAH MARIE	420	76	MAIN ST	4
U	HUNT, SOPHIA LYNN	41		HALL ST	1
U	HUNT, WILLIAM E JR	40		MEADOWBROOK RD	5
U	HUNTER, MARY A	74		SENATOR AVE	4
D	HUNTER, SHIRLEY A	0	51	WRIGHT ST	8
U	HUNTOON, HALEY NICOLE	57		MERRELL DR	5
U	HURLBURT, ROY R JR	789		SHOEMAKER LN	6
U	HURLEY, ASHLEY MARIE	63		BRIARCLIFF DR	7
U	HURLEY, CAITLIN MAE	733		SUFFIELD ST	6
	HURLEY, JOHN F	833		MAIN ST	5
U	HURLEY, JOHN E III	70		ALHAMBRA CIRCLE SO	5
U	HURLEY, KELLY JEAN	63		BRIARCLIFF DR	7
U	HURLEY, KEVIN PATRICK	63		BRIARCLIFF DR	7
U	HURLEY, KIMBERLY IRENE	733		SUFFIELD ST	6
R	HURLEY, ROBERT F	733		SUFFIELD ST	6
U	HURLEY, STEPHANIE JUSTINE	23		AGNOLI PL	2
U	HURLEY, ZACHARY JOHN	63		BRIARCLIFF DR	7
U	HURLEY-KING, ERIN C	15		FARMINGTON CIR	2
U	HURTEAU, MARIA GUADALUPE	1815		MAIN ST	8
U	HUSEINAU, RUVIM	245		MAYNARD ST	1
U	HUSEINAU, SAMADZIYA UMUDC	245		MAYNARD ST	1
U	HUSEINAVA, HANNA P	245		MAYNARD ST	1
U	HUSSAIN, ZAKIA	49		AMHERST AVE	3
U	HUSSEIN, MUHANAD WADEI	1274		SUFFIELD ST	6
U	HUSSEIN, NAWAF	1274		SUFFIELD ST	6
D	HUSSEIN, WADEI M	1274		SUFFIELD ST	6

V	NAME	HOUSE	APT	STREET	PCT
U	HUSSON, MARYANNE	151		COREY COLONIAL CDS	5
	HUSTON, CRYSTALYN A	17		HALL ST	1
	HUSTON, JESSICA	17		HALL ST	1
U	HUSTON, TIMOTHY JOE	17		HALL ST	1
D	HUTCHINS, GUY ROBERT	7		ELSIE ST	4
U	HUTCHINS, JASON J	16		BROOKSIDE DR	2
U	HUTCHINS, LAURA A	16		BROOKSIDE DR	2
R	HUTCHINS, MARYROSE E	726		MAIN ST	4
R	HUTCHINS, RODNEY CRAIG	726		MAIN ST	4
	HUTCHINS, SUSAN	464		MAIN ST	4
U	HUTCHINSON, DONALD CHARLE	55		NORMAN TER	1
	HUTCHINSON, DONNA M	55		NORMAN TER	1
U	HUTCHINSON, EDWARD C JR	141		COREY COLONIAL CDS	5
D	HUTCHINSON, KATHI L	63		ELIZABETH ST	2
U	HUTCHINSON, PAUL R	63		ELIZABETH ST	2
D	HUTCHINSON, ROBERT FRED	63		ELIZABETH ST	2
R	HUTCHISON, DIANE D	1E		CASTLE HILL RD	6
U	HUTCHISON, JOANNE T	555		RIVER RD	5
U	HUTCHISON, KRISTEN	48		WRENWOOD LN	3
U	HUTCHISON, MICHAEL DAVID	91		CLOVER HILL DR	2
U	HUTH, RITCHAI	287		NORTH WESTFIELD ST	7
R	HUYNH, KEVIN NGOC	75		BUTTERNUT DR	6
D	HYKEL, ELIZABETH ANNE	418	12	MEADOW ST	5
D	HYLAND, FAITH L	14		MICHAEL ST	7
U	HYLAND, JOHN F	14		MICHAEL ST	7
U	HYTE, SARAH JEAN	50		MEMORIAL DR	3
U	HYTE, THOMAS MITCHELL	50		MEMORIAL DR	3
	I				
U	IACOLINO, CHERYL ANN	1172		RIVER RD	5
D	IACOLINO, MARIE T	1172		RIVER RD	5
D	IACOLO, JANINE L	95		PARKEDGE DR	2
D	IACOLO, KATELYN NICOLE	232		NORTH WESTFIELD ST	2
U	IACOLO, MARIO JOHN	95		PARKEDGE DR	2
U	IANNARELLI, JAMES ROBERT	64		GLENDALE RD	5
D	IANNARELLI, LYNDSAY M	64		GLENDALE RD	5
	IANNARELLI, ROBERT	987		SUFFIELD ST	6
U	IANNUZZI, ALBERT JR	206		PINEVIEW CIR	8
	IBRAHIM, FAREED	66		GARDEN ST	6
D	IBRAHIM, LORI ANN	238	F-4	MAPLE ST	1
U	IBRAHIM, RAWDAH	152		BEEKMAN DR	5
	IBTESAM, ALLAHHAM S	49A		SHOEMAKER LN	6
U	IELLAMO, AMY	27		STEWART LN	4
R	IELLAMO, ANTHONY JOSEPH	454		COREY ST	5
U	IELLAMO, CHRISTOPHER JOSEF	27		STEWART LN	4
U	IELLAMO, JOSEPH F	198		SOUTHWICK ST	7
R	IELLAMO, KATHERINE MARIE	454		COREY ST	5
R	IERACI, CRISTINA	44		ROYAL ST	3
D	IERACI, DONNA M	162		JUNIPER RIDGE DR	7
U	IERACI, JANEENA JOY	35		MARLENE DR	2
U	IERACI, PHILIP V	162		JUNIPER RIDGE DR	7
U	IERACI, STEPHEN MICHAEL	35		MARLENE DR	2
U	IGEL-LENZA, CALEB EDWARD	12		HALL ST	1
U	IGNATYUK, DAVID	102		HASTINGS ST	2
U	IGWENAGU, UCHECHUKWU EMI	9		HAMAR DR	6
U	ILLOUZ, GRAYSON P	232		WALNUT ST	1
U	ILLOUZ, JENNIFER A	232		WALNUT ST	1
U	ILLOUZ, PAUL	232		WALNUT ST	1
U	IMELIO, CARLO J	1	T-4	BELDEN CT	6
U	IMELIO, EDNA E	1	T-4	BELDEN CT	6
U	IMPIONBATO, ELIZABETH M	50		SUNNYSLOPE AVE	8
	IMPIONBATO, SAMUEL	50		SUNNYSLOPE AVE	8
U	INACIO, CIDALIA A	6		LANGO LN	3
U	INACIO, TIFANY M	16		NORRIS ST	3
U	INGARI, JAMES CHRISTOPHER	144		PARKER ST	4
U	INGARI, SUSAN MARY	42		BROZ TER	1
U	INGENOHL, ERIK C	63		TOBACCO FARM RD	7
U	INGENOHL, JAKE OSCAR	63		TOBACCO FARM RD	7
D	INGHAM, ALFRED T IV	47		VALLEY BROOK RD	2
U	INGHAM, ANDREA L	47		VALLEY BROOK RD	2
U	INGHAM, ANDREW J	47		VALLEY BROOK RD	2
R	INGHAM, BETH A	13		SQUIRE LN	2
U	INGHAM, JENNIFER M	318		REGENCY PARK DR	4
U	INGHAM, KAYLISH ELIZABETH	318		REGENCY PARK DR	4
U	INGHAM, LINDA ANN	89		BARBARA LN	7
D	INGHAM, TAMI M	47		VALLEY BROOK RD	2
	INGRAHAM, ANTHONY L	235		MAPLE ST	1
	INMAN, CAROL	61		COOPER ST	4
R	IODLOVSKAYA, TATIANA	623		NORTH WESTFIELD ST	2
U	IODLOVSKIY, ANDREY A	623		NORTH WESTFIELD ST	2
U	IRBY, JESSICA RENEE	7		KING AVE	1
U	IRELAND, GEORGE ROBERT II	26E		CASTLE HILL RD	8
D	IRELAND, HEATHER ANN	26E		CASTLE HILL RD	8
U	IRELAND, LIAM M	6		SOUTH WEST ST	7
U	IRELAND, MICHAEL P	6		SOUTH WEST ST	7
R	IRELAND, NANCY E	72		HEMLOCK RIDGE	2
U	IRELAND, ROBERTA C	6		SOUTH WEST ST	7
U	IRUJO, KEVIN J	75		KANAWHA AVE	8
CC	IRVING, SHAQUAN	238	5	MAPLE ST	1
U	ISAACSON, BECKY R	4E		MANSION WOODS DR	3
U	ISAACSON, DANIEL JOHN	21		BEEKMAN DR	5
U	ISABELLE, MARY JANE	15		EDITHA AVE	5
U	ISABELLE, ROBERT W	15		EDITHA AVE	5
U	ISBELL, DONNA MARIE	183		NORTH WESTFIELD ST	7
U	ISBELL, TIMOTHY DALE	183		NORTH WESTFIELD ST	7
R	ISERMAN, ALAN TIMOTHY	51		FRANKLIN ST	3
U	ISERMAN, HEATHER NICHOLE	51		FRANKLIN ST	3
U	ISERMAN, MATTHEW A	51		FRANKLIN ST	3
R	ISERMAN, ROBYN J	51		FRANKLIN ST	3
U	ISHAM, JOHN D	14		JOANNE CIR	7
U	ISHTIAQ, MUBEEN	6D		MANSION WOODS DR	3
U	ISHTIAQ, SURRIYA	6D		MANSION WOODS DR	3
U	ISMAEL, INAS	61		NORRIS ST	3
U	ISMAIL, ADEN HAZIM	580		NORTH ST	2
U	ISMAILI, AZEM	1149		NORTH ST	7
U	ISOM, CHRISTINE M	108		GRANGER DR	7
U	ISOM, GARY T	108		GRANGER DR	7
U	ISOM, OLIVIA ANN	108		GRANGER DR	7
D	ISSLEIB, JESSICA ANN	29		CENTRAL ST	5
U	ISUFI, MUSA	73		ZACHARY LN	6
	IVANA, OLENA	47		ROSIE LN	8
U	IVANENCO, SVETLANA	1		COREY COLONIAL CDS	5
U	IVANENKO, MARYNA	72		SOUTH ST	8
U	IVANENKO, NIKOLAY V	72		SOUTH ST	8
	IVANENKO, TATYANA V	17		POINSETTA ST	4
U	IVANOV, DMITRY DANIEL JR	70		BAILEY ST	8
U	IVANOV, JOHN VASILIY	47		ROSIE LN	8
U	IVANOV, OLENA	47		ROSIE LN	8
D	IVANOV, VICTORIA	70		BAILEY ST	8
U	IWANOWSKI, TRACIANN C	56		WILBERT TER	2
U	IWASYKIW, GEORGE A	805		NORTH ST	2
U	IZOITA, MARIEL VITALIYA	92		ANVIL ST	7
U	IZOITA, SAMANTHA M	92		ANVIL ST	7
U	IZOITA, VITALIY I	92		ANVIL ST	7
D	IZZO, ALISSA P	62		ALHAMBRA CIRCLE NO	5
D	IZZO, ANDREA	14		ORLANDO ST	6
U	IZZO, CHRISTOPHER M	747		BARRY ST	7
U	IZZO, MARIE	124		BROOKFIELD LN	8
U	IZZO, MATTHEW V	62		ALHAMBRA CIRCLE NO	5
U	IZZO, MELISSA L	747		BARRY ST	7
	J				
R	JABLONSKI, KAYLA STACEY	120		CAMPBELL DR	5
U	JABRY, ALLY NICOLE	58		HARVEY JOHNSON DR	4
U	JABRY, BETSY C	365		RIVER RD	5
U	JABRY, CHRISTOPHER M	58		HARVEY JOHNSON DR	4
U	JABRY, CYNTHIA	158		COREY COLONIAL CDS	5
	JABRY, EMILY I	365		RIVER RD	5
R	JABRY, GINA MARIE	58		HARVEY JOHNSON DR	4
U	JABRY, IRENE MARY	115		MEADOWBROOK RD	5
R	JABRY, RICHARD M JR	365		RIVER RD	5
U	JACAPRARO, BARBARA	15		CHESTNUT LN	8
R	JACAPRARO, DANIELLE PATRIC	7B		CASTLE HILL RD	6
R	JACAPRARO, STEPHEN R	7B		CASTLE HILL RD	6
U	JACK, ERIC A	575		NORTH WEST ST	2
U	JACK, EVA	96		KOSAK CT	7
U	JACK, LLOYD E	96		KOSAK CT	7
U	JACK, TINA M	575		NORTH WEST ST	2
U	JACKMAN, CHRISTOPHER	43		HIGH MEADOW RD	2
U	JACKOBEK, ALISON C	61		MEADOWBROOK RD	5
U	JACKOBEK, ANN E	61		MEADOWBROOK RD	5
U	JACKS, LISA A	95		CORONET CIR	1
U	JACKS, WARREN JOHN JR	95		CORONET CIR	1
D	JACKSON, ANN W	64		COREY COLONIAL CDS	5
	JACKSON, BARBARA	61		COOPER ST	4
D	JACKSON, CARLOS ANTONIO	30		DEPALMA ST	3
U	JACKSON, CONNOR M	59	3	SOUTH WESTFIELD ST	6
U	JACKSON, KRIS	1162	28	SPRINGFIELD ST	2
U	JACKSON, MACKENZIE ELIANA	59	3	SOUTH WESTFIELD ST	6
D	JACKSON, MARK E	367		NORTH WESTFIELD ST	2
D	JACKSON, MARVIN A	57		SHERI LN	3
U	JACKSON, MICHELLE LECLAIR	367		NORTH WESTFIELD ST	2
U	JACKSON-NIEVES, MELISSA	128		MEADOW ST	4
U	JACOBS, JENNIFER A	15		REGENCY PARK DR	4
D	JACOBS, JERILYN A	59		SUNNYSLOPE AVE	8
U	JACOBS, JOSEPH E	64		DOANE AVE	6
U	JACOBS, LINDA J	64		DOANE AVE	6
R	JACOBS, MARIE L	629		RIVER RD	5
U	JACOBS, THOMAS B II	67		HIGH ST	1
U	JACOBS, THOMAS A	59		SUNNYSLOPE AVE	8
U	JACOBSEN, BRUCE F	34		HIGH MEADOW RD	2
U	JACOBSEN, PAMELA D	34		HIGH MEADOW RD	2
U	JACOBSON, BARBARA J	46		PINEVIEW CIR	8
	JACQUES, CYNTHIA	80		PAUL REVERE DR	6
U	JACQUES, TIMOTHY J	490		NORTH WEST ST	2
U	JACQUES, TINA M	490		NORTH WEST ST	2
U	JAGO, DONNA PATRICIA	1028		RIVER RD	5
R	JAGODOWSKI, GAIL M	60		HALLADAY DR	7
U	JAGODOWSKI, JOSEPH EDWAR	60		HALLADAY DR	7
U	JAGODOWSKI, MARY ELIZABETI	350	22	MEADOW ST	5
U	JAGODOWSKI, RICHARD HENRY	60		HALLADAY DR	7
R	JAGODOWSKI, RICHARD R	60		HALLADAY DR	7
U	JAGODOWSKI, RICHARD WALTE	37		EMERSON RD	8
R	JAGODOWSKI, SANDRA B	37		EMERSON RD	8
U	JAKUBIEC, JUDITH D	8		ONEIFBY LN	6
AA	JAMES, DAVID T	410	15	MEADOW ST	5
D	JAMES, GARY L	16		REGENCY PARK DR	4
U	JAMES, JESSICA	25		OLD MILL RD	3
U	JAMES, JULIE A	30		SOUTH WESTFIELD ST	7
R	JAMES, KARLI TAYLOR	42		HUNT ST	4

V	NAME	HOUSE	APT	STREET	PCT
R	JAMES, KIMBERLY L	42		HUNT ST	4
D	JAMES, SANDRA E	99		RISING ST	6
	JAMES-BLOCKER, COURT J	74		GLENDALE RD	5
U	JAMESON, BRADFORD HC	873		SOUTH WESTFIELD ST	6
U	JAMESON, LAURIE ANN	873		SOUTH WESTFIELD ST	6
U	JAMGOCHIAN, BRITTANY P	25		BARBARA LN	7
U	JAMGOCHIAN, MARK	25		BARBARA LN	7
	JAMROG, JOHN	418	B-7	MEADOW ST	5
U	JAMROG, STANLEY J III	418	B-7	MEADOW ST	5
R	JAMROZ, DANIEL T	44		WRIGHT ST	8
U	JAMROZ, KATHLEEN M	44		WRIGHT ST	8
D	JAMROZ-MURAWSKI, BETTY L	47		BUTTERNUT DR	6
U	JANAKAS, ANTHONY A	211		REGENCY PARK DR	4
R	JANDREAU, SUSAN SIGRID	59		WILSON ST	1
U	JANG, ELLIA S	24		BARBERRY LN	1
R	JANG, KYUNG H	24		BARBERRY LN	1
U	JANG, LYNN SOOK	12		RIVIERA DR	8
U	JANICK, WALTER JOSEPH	1267		NORTH WESTFIELD ST	2
U	JANIK, DOUGLAS J SR	51		SENATOR AVE	4
U	JANIK, ELLEN M	51		SENATOR AVE	4
D	JANSEN, BRIDGET M	171		SHOEMAKER LN	6
U	JANSEN, LIAM AVERY	171		SHOEMAKER LN	6
R	JANUSKA, LISE J	8		FIELDSTONE CIR	2
D	JANUSKA, MYNETTA L	117		LEONARD ST	5
U	JANUSKA, RICHARD S	8		FIELDSTONE CIR	2
U	JAQUITH, TYLER DAVID	781		SOUTH WEST ST	7
U	JARVIS, BARI B	190		NORTH WESTFIELD ST	7
U	JARVIS, CLAIRE L	58A		PHEASANT HILL DR	7
	JARVIS, DEREK C	122		NORTHWOOD ST	2
U	JARVIS, ELIZABETH ANN	64		GREENACRE LN	3
U	JARVIS, JEFFREY DEL	190		NORTH WESTFIELD ST	7
U	JARVIS, KALEIGH	86		GARDEN ST	6
D	JARVIS-TUCKEY, CAREY	71	10	HIGH ST	1
U	JASIEWICZ, SCOTT J	10		BEEKMAN PL	5
U	JASPERSON, JON S	17		WYMAN ST	5
U	JASPERSON, TAUNYA R	52		HAMILTON CIR	7
U	JAWITZ, NANCY J	2H		MANSION WOODS DR	3
U	JAY, TIMOTHY L	420	87	MAIN ST	4
U	JAYCOX, SHAUNA LEIGH	56		PAUL REVERE DR	7
D	JAYNES-LEWIS, NEALON L	759		RIVER RD	5
D	JEAN, ELEANOR MARY	288		NORTH ST	1
R	JEAN, RONALD G	288		NORTH ST	1
U	JEANNOTTE, CHRISTINE M	483		FRANKLIN ST EXT	6
U	JEANNOTTE, MICHAEL PAUL	483		FRANKLIN ST EXT	6
U	JEDINY, ASHLEY	32		PLUMTREE WAY	2
U	JEDRYKOWSKI, BETH A	1004		NORTH WEST ST	2
D	JEDRYKOWSKI, FELICIA F	1004		NORTH WEST ST	2
R	JEDRYKOWSKI, MARK ANTHON	1004		NORTH WEST ST	2
U	JEDZINIAK, JOANNE MARGARE	104	4	GARDEN ST	6
U	JEDZINIAK, JOHN A JR	228		LEONARD ST	5
U	JEDZINIAK, JOHN ALAN	104	4	GARDEN ST	6
U	JEDZINIAK, MARY ANN	228		LEONARD ST	5
D	JEFFERS, KARIN E	76		PEMBROKE LN	8
U	JEFFERSON, KAREN L	24		MALLARD CIR	8
U	JEFFERSON, MICHAEL S	24		MALLARD CIR	8
U	JEFFERSON, STEVEN M	24		MALLARD CIR	8
U	JEMES, BRITTANIE CHANTE	3		ORCHARD ST	1
U	JEMIOLO, MARCIA RUTH	42		MAPLE MEADOWS LN	6
U	JEMIOLO, ROBERT F	42		MAPLE MEADOWS LN	6
U	JENDRYSIK, AMY BETH	57		WINDERMERE DR	3
U	JENDRYSIK, JOLENE ELIZABET	114		RED FOX DR	7
	JENDRYSIK, JOSEPH E	114		RED FOX DR	7
U	JENDRYSIK, PAMELA	68		NORRIS ST	3
D	JENDRYSIK, STEVEN M	68		NORRIS ST	3
R	JENDRYSIK, THOMAS	57		WINDERMERE DR	3
U	JENDZA, JACQUELINE M	51		COLEMORE ST	2
U	JENDZA, KELLY ANN	92		COSGROVE ST	8
U	JENDZA, RICHARD P	33	49	NORMAN TER	1
U	JENDZA, ROBERT L	146		BROOKFIELD LN	8
U	JENKINS, BASIM JAMAL	46		CENTRAL ST	5
U	JENKS, ASHLEY LAYNE	75		WALNUT ST	1
U	JENKS, MARY ANN	53		CLOVER HILL DR	2
U	JENKS, MARYANN	53		CLOVER HILL DR	2
R	JENKS, MICHAEL A	75		WALNUT ST	1
D	JENKS, MICHAEL F	65		BIRCH HILL RD	8
D	JENKS, WAYNE A	65		BIRCH HILL RD	8
U	JENNEY, DAVID P	489		NORTH WESTFIELD ST	2
R	JENNEY, PAUL A	367		NORTH WESTFIELD ST	2
U	JENNEY, SUSAN ELIZABETH	489		NORTH WESTFIELD ST	2
U	JENNISON, CHRISTOPHER T	12E		MANSION WOODS DR	3
U	JENNISON, COLBY THOMAS	40		MERRELL DR	5
	JENNISON, CONNOR M	40		MERRELL DR	5
U	JENNISON, KAYLA ANN	40		MERRELL DR	5
U	JENNISON, LAURA A	40		MERRELL DR	5
U	JENSEN, ANNE	1075		MAIN ST	8
U	JENSEN, DANIEL S	12		TRINITY TER	8
U	JENSEN, JILL BEVERLY	12		TRINITY TER	8
U	JENSEN, LINDA J	11		WESTERN DR	5
U	JENSEN, MARK E JR	1075		MAIN ST	8
U	JENSEN, MARY JANE	65		KANAWHA AVE	8
D	JENSEN, PAUL K JR	755		SUFFIELD ST	6
U	JENSEN, PHILIP B JR	11		WESTERN DR	5
R	JENSEN, RICHARD ARCHIE	23H		CASTLE HILL RD	6
D	JENSEN, ROBIN ANN	755		SUFFIELD ST	6
U	JENSEN, STEVEN ROBERT	12		TRINITY TER	8
D	JERGENSEN, ELLEN GAVIN	83		REED ST	4
D	JERGENSEN, LEE R	83		REED ST	4
U	JEROLD, DONALD JOSEPH	21	2	DWIGHT ST	1
D	JERRY, CYNTHIA A	154		MILL ST	3
U	JERRY, MARK G	154		MILL ST	3
U	JESERSKI, CHRISTINE J	199		POPLAR ST	3
R	JESERSKI, JOHN E	378		NORTH WEST ST	7
R	JESERSKI, SUSAN ANN	378		NORTH WEST ST	7
U	JESSUP, ESTELLE	156		SUFFIELD ST	3
U	JETT, CHRISTOPHER M	135		COREY COLONIAL CDS	5
U	JETTE, STEVEN JOHN SR	702		SOUTH WESTFIELD ST	6
U	JEWELL, SHAKHARI O	380		SPRINGFIELD ST	1
R	JEWELL, WAYNE T	141		ELIZABETH ST	2
U	JEWETT, HANNAH ELIZABETH	34		LAWNWOOD ST	8
U	JEWETT, KARIE LEE	34		LAWNWOOD ST	8
U	JEWETT, PATRICK ALAN	34		LAWNWOOD ST	8
U	JEZ, ALEX P	14		REGENCY PARK DR	4
U	JEZ, SAMANTHA ERIN	79		LINE ST	3
U	JILES, TIMOTHY M	17		OAK HILL AVE	1
U	JIMENEZ, CARLOS J	1765		MAIN ST	8
D	JIMENEZ, CHRISTIAN L	78		COOLEY ST	1
U	JIMENEZ, ELIZABETH	288		REGENCY PARK DR	4
U	JIMENEZ, ERNESTO ENRICOJ	21		BARNEY ST	5
U	JIMENEZ, JOSE	308		LEONARD ST	5
O	JOANIDES, AMY L	227		SOUTHWICK ST	7
D	JOANIDES, CHRISTINA ELIZABE	227		SOUTHWICK ST	7
D	JOANIDES, CHRISTOS J JR	227		SOUTHWICK ST	7
U	JOANIDES, ELISE M	919		SOUTH WESTFIELD ST	6
D	JOANIDES, GREGORY ARETOS	919		SOUTH WESTFIELD ST	6
	JOANIDES, JOANNA	919		SOUTH WESTFIELD ST	6
D	JOANIDES, JOHN G	919		SOUTH WESTFIELD ST	6
U	JOANIDES, LAURA M	51		ORLANDO ST	6
U	JOANIDES, PETER GREGORY	919		SOUTH WESTFIELD ST	6
U	JOCK, BROOKE E	56		DEBRA LN	5
U	JOCK, DANIEL E	56		DEBRA LN	5
	JOCQUELIM, SCOTT	33	20	NORMAN TER	1
U	JODLOWSKI, DORAINE M	161		COUNTRY RD	3
	JODOIN, ALEXANDER M	187		ADAMS ST	8
U	JODOIN, ANGELA L	187		ADAMS ST	8
U	JODOIN, BRIAN D	232		SILVER ST	6
U	JODOIN, CATHERINE	5		COREY COLONIAL CDS	5
U	JODOIN, CHRISTOPHER C	1736		MAIN ST	8
U	JODOIN, HEATHER DIANE	232		SILVER ST	6
U	JODOIN, LUEEN L	1736		MAIN ST	8
U	JODOIN, LUKE RAYMOND	1736		MAIN ST	8
U	JODOIN, MATTHEW R	187		ADAMS ST	8
U	JODOIN, NOAH STEVEN	232		SILVER ST	6
U	JOHNSON, ALISON E	98		COYOTE CIR	2
R	JOHNSON, ANNA P	88		MORNINGSIDE CIR	2
U	JOHNSON, ARLEEN L	100		ELM ST	4
U	JOHNSON, ASHLEY	781		SOUTH WEST ST	7
U	JOHNSON, ASHLEYLYNN A	71		COUNTRY RD	3
U	JOHNSON, BRITTNEE RRIAWNA	30		RIVERSIDE AVE	5
U	JOHNSON, CAITLIN	63		POPLAR ST	2
D	JOHNSON, CAROL ANN	462	208	MAIN ST	4
U	JOHNSON, CARON A	78		HOPE FARMS DR	6
U	JOHNSON, CELESTE M	32		WILSON ST	1
D	JOHNSON, CHARLES H	37		ALHAMBRA CIRCLE NO	5
U	JOHNSON, CHELSEY LYNN	9H		CASTLE HILL RD	6
U	JOHNSON, CHRISTINA G	775B		SPRINGFIELD ST	3
U	JOHNSON, CHRISTOPHER V	88		MORNINGSIDE CIR	2
R	JOHNSON, CHRISTOPHER C	88		MORNINGSIDE CIR	2
U	JOHNSON, CRYSTAL G	41		ALHAMBRA CIRCLE SO	5
	JOHNSON, DAVID L	64		THALIA DR	2
	JOHNSON, DEBORAH M	141		COREY COLONIAL CDS	5
	JOHNSON, DEBRA S	91		SOUTHWICK ST	6
U	JOHNSON, DESTINEE	14		LIBERTY AVE	5
D	JOHNSON, DEVON LOMEAX	42		RIVIERA DR	8
D	JOHNSON, DONALD MARK	702		SOUTH WESTFIELD ST	6
D	JOHNSON, DONALD D JR	76		VALLEY BROOK RD	2
D	JOHNSON, DONNA M	37		ALHAMBRA CIRCLE NO	5
D	JOHNSON, DOUGLAS C	28		CARMEL LN	7
D	JOHNSON, ELIZABETH R	50	309	CARDINAL DR	4
L	JOHNSON, ELIZABETH M	147		LANCASTER DR	3
U	JOHNSON, ELIZABETH A	28		SHARON LN	7
U	JOHNSON, EMILY R	88		MORNINGSIDE CIR	2
R	JOHNSON, EMILY B	45		GIFFIN PL	3
U	JOHNSON, FAITH M	28		SHARON LN	7
U	JOHNSON, FELICIA LEE	32		WILSON ST	1
U	JOHNSON, GABLE III	65		CENTRAL ST	5
D	JOHNSON, JAMES L	111		RIVIERA DR	8
U	JOHNSON, JAMIE	724		MAIN ST	4
R	JOHNSON, JARL O	491		NORTH WEST ST	2
D	JOHNSON, JEANNETTE	775	1-B	SPRINGFIELD ST	3
U	JOHNSON, JERRY A	48		MORNINGSIDE CIR	2
	JOHNSON, JOE	61		COOPER ST	4
D	JOHNSON, JOHN A	31		NORTHWOOD ST	7
U	JOHNSON, JOHN	28		SHARON LN	7
U	JOHNSON, KATIE A	102		LEALAND AVE	4
	JOHNSON, KENNETH	203		SCHOOL ST	5
U	JOHNSON, KEVIN J	65		SHERI LN	3
D	JOHNSON, LEANDRE	873	19	SPRINGFIELD ST	3
	JOHNSON, LEONARD A	147		LANCASTER DR	3
U	JOHNSON, LEONARD A IV	100		ELM ST	4
U	JOHNSON, LIANNA HELENE	37		ALHAMBRA CIRCLE NO	5

V	NAME	HOUSE	APT	STREET	PCT
U	JOHNSON, LISA A	25		VALENTINE TER	4
U	JOHNSON, LORI W	9H		CASTLE HILL RD	6
D	JOHNSON, LYNN E	111		RIVIERA DR	8
R	JOHNSON, MARCUS N	25		ROWLEY ST	3
	JOHNSON, MARIE R	64		THALIA DR	2
D	JOHNSON, MARLENE NINA	341		COOPER ST	4
U	JOHNSON, MICHAEL S	25		VALENTINE TER	4
U	JOHNSON, PATRICK J	18		YALE AVE	7
U	JOHNSON, PETA-GAYE YANIQU	20		AMHERST AVE	3
U	JOHNSON, RASHAINE A	71		COUNTRY RD	3
U	JOHNSON, ROBERT W III	45		GIFFIN PL	3
R	JOHNSON, ROBERT W JR	25		VALENTINE TER	4
U	JOHNSON, ROBERT FREDERICK	63		POPLAR ST	2
L	JOHNSON, RYAN C	69		TRACY DR	3
D	JOHNSON, SAMUEL G	54		GLENDALE RD	5
R	JOHNSON, STARLEE J	52		RIDGEWAY DR	2
R	JOHNSON, STEPHEN R	63		POPLAR ST	2
D	JOHNSON, TAUNDRA CHARISSE	94		SCHOOL ST	5
D	JOHNSON, THOMAS O	192		REGENCY PARK DR	4
R	JOHNSON, TOMMIE S	95	1	NORTH WESTFIELD ST	7
D	JOHNSON, VINCENT A	98		COYOTE CIR	2
R	JOHNSTON, ANNEMARIE C	376		SOUTHWICK ST	7
U	JOHNSTON, CHRISTINE K	128		CAMBRIDGE ST	2
U	JOHNSTON, DICK R III	376		SOUTHWICK ST	7
U	JOHNSTON, JOSEPH C	128		CAMBRIDGE ST	2
U	JOHNSTON, KATHARINE	25		PLANTATION DR	5
U	JOHNSTON, MARGARET CLARE	128		CAMBRIDGE ST	2
	JOHNSTON, ROBERT G	128		CAMBRIDGE ST	2
U	JOHNSTON, ROBERT M	128		CAMBRIDGE ST	2
R	JOHNSTON, SCOTT J	609		BARRY ST	7
	JONES, AUSTIN T	392		ADAMS ST	6
U	JONES, AUTUMN CYNTHIA	7		MARLENE DR	2
U	JONES, CASSANDRA E	392		ADAMS ST	6
D	JONES, CHARLES E	445		MAIN ST	4
U	JONES, DANIELLE	17		DOVER ST	8
U	JONES, DAVID LEE	238	3	MAPLE ST	1
D	JONES, DIANE L	130		VALENTINE ST	4
U	JONES, EBONY S	36		ROWLEY ST	3
U	JONES, EMILY ROSE	34		WILBERT TER	2
U	JONES, GARY STEVEN	17		DOVER ST	8
U	JONES, HUNTER HANSON	7		MARLENE DR	2
U	JONES, JAMIESON	34		DOANE AVE	6
U	JONES, JERMAINE BERNARD	34		WILBERT TER	2
U	JONES, KAREN A	7		MARLENE DR	2
D	JONES, LINDA J.R.	392		ADAMS ST	6
	JONES, LORETTA ANN	29		BELMONT AVE	2
D	JONES, PAMELA D	108		PLANTATION DR	5
U	JONES, PAUL E	7		MARLENE DR	2
R	JONES, ROGER LOUIS	29		BELMONT AVE	2
U	JONES, SANDRA L	467		PINE ST	7
	JONES, SARAH L	42C		PHEASANT HILL DR	7
U	JONES, SHARON LEE	238	3	MAPLE ST	1
U	JONES, SIERRA KATHLEEN	7		MARLENE DR	2
U	JONES, STANLEY E	108		SHERI LN	3
U	JONES, STEPHEN FREDERICK	392		ADAMS ST	6
U	JONES, STEVEN MATTHEW	60		FARMINGTON CIR	2
D	JONIEC, NORMA R	138		LINE ST	3
U	JORCZAK, PATRICIA DOROTHY	173		BROOKFIELD LN	8
U	JORDAN, DENNIS JR	202		BEEKMAN DR	5
U	JORDAN, JASON C	1075		SUFFIELD ST	6
U	JORDAN, JESSICA A	1075		SUFFIELD ST	6
U	JORDAN, KATHLEEN MARIAN	63		SILVER LAKE DR	6
U	JORDAN, LINDA P	24	11	DWIGHT ST	1
U	JORDAN, LOYAL MARIXA	91		CAMPBELL DR	5
U	JORDAN, NATALIE M	210		MEADOW ST	4
U	JORDISON, WILLIAM MC MEEKIN	95		SILVER LAKE DR	6
U	JORGENSEN, ANDREW C	26		OLD MILL RD	3
U	JORGENSEN, LAURA G	5		JOEY DR	5
U	JORGENSEN, RAYMOND ANTON	75		REGENCY PARK DR	4
U	JORGENSEN, SUSAN L	26		OLD MILL RD	3
U	JORGENSEN, TODD J	5		JOEY DR	5
U	JOSE, TANISHA L	72		ROYAL ST	3
D	JOSEPH, MARGARET L	3D		MANSION WOODS DR	3
D	JOSEPH, RICHARD H	71		RIDGE AVE	8
U	JOSEPH, SARAH BETH	90	A	PHEASANT HILL DR	7
R	JOSEPH, SHEILA E	45		CLOVER HILL DR	2
U	JOSEPH, VICTOR MICHAEL	10D		MANSION WOODS DR	3
U	JOSEPHSON, KEITH A	60		PHEASANT RUN CIR	7
U	JOSLIN, JAMES J	37		HIGHLAND AVE	1
U	JOUBERT, DENISE ALICE	93		DOANE AVE	6
U	JOUBERT, JO ANN	56		WILBERT TER	2
U	JOUBERT, JOSHUA N	14		MEADOW AVE	4
U	JOUBERT, VINCENT M SR	93		DOANE AVE	6
U	JOUBERT-LAVOIE, DINA FRANC	56		WILBERT TER	2
U	JOURDAN, BRIANNA YVETTE	291		REGENCY PARK DR	4
D	JOURDAN, ZIOMARA JOYCELYN	550		SOUTHWICK ST	7
D	JOY, CAREN	232		SOUTH ST	8
U	JOY, JEAN B	18C		STILL BROOK LN	7
D	JOYAL, CHARLES DWYER	66		FORDHAM AVE	2
U	JOYAL, JOSEPH R	66		FORDHAM AVE	2
U	JOYAL, KRISTIN MARIE	66		FORDHAM AVE	2
U	JOYCE, CATHRYN M	103		LISWELL DR	7
U	JOYCE, JAMES M	103		LISWELL DR	7
U	JOYCE, JANELLE	150		ELMAR DR	6
U	JOYCE, MARIANNE	103		LISWELL DR	7
U	JUBINVILLE, PAUL A	141		BARRY ST	7
U	JUDD, LAURIE A	95		REED ST	4
U	JUDD, THOMAS WILLIAM	95		REED ST	4
U	JUDKINS, REBEKKAH ALIZABET	350	43	MEADOW ST	5
U	JUDKINS, ROBIN J	610		SPRINGFIELD ST	1
U	JUGENHEIMER, JOSEPH AUGUS	38		VALLEY BROOK RD	2
U	JULIAK, BEVERLY A	44		DOVER ST	8
U	JULIAK, PETER A	44		DOVER ST	8
D	JULIANO, ANN E	122		MEADOW ST	4
R	JULIANO, JOHN J SR	209		MEADOW ST	4
D	JULIANO, JOHN JOSEPH JR	122		MEADOW ST	4
U	JULIANO, ROSEMARIE THERES/	209		MEADOW ST	4
D	JUMBE, MWANGAZA M	21		RALPH ST	1
U	JUNE, BRADFORD J	38		HIGHLAND ST	3
U	JUNG, JONATHAN JAE	118		SILVER LAKE DR	6
U	JURASZ, CRAIG A	199		MAYNARD ST	1
U	JURASZ, HEIDI J	199		MAYNARD ST	1
U	JURY, DANIEL JAMES	18		TOWER TER	1
U	JUTHE, JOANN	162		PINEVIEW CIR	8
U	JUUKO, RONALD	320		ADAMS ST	6
D	JUZBA, KEITH ROBERT	20		VILLA DR	6

K

V	NAME	HOUSE	APT	STREET	PCT
U	KABYSH, ELIANNA	45		HOMER ST	1
U	KACOYANNAKIS, EVANGELOS	25C		CASTLE HILL RD	6
U	KADHIM, AHMED	21		RIVIERA DR	8
D	KADIS, ROBERT W	374		SOUTH ST	8
U	KADONAGA, CASSIDY JEAN	285		BARRY ST	7
U	KAFLIK, CHRISTOPHER	279		MAYNARD ST	1
U	KAFLIK, LAURA ELLYN	279		MAYNARD ST	1
D	KAIFER, MAUREEN H	38		CHAREST LN	8
R	KAKLUSKAS, DONNA M	754		NORTH WEST ST	2
U	KAKLUSKAS, JEREMY J	754		NORTH WEST ST	2
R	KALAITZIDIS, CHRISTOS	25		HOLLAND DR	3
U	KALAITZIDIS, DIMITRI CHRISTOS	25		HOLLAND DR	3
U	KALAITZIDIS, KATHLEEN SYNER	25		HOLLAND DR	3
U	KALAITZIDIS, NIKOS ALEXANDE	25		HOLLAND DR	3
D	KALASHIAN, CHRISTINA D	164		COLEMORE ST	1
U	KALESNIK, ANN M	55		ALFRED CIR	8
	KALESNIK, LYLE A	55		ALFRED CIR	8
	KALETIN, ANDRE	33		PERRY LN	6
	KALETIN, ANDREY	33		PERRY LN	6
	KALETIN, DANIEL	33		PERRY LN	6
U	KALETIN, DAVID NM	33		PERRY LN	6
R	KALETIN, ILYA	33		PERRY LN	6
	KALETIN, KRISTINA	33		PERRY LN	6
U	KALETIN, OLEG	491		SOUTH WEST ST	7
	KALETIN, PAUEL	33		PERRY LN	6
R	KALETIN, SERGEY	33		PERRY LN	6
	KALETIN, SVETLANA V	33		PERRY LN	6
U	KALETIN, VLADIMIR	81		LIBERTY ST	1
	KALETINA, ALENA S	59		LEY ST	4
U	KALETINA, SVETLANA A	81		LIBERTY ST	1
D	KALLOCK, ALBERT R JR	681		RIVER RD	5
U	KALLUNKI, JENNIFER	144		PARKER ST	4
	KALOGERAKOS, DEMETPIOS	2C		MANSION WOODS DR	3
U	KALYNA, OLGA	96		PHEASANT HILL DR	7
	KAMBUROVA, DINA K	52		CLEMATIS RD	4
U	KAMINSKI, MICHELLE R	10D		CASTLE HILL RD	8
	KAMINSKI, NANCY A	68		REGENCY PARK DR	4
R	KAMYK, BRITTANY NICOLE	24		RED OAKS CIR	2
U	KAMYK, JOAN M	70		MALLARD CIR	8
U	KAMYK, TIMOTHY CHARLES	70		MALLARD CIR	8
U	KAMYK, WALTER S	70		MALLARD CIR	8
U	KANA, DONNA MARIE	727		BARRY ST	7
D	KANA, NICOLE A	727		BARRY ST	7
U	KANA, RICHARD GEORGE	727		BARRY ST	7
U	KANA, SHELBY ANN	727		BARRY ST	7
U	KANE, ANTHONY J	160		MAIN ST	4
D	KANE, EILEEN ANN	148		SOUTH WESTFIELD ST	6
U	KANE, GARY M	175		SOUTH WESTFIELD ST	6
U	KANE, GERARD JOSEPH	14		PAUL REVERE DR	7
D	KANE, JAMES E	130		PINEVIEW CIR	8
D	KANE, JOANNE	95	37	NORTH WESTFIELD ST	7
U	KANE, JOYCE R	175		SOUTH WESTFIELD ST	6
U	KANE, KRISTEN J	130		PINEVIEW CIR	8
R	KANE, LINDA M	955		SHOEMAKER LN	6
D	KANE, MARILYN J	272		HIGH ST	1
D	KANE, MARY ELLEN	17	3	SUTTON PL	1
D	KANE, PATRICK BRIAN SR	955		SHOEMAKER LN	6
U	KANE, RYAN C	262		HIGH ST	1
U	KANE, TODD HAROLD	272		HIGH ST	1
U	KANEGSBERG, HOWARD A	184		RIVER RD	8
U	KANG, SIERRA M	50		HARDING ST	1
U	KANIA, VICTORIA A	19		COREY COLONIAL CDS	5
	KANNAVOS, DESMENDO	61		COOPER ST	4
D	KANTIANIS, CONSTANDINA L	55		HIGHLAND ST	3
R	KANTOR, KAREN C	35		FARMINGTON CIR	2
U	KANTOR, SIMON WILLIAM	35		FARMINGTON CIR	2
U	KAPINOS, DIANE Y	124		VALLEY BROOK RD	2
U	KAPINOS, JAMES D	124		VALLEY BROOK RD	2
U	KAPINOS, JEREMY D	124		VALLEY BROOK RD	2
D	KAPLAN, IRENE N	185		SOUTHWICK ST	6
R	KAPTYUG, DANIEL P	621		SUFFIELD ST	4
U	KAPTYUG, PETR A	629		SUFFIELD ST	4

V	NAME	HOUSE	APT	STREET	PCT
	KAPTYUG, YELENA	629		SUFFIELD ST	4
R	KAPTYUG, YULIYA	621		SUFFIELD ST	4
U	KARAARSLAN, IREM	238	1	MAPLE ST	1
U	KARADAG, GOKHAN	350	52	MEADOW ST	5
D	KARADAS, AKIN	15		JAMES AVE	5
D	KARADAS, AYSE	15		JAMES AVE	5
R	KARADUMAN, METEHAN	134		RIVER RD	8
U	KARAKLA, ANN L	24		FARMINGTON CIR	2
R	KARAM, GENE M	126A		MAIN ST	4
U	KARAM, JOAN B	126A		MAIN ST	4
D	KARAM, MARIANNE THERESA	209		ELM ST	8
	KARAM, MARK	61		COOPER ST	4
U	KARAM, MICHAEL S	39	4	DAY ST	3
U	KARCHA, DAN	27		HIGHLAND ST	3
D	KARCHA, MIRCHA	113		WEST VIEW LN	3
U	KARCHA, VALENTINA	113		WEST VIEW LN	3
CC	KARETA, JACLYN J	24		HOMER ST	1
U	KARETA, TAYLOR LYNN	24		HOMER ST	1
	KARL, FREDERICK	258		NORTH WEST ST	7
U	KARL-MORIN, JADE	258		NORTH WEST ST	7
U	KAROLIDES, BRENDA ARLI	500		SCHOOL ST	5
U	KAROLIDES, MARK	500		SCHOOL ST	5
U	KAROLINSKI, CAROL SIMON	1189		SPRINGFIELD ST	6
U	KAROTTKI, CHRISTIAN	58		ALBERT ST	5
D	KAROTTKI, CYNTHIA K	58		ALBERT ST	5
U	KAROTTKI, HARTMUT H	58		ALBERT ST	5
U	KARPARIS, JON JOSEPH	503		SOUTHWICK ST	7
A	KARPOLYUK, ALEKSANDR	12		JASMINE LN	3
U	KARPOLYUK, ALESYA	155		SHOEMAKER LN	6
U	KARRASCH, ANDREAS K	4		CENTERWOOD DR	6
U	KARRASCH, KAREN M	4		CENTERWOOD DR	6
U	KARRASCH, STEPHANIE M	19		HIGHLAND AVE	1
U	KASHGAGIAN, ZACHARY TYLER	21		KING ST	1
U	KASHMANIAN, ANTHONY M	8H		CASTLE HILL RD	8
R	KASHMANIAN, LORETTA D	0	36	WRIGHT ST	8
R	KASHMANIAN, MARCUS LOUIS	8H		CASTLE HILL RD	8
R	KASHMANIAN, NANCY L	8H		CASTLE HILL RD	8
R	KASKEL, PETER S	186		REGENCY PARK DR	4
U	KASPEREK, ADAM PAUL	306		BARRY ST	7
U	KASPEREK, ALLISON MARIE	306		BARRY ST	7
R	KASPEREK, CHRISTOPHER P	306		BARRY ST	7
U	KASPEREK, KAREN M	306		BARRY ST	7
U	KASPERZAK, DIANE	139		THALIA DR	2
R	KASTNER, BRIAN B	153		ROBIN RIDGE DR	2
	KATALINIKOV, MARK	114		HIGH ST	1
U	KATALNIKOV, ALEKSEY FEDOR	49		COOLEY ST	1
R	KATALNIKOV, IGOR A	114		HIGH ST	1
U	KATALNIKOV, MARK	114		HIGH ST	1
U	KATALNIKOV, OLGA A	935		SHOEMAKER LN	6
	KATALNIKOV, REUBEN	114		HIGH ST	1
U	KATALNIKOV, YEVGENIY A	935		SHOEMAKER LN	6
R	KATALNIKOVA, MAGDALINA	114		HIGH ST	1
R	KATALNIKOVA, NATALYA P	114		HIGH ST	1
U	KATALNIKOVA, VERA VIKTOROV	49		COOLEY ST	1
U	KATHAN, KEVIN MATHEW	143		VALLEY BROOK RD	2
U	KATICA, ASMIR	3		BEEKMAN PL	5
D	KATICA, LUTVIJA	3		BEEKMAN PL	5
U	KATOK, ANDREW GEORGE	19		NORMAN TER	1
U	KATOK, HANNA ANDREYEVNA	19		NORMAN TER	1
U	KATOK, OLGA	19		NORMAN TER EXT	1
D	KATZ, LOUIS C	1F		MANSION WOODS DR	3
U	KAUFFMAN, RAYMOND B	16		VADNAIS ST	6
U	KAUFMANN, CARL ARNO	459		NORTH WESTFIELD ST	2
U	KAUFMANN, CHERYL FRANCIS	459		NORTH WESTFIELD ST	2
R	KAUFMANN, DANIEL M	459		NORTH WESTFIELD ST	2
U	KAUPPILA, KEITH ALLAN	26		NORMAN TER	1
U	KAUTZ, BARBARA A	29A		CASTLE HILL RD	6
D	KAWA, DENNIS JOHN JOSEPH	125		RIVIERA DR	8
D	KAY, LINDA I	38		DOGWOOD LN	8
D	KAY, MEREDITH T	32		CHANNELL DR	5
D	KAY, ROBERT S	38		DOGWOOD LN	8
R	KAYROUZ, JAMES SAAD	13G		MANSION WOODS DR	3
U	KAZIMIERCZAK, JACQUELINE R	186		SOUTHWICK ST	7
U	KAZIMIERCZAK, KELLY MARIE	985		NORTH WESTFIELD ST	2
	KAZIMIERCZAK, ROMAN J III	186		SOUTHWICK ST	7
U	KAZIMIROV, VADIM G	29		JAMES AVE	5
U	KAZIMIROVA, CAROLINA	29		JAMES AVE	5
R	KAZUKONIS, ANTHONY WILLIAM	24		ASH LN	8
R	KAZUKONIS, JANET ROSE	24		ASH LN	8
R	KEAN, JOSEPH	63		DOGWOOD LN	8
U	KEANE, STEPHEN THOMAS JR	15		SPENCER ST	1
D	KEANEY, DYLANN BRIDGET	14B		REGENCY PARK DR	4
D	KEARNEY, CATHERINE THERES	13		PHEASANT RUN CIR	7
U	KEARNEY, DAKOTAH ELIZABETH	41		BELMONT AVE	2
	KEARNEY, KIMBERLY	235		MAPLE ST	1
U	KEARNEY, KYLE J	133		REGENCY PARK DR	4
R	KEARNEY, RYAN THOMAS	41		BELMONT AVE	2
	KEARNEY, SEAN R	13		PHEASANT RUN CIR	7
R	KEATING, JAMIE L	6		BUTTERWOOD RD	6
U	KEATING, LINDA A	184		NORTH ST	1
U	KEATING, PATRICK G	6		BUTTERWOOD RD	6
U	KEBBEH, JAINABA	350	24	MEADOW ST	5
U	KEBEDE, SIMON M	46		ELMAR DR	6
U	KEDZIOR, MICHAEL P	210		VALLEY BROOK RD	2
D	KEEFE, BRIAN P SR	76		PARKVIEW DR	2
U	KEEFE, BRIAN PATRICK JR	76		PARKVIEW DR	2
D	KEELEY, ANTOINETTE	55		COOPER ST	4
D	KEELEY, BRIAN S	55		JUNIPER RIDGE DR	7
U	KEELEY, CARLY ANN	55		JUNIPER RIDGE DR	7
CC	KEELEY, CASEY	55		JUNIPER RIDGE DR	7
U	KEELEY, COLLEEN R	55		JUNIPER RIDGE DR	7
R	KEELEY, KEVIN T	18		OAKRIDGE DR	7
U	KEELEY, KYLE SIMPSON	55		JUNIPER RIDGE DR	7
U	KEELEY, LORI A	55		JUNIPER RIDGE DR	7
U	KEENAN, KATHLEEN	48		CLIFTON DR	5
D	KEENAN, PETER	276		REGENCY PARK DR	4
U	KEENAN, ROBERT JR	48		CLIFTON DR	5
U	KEENE, BRODIE AUSTIN	136		PARKER ST	4
D	KEENE, EVELYN M	47		SHERI LN	3
U	KEENE, HENRY MAURER	41		PARK ST	1
U	KEENE, KAILA MARIE	136		PARKER ST	4
U	KEENE, KINSLEY C	41		PARK ST	1
U	KEENE, ZACKERY R	136		PARKER ST	4
D	KEENEY, KATHLEEN A	108		KAREN LYNN CIR	7
U	KEENEY, SUSANNE M	114	B	MAIN ST	4
	KEERY, DAVID J JR	37		WRIGHT ST	8
U	KEERY, DAVID J	37		WRIGHT ST	8
U	KEERY, MYLES G	63		SUNSET TER	7
U	KEERY, RACHEL C	37		WRIGHT ST	8
U	KEERY, SABRA L	63		SUNSET TER	7
D	KEHOE, CHARLES FRANCIS III	40		KOSAK COURT	7
U	KEHOE, CHARLES FRANCIS JR	40		KOSAK COURT	7
D	KEHOE, ROSAMARIA	40		KOSAK COURT	7
	KEIDERLING, DONNA	61		COOPER ST	4
U	KELE, MATTHEW J	134		WAGON WHEEL DR	7
	KELE, SARAH	134		WAGON WHEEL DR	7
D	KELLEHER, JEANNE F	24		WARREN ST	5
D	KELLEHER, JOHN KENNETH JR	24		WARREN ST	5
U	KELLEHER, KEVIN M	93		WHITE FOX RD	7
U	KELLEHER, MYRTLE LYNDA	18F		CASTLE HILL RD	8
U	KELLEHER, PATRICK JAMES	30		HIGH MEADOW RD	2
U	KELLEY, CARRIE B	72		KELLOGG AVE	7
D	KELLEY, CHARLES J	125		VALLEY BROOK RD	2
D	KELLEY, CONNOR PATRICK	131		SOUTHWICK ST	6
U	KELLEY, DONNA S	58		WILSON ST	1
R	KELLEY, EDWARD F JR	39		SYLVAN LN	2
U	KELLEY, EDWARD F	28		DUCLOS DR	1
D	KELLEY, ELIZABETH J	110		SOUTH PARK TER	4
U	KELLEY, GWENDOLYN ROSE	1151		MAIN ST	8
U	KELLEY, JEAN	156	8	SUFFIELD ST	3
D	KELLEY, JOANNE M	110		SOUTH PARK TER	4
U	KELLEY, JONATHAN	72		KELLOGG AVE	7
U	KELLEY, JONATHAN THOMAS	72		KELLOGG AVE	7
U	KELLEY, JOSEPH MATTHEW	58		WILSON ST	1
	KELLEY, KAITLYN R	1151		MAIN ST	8
U	KELLEY, KRISTIN ALYSSA	36		SUFFIELD ST	3
U	KELLEY, LAURIE JEAN	195		COLEMORE ST	1
U	KELLEY, LISA MARIE	14		HIGH MEADOW RD	2
D	KELLEY, LOUISE D	28		DUCLOS DR	1
D	KELLEY, MARGARET E	125		VALLEY BROOK RD	2
U	KELLEY, MIA L	72		KELLOGG AVE	7
U	KELLEY, MICHAEL PETER	14		HIGH MEADOW RD	2
U	KELLEY, MICHAEL P	36		RIVERVIEW AVE	8
U	KELLEY, NGA MAI	39		SYLVAN LN	2
R	KELLEY, ROBERT E	36		SUFFIELD ST	3
R	KELLEY, RONALD F	195		COLEMORE ST	1
	KELLEY, SAMANTHA LAUREN	171		JAMES ST	1
U	KELLEY, TODD WILLIAM	1151		MAIN ST	8
U	KELLEY, TYLER S	1151		MAIN ST	8
U	KELLIHER, ANTHONY JOSEPH	17		DUCLOS DR	1
U	KELLIHER, MARINA JANE	17		DUCLOS DR	1
R	KELLOGG, BRIAN R	11		TRINITY TER	8
U	KELLOGG, BRIAN RICHARD JR	11		TRINITY TER	8
D	KELLOGG, PATRICIA M	11		TRINITY TER	8
D	KELLY, AMY M	16		FOREST RD	8
R	KELLY, DEBORAH I	1026		MAIN ST	8
U	KELLY, HELEN L	16H		MANSION WOODS DR	3
U	KELLY, JACKIE	676		BARRY ST	7
U	KELLY, JUSTIN CHANDLER	1172	15	SPRINGFIELD ST	2
U	KELLY, MICHAEL FRANCIS	42		SOUTH BROOK LN	8
D	KELLY, PATRICK R	96		LISWELL DR	7
U	KELLY, RICHARD S	16H		MANSION WOODS DR	3
U	KELLY, SCOTT RYAN	16		MEADOW ST	4
U	KELLY, SHAUN P	16		MEADOW ST	4
U	KEMMER, AREN PHILIP JR	1352		MAIN ST	8
D	KEMP, SHARON I	70		FLORIDA DR	5
D	KEMP, THOMAS G	70		FLORIDA DR	5
U	KENDALL, CHRISTOPHER R	35		WESTERN DR	5
U	KENDALL, HARVEY A	21		ARNOLD ST	1
U	KENDALL, PAUL W	49		PLANTATION DR	5
U	KENDALL, SHANE NORMAN	49		PLANTATION DR	5
D	KENDALL, SUSAN J	21		ARNOLD ST	1
U	KENNEDY, ALICE MARIE	38		ZACK'S WAY	5
U	KENNEDY, ANN MARIE	418	F-9	MEADOW ST	5
D	KENNEDY, BRUCE	98		CHESTNUT LN	8
U	KENNEDY, CAROL ANN	111		HENDOM DR	7
	KENNEDY, CHRIS	21	2	SUTTON PL	1
R	KENNEDY, DANIEL A	240		VALLEY BROOK RD	2
U	KENNEDY, DEBORAH MARIE	1172		MAIN ST	8
U	KENNEDY, DONNA J	1248		MAIN ST	8

V	NAME	HOUSE	APT	STREET	PCT
U	KENNEDY, EGAN J	63	48	SOUTH WESTFIELD ST	6
U	KENNEDY, ELAINE L	72		HIGHLAND ST	3
U	KENNEDY, FRANCIS XAVIER	38		ZACK'S WAY	5
	KENNEDY, HAYDEN	19		GRANT ST	1
U	KENNEDY, JENNIFER ASHLEY	240		VALLEY BROOK RD	2
D	KENNEDY, KATHERINE E	62		WALNUT ST	1
R	KENNEDY, KERRY ANN	40		HARDING ST	1
U	KENNEDY, LILLIAN MALLON	40		HARDING ST	1
U	KENNEDY, LISA A	132		BROOKFIELD LN	8
	KENNEDY, LOGAN	19		GRANT ST	1
U	KENNEDY, MARGARET R	98		CHESTNUT LN	8
U	KENNEDY, MARY E	418	F-9	MEADOW ST	5
U	KENNEDY, MEAGAN ELIZABETH	111		HENDOM DR	7
U	KENNEDY, MICHAEL SR	1172		MAIN ST	8
R	KENNEDY, MICHAEL R JR	40		HARDING ST	1
U	KENNEDY, MICHAEL R	111		HENDOM DR	7
U	KENNEDY, TIMOTHY P	418	F-9	MEADOW ST	5
D	KENNEY, ALEXANDRA R	50	201	CARDINAL DR	4
U	KENNEY, BAMBI LYNN	187		LANCASTER DR	3
U	KENNEY, SCOTT M	187		LANCASTER DR	3
U	KENNY, LEAH MARIE	71		HOMER ST	1
D	KENNY, LINDA J	71		HOMER ST	1
U	KENNY, PATRICK M	71		HOMER ST	1
U	KENT, KRISTEN	1		MICHAEL ST	7
U	KENT, MICHAEL J	1		MICHAEL ST	7
U	KENYON, ASHLEY MARIE CURR	418D	10	MEADOW ST	5
U	KENYON, ELIZABETH M	171		THALIA DR	2
U	KENYON, GAGE NATHANIEL	93		ANTHONY ST	4
D	KENYON, JAMES R	740		MILL ST	2
D	KENYON, SANDRA L	740		MILL ST	2
U	KEOHANE, MACKENZIE QUINN	55		GARDEN ST	3
	KEOUGH, ALEXA M	544		NORTH WESTFIELD ST	2
U	KEOUGH, RICHARD DENNIS	544		NORTH WESTFIELD ST	2
R	KEOUGH, SHARON T	544		NORTH WESTFIELD ST	2
U	KEPPLER, AJA COUPAL	119		WAGON WHEEL DR	7
U	KEPPLER, KENNETH ALLEN	119		WAGON WHEEL DR	7
U	KERBER, LYNNE W	79		CARR AVE	4
U	KERBER, ROBERT A	79		CARR AVE	4
R	KERLINSKY, NATHAN	2	20	SUTTON PL	1
U	KERN, BENJAMIN ANDREW	224	2	WALNUT ST	1
U	KERR, ADAM JOHN	604		NORTH WEST ST	2
U	KERR, BETH ANNE	548		NORTH WEST ST	2
U	KERR, BIANCA HELENE	12		FIELDSTONE CIR	2
	KERR, BRADY R	604		NORTH WEST ST	2
U	KERR, BRUCE N	667		NORTH WEST ST	2
U	KERR, GLORIA A	622		NORTH WEST ST	2
U	KERR, JAMES R	74		BROOKLINE AVE	2
U	KERR, JENNIFER E	604		NORTH WEST ST	2
U	KERR, NATHAN	76		RAYMOND CIR	4
U	KERR, PAMELA	594		NORTH WEST ST	2
U	KERR, ROBERT H	604		NORTH WEST ST	2
U	KERR, RYAN	548		NORTH WEST ST	2
U	KERRIGAN, AMBER M	15		COTTONWOOD LN	8
R	KERRIGAN, FRANK	15		COTTONWOOD LN	8
U	KEVANE, DIANE M	20		LANGO LN	3
U	KEVANE, PATRICK B	20		LANGO LN	3
U	KEY, JENNIFER LORAINE	168		PINE ST	7
D	KEYES, MARJORIE MAE	11C		MANSION WOODS DR	3
U	KEYES, NANCY E	61		RIVERVIEW AVE	8
U	KEYES, PAUL W	61		RIVERVIEW AVE	8
U	KHALID, FATIMA	67		AMHERST AVE	3
	KHALID, MAHMOOD	67		AMHERST AVE	3
	KHALID, SHAMIM	67		AMHERST AVE	3
U	KHALIL, AMY MELISSA	18		SCHOOL ST	5
U	KHALIL, JOSHUA JACOB	18		SCHOOL ST	5
	KHAN, ALI	40		QUAIL HOLLOW RD	8
D	KHAN, ALVIRA	40		QUAIL HOLLOW RD	8
U	KHAN, ARBAAZ	40		QUAIL HOLLOW RD	8
D	KHAN, DARWESH	49		AMHERST AVE	3
U	KHAN, MEHREEN	1	1	BELDEN CT	6
U	KHAN, NAYAB	130		SENATOR AVE	4
D	KHATCHADOURIAN, TALEEN TA	739		SOUTH WEST ST	7
D	KHAWAJA, AMINA HAMDI	72		AMHERST AVE	3
D	KHAWAJA, FAWAD AHMED	283		SUFFIELD ST	4
U	KHAWAJA, MUHAMMAD YOUSAI	50		AMHERST AVE	3
R	KHAYEV, VIKTOR V	54		SHERI LN	3
	KHAYEVA, VALENTINA	54		SHERI LN	3
R	KHENAMUN, THONG	35		PIERCE ST	3
D	KHEUAMUN, VANH	35		PIERCE ST	3
R	KHUDINA, ALEKSANDRA SERGE	16E		MANSION WOODS DR	3
U	KIARIE, MICHAEL MUCHUKU	873	23	SPRINGFIELD ST	3
U	KIBBE, BRYCE J	88		FOREST RIDGE LN	8
U	KIBBE, CAROL A	88		FOREST RIDGE LN	8
R	KIBBE, CLIFFORD P JR	88		FOREST RIDGE LN	8
U	KIBBE, JACOB EVAN	2C		CASTLE HILL RD	8
U	KIBBE, JULIE A	33	66	NORMAN TER	1
R	KIBBE, LOUISE R	70		SIMPSON CIR	5
R	KIBBE, NATHAN LEONARD	20		LINCOLN ST	3
U	KICHERMAN, ANNA	73		KANAWHA AVE	8
U	KICZEK, KAREN MARIE	27	2	SUTTON PL	1
U	KIDA, ALAN FREDERICK	177		LANCASTER DR	3
R	KIDA, ELIZABETH J	23		SYLVAN LN	2
U	KIDA, JOHN F	130		FOREST HILL RD	2
U	KIDA, LAURA ANNE	177		LANCASTER DR	3
U	KIDDY, ALEXANDER PAUL	107		FOX FARM RD	2
U	KIDDY, BRIAN T	600		BARRY ST	7
U	KIDDY, CHRISSY KAY	107		FOX FARM RD	2
D	KIDDY, MARY L	600		BARRY ST	7
U	KIDDY, RICHARD RUSSELL	600		BARRY ST	7
D	KIEFER, MARY	25		COREY COLONIAL CDS	5
R	KIEFER, TRICIA J	170		BEEKMAN DR	5
	KIELSON, LINDA	61		COOPER ST	4
U	KIELY, SUSAN A	69		BEEKMAN DR	5
U	KIEU, MIANCA THI	315		REGENCY PARK DR	4
U	KIEU, NGA T	315		REGENCY PARK DR	4
U	KIFA, JACOB	31		NORRIS ST	3
D	KILEY, AMANDA	83		RIDGEVIEW DR	2
	KILEY, KEVIN M	83		RIDGEVIEW DR	2
U	KILEY, MICHAEL F	83		RIDGEVIEW DR	2
D	KILEY, SARA MARIE	83		RIDGEVIEW DR	2
U	KILEY, SUSANNE	83		RIDGEVIEW DR	2
U	KILIC, CENNET	54		KENSINGTON ST	3
U	KILIC, RUKIYE	25		ROBIN RIDGE DR	2
U	KILPATRICK, HYO SUN	95	16	NORTH WESTFIELD ST	7
D	KILRAIN, JOHN	65		SPRUCE CIR	7
U	KILRAIN, NANCY M	65		SPRUCE CIR	7
U	KIM, AEKYONG	5B		MANSION WOODS DR	3
U	KIM, EUGENE	12		LAKE VIEW CIR	6
D	KIM, HYUN KYUNG	13B		MANSION WOODS DR	3
U	KIM, ISAAC CHONG	5B		MANSION WOODS DR	3
U	KIM, KINAM PETER	5B		MANSION WOODS DR	3
D	KIM, KYOOSIK	5E		MAPLE VIEW LN	3
	KIM, SAMUEL KWANG	5		NEW YORK AVE	2
	KIM, SHINJA	5		NEW YORK AVE	2
U	KIM, SUNNY ESTHER	118		SILVER LAKE DR	6
D	KIM, YOUNG K	13B		MANSION WOODS DR	3
CC	KIM, YUK JEONG	95	28	NORTH WESTFIELD ST	7
U	KIMBALL, AUSTIN CARLTON III	110		PARKVIEW DR	2
R	KIMBALL, AUSTIN C II	21	5	DWIGHT ST	1
U	KIMBALL, GINA M	110		PARKVIEW DR	2
D	KIMBALL, JOSHUA H	663	3	MAIN ST	5
R	KIMBALL, KATHI L	663	1	MAIN ST	5
U	KIMBALL, LYNNE E	58		PARTRIDGE LN	7
R	KIMBALL, PHILIP H	43		PERRY LN	6
D	KIMSEY, MICHAEL DARYL	664		MAIN ST	4
U	KIMSEY, NICOLE C	664		MAIN ST	4
	KINCHAK, DAVID	30		MOORE ST	1
	KINCHAK, ELLA	30		MOORE ST	1
	KINCHAK, LEONID	30		MOORE ST	1
	KINDZERSKA, TATYANA	25		SEYMOUR AVE	5
U	KINDZERSKY, ARTHUR	25		SEYMOUR AVE	5
	KINDZERSKY, VALADIMIR	25		SEYMOUR AVE	5
U	KING, ALEXANDER EVAN	24		DEER RUN RD	8
D	KING, ANDREW MICHAEL	25		BROOKSIDE DR	2
	KING, ANTHONY	24		DEER RUN RD	8
U	KING, ARTHUR G JR	25B		CASTLE HILL RD	6
U	KING, BENJAMIN	514		SOUTH WEST ST	7
	KING, BETTY	464		MAIN ST	4
	KING, BETTY	462	129	MAIN ST	4
U	KING, BRIAN L	72		OAK HILL AVE	1
U	KING, COLLEEN A	65C		PAUL REVERE DR	7
D	KING, DEBORAH J	31		SIMPSON CIR	5
D	KING, DEBRA Z	40		MOUNTAINVIEW ST	6
U	KING, DENNIS R	40		MOUNTAINVIEW ST	6
U	KING, EILEEN RUTH	95		BUTTERNUT DR	6
U	KING, ELAINE C	89		WALNUT ST	1
D	KING, GLORIA ELAINE	1193		NORTH ST	7
D	KING, HANNAH	47		EDWARD ST	5
U	KING, HOLLY E	72		OAK HILL AVE	1
U	KING, JAMES B	31		SIMPSON CIR	5
R	KING, JOSEPH MICHAEL	25		BROOKSIDE DR	2
D	KING, JOSEPH D	25		BROOKSIDE DR	2
U	KING, JUNETTE	54		STEWART LN	4
U	KING, KATHLEEN ANN	36		BEEKMAN DR	5
R	KING, KATHRYN GOULD	65C		PAUL REVERE DR	7
U	KING, KEVIN R	26		KATY LN	2
U	KING, KYIA	63	58	SOUTH WESTFIELD ST	6
U	KING, KYLIE ELIZABETH	31		SIMPSON CIR	5
	KING, LEONARD E	58		KIRKLAND ST	4
U	KING, LORI	26		KATY LN	2
U	KING, MATTHEW J	22		NICOLE TER	7
U	KING, PEGGY KAY	25		BROOKSIDE DR	2
U	KING, RALPH LAWRENCE JR	22		NICOLE TER	7
U	KING, ROBERT EARL	45		ZACK'S WAY	5
U	KING, ROBERT GEORGE	1193		NORTH ST	7
U	KING, ROBERT W	15		FARMINGTON CIR	2
D	KING, STEPHANIE	18	1	JAMES AVE	5
R	KING, STEPHEN W	95		BUTTERNUT DR	6
U	KING, SUSAN MARY	22		NICOLE TER	7
U	KING, THOMAS M	514		SOUTH WEST ST	7
R	KING, WILLIAM GEORGE III	44	D	PHEASANT HILL DR	7
D	KINGAN, ADAM RICHARD	13		RIVIERA DR	8
U	KINGAN, BRITTANY MAE	13		RIVIERA DR	8
U	KINGSLEY, MARSHA	156	29	SUFFIELD ST	3
U	KINGSLEY, PETER F III	68C		PAUL REVERE DR	7
U	KINNEY, MARIANN	227		SOUTH ST	8
	KINNEY, MICHAEL R	392		SUFFIELD ST	3
U	KINNEY, RICHARD J JR	20		DOANE AVE	6
U	KIPETZ, BRIAN ALAN	21		WHITE OAKS DR	2
D	KIPSANG, HELLEN J	177		MAPLE ST	1

V	NAME	HOUSE	APT	STREET	PCT
R	KIRBY, BRIAN DAVID	480		COOPER ST	3
U	KIRBY, HOLLY ANNE	23		COTTAGE ST	1
A	KIRBY, JENNIFER	480		COOPER ST	3
U	KIRBY, JOHN J	23		COTTAGE ST	1
U	KIRCA, ALI HIKMET	82		HARVEY JOHNSON DR	4
U	KIRCA, LATIFE	82		HARVEY JOHNSON DR	4
	KIREZI, JULIA L	12		CHERRY ST	1
U	KIRIK, ALEKSANDR	416		ADAMS ST	6
U	KIRIK, NASTASIA	416		ADAMS ST	6
R	KIRIK, NAZARIY	416		ADAMS ST	6
U	KIRIK, PILIP	416		ADAMS ST	6
R	KIRIK, VIKTORIYA	416		ADAMS ST	6
R	KIRILOVICH, TATYANA	437		SOUTH WEST ST	7
R	KIRILOVICH, VADIM V	437		SOUTH WEST ST	7
D	KIRK, JASON A	46		COOPER ST	4
U	KIRK, MARY M	46		COOPER ST	4
U	KIRK, MICHAEL C	135		NORTH ST	1
U	KIRK, NICOLE C	46		COOPER ST	4
D	KIRK, ROBERT THOMAS	46		COOPER ST	4
U	KIROUAC, MELANIE J	804		SOUTH WEST ST	7
D	KISIELEWSKI, EDWARD M	28		SYLVAN LN	2
	KISIELEWSKI, HELEN	464		MAIN ST	4
D	KISIELEWSKI, HELEN F	28		SYLVAN LN	2
D	KITCHEN, JULIUS JUTES	130		RAYMOND CIR	4
D	KITTRELL, EDWARD VERNELL J	2A		MANSION WOODS DR	3
D	KITTRELL, KELLIE B	2A		MANSION WOODS DR	3
U	KLAFETA, COLE RICHARD	259		COOPER ST	4
D	KLAFETA, CRAIG K	259		COOPER ST	4
D	KLAFETA, GEOFFREY KENNETH	259		COOPER ST	4
D	KLAFETA, LAURIE M	259		COOPER ST	4
U	KLAKOTSKIY, MIKHAIL S	420	62	MAIN ST	4
D	KLAKOTSKIY, VERONICA MAE	420	62	MAIN ST	4
R	KLAUBERT, THOMAS ALDEN	58		ALHAMBRA CIRCLE NO	5
U	KLECIAK, SUSAN P	410	9	MEADOW ST	5
U	KLEIN, TERESA MARIE	4		MAPLE ST	1
U	KLEIN, THOMAS T	14		TRACY DR	3
D	KLENAKIS, ANN MARIE	10A		CASTLE HILL RD	8
D	KLENAKIS, JOHN GEORGE	10A		CASTLE HILL RD	8
R	KLEPANCHUK, KELLY	59		CHANNELL DR	5
U	KLESZCZEWSKI, ANTONI	36A		PAUL REVERE DR	7
R	KLIMCZYK, BRITTANY MARIE	17	2	SUTTON PL	1
U	KLIMOSKI, KATHLEEN ANNE	17		WILBERT TER	2
U	KLIMOV, ANDREI	703		NORTH ST	2
U	KLIMOV, ILIA	982		SPRINGFIELD ST	2
U	KLIMOVA, KSENIYA	982		SPRINGFIELD ST	2
U	KLIMOVA, NADEZHDA	703		NORTH ST	2
U	KLIN, PHILIP J	24	27	DWIGHT ST	1
U	KLINAKIS, BRIAN M	109		ANTHONY ST	4
D	KLINAKIS, HEIDI MARIE	109		ANTHONY ST	4
D	KLINKOWSKI, DENNIS J	19		ASH LN	8
U	KLINKOWSKI, NANCY ANN	28A		CASTLE HILL RD	6
R	KLISIEWICZ, DONNA MARIE	22		WORTHINGTON BROOKE CI	8
R	KLISIEWICZ, JOHN W	22		WORTHINGTON BROOKE CI	8
	KLISIEWICZ, PAUL	22		WORTHINGTON BROOKE CI	8
U	KLOPFER, MARK R	11		BEECH HILL RD	2
U	KLUEH, NANCY JEAN	36		OVERLOOK DR	6
U	KLUEH, RENATE	6	19	SUTTON PL	1
U	KMEC, DIANE A	82		DOGWOOD LN	8
U	KNADLER, RICHARD	51		REGENCY PARK DR	4
U	KNAK, GERI MARIE	35		CHRISTOPHER LN	7
D	KNAPIK, BETTY	120		RIDGEWAY DR	2
U	KNAPP, JAMES R	6		BRIAR HILL RD	2
U	KNEESKERN, KERI ANN	65		KATHY TER	7
U	KNIGHT, JAMES R	82		INDEPENDENCE RD	6
U	KNIGHT, JOSEPH DANIEL	32		MILL ST	4
U	KNIGHT, KURTIS PHILP	132		LIBERTY ST	1
R	KNIGHT, MICHAEL J	97		COLUMBIA DR	7
U	KNIGHT, PATRICIA A	134		BROOKFIELD LN	8
U	KNIGHT, RICHARD E	65		NORTHWOOD ST	7
U	KNIGHT, TERESA M	82		INDEPENDENCE RD	6
U	KNOESS, DONNA J	12		BARN RD	3
R	KNORR, JULIE ANNE	18		KANAWHA AVE	8
U	KNORR, LORELEI PHEOBE	18		KANAWHA AVE	8
U	KNORR, WILLIAM DAVID	18		KANAWHA AVE	8
R	KNOWLES, BRIAN W	20		LOGAN PL	6
R	KNOWLES, DIANE M	20		LOGAN PL	6
U	KNOWLES, MARY ANN	50	203	CARDINAL DR	4
R	KNOWLES, VICKIE LYNN	88	C	PHEASANT HILL DR	7
D	KNOWLTON, ANNMARIE	889		SUFFIELD ST	6
U	KNOWLTON, BRENDEN JOSEPH	15		LAWNWOOD ST	8
U	KNOWLTON, CARRIANNE L	15		LAWNWOOD ST	8
U	KNOWLTON, COLIN	15		LAWNWOOD ST	8
U	KNOWLTON, EDWARD P	152		REGENCY PARK DR	4
U	KNOWLTON, KEVIN	60		PETERSON CIR	2
U	KNOWLTON, KRISTINE MARIE	152		REGENCY PARK DR	4
	KNOWLTON, LISA M	60		PETERSON CIR	2
	KNOWLTON, RICHARD J	889		SUFFIELD ST	6
U	KNOWLTON, STACEY A	889		SUFFIELD ST	6
	KNOX, GLORIA	464		MAIN ST	4
	KNOX, GLORIA	462	149	MAIN ST	4
R	KNOX, JACOB EDWARD	81		AMHERST AVE	3
D	KNYBEL, VICTOR	762		SUFFIELD ST	6
	KO, OKHEE	3B		MAPLE VIEW LN	3
R	KOBEE, DANIEL J	5		AUTUMN ST	8
U	KOBEE, KRISTIN ANN	5		AUTUMN ST	8
	KOBYLIANSKA, LUIDMYLA D	56		MOORE ST	1
U	KOBYLIANSKA, OLEKSANDRA	56		MOORE ST	1
U	KOBYLIANSKYI, OLEKSANDR	56		MOORE ST	1
D	KOCHKA, EIREANN C	228		JAMES ST	1
D	KOCHKA, JOHN BRIAN	228		JAMES ST	1
U	KOCOT, CHARLENE ANN	101		COREY COLONIAL CDS	5
U	KOCOT, KRISTEN ANN	58		PLANTATION DR	5
R	KOCOT, PETER EUGENE	28G		CASTLE HILL RD	6
U	KODESS, ANGELA J	45		SEQUOIA DR	3
D	KODESS, DANIELLE MAYA	45		SEQUOIA DR	3
U	KODESS, JASON L	45		SEQUOIA DR	3
U	KOEHLER, KERRY L	631		SPRINGFIELD ST	3
U	KOEHNE, DANIEL FRIEDRICH	107		WOODSIDE DR	4
U	KOESTER, LAUREN M	23		OTTAWA ST	1
U	KOGAN, LEONID	174		JUNIPER RIDGE DR	7
U	KOLDYS, JONATHAN G	83		MEMORIAL DR	3
D	KOLECZEK, DOMINIK	183		ROOSEVELT AVE	2
D	KOLECZEK, PELAGIA	183		ROOSEVELT AVE	2
D	KOLOCZEK, MIECZYSLAW	183		ROOSEVELT AVE	2
U	KOLODZIEJ, EILEEN M	67		ALFRED CIR	8
R	KOLODZIEJ, KENNETH J	67		ALFRED CIR	8
R	KOLONTAY, KRISTINE NICOLE	23		WALTER WAY	8
R	KOMAR, TOMASZ	91		LETENDRE AVE	1
R	KOMLA, JOHNNY PAUL	376		SUFFIELD ST	3
	KOMLA, STANLEY J III	376		SUFFIELD ST	3
R	KOMOSA, CAROLYN E	40		DOGWOOD LN	8
U	KONDRAT, KATIE ELIZABETH	22		RALPH ST	1
U	KONDRATIOUK, DAVID	96		BIRCH HILL RD	8
R	KONDRATIOUK, LILIYA	96		BIRCH HILL RD	8
R	KONONITZ, CONSTANCE ELAIN	66		REGENCY PARK DR	4
U	KONONITZ, DANIEL M	8		COREY COLONIAL CDS	5
R	KONONITZ, MICHAEL DAVID	66		REGENCY PARK DR	4
U	KONOPKA, JOHN ANTHONY	27		PIERCE ST	3
U	KONOPKA, MARYELLEN B	27		PIERCE ST	3
U	KONSULIAN, JULIANNA	25		JASMINE LN	3
R	KONSULIAN, OKSANA	25		JASMINE LN	3
U	KONUNCHUK, CAROLANN A	22		CORONET CIR	1
CC	KONUNCHUK, JAMES J	22		CORONET CIR	1
R	KONUNCHUK, JOSEPH J	51		HOPE FARMS DR	6
R	KOONS, KAREN E	460		SOUTHWICK ST	7
R	KOONS, MATTHEW J	460		SOUTHWICK ST	7
R	KOPASKY, KENNETH JONATHAN	49		LINCOLN ST	3
U	KOPINSKY, STEPHEN J	24	31	DWIGHT ST	1
R	KOPY, ELIZABETH M	1127		NORTH WESTFIELD ST	2
U	KOPY, GARY D	95		COSGROVE ST	8
R	KOPY, GEORGE A	1127		NORTH WESTFIELD ST	2
U	KOPY, PATRICIA E	95		COSGROVE ST	8
U	KOPYSCINSKI, CATHERINE M	46		CHAPIN ST	3
U	KOPYSCINSKI, EDWARD J	46		CHAPIN ST	3
U	KOPYSCINSKI, JACOB M	46		FEDERAL ST EXT	4
U	KOPYSCINSKI, JANET L	200		ROWLEY ST	3
U	KOPYSCINSKI, JEFFERY S	51		RANDALL ST	3
U	KOPYSCINSKI, KAYLENE NICHE	21		POTOMAC PL	4
	KOPYSCINSKI, KORY J	13		CHARLES ST	8
U	KOPYSCINSKI, SUSAN	51		RANDALL ST	3
D	KORCZ, ROSA A	135		ELMAR DR	6
U	KORCZ, TOMASZ	135		ELMAR DR	6
U	KOREPTA, MARCIN PAWEL	11		MAPLE AVE	4
U	KORETZ, PAUL WILLIAM	45		AUTUMN ST	8
D	KORETZ, PAUL	45		AUTUMN ST	8
R	KORNIYENKO, ALEKSANDR	36		KAREN DR	3
U	KORNIYENKO, ALEXANDER ART	36		KAREN DR	3
U	KORNIYENKO, ELENA	36		KAREN DR	3
R	KORNIYENKO, NICHOLAS ALEK	34		WASHINGTON AVE	4
R	KORNIYENKO, VICTORIA ANNE	349		SHOEMAKER LN	6
	KORNIYENKO, YANA	36		KAREN DR	3
	KORNIYENKO, YANA VALERYEV	34		WASHINGTON AVE	4
U	KOROBKOV, GABRIELLA	1143		SHOEMAKER LN	6
U	KOROBKOV, RUDOLF	1143		SHOEMAKER LN	6
R	KOROLEV, MICHAEL A	251		COOPER ST	4
R	KORONA, DANIELLE J	253		SCHOOL ST	5
	KORONA, FRANK	61		COOPER ST	4
R	KOROTICH, ARTHUR IVANOVICH	563		MILL ST	3
R	KOROTICH, DANIEL I	563		MILL ST	3
U	KOROTICH, IVAN I	563		MILL ST	3
	KOROTICH, IVAN I	563		MILL ST	3
U	KOROTICH, NADEZHDA	563		MILL ST	3
U	KORVEK, CAROLE A	36		ALHAMBRA CIRCLE NO	5
U	KORVEK, JASON M	60	B	HOPE FARMS DR	6
D	KORVEK, JOHN S	36		ALHAMBRA CIRCLE NO	5
R	KOS, CYNTHIA C	104		BROZ TER	1
R	KOS, WALTER C JR	104		BROZ TER	1
D	KOSAR, SHAHEEN	110	C	MAIN ST	4
D	KOSHUTA, LYNNE MARIE	18D		MANSION WOODS DR	3
U	KOSINSKI, ATHENA E	93		RISING ST	6
U	KOSINSKI, DONNA	50		WAGON WHEEL DR	7
D	KOSINSKI, EDWARD J	93		RISING ST	6
U	KOSIOR, ANNA	81		HAMILTON CIR	6
U	KOSIOR, DOMINIC	81		HAMILTON CIR	6
U	KOSIOR, MARIUSZ	81		HAMILTON CIR	6
	KOSSLUK, TREVOR MICHAEL	160		COREY COLONIAL CDS	5
R	KOSSLUK, WENDY G	160		COREY COLONIAL CDS	5
U	KOSTANSKI, RICHARD A	31		STANLEY PL	4
U	KOSTANSKI, WILLIAM J	42		ROBERTA CIR	5
U	KOT, DIANA	8		CARMEN AVE	1

V	NAME	HOUSE	APT	STREET	PCT
U	KOT, JOSEPH V	12		JASMINE LN	3
U	KOT, MAKSIM	8		CARMEN AVE	1
R	KOT, PAVEL IOSIFOVICH	34		JASMINE LN	3
U	KOT, TATYANA V	34		JASMINE LN	3
U	KOT, VALENTINA S	12		JASMINE LN	3
U	KOTB, SAMAR	34		FRANKLIN ST	3
U	KOTJAHASAN, YUDELKA	74		KENSINGTON ST	3
U	KOUDELKA, PAMELA A	26		YALE AVE	7
U	KOULGEORGE, ALEXANDER O	339		SPRINGFIELD ST	3
U	KOULGEORGE, CATHERINE A	68		PRINCETON AVE	2
U	KOULGEORGE, DWIGHT JAMES	68		PRINCETON AVE	2
D	KOULGEORGE, JAMES H	68		PRINCETON AVE	2
U	KOUSCH, STEPHEN K	29		VALENTINE ST	4
U	KOVALSKY, ELIZABETH DENYSE	148		EDGEWATER RD	6
U	KOVALSKY, JOHN RICHARD	148		EDGEWATER RD	6
D	KOVALSKY, PATRICIA	175		SENATOR AVE	4
U	KOVALSKY, RICHARD A	175		SENATOR AVE	4
U	KOVALSKYY, ANDRIY MARYANC	418	A-7	MEADOW ST	5
R	KOVALYAK, YELENA	96		BIRCH HILL RD	8
	KOVTUN, OLEKSANDR G	108		HENDOM DR	6
U	KOVTUN, YULIYA	108		HENDOM DR	6
U	KOWAL, FREDERICK C	50	131	CARDINAL DR	4
D	KOWALCZYK, TAMMY A	28		RIVIERA DR	8
CC	KOWALEWSKI, GAIL MARGUARI	29		CONNOR'S COVE	8
U	KOWALEWSKI, MICHAEL LEO	29		CONNOR'S COVE	8
D	KOWALSKI, JOHN CURTIS	180		COUNTRY RD	3
E	KOWALSKI, MARGARET F	1		HENDOM DR	7
D	KOWARSKY, AMY MARIE	32		MAPLE MEADOWS LN	6
U	KOWARSKY, JEFFREY PAUL	32		MAPLE MEADOWS LN	6
	KOZAK, CYNTHIA A	558		SOUTHWICK ST	7
U	KOZAK, DAVID WALTER	558		SOUTHWICK ST	7
U	KOZAK, DIONNA A	558		SOUTHWICK ST	7
D	KOZAK, ELLIE VERONICA	694		BARRY ST	7
U	KOZAK, GORDON M	51		COREY COLONIAL CDS	5
R	KOZAK, JEFFREY RICHARD	694		BARRY ST	7
U	KOZAK, KATIE A	15		BEEKMAN DR	5
R	KOZAK, VERONICA SHEILA	694		BARRY ST	7
R	KOZEL, DAVID E	19		LANCASTER DR	3
D	KOZEL, JOSEPHINE P	24		BURLINGTON DR	3
U	KOZEL, KRISTEN A	19		LANCASTER DR	3
U	KOZEL, TAYLOR LYNN	19		LANCASTER DR	3
U	KOZIKOWSKI, CAROL C	97		VALENTINE ST	4
U	KOZIKOWSKI, DANIEL P	825		NORTH WEST ST	2
U	KOZIKOWSKI, DEBRA A	825		NORTH WEST ST	2
D	KOZIKOWSKI, KEVIN FRANK	120		CAMBRIDGE ST	2
D	KOZIOL, DEBORAH ANN	172		BROOKFIELD LN	8
U	KOZIOL, EDWARD DAVID	4G		CASTLE HILL RD	8
R	KOZIOL, ELIZABETH A	228		MAYNARD ST	1
R	KOZIOL, GREGORY J	228		MAYNARD ST	1
U	KOZIOL, JAYNE ALLISON	4	G	CASTLE HILL RD	8
R	KOZIOL, JEFFREY	228		MAYNARD ST	1
U	KOZLAK, AUGUST P JR	171		FLORIDA DR	5
U	KOZLAK, CAROLYN	171		FLORIDA DR	5
D	KOZLOSKI, HENRY ANTHONY	102		MEADOW ST	4
D	KOZLOSKI, TERESA M	102		MEADOW ST	4
U	KOZLOV, VITANA A	657		SILVER ST	6
	KOZLOV, VLADIMIR P	657		SILVER ST	6
R	KOZUB, DONNA M	102		COTTONWOOD LN	8
R	KOZUB, JOHN F	102		COTTONWOOD LN	8
U	KOZUB, PRESTON	102		COTTONWOOD LN	8
U	KOZYNOSKI, BRENDA J	472		PINE ST	7
U	KOZYNOSKI, MARILYN STROBEI	6		SYCAMORE TER	8
U	KOZYNOSKI, MAX F	6		SYCAMORE TER	8
D	KRAAS, BENETTA M	886	37	MAIN ST	8
U	KRAAS, COURTNEY A	196		VALLEY BROOK RD	2
U	KRAAS, MICHAEL GEORGE	196		VALLEY BROOK RD	2
U	KRAAS, PATRICIA F	196		VALLEY BROOK RD	2
U	KRACH, THERESA MARIE	28		CLEVELAND ST	1
U	KRAFT, VICTORIA ANTOINETTE	151		RIVIERA DR	8
R	KRAJEWSKI, ALICE E	3		CENTERWOOD DR	6
U	KRAMER, ROBERT A SR	85		NORTH WESTFIELD ST	7
U	KRAPF, BONNIE J	84		WHITE FOX RD	7
D	KRAPF, BRUCE R	84		WHITE FOX RD	7
U	KRAPF, KIMBERLY JEAN POTTE	84		WHITE FOX RD	7
	KRAPF, SUSAN E	84		WHITE FOX RD	7
U	KRAS, DARLENE M	29G		CASTLE HILL RD	6
U	KRAS, JAMES A	29G		CASTLE HILL RD	6
U	KRASHENINNIKOV, IGOR V	17		POINSETTA ST	4
U	KRASHENINNIKOV, TATYANA V	17		POINSETTA ST	4
	KRASNIQI, HABIBE	55		HALLADAY DR	7
	KRASNIQI, HAXHI	55		HALLADAY DR	7
D	KRASNIQI, KUSHTRIM	55		HALLADAY DR	7
D	KRASNIQI, LIRIDONA	55		HALLADAY DR	7
D	KRASNOZHEN-RATUSH, OLGA	82		ROWLEY ST	3
D	KRASSLER, LISA M	56		SUNNYSLOPE AVE	8
U	KRASSLER, PAUL A	56		SUNNYSLOPE AVE	8
U	KRATIMENOS, PENELOPE	196		BROOKFIELD LN	8
	KRATOCHVIL, TRACEY A	289		NORTH ST	1
R	KRATOVIL, KENNETH A	873	24	SPRINGFIELD ST	3
	KRATOVIL, KEVIN	61		COOPER ST	4
D	KRATOVIL, MARCELLA F	44		ANNABLE ST	1
U	KRATOVIL, ROSEMARY C	1086		NORTH ST	2
U	KRATOVIL, SUSAN M	94		KENSINGTON ST	3
U	KRAUS, LINDA A	49		MAYNARD ST	1
U	KRAUS-LITTLEHALE, DIANE MAI	608		MAIN ST	4
U	KRAUS-RICCIO, ROBYN LYNN M	563		SHOEMAKER LN	6
R	KRAUSE, ADAM JACOB	75		ANTHONY ST	4
U	KRAUSE, HENRY R	62		ANTHONY ST	4
U	KRAUSE, JEFFREY J	75		ANTHONY ST	4
U	KRAUSE, JOANNE E	62		ANTHONY ST	4
U	KRAUSE, JOHN J	470		SCHOOL ST	5
R	KRAUSE, KATHRYN E	75		ANTHONY ST	4
U	KRAUSE, MILDRED F	470		SCHOOL ST	5
D	KRAVETZ, AMANDA J	38		ALBERT ST	5
U	KREMER, INNA	140E		AUTUMN ST	8
U	KREPS, DAVID L	58		PRIMROSE LN	6
R	KREPS, SHERRY ANN	58		PRIMROSE LN	6
U	KRESIAK, DEREK M	2		WEST VIEW LN	3
U	KRESIAK, HOLLY LAWSON	2		WEST VIEW LN	3
D	KRESOCK-INGENOHL, DENISE M	63		TOBACCO FARM RD	7
U	KRETSCHMER, GREGG JOSEPH	49		CLEMATIS RD	4
R	KRETSCHMER, MARIA	49		CLEMATIS RD	4
U	KRIEBEL, JASON R	29		CARMEL LN	7
U	KRIEBEL, MELISSA M	29		CARMEL LN	7
U	KRIEGER, DOROTHY A	9		FERNWOOD DR	6
U	KRIEGER, PARUL Z	662		NORTH WEST ST	2
R	KRIEGER, ROBERT	9		FERNWOOD DR	6
U	KRIEGER, SCOTT B	662		NORTH WEST ST	2
U	KRIPAKOV, SERGEY ALEKSEEV	1038		NORTH ST	2
U	KRIPAKOVA, OLGA P	1038		NORTH ST	2
	KRIVOLENKO, ALEX	168		FRANKLIN ST	3
U	KRIVOLENKO, IRINA	168		FRANKLIN ST	3
U	KRIVOLENKO, LILIYA	168		FRANKLIN ST	3
	KRIVOLENKO, OLGA	168		FRANKLIN ST	3
R	KRIVOLENKO, VICTOR	168		FRANKLIN ST	3
D	KROL, HILDA ALBA	153		CARDINAL DR	4
	KROLL, ADAM JOSEPH	162		MEADOW ST	4
R	KROLL, KRISTEN DANIELLE	21		CHANNELL DR	5
R	KROLL, RICHARD A	21		CHANNELL DR	5
	KROLL, TARA ROSE	162		MEADOW ST	4
U	KRONLUND, AMANDA M	650		COOPER ST	3
U	KRONLUND, BENJAMIN DANA	650		COOPER ST	3
D	KRONLUND, BETH ELLEN	44		FOREST HILL RD	2
D	KRONLUND, CRAIG DANA	44		FOREST HILL RD	2
D	KRONLUND, ZACHARY A	44		FOREST HILL RD	2
D	KRSTYEN, SALLY ANN	137		RIVER RD	8
D	KRSTYEN, THOMAS DAVID	137		RIVER RD	8
R	KRUPA, DANIEL M	44		KING ST	1
U	KRUPA, KRISTA	27		HIGH MEADOW RD	2
D	KRUPA, WAYNE A	27		HIGH MEADOW RD	2
R	KRUPCZAK, KEVIN M	76		OAK LN	1
R	KRUPCZAK, REGINA LOUISE	76		OAK LN	1
U	KRUSER, CAROL M	7		HAMPDEN LN	5
D	KRUSER, DAKOTA JAMES	7		HAMPDEN LN	5
U	KRUSER, KEITH A	7		HAMPDEN LN	5
U	KRUSER, SIERRA L	7		HAMPDEN LN	5
	KRUSHIRTZ, CHERYL	204		SUFFIELD ST	3
D	KRUZEL, DAVID W	108		VASSAR RD	2
U	KRYM, CYNTHIA L	146		BEEKMAN DR	5
U	KRYSHCHUK, SOFIYA	30		LOGAN PL	6
U	KRZYKOWSKI, ANTHONY R	343		NORTH WEST ST	7
U	KRZYKOWSKI, ANTHONY JOSEF	343		NORTH WEST ST	7
U	KRZYKOWSKI, ASHLEY	343		NORTH WEST ST	7
U	KRZYKOWSKI, KENNETH R	74	C	SPRINGFIELD ST	1
U	KRZYKOWSKI, LINDA	343		NORTH WEST ST	7
U	KUBIK, BRANDON F	57		PERRY LN	6
	KUBIK, BRIANA	46		FAYMORE DR	6
U	KUBIK, DORINE D	63		PLEASANT DR	2
U	KUBIK, KENNETH A SR	63		PLEASANT DR	2
U	KUCHARSKI, BOZENA Z	39		GLENDALE RD	5
D	KUCZARSKI, GARY J	87		PERRY LN	6
U	KUCZARSKI, LOUISE ANN	87		PERRY LN	6
U	KUDLIC, ANN I	17		NORTH WEST ST	7
D	KUDLIC, JOHN G II	775		NORTH WEST ST	2
U	KUDLIC, JOHN GREGORY	17		NORTH WEST ST	7
U	KUDLIC, ROSANNE	266		NORTH ST	1
U	KUDLIC, TIFFANY A	266		NORTH ST	1
U	KUENZI, JORDAN ALLEN	5		KRISTEN LN	1
U	KUFFEL, CYNTHIA JOY	1298		SUFFIELD ST	6
U	KUFFEL, TRAVIS	1298		SUFFIELD ST	6
U	KUGEL, NICKOLE A	11		BRIAR HILL RD	2
U	KUKHARCHUK, JOSEPH NATHAI	418	2	MEADOW ST	5
U	KUKHARCHUK, KATHERINE	138		MILL ST	3
R	KUKHARCHUK, KRISTINA	150		MEADOWBROOK RD	5
U	KUKHARCHUK, WILLIAM ILYA	52		ZACK'S WAY	5
U	KULAK, DEBORAH J	26		PEROS DR	5
U	KULAK, KARL M	26		PEROS DR	5
U	KULARSKI, KELLY A	47		QUAIL HOLLOW RD	8
U	KULAS, JACOB THOMAS	93		SHOEMAKER LN	6
U	KULIK, JAMES ROBERT	1025		MAIN ST	8
U	KULIK, JAMES R	1025		MAIN ST	8
D	KULIK, JUAN C	182		BROOKFIELD LN	8
U	KULIK, MIGUEL-ANGEL	7		ASH LN	8
	KULINKINA, YAROSLAVANA	98		BEEKMAN DR	5
	KULLE, SHEILA A	15		CAROL AVE	2
D	KULMIZEV, DIANA V	43		DEPALMA ST	3
U	KULMIZEV, MARK	43		DEPALMA ST	3
U	KULMIZEV, VLADISLAV	43		DEPALMA ST	3
U	KULMIZEVA, ANNA	43		DEPALMA ST	3
U	KULMIZEVA, TAMARA S	0	53	WRIGHT ST	8

V	NAME	HOUSE	APT	STREET	PCT
D	KULOBA, DERRICK WAFULA	238	2	MAPLE ST	1
U	KULYAK, JULIA	91		BURLINGTON DR	3
U	KULYAK, SERGEY	91		BURLINGTON DR	3
U	KULYAK, VIKTOR	91		BURLINGTON DR	3
U	KUMAS, ASUDE YAREN	12		CENTERWOOD DR	6
U	KUMAS, EMIN	12		CENTERWOOD DR	6
D	KUMAS, EROL	12		CENTERWOOD DR	6
U	KUMAS, RUKIYE KIYMET	12		CENTERWOOD DR	6
D	KUMAS, SONGUL	12		CENTERWOOD DR	6
U	KUMIEGA, ANTHONY L III	425		PINE ST	7
U	KUNASEK, ANGELIQUE M	1	J-2	BELDEN CT	6
D	KUNASEK, SANDRA R	16		SEQUOIA DR	3
U	KUNZE, MICHAEL L	37		BAILEY ST	8
U	KUNZE, TINA M	37		BAILEY ST	8
U	KUPEC, ROGER S	61		TAFT ST	1
U	KUPIEC, DANIEL J	49		MEMORIAL DR	3
U	KUPIEC, DANIELLE P	49		MEMORIAL DR	3
U	KUPIEC, MARY ELLEN	49		MEMORIAL DR	3
U	KUPIEC, NICHOLAS MITCHELL	11		RHODES AVE	3
D	KUPRAS, MARYANNE	9		MICHAEL ST	7
U	KUPRAS, MATTHEW J	9		MICHAEL ST	7
D	KUPRAS, RAYMOND J SR	9		MICHAEL ST	7
U	KUPRAS, RAYMOND J JR	9		MICHAEL ST	7
D	KURALT, BARBARA JEAN	92		EDWARD ST	5
U	KURCHNER, TIFFANY R	62		CHAPIN ST	3
D	KURNIK, VALERIE J	20A		STILL BROOK LN	7
U	KURTZ, RACHEL ANN	658		COOPER ST	3
U	KURTZ, STEVEN ROBERT	907		NORTH ST	2
D	KUSHNET, HARVEY B	886	45	MAIN ST	8
	KUSIAK, PATRICIA	464		MAIN ST	4
U	KUTZ, BARBARA J	174		EDGEWATER RD	6
U	KUTZ, DAVID C	174		EDGEWATER RD	6
U	KUTZENKO, GLEN R	15		SEYMOUR AVE	5
U	KUZA, CARLA J	94		MALLARD CIR	8
U	KUZA, JOHN C	94		MALLARD CIR	8
U	KUZMENKO, ANGELA	69		LINE ST	3
R	KUZMENKO, NATALIE	69		LINE ST	3
R	KUZMENKO, PAVEL	69		LINE ST	3
D	KUZONTKOSKI, ANN	61		COOPER ST	4
U	KVENVOLD, LAURA	14		ELLISON AVE	5
U	KWARCIANY, MICHAEL	33	77	NORMAN TER	1
	KWIAT, JOANNE R	511		SHOEMAKER LN	6
	KWON, GABSOO	322	8	MEADOW ST	4
R	KYLE, ANNMARIE	55		HAMPDEN LN	5

L

U	LA, COLIN	102		BLAIR'S HILL RD	3
D	LA, MAX PHONG	102		BLAIR'S HILL RD	3
D	LA, SINH NGHI	102		BLAIR'S HILL RD	3
U	LA, VAN	35		YARMOUTH DR	3
U	LA BONTE, CAROLINE GRACE	101		REED ST	4
R	LA CHAPPELLE, MICHAEL WILLI	112		NICOLE TER	6
U	LA FOUNTAIN, NOAH RYLEY	74		PHEASANT HILL DR	7
U	LA MARCHE, ANDREW JORDAN	9		RIDGEVIEW DR	2
U	LABARRE, ADRIANNE M	1214		NORTH ST	2
U	LABARRE, EILEEN A	45		PLEASANT DR	2
U	LABARRE, PAUL H	1214		NORTH ST	2
U	LABARRE, RICHARD N	45		PLEASANT DR	2
D	LABARRE-DESCH, DIANE	23A		CASTLE HILL RD	6
U	LABBE, LINDA L	144		WAGON WHEEL DR	7
R	LABBE, MAURICE E	144		WAGON WHEEL DR	7
D	LABEDA MCFARLANE, ELLA M	315		SPRINGFIELD ST	3
U	LABELLE, JUDITH C	116		COLEMORE ST	2
U	LABELLE, MICHAEL E	23		NORMAN TER	1
D	LABERGE, JOHN ANDREW	70		KENSINGTON ST	3
U	LABIER, MICHAEL PAUL	61	19	SOUTH WESTFIELD ST	6
D	LABOMBARD, CHRISTOPHER D	61		VALENTINE TER	4
U	LABONTE, JENNIFER A	101		REED ST	4
U	LABONTE, JOSEPH Y	42		SOUTH WEST ST	7
D	LABONTE, KENNETH J	101		REED ST	4
U	LABONTE, KYLE PAUL	107		COSGROVE ST	8
	LABONTE, NATHAN J	101		REED ST	4
U	LABONTE, PAUL H	107		COSGROVE ST	8
U	LABONTE, PAULA JOANNE	42		SOUTH WEST ST	7
U	LABONTE, TRINA A	107		COSGROVE ST	8
U	LABONTE-VERAS, MICHELE T	515		MILL ST	3
U	LABORDE, BRIAN J	152		SCHOOL ST	5
R	LABORDE, MARY T	152		SCHOOL ST	5
U	LABORDE, RAYMOND S JR	152		SCHOOL ST	5
U	LABOSCO, DEBRA K	490		SCHOOL ST	5
U	LABOSCO, DOROTHEA J	490		SCHOOL ST	5
U	LABRANCH, MARILYN M	8	1	SUTTON PL	1
D	LABRANCHE, AMBERLY	17		MEMORIAL DR	3
U	LABRANCHE, AUTUMN SKYE	23		FENTON ST	3
D	LABRANCHE, CHANDLER ELIZA	80		SPRUCE CIR	7
U	LABRANCHE, JACK MALONEY	80		SPRUCE CIR	7
U	LABRANCHE, RAYMOND JOSEP	73		HENDOM DR	7
R	LABRANCHE, WHITNEY L	44		BEEKMAN DR	5
U	LABRECQUE, ALICIA M	197		BROOKFIELD LN	8
U	LABRECQUE, HOLLY E	43		WILSON ST	1
	LABRECQUE, PETER	65		COOPER ST	4
U	LABRIE, ASHLEE LYNN	72		ELBERT RD	5
R	LABROAD, EDWARD RONALD JF	34		DARTMOUTH ST	8
R	LABROAD, KARRIE L	34		DARTMOUTH ST	8
U	LABROAD, MATTHEW EDWARD	34		DARTMOUTH ST	8
U	LABROAD, ZACHARY JAMES	34		DARTMOUTH ST	8
U	LABUN, KATHLEEN ANN	87		FARMINGTON CIR	2
U	LABUN, NICOLE K	87		FARMINGTON CIR	2
U	LABUN, ROBERT G	87		FARMINGTON CIR	2
D	LACAMERA, JOSHUA M	46		AMHERST AVE	3
D	LACAMERA, KIMBERLY ANN	171		WHITE FOX RD	7
R	LACAMERA, PETER J	171		WHITE FOX RD	7
D	LACARESSE, CAROLYN R	60		RED FOX DR	7
U	LACARESSE, MICHAEL A	60		RED FOX DR	7
U	LACASSE, BEAU MAREK	25		HEARTHSTONE DR	5
U	LACERTE, MARILYN	203		BROOKFIELD LN	8
U	LACH, HENRY	164		ROWLEY ST	3
U	LACHAPELLE, GABRIELLE IRENI	114		WITHERIDGE ST	2
U	LACHAPELLE, MONIQUE ALAINE	57		HASTINGS ST	2
U	LACHAPELLE, SEAMUS M	114		WITHERIDGE ST	2
R	LACHAPPELLE, ADRIENNE NICC	112		NICOLE TER	6
R	LACHAPPELLE, BRYAN GEORGE	34		MALLARD CIR	8
U	LACHAPPELLE, CAROLYN ANN	23		TANGLEWOOD LN	7
U	LACHAPPELLE, JULIE E	34		MALLARD CIR	8
U	LACHAPPELLE, MEGHAN ELIZAE	23		TANGLEWOOD LN	7
U	LACHAPPELLE, WILLIAM F	23		TANGLEWOOD LN	7
	LACOMBE, CARROLL E	48		HARVEY JOHNSON DR	4
U	LACOMBE, DANIELLE MARIE	99		HOPE FARMS DR	6
R	LACOMBE, ROBERT E	99		HOPE FARMS DR	6
	LACOMBE, SUZANNE	48		HARVEY JOHNSON DR	4
D	LACOUR, CARON A	84		MEADOWBROOK RD	5
D	LACOUR, EDWARD R JR	84		MEADOWBROOK RD	5
U	LACROIX, DIANA LYNN	195		BARRY ST	7
U	LACROIX, JAMES D	195		BARRY ST	7
D	LACROIX, JANET ANN	33	84	NORMAN TER	1
U	LACROIX, MICHELE C	15	1	SUTTON PL	1
U	LACROIX, PATRICIA A	11D		CASTLE HILL RD	6
U	LADEN SMAILI, BESEL KEMIL	108		FRANKLIN ST	3
U	LADUE, ALLESSA LYNNE	59		COREY COLONIAL CDS	5
R	LADUKE, GEORGE JOSEPH	31		MEADOWBROOK RD	5
U	LAFALAM, TIMOTHY JOHN	128		REED ST	4
U	LAFERRIERE, GERARD R	19		ARROWOOD DR	8
	LAFERRIERE, LISA	62		REGENCY PARK DR	4
	LAFLAMME, ANNIKA J	82		PLEASANT DR	2
U	LAFLAMME, BARBARA CONNOR	128		RIVIERA DR	8
U	LAFLAMME, BRENNAN C	128		RIVIERA DR	8
D	LAFLAMME, DONNA A	36		CARMEL LN	7
D	LAFLAMME, JACQUES D	36		CARMEL LN	7
U	LAFLAMME, KEITH RICHARD	23		PORTLAND ST	1
U	LAFLAMME, MARYANNA M	13		AMHERST AVE	3
D	LAFLAMME, NIGEL LEE	45		PETERSON CIR	2
R	LAFLAMME, PAUL A	82		PLEASANT DR	2
U	LAFLAMME, RICHARD ANTONIO	418	8	MEADOW ST	5
U	LAFLAMME, SUSAN L	140		ROWLEY ST	3
U	LAFLAMME, TERESA R	82		PLEASANT DR	2
	LAFLECHE, CRYSTAL	53		AMHERST AVE	3
D	LAFLECHE, LINDA J	230		REGENCY PARK DR	4
U	LAFLECHE, MICHAEL E	238	1	MAPLE ST	1
U	LAFLEUR, ARTHUR DAVID	374		MAIN ST	4
L	LAFLEUR, CHLOE MYRA	558		SOUTHWICK ST	7
U	LAFLEUR, DOROTHY	374		MAIN ST	4
U	LAFLEUR, JEREMY THOMAS	8		HALLADAY DR	7
U	LAFLEUR, JOHN E	51	28	MAPLE ST	1
D	LAFLEUR, KAREN JEAN	28		SOUTH BROOK LN	8
U	LAFLEUR, KATHLEEN A	44A		PHEASANT HILL DR	7
U	LAFLEUR, MARY KATHLEEN	66		COLUMBUS ST	3
D	LAFLEUR, PATRICK D	28		SOUTH BROOK LN	8
U	LAFLEUR, RICHARD ROY	66		COLUMBUS ST	3
D	LAFLEUR, ROBERTA H	73		SILVER LAKE DR	6
U	LAFONTAINE, CORINNE L	61		VASSAR RD	2
U	LAFONTAINE, GLEN R	61		VASSAR RD	2
R	LAFOREST, ALAN G	840		NORTH ST	2
U	LAFOREST, ALEXANDER	840		NORTH ST	2
U	LAFORTUNE, JESSICA MARION	341		BARRY ST	7
U	LAFORTUNE, PATRICK JAMES	163		RIVIERA DR	8
U	LAFOUNTAIN, JEFFREY J	95		SOUTH WESTFIELD ST	6
U	LAFOUNTAIN, SANDRA	41		BEEKMAN DR	5
U	LAFOUNTAINE, ANDREA MAURE	63		MARK DR	8
	LAFOUNTAINE, PHILIP J	63		MARK DR	8
U	LAFRANCE, KAREN MARIE	71		ELBERT RD	5
D	LAFROMBOISE, ANTHONY J	11		ONEIFBY LN	6
U	LAFROMBOISE, KERRY L	11		ONEIFBY LN	6
D	LAGACY, ERNEST E SR	615		SUFFIELD ST	4
R	LAGACY, ERNEST E JR	615		SUFFIELD ST	4
U	LAGACY, MICHAEL CRAIG	189		NORTH WEST ST	7
U	LAGACY, TIFFANY ANN	528		MILL ST	3
U	LAGASSE, ELIZABETH M	571		BARRY ST	7
D	LAGASSE, GAIL P	18		PLANTATION DR	5
U	LAGASSE, JEFFREY	69		KENSINGTON ST	3
R	LAGODITZ, JACQUELINE JOAN	140		PINE ST	7
U	LAGRANGE, LISA A	31		AMHERST AVE	3
U	LAHART, CRYSTAL M	47		MILL ST	6
D	LAIZER, JEANNE I	187		ADAMS ST	8
R	LAJEUNESSE, DAVID L	471		SOUTHWICK ST	7
U	LAJEUNESSE, DEREK LOUIS	471		SOUTHWICK ST	7
D	LAJEUNESSE, MARK WILLIAM	0	39	WRIGHT ST	8
U	LAJEUNESSE, MICHELLE JEANN	471		SOUTHWICK ST	7
U	LAJOIE, AMY	64		LIQUORI DR	2
U	LAJOIE, CONNER	64		LIQUORI DR	2
U	LAJOIE, JAMIE HEATH JR	39		JAMES AVE	5

V	NAME	HOUSE	APT	STREET	PCT
R	LAJOIE, TODD A	64		LIQUORI DR	2
U	LAJOIE, TRYSTEN JON	64		LIQUORI DR	2
U	LAKE, MARILYN	142		BROOKFIELD LN	8
U	LAKES-AFFLITTO, MICHELLE AN	805		SILVER ST	6
U	LAKOTA, RICHARD F	156	33	SUFFIELD ST	3
U	LALANCETTE, PATRICIA ANN	15		CANTERBURY LN	2
U	LALANCETTE, RONALD E	15		CANTERBURY LN	2
U	LALCHANDANI, MICHELLE MARI	122		REGENCY PARK DR	4
U	LALIBERTE, ALAIN L	41		RED FOX DR	7
U	LALIBERTE, BETTY L	41		RED FOX DR	7
U	LALIBERTE, EMILY LISA	91		PLANTATION DR	5
U	LALLI, TERESA A	33		WILLIAM ST	3
U	LAM, CRYSTAL	60		SHERI LN	3
	LAM, LANG	61		COOPER ST	4
	LAM, LILLIAN	462	239	MAIN ST	4
U	LAM, NGAN KIM	60		SHERI LN	3
D	LAMAGDELEINE, BRENDA A	5		GUNN GEARY LN	6
U	LAMAGDELEINE, ERIKA NICOLE	5		GUNN GEARY LN	6
R	LAMAGDELEINE, LENA J	70		STEWART LN	4
U	LAMARCHE, LAUREN GRACE	9		RIDGEVIEW DR	2
R	LAMARI, NICHOLAS J	247		COLEMORE ST	1
U	LAMB, JEREMY A	44		SILVER LAKE DR	6
U	LAMB, ROXANNE S	30		HUNTING LN	6
U	LAMB, SARAH K	44		SILVER LAKE DR	6
U	LAMB, TARA A	118		MOORE ST	1
U	LAMBERT, AMANDA JEANNE	128		REED ST	4
R	LAMBERT, GARY J	265		COLEMORE ST	1
D	LAMBERT, NIKOLAS SHAYN	63		ORLANDO ST	6
R	LAMBERT, PATRICIA LOUISE	121		BEEKMAN DR	5
U	LAMBERTY, TASHA M	33	54	NORMAN TER	1
D	LAMBOUSES, GEORGE	33		SYCAMORE TER	8
D	LAMBOUSES, HARRY GEORGE	33		SYCAMORE TER	8
U	LAMERE, MATTHEW JAMES	70		SOUTHWICK ST	7
D	LAMICA, ALLISON LEE	88		SOUTHWICK ST	7
U	LAMICA, GREGORY R	88		SOUTHWICK ST	7
U	LAMICA, THOMAS K III	10		ROYAL ST	3
R	LAMKINS, PERRY T	128		RIDGEWAY DR	2
U	LAMKINS, SUZANNE L	128		RIDGEWAY DR	2
U	LAMMERS, BRUCE E	1177		MAIN ST	8
D	LAMMERS, KERRI L	34		ANTHONY ST	4
U	LAMMERS, TIMOTHY JOSEPH	34		ANTHONY ST	4
CC	LAMONDE, THERESA CAROLINE	1157		MAIN ST	8
R	LAMONDIA, ANNA P H	144		COREY COLONIAL CDS	5
R	LAMONDIA, MARC JOHN	144		COREY COLONIAL CDS	5
D	LAMONTAGNE, JOYCE M	51	4	MAPLE ST	1
U	LAMONTAGNE, KIM ANN	48		CLEMATIS RD	4
U	LAMONTAGNE, MIA D	57		FERNWOOD DR	6
R	LAMONTAGNE, NICHOLAS DAVI	57		FERNWOOD DR	6
U	LAMOTHE, KENNETH P	66		DOGWOOD LN	8
D	LAMOTHE, WILFRED	156	11	SUFFIELD ST	3
U	LAMOTTE, BRIAN M	16		OLD FARM RD	3
R	LAMOTTE, MARK R	16		OLD FARM RD	3
R	LAMOUNTAIN, JON F	128		PARKVIEW DR	2
R	LAMOUNTAIN, KATHARINE S	35		COOLEY ST	1
	LAMOUNTAIN, KELSEY E	35		COOLEY ST	1
U	LAMOUNTAIN, KYLE H	35		COOLEY ST	1
U	LAMOUNTAIN, STEVE W	35		COOLEY ST	1
T	LAMOUREUX, ANDRE N	110		ELM ST	4
R	LAMOUREUX, CIARA ROSE	11H		CASTLE HILL RD	6
A	LAMOUREUX, KATHLEEN BEVEI	61	39	SOUTH WESTFIELD ST	6
U	LAMOUREUX, KIMBERLY LYNN	365		SOUTH ST	8
U	LAMOUREUX, LINDSAY ROSE	11H		CASTLE HILL RD	6
U	LAMOUREUX, MARC JOSEPH	365		SOUTH ST	8
U	LAMOUREUX, MICHEL JAMES	110		ELM ST	4
U	LAMPIASI, BRETT D	130		WALNUT ST	1
D	LAMSON, JOANNE A	133		SOUTH PARK TER	4
D	LAMSON, KATHERINE	119		CORONET CIR	1
R	LANCOUR, ASHLEY E	56		BEEKMAN DR	5
A	LANCOUR, DAWN	56		BEEKMAN DR	5
U	LANCOUR, DINA MARIE	64		HAMILTON CIR	7
D	LANCOUR, JAMES MICHAEL	64		HAMILTON CIR	7
U	LANCOUR, JOSEPH E	83		FAIRVIEW ST	4
D	LANCOUR, KATHERINE C	710		NORTH WEST ST	2
D	LANCOUR, SUSAN M	7F		CASTLE HILL RD	6
U	LAND, SEAN MICHAEL	92		COSGROVE ST	8
U	LANDAUER, LORI	107		CORONET CIR	1
U	LANDAUER, ROBERT J	107		CORONET CIR	1
U	LANDERS, CYNTHIA M	27B		CASTLE HILL RD	6
D	LANDERS, KATHERINE E	30		PAUL REVERE DR	7
U	LANDERS, KATHLEEN M	161		BROOKFIELD LN	8
U	LANDERS, MICHAEL T	161		BROOKFIELD LN	8
U	LANDERS, PATRICIA A	30		PAUL REVERE DR	7
U	LANDERS, PATRICK MICHAEL	100		OAK HILL AVE	1
D	LANDES, NOREEN MARIE	70	A	PHEASANT HILL DR	7
U	LANDRAU, XIOMARA	410		MEADOW ST	5
U	LANDRY, DAVID	50		LANCASTER DR	3
U	LANDRY, DAVID GEORGE	61	30	SOUTH WESTFIELD ST	6
U	LANDRY, DEBRA ANN	29		RIDGEWAY DR	2
U	LANDRY, DENNIS R	53		ARBOR LN	6
U	LANDRY, EMILY MICHELLE	50		LANCASTER DR	3
U	LANDRY, GREG G	99		COREY COLONIAL CDS	5
U	LANDRY, GREGORY A	29		RIDGEWAY DR	2
R	LANDRY, JENNIFER A	50		LANCASTER DR	3
U	LANDRY, KATELYN R	35		CLEMATIS RD	4
U	LANDRY, KIMBERLY A	53		ARBOR LN	6
CC	LANDRY, LANCE M	68		BROOKLINE AVE	2
U	LANDRY, LESLEE JENSEN	35		CLEMATIS RD	4
U	LANDRY, LORI E	53		ARBOR LN	6
U	LANDRY, LORRAINE A	72		COREY COLONIAL CDS	5
U	LANDRY, MICHAEL D	35		CLEMATIS RD	4
U	LANDRY, ROGER LEO	19		EDWARD ST	5
U	LANDRY, SAMANTHA MARIE	50		LANCASTER DR	3
U	LANDRY, SARAH LYNN	183		SCHOOL ST	5
U	LANDRY, SUSAN C	19		EDWARD ST	5
D	LANE, ARLENE F	20		CRICKET RD	7
U	LANE, GLENN ARMIN JR	22G		CASTLE HILL RD	6
D	LANE, JAMES ANDREW	20		CRICKET RD	7
	LANE, JUDITH	61		COOPER ST	4
R	LANE, LAVELL LEROY	61	32	SOUTH WESTFIELD ST	6
U	LANE, MELINDA J	58		ROOSEVELT AVE	2
	LANE, NATALIE	22G		CASTLE HILL RD	6
U	LANE, OLIVETTE H	42		MEMORIAL DR	3
U	LANE, ROBERT AARON	19		PLANTATION DR	5
	LANG, EVAN	24		MEMORY LN	7
R	LANG, MELISSA A	24		MEMORY LN	7
R	LANG, PAUL H	24		MEMORY LN	7
U	LANG, TIMOTHY H	64		TOM ST	2
R	LANGEVIN, BRUCE G	38		OAK ST	2
D	LANGEVIN, CAROL A	106		NORTHWOOD ST	2
U	LANGEVIN, CHERYL ANN	216		MEADOW ST	4
R	LANGEVIN, KAREN L	158		EDGEWATER RD	6
D	LANGEVIN, KRISTEN A	52		ELBERT RD	5
U	LANGEVIN, KRISTEN MARY	106		NORTHWOOD ST	2
U	LANGEVIN, MICHAEL J	106		NORTHWOOD ST	2
U	LANGEVIN, NICOLE LEONA	106		NORTHWOOD ST	2
U	LANGEVIN, TONYA M	190		LEONARD ST	5
U	LANGFORD, MARTIN	33	73	NORMAN TER	1
R	LANGFORD, MAX	33	73	NORMAN TER	1
U	LANGFORD, ZOE MARIE	33	73	NORMAN TER	1
D	LANGHORN, GEORGE OBIE	806		SOUTH WEST ST	7
D	LANGLEY, STEPHANIE	26		NORMAN TER	1
U	LANGLOIS, JOSEPH PETER JR	45		AUTUMN ST	8
U	LANGLOIS, THEODORE W	418	A-9	MEADOW ST	5
U	LANGLOIS, WALTER JOHN	142		SOUTH WEST ST	7
U	LANGONE, CECELIA A	54		HIGHLAND AVE	1
U	LANGONE, ELLIS L	417		SHOEMAKER LN	6
U	LANGONE, HOPE F	52		HIGHLAND AVE	1
U	LANGONE, JAMES L JR	52		HIGHLAND AVE	1
U	LANGONE, JOHN LAWRENCE	54		HIGHLAND AVE	1
U	LANGONE, KRISTINA MARIE	52		HIGHLAND AVE	1
U	LANGONE, NICHOLAS JAY CIRO	52		HIGHLAND AVE	1
D	LANGONE, VICTORIALYNN L	52		HIGHLAND AVE	1
U	LANGSTON, SARAH	52		COREY COLONIAL CDS	5
U	LANGTON, SHEILA M	19C		MANSION WOODS DR	3
U	LANIDES, VICTORIA	25F		CASTLE HILL RD	6
U	LANIER, DIANE C	28		OAKRIDGE DR	7
	LANIER, GRANT S	39		DOLORIS LN	6
U	LANIER, KIMBERLY JEAN	39		DOLORIS LN	6
Q	LANIER, QUEEN E	238	B-3	MAPLE ST	1
U	LANIER, RICHARD J	28		OAKRIDGE DR	7
R	LANIER, STEVEN R	39		DOLORIS LN	6
U	LANKOWSKI, DAVID J	63		AUTUMN ST	8
U	LANKOWSKI, TINA E	63		AUTUMN ST	8
U	LANSKI, CHRISTOPHER F	24		SEYMOUR AVE	5
U	LANSKI, JAKOB DOUGLAS	24		SEYMOUR AVE	5
U	LANSKI, NIKALAS WALKER	24		SEYMOUR AVE	5
U	LANSKI, SILKE A	24		SEYMOUR AVE	5
R	LANTZ, BARBARA P	30		DEPALMA ST	3
U	LANZA, CAMERON J	47		FOREST RIDGE LN	8
D	LANZA, MIRANDA	47		FOREST RIDGE LN	8
U	LAPALME, DOMINIQUE D	53		OAK ST	2
R	LAPALME, LIVIANA P	53		OAK ST	2
U	LAPALME, MICHELE MARIE ANT	9E		MANSION WOODS DR	3
U	LAPALME, RONALD G	53		OAK ST	2
R	LAPALME, SUSAN	220		BARRY ST	7
R	LAPAN, ROBERT B	112	B	MAIN ST	4
U	LAPIENSKI, ANN E	481		RIVER RD	5
D	LAPIENSKI, MARK C	481		RIVER RD	5
U	LAPIERRE, KENNETH A	34		ARBOR LN	6
R	LAPIERRE, LAURA A	34		ARBOR LN	6
D	LAPIERRE, MADELYN MEI	34		ARBOR LN	6
R	LAPIERRE, MARC RICHARD	73		RUGBY RD	2
U	LAPIERRE, MAUREEN M	51		RED FOX DR	7
U	LAPIERRE, PAMELA L	16		VALENTINE ST	4
U	LAPIERRE, ROBERT ANTHONY	51		RED FOX DR	7
U	LAPIERRE, RONALD R	16		VALENTINE ST	4
R	LAPIERRE, TANNER JUSTIN	16		VALENTINE ST	4
U	LAPIK, NADIA	1162	22	SPRINGFIELD ST	2
U	LAPIK, SERGEY VLADIMIROVICH	119		MAPLE ST	1
U	LAPIK, YULIA PAVLOVNA	119		MAPLE ST	1
U	LAPINS, GERALD J	796		SOUTH WEST ST	7
U	LAPINS, JONATHAN M	796		SOUTH WEST ST	7
R	LAPLACE, ANDREA L	206		BEEKMAN DR	5
U	LAPLANTE, MASON JOHN	737		BARRY ST	7
R	LAPOINTE, AIMEE MARIE	21	8	RIVER RD	8
R	LAPOINTE, CINDY MARIA	34		HARVEY JOHNSON DR	4
R	LAPOINTE, DEBORAH B	104		HORSHAM PL	2
	LAPOINTE, FAITH	34		HARVEY JOHNSON DR	4
U	LAPOINTE, GARY JOSEPH	69		ROWLEY ST	3
U	LAPOINTE, LAURA A	147		REGENCY PARK DR	4

V	NAME	HOUSE	APT	STREET	PCT
	LAPOINTE, LEAH	34		HARVEY JOHNSON DR	4
U	LAPOINTE, LYNN M	36		RAYMOND CIR	4
R	LAPOINTE, NICOLE ELIZABETH	115		CAMPBELL DR	5
R	LAPOINTE, RAYMOND T	34		HARVEY JOHNSON DR	4
U	LAPOINTE, ROGER N	104		HORSHAM PL	2
U	LAPOINTE, STEVEN J	36		RAYMOND CIR	4
D	LAPOLICE, CAROL R	55		FOREST RIDGE LN	8
U	LAPOLICE, MICHAEL A	55		FOREST RIDGE LN	8
U	LAPORTE, JOSEPH W JR	14		MILL ST	4
U	LAPORTE, MILDRED I	14		MILL ST	4
U	LAPPONESE, GINA M	59		HIGHLAND AVE	1
R	LAPPONESE, LOUISE	886	44	MAIN ST	8
D	LAPPONESE, SONJIA K	886	28	MAIN ST	8
R	LAPPONESE, ZACHARY R	120		ROWLEY ST	3
R	LAPRADE, DANIEL C	41		GINA DR	7
	LAPRADE, LORRAINE	464		MAIN ST	4
U	LAPRISE, RONALD J	6		CANTERBURY LN	2
U	LAPRISE, SUSANNA C	6		CANTERBURY LN	2
	LAPSOV, DANIIL	23		LEXINGTON ST	1
U	LAPSOV, EDUARD	85		BRIDGE ST	1
	LAPSOV, LEONID	23		LEXINGTON ST	1
U	LAPSOV, SERGHEI	23		LEXINGTON ST	1
	LAPSOV, TIMOFEI	23		LEXINGTON ST	1
D	LAPSOV, VICTOR	85		BRIDGE ST	1
U	LAPSOVA, ALLA	85		BRIDGE ST	1
U	LAPSOVA, INNA	23		LEXINGTON ST	1
D	LARAMEE, MARIE D	74		PLANTATION DR	5
U	LAREAU, ELISABETH M L	115		SOUTH WEST ST	7
U	LAREAU, ROBERT A	115		SOUTH WEST ST	7
U	LARESE, MARISA M	89		HARVEY JOHNSON DR	4
	LARGAY, ANGELINA R	48		FOX FARM RD	2
U	LARGAY, JAMES E JR	32		ALFRED ST	8
CC	LARGAY, JOHN J	48		FOX FARM RD	2
R	LARGAY, KENNETH J	187		EDGEWATER RD	6
U	LARGAY, PAMELA A	32		ALFRED ST	8
D	LARGAY, TERESA F	48		FOX FARM RD	2
D	LARIVEE, MICHAEL V	47		SHERI LN	3
U	LARIVIERE, GLORIA M	79		BRADFORD DR	6
	LARIVIERE, GUY	19		ROYAL ST	3
U	LARIVIERE, MELISSA M	42		WARREN ST	5
U	LARIVIERE, RONALD E	79		BRADFORD DR	6
U	LAROCHELLE, CASSANDRA T	969		SHOEMAKER LN	6
U	LAROCHELLE, GABRIEL ERIC	969		SHOEMAKER LN	6
R	LAROCHELLE, SCOTT	111		WHITE FOX RD	7
U	LAROCHELLE, SHANNON COLLE	111		WHITE FOX RD	7
U	LAROCHELLE, YVAN	969		SHOEMAKER LN	6
U	LAROCQUE, ANTONIO MICHAEL	70		MEADOW ST	4
R	LAROCQUE, CARMELINA D	70		MEADOW ST	4
R	LAROCQUE, JASON A	70		MEADOW ST	4
	LAROCQUE, MARISA	70		MEADOW ST	4
D	LAROCQUE-WARD, KYLIE NOEL	491		FRANKLIN ST EXT	6
U	LAROSE, LINDA A	40		BARRY ST	6
U	LAROSE, MICHAEL DEAN	55		GARDEN ST	3
U	LAROUCHE, EMILY	258		ADAMS ST	8
U	LAROUCHE, MICHAEL P	258		ADAMS ST	8
A	LAROUCHE, PAULA ANN	258		ADAMS ST	8
U	LARRABEE, AUSTIN DANIEL	99		VALLEY BROOK RD	2
D	LARSEN, ALYSSA MERRIMAE	55		NORTH WESTFIELD ST	7
U	LARSON, CHARLES F III	12		FEDERAL AVE	4
U	LARSON, PHYLLIS M	12		FEDERAL AVE	4
U	LARSON, SETH A	12		FEDERAL AVE	4
U	LARY, FRANKLIN	30		BRIARCLIFF DR	7
U	LARY, PATRICIA	30		BRIARCLIFF DR	7
D	LASANTA, BETZAIDA	83		HALLADAY DR	7
U	LASCALA, ANNA F	95	6	NORTH WESTFIELD ST	7
U	LASCALA, DEBORAH A	26		ANNABLE ST	1
D	LASCALA, NICHOLAS W	26		ANNABLE ST	1
U	LASKOWSKI, CARLY JANE	192		BEEKMAN DR	5
U	LASKOWSKI, EMIL	192		BEEKMAN DR	5
U	LASKOWSKI, RAYMOND	192		BEEKMAN DR	5
U	LASKOWSKI, SANDRA E	192		BEEKMAN DR	5
U	LASKOWSKI, STEPHEN J	192		BEEKMAN DR	5
U	LASORSA, LAURA M	10	D	GARY PL	6
R	LASSONDE, RUSSELL R	18		CARMEL LN	7
U	LATAILLE, CATHY A	72		WAGON WHEEL DR	7
U	LATHROP, BRUCE DUDLEY	65		DEPALMA ST	3
CC	LATHROP, DANIEL J	254		REGENCY PARK DR	4
U	LATHROP, EMILY MICHELE	65		DEPALMA ST	3
U	LATHROP, JEREMY J	523		FRANKLIN ST EXT	6
U	LATHROP, JONATHAN	51		MERRELL DR	5
	LATHROP, MEGAN N	208		WALNUT ST	1
U	LATHROP, SEAN P	51		MERRELL DR	5
R	LATIF, JOSEPH PETER	50	210	CARDINAL DR	4
U	LATIF, MARION A	50	210	CARDINAL DR	4
U	LATIMER, DEBRA LYNN	141		FRANKLIN ST	3
U	LATIMER, PETER G	141		FRANKLIN ST	3
U	LATOURELLE, JONATHAN MICH	62		FEDERAL AVE	4
D	LATOURELLE, MICHELLE L	62		FEDERAL AVE	4
U	LATOURELLE, MORGAN ALEXAN	62		FEDERAL AVE	4
U	LATTELL, CORRINE	82		JANELLE DR	5
U	LATTELL, VALERIE M	82		JANELLE DR	5
U	LATULIPPE, ARMAND D	73		RIDGEWAY DR	2
D	LATULIPPE, LAURA R	73		RIDGEWAY DR	2
U	LAUBER, DYLAN CADEN	274		SILVER ST	6
U	LAUDATO, CASSIDY ROSE	16		WARREN ST	5
U	LAUDATO, CLARA	16		WARREN ST	5
R	LAUDATO, DAVID	16		WARREN ST	5
U	LAUDATO, ETHAN DAVID	16		WARREN ST	5
R	LAUDATO, FELICITY L	16		WARREN ST	5
U	LAUDATO, HALEY JOANNE	68		JENNIE CIR	5
R	LAUDATO, JAMES DAVID	68		JENNIE CIR	5
U	LAUDATO, KRISTEN	68		JENNIE CIR	5
D	LAUDATO, LISA	42		SHERWOOD DR	5
U	LAUDATO, RYAN ANTHONY	68		JENNIE CIR	5
U	LAUGHLIN, JOCELYN NICHOLE	19		HAMILTON CIR	7
U	LAURIE, SHANNON KELLIE	214		NORTH ST	1
U	LAURIE, TINA LEE	214		NORTH ST	1
U	LAUSIER, DOMINIQUE ROSE MA	130A		MAIN ST	4
U	LAUZIERE, JEFFERY WILLIAM JF	194		HIGH ST	1
U	LAVALLEE, JEROME A	169		RIVER RD	8
U	LAVALLEE, JOSEPH ANDRE JR	82		POINSETTA ST	4
U	LAVALLEE, NATALIE M	98		ALHAMBRA CIRCLE NO	5
U	LAVALLEE, RANDALL MICHAEL	37		WHITE OAKS DR	2
U	LAVALLEY, ALFRED JAMES	467		MEADOW ST	4
D	LAVALLEY, EDWARD ALFRED	23		MOORE ST	1
D	LAVALLEY, GERALD J	17		PARK ST	1
U	LAVALLEY, MARIA KOUTROUBIL	467		MEADOW ST	4
U	LAVALLEY, SALLY ANNE	17		PARK ST	1
U	LAVECK, DAVID P	68		PHEASANT RUN CIR	7
U	LAVELLE, ERIC J	8		CAMBRIDGE ST	7
U	LAVELLE, KRISTEN M	8		CAMBRIDGE ST	7
D	LAVELLI, DANIEL A	54		HIGH ST	1
	LAVERDIERE, BEVERLY	464		MAIN ST	4
	LAVIGNE, BRIAN J	627		SPRINGFIELD ST	3
D	LAVIGNE, KAREN A	350	63	MEADOW ST	5
U	LAVIGNE, MICHAEL LAWRENCE	88		RIVIERA DR	8
U	LAVIMODIERE, CHARLES J III	15		MARLA PL	7
R	LAVIMODIERE, CHARLES J JR	43		HOWARD ST	1
U	LAVIMODIERE, COURTNEY ANN	15		MARLA PL	7
U	LAVIMODIERE, TERESA ANN	43		HOWARD ST	1
U	LAVIN, JUDITH R	86		LIQUORI DR	2
U	LAVIN, LINDSIE M	86		LIQUORI DR	2
U	LAVIN, MONICA ROSE	144		PARKEDGE DR	2
U	LAVIN, SEAN D	144		PARKEDGE DR	2
U	LAVIOLETTE, DENISE M	26		DUTCHMASTER DR	7
U	LAVIOLETTE, NICHOLAS EDWAF	26		DUTCHMASTER DR	7
R	LAVIOLETTE, PAUL KEVIN	26		DUTCHMASTER DR	7
U	LAVIOLETTE, RYAN PAUL	26		DUTCHMASTER DR	7
	LAVIOLETTE, SALLY	66		WILSON ST	1
U	LAVIOLETTE, SUSAN A	66		WILSON ST	1
U	LAVOIE, ANNETTE M	0	46	WRIGHT ST	8
R	LAVOIE, CATHERINE R	83		SUNSET TER	6
R	LAVOIE, EDWARD J	83		SUNSET TER	6
U	LAVOIE, ERIN	83		SUNSET TER	6
U	LAVOIE, JENNIFER LYNN	67		TAFT ST	1
U	LAVOIE, LISA MARIE	350	18	MEADOW ST	5
U	LAVRENCHUK, ANNA	9		MOORELAND ST	3
	LAVRENCHUK, IGOR I	68		HEMLOCK RIDGE	2
U	LAVRENCHUK, IGOR R	68		HEMLOCK RIDGE	2
	LAVRENCHUK, LUYBOV	20		KRISTEN LN	1
U	LAVRENCHUK, LYUDMILA	68		HEMLOCK RIDGE	2
	LAVRENCHUK, NATALIYA	68		HEMLOCK RIDGE	2
A	LAVRENCHUK, NICKOLAS IGOR	68		HEMLOCK RIDGE	2
	LAVRENCHUK, OKSANA	20		KRISTEN LN	1
	LAVRENCHUK, OLESYA	20		KRISTEN LN	1
U	LAVRENCHUK, ROMAN I SR	68		HEMLOCK RIDGE	2
U	LAVRENCHUK, STEPAN LEONID	9		MOORELAND ST	3
	LAVRENCHUK, STEPAN JR	9		MOORELAND ST	3
U	LAWLER, ROBERT N	5		BEEKMAN PL	5
U	LAWLOR, CYNTHIA A	16A		MANSION WOODS DR	3
U	LAWRENCE, CLAIRE T	305		NORTH ST	1
D	LAWRENCE, GARY R	198		PINEVIEW CIR	8
U	LAWRENCE, MARGARET A	198		PINEVIEW CIR	8
U	LAWRENCHUK, MORGAN ANN	61		SOUTH WESTFIELD ST	6
U	LAWSON, ARTHUR R	51		PINEVIEW CIR	8
U	LAWSON, BARBARA ANN	782		SOUTH WEST ST	7
D	LAWSON, BEVERLYANN NICOLE	62		ARBOR LN	6
D	LAWSON, BRUCE R	782		SOUTH WEST ST	7
U	LAWSON, CAROL A	51		PINEVIEW CIR	8
U	LAWSON, DANIEL J	62		ARBOR LN	6
	LAYMAN, FRED	61		COOPER ST	4
R	LAZAREV, VALENTIN	22		KATHY TER	7
D	LAZARUS, LINDA J	43		TWIN OAK RD	3
D	LAZAZZERA, ANNMARIE	380		ADAMS ST	6
U	LAZAZZERA, CHRISTOPHER JOI	380		ADAMS ST	6
U	LAZAZZERA, JEFFREY L	24		TINA LN	7
D	LAZAZZERA, JOHN M	380		ADAMS ST	6
D	LAZAZZERA, MICHAEL	107		BRIEN ST	3
U	LE, ANH N	1135		SHOEMAKER LN	6
U	LE, HANG	123		MAIN ST	4
U	LE, HUU T	1215		NORTH ST	7
	LE, HUYNH DAI	138		LANCASTER DR	3
U	LE, RACHEL THIEN LAM	45		CEDAR KNOLL DR	7
R	LE, TUAN DINH	27		CARR AVE	4
	LE, VIET THE	1135		SHOEMAKER LN	6
U	LE BLANC, KEITH DANIEL	737		NORTH ST	2
U	LEAL, KATHLEEN S	42		MCKINLEY ST	1
	LEAL, RICHARD WAYNE	42		MCKINLEY ST	1
D	LEARNED, SHERRY F	46		ALTHEA CIR	4
U	LEARY, CAROLYN	17D		CASTLE HILL RD	6

V	NAME	HOUSE	APT	STREET	PCT
D	LEARY, ELIZABETH ANNE	24	38	DWIGHT ST	1
U	LEARY, JESSICA ANN	140		KATHARINE DR	5
U	LEARY, RONALD G JR	140		KATHARINE DR	5
	LEARY, SAMANTHA J	140		KATHARINE DR	5
U	LEARY, SHARON M	2		BEEKMAN DR	5
U	LEATHEM, MARY F	37		PARKER ST	4
U	LEATHEM, MYRON COLIN	37		PARKER ST	4
U	LEATHEM, TREVOR C	37		PARKER ST	4
D	LEAVITT, JOEL	480		SILVER ST	6
U	LEAVITT, LORI JANE	291		SOUTH WEST ST	7
R	LEAVITT, PAULA J	454		COREY ST	5
U	LEBEAU, CAMERON DENNIS	55		PAUL REVERE DR	7
U	LEBEAU, DENNIS A II	140	G	AUTUMN ST	8
U	LEBEAU, GERARD A	66A		PAUL REVERE DR	7
D	LEBEAU, JOANNE S	230		PINE ST	7
U	LEBEAU, TRACEY M	92		CORONET CIR	1
U	LEBLANC, BENJAMIN LEO	39		HUNTING LN	6
U	LEBLANC, BRANDON MICHAEL	486		COREY ST	5
D	LEBLANC, BRENDAN JAMES	78		NORTH WESTFIELD ST	7
U	LEBLANC, CHRISTOPHER SCOT	670		MAIN ST	4
U	LEBLANC, CONSUELO ANA	39		HUNTING LN	6
D	LEBLANC, DEANNA MARIE	78		NORTH WESTFIELD ST	7
U	LEBLANC, DOUGLAS A	39		HUNTING LN	6
U	LEBLANC, GAIL M	0	55	WRIGHT ST	8
	LEBLANC, IWONA	136		BEEKMAN DR	5
	LEBLANC, SARAH J	39		HUNTING LN	6
D	LEBLANC, WILLIAM J JR	78		NORTH WESTFIELD ST	7
U	LEBOEUF, MARYANN	22		COREY ST	5
U	LEBRETON, ZACHARY W	135		FRANKLIN ST	3
U	LEBRON, LUIS ALBERTO	123		CHERRY ST	1
D	LEBRON RIVERA, BERNAMAXIN	123		CHERRY ST	1
D	LEBRONSIERRA, BERNAMAXIN	123		CHERRY ST	1
U	LECH, CHRISTOPHER J	66		BURLINGTON DR	3
U	LECH, MARK R	66		BURLINGTON DR	3
U	LECH, VERONICA	66		BURLINGTON DR	3
U	LECHUGA, RALPH BENJAMIN	32		SHERI LN	3
U	LECLAIR, AGNES MARIE	31		ASH LN	8
U	LECLAIR, AUTUMN	46		RIVERVIEW AVE	8
R	LECLAIR, BRIDGET H	886	2	MAIN ST	8
U	LECLAIR, DONNA M	18		BROOKLINE AVE	2
	LECLAIR, GINA	83		KIRKLAND ST	4
U	LECLAIR, JULIE ANN	238		ELM ST	4
	LECLAIR, KYLE M	56		RIVER RD	8
U	LECLAIR, MICHELLE LYNN	5		HAMAR DR	6
D	LECLAIR, ROBERT III	44		ELBERT RD	5
U	LECLAIR, ROBERT R	83		KIRKLAND ST	4
U	LECLAIR, SUSAN MARIE	886	46	MAIN ST	8
J	LECLAIR, TIMOTHY	397		SPRINGFIELD ST	3
U	LECLERC, CHLOE N	31		PINEVIEW CIR	8
D	LECLERC, FRANCES M	257		ELM ST	8
U	LECLERC, JEFFREY R	257		ELM ST	8
D	LECLERC, JUDITH M	85		ALBERT ST	5
U	LECLERC, MICHELLE S	80		CARR AVE	4
U	LECOURS, APRIL D	72		COLUMBIA DR	7
R	LECOURS, DAVID A	72		COLUMBIA DR	7
	LECOURS, DAVID A II	72		COLUMBIA DR	7
U	LECRENSKI, DONALD S	638		SOUTH WEST ST	7
U	LECRENSKI, SUSAN P	638		SOUTH WEST ST	7
D	LEDDY, BRIAN J	32		ELLINGTON ST	1
D	LEDDY, DALE MARIE	32		ELLINGTON ST	1
R	LEDDY, MARK A	32		ELLINGTON ST	1
U	LEDGER, ANN T	18H		CASTLE HILL RD	8
U	LEDGER, LYNNE M	172		CAMBRIDGE ST	2
D	LEDOUX, DIANE	183		RIVER RD	8
D	LEDOUX, DORA S	124		MAIN ST	4
U	LEDUC, DEENA S	15		FLORIDA DR	5
R	LEDUC, ERIC J	30		PROSPECT ST	1
U	LEDUC, JUNE L	29G		CASTLE HILL RD	6
	LEDUC, KURTIS P	29G		CASTLE HILL RD	6
U	LEDUC, LOGAN K	55		NORTH WESTFIELD ST	7
D	LEDUC, LORRAINE K	60		MOUNTAINVIEW ST	6
U	LEDUC, LOUANN	40		WRENWOOD LN	3
U	LEDUC, THOMAS C	15		FLORIDA DR	5
U	LEDWELL, ANN MONICA	28		ROBIN RIDGE DR	2
U	LEDWITH, DEANNA L	57		CARR AVE	4
D	LEDWITH, ELLEN M	20		STERLING RD	5
U	LEDWITH, PETER	57		CARR AVE	4
U	LEDWITH, SAMANTHA N	57		CARR AVE	4
	LEE, ABIGAIL	74		GLENDALE RD	5
	LEE, ANDREA	53		WHITE OAKS DR	2
U	LEE, ANGELA MARIE	16		RED OAKS CIR	2
D	LEE, CARLA JAMES	74		GLENDALE RD	5
D	LEE, CHARLOTTE P	116		SPENCER ST	1
D	LEE, EDDIE W JR	74		GLENDALE RD	5
U	LEE, HOYOUNG	418	A-11	MEADOW ST	5
R	LEE, JENNIFER L	116		SPENCER ST	1
U	LEE, JUNG HEE	322	18	MEADOW ST	4
D	LEE, KEVIN SUNG	67		CHESTNUT LN	8
U	LEE, MARTIN	53		WHITE OAKS DR	2
D	LEE, MICHELE ELIZABETH	128		KAREN LYNN CIR	7
R	LEE, NATHAN T	16		RED OAKS CIR	2
U	LEE, PATRICIA ANN	418	11	MEADOW ST	5
	LEE, SE WAL	82		BARRY ST	6
U	LEE-AMATO, NATHAN JOSEPH	95		RIVIERA DR	8
U	LEEPER, CATHERINE INDIA	144	C	AUTUMN ST	8
U	LEES, EVELYN D	12		BEEKMAN PL	5
D	LEFAVE, DARIN P	195		COOPER ST	4
D	LEFAVE, DEBRA ANN	195		COOPER ST	4
R	LEFEBVRE, BRIAN J	63		BROOKLINE AVE	2
D	LEFEBVRE, HANNAH E	55		JAMES ST	1
U	LEFEBVRE, LINDA R	32		CAMBRIDGE ST	7
R	LEFEBVRE, MICHEL REMY	95		BRIDGE ST	1
U	LEFEBVRE, PAUL S	131		NORTH WEST ST	7
L	LEFEBVRE, STEVEN R	32		CAMBRIDGE ST	7
U	LEFFERTS, ALLEN H	72		FEDERAL ST	4
U	LEFFERTS, DEBRA ANNE	72		FEDERAL ST	4
D	LEGACE, KAREN B	67		REED ST	4
R	LEGACY, MARILOU DEPALO	131		ANTHONY ST	4
D	LEGALOS, MELISSA ANNE	80		SPRUCE CIR	7
	LEGER, JEANNE	464		MAIN ST	4
R	LEGERE, JOSEPH D II	105		ANVIL ST	7
U	LEGERE, MARY F	105		ANVIL ST	7
U	LEGRAND, DAVID S	51		WESTERN DR	5
U	LEGRAND, HELEN L	51		WESTERN DR	5
D	LEGRAND, JOELLEN	35		SOUTH PARK TER	4
	LEGRAND, MICHAEL	875		RIVER RD	5
D	LEGROS, BRYNN MADISON	126		COUNTRY RD	3
R	LEGROS, KIMBERLY M	126		COUNTRY RD	3
	LEGROS, SARAH	126		COUNTRY RD	3
U	LEHOUILLER, NORMAN JOSEPH	873		SPRINGFIELD ST	3
U	LEIGNER, JOELLE M	2		COREY COLONIAL CDS	5
U	LEIN, KATHLEEN ETSON	175		MAPLE ST	1
U	LEIN, MATTHEW RICHARD	175		MAPLE ST	1
U	LEIPER, GRACE ESTHER	24		PROVIN MOUNTAIN DR	2
U	LEIPER, OLIVIA LYNN	24		PROVIN MOUNTAIN DR	2
U	LEITHOFF, ERNEST E	40		OAKRIDGE DR	7
U	LEITHOFF, PATRICIA	40		OAKRIDGE DR	7
U	LEITL, BRICKELLE C	418	D-5	MEADOW ST	5
U	LEITL, NATHAN ROBERT	418	D-5	MEADOW ST	5
U	LEMANSKI, PAMELA A	29	1	COLUMBUS ST	3
U	LEMARIER, JACOB A	40		NORTHWOOD ST	2
U	LEMARIER, JORDAN C	40		NORTHWOOD ST	2
U	LEMAY, PATRICIA L	50		SILVER ST	8
U	LEMAY, SYLWIA	1060		SHOEMAKER LN	6
U	LEMAY, THOMAS A JR	1060		SHOEMAKER LN	6
R	LEMAY, THOMAS ANDREW	1060		SHOEMAKER LN	6
U	LEMEK, CLAIRE ANN	265		REGENCY PARK DR	4
D	LEMELIN, MARY EILEEN	816		SOUTH WEST ST	7
U	LEMELIN, MICHELLE AMANDA	791		SOUTH WEST ST	7
U	LEMELIN, PAIGE ALYSSA	133		REGENCY PARK DR	4
U	LEMIEUX, CAROLYN M	25		BROOKLINE AVE	2
U	LEMIEUX, GREGORY J	25		BROOKLINE AVE	2
U	LEMIEUX, VALERIE M	25		BROOKLINE AVE	2
R	LEMIRE, AMY LYNNE	220		BEEKMAN DR	5
	LEMIRE, BARBARA A	12		ONEIFBY LN	6
	LEMIRE, STEVEN E	12		ONEIFBY LN	6
U	LEMIRE, WANDA E	0	33	WRIGHT ST	8
U	LEMKE, CONNOR JOHN	95		CRICKET RD	7
U	LEMKE, DAVID LLOYD	22		RAYMOND CIR	4
U	LEMKE, JARROD ANTHONY	22		RAYMOND CIR	4
U	LEMKE, MATTHEW	95		CRICKET RD	7
U	LEMKE, PAYTON R	22		RAYMOND CIR	4
R	LEMKE, ROBERT F	50		BIRCH HILL RD	8
U	LEMKE, SHELLEY ANN	95		CRICKET RD	7
R	LEMKE, STACEY A	50		BIRCH HILL RD	8
U	LEMKE, TAMI ANN	22		RAYMOND CIR	4
D	LEMOINE, JOHN JOSEPH	102		ANTHONY ST	4
U	LEMOINE, WILLIAM	52		LETENDRE AVE	1
U	LEMON, JEFFREY	16		PLANTATION DR	5
U	LEMON, LISA ANN	16		PLANTATION DR	5
U	LEMPKE, BETTY LOU	23F		CASTLE HILL RD	6
U	LEMPKE, SARAH R	105		WITHERIDGE ST	2
U	LEMUS, JESSICA KAREN	48		ALHAMBRA CIR NO	5
U	LENKE, CHRISTINE C	23F		CASTLE HILL RD	6
U	LENNON, JOANNE	183		BROOKFIELD LN	8
U	LENNON, JOHN MARTYN	118		COLUMBIA DR	7
U	LENNON, LINDA A	118		COLUMBIA DR	7
D	LENS, NANCY	452		NORTH WEST ST	2
R	LENT, ERIC W	743		SUFFIELD ST	6
D	LENT, JOANNA	743		SUFFIELD ST	6
U	LENTES, DEBRA ANNE ALEXINA	9		PASADENA ST	1
R	LENZA, BERNADINO	16		WILLOWBROOK DR	3
R	LENZA, DARLENE M	16		WILLOWBROOK DR	3
D	LEON, GABRIELLA MARIA	18B		MANSION WOODS DR	3
	LEON, JILL	56		RIVER RD	8
U	LEON, MICHAEL JESUS	92		SUNNYSLOPE AVE	8
U	LEON ROSA, ANDREA VICTORIA	1	3	BELDEN CT	6
U	LEONARD, ALLISON MANCE	1174		NORTH ST	2
R	LEONARD, JANET S	107		PARKER ST	4
R	LEONARD, MANCE RICHARD	1174		NORTH ST	2
	LEONARD, RYAN JOSEPH	142	G	AUTUMN ST	8
R	LEONARD, TAMARA A	1174		NORTH ST	2
D	LEONE, JENNIFER R	18		ROYAL LN	3
	LEONE, JOSEPH F	18		ROYAL LN	3
U	LEONE, LOIS ANN	36		MERRELL DR	5
R	LEPARD, LODINA MARY	210		CLOVER HILL DR	2
D	LEPIANKA, DEBRA A	51		BRIARCLIFF DR	7
D	LEPIANKA, JOSEPH M	51		BRIARCLIFF DR	7
U	LEPORE, SANDRA C	42		BUTTERNUT DR	8
D	LEPPER, JONATHAN JAMES	86		GARDEN ST	6

V	NAME	HOUSE	APT	STREET	PCT
U	LEPPER, MARGUERITE A	30		VILLA DR	6
U	LEPPER, PETER T	30		VILLA DR	6
	LEROUX, ANNAMARIA	44		DOGWOOD LN	8
R	LEROUX, ANTHONY P	44		DOGWOOD LN	8
D	LEROUX, BARBARA A	380		MEADOW ST	5
D	LEROUX, MARC D	380		MEADOW ST	5
U	LEROUX, MILDRED A	462	134	MAIN ST	4
	LEROUX, ROGER H	44		DOGWOOD LN	8
U	LEROY, JACQUELINE JENNIFER	870		NORTH ST	2
U	LES, WLADYSLAWA C	120		EDGEWATER RD	6
	LESCARBEAU, JULIA Y	38		PORTER DR	6
U	LESCARBEAU, MICHAEL P	38		PORTER DR	6
U	LESCARBEAU, REBECCA A	38		PORTER DR	6
U	LESIAK, CHRISTIAN TODD	170		PINEVIEW CIR	8
CC	LESKE, ALEXANDRIA RACHEL	8		COREY COLONIAL CDS	5
U	LESNIK, ILONA	418	15	MEADOW ST	5
U	LESNIK, VLADIMIR V	418	15	MEADOW ST	5
U	LESSARD, DALE MARIE	80		KAREN LYNN CIR	7
U	LESSARD, MAXINE A	15		DANNY LN	5
U	LESSARD, PAUL S	15		DANNY LN	5
U	LESSER, JOSHUA RIDAN	16		FAYMORE DR	6
D	LESSER, LYNN	16		FAYMORE DR	6
U	LESSER, PHILIP	16		FAYMORE DR	6
U	LETALIEN, VICKI ELLEN	0	52	WRIGHT ST	8
R	LETELLIER, CHRISTINA M	150		MAPLE ST	1
U	LETELLIER, WALTER T	150		MAPLE ST	1
D	LETENDRE, CAROLYN A	12		BEEKMAN DR	5
R	LETENDRE, DENNIS A	62		ALTHEA CIR	4
U	LETENDRE, JOHN R	11		ALLEN ST	4
E	LETENDRE, RYAN DM	62		ALTHEA CIR	4
U	LETOURNEAU, KAREN M	59		GLENDALE RD	5
R	LEUNG, EDMUND	115	C	SOUTHWICK ST	6
R	LEUPO, PAULINE E	125		SILVER LAKE DR	6
R	LEUPO, ROBERT L	125		SILVER LAKE DR	6
U	LEVCHUK, NATASHA	41		STEWART LN	4
U	LEVCHUK, VENIAMIN	41		STEWART LN	4
	LEVEILLE, MICHAEL RAPHAEL	87		SUFFIELD ST	4
U	LEVEILLE, THERESA M	87		SUFFIELD ST	4
U	LEVEN, JOHN SCOTT	76		PEMBROKE LN	8
U	LEVERE, ALEXIS ROSE	33	4	NORMAN TER	1
U	LEVERICH, CLARISSA M	66		ROYAL LN	3
U	LEVERSON, ERIC N	140		RAYMOND CIR	4
U	LEVERSON, SUSAN M	140		RAYMOND CIR	4
U	LEVESQUE, CHAD M	170		PARKEDGE DR	2
U	LEVESQUE, EDWARD E	65		MEADOW ST	4
U	LEVESQUE, ERNEST ALFRED	33		ROYAL ST	3
U	LEVESQUE, ERNEST E	12		ROWLEY ST	3
U	LEVESQUE, IRENE YVETTE	14G		MANSION WOODS DR	3
D	LEVESQUE, JENNIFER LYN	311		COOPER ST	4
U	LEVESQUE, JESSICA LYNN	19		SPENCER ST	1
	LEVESQUE, JOSHUA R	311		COOPER ST	4
U	LEVESQUE, LISA	19		SPENCER ST	1
U	LEVESQUE, MARY T	311		COOPER ST	4
U	LEVESQUE, NORMAN ROGER	65		MEADOW ST	4
R	LEVESQUE, RICHARD P	104		REGENCY PARK DR	4
U	LEVESQUE, TODD J	224		SILVER ST	6
D	LEVI, BARBARA J	185		REGENCY PARK DR	4
CC	LEVIERGE, DIANA L	53		ALBERT ST	5
	LEVIERGE, STEVEN T	53		ALBERT ST	5
U	LEVIN, ELLIOTT N	258		REGENCY PARK DR	4
D	LEVINE, BAYLEE JADEN	19D		CASTLE HILL RD	6
D	LEVINE, JASON L	19D		CASTLE HILL RD	6
D	LEVINE, JOSEPH N	113		BRADFORD DR	6
	LEVINE, ROBERT S	14H		CASTLE HILL RD	8
U	LEVINE-VADNAIS, SUSAN D	14H		CASTLE HILL RD	8
U	LEVINS, HOLLY	33		NORMAN TER	1
U	LEVKULICH, SARAH	27		ORLANDO ST	6
U	LEWANDOWSKI, LOIS A	92		COSGROVE ST	8
U	LEWANDOWSKI, STEPHEN H	92		COSGROVE ST	8
U	LEWIN, JILL ELLEN	114		ELM ST	4
U	LEWIS, BEVERLY A	350	66	MEADOW ST	5
U	LEWIS, CHLOE	329		REGENCY PARK DR	4
	LEWIS, DEBORAH A	387		NORTH ST	1
U	LEWIS, EDWARD HAROLD JR	15		LOSITO LN	6
U	LEWIS, JAMES MICHAEL	4		LENOX ST	3
R	LEWIS, JAMES MATHEW	12		LENOX ST	3
U	LEWIS, JARED BRESLIN	350	66	MEADOW ST	5
U	LEWIS, JEANNE ALOISA	15		LOSITO LN	6
R	LEWIS, JOHN C	4		WAGON WHEEL DR	7
U	LEWIS, KATHERINE J	248		MAYNARD ST	1
	LEWIS, KATIE	464		MAIN ST	4
D	LEWIS, KATIE R	18		KATY LN	2
U	LEWIS, LINDA D	847		SOUTH WEST ST	7
U	LEWIS, LISA MARIE	12		LENOX ST	3
D	LEWIS, MARY Z	24		FRANKLIN ST	3
	LEWIS, SARAH CAROL	4		LENOX ST	3
R	LEWIS, THOMAS JOHN	19F		MANSION WOODS DR	3
U	LEWIS, TRAVIS JAMES	350	66	MEADOW ST	5
U	LIACOS, CHRISTINA A	96		LETENDRE AVE	1
U	LIACOS, JASON R	96		LETENDRE AVE	1
U	LIACOS, OLIVIA MARIN	96		LETENDRE AVE	1
D	LIARD, LEANNE MARIE	27		CLOVER HILL DR	2
D	LIARD, ROBERT W	27		CLOVER HILL DR	2
U	LIBBY, JEREMY E	69		VALENTINE TER	4
U	LIBBY, SAMANTHA DOROTHY	69		VALENTINE TER	4
D	LIBERATO, RICHARD	56		HIGH ST	1
D	LIBERATORE, MARILYN ANN	29D		PAUL REVERE DR	7
U	LIBEROPOULOS, ANTONIOS D	31		HEMLOCK RIDGE	2
D	LIBEROPOULOS, MICHAEL A	31		HEMLOCK RIDGE	2
U	LIBEROPOULOS, RITA ELAINE	31		HEMLOCK RIDGE	2
D	LIBERTI, FRANK J	77		MEADOWBROOK RD	5
U	LIBERTI, LAUREN JENNIFER	77		MEADOWBROOK RD	5
U	LIBERTI, NANCY JANE	77		MEADOWBROOK RD	5
U	LIBIAN, MARK A	33	68	NORMAN TER	1
U	LICHWAN, JUDITH ANN	24C		CASTLE HILL RD	8
	LICHWAN, MICHAEL A	115		OAK LN	1
U	LICHWAN, WENDY L	115		OAK LN	1
U	LIEBELT, MELISSA SUE	1		BELDEN CT	6
U	LIEBRO, RALPH DONALD	761		MILL ST	3
U	LIEBRO, SHARON L	98		BARBARA LN	7
U	LIEBRO, SISTIANO A	98		BARBARA LN	7
U	LIGENZA, MARY R	447		SOUTHWICK ST	7
U	LIGENZA, STEPHEN	447		SOUTHWICK ST	7
U	LIGHT, HELEN A	1123		NORTH WESTFIELD ST	2
	LIGHT, JENNIFER L	438		MAIN ST	4
U	LIGHT, MARGARET M	438		MAIN ST	4
U	LIGHT, RICHARD A SR	438		MAIN ST	4
D	LIGHT, ROBIN GRAE	37	3	COLUMBUS ST	3
U	LIGHT, THOMAS J	37	3	COLUMBUS ST	3
U	LIIMATAINEN, KIMBERLY ANN	49		FOREST RD	8
U	LIIMATAINEN, MATTHEW R	49		FOREST RD	8
U	LIIMATAINEN, NICHOLAS JOHN	49		FOREST RD	8
U	LIIMATAINEN, ROBERT A	49		FOREST RD	8
U	LILLPOPP, MICHAEL C	833		MAIN ST	5
U	LILLY, CYNTHIA E	70		RIVIERA DR	8
R	LIM, MICHAEL A	91		RAYMOND CIR	4
U	LIN, JIHJANE LIAU	16D		MANSION WOODS DR	3
D	LIN, SUN TIEN	16D		MANSION WOODS DR	3
D	LIN, YUCHING	102		BLAIR'S HILL RD	3
U	LINARES, JOSE M	73		TOBACCO FARM RD	7
U	LINARES, MARJOLAINE E	73		TOBACCO FARM RD	7
D	LINCOLN, ZACHARY T	22		PHEASANT RUN CIR	7
D	LIND, CONSTANCE L	9G		CASTLE HILL RD	6
D	LIND, RICHARD F	9G		CASTLE HILL RD	6
R	LIND, THERESA A	3A		MAPLE VIEW LN	3
U	LINDELAND, PAUL REIDAR	98		PRINCETON AVE	2
D	LINDELL, KOLBY ALISON	31		HASTINGS ST	2
U	LINDELL, MARC A	140		WALNUT ST	1
D	LINDELL, MORGAN	140		WALNUT ST	1
U	LINDELL, NATHAN JAMES	31		HASTINGS ST	2
D	LINDEMANN, LINDA LEE	418	5	MEADOW ST	5
D	LINDER, BRUCE JOSEPH	51		ELBERT RD	5
D	LINDER, KATELYN F	51		ELBERT RD	5
U	LINDER, SANDRA LYN	20		HOPE FARMS DR	6
U	LINDMAN, ALEXIS SHELLY-KAY	20		AUTUMN ST	8
	LINDSAY, LAURA	1224		SUFFIELD ST	6
R	LINDSAY, SCOTT A	1224		SUFFIELD ST	6
D	LINDSEY, ALYSSA MARIE	92		EDWARD ST	5
U	LINDSEY, CHRISTINE ELIZABETI	55		PAUL REVERE DR	7
U	LINDSEY, PATRICIA ANN	738		BARRY ST	7
D	LINDSEY, THOMAS L	738		BARRY ST	7
U	LINE, CATHERINE E	120		CAMBRIDGE ST	2
U	LINE, KAILEE A	108		RIVER RD	8
U	LINE, KELLEE A	108		RIVER RD	8
U	LINGENBERG, JESSICA K	60		FOREST RD	8
U	LINGENBERG, THOMAS WILLIAM	60		FOREST RD	8
U	LINGHAM, PANJAL GLEN	886	10	MAIN ST	8
U	LINGHAM, VALAYATHOM	886	10	MAIN ST	8
R	LINGLEY, TAVIS JOHN	27		LIBERTY AVE	5
	LINK, DOROTHY	61		COOPER ST	4
U	LINSENBIGLER, ERIN MELISSA	35		ALHAMBRA CIRCLE SO	5
D	LINSKY, LYNN L	9		BEEKMAN DR	5
U	LIPTAK, ANNE M	31		BROOKLINE AVE	2
U	LIPTAK, DONNA M	66		CARMEL LN	7
U	LIPTAK, GEORGE S JR	119		KENSINGTON ST	3
U	LIPTAK, JASON T	1004A		SHOEMAKER LN	6
D	LIPTAK, ROSEMARY	119		KENSINGTON ST	3
U	LIPTAK, STEPHEN G	34		PEROS DR	5
D	LIPTAK, VALERIE L	16		OVERLOOK DR	6
U	LIQUORE, JAMES F	32		MEADOW ST	4
U	LIQUORE, PATRICIA A	32		MEADOW ST	4
D	LIQUORI, ALBERT JOSEPH	84		HIGHLAND ST	3
R	LIQUORI, ANIELLO	46		HUNTER'S GREENE CIR	8
U	LIQUORI, ANNA	46		HUNTER'S GREENE CIR	8
D	LIQUORI, ANTONIO PASQUALE	95		DOGWOOD LN	8
U	LIQUORI, ANTONIO PASQUALE	95		DOGWOOD LN	8
	LIQUORI, GIANNI M	668		NORTH WEST ST	2
U	LIQUORI, IRENE	658		COOPER ST	3
U	LIQUORI, ISABELLA N	732		MILL ST	2
D	LIQUORI, JOAN JACQUELINE	205		MILL ST	6
U	LIQUORI, JOSEPH THOMAS	84		HIGHLAND ST	3
U	LIQUORI, LISA ANN	84		HIGHLAND ST	3
L	LIQUORI, MICHAEL F	658		COOPER ST	3
U	LIQUORI, NICOLA	668		NORTH WEST ST	2
U	LIQUORI, NINA MARGARET	95		DOGWOOD LN	8
U	LIQUORI, PASQUALE	12		SUNRISE TER	5
U	LIQUORI, TRACIE L	732		MILL ST	2
R	LIQUORI-CULHANE, CATERINA F	295		NORTH WESTFIELD ST	7
U	LIQUORI-DI BENEDETTO, LUCIA	668		NORTH WEST ST	2
U	LIS, ANGELIQUE KATHLEEN	80		REED ST	4

V	NAME	HOUSE	APT	STREET	PCT
U	LIS, DIANNE J	80		REED ST	4
U	LIS, JEFFREY TOD	80		REED ST	4
U	LIS, JOHN S	464		MAIN ST	4
U	LIS, JOSIAH MATTHEW	80		REED ST	4
D	LISCIOTTI, ROBERT A	507		FRANKLIN ST EXT	6
D	LISEE, ARTHUR RAYMOND	46		JESSICA PL	1
U	LISEE, GEORGIA	35		SHARON LN	7
U	LISEE, JOAN	46		JESSICA PL	1
U	LISKA, LORI A	74		BROZ TER	1
U	LISSANDRI, ANTHONY DOMINIC	19		YALE AVE	2
	LISSANDRI, DOMINIC STEPHEN	96		COREY COLONIAL CDS	5
D	LISTRO, ALLISON MARIE	38		BROOKLINE AVE	2
U	LITCHFIELD, PAUL A	393		PINE ST	7
U	LITTLE, BARRY A JR	45		ALHAMBRA CIRCLE SO	5
U	LITTLE, CAITLIN ELIZABETH	12		PIERCE ST	3
U	LITTLE, CAMERON JAMES	45		ALHAMBRA CIRCLE SO	5
D	LITTLE, CRAIG STEVEN	31		SYLVAN LN	2
U	LITTLE, JACQUELINE A	45		ALHAMBRA CIRCLE SO	5
D	LITTLE, NOREEN HUGHES	31		SYLVAN LN	2
U	LITTLEFIELD, ALEXANDER S	91		HAMILTON CIR	6
U	LITTLEFIELD, BRYAN N	152		RIVIERA DR	8
U	LITTLEFIELD, KATHRYN ROSE	91		HAMILTON CIR	6
U	LITTLEFIELD, MICHELLE M	91		HAMILTON CIR	6
R	LITTLEFIELD, ROBERT H	73		DOGWOOD LN	8
V	LITTLEFIELD, SCOTT	152		RIVIERA DR	8
U	LITTLEFIELD, STEFANIE LYN	65		LINCOLN ST	3
U	LITTLEFIELD, VICTORIA	19		VALENTINE TER	4
U	LITTLEHALE, MYRON WILSON JI	608		MAIN ST	4
U	LITTLEHALE, PATRICIA A	38		WILSON ST	1
U	LITTLEHALE, REBECCA JEAN	38		WILSON ST	1
R	LITTLEHALE, TREVOR JOHN	38		WILSON ST	1
R	LITTLEHALE, WALTER E	38		WILSON ST	1
U	LITZ, CYNTHIA A	282		ROWLEY ST	3
	LITZ, JACK B	282		ROWLEY ST	3
D	LITZ, NANCY L	270		ROWLEY ST	3
D	LITZ, RAYMOND J	270		ROWLEY ST	3
U	LITZ, SCOTT A	282		ROWLEY ST	3
D	LIU, DUAN	454		SOUTHWICK ST	7
U	LIU, HENG	454		SOUTHWICK ST	7
U	LIU, YIYU	14		PORTER DR	6
	LIVCHIN, ANGELA N	975		MAIN ST	8
R	LIVCHIN, NADEZHDA	27		JAMES AVE	5
U	LIVCHIN, NIKOLAY V	975		MAIN ST	8
	LIVCHIN, VARVARA	975		MAIN ST	8
	LIVELY, HOPE ANNETTE	316		NORTH ST	1
R	LIVENTSOV, YEVGENY	51		HIGH ST	1
U	LIVERPOOL, WILLIAM MARLON	775		SPRINGFIELD ST	3
D	LIVIERATOS, ANTOINETTE	35		COREY COLONIAL CDS	5
R	LIVIERATOS, KRISTEN NICOLE	509	A	SPRINGFIELD ST	3
U	LIZAK, ANN M	71	12	HIGH ST	1
U	LIZAK, PAUL II	8		PLANTATION DR	5
R	LLOYD, DAVID MARK	560		NORTH WEST ST	2
U	LLOYD, JULIA H	560		NORTH WEST ST	2
R	LLOYD, MARY BETH	560		NORTH WEST ST	2
R	LLOYD, MICHAEL D	560		NORTH WEST ST	2
D	LLOYD, PATRICIA A	127		ROBIN RIDGE DR	2
R	LLOYD, ROBERT FRANCIS	127		ROBIN RIDGE DR	2
D	LO, KARINA WAILIN	418	15	MEADOW ST	5
R	LOBAN, IRINA	26		WILBERT TER	2
U	LOBAN, OLEG	26		WILBERT TER	2
U	LOBDELL, ARTHUR WARREN	193		REGENCY PARK DR	4
D	LOCHIATTO, TRACY LYNN	263		JAMES ST	1
R	LOCKE, FRANK R JR	78		JENNIE CIR	5
U	LOCKE, JOANNE C	78		JENNIE CIR	5
U	LOCKE, JUDITH A	145		MAIN ST	4
	LOCKE, RACHEL L	185		NORTH ST	1
U	LOCKERY, CHRISTOPHER	140	B	AUTUMN ST	8
D	LOCKETT, ROBERT LEE JR	350	59	MEADOW ST	5
U	LOCKETT, SHAWN	350	59	MEADOW ST	5
D	LOCKETT, WANDA	350	56	MEADOW ST	5
U	LOCKWOOD, ASHLEY NICOLE	40		DENISE LN	7
R	LOCKWOOD, CHRISTINA E	29		WRIGHT ST	8
R	LOCKWOOD, CHRISTINE M	40		DENISE LN	7
R	LOCKWOOD, JAMES B	53		PROVIN MOUNTAIN DR	2
	LOCKWOOD, JAMIE R	53		PROVIN MOUNTAIN DR	2
U	LOCKWOOD, MATTHEW W	40		DENISE LN	7
R	LOCKWOOD, TIMOTHY S	40		DENISE LN	7
U	LODI, RONALD JOSEPH	88		PLANTATION DR	5
R	LOFTUS, ANDREW RAYMOND	760		BARRY ST	7
R	LOFTUS, JASON MICHAEL	760		BARRY ST	7
R	LOFTUS, JOHN J JR	21		KING ST	1
R	LOFTUS, KRISTIN THERESA	760		BARRY ST	7
U	LOFTUS, RACHEL JOY	760		BARRY ST	7
	LOFTUS, TOBY J	760		BARRY ST	7
U	LOGUIDICE, BRENDA A	11		BIRCH HILL RD	8
U	LOGVINENKO, SVETLANA S	35		WITHERIDGE ST	2
U	LOIKO, VALERIE ANN	265		SOUTHWICK ST	7
U	LOLLIO, JACQUELINE I	65		LISWELL DR	7
U	LOLOS, GEORGE H	144		LINE ST	3
U	LOLOS, LINDA MARIE	69		PARKVIEW DR	2
D	LOLOS, SHEREE A	671		BARRY ST	7
U	LOLOS, THEODORE H	69		PARKVIEW DR	2
U	LOMAX, HEATHER ASHLEY	202		RIVER RD	8
U	LOMBARDI, CHRISTIAN JOHN-M	104	4	GARDEN ST	6
U	LOMBARDI, CHRISTOPHER T	119		AUTUMN ST	8
U	LOMBARDI, ERNEST F	119		AUTUMN ST	8
U	LOMBARDI, JOSEPH ANTHONY	413		BARRY ST	7
U	LOMBARDI, JULIA KATELYN	4	18	SUTTON PL	1
R	LOMBARDI, JULIOUS C	258		BARRY ST	7
R	LOMBARDI, KIMBERLY A	259		ADAMS ST	8
D	LOMBARDI, LISA MARIE	11F		MANSION WOODS DR	3
U	LOMBARDI, LOUISE J	119		AUTUMN ST	8
U	LOMBARDI, NICOLAS M	4	18	SUTTON PL	1
U	LOMBARDO, ANGELEE	226		RIVER RD	8
U	LOMONACO, ANNMARIE	213		SHOEMAKER LN	6
U	LOMONACO, JEREMIAH NATHAI	213		SHOEMAKER LN	6
U	LOMONACO, PHILIP A	213		SHOEMAKER LN	6
U	LONCRINI, JOHN M	30		ELLISON AVE	5
U	LONCRINI, NICHOLAS LEO	128		COOLEY ST	1
U	LONCRINI, RICHARD L	128		COOLEY ST	1
D	LONDERGAN, CONSTANCE B	462	203	MAIN ST	4
	LONDONO, ELVIA	61		COOPER ST	4
D	LONDONO, ELVIA	1259		NORTH WESTFIELD ST	2
D	LONDONO, MARTA C	1259		NORTH WESTFIELD ST	2
U	LONG, CONNOR PAUL	119		AUTUMN ST	8
U	LONG, GREGORY R	540		SPRINGFIELD ST	1
D	LONG, JONATHAN G	77		JAMES ST	1
D	LONG, JOSEPH M	154		LEALAND AVE	4
D	LONG, MATTHEW JOSEPH	154		LEALAND AVE	4
D	LONG, SHEILA ANN	154		LEALAND AVE	4
D	LONG, SUZANNE M	128	1	NORTH WESTFIELD ST	7
U	LONG, SUZANNE	77		JAMES ST	1
D	LONG, THOMAS EDWARD	50		BEEKMAN DR	5
D	LONG-HALL, LOLA CLARICE	296		REGENCY PARK DR	4
R	LONGEY, BRIAN W	470		NORTH WESTFIELD ST	2
U	LONGEY, DAVID NELSON	114	B	MAIN ST	4
U	LONGEY, GAIL M	470		NORTH WESTFIELD ST	2
D	LONGHI, BRETT N	105		MEADOW ST	4
U	LONGHI, JOAN MARY	105		MEADOW ST	4
U	LONGHI, LINDA A	11		CESAN ST	6
R	LONGHI, MARK JOHN	79		MEADOW ST	4
D	LONGHI, MICHAEL EDWARD	105		MEADOW ST	4
R	LONGHI, MICHAEL	105		MEADOW ST	4
R	LONGHI, PETER	11		CESAN ST	6
U	LONGLEY, DONNA MARIE	237		HIGH ST	1
U	LONGLEY, RANDAL LEWIS	237		HIGH ST	1
R	LONGLEY, SHEILA JO	50	126	CARDINAL DR	4
D	LONGO, BARBARA LK	155		ANVIL ST	7
U	LONGO, CHRISTOPHER MICHAE	155		ANVIL ST	7
U	LONGO, CHRISTOPHER L	155		ANVIL ST	7
U	LONGO, JOSEPH C	25		BARBERRY LN	1
R	LONGO, JOSEPH ANTHONY	16		CHANNELL DR	5
U	LONGO, KIM M	147		BROOKFIELD LN	8
U	LONGO, MARY A	25		BARBERRY LN	1
U	LONGO, ROBERT LOUIS	435		RIVER RD	5
D	LONGRIDGE, AGNES M	462	110	MAIN ST	4
U	LONGTIN, HANNAH GRACE	91		BROZ TER	1
D	LONGTIN, JASON B	91		BROZ TER	1
U	LONGTIN, RIELLY JOHN	21		RIDGEWAY DR	2
D	LONGTIN, ROBBIN M	91		BROZ TER	1
U	LONGTIN, RYAN T	20		RIDGEWAY DR	2
D	LONGTIN, SUSAN G	21		RIDGEWAY DR	2
U	LOOMER, MICHAEL T	475		COOPER ST	3
D	LOOMER, SARAH	475		COOPER ST	3
U	LOOMIS, JAMES H III	19		NORRIS ST	3
U	LOOMIS, KAYLA A	24		JAMIE LN	3
U	LOONEY, BARBARA JUNE	8A		MANSION WOODS DR	3
U	LOONEY, BRIAN J	8A		MANSION WOODS DR	3
U	LOPER, KELLY	64		GARDEN ST	6
U	LOPERA, NATHAN YULIAN	37		SPRING ST	1
U	LOPES, ANNA	20		WASHINGTON AVE	4
U	LOPES, BRIAN J	20		WASHINGTON AVE	4
U	LOPES, DAWSON ANDREW	27		CLEVELAND ST	1
D	LOPES, EDSON	148		ANVIL ST	7
U	LOPES, FRANCINE B	764		NORTH WEST ST	2
U	LOPES, MEGAN BETH	61		SOUTH PARK TER	4
U	LOPES, SARA MARIE	148		ANVIL ST	7
U	LOPES, STEVEN B	764		NORTH WEST ST	2
	LOPES, TAYLOR ELIZABETH	27		CLEVELAND ST	1
	LOPEZ, ABDIEL	22F		CASTLE HILL RD	6
U	LOPEZ, AMANDA LYNN	51		VALENTINE ST	4
U	LOPEZ, AMANY NEVAEH	32		PHEASANT HILL DR	7
U	LOPEZ, EDWARD F JR	1162	42	SPRINGFIELD ST	2
R	LOPEZ, FELIX R	20		SUNNYSLOPE AVE	8
U	LOPEZ, JEREMY RYAN	51		VALENTINE ST	4
D	LOPEZ, JOSE ANGEL	4		PAUL REVERE DR	7
D	LOPEZ, JUAN E	63		TINA LN	7
U	LOPEZ, KELLY ANA	16		WISTERIA LN	1
U	LOPEZ, NAZIER	114		WITHERIDGE ST	2
D	LOPEZ, RAUL	359		SPRINGFIELD ST	3
U	LOPEZ, RICKY JR	114		WITHERIDGE ST	2
U	LOPEZ RODRIGUEZ, IRIA LIZ	33	5	NORMAN TER	1
	LORD, ETHEL	464		MAIN ST	4
U	LORENZ, CHARLES HENRY	36		CAMPBELL DR	5
D	LORENZ, KAREN C	36		CAMPBELL DR	5
U	LORENZ, VALERIE A	91		CLOVER HILL DR	2
R	LORENZO, DEBRA L	2G		CASTLE HILL RD	8
R	LORENZO, GUY M	2	G	CASTLE HILL RD	8
	LORENZO, LILIANA S	92		SHERI LN	3
U	LORENZO, SOCRATES F	92		SHERI LN	3

V	NAME	HOUSE	APT	STREET	PCT
U	LOSITO, CHRISTINE M	181		SUFFIELD ST	4
R	LOSITO, JOANNE	1009		RIVER RD	5
U	LOSITO, JOSEPH P JR	181		SUFFIELD ST	4
U	LOSITO, MELISSA JO	63		ALHAMBRA CIRCLE NO	5
D	LOSITO, PATRICK C	177		LINE ST	3
U	LOTTERMOSER, DEREK JOSEF	35		COLONIAL AVE	4
R	LOTTERMOSER, ERIC WALTER	46		COTTONWOOD LN	8
R	LOTTERMOSER, LINDA JEAN	46		COTTONWOOD LN	8
U	LOTTERMOSER, RACHEL M	8		BURLINGTON DR	3
R	LOTTERMOSER, ROBERT A	8		SYLVAN LN	2
A	LOTTERMOSER, RYAN	8		BURLINGTON DR	3
U	LOTTERMOSER, TRACY J	8		SYLVAN LN	2
D	LOU, KLARA KAIYAN	115		ANVIL ST	7
U	LOUBIER, MARY LYNN	73		CAMBRIDGE ST	7
U	LOUDFOOT, ALAN WARREN	51		COLUMBUS ST	3
U	LOUDON, MARILYN L	56		DUTCHMASTER DR	7
U	LOUDON, TIMOTHY T	56		DUTCHMASTER DR	7
U	LOUGH, CARL WALTER	726		NORTH WESTFIELD ST	2
R	LOUGH, CHRISTEL BRIDGET	726		NORTH WESTFIELD ST	2
U	LOUGH, SAMANTHA CHRISTEL	123		COREY COLONIAL CDS	5
R	LOUGHLIN, DANIEL S	29		FORGE ST	7
R	LOUGHLIN, LISA K	29		FORGE ST	7
U	LOUGHMAN, DAVID MICHAEL	1369		MAIN ST	8
R	LOUGHMAN, DIANE MARY	1369		MAIN ST	8
R	LOUGHREY, ERMELINDA P	88		HARVEY JOHNSON DR	4
U	LOVECHIO, DIANE MARIE	40		BRADFORD DR	6
U	LOVECHIO, JENNA D	40		BRADFORD DR	6
U	LOVECHIO, MATTHEW MICHAEL	40		BRADFORD DR	6
U	LOVELY, ALLISON	28		THALIA DR	2
U	LOVELY, ARNOLD J	854		MAIN ST	8
R	LOVELY, DIANE C	74		RIVIERA DR	8
U	LOVELY, MARLENE J	854		MAIN ST	8
U	LOVELY, MICHAEL A	18		JAMES AVE	5
U	LOVENDAHL, CHELSEY LYNN	16		ELIZABETH ST	2
U	LOVENDAHL, KAEMON	16		ELIZABETH ST	2
D	LOVETT, GEORGE EDWARD JR	45		ELIZABETH ST	2
U	LOVOTTI, CARL J	422		PINE ST	7
D	LOVOTTI, ESTHER LILLIAN	462	221	MAIN ST	4
D	LOVOTTI, JUDITH M	422		PINE ST	7
U	LOVOTTI, NICHOLAS F	422		PINE ST	7
U	LOVOTTI, NOAH P	422		PINE ST	7
U	LOWELL, ALAN R	86		INDEPENDENCE RD	6
U	LOWELL, BARBARA A	86		INDEPENDENCE RD	6
D	LOWELL, ELIZABETH F	79		REGENCY PARK DR	4
U	LOWINSKI, ERNEST	11		PAUL REVERE DR	7
U	LOWNDS, MARY SERIO	31		DENISE LN	7
R	LOWNDS, WILLIAM A	31		DENISE LN	7
U	LOYUK, LANA	140	J	AUTUMN ST	8
D	LOZADA, THOMAS W	476		COREY ST	5
R	LTEIF, ROMEL N	29		SENATOR AVE	4
D	LTEIF, SAGE L	29		SENATOR AVE	4
U	LU, HSIN JU	14		PORTER DR	6
U	LUBARSKY, EDITH D	47		LAWNWOOD ST	8
U	LUBARSKY, ERIC C	41		BARDEN ST	8
U	LUBARSKY, GENE B	47		LAWNWOOD ST	8
U	LUBARSKY, JARED M	41		BARDEN ST	8
U	LUBARSKY, MARY F	41		BARDEN ST	8
R	LUBARSKY, SAMANTHA	108		COYOTE CIR	2
U	LUBARSKY, SARA	41		BARDEN ST	8
R	LUBARSKY, STEVEN H	108		COYOTE CIR	2
D	LUBARSKY, SUSAN J	108		COYOTE CIR	2
	LUBARSKY, SYDNEY A	108		COYOTE CIR	2
D	LUCAS, PAMELA JEAN	15C		MANSION WOODS DR	3
U	LUCCARDI, JAMES J	46		TOWER TER	1
U	LUCCARDI, SUSAN LEE	46		TOWER TER	1
D	LUCCI, ELAINE P	46		OVERLOOK DR	6
D	LUCCI, SAMUEL J	46		OVERLOOK DR	6
D	LUCIA, ANTHONY F	160		MEADOWBROOK RD	5
	LUCIA, APRIL L	761		SILVER ST	6
U	LUCIA, CHRISTOPHER S	16		CAROL AVE	2
U	LUCIA, CHRISTOPHER DAVID	1710		MAIN ST	8
R	LUCIA, JACK D	103		CHRISTOPHER LN	7
R	LUCIA, JOANNE	777		SILVER ST	6
U	LUCIA, KERI M	25	1	SUTTON PL	1
U	LUCIA, SARAH LYNN	16		CAROL AVE	2
	LUCIA, SHIRLEY	462	241	MAIN ST	4
U	LUCIA, STEVEN R	761		SILVER ST	6
U	LUCIA, TAMMY J	777		SILVER ST	6
U	LUCIANI, ANTHONY MICHAEL	35		MILL ST	6
U	LUCIANI, MICHAEL A	35		MILL ST	6
U	LUCIDO, NICOLE M	27		CHURCH ST	1
U	LUCIER, DONNA JEAN	886	33	MAIN ST	8
U	LUCIER, GEORGE R	13A		CASTLE HILL RD	6
R	LUCIER, TIMOTHY A	94		DOGWOOD LN	8
U	LUDTKE, HOWARD A	30		SPEARFARM RD	7
R	LUDTKE, MARYANN	30		SPEARFARM RD	7
U	LUDTKE, STEVEN H	30		SPEARFARM RD	7
U	LUGINBUHL, JOSLYN J	49		STEWART LN	4
U	LUGO, ANGEL N	60		CLEVELAND ST	1
	LUGO, KATHERINE	415	6	SPRINGFIELD ST	3
U	LUGO-ORTIZ, JACQUELINE	190		MILL ST	3
D	LUKAS, JEFFREY M	107		HAMILTON CIR	6
D	LUKAS, LAURA A	107		HAMILTON CIR	6
U	LUKASIK, MATTHEW	59		GLENDALE RD	5
	LUKE, JACOB	229		NORTH ST	1
U	LUKE, JADEN K	219		NORTH ST	1
U	LUKE, JARON	219		NORTH ST	1
U	LUKE, JERI ANN	229		NORTH ST	1
U	LUKE, JONATHAN TODD	219		NORTH ST	1
U	LUKE, KRISTIE ROSA-ANNA	219		NORTH ST	1
	LUKIN, ALEXANDER P	1138		SHOEMAKER LN	6
U	LUKIN, MARK	26		ALFRED ST	8
U	LUKIN, MARYA	26		ALFRED ST	8
U	LUKIN, MIKHAIL P	26		ALFRED ST	8
U	LUKIN, NATALIYA	111		ELIZABETH ST	2
R	LUKIN, VENIAMIN	26		ALFRED ST	8
U	LUKIN, VERONIKA	31		SPRING ST	1
U	LUKIN, YURI	111		ELIZABETH ST	2
	LUKINA, NADEZHDA P	1138		SHOEMAKER LN	6
	LUKOMSKI, ELLA	29		CHARLES ST	8
	LUKOMSKI, OLEG	29		CHARLES ST	8
U	LUNA, ANTHONY MANUEL	66		CHANNELL DR	5
R	LUNA, MANUEL	66		CHANNELL DR	5
D	LUNA, MARJORIE DABATE	66		CHANNELL DR	5
D	LUNA, NICOLE M	66		CHANNELL DR	5
U	LUND, ERICA	32		OAK LN	1
U	LUND, JON ERIC	350	49	MEADOW ST	5
U	LUND, KEVIN JON	32		OAK LN	1
U	LUNDBERG, SALLY D	50	215	CARDINAL DR	4
D	LUNDEN, AIMEE L	123		HENDOM DR	7
U	LUNDEN, CAROL A	462	117	MAIN ST	4
D	LUNDEN, DANIEL M	92		ZACHARY LN	6
R	LUNDEN, DONALD DAVIS	153		CARDINAL DR	4
D	LUNDEN, ERIC C	123		HENDOM DR	7
U	LUNDEN, ERICA M	20A		MANSION WOODS DR	3
U	LUNDEN, HARRISON XAVIER	123		HENDOM DR	7
U	LUNDEN, JORDAN HALEY	92		ZACHARY LN	6
U	LUNDEN, MICHAEL T	20A		MANSION WOODS DR	3
D	LUNDEN, NANCY R MILLER	92		ZACHARY LN	6
U	LUNDEN, TAYLOR JANE	92		ZACHARY LN	6
U	LUNDY, KEILA	1010		NORTH WEST ST	2
U	LUNDY, WILLIAM ALFRED	1010		NORTH WEST ST	2
U	LUNGARINI, ANNE D	96		ELIZABETH ST	2
U	LUNGARINI, JEREMY M	96		ELIZABETH ST	2
U	LUNGARINI, LARRY W	96		ELIZABETH ST	2
U	LUNGARINI, SAMANTHA A	96		ELIZABETH ST	2
D	LUNGHI, ALAN J	14	1	LEONARD ST	8
	LUNSFORD, KEITH	93		INDEPENDENCE RD	6
U	LUO, FENG QU	236		LANCASTER DR	3
U	LUONGO, BRIAN	48		LOSITO LN	6
R	LUONGO, JOAN M	50	234	CARDINAL DR	4
U	LUPIEN, KAYLIE MARIE	985		NORTH WESTFIELD ST	2
U	LUPPI, EDWARD T	16	1	COLUMBUS ST	3
R	LUSA, JOACHIM R	24		PLANTATION DR	5
D	LUSH, EDWARD J	98		REED ST	4
U	LUSH, PATRICIA M	98		REED ST	4
U	LUSIGNAN, NORMAN R JR	112		NORTH ST	1
D	LUSIGNAN, SUSAN JEAN	112		NORTH ST	1
D	LUSSIER, ALEXIS G	49		BARN RD	3
U	LUSSIER, CAROL JEAN	30		SOUTH WESTFIELD ST	7
U	LUSSIER, CHRISTOPHER N	25		HIGHLAND AVE	1
U	LUSSIER, CRAIG V	94		INDEPENDENCE RD	6
U	LUSSIER, DARREN JACOB	25		HIGHLAND AVE	1
U	LUSSIER, JACINTHE A	758		MILL ST	2
D	LUSSIER, JANET H	94		INDEPENDENCE RD	6
	LUSSIER, JOAN A	68		COTTONWOOD LN	8
U	LUSSIER, KATHLEEN M	25		HIGHLAND AVE	1
U	LUSSIER, MARK DAVID	14A		CASTLE HILL RD	8
U	LUSSIER, PAUL E	68		COTTONWOOD LN	8
D	LUSTY, ELIZABETH A	31		ASH LN	8
D	LUSTY, ROGER A	31		ASH LN	8
R	LUSZCZ, ALYSSA M	53		FARMINGTON CIR	2
R	LUSZCZ, JOHN W	53		FARMINGTON CIR	2
D	LUTAT, EILEEN S	95		HARVEY JOHNSON DR	4
U	LUTAT, JULIE M	95		HARVEY JOHNSON DR	4
D	LUTAT, MARY ANN	95		HARVEY JOHNSON DR	4
D	LUTZ, BETH A	114		RIVIERA DR	8
U	LUU, LINH Y	68		MONROE ST	5
D	LUU, VAN H	57		COYOTE CIR	2
	LUVERA, FRANK A JR	11		BRIAR HILL RD	2
R	LUVERA, FRANK A III	11		BRIAR HILL RD	2
U	LUVERA, THERESA L	11		BRIAR HILL RD	2
U	LUZANOV, YELENA	31		SHERI LN	3
U	LUZANOV, YURIY	31		SHERI LN	3
	LY, AMY H	14		BESSBROOK ST	2
U	LY, BILL	8		MEYERS DR	6
	LY, DAO-PHONE	60		SHERI LN	3
U	LY, JENNY	40		NOLAN LN	2
U	LY, LANPHUONG THI	89		WALNUT ST	1
	LY, PHONG	60		SHERI LN	3
U	LY, THAO HAI	8		MEYERS DR	6
D	LYDICK, MICHAEL G	103		PAUL REVERE DR	6
U	LYMAN, DAVID B	66		STONY HILL RD	7
U	LYMAN, DIANA J	66		STONY HILL RD	7
U	LYMAN, JEFFREY DAVID	44		LETENDRE AVE	1
U	LYMAN, LAURIE J	63		COLUMBIA DR	7
U	LYMAN, MICHAEL GUNNARD	63		COLUMBIA DR	7
D	LYNCH, CHARLOTTE S	38		HAMILTON CIR	7
U	LYNCH, JAMES M	262		MEADOW ST	4
U	LYNCH, KEVIN JOSEPH	5E		MANSION WOODS DR	3

V	NAME	HOUSE	APT	STREET	PCT
U	LYNCH, MARIANN L	76		REDWOOD DR	8
U	LYNCH, MARISSA	76		REDWOOD DR	8
U	LYNCH, PAMELA JEANNE	64		RISING ST	6
U	LYNCH, REBECCA C	99		FARMINGTON CIR	2
U	LYNCH, SANDRA A	98	2	WALNUT ST	1
U	LYNCH, SANDRA LEE	40		FEDERAL AVE	4
U	LYNCH, TIMOTHY C	38		HAMILTON CIR	7
	LYNCH, TORIN E	189		NORTH WEST ST	7
U	LYNCOSKY, ROBERT VINCENT	31		BEECH HILL RD	2
U	LYNDS, JOSHUA DAVID	53		BEEKMAN DR	5
U	LYNE, ANDREW S	36		SHARON LN	7
U	LYNE, DAVID R JR	17	1	SUTTON PL	1
R	LYNE, DAVID R	48		ROBIN RIDGE DR	2
U	LYNE, EVAN MICHAEL	36		SHARON LN	7
U	LYNE, HAILEY CHRISTINA	36		SHARON LN	7
U	LYNE, JOANNE P	36		SHARON LN	7
U	LYNE, LORI ANNE	63		BLACKSMITH RD	7
R	LYNE, MAUREEN A	48		ROBIN RIDGE DR	2
U	LYNE, MCKENZIE GRACE	36		SHARON LN	7
U	LYNE, TREVOR DK	63		BLACKSMITH RD	7
U	LYNEHAN, STEPHEN JAMES	47		WILLOWBROOK DR	3
U	LYONS, ADAM JASON	19		WOODCLIFF AVE	8
U	LYONS, DEBORAH ANN	1057		SUFFIELD ST	6
U	LYONS, EILEEN J	24		DEER RUN RD	8
U	LYONS, KEITH ALLAN	72		HOPE FARMS DR	6
U	LYONS, MARYELLEN S	15		TANGLEWOOD LN	7
CC	LYONS, MATTHEW J	19		WOODCLIFF AVE	8
R	LYONS, MICHAEL R	15		TANGLEWOOD LN	7
U	LYONS, MICHAEL J	1057		SUFFIELD ST	6
U	LYONS, MICHAEL T	1057		SUFFIELD ST	6
U	LYSAGHT, ED	292		SUFFIELD ST	3
U	LYUBEZHANIN, ALEKSANDR	30		RIVIERA DR	8
R	LYUBEZHANIN, ILLONA DIANA	71		AMHERST AVE	3
U	LYUBEZHANIN, LILIYA	168		FRANKLIN ST	3
U	LYUBEZHANIN, ROMAN	97		LETENDRE AVE	1
U	LYUBEZHANIN, SERGE	71		AMHERST AVE	3
	LYUBEZHANIN, STEPAN	97		LETENDRE AVE	1
U	LYUBEZHANINA, TATYANA	97		LETENDRE AVE	1

M

V	NAME	HOUSE	APT	STREET	PCT
U	MA, KYLE KIEN	31		STEVENSON LN	6
U	MA, KYLER	31		STEVENSON LN	6
U	MA, NGHIA TAN	31		STEVENSON LN	6
AA	MAC DONALD, ANDREW PAUL C	71		DUCLOS DR	1
U	MAC NEIL, MARSHA	60		RIVER RD	8
D	MACADANGDANG, CHALIE ILAC	150		COUNTRY RD	3
U	MACADANGDANG, CHRISTIAN II	150		COUNTRY RD	3
U	MACADANGDANG, GODFREY IL	150		COUNTRY RD	3
D	MACADANGDANG, JEOFFRY RA	150		COUNTRY RD	3
U	MACAULAY, PAULA M	5		BROOKSIDE DR	2
U	MACAULAY, TIMOTHY I	5		BROOKSIDE DR	2
U	MACCLINCHY, CONNOR DALE	262		REGENCY PARK DR	4
U	MACCLINCHY, VALERIE MARIE	262		REGENCY PARK DR	4
U	MACDONALD, PATRICK MICHAE	71		DUCLOS DR	1
U	MACDONALD, PAUL C JR	499		FRANKLIN ST EXT	6
U	MACDONALD, SANDRA F	7		WOODCOCK CT	7
U	MACDONALD, SANDRA LYNN	71		DUCLOS DR	1
U	MACDOUGALL, BRIAN ALEXANC	206		GARDEN ST	6
D	MACDOUGALL, DEBORAH A	629		MAIN ST	5
U	MACDOUGALL, SCOTT A	629		MAIN ST	5
	MACEDONIA, JOHN	61		COOPER ST	4
D	MACEY, ANN	11		CECILE ST	3
U	MACEY, ANN M	11A		CASTLE HILL RD	6
U	MACEY, ASHLEY C	148		BROOKFIELD LN	8
U	MACEY, CHRISTOPHER JAMES	71		PHEASANT HILL DR	7
D	MACEY, SCOTT L	11		CECILE ST	3
D	MACEY, WAYNE KENNETH	11A		CASTLE HILL RD	6
R	MACGOWAN, TODD CHARLES	28		REED ST	4
U	MACH, DEBORAH PHAN	50		SOUTH WEST ST	7
U	MACH, JOSEPH	50		SOUTH WEST ST	7
R	MACHIA, ALLEN J	1224		NORTH ST	2
R	MACHIA, THERESE FENNELL	1224		NORTH ST	2
U	MACHIETTO, CAROLE LYNN	22		ASH LN	8
	MACHIETTO, DONNA	61		COOPER ST	4
R	MACINTYRE, HALE D	507		SILVER ST	6
R	MACINTYRE, LOUISE R	507		SILVER ST	6
	MACK, NATHAN C	333		SPRINGFIELD ST	3
U	MACKECHNIE, KATHLEEN ELIZA	132		SOUTH WEST ST	7
R	MACKECHNIE, LISA A	132		SOUTH WEST ST	7
U	MACKECHNIE, SERGE D	132		SOUTH WEST ST	7
U	MACKENZIE, SCOTT NORMAN	217		MEADOW ST	4
U	MACKIN, DANNY R	53		SPRUCE CIR	7
U	MACKIN, JAMES PETER	486		FRANKLIN ST EXT	6
U	MACKIN, JULIE M	486		FRANKLIN ST EXT	6
R	MACKIN, KEVIN F	53		SPRUCE CIR	7
U	MACKIN, MARIE T	53		SPRUCE CIR	7
U	MACKINNON, JENNIFER MARIE	11		ONEIFBY LN	6
U	MACKINTOSH, JOHN LUKE	142	2	FRANKLIN ST	3
U	MACKLER, NANCY L	158		RIVIERA DR	8
D	MACKLIN, MICHELLE MARIE	19		MEADOWBROOK RD	5
R	MACNEIL, CHRIS	60		RIVER RD	8
D	MACOMBER, ERIC J	98	2	WALNUT ST	1
U	MACOMBER, HUNTER ANN ZAC	272		REGENCY PARK DR	4
L	MACOMBER, JACOB DOUGLASS	272		REGENCY PARK DR	4
R	MACRAE, AMANDA M	52		SIMPSON CIR	5
R	MACUTKIEWICZ, THEODORE WI	77		COYOTE CIR	2
D	MADDALONI, GENEROSO	7G		MANSION WOODS DR	3
U	MADEIROS, CONSTANCE E	43		CORONET CIR	1
U	MADEIROS, KENNETH G	43		CORONET CIR	1
U	MADISON, GLENN P	1810		MAIN ST	8
U	MADISON, MARIAN BART	196		ELM ST	4
U	MADISON, MARY ELEANOR	22		JUNIPER RIDGE DR	7
U	MADISON, PAMELA ROSE	96		BRADFORD DR	6
U	MADISON, ROBERT RONALD	22		JUNIPER RIDGE DR	7
R	MADORE, AUSTIN JAMES	1A	3	BELDEN CT	6
D	MADORE, JAMES PHILIP	1	3	BELDEN CT	6
U	MADRU, REBECCA L	19		HOPE FARMS DR	6
U	MADRU, SARAH ANN	19		HOPE FARMS DR	6
U	MADSEN, JEREMY	75		CHRISTOPHER LN	7
U	MADSEN, KATIE T	75		CHRISTOPHER LN	7
U	MADURA, GAIL C	472		SOUTH WEST ST	7
R	MAGAGNOLI, CYNTHIA A	57		BARN RD	3
U	MAGAGNOLI, FRANCIS P	1270		MAIN ST	8
U	MAGAGNOLI, FRANCIS PAUL JR	57		BARN RD	3
D	MAGARI, JOANN J	28		COREY COLONIAL CDS	5
U	MAGDALENSKI, CHRISTOPHER	886	39	MAIN ST	8
CC	MAGGI, ALEXIS NICOLE	20		ALEXANDER DR	5
R	MAGGI, ANTHONY P	16		OLD MILL RD	3
U	MAGGI, LISA A	20		ALEXANDER DR	5
U	MAGGI, PAUL CHRISTOPHER	16		OLD MILL RD	3
U	MAGGI, RICHARD J	16		OLD MILL RD	3
D	MAGGI, SANDRA E	16		OLD MILL RD	3
U	MAGGIPINTO, LUCREZIA	110		BEEKMAN DR	5
D	MAGGS, APRILLE R	444		SOUTHWICK ST	7
	MAGGS, TIMOTHY J	444		SOUTHWICK ST	7
D	MAGIN, ASHLEY BROOKE	208		SCHOOL ST	5
R	MAGISTRI, GUY	84		CAMPBELL DR	5
U	MAGISTRI, LYNDA S	88	B	PHEASANT HILL DR	7
U	MAGISTRI, ROBERT W	45		MURIEL LN	7
U	MAGNACCA, ALPHONSE A	24		ELIZABETH ST	2
U	MAGNACCA, GLORIA B	25G		CASTLE HILL RD	6
U	MAGNACCA, JANICE RUTH	24		ELIZABETH ST	2
D	MAGNANI, GINA	86		SOUTH PARK TER	4
U	MAGNI, MCKINLEY	119		HIGH ST	1
U	MAGNOLIA, JORDAN A	6	15	SUTTON PL	1
U	MAGNOLIA, MIKALA J	6	15	SUTTON PL	1
U	MAGOULAS, LISA BETH	31		JADE LN	8
U	MAGOULAS, SPIRO	31		JADE LN	8
U	MAGOVERN, DEVIN PHILIP	115		SPENCER ST	1
U	MAGUIRE, JOHN H	33		MERRELL DR	5
U	MAHANEY, AMY L	595		NORTH ST	2
U	MAHANEY, ERIC M	595		NORTH ST	2
	MAHANEY, KALEB	595		NORTH ST	2
U	MAHANEY, SHANNON M	73		AMHERST AVE	3
U	MAHANEY, TINA M	595		NORTH ST	2
U	MAHARNE, HEATHER B	47		BEEKMAN DR	5
	MAHARNE, KEVIN T	47		BEEKMAN DR	5
U	MAHDI, AYAT MOHANAD	21		RIVIERA DR	8
U	MAHER, CHRISTOPHER THOMA	17		DAY ST	3
U	MAHER, ELIZABETH A	106		PLANTATION DR	5
R	MAHER, JAMES F	19		DAY ST	3
R	MAHER, JOHN J JR	19		DAY ST	3
U	MAHER, MARY A	109		COREY COLONIAL CDS	5
U	MAHEUX-GARVEY, LISA RENEE	805		NORTH WEST ST	2
D	MAHMOOD, TAHIR	71		RIVIERA DR	8
U	MAHMOUD, MAYSA I	22		WILLIAM ST	2
U	MAHONEY, BRENDEN	46		RICHARDSON PL	8
D	MAHONEY, CHRISTOPHER K	1	T-3	BELDEN CT	6
U	MAHONEY, COLIN WILLIAM	46		RICHARDSON PL	8
	MAHONEY, COLIN J	1091		NORTH WEST ST	2
R	MAHONEY, CONNOR M	1091		NORTH WEST ST	2
U	MAHONEY, DEBRA ANN	46		RICHARDSON PL	8
U	MAHONEY, JAMES G	75		SYLVAN LN	2
U	MAHONEY, JAMES G JR	1091		NORTH WEST ST	2
U	MAHONEY, KELLY A	1091		NORTH WEST ST	2
D	MAHONEY, LEIGH G	23		CRICKET RD	7
U	MAHONEY, MICHAEL W	75		SYLVAN LN	2
U	MAHONEY, PATRICK JAMES	23		PLANTATION DR	5
U	MAHONEY, PAUL THOMAS	19		VILLA DR	6
U	MAHONEY, SUSAN E	19		VILLA DR	6
U	MAHONEY, TIMOTHY J	19		GREENACRE LN	3
U	MAHONEY, WILLIAM EDWARD	46		RICHARDSON PL	8
R	MAI, LYNN	55		COOPER ST	4
U	MAILLOUX, MAURICE R	168		LANCASTER DR	3
U	MAILLOUX, NANCY JEAN	168		LANCASTER DR	3
U	MAINALI, SOVIT	52		MALLARD CIR	8
U	MAINALI, THAGI	52		MALLARD CIR	8
U	MAINALI, YADHAV	52		MALLARD CIR	8
R	MAIOLO, STEVEN ANTHONY	25		HENRY ST	2
	MAIONE, CHIARA	70		EDGEWATER RD	6
U	MAIWALD, CHRISTINE S	16F		MANSION WOODS DR	3
U	MAIWALD, DOROTHY JANE	101		PLANTATION DR	5
	MAJ, PAWEL	180		LINE ST	3
U	MAJEED, RIYADH	34		RIVERVIEW AVE	8
U	MAJEED, WASAN	34		RIVERVIEW AVE	8
U	MAJEWSKI, JOSHUA ROBERT	46		SIMPSON CIR	5
U	MAJKA, ABBEY ELIZABETH	77		STRAWBERRY HILL RD	2
U	MAJKA, ANGELA	77		STRAWBERRY HILL RD	2
U	MAJKA, ERICA LYNN	77		STRAWBERRY HILL RD	2
R	MAJKA, WAYNE A	77		STRAWBERRY HILL RD	2

V	NAME	HOUSE	APT	STREET	PCT
R	MAJKOWSKI, RICHARD NEAL	596		NORTH ST	2
U	MAKAROV, DMITRIY L	28		MARLENE DR	2
	MAKAROV, NADEZHDA	28		MARLENE DR	2
U	MAKHMUDOV, BAKHTIYER B	36		AVALON PL	2
U	MAKHMUDOV, ZHIYAN B	36		AVALON PL	2
U	MAKHMUDOVA, ZUKHRA FUATC	36		AVALON PL	2
U	MAKHOUL, ELIE	156	10	SUFFIELD ST	3
	MAKI, SYLVESTER	65		COOPER ST	4
U	MAKOL, MARK ALEXANDER	698		SOUTH WEST ST	7
	MAKOL, NORMA J	698		SOUTH WEST ST	7
U	MAKOL, ZACHARY	698		SOUTH WEST ST	7
U	MAKSYMIW, DIANA M	418	F-3	MEADOW ST	5
R	MAKUCH, DONNA L	19E		CASTLE HILL RD	6
U	MALACHOWSKI, EDWARD FRAN	38		ELBERT RD	5
U	MALACHOWSKI, THERESA CATI	8		SQUIRE LN	2
	MALAFRONTE, ANGELO	34		JENNIE CIR	5
	MALAFRONTE, CHRISTINE	34		JENNIE CIR	5
	MALAFRONTE, GENNARO	34		JENNIE CIR	5
D	MALANSON, CHRISTINE	422		MEADOW ST	5
D	MALANSON, GARY M	422		MEADOW ST	5
U	MALANSON, JASON A	35		MURIEL LN	7
U	MALANSON, JILLIAN E	35		MURIEL LN	7
U	MALANSON, JUDITH ANN	422		MEADOW ST	5
R	MALANSON, MICHAEL P	422		MEADOW ST	5
U	MALANSON, THEODORE JAMES	422		MEADOW ST	5
U	MALANSON, VIRGINIA M	120	A	MAIN ST	4
U	MALAQUIAS, ANNA E	77		CRICKET RD	7
U	MALAQUIAS, COREY A	77		CRICKET RD	7
D	MALAVE, CARLOS M	324		REGENCY PARK DR	4
D	MALAVE, JEREMY J JR	31		SUNSET TER	7
D	MALAVE, JEREMY J	31		SUNSET TER	7
U	MALAVE, MIRIAM	57		BESSBROOK ST	2
U	MALAVE MUNIZ, VERONICA ENI	57		BESSBROOK ST	2
U	MALAYA, SVIATLANA	546		FRANKLIN ST EXT	6
U	MALBOEUF, ELAINE ALMA	197		SILVER LAKE DR	6
U	MALBOEUF, ROLAND J	197		SILVER LAKE DR	6
	MALDONADO, CATALINA	464		MAIN ST	4
U	MALDONADO, KARENA C	33	95	NORMAN TER	1
U	MALDONADO, STONE ARIEL	95		EDGEWATER RD	6
U	MALEC, MELISSA MELANIE	71		BRADFORD DR	6
U	MALECKI, COLIN TIMOTHY	39		INDEPENDENCE RD	6
U	MALECKI, SCOTT THOMAS	39		INDEPENDENCE RD	6
U	MALEK, FRANK R	44		PARKEDGE DR	2
U	MALEK, MARIE ANTOINETTE	44		PARKEDGE DR	2
U	MALENA, ROBERT JOSEPH	205		BROOKFIELD LN	8
D	MALENA, SUSAN PERGUIDI	205		BROOKFIELD LN	8
	MALERBA, NICHOLAS A	989		NORTH ST	7
U	MALERBA, RICHARD MICHAEL	989		NORTH ST	7
U	MALERBA, STEPHEN ANTHONY	989		NORTH ST	7
U	MALERBA, VERONICA J	989		NORTH ST	7
R	MALIQI, ARBNOR	66		SHERI LN	3
L	MALKOON-BORHOT, NICOLE A	41		WINDERMERE DR	3
D	MALLOCH, BARTHOLOME VALE	45		VADNAIS ST	6
U	MALLOCH, KEVIN ANTHONY	231		ADAMS ST	8
R	MALLORY, ELSIE	27		HARDING ST	1
U	MALLORY, ERIN E	27		HARDING ST	1
R	MALLORY, KEVIN R	27		HARDING ST	1
U	MALLORY, WAYNE A	27		HARDING ST	1
R	MALLOY, CHRISTOPHER KEVIN	22		LAKE VIEW CIR	6
R	MALLOY, HOLLY J	91		BARNEY ST	5
R	MALLOY, KEVIN P	91		BARNEY ST	5
D	MALLOY, MATTHEW EDWARD	495		SOUTHWICK ST	7
D	MALLOY, RENEE MARIE	495		SOUTHWICK ST	7
R	MALLOY, SHANNON A	22		LAKE VIEW CIR	6
D	MALOKU, VIOLETA	73		ZACHARY LN	6
U	MALONE, ANTHONY E	324		SILVER ST	6
U	MALONE, ERNEST ANTHONY JR	338		SILVER ST	6
U	MALONE, JASON	338		SILVER ST	6
U	MALONE, NANCY A	244		SILVER LAKE DR	6
U	MALONEY, ALEXANDER REIGN	71		PLANTATION DR	5
R	MALONEY, DANIELLE T	42		WHITE BIRCH TER	1
U	MALONEY, DEBORAH RIX	71		PLANTATION DR	5
U	MALONEY, GINA M	17		KANAWHA AVE	8
U	MALONEY, GISELLE	47		SPEARFARM RD	7
	MALONEY, NANCY	464		MAIN ST	4
U	MALONEY, RYAN THOMAS	42		WHITE BIRCH TER	1
U	MALONEY, STEPHEN W	47		SPEARFARM RD	7
U	MALONEY, THOMAS G III	42		WHITE BIRCH TER	1
U	MALONEY, WILLIAM J	71		PLANTATION DR	5
R	MALONI, ALISON L	39		NORMAN TER	1
D	MALONI, ANTHONY D	32		LOSITO LN	6
U	MALONI, BRENDA I	515		FRANKLIN ST EXT	6
U	MALONI, CARLO	54		WASHINGTON AVE	4
R	MALONI, CYNTHIA J	32		LOSITO LN	6
D	MALONI, HEIDI J	24		SCHOOL ST	5
D	MALONI, KELLY MARIE	24		SCHOOL ST	5
U	MALONI, LAURA BETH	511		SOUTHWICK ST	7
U	MALONI, STEPHANIE IVETTE	515		FRANKLIN ST EXT	6
U	MALOUIN, ABAIGEAL	70		SPRUCE CIR	7
D	MALOUIN, AMANDA H	70		SPRUCE CIR	7
U	MALOUIN, NICHOLAS PAUL	70		SPRUCE CIR	7
U	MALOUIN, PAUL H	70		SPRUCE CIR	7
U	MALY, DANIIL	546		FRANKLIN ST EXT	6
U	MALYARENKO, LEONID I	33		BELVIDERE AVE	2
	MALYARENKO, VERA	33		BELVIDERE AVE	2
D	MALYSHEVSKI, MARGARITA	62		CENTER ST	4
U	MAMEDOV, ILHOM	23		CAPUA LN	3
U	MAMENTAU, ULADZIMIR	411		NORTH WESTFIELD ST	2
U	MAMENTAVA, SVIATLANA	411		NORTH WESTFIELD ST	2
U	MAMUSKA, ANGELIKA	60		SOUTH WEST ST	7
R	MANACCHIO, KIMBERLY	29		EDITHA AVE	5
U	MANACCHIO, RALPH ANTHONY	29		EDITHA AVE	5
U	MANALE, JOHN GAVIN	50		ALBERT ST	5
U	MANCHINO, BETTY ANN	4		COREY COLONIAL CDS	5
U	MANCHINO, BRENDA ROSE	775	8-B	SPRINGFIELD ST	3
R	MANCHINO, KAREN A	1060		RIVER RD	5
D	MANCINI, ALBERT	55		COOPER ST	4
U	MANCINI, ALDO ANGELO JR	482		SOUTH WEST ST	7
U	MANCINI, ALDO JD	482		SOUTH WEST ST	7
U	MANCINI, ANDREW M	76		NORTH WEST ST	7
D	MANCINI, ANGELA	43		FRUWIRTH AVE	3
U	MANCINI, BARBARA M	94		LIQUORI DR	2
U	MANCINI, BRUCE A	94		LIQUORI DR	2
Q	MANCINI, DANIEL PETER	39		COOPER ST	4
U	MANCINI, DONNA MAY DAVILLI	482		SOUTH WEST ST	7
U	MANCINI, KATHLEEN ELIZABETH	76		NORTH WEST ST	7
U	MANCINI, MICHAEL J	76		NORTH WEST ST	7
D	MANCINI, SAMUEL DONALD	76		NORTH WEST ST	7
U	MANCUSO, TERRIL L	140	I	AUTUMN ST	8
U	MANCUSO, VALENTINA D	22		HOLLAND DR	3
U	MANDELLA, MICHAEL A	108		OAK LN	1
U	MANDOUR, KHOULOUD SAID	84		RIVIERA DR	8
U	MANDOUR, MERNA S	26		FRANKLIN ST	3
U	MANDOUR, SAID M	26		FRANKLIN ST	3
U	MANEKAS, CHRISTOPHER GOEI	48		REED ST	4
U	MANEKAS, COHEN CHRISTOPHI	246		MILL ST	3
U	MANEKAS, DINA LOUISE	246		MILL ST	3
U	MANES, ENRICO N	56		ROBIN RIDGE DR	2
	MANES, GABRIELLA N	56		ROBIN RIDGE DR	2
	MANES, LUCIANO	50		HALLADAY DR	7
	MANES, MARIA A	50		HALLADAY DR	7
D	MANES, MARY C	56		ROBIN RIDGE DR	2
U	MANFREDI, MARSHALL RALPH I	63		CHURCH ST	1
D	MANGANO, CHRISTINE S	38		BARNEY ST	5
U	MANGIAFICO, SEAN M	8	12	SUTTON PL	1
U	MANGIARATTI, ALAN JAMES	111		KAREN LYNN CIR	7
D	MANGIARATTI, JUDITH M	111		KAREN LYNN CIR	7
D	MANGO, MAGGIE M	41		MONROE ST	5
U	MANGUAL, DOMINIC JULIO	68		AMHERST AVE	3
U	MANISCALCHI, TERESA K	114		AUTUMN ST	8
	MANISCALCHI, TIA L	114		AUTUMN ST	8
R	MANISCALCHI, TODD	114		AUTUMN ST	8
U	MANISCALCHI, TODD C	114		AUTUMN ST	8
U	MANISCALCO, IGNATIUS	3		CECILE ST	3
U	MANISCALCO, ROSEMARIE	3		CECILE ST	3
U	MANKIN, MARINA	19A		MANSION WOODS DR	3
U	MANN, BRIAN	77		COREY COLONIAL CDS	5
U	MANN, THERESA A	77		COREY COLONIAL CDS	5
U	MANNA, MIRELLA	3H		MANSION WOODS DR	3
D	MANNING, CAROLYN M	27		SHOEMAKER LN	6
U	MANNING, CHERYL ANN	74	31	SPRINGFIELD ST	1
U	MANNING, CHRISTOPHER SCOT	27		SHOEMAKER LN	6
R	MANNING, EDWARD JOHN	29H		CASTLE HILL RD	6
U	MANNING, HANNAH CHRISTINA	6G		CASTLE HILL RD	8
D	MANNING, HELEN L	21		OAK LN	1
U	MANNING, JAMES W	42		VADNAIS ST	6
U	MANNING, MARY CLAIRE	254		NORTH ST	1
	MANNING, MICHAEL E	6G		CASTLE HILL RD	8
D	MANNING, MICHAEL J	27		SHOEMAKER LN	6
U	MANNING, MICHELLE R	6G		CASTLE HILL RD	8
D	MANNING, NANCY ANN	5		CARMEL LN	7
R	MANNING, ROBERT W	86		OAK LN	1
R	MANNING, VALERIE M	42		VADNAIS ST	6
U	MANSEAU, LAIMA M	102		ALEXANDER DR	5
D	MANSEAU, ROBERT E	102		ALEXANDER DR	5
U	MANSER, MADISON R	136		RED FOX DR	7
U	MANSER, NATHAN JOESPH	136		RED FOX DR	7
U	MANSER, SCOTT	136		RED FOX DR	7
D	MANSUR, HEATHER C	18		PHIL ST	3
D	MANTANI, WALTER R	153		ANTHONY ST	4
U	MANTHA, DONNA JEAN	80		CECILE ST	3
U	MANTHA, KENNETH S	80		CECILE ST	3
U	MANTHA, SARA ANNE	80		CECILE ST	3
	MANTILLA, MELANIE	27A		CASTLE HILL RD	6
D	MANTOLESKY, ELLEN M	73		ROOSEVELT AVE	2
R	MANTOLESKY, GARY S	73		ROOSEVELT AVE	2
U	MANTZIOS, JENNIFER E	27		QUAIL HOLLOW RD	8
R	MANTZOROS, PAUL	190		ANVIL ST	7
D	MANYAK, WYNTER E	80		COREY COLONIAL CDS	5
U	MANZI, ANTHONY FRANK	55		WILBERT TER	2
U	MANZI, ARIANA	64		BLAIR'S HILL RD	3
D	MANZI, CAROL M	202		SOUTH WEST ST	7
U	MANZI, DEVYN A	646		COOPER ST	3
U	MANZI, JOHN T	52		RHODES AVE	3
U	MANZI, KELLIE L	646		COOPER ST	3
U	MANZI, RICHARD J	646		COOPER ST	3
U	MANZI, ROSALBA	64		BLAIR'S HILL RD	3
U	MANZI, SHARON L	52		RHODES AVE	3
	MANZI, TEODORO	64		BLAIR'S HILL RD	3
U	MAPEL, JARED	7		COREY COLONIAL CDS	5

V	NAME	HOUSE	APT	STREET	PCT
U	MAPUA, RENATO AQUINO JR	231		COYOTE CIR	2
U	MARAFIOTI, FRANK V	5		EAST VIEW DR	2
U	MARAFIOTI, FRANK BRUNO	5		EAST VIEW DR	2
U	MARAFIOTI, NANCY A	5		EAST VIEW DR	2
	MARANO, GAETANO T	25		MARK DR	8
U	MARANO, JANET L	25		MARK DR	8
U	MARANO, MICHAEL T	25		MARK DR	8
R	MARASI, CHERYL M	32		HORSHAM PL	1
	MARASI, FRANK S	32		HORSHAM PL	1
D	MARASI, STEVEN WILLIAM	32		HORSHAM PL	1
	MARATEA, LUCY S	61		NORTHWOOD ST	7
R	MARCENO, JAMES M	82		HALLADAY DR	7
R	MARCENO, LORI A	82		HALLADAY DR	7
	MARCENO, MARGARET	464		MAIN ST	4
U	MARCHESE, BRIAN P	98		CHERRY ST	1
D	MARCHESE, CATHERINE L	922		SOUTH WESTFIELD ST	6
U	MARCHESE, KIMBERLY MARIE	98		CHERRY ST	1
U	MARCHESE, MINOR FRANCIS	98		CHESTNUT LN	8
U	MARCHESELLI, LORRAINE A	3		ONEIFBY LN	6
U	MARCHESELLI, RICHARD	3		ONEIFBY LN	6
R	MARCHETTI, GABRIEL IAN	308		LEONARD ST	5
	MARCHETTI, NICHOLAS J	41		DARTMOUTH ST	8
U	MARCHETTO, DENIS ALAN	74		SPENCER ST	1
D	MARCHETTO, DENNIS A	74		SPENCER ST	1
U	MARCHETTO, DOROTHY M	74		SPENCER ST	1
U	MARCIL, JOAN L	67		BEEKMAN DR	5
R	MARCIL, JON D	256		SCHOOL ST	5
U	MARCIL, KATHERINE A	67		BEEKMAN DR	5
U	MARCIL, VALERIE LISA	49		HAMILTON CIR	7
U	MARCINKIEWICZ, ALMA E	28		MOORELAND ST	3
R	MARCINKIEWICZ, MATTHEW L	273		REGENCY PARK DR	4
U	MARCINKIEWICZ, MICHAEL DAV	28		MOORELAND ST	3
D	MARCO, AMPARO M	5G		CASTLE HILL RD	6
U	MARCOTTE, BRYAN C	59		ALEXANDER DR	5
U	MARCOTTE, KATHLEEN S	59		ALEXANDER DR	5
U	MARCOTTE, MICHAEL A	1		COREY ST	5
D	MARCOTTE, ROSEMARIE C	462		MAIN ST	4
U	MARCOTTE, SARAH E	1		COREY ST	5
D	MARCOTTE, SAVANNAH S	63		PLANTATION DR	5
R	MARCOTTE, TAYLOR ANN	59		ALEXANDER DR	5
U	MARCOULLIER, DANIELLE ANNE	38		BEVERLY LN	5
U	MARCOULLIER, HEIDI A	38		BEVERLY LN	5
U	MARCOUX, CAROL A	47		FOREST HILL RD	2
U	MARCOUX, LAURA A	162		MALLARD CIR	8
U	MARCU, DUMITRU	149		COREY COLONIAL CDS	5
U	MARDEUSZ, SHERYL DIANNE	60		MONROE ST	5
R	MARGANTI, ANNA MARIA	75		CANDLEWOOD DR	8
U	MARGANTI, HELEN	420	35	MAIN ST	4
R	MARGANTI, NINA MARIE	75		CANDLEWOOD DR	8
R	MARGANTI, TONI ANN	75		CANDLEWOOD DR	8
U	MARGANTI, WILLIAM JOSEPH	75		CANDLEWOOD DR	8
U	MARGIOTTA, MARYANNE	7		FOREST HILL RD	2
R	MARGIOTTA, MICHAEL	7		FOREST HILL RD	2
U	MARGOLES, SARA M	69A		WALNUT ST	1
R	MARGOSIAK, CLAIRE ANN	208		BEEKMAN DR	5
U	MARIANI, CATHLEEN ANN	62		NORRIS ST	3
U	MARIANI, HUGO H JR	36		WRIGHT ST	8
U	MARIANI, LINDA M	36		WRIGHT ST	8
D	MARIANI, MARCELLO F JR	63		COLONIAL AVE	4
U	MARIANI, MATTHEW	62		NORRIS ST	3
D	MARIANI, MELISSA PEARL	63		COLONIAL AVE	4
U	MARIANI, MICHAEL J JR	62		NORRIS ST	3
U	MARIANI, MICHAEL JOSEPH	62		NORRIS ST	3
	MARIANO, OLIVIA S	61		HIGH ST	1
U	MARIEB, MARILYN M	70		KAREN LYNN CIR	7
D	MARIN, CARMEN C	1275		SUFFIELD ST	8
	MARINO, ALEXANDER J	30		PARKVIEW DR	2
D	MARINO, BRANDON C	30		PARKVIEW DR	2
U	MARINO, CARRIE A	30		PARKVIEW DR	2
U	MARINO, DEBORAH L	22		GRANT ST	1
U	MARINO, EILEEN GAIL	150		BROOKFIELD LN	8
U	MARINO, JESSICA	30		PARKVIEW DR	2
R	MARINO, JOAN E	32		HORSHAM PL	1
U	MARINO, JOSEPH M	22		GRANT ST	1
D	MARINO, LINDA F	19		OAKRIDGE DR	7
R	MARINO, PETER C	32		HORSHAM PL	1
R	MARION, DONALD P	13		CAMPBELL DR	5
D	MARKHAM, DEBORAH J	11		NILE AVE	4
R	MARKHAM, LARRY E	11		NILE AVE	4
U	MARKIEWICZ, PATRICIA M	58		ROBERTA CIR	5
U	MARKIEWICZ, ROBERT A	58		ROBERTA CIR	5
D	MARKLAND, LISA M	59		PLANTATION DR	5
D	MARKOS, NICHOLAS J	82		PLANTATION DR	5
D	MARKOWSKI, BARBARA L	14		TWOIFBY ST	6
R	MARKOWSKI, CATHLEEN ANNE	128		COYOTE CIR	2
R	MARKOWSKI, CHRISTOPHER J	128		COYOTE CIR	2
U	MARKOWSKI, PAUL F	22		MOREAU PL	8
U	MARLER, MELISSA K	76		HARVEY JOHNSON DR	4
U	MARMO, JAY	49		PHEASANT RUN CIR	7
U	MARON, LEO J	95	23	NORTH WESTFIELD ST	7
U	MAROTTE, ALFRED J III	59		REGENCY PARK DR	4
R	MAROTTE, JUSTINE ANN	145		HIGH ST	1
D	MAROZZI, ALFRED J	55		CHARTER OAK DR	6
U	MARQUETTE, THOMAS F	469		NORTH WESTFIELD ST	2
D	MARQUEZ, DEMETRIO	663		NORTH WESTFIELD ST	2
D	MARQUEZ, JENNIFER MARIE	73		PHEASANT HILL DR	7
D	MARQUEZ, JUDITH	663		NORTH WESTFIELD ST	2
U	MARQUEZ-RIOS, LUIS R	238	6	MAPLE ST	1
R	MARQUIS, CHRISTOPHER W	511		SOUTH WEST ST	7
U	MARQUIS, KATHLEEN MARY	0	39	WRIGHT ST	8
U	MARQUIS, SONIA NOEMI	511		SOUTH WEST ST	7
O	MARQUIS, SONIA NOEMI	511		SOUTH WEST ST	7
R	MARRA, PATRICIA A	38		ROBIN RIDGE DR	2
U	MARRERO, JOANNA LINDA	1112FL		ELM ST	8
U	MARRIN, JAMES	96		STRAWBERRY HILL RD	2
U	MARRIN, SARAH KATHERINE	96		STRAWBERRY HILL RD	2
D	MARSCHE, JUDITH A	81D		PHEASANT HILL DR	7
U	MARSH, CHRISTA EMBER	31		AMHERST AVE	3
U	MARSH, DIANA M	110		FAIRVIEW ST	4
U	MARSH, EMILY	21	11	RIVER RD	8
	MARSH, FRANCIS	132		SCHOOL ST	5
R	MARSH, KEVIN L	695		MILL ST	3
U	MARSH, ROBERT F	17		PLEASANT VALLEY RD	2
D	MARSHALL, DYLAN ALEXANDER	238		ELM ST	4
R	MARSHALL, ERIC	358		MEADOW ST	5
U	MARSHALL, MICHAEL J JR	33		NORMAN TER	1
D	MARSHALL, TRICIA A	15		VADNAIS ST	6
U	MARSILI, CHERYL K	88		PRINCETON AVE	2
U	MARSILI, DANNY MICHAEL	1048		NORTH WEST ST	2
U	MARSILI, KIM	88		PRINCETON AVE	2
U	MARSILI, KRISTEN MARIE	10		COREY COLONIAL CDS	5
D	MARSILI, MARYELLEN	25		REED ST	4
O	MARSILI, RICHARD C	24H		CASTLE HILL RD	8
U	MARTEL, BRIAN JAMES	294		SILVER ST	6
U	MARTEL, JESSICA LYN	22		KENSINGTON ST	3
R	MARTEL, KIMBERLY ANN	6		HICKORY ST	6
U	MARTEL, LOGAN J	294		SILVER ST	6
U	MARTEL, NICHOLE KATHRYN	6		HICKORY ST	6
U	MARTEL, RICKY J	28		FOX FARM RD	2
D	MARTHONE, FRANCES GOMES	28		SPRUCE CIR	7
U	MARTI, ROBERT A	49		SHERI LN	3
U	MARTIN, AIMEE MARIE	359		SPRINGFIELD ST	3
	MARTIN, ALAN D	228		MAYNARD ST	1
U	MARTIN, AMY L	24		STEVENSON LN	6
U	MARTIN, ANN MARIE	86		TOBACCO FARM RD	7
R	MARTIN, BRADFORD ROBINSON	63		CANDLEWOOD DR	8
U	MARTIN, BRIAN ANDREW	194		PINE ST	7
D	MARTIN, CHAD AARON	24		STEVENSON LN	6
D	MARTIN, CHARLES RAYMOND	67		ELM ST	8
U	MARTIN, CHRISTOPHER S	48		ROBERTA CIR	5
D	MARTIN, CONOR R	24		MARLENE DR	2
R	MARTIN, CYNTHIA DORIS	228		MAYNARD ST	1
U	MARTIN, DARIUS DANIEL	36		RIVER RD	8
U	MARTIN, DAVID	85		SYLVAN LN	2
R	MARTIN, DEBORAH S	20		AUTUMN ST	8
R	MARTIN, DENNIS FRANCIS	98		VALENTINE ST	4
R	MARTIN, DONALD G	61		COOPER ST	4
R	MARTIN, ELIZABETH M	63		CANDLEWOOD DR	8
U	MARTIN, ERIC J	66		BARBARA LN	7
U	MARTIN, FRANCIS J	27		COTTAGE ST	1
D	MARTIN, GILBERT A	4	10	SUTTON PL	1
U	MARTIN, HUGH K JR	194		PINE ST	7
U	MARTIN, JAMES FRANCIS	23		COTTAGE ST	1
R	MARTIN, JANYETTE B	352		ADAMS ST	6
U	MARTIN, JEFFREY J	21		FRANCES ST	1
U	MARTIN, JOHN MICHAEL	86		RED FOX DR	7
U	MARTIN, JOHN M	10		BUNKERHILL RD	7
U	MARTIN, KAELA RYAN	5		ROBIN RIDGE DR	2
U	MARTIN, KAITLYN M	37		MAYNARD ST	1
D	MARTIN, KATHLEEN M	74		BARNEY ST	5
U	MARTIN, KATIE	5		ROBIN RIDGE DR	2
	MARTIN, KELLY B	86		RED FOX DR	7
U	MARTIN, KENNETH JOHN JR	86		TOBACCO FARM RD	7
U	MARTIN, KEVIN	156		BARRY ST	7
U	MARTIN, KEVIN M	192		BROOKFIELD LN	8
U	MARTIN, KRISTEN SMUS	10		BUNKERHILL RD	7
U	MARTIN, LAURIE ANN	2		COLONIAL AVE	4
D	MARTIN, LEEANNE	90		GRANGER DR	7
U	MARTIN, MARK M	98		VALENTINE ST	4
U	MARTIN, MARY ANN	27		COTTAGE ST	1
U	MARTIN, MEGAN M	86		RED FOX DR	7
D	MARTIN, MICHAEL F	74		BARNEY ST	5
U	MARTIN, MICHAEL A	90		GRANGER DR	7
U	MARTIN, MICHELLE J	157		CAMBRIDGE ST	2
D	MARTIN, NATASHA	67		ELM ST	8
	MARTIN, OKMAE	65		COOPER ST	4
R	MARTIN, PHILIP P	352		ADAMS ST	6
D	MARTIN, RYAN M	98	1A	ALHAMBRA CIRCLE NO	5
U	MARTIN, RYAN CHRISTOPHER	55		JAMES ST	1
R	MARTIN, SIDNEY S	20		AUTUMN ST	8
D	MARTIN, STEPHEN MICHAEL	88		BEEKMAN DR	5
D	MARTIN, TAMMY LYNN	37		MAYNARD ST	1
U	MARTIN, TINA M	45		RIVIERA DR	8
U	MARTIN, TRACI JEAN	24		MARLENE DR	2
U	MARTIN, TYLER J	46		GREENACRE LN	3
U	MARTIN, VINCENT JOHN	86		TOBACCO FARM RD	7
D	MARTIN, WENDY A	194		PINE ST	7
U	MARTIN, WILLIAM FRANCIS	48		ROBERTA CIR	5
U	MARTIN-MORALES, MADISON N	359		SPRINGFIELD ST	3
	MARTINE, ALTON F III	22		WILSON ST	1

V	NAME	HOUSE	APT	STREET	PCT
	MARTINE, MELISSA A	22		WILSON ST	1
U	MARTINEAU, JASON G	170		NORTH WEST ST	7
U	MARTINEAU, JENNIFER ANN	170		NORTH WEST ST	7
	MARTINELLI, LUCIA	464		MAIN ST	4
D	MARTINEZ, ADRIANNA M	9		WINDERMERE DR	3
U	MARTINEZ, ALEX ANTHONY	308		LEONARD ST	5
U	MARTINEZ, FRANCO	469C		COREY ST	5
U	MARTINEZ, ISMAEL M JR	54		MONROE ST	5
D	MARTINEZ, JAIME L	9		WINDERMERE DR	3
D	MARTINEZ, JAIME G	9		WINDERMERE DR	3
D	MARTINEZ, LILLIAM	9		WINDERMERE DR	3
	MARTINEZ, VICTOR	464		MAIN ST	4
U	MARTINEZ, WILNET	30		CLIFTON DR	5
D	MARTINEZ MUNIZ, GLADYS	101		PHEASANT HILL DR	7
U	MARTINEZ ORTIZ, ITZA DENNISI	91		SUNNYSLOPE AVE	8
U	MARTINEZ PENA, YUBELIS	31	2	OTTAWA ST	1
	MARTINEZ ZENTENO, HECTOR A	86		RIVIERA DR	8
U	MARTINO, DEBORAH ANN	7		SYLVAN LN	2
U	MARTINO, JOHN A	7		SYLVAN LN	2
R	MARTINS, ADAM J	35		ELBERT RD	5
U	MARTINS, CATHERINE	35		ELBERT RD	5
U	MARUSZCZAK, DOROTHY A	26		DEPALMA ST	3
U	MARZANO, CARMELA TERESA	422		COOPER ST	3
U	MARZANO, ELIZABETH ANN	218		ROWLEY ST	3
U	MARZANO, MARYANN	368		NORTH ST	1
U	MASCARENHAS, LEONARDO D	14F		MANSION WOODS DR	3
U	MASCARO, JOSEPH A	33		HUNTER'S GREENE CIR	8
U	MASCARO, MARIA G	263		REGENCY PARK DR	4
U	MASCARO, PETER JR	263		REGENCY PARK DR	4
R	MASCARO, VIKTORIYA S	33		HUNTER'S GREENE CIR	8
U	MASCHINO, CHRISTOPHER JOS	46		RIVER RD	8
U	MASCIADRELLI, CAROL L	58		PRINCETON AVE	2
U	MASCIADRELLI, GARY J	58		PRINCETON AVE	2
R	MASCIOTRA, AMANDA J	92		HORSHAM PL	1
R	MASCIOTRA, ANTHONY J	83		DOGWOOD LN	8
U	MASCIOTRA, GARY MICHAEL	41		KENSINGTON ST	3
R	MASCIOTRA, JOSEPH A JR	92		HORSHAM PL	1
R	MASCIOTRA, LENORE HELENA	245		ELM ST	8
U	MASCOLA-SNYDER, RAVEN AK/	114		REGENCY PARK DR	4
R	MASEK, KEVIN A	45		FEDERAL ST	4
R	MASHITLOVA, BELANA	44		GREENOCK ST	2
U	MASHNITSKI, SERGIO	25		SHERI LN	3
D	MASI, AMY LEIGH	418	E-12	MEADOW ST	5
R	MASI, LORI ANN	23		BEECH HILL RD	2
U	MASI, MARISSA LEE	23		BEECH HILL RD	2
R	MASI, VINCENT JEFFREY	23		BEECH HILL RD	2
U	MASIC, SADETA	29		BEEKMAN DR	5
U	MASLAK, JAMES MICHAEL	154		NORTH ST	1
	MASLAR, JOHN E	47		FOREST RIDGE LN	8
R	MASLAR, REBECCA L	47		FOREST RIDGE LN	8
U	MASLOSKI, OLIVIA	143		RIVER RD	8
U	MASLYANSKIY, ANDREI	15		BELMONT AVE	2
R	MASLYANSKIY, ARTUR	15		BELMONT AVE	2
U	MASLYANSKIY, IGOR A	15		BELMONT AVE	2
U	MASLYANSKIY, NIKITA IGOR	15		BELMONT AVE	2
U	MASON, ALBERT R JR	99		ELMAR DR	6
D	MASON, ARTHUR YOUNG	10B		CASTLE HILL RD	8
U	MASON, DAVID J	67		RAYMOND CIR	4
D	MASON, DEBRA A	10B		CASTLE HILL RD	8
U	MASON, DENISE L	51		DOGWOOD LN	8
R	MASON, DOROTHY E	99		ELMAR DR	6
D	MASON, EDWARD A	27		SUTTON PL	1
U	MASON, MATTHEW SEAN	99		ELMAR DR	6
U	MASON, RACHAEL	24		HAYES AVE	1
CC	MASON-LECLERC, ANNAMARIE	110		ELM ST	4
D	MASOTTI, ANTHONY ROLAND	81		SENATOR AVE	4
D	MASSA, JUDITH	63	47	SOUTH WESTFIELD ST	6
U	MASSE, CYNTHIA A	24		KELLER CIR	8
U	MASSE, PAUL ALBERT	24		KELLER CIR	8
U	MASSE, SHELLEY	31		WILBERT TER	2
CC	MASSE, WILLIAM T	61		COOPER ST	4
U	MASSEY, JOHN DANIEL	33	92	NORMAN TER	1
R	MASSOIA, ANTHONY ROBERT	23		CARMEN AVE	1
U	MASSOIA, BONNIE J	23		CARMEN AVE	1
U	MASSOIA, BRETT	58		MICHELE LN	5
R	MASSOIA, MARYSA AUTUMN	23		CARMEN AVE	1
U	MASSOIA, MICHELE E	58		MICHELE LN	5
D	MASSOIA, SCOTT L	23		CARMEN AVE	1
D	MASSOIA, VIOLA B	6		SEQUOIA DR	3
	MASTELLO, GERALDINE A	63		FLORIDA DR	5
R	MASTRANGELO, AMY LYNN	1056		NORTH WEST ST	2
D	MASTROIANNI, ALBERT JR	42		EDGEWOOD LN	6
D	MASTROIANNI, BARBARA A	42		EDGEWOOD LN	6
U	MASTROIANNI, DANIEL	22		SUNRISE TER	5
U	MASTROIANNI, PAMELA J	0	13	WRIGHT ST	8
U	MASTROMATTEO, SAMANTHA L	775	7-C	SPRINGFIELD ST	3
U	MASTRONARDI, MELISSA A	26		BESSBROOK ST	2
D	MASTRONARDI, REBECCA CATI	26		BESSBROOK ST	2
U	MASTRORIO, JOHN PATRICK	667		SOUTH WEST ST	7
D	MATA, JOEL	83		COOLEY ST	1
U	MATEO, JORGE M	91		SUNNYSLOPE AVE	8
U	MATEO, LEANDRO ETHAN	91		SUNNYSLOPE AVE	8
U	MATEUS, AVELINO F	95		CHESTNUT LN	8
D	MATEUS, JOSE	73		BEVERLY LN	5
D	MATEUS, MARY A	95		CHESTNUT LN	8
R	MATEUS, NATHAN	95		CHESTNUT LN	8
U	MATEUS, SHAUN JOAQUIM	95		CHESTNUT LN	8
U	MATEUS, STEPHEN R	95		CHESTNUT LN	8
U	MATHES, ANTONNE BOWMAN	420	76	MAIN ST	4
R	MATHES, GAIL BOWMAN	89		STONY HILL RD	7
D	MATHES, MARIE A	420	44	MAIN ST	4
R	MATHES, SAMUEL ARTHUR	89		STONY HILL RD	7
R	MATHES, THOMAS J	89		STONY HILL RD	7
	MATHEWS, JEREMY	247		NORTH WESTFIELD ST	7
	MATHIEU, EVANGELINE C	114		CAMPBELL DR	5
D	MATHIEU, HALEY I	24	4	DWIGHT ST	1
D	MATISEWSKI, JUSTIN DAVID	135		ANVIL ST	7
T	MATISEWSKI, MAY AWKAL	135		ANVIL ST	7
U	MATLAND, ERIC C	462		COOPER ST	3
U	MATLAND, ERIC R	462		COOPER ST	3
R	MATLAND, KENDRA LEIGH	462		COOPER ST	3
U	MATLAND, MICHELLE LYNN	462		COOPER ST	3
U	MATOS, ANTHONY	83		WALNUT ST	1
R	MATOS, CHRISTOPHER L	293		SUFFIELD ST	4
D	MATOS, EFRAIN JR	41		CONNOR'S COVE	8
U	MATOS, JOSELYNE	189		NORTH WEST ST	7
U	MATOS, KEVIN MANUEL	41		CONNOR'S COVE	8
D	MATOS, LUIS M JR	46		MAIN ST	4
D	MATOS, MAYRA DENISE	41		CONNOR'S COVE	8
U	MATRONI, COURTNEY ANN	819		SOUTH WEST ST	7
D	MATRONI, JAMES R	819		SOUTH WEST ST	7
U	MATRONI, KATHY ANN	255		PINEVIEW CIR	8
D	MATRONI, THOMAS J	819		SOUTH WEST ST	7
	MATSYUK, OKSANA	50		VALLEY ST	1
U	MATT, DENNIS A	52		VALENTINE ST	4
U	MATT, FELIX E III	26		KELLOGG AVE	7
D	MATT, JO-ANN	117		PLANTATION DR	5
U	MATT, JUNE M	506		NORTH WESTFIELD ST	2
U	MATT, KIMBERLEE A	26		KELLOGG AVE	7
U	MATTARAZZO, AMANDA B	17		FORGE ST	7
U	MATTARAZZO, ROBERT	17		FORGE ST	7
U	MATTESON, JOSEPH S	260		ELM ST	4
U	MATTEY, CHELSEY ANN	1	3	BELDEN CT	6
U	MATTHEWS, JUNE M	93		ZACK'S WAY	5
D	MATTHEWS, LINDA M	4	D	CASTLE HILL RD	8
U	MATTHEWS, MALIA	19		WEST VIEW LN	3
U	MATTHEWS, WILLIAM P	93		ZACK'S WAY	5
U	MATTOON, PATRICIA F	61		PEROS DR	5
D	MATTRY, JACQUELINE A	26		ASH LN	8
D	MATTRY, KENNETH LEE	26		ASH LN	8
R	MATTSON, BRIAN K	573		SOUTH WEST ST	7
R	MATTSON, HEATHER L	573		SOUTH WEST ST	7
U	MATTSON, LINDA SUSAN	48		MOORE ST	1
U	MATUH, MICHAEL	349		SHOEMAKER LN	6
U	MATYS, HEATHER MARIE	12		COSGROVE ST	8
U	MATYS, KEVIN M	50		INDEPENDENCE RD	6
U	MATYS, WENDY L	50		INDEPENDENCE RD	6
U	MATYS, ZACHARY P	12		COSGROVE ST	8
U	MATYSIEWICZ, DORIS	55		COOPER ST	4
U	MATZKO, ELIZABETH ANN	242		ELM ST	4
U	MAULE, DORIS CECILIA	81		RIVER RD	8
U	MAURER, REBECCA A	180		REGENCY PARK DR	4
R	MAURICE, PERRY D	702		SOUTH WESTFIELD ST	6
D	MAXEY, JULIE A	42		LIBERTY ST	1
U	MAXEY, MORGAN CIMONE	42		LIBERTY ST	1
U	MAXEY, SYDNEY ELISE	42		LIBERTY ST	1
D	MAXEY, TERRY S	42		LIBERTY ST	1
U	MAY, JAN-MARIE	92		RISING ST	6
U	MAY, MICHAEL J	92		RISING ST	6
U	MAYER, ARLENE M	327		SOUTH WEST ST	7
U	MAYER, CARRIE MARIE	25		WESTFORD CIR	4
U	MAYER, DOUGLAS P	327		SOUTH WEST ST	7
U	MAYER, ROBERT JAMES	25		WESTFORD CIR	4
U	MAYETTE, MICHAEL JOSEPH	11		VALENTINE TER	4
	MAYNARD, ANTHONY J	24		AMHERST AVE	3
	MAYNARD, CHRISTINA M	24		AMHERST AVE	3
U	MAYNARD, CLARK P	15		BARBARA LN	7
U	MAYNARD, CONNIE A	7		OLD MILL RD	3
U	MAYNARD, DEBORAH A	420	14	MAIN ST	4
U	MAYNARD, JANET FELICE	635		SPRINGFIELD ST	3
U	MAYNARD, JARETT DAVID	85	1	WALNUT ST	1
U	MAYNARD, KENNETH J JR	33	78	NORMAN TER	1
D	MAYNARD, KIM A	403		SOUTH ST	8
U	MAYNARD, MARY C	403		SOUTH ST	8
U	MAYNARD, MATTHEW JAMES	77		PARKVIEW DR	2
L	MAYNARD, MELANIE A	16		PAUL REVERE DR	7
U	MAYNARD, PAMELA A	77		PARKVIEW DR	2
U	MAYNARD, PATRICIA M	15		BARBARA LN	7
U	MAYNARD, PETER J	79	C	PHEASANT HILL DR	7
U	MAYNARD, PHILIP E JR	73		DAY ST	3
U	MAYNARD, RAELENE SUE	99		RIVIERA DR	8
U	MAYNARD, RICHARD D	85	1	WALNUT ST	1
U	MAYNARD, SUZANNE M	85	1	WALNUT ST	1
D	MAYO, ANDREW SCOTT	111		NICOLE TER	6
R	MAYO, IRENE C	18		ARROWOOD DR	8
U	MAYO, JENNIFER L	75		HORSHAM PL	2
U	MAYO, KAILY GRACE	15		STERLING RD	5
R	MAYO, KENNETH E	18		ARROWOOD DR	8
U	MAYO, LEO JR	94		WHITE FOX RD	7
D	MAYO, LISA MARIE	111		NICOLE TER	6

V	NAME	HOUSE	APT	STREET	PCT
R	MAYO, MICHAEL E	75		HORSHAM PL	2
R	MAYO, NICHOLAS K	75		HORSHAM PL	2
	MAYO, PAULA	45		ELIZABETH ST	2
D	MAYOU, GERALDINE	114		COREY COLONIAL CDS	5
D	MAYOU, WILLIAM E	114		COREY COLONIAL CDS	5
U	MAYSONET, JANELY ZOE	225		REGENCY PARK DR	4
D	MAZELLA, JANE A	394		SOUTH ST	8
D	MAZELLA, MICHAEL JOHN	394		SOUTH ST	8
U	MAZIARZ, MARTIN ANTHONY	158		ELMAR DR	6
U	MAZIARZ, MARTY A	158		ELMAR DR	6
D	MAZUR, CHRISTINA LUCIA	44		FARMINGTON CIR	2
R	MAZUR, STANLEY J	44		FARMINGTON CIR	2
U	MAZUROWSKI, KAREN D	91		BUTTERNUT DR	6
R	MAZUROWSKI, WILLIAM STEPHI	91		BUTTERNUT DR	6
U	MAZZA, ADAM MICHAEL	58		BELVIDERE AVE	2
U	MAZZA, ARLENE JOAN	726		NORTH WEST ST	2
R	MAZZA, JEWEL JACQUELINE	58		BELVIDERE AVE	2
	MAZZA, JOSEPH R	1161		MAIN ST	8
R	MAZZA, LAUREN E	58		BELVIDERE AVE	2
U	MAZZA, LINDA A	391		SPRINGFIELD ST	3
U	MAZZA, LUCILLE MAIRE	87		DOGWOOD LN	8
R	MAZZA, MARIE A	365		POPLAR ST	6
U	MAZZA, MARY E	1161		MAIN ST	8
U	MAZZA, MYRNA R	11		FRUWIRTH AVE	3
U	MAZZA, NINA MARIE	410	17	MEADOW ST	5
	MAZZA, PAUL E	11		FRUWIRTH AVE	3
U	MAZZA, PAUL CHRISTOPHER	11		FRUWIRTH AVE	3
R	MAZZA, PETER J	78		DOGWOOD LN	8
U	MAZZA, PETER D	726		NORTH WEST ST	2
U	MAZZA, SYDNEY PAYTON	58		BELVIDERE AVE	2
U	MAZZA, THOMAS J	391		SPRINGFIELD ST	3
R	MAZZA, TODD M	58		BELVIDERE AVE	2
R	MAZZA, WAYNE A	436		COREY ST	5
U	MAZZEI, FAWN ELIZABETH	54		MCKINLEY ST	1
U	MAZZEI, FRANCIS S	476		SPRINGFIELD ST	1
D	MAZZEI, JOANN	476		SPRINGFIELD ST	1
	MAZZEI, MARY	61		COOPER ST	4
	MAZZONE, LENA	55		COOPER ST	4
U	MC CARTHY, KRISTEN EVELYN	18		LINCOLN ST	3
R	MC COLLUM, MADELINE ROSE	72		JOANNE CIR	7
R	MC DONOUGH, PAUL ANTHONY	13		PLANTATION DR	5
U	MC LANE, ABBE WHITE	85		RED FOX DR	7
U	MC LEOD, AMOS LEONARD JR	84		PARKVIEW DR	2
U	MC MULLIN, MARISA NICOLE	84		ROYAL ST	3
U	MC NAIR, LESLIE	272		ADAMS ST	6
D	MCALARY, HANNAH JEAN	761		SILVER ST	6
R	MCALARY, KELLY L	761		SILVER ST	6
U	MCALLISTER, MERRILY JEAN	873	22	SPRINGFIELD ST	3
	MCANANAMA, BRENNA A	34		KATHARINE DR	5
U	MCANANAMA, CONNOR HAMILT	34		KATHARINE DR	5
U	MCANANAMA, STEPHEN J	34		KATHARINE DR	5
U	MCANANAMA, WENDYLEE A	34		KATHARINE DR	5
U	MCAVOY, JOY ELIZABETH	48		COREY COLONIAL CDS	5
U	MCAVOY, LESLIE CLARE	1162	19	SPRINGFIELD ST	2
CC	MCBRIDE, LISA A	257		MAYNARD ST	1
D	MCBRIDE, LYDIA E	371		PINE ST	7
U	MCBRIDE, MATTHEW A	257		MAYNARD ST	1
U	MCBRIDE, SABRINA	257		MAYNARD ST	1
U	MCCABE, ASHLEE NICOLE	33		FOREST RIDGE LN	8
U	MCCABE, BRIAN PAUL	33		FOREST RIDGE LN	8
D	MCCABE, SETTA A	252		WALNUT ST	1
U	MCCABE, YVETTE F	57		SHERI LN	3
D	MCCAHILL, MICHAEL C	22		PORTER DR	6
U	MCCANEY-GIORDANO, HEATHE	353		NORTH ST	1
R	MCCANNON, NORMAN J JR	90		NORTH ST	1
D	MCCARTHY, ADELE M	420	84	MAIN ST	4
	MCCARTHY, BEVERLY	464		MAIN ST	4
R	MCCARTHY, BEVERLY M	131		PARKEDGE DR	2
U	MCCARTHY, BRIAN	88		STRAWBERRY HILL RD	2
R	MCCARTHY, DAVID	107		NORRIS ST	3
U	MCCARTHY, DONNA A	33		HENRY ST	2
U	MCCARTHY, GERALYN A	125		FLORIDA DR	5
U	MCCARTHY, HEATHER HUGHES	15		MAPLE MEADOWS LN	6
R	MCCARTHY, JAMES A	21		MEMORY LN	7
U	MCCARTHY, JAMES W	33		HENRY ST	2
D	MCCARTHY, JANE MARIE	79		PLANTATION DR	5
U	MCCARTHY, JEANNE MARIE	21		MEMORY LN	7
U	MCCARTHY, JOHN THOMAS	536		NORTH WESTFIELD ST	2
D	MCCARTHY, JOHN F	536		NORTH WESTFIELD ST	2
U	MCCARTHY, JOHN J	459		SHOEMAKER LN	6
U	MCCARTHY, JOHN J JR	15		MAPLE MEADOWS LN	6
	MCCARTHY, KADEN G	15		MAPLE MEADOWS LN	6
	MCCARTHY, LEAH	110		SHERI LN	3
U	MCCARTHY, MANON M	459		SHOEMAKER LN	6
U	MCCARTHY, MARGARET A	20		SENATOR AVE	4
U	MCCARTHY, MARIA PATRICIA	88		STRAWBERRY HILL RD	2
U	MCCARTHY, PATRICIA A	71		SOUTH WESTFIELD ST	6
U	MCCARTHY, PETER EUGENE	115		BARBARA LN	7
D	MCCARTHY, PHILIP C	97		SOUTH PARK TER	4
U	MCCARTHY, ROBERT W JR	196		ELM ST	4
U	MCCARTHY, SHERRY E	107		NORRIS ST	3
R	MCCARTHY, WILLIAM CHARLES	131		PARKEDGE DR	2
U	MCCARTHY, ZACHARY TAYLOR	11		WESTFORD CIR	4
U	MCCASLIN, LAURIE	24		FRANCES ST	1
U	MCCAUSLAND, DONALD BRUCE	33	45	NORMAN TER	1
U	MCCLELLAN, DAVID FRANCIS	462	213	MAIN ST	4
D	MCCLELLAN, DAVID FRANCIS JF	141		BROOKFIELD LN	8
	MCCLELLAN, NICHOLE P	126	B	MAIN ST	4
R	MCCLELLAN, PAULA	141		BROOKFIELD LN	8
U	MCCLELLAN, TERESA ELIZABET	462	213	MAIN ST	4
U	MCCLENDON, JOHN D	702		SOUTH WESTFIELD ST	6
U	MCCLURE, JAMES	124		RAYMOND CIR	4
U	MCCOLLEY, JENNIFER LEIGH	765		NORTH WESTFIELD ST	2
U	MCCOLLEY, KAYCIE AMBER	765		NORTH WESTFIELD ST	2
D	MCCOLLEY, PATRICK	765		NORTH WESTFIELD ST	2
U	MCCOLLUM, KATHERINE S	72		JOANNE CIR	7
R	MCCOLLUM, KENNETH R	77		SHERI LN	3
U	MCCOLLUM, ROBERT J	72		JOANNE CIR	7
U	MCCOMBE, CHERYL C	126		ELMAR DR	6
U	MCCOMBE, WILLIAM GREGORY	126		ELMAR DR	6
U	MCCOMBS, JASON EDWARD	390		BARRY ST	7
R	MCCOMBS, SHELLY FRY	390		BARRY ST	7
R	MCCONAL, SHEENA MARIE	3G		CASTLE HILL RD	6
U	MCCORISON, CYNTHIA A	415	8	SPRINGFIELD ST	3
R	MCCORMACK, DAVID SCOTT	1	1	BELDEN CT	6
D	MCCORMACK, FREDERICK D	20		COUNTRY RD	3
U	MCCORMACK, MARY E	286		SOUTH ST	8
U	MCCORMACK WATKINS, KATHL	228		JAMES ST	1
U	MCCORMICK, AMANDA MARIE	32		LEALAND AVE	4
D	MCCORMICK, BENJAMIN A	32		LEALAND AVE	4
D	MCCORMICK, JOANNE	1	1	BELDEN CT	6
D	MCCORMICK, LINDA M	86		CHANNELL DR	5
R	MCCORMICK, MARK E	21		PATRIOT LN	2
U	MCCORMICK, SUZANNE MARIE	21		PATRIOT LN	2
U	MCCORMICK, WILLIAM	86		CHANNELL DR	5
D	MCCOY, BERNARD A	104		WAGON WHEEL DR	7
U	MCCOY, ROBERT W	60		BEVERLY LN	5
R	MCCOY, SUSAN MARY	60		BEVERLY LN	5
D	MCCOY, SUSAN A	104		WAGON WHEEL DR	7
U	MCCREARY, KATHLEEN KAREN	43		SUNNYSLOPE AVE	8
U	MCCREARY, WILLIAM L JR	43		SUNNYSLOPE AVE	8
R	MCCRUDEN, NADINE F	40		KATHY TER	7
U	MCCRYSTAL, DAWN M	44		KELLOGG AVE	7
U	MCCRYSTAL, PATRICK J	44		KELLOGG AVE	7
D	MCCULLOUGH, BENJAMIN MAT	11		ELLINGTON ST	1
D	MCCULLOUGH, BEVERLY A	11		ELLINGTON ST	1
D	MCCULLOUGH, CHERRIE LEE	69		COOLEY ST	1
R	MCCULLOUGH, LORI ANN	42		DAY ST	3
D	MCCULLOUGH, TIMOTHY B	42		DAY ST	3
R	MCCULLOUGH, VICTORIA E	42		DAY ST	3
D	MCCULLOUGH-SEGUIN, DEBRA	111		COOLEY ST	1
U	MCCURDY, CHERIE DIANE	69		RIVIERA DR	8
	MCCURDY, JACOB	69		RIVIERA DR	8
L	MCCURDY, SAMUEL JOSEPH	69		RIVIERA DR	8
U	MCCUTCHEN, DAVID CARL	143		RED FOX DR	7
D	MCDADE, BRENDA JOYCE	52		VASSAR RD	2
D	MCDADE, EDWARD J	52		VASSAR RD	2
U	MCDEARMON, JOSHUA DAVID	45		ZACK'S WAY	5
U	MCDEARMON, REBECCA MARIE	45		ZACK'S WAY	5
U	MCDERMOTT, PAMELA J	32		ASH LN	8
U	MCDEVITT, CHARLES	702		SOUTH WESTFIELD ST	6
U	MCDONAGH, JEANETTE DERALI	114		BROOKFIELD LN	8
U	MCDONALD, CANAAN MICHAEL	658		SOUTH WEST ST	7
R	MCDONALD, CAROLYN A	133		MALLARD CIR	8
U	MCDONALD, CARRIE L	180		MALLARD CIR	8
U	MCDONALD, DARIN JOHN	133		MALLARD CIR	8
	MCDONALD, DEBRA FAYE	418	D-8	MEADOW ST	5
D	MCDONALD, GAIL C	27C		CASTLE HILL RD	6
U	MCDONALD, JAMES DANIEL	36		GLENDALE RD	5
R	MCDONALD, JOSEPH M	76		DUTCHMASTER DR	7
U	MCDONALD, LAURA	76		DUTCHMASTER DR	7
	MCDONALD, MATTHEW	76		DUTCHMASTER DR	7
U	MCDONALD, RACHEL L	36		GLENDALE RD	5
U	MCDONALD, RAYMOND ALEXAN	702		SOUTH WESTFIELD ST	6
U	MCDONALD, SHAUN M	180		MALLARD CIR	8
D	MCDONNELL, CORTNEY ANN	29		RALPH ST	1
	MCDONNELL, DANNY P	37		JUNIPER RIDGE DR	7
D	MCDONNELL, KIMBERLY A	29		RALPH ST	1
	MCDONNELL, KIRSTEN J	29		RALPH ST	1
U	MCDONNELL, NICHOLAS A	421		NORTH WESTFIELD ST	2
D	MCDONNELL, PATRICK ARNOLD	29		RALPH ST	1
D	MCDONNELL, ROBERT W	53		PAUL REVERE DR	7
U	MCDOUGAL, ANN	84		VALLEY BROOK RD	2
D	MCDOUGAL, CATHERINE	22		VADNAIS ST	6
U	MCDOUGAL, DAVID P	22		VADNAIS ST	6
R	MCDOUGAL, JIM M	84		VALLEY BROOK RD	2
U	MCELLIGOTT, ALEXIS	811		NORTH WESTFIELD ST	2
	MCELLIGOTT, BETHANY	491		NORTH ST	1
	MCELLIGOTT, BRANDON M	491		NORTH ST	1
U	MCELLIGOTT, CHRISTOPHER J	3		WHITE OAKS DR	2
R	MCELLIGOTT, JENNIFER L	3		WHITE OAKS DR	2
U	MCELLIGOTT, MELANIE M	811		NORTH WESTFIELD ST	2
U	MCELLIGOTT, MICHAEL J	811		NORTH WESTFIELD ST	2
D	MCEWAN, JON SCOTT	298		REGENCY PARK DR	4
R	MCEWAN, KATHLEEN A	298		REGENCY PARK DR	4
R	MCEWAN, NEIL III	160		BEEKMAN DR	5
D	MCFADDEN, CALVIN J	1661		SUFFIELD ST	8
U	MCFALL, KENNETH C	92		SUFFIELD ST	3
U	MCFARLAND, BENJAMIN SEELE	67	24	BRIDGE ST	1
U	MCGAHEE, JENNIFER	23		AMHERST AVE	3

V	NAME	HOUSE	APT	STREET	PCT
U	MCGARR, MARY ELIZABETH	49		TAFT ST	1
U	MCGEOGHAN, PHILIP JR	418	F-7	MEADOW ST	5
R	MCGILL, CHANTAL M	416		SUFFIELD ST	3
U	MCGILL, MICHAEL JOHN	2		COLONIAL AVE	4
U	MCGILLICUDDY, JAMIE R	234		COREY ST	5
D	MCGIVERIN, BRENDA M	234		COREY ST	5
R	MCGONAGLE, CHARLES ROY	77		BIRCH HILL RD	8
D	MCGOVERN, EDWARD J	12G		CASTLE HILL RD	8
D	MCGOVERN, JOAN MARIE	12G		CASTLE HILL RD	8
R	MCGOVERN, KELLY JEAN	440		BARRY ST	7
D	MCGRADY, MARGARET A	52		PLANTATION DR	5
U	MCGRATH, BRYAN FRANCIS	94		REED ST	4
D	MCGRATH, DAVID THOMAS	32		MORNINGSIDE CIR	2
R	MCGRATH, JEFFREY A	799A		SOUTH WEST ST	7
U	MCGRATH, PATRICIA ANNE	32		MORNINGSIDE CIR	2
D	MCGRATH, SALLY A	189		BROOKFIELD LN	8
U	MCGRATH, TIMOTHY H	7	2	WILLIAM ST	3
U	MCGREGOR, BRITTANY P	28		HAMILTON CIR	7
U	MCGREGOR, ISABELLA KATHLE	156		NORTH WEST ST	7
U	MCGREGOR, JAMES	28		HAMILTON CIR	7
U	MCGREGOR, JESSICA LYNN	156		NORTH WEST ST	7
D	MCGREGOR, STUART	156		NORTH WEST ST	7
R	MCGREW, EILEEN W	99		RED FOX DR	7
R	MCGREW, TIMOTHY P	99		RED FOX DR	7
U	MCGUIRE, JUDITH A	46		GLENDALE RD	5
U	MCGUIRE, MOLLY ANN OLIVE	51		ROYAL ST	3
U	MCGUIRE, NOAH FRANCIS	51		ROYAL ST	3
U	MCGUIRE, SHARON ANN	88		ROBIN RIDGE DR	2
U	MCGUIRE, STEVEN C	46		GLENDALE RD	5
U	MCGURN, CHRISTY A	67		SCHOOL ST	5
U	MCGURN, DAVID P	67		SCHOOL ST	5
U	MCHUGH, CHRISTINE ANNE	107		RIDGEWAY DR	2
U	MCHUGH, CHRISTOPHER J	107		RIDGEWAY DR	2
U	MCHUGH, KIMBERLY ERIN	107		RIDGEWAY DR	2
U	MCHUGH, TIMOTHY GERARD	107		RIDGEWAY DR	2
U	MCINERNEY, LINDA L	140		CHANNELL DR	5
U	MCINTIRE, JONATHAN LOUIS	338		NORTH ST	1
	MCINTIRE, LEAH C	338		NORTH ST	1
U	MCINTYRE, KIMBERLY I	44		DEPALMA ST	3
U	MCINTYRE, TIMOTHY JAMES	702		SOUTH WESTFIELD ST	6
U	MCKAY, DONNA MAY	43		BEEKMAN DR	5
U	MCKAY, JUDITH M	33	56	NORMAN TER	1
U	MCKAY, KEVIN	43		BEEKMAN DR	5
U	MCKEAN, MARJORIE E	392		PINE ST	7
U	MCKEE-CAPODAGLI, LISA ANN	61		ORLANDO ST	6
	MCKEEVER, BRENDAN J	202		COREY ST	5
D	MCKEEVER, LEEANN CHRISTINI	202		COREY ST	5
U	MCKEEVER, SEAN	202		COREY ST	5
D	MCKEEVER, STEPHEN JOHN	202		COREY ST	5
D	MCKEMMIE, FREDERICK G	213		SCHOOL ST	5
U	MCKENNA, CATHERINE R	36		MOREAU PL	8
U	MCKENNA, JANET	417		RIVER RD	5
U	MCKENNA, JOHN P	36		MOREAU PL	8
U	MCKENNA, KELLI	417		RIVER RD	5
U	MCKENNA, SHANNON MARIE	17E		MANSION WOODS DR	3
U	MCKENZIE, BONNIE LEE	14		KOSCIUSKO AVE	2
U	MCKENZIE, CASEY C	32		COLUMBUS ST	3
U	MCKENZIE, LAUREN A	208		BEEKMAN DR	5
R	MCKENZIE, PHILIP J	14		KOSCIUSKO AVE	2
D	MCKENZIE, REBECCA	322	22	MEADOW ST	4
U	MCKIE, JUNE K	139		COREY COLONIAL CDS	5
U	MCKIE, SHARON LYNNE	9		ASH LN	8
U	MCKIERNAN, ELIZABETH MARY	35		SILVER LAKE DR	6
R	MCKIERNAN, KEVIN T	35		SILVER LAKE DR	6
U	MCKIERNAN, MEAGAN ELAINE	35		SILVER LAKE DR	6
D	MCKIERNAN, REBECCA	35		SILVER LAKE DR	6
U	MCKINLEY, AMY LYNN	1	A-4	BELDEN CT	6
U	MCKINLEY, DAREN GRANT	1	A-4	BELDEN CT	6
R	MCKINNON, BLANE H	103		VALENTINE ST	4
D	MCKINNON, BRIAN	291		RIVER RD	8
U	MCKINNON, SHERRIE GAIL	103		VALENTINE ST	4
D	MCKINSTRY-JETT, KERRIE A	135		COREY COLONIAL CDS	5
U	MCKISSICK, PAMELA MARIE	163		RIVER RD	8
U	MCKOY, YVETTE D	17		RIVIERA DR	8
U	MCLANE, LOWELL P	85		RED FOX DR	7
R	MCLAUGHLIN, JAMES G	29		MEMORIAL DR	3
U	MCLAUGHLIN, SEAN	25		FEDERAL AVE	4
R	MCLAUGHLIN, STACY L	29		MEMORIAL DR	3
D	MCLAURIN, KEVEN	33	83	NORMAN TER	1
D	MCLEAN, ANGELINA MARY	80		COLUMBIA DR	7
U	MCLEAN, BARBARA E	28		MONROE ST	5
U	MCLEAN, COLIN O	832		NORTH WEST ST	2
U	MCLEAN, DOUGLAS E	14		COLUMBIA DR	2
U	MCLEAN, GARY C	125		FLORIDA DR	5
R	MCLEAN, JESSICA M	832		NORTH WEST ST	2
D	MCLEAN, KATHERINE	23		WHITE FOX RD	7
U	MCLEAN, KATHRYN M	308		NORTH WESTFIELD ST	2
U	MCLEAN, KIMBERLY JEAN	2F		CASTLE HILL RD	8
U	MCLEAN, MICHAEL DAVID JR	23		WHITE FOX RD	7
U	MCLEAN, RANDALL P	28		MONROE ST	5
U	MCLEAN, RITA M	9		HENRY ST	2
R	MCLEAN, TIMOTHY	80		COLUMBIA DR	7
U	MCLEOD, BRENDA M	84		PARKVIEW DR	2
	MCLURE, JAMES J	124		RAYMOND CIR	4
U	MCMAHON, CONNER MICHAEL I	69		LEALAND AVE	4
D	MCMAHON, JOAN M	257		GARDEN ST	3
U	MCMAHON, KAREN ANNE	52		BELVIDERE AVE	2
U	MCMAHON, MICHAEL JOHN	52		BELVIDERE AVE	2
U	MCMAHON, SIOBHAN DONNA	15		LAWNWOOD ST	8
U	MCMANUS, DANIELLE L	563		BARRY ST	7
U	MCMEANS, AMELIA	104		BEEKMAN DR	5
D	MCMULLAN, VIRGINIA M	9		BUTTERWOOD RD	6
R	MCMULLIN, MARIBETH L	51		EDGEWATER RD	6
R	MCMULLIN, ROBERT H JR	51		EDGEWATER RD	6
U	MCMULLIN, ROBERT H III	84		ROYAL ST	3
U	MCMULLIN-ELDRIDGE, TREVOR	44		DEPALMA ST	3
U	MCNAIR, LAURA J	208		BROOKFIELD LN	8
R	MCNAIR, PETER THOMAS	31		RICHARDSON PL	8
U	MCNAMEE, CARMEN F	56		SOUTH ST	8
U	MCNAMEE, EARL R JR	61		CAMPBELL DR	5
U	MCNAMEE, EARL RAYMOND SR	61		CAMPBELL DR	5
U	MCNAMEE, GARY L	56		SOUTH ST	8
	MCNAMEE, HOLLY M	28		FRANKLIN ST	3
U	MCNAMEE, KERRY LYNN	61		CAMPBELL DR	5
R	MCNAMEE, MICHAEL EDWARD	619	7	SPRINGFIELD ST	3
U	MCNEILL, ASHLEY SHARI	350	57	MEADOW ST	5
D	MCNEISH, ROBERT J	40		CHARTER OAK DR	7
U	MCNEISH, SUSAN C	40		CHARTER OAK DR	7
U	MCNERNEY, MICHAEL JOSEPH	158		BROOKFIELD LN	8
	MCNEW, DONALD F	224		SILVER ST	6
D	MCQUADE, ANDREW F	7		FOREST RIDGE LN	8
U	MCQUADE, JAMES T	46		OAK ST	2
U	MCQUADE, JAMIE D	82		ALFRED CIR	8
U	MCQUADE, MARYALICE	741		SOUTH WEST ST	7
D	MCQUADE-PRINCE, DIANNE G	7		FOREST RIDGE LN	8
U	MCQUILLEN, BRIAN	18		CASTLE HILL RD	8
R	MCSWAIN, SUSAN J	33	89	NORMAN TER	1
U	MEAD, TIMOTHY B	49		TAFT ST	1
U	MEADE, ANN MARIE	15		PORTER DR	6
U	MEADE, ARLIE JUNE	136		BEEKMAN DR	5
D	MEADE, EDWARD MARK	15		PORTER DR	6
R	MEADE, JAMES J	25		WINDERMERE DR	3
R	MEADE, JEREMY M	15		PORTER DR	6
	MEADER, JOHN N	63		RIVER RD	8
	MEADER, KAREN L	63		RIVER RD	8
U	MEADOWS, ARMANDA JO	111		LISWELL DR	7
U	MEAGHER, CAROL A	34		SUNSET TER	6
U	MEAGHER, CHRISTY A	41		TRACY DR	3
D	MEAGHER, FRANCIS RAYMOND	34		SUNSET TER	6
U	MEAGHER, MICHAEL R	41		TRACY DR	3
U	MEASSICK, ANNA PATRICIA	24		HORSHAM PL	1
U	MEDEIROS, JACQUELINE	16		LOSITO LN	6
U	MEDEIROS, KENNETH F	501		MILL ST	3
	MEDICH, TASHA	447		PINE ST	7
D	MEDINA, CECILIA I	58B		PHEASANT HILL DR	7
U	MEDINA, MALCOLM GA	51		BELVIDERE AVE	2
U	MEDINA, MARIANNE M	65		ROSIE LN	8
D	MEDINA, NANCY	445		MEADOW ST	4
U	MEDINA, NICHOLE A	51		BELVIDERE AVE	2
R	MEDINA DELGADO, VICTOR	322	14	MEADOW ST	4
U	MEDLOCK, MACY E	44		SPRING ST	1
U	MEEHAN, ESTHER R	829		SHOEMAKER LN	6
R	MEEHAN, LINDA LOUISE	134		REGENCY PARK DR	4
U	MEEHAN, ROBERT J	17		CHAPIN ST	3
U	MEEHAN, ROSEMARY	17		CHAPIN ST	3
U	MEGATULSKI, BETH ANN	53		REGENCY PARK DR	4
	MEGATULSKI, ROBERT A	85		SHERI LN	3
D	MEGIT, DIANE	1092		MAIN ST	8
	MEGIT, REGINALD R SR	1092		MAIN ST	8
U	MEHRTENS, PAUL H JR	643	5	SUFFIELD ST	4
U	MEIERS, MARIE PATRICIA	130		ELMAR DR	6
U	MEIERS, MARK S	986		NORTH WEST ST	2
U	MEIERS, RICHARD G	130		ELMAR DR	6
D	MEINERZ, KEVIN ALLEN	28		MEADOW ST	4
D	MEINERZ, SARAH EMILENE	28		MEADOW ST	4
U	MEISENHELDER, GLEN A	62		CHAPIN ST	3
U	MEISENHELDER, KENNETH A	77		PEROS DR	5
U	MEISENHELDER, TANIS M	77		PEROS DR	5
D	MEISLISH, LAURIE E	26B		CASTLE HILL RD	8
R	MELANSON, DALE ANN	8		SEYMOUR AVE	5
U	MELANSON, KENNETH ARTHUR	142	I	AUTUMN ST	8
U	MELANSON, KRYSTLE	350	50	MEADOW ST	5
U	MELANSON, LISA	401		SCHOOL ST	5
U	MELANSON, PAYTEN MARIE	401		SCHOOL ST	5
U	MELANSON, STEVEN D	401		SCHOOL ST	5
D	MELBOURNE, DANIEL	109		SHERI LN	3
AA	MELBOURNE, JASON ERIC	15		BEEKMAN DR	5
	MELCHER, ANDREA	50		HALL ST	1
U	MELCHER, MATTHEW M	50		HALL ST	1
U	MELENDEZ, CALEB JUWAN	1		BEEKMAN PL	5
	MELENDREZ, CECILIA GUADALU	485		MEADOW ST	4
	MELESHKO, YEVA	72		SOUTH ST	8
L	MELFORD, GARDNER G	1	1	BELDEN CT	6
	MELLEN, JOHN R	76		ROYAL ST	3
U	MELLEN, KAREN MARIE	76		ROYAL ST	3
U	MELLINGER, PAUL R	46		COOPER ST	4
U	MELLONI, AMY LEE	43		HIGH MEADOW RD	2
U	MELLONI, BRIAN C	216		SOUTHWICK ST	7
D	MELLONI, EDWARD F	88		HAYES AVE	1
U	MELLONI, JAMES S	60		CESAN ST	6

V	NAME	HOUSE	APT	STREET	PCT
D	MELLONI, KAREN	172		SCHOOL ST	5
	MELLONI, NICO	172		SCHOOL ST	5
U	MELLONI, PATRICIA A	41		GREENOCK ST	2
U	MELLONI, RICHARD JR	172		SCHOOL ST	5
U	MELLONI, RICHARD G	41		GREENOCK ST	2
U	MELLONI-CARACCIO, AMANDA I	52		GREENOCK ST	2
	MELNICHUCK, MIRIAM	74		SOUTH WEST ST	7
U	MELNICHUK, DAVID	74		SOUTH WEST ST	7
R	MELNICHUK, IRYNA	73		NORTH ST	1
U	MELNICHUK, IVAN	74		SOUTH WEST ST	7
U	MELNICHUK, KRISTINA	74		SOUTH WEST ST	7
R	MELNICHUK, LYUDMILA	74		SOUTH WEST ST	7
R	MELNICHUK, VLADIMIR	73		NORTH ST	1
U	MELNIK, AGNESSA	23		DOVER ST	8
	MELNIK, ARTUR S	23		DOVER ST	8
	MELNIK, BENJAMIN S	23		DOVER ST	8
U	MELNIK, ERIC	15		MEMORIAL PARK	3
	MELNIK, LEONID	63		ANNABLE ST	2
	MELNIK, MARIYA	15		MEMORIAL PARK	3
	MELNIK, NATALYA	63		ANNABLE ST	2
U	MELNIK, PAVEL	15		MEMORIAL PARK	3
U	MELNIK, PETR A	15		MEMORIAL PARK	3
U	MELNIK, PETR JR	15		MEMORIAL PARK	3
	MELNIK, SERGEY V	23		DOVER ST	8
U	MELNIK, VIKTORIYA A	23		DOVER ST	8
U	MELNIK, VITALIY	15		MEMORIAL PARK	3
U	MELNYCHUK, KHRYSTYNA	87		SHERI LN	3
R	MELNYCHUK, OLEKSANDR	87		SHERI LN	3
U	MELNYCK, STEPHEN C JR	104		LIBERTY ST	1
	MELNYK, OLEKSANDR	73		SHERI LN	3
R	MELNYK, VIKTORIYA	73		SHERI LN	3
D	MELOCHE, ANDREA JEAN	101		HALL ST	1
U	MELOCHE, MICHELLE L	32		AMHERST AVE	3
D	MELOCHE, PETER J	101		HALL ST	1
D	MELOCHE, RANDI YOUNG	101		HALL ST	1
D	MELODIA, JAYLEACA S	13C		CASTLE HILL RD	6
D	MENARD, ANDREW V	45		HIGH ST	1
U	MENARD, BRIGETTE B	45		HIGH ST	1
U	MENARD, JESSICA L	346		SPRINGFIELD ST	1
U	MENARD, LOIS ANN	45		HIGH ST	1
U	MENARD, MARC JOSEPH	758		MILL ST	2
U	MENARD, MAUREEN E	18		OAKRIDGE DR	7
U	MENARD, SHAROL A	346		SPRINGFIELD ST	1
U	MENARD, VINCENT J	45		HIGH ST	1
D	MENARD, WILLIAM J	28		CHANNELL DR	5
A	MENDES, JACK C	126		BROOKFIELD LN	8
U	MENDES, JULIA ROSE	126		BROOKFIELD LN	8
U	MENDES, STEVEN C	193		SHOEMAKER LN	6
D	MENDES, THOMAS ANTHONY	193		SHOEMAKER LN	6
U	MENDEZ, ANGELICA ISABEL	101		HIGH ST	1
U	MENDEZ, EMILY F	62		GRANGER DR	7
U	MENDEZ-ROSADO, JONATHAN	62		GRANGER DR	7
U	MENDOZA, LAUREN A	43		RIDGEWAY DR	2
D	MENDOZA, MELANIE Q	43		RIDGEWAY DR	2
U	MENDRALA, AMY L	1020		SHOEMAKER LN	6
R	MENDRALA, HARRISON JOHN	1020		SHOEMAKER LN	6
R	MENDRALA, HAYDEN M	1020		SHOEMAKER LN	6
U	MENDRALA, MICHAEL J	1020		SHOEMAKER LN	6
D	MENDRELL, ICYANA MARILU	36		SPRING ST	1
U	MENDRELL, JENUINE MARIE	36		SPRING ST	1
U	MENDRELL, NEVAEH MELONY	36		SPRING ST	1
U	MENGWASSER, BETH T	61		DOGWOOD LN	8
R	MENOVSHCHIKOVA, TATYANA	37		TAFT ST	1
R	MENZONE, ANTHONY J	6B		CASTLE HILL RD	8
R	MENZONE, DOMINIC J	6B		CASTLE HILL RD	8
R	MENZONE, LISA MARIE	93		COREY COLONIAL CDS	5
R	MENZONE, MARYELLEN M	6B		CASTLE HILL RD	8
D	MERCADANTE, ALPHONSE A	43		LINE ST	3
U	MERCADANTE, CAROL J	11		YALE AVE	2
D	MERCADANTE, DEAN J	11		YALE AVE	2
R	MERCADANTE, DINO R	148		NORTH ST	1
D	MERCADANTE, DONA JEAN	544		MILL ST	3
U	MERCADANTE, JAY V	30		SENATOR AVE	4
R	MERCADANTE, JOHN A	523		MILL ST	3
D	MERCADANTE, JOSEPH ANGEL	135		THALIA DR	2
U	MERCADANTE, KEITH	135		THALIA DR	2
D	MERCADANTE, KEVIN M	137		THALIA DR	2
D	MERCADANTE, LAURIE E	135		THALIA DR	2
U	MERCADANTE, LINDA A	1063		MAIN ST	8
D	MERCADANTE, MARGARET	43		LINE ST	3
U	MERCADANTE, MARY E	148		NORTH ST	1
U	MERCADANTE, MICHAEL R	1063		MAIN ST	8
U	MERCADANTE, NICOLE ANN	135		THALIA DR	2
R	MERCADANTE, SHAWN D	11		YALE AVE	2
U	MERCADANTE, THOMAS VINCEI	11		YALE AVE	2
U	MERCADO, ARI DANIEL	155		LEONARD ST	5
U	MERCED, JANELIS E	24		SYLVAN LN	2
R	MERCED, JOSE MANUEL	92		BARNEY ST	5
	MERCERI, JULIA S	61		NORTHWOOD ST	7
R	MERCERI, KIM	136		PARKER ST	4
U	MERCERI, LYNNE MARIE	87		EDWARD ST	5
U	MERCHANT, JAZAIYA WILLIAM	127	1	HIGH ST	1
U	MERCHANT, JENNIFER ANNE	127	1	HIGH ST	1
R	MERCHANT, THOMAS M	303		SCHOOL ST	5
U	MERCIER, BRANDON C	41		LOGAN PL	6
U	MERCIER, COREY J	126	B	MAIN ST	4
U	MERCIER, DIANE MARIE	36		HAMPDEN LN	5
U	MERCIER, LINDA J	44		RUTH AVE	5
U	MERCIER, SARAH A	41		LOGAN PL	6
R	MERCIER, STEVEN MICHAEL	44		RUTH AVE	5
	MERCIERI, JUSTIN J	83		FAIRVIEW ST	4
U	MERCIK, KYLE DAVID	350	43	MEADOW ST	5
D	MERCURE, DONALD THOMAS	29		FLORIDA DR	5
D	MERCURE, EUGENE F	29		FLORIDA DR	5
U	MERCURE, GARRETT	25		ELIZABETH ST	2
U	MERCURE, GREGORY ERIC	25		ELIZABETH ST	2
U	MERCURE, RICHARD A	198		BROOKFIELD LN	8
D	MERCURE, SANDRA J	29		FLORIDA DR	5
D	MERCURE, SCOTT	198		BROOKFIELD LN	8
D	MEREDITH, CATHERINE C	1118		MAIN ST	8
D	MEREDITH, GWENLLIAN J	80		DOANE AVE	6
D	MEREDITH, MICHELLE MARIE	1118		MAIN ST	8
U	MERESCHUK, DAVID H	25		COOLEY ST	1
U	MERESCHUK, HAILY R	25		COOLEY ST	1
R	MERESCHUK, KATHLEEN ANN	25		COOLEY ST	1
R	MERESHKO, LILIA	13		KATHY TER	7
U	MERIGIAN, EILEEN M	40		CEDAR KNOLL DR	7
U	MERIGIAN, MICHAEL N	40		CEDAR KNOLL DR	7
	MEROLA, DOREEN J	170		MALLARD CIR	8
	MEROLA, MELLISSA A	170		MALLARD CIR	8
	MERRIAM, JARRETT M	31		LETENDRE AVE	1
R	MERRIAM, JASON E	31		LETENDRE AVE	1
R	MERRIAM, KHRISTIN ANN	31		LETENDRE AVE	1
U	MERRIAM, MARISSA MEGHAN	31		LETENDRE AVE	1
U	MERRIFIELD, BONNIE K	191		FRANKLIN ST	3
U	MERRIFIELD, JOSHUA	191		FRANKLIN ST	3
U	MERRIFIELD, TRICIA L	21		RIDGE AVE	8
D	MERRILL, JANE ANN	36		MARK DR	8
U	MERRITT, ELIZABETH ANN	37		CHARTER OAK DR	6
U	MERRITT, JOSHUA B	37		CHARTER OAK DR	6
	MERRYMAN, NANCY	61		COOPER ST	4
R	MERRYMAN, NICHOLAS M	42		HASTINGS ST	2
D	MESICK, MICHAEL A	8		MORNINGSIDE CIR	2
D	MESICK, PRISCILLA M	195		SUFFIELD ST	4
U	MESICK, RONALD ANTHONY	43		HIGH ST	1
U	MESICK, RYAN NATHAN	8		MORNINGSIDE CIR	2
U	MESICK, THOMAS D	33	36	NORMAN TER	1
U	MESICK, ZACHARY DAVID	8		MORNINGSIDE CIR	2
U	MESSECK, ANN C	27		CHANNELL DR	5
R	MESSECK, WARREN AVERY	27		CHANNELL DR	5
R	MESSENGER, ANN T	150		PINEVIEW CIR	8
U	MESSENGER, CASEY JENKINS	61		BEEKMAN DR	5
U	MESSENGER, CORINNE N	26		PAUL REVERE DR	7
R	MESSENGER, RICHARD C	150		PINEVIEW CIR	8
U	MESSENGER, RONALD T	61		BEEKMAN DR	5
U	MESSER, EMILY W	18		ROYAL ST	3
	MESSER, JOAN	464		MAIN ST	4
U	MESSICK, ADRIEN	118		PRINCETON AVE	2
U	MESSIER, COLLEEN A	174		SOUTHWICK ST	7
U	MESSIER, DEBRA ANN	69		BELVIDERE AVE	2
U	MESSIER, DOREEN B	178		VALLEY BROOK RD	2
R	MESSIER, FRANK W	174		SOUTHWICK ST	7
U	MESSIER, HEATHER S	20		MARLENE DR	2
A	MESSIER, JAMES MATTHEW	20		MARLENE DR	2
U	MESSIER, JOSHUA MICHAEL	119		BROOKFIELD LN	8
U	MESSIER, MELISSA BROWN	7		LANGO LN	3
U	MESSIER, MICHAEL BRIAN	7		LANGO LN	3
U	MESSIER, MICHAEL J	873	28	SPRINGFIELD ST	3
R	MESSIER, PATRICIA M	72		JANELLE DR	5
R	MESSIER, REAL GERARD	69		BELVIDERE AVE	2
R	MESSIER, ROBERT ALAN	72		JANELLE DR	5
U	MESSIER, ROLAND W	178		VALLEY BROOK RD	2
U	MESSIER, RONALD J	66		CARMEL LN	7
U	MESSIER, ROSEMARY ANNE	38		ALHAMBRA CIRCLE SO	5
U	MESSIER, SHANNON ELIZABETH	119		BROOKFIELD LN	8
U	METALLO, CHERI M	137		COREY COLONIAL CDS	5
	METALLO, LEAH M	137		COREY COLONIAL CDS	5
U	METALLO, MARIO	137		COREY COLONIAL CDS	5
U	METCALFE, AMANDA M	225		POPLAR ST	3
U	METCALFE, KYLE ROBERT	225		POPLAR ST	3
D	METHOT-KEDZIOR, ELAINE M	210		VALLEY BROOK RD	2
D	METIVIER, CAITLIN	58		VALLEY BROOK RD	2
U	METRAS, KATARZYNA L	25		DARTMOUTH ST	8
	METZ, JASON M	427		SOUTHWICK ST	7
U	METZ, JENNIFER M	427		SOUTHWICK ST	7
U	MEUNIER, ALAN M	1026		SPRINGFIELD ST	2
U	MEUNIER, MARCI L	179		FRANKLIN ST	3
U	MEUNIER, SUSAN P	179		FRANKLIN ST	3
U	MEUNIER, SUZANNE RITA	11		PLANTATION DR	5
U	MEVSHYY, MYKOLA	88		FRANKLIN ST	3
	MEYER, ELLEN F	35		MEMORIAL DR	3
D	MEYER, MARY BETH	98		GRANGER DR	7
U	MEYER, RAYMOND M	379		NORTH WESTFIELD ST	2
U	MEYER, THOMAS EDWARD	98		GRANGER DR	7
	MEYERS, EDWARD	61		COOPER ST	4
U	MEYERS, GARRY	50C	5	CARDINAL DR	4
R	MEYERS, JASON P	325		COOPER ST	4
R	MEYERS, LAUREL E	325		COOPER ST	4
U	MEZZETTI, ANTHONY M	85		WALNUT ST	1
R	MEZZETTI, BARBARA A	182		REGENCY PARK DR	4

V	NAME	HOUSE	APT	STREET	PCT
	MEZZETTI, DAVID P	44		MAYNARD ST	1
U	MIANZO, ANTHONY THOMAS	61		HIGH ST	1
U	MIARECKI, DOUGLAS A	89		ALHAMBRA CIRCLE SO	5
U	MIARECKI, JAMES STANLEY	42		JAMES ST	1
U	MIARECKI, KIM MARIE	42		JAMES ST	1
D	MIARECKI, LORRAINE A	49		CHAPIN ST	3
U	MIARECKI, PAUL M	21		KATHY TER	7
D	MIAS, DAVID J	53		MEMORY LN	7
D	MIAS, MARY H	53		MEMORY LN	7
D	MICHAEL, DANIEL J	84		PINEVIEW CIR	8
D	MICHAEL, KATHERINE O	84		PINEVIEW CIR	8
D	MICHAELIAN, MICHELLE D	95		SILVER LAKE DR	6
D	MICHAELS, GEORGE THOMAS	125		COUNTRY RD	3
D	MICHAELS, WILLIAM C	125		COUNTRY RD	3
D	MICHALAK, ABIGAIL ALEXANDRI	74	23	SPRINGFIELD ST	1
	MICHALAK, CHLOE M	127		JAMES ST	1
U	MICHALAK, DAVID MICHAEL	127		JAMES ST	1
R	MICHALAK, MICHELE B	127		JAMES ST	1
U	MICHALAK, PAUL JOSEPH	127		JAMES ST	1
U	MICHALEK, MELISSA F	92		SHERI LN	3
R	MICHALSKI, VIRGINIA E	76		SILVER LAKE DR	6
U	MICHAUD, DONALD G	59		WILSON ST	1
R	MICHAUD, MARY CATHERINE	28		REED ST	4
U	MICHAUD, MATTHEW LARRY	28		REED ST	4
U	MICHAUD, ROSANNE	627		NORTH WESTFIELD ST	2
U	MICHEL, CORA A	52		ARBOR LN	6
U	MICHEL, ROBERT J	52		ARBOR LN	6
R	MICHEL, SUSAN JEAN	23		WILDFLOWER LN	4
U	MICHELAKIS, HARRY	40		JOANNE CIR	7
U	MICHELAKIS, JANET MARIE	40		JOANNE CIR	7
	MICHELSEN, HOLLY	61		COOPER ST	4
D	MICHNOVETZ, LINNEA J	597		SUFFIELD ST	4
D	MICHNOVETZ, RICHARD A	597		SUFFIELD ST	4
U	MICHON, ERIN E	145		BRIEN ST	3
U	MICKALAY, JOHN MICHAEL	67		DOGWOOD LN	8
U	MICKALAY, MARY ELIZABTH	67		DOGWOOD LN	8
U	MICKEY, CHARLES W	377		NORTH ST	1
D	MICKEY, GEORGE EDGAR	11		BROOKLINE AVE	2
D	MICKEY, MARK JOSEPH	11		BROOKLINE AVE	2
U	MICKEY, NATHANIEL D	377		NORTH ST	1
	MICKIEWICZ, ELLA S	183		BARRY ST	7
R	MICKIEWICZ, JOSEPH J	201		LEONARD ST	5
D	MICKNA, ANDREW J	149		RIVIERA DR	8
U	MICKNA, CHERYL A	15		DEBRA LN	5
R	MICKNA, CHRISTOPHER J	52		REED ST	4
U	MICKS, CAROL	133		NORTH WESTFIELD ST	7
U	MICKS, DONALD M	133		NORTH WESTFIELD ST	7
U	MICKS, JASMINE FAITH	133		NORTH WESTFIELD ST	7
D	MICKS, ROBERT	133		NORTH WESTFIELD ST	7
U	MIDGHALL, ROBERT F	152		COREY COLONIAL CDS	5
U	MIDURA, SHIRLEY A	172		SUFFIELD ST	3
	MIDURA, TREVOR L	172		SUFFIELD ST	3
U	MIELNIKOWSKI, BENJAMIN A	104		WAGON WHEEL DR	7
U	MIELNIKOWSKI, SAMANTHA PE/	104		WAGON WHEEL DR	7
U	MIFFLIN, CARLO A	57A		PHEASANT HILL DR	7
D	MIHAILA, ANDRADA E	7		WILLIAM ST	3
	MIHALICENCO, ION	23		ZACK'S WAY	5
R	MIHALICENCO, VICTORIA	23		ZACK'S WAY	5
CC	MIKA, JAMES J	12		COREY COLONIAL CDS	5
U	MIKA, TINA V	12		COREY COLONIAL CDS	5
R	MIKALSON, JACQUELINE STACK	398		SUFFIELD ST	3
R	MIKALSON, JOSEPH W	398		SUFFIELD ST	3
R	MIKUSZEWSKI, FRANK PAUL	127		COYOTE CIR	2
D	MIKUSZEWSKI, MARIA T	56		POINSETTA ST	4
U	MILANI-COSTA, JENNIFER L	173		SUFFIELD ST	4
U	MILANO, GAETANO FRANCESC(	24		BARDEN ST	8
U	MILANO, MELISSA DAWN	24		BARDEN ST	8
R	MILARDO, CHRISTOPHER THON	148		ROOSEVELT AVE	2
R	MILARDO, PATRICIA ERIN	148		ROOSEVELT AVE	2
	MILES, AJ	746		NORTH WESTFIELD ST	2
	MILES, DELANEY	746		NORTH WESTFIELD ST	2
D	MILES, JOANNA R	35		LOSITO LN	6
U	MILES, JUDITH M	107		COREY COLONIAL CDS	5
U	MILES, KATHLEEN A	136	B	MAIN ST	4
U	MILES, MARK T	88		BRADFORD DR	6
U	MILES, SCOTT ALAN	107		COREY COLONIAL CDS	5
U	MILES, TRAVIS J	35		LOSITO LN	6
D	MILICI, MARY P	93		COTTONWOOD LN	8
D	MILICI, RICHARD J	93		COTTONWOOD LN	8
U	MILIDAKIS, LYNNETTE M	147		SILVER ST	6
U	MILIDAKIS, PETER N	147		SILVER ST	6
U	MILILLO, EUGENIE J	457		SOUTHWICK ST	7
R	MILILLO, KATIE JEAN	37		CHURCH ST	1
R	MILILLO, KENNETH J	37		CHURCH ST	1
U	MILILLO, NICHOLAS	457		SOUTHWICK ST	7
R	MILLER, ANDREW III	37		AMHERST AVE	3
U	MILLER, ANNE S	131		COREY COLONIAL CDS	5
U	MILLER, BARRY K	17		RIVERVIEW AVE	8
U	MILLER, BENJAMIN	17		RIVERVIEW AVE	8
U	MILLER, BROOKE LYNN	41		POPLAR ST	2
U	MILLER, BRUCE	98		WALNUT ST	1
U	MILLER, CAROL ANN	60		PARKER ST	4
U	MILLER, CHAD ANDREW	323		POPLAR ST	6
R	MILLER, CHARLES H	70		FERNWOOD DR	6
D	MILLER, CRAIG ALLEN	83		HOPE FARMS DR	6
R	MILLER, DALE D	70		FERNWOOD DR	6
U	MILLER, DANIEL JOSEPH	702		SOUTH WESTFIELD ST	6
U	MILLER, DINA ALLISON	94		PAUL REVERE DR	7
D	MILLER, DONNA NOREEN	83		HOPE FARMS DR	6
D	MILLER, EARL CHARLES	19	A	SCHERPA ST	1
R	MILLER, EDWARD A	220		REGENCY PARK DR	4
R	MILLER, FREDERICK	65		COOPER ST	4
D	MILLER, GARY R	94		PAUL REVERE DR	7
R	MILLER, JONATHAN E	110		MEADOW ST	4
U	MILLER, JOYCE A	18C		CASTLE HILL RD	8
	MILLER, JUSTIN	154		LANCASTER DR	3
U	MILLER, LISA MARIE	41		POPLAR ST	2
R	MILLER, MARCEL J	48		LIQUORI DR	2
D	MILLER, MARISSA A	41		POPLAR ST	2
U	MILLER, MICHAEL JOHN	14		PEMBROKE LN	8
U	MILLER, MIKASA ELISE	557		SOUTH WEST ST	7
U	MILLER, MORGAN J	94		PAUL REVERE DR	7
R	MILLER, RACHEL HELEN	48		LIQUORI DR	2
D	MILLER, ROBERTA L	17		RIVERVIEW AVE	8
U	MILLER, TRACY	737		RIVER RD	5
D	MILLER, WAYNE R	47		COREY COLONIAL CDS	5
U	MILLER, WILLIAM C	700		NORTH WEST ST	2
U	MILLETT, CAITLYN FAYE	9		TWOIFBY ST	6
D	MILLETT, MICHAEL J	9		TWOIFBY ST	6
R	MILLETT-POWERS, LINDA M	14		WISTERIA LN	1
U	MILLETTE, ARNOLD P	232		SOUTH ST	8
D	MILLIKEN, GERMAINE D	114		CHANNELL DR	5
D	MILLIKEN, SCOTT F	114		CHANNELL DR	5
R	MILLIMET, MARY	14		FARMINGTON CIR	2
R	MILLIMET, SARAH ROSE	22		MERRELL DR	5
U	MILLS, E LINDA	1044		SHOEMAKER LN	6
U	MILLS, MARIA	52		ROBERTA CIR	5
U	MILLS, RICHARD W	52		ROBERTA CIR	5
U	MILLS, THOMAS	112		COOLEY ST	1
U	MILNE, ANNA E	46		CLEVELAND ST	1
L	MILNE, JEFFREY P	129		OAK LN	1
U	MILNE, KARLY	129		OAK LN	1
U	MILNE, PATRICIA M	947		MAIN ST	8
R	MILOS, JOHN M	15		SUNSET TER	7
U	MILOS, KATHERINE A	15		SUNSET TER	7
D	MILOTTE, LISA	40		HUNTING LN	6
D	MILOTTE, SHAWN A	40		HUNTING LN	6
A	MIMEAULT, DANIEL PAUL	27		SUNNYSLOPE AVE	8
R	MINALGA, SCOTT E	29		LEY ST	4
U	MINALGA, TIFFANY	29		LEY ST	4
D	MINEO, CARMINO JOSEPH	37		HOPE FARMS DR	6
U	MINEO, JOANNA EMELIA	25		KING ST	1
U	MINEO, LAUREN A	37		HOPE FARMS DR	6
U	MINER, ALEXANDRIA CAITLYN	422		SOUTH WESTFIELD ST	7
	MINER, BRANDAN M	5		WESTFORD CIR	4
U	MINER, JOSHUA R	140	I	AUTUMN ST	8
U	MINER, META LISA	119		FLORIDA DR	5
U	MINER, SAMUEL DAVID	119		FLORIDA DR	5
U	MINICUCCI, DIANE PATRICIA	243		COOPER ST	4
U	MINICUCCI, DOMINIC J	243		COOPER ST	4
D	MINICUCCI-GOLD, ANDREW	13		JAMES ST	1
D	MIODONKA, JOSEPH A	64		CLOVER HILL DR	2
	MIODOWSKI, FREDERICK P	74	22	SPRINGFIELD ST	1
U	MIODOWSKI, JACOB JAMES	1235		SUFFIELD ST	8
U	MIODOWSKI, STEVEN M	1235		SUFFIELD ST	8
U	MIODOWSKI, WARREN LOUIS	10	D	GARY PL	6
U	MIOLLA, ALLYSHA J	276		SUFFIELD ST	3
U	MIOLLA, EMILY ELIZABETH	276		SUFFIELD ST	3
U	MIOLLA, EMMA MADISON	276		SUFFIELD ST	3
R	MIOLLA, GARY GERARD JR	276		SUFFIELD ST	3
U	MIOLLA, PATRICIA A	276		SUFFIELD ST	3
U	MIRABELLO, CHRISTOPHER M	36		SENATOR AVE	4
U	MIRABELLO, MELISSA LYNN	600		SUFFIELD ST	3
U	MIRANDA, LINDA DAMM	89		COREY COLONIAL CDS	5
U	MIRANDA, TATIANA L	26		AMHERST AVE	3
	MIRENA, FATLAINE	252		SILVER ST	6
	MIRENA, HALIME	252		SILVER ST	6
D	MIRENA, MUHEDIN	252		SILVER ST	6
	MIRENA, REXHEP	252		SILVER ST	6
U	MIRENA, RIFAT	156	23	SUFFIELD ST	3
U	MIRENA, SANIJE	252		SILVER ST	6
	MIRENA, TALITA	252		SILVER ST	6
U	MIROLLI, ROBERT GINO	27		CHARTER OAK DR	6
U	MIROLLI, SUSAN MARY	27		CHARTER OAK DR	6
D	MIROLLI, THOMAS D	27		CHARTER OAK DR	6
U	MIRONDA, JACINTO V JR	955		SUFFIELD ST	6
D	MIRONOVA, LARISA	266		WALNUT ST	1
U	MIRONYUK, MARIYA	218		REGENCY PARK DR	4
	MIRSKI, CHRISTIE A	114		SOUTH WEST ST	7
U	MIRSKI, MICHAEL	114		SOUTH WEST ST	7
U	MISCHOU-ROLLEND, DAWN M	745		RIVER RD	5
R	MISEK, RITA K	50	334	CARDINAL DR	4
	MISIAK, ELZBIETA	116		BARBARA LN	7
	MISIAK, JAN	116		BARBARA LN	7
U	MISINI HAXHIU, KOSOVARE	156	7	SUFFIELD ST	3
R	MISIORSKI, TAYLOR J	38		VALENTINE ST	4
U	MISISCHIA, JOSEPH A	16		SCHERPA ST	1
U	MISISCO, VINCENZINA	222		COREY ST	5
R	MITA, DINU	88		ANTHONY ST	4
	MITA, EUGENIA	88		ANTHONY ST	4

V	NAME	HOUSE	APT	STREET	PCT
D	MITA, STEFAN V	88		ANTHONY ST	4
U	MITCHELL, AMANDA L	42		TINA LN	7
U	MITCHELL, ANN E	684		NORTH WESTFIELD ST	2
	MITCHELL, BARBARA J	102		ROOSEVELT AVE	2
U	MITCHELL, GLORIA J	30		PROSPECT ST	1
D	MITCHELL, JAMES A	684		NORTH WESTFIELD ST	2
U	MITCHELL, JAMIE N	12	3	RIVER ST	1
U	MITCHELL, JONATHAN DAVID	42		TINA LN	7
R	MITCHELL, JOSHUA ANTHONY	394		MEADOW ST	5
D	MITCHELL, LATRELLE SHAWNE	237		REGENCY PARK DR	4
R	MITCHELL, LAWRENCE L	237		REGENCY PARK DR	4
U	MITCHELL, NATASSHA LVVONN	29		LAKE VIEW CIR	6
U	MITCHELL, NATHAN	21		FLORIDA DR	5
R	MITCHELL, NOREEN DEVANE	129		CAMBRIDGE ST	2
U	MITCHELL, SCOTT ANTHONY	21		FLORIDA DR	5
D	MITCHELL, SHARON B	21		FLORIDA DR	5
U	MITCHELL, TAYLOR EUGENE	70		RHODES AVE	3
D	MITCHELL, WILLIAM FARRELL	33	20	NORMAN TER	1
D	MITERA, JANE CAROLINE	22		OXFORD ST	8
D	MITNICK, KATHRYN A	51		ROBIN RIDGE DR	2
U	MITNICK, RICHARD B	51		ROBIN RIDGE DR	2
R	MITSON, JAMES D	476		FRANKLIN ST EXT	6
R	MITSON, SELMA H	476		FRANKLIN ST EXT	6
D	MITTLER, MOLLY M	23		BEEKMAN DR	5
U	MIZULA, ROBIN A	95	14	NORTH WESTFIELD ST	7
U	MOCCIA, ANTHONY J	47		YALE AVE	2
	MOCCIA, ANTHONY JOHN JR	47		YALE AVE	2
	MOCCIA, KRISTIE JUNE	47		YALE AVE	2
U	MOCCIO, ALBERT L JR	60		ROYAL ST	3
U	MOCCIO, CAROL A	248		SCHOOL ST	5
U	MOCCIO, CATHERINE H	11		HAYES AVE	1
D	MOCCIO, COREY	4		TRINITY TER	8
	MOCCIO, ELAINE	221		ADAMS ST	8
U	MOCCIO, FRANK T	98		VALLEY BROOK RD	2
U	MOCCIO, JAMES LOUIS	11		HAYES AVE	1
U	MOCCIO, JANICE A	60		ROYAL ST	3
D	MOCCIO, JENNIFER	104		TOBACCO FARM RD	7
U	MOCCIO, JOHN PHILLIP	27		CLEVELAND ST	1
U	MOCCIO, JOSEPH TODD	576		SOUTHWICK ST	7
U	MOCCIO, KERI A	27		CLEVELAND ST	1
U	MOCCIO, MARIA ROSE	98		VALLEY BROOK RD	2
U	MOCCIO, MELISSA J	98		VALLEY BROOK RD	2
D	MOCCIO, MONIKA M	4		TRINITY TER	8
U	MOCCIO, ROBERT A	248		SCHOOL ST	5
	MOCCIO, ROBERT R	386		NORTH WEST ST	7
R	MOCCIO, RONALD J JR	27		ASH LN	8
U	MOCCIO, SIERRA ROSE	104		TOBACCO FARM RD	7
U	MOCCIO, SOPHIA KATHERINE	98		VALLEY BROOK RD	2
R	MOCCIO, STEVEN A	104		TOBACCO FARM RD	7
U	MOCCIO, TYLER ANTHONY	104		TOBACCO FARM RD	7
U	MOCCIO, WILLIAM A	93		NORTHWOOD ST	7
U	MOCCIO, ZACHARY STEVEN	104		TOBACCO FARM RD	7
R	MODIRCA, ANDREI ALEXANDRU	25		WRENWOOD LN	3
R	MODIRCA, DAN	1099		SUFFIELD ST	6
R	MODIRCA, DIANA	25		WRENWOOD LN	3
R	MODIRCA, NADEJDA	1099		SUFFIELD ST	6
U	MODLISH, THEODORE PETER	405		BARRY ST	7
D	MODZELESKI, DAVID E	624		SUFFIELD ST	3
R	MODZELESKI, MARK CARL	624		SUFFIELD ST	3
R	MODZELESKY, BRIAN T	15		JUNIPER RIDGE DR	7
R	MODZELESKY, KENNETH P	15		JUNIPER RIDGE DR	7
R	MODZELESKY, SUSAN E	15		JUNIPER RIDGE DR	7
D	MODZELEWSKI, DONNA V	11		GRANT ST	1
D	MODZELEWSKI, EDWARD W	38		ALTHEA CIR	4
D	MODZELEWSKI, EDWARD J	78		WOODSIDE DR	4
U	MODZELEWSKI, JENNIFER A	1060		NORTH ST	2
U	MODZELEWSKI, JOSEPH ERWIN	1060		NORTH ST	2
U	MODZELEWSKI, NANCY E	38		ALTHEA CIR	4
U	MOFFATT, ANDREW	33		DOANE AVE	6
U	MOHAMED, NOHA M	109		RIVIERA DR	8
U	MOHR, ROBERT ALAN	16G		CASTLE HILL RD	6
U	MOHR, SANDRA A	16G		CASTLE HILL RD	6
U	MOIRANO, CATHERINE C	278		SILVER ST	6
U	MOIRANO, MADISON NICOLE	278		SILVER ST	6
R	MOIRANO, MARK A	278		SILVER ST	6
U	MOKAN, CAROLYN T	21		CARMEL LN	7
U	MOKHTAR, KHALED NOURELDIN	109		RIVIERA DR	8
U	MOKRZYCKI, JAMES M	65		FOREST RD	8
U	MOLBURY, ERICA ROSE	20		SHELLEY LN	7
U	MOLBURY, IAN	20		SHELLEY LN	7
U	MOLBURY, KAREN S	20		SHELLEY LN	7
U	MOLINA, EMILY-ANASTAHIA ELI	83		HOPE FARMS DR	6
D	MOLLER, PATRICIA ANN	551		BARRY ST	7
R	MOLLER, ROBERT A	551		BARRY ST	7
R	MOLLOY, BRIAN J	14		JOEY DR	5
U	MOLLOY, BRIGID J	14		JOEY DR	5
U	MOLLOY, DENNIS J	15		TOM ST	2
U	MOLLOY, JEANNE R	15		TOM ST	2
U	MOLLOY, LINDA F	14		JOEY DR	5
U	MOLONEY, JULIANNE	13		GINA DR	7
L	MOLONEY, PATRICK SR	13		GINA DR	7
U	MOLTA, DEAN	22		VERNON ST	4
U	MOLTA, MAX D	22		VERNON ST	4
U	MOLTA, SHERRY S	1C		MAPLE VIEW LN	3
U	MOLTA, SYLVIA LYDIA	22		VERNON ST	4
U	MOLYNEUX, TERRY A	84		ADAMS ST	8
D	MONAGHAN, LAURIE ANN	112		HENDOM DR	6
D	MONAGHAN, MICHAEL JOSEPH	112		HENDOM DR	6
U	MONAHAN, LAIRD V	50	116	CARDINAL DR	4
U	MONCZKA, RICHARD JACOB JR	57		VALLEY BROOK RD	2
U	MONELL, ALYSSA NICOLE	97		FORDHAM AVE	7
U	MONETTE, BRIAN ANTHONY	9H		MANSION WOODS DR	3
	MONETTE, CONSTANCE	464		MAIN ST	4
	MONETTE, IRENE	9H		MANSION WOODS DR	3
U	MONFETTE, DAVID LOUIS	7		MANSION WOODS DR	3
U	MONFILS-EDWARDS, SARAH AN	78		ELMAR DR	6
U	MONGEAU, ANGELA	33	121	NORMAN TER	1
D	MONIM, AHMAD R	34		RIVERVIEW AVE	8
	MONIM, SARA	34		RIVERVIEW AVE	8
U	MONNIER, DANIELLE E	35		EDITHA AVE	5
U	MONROE, JAMES R	27		BLACKSMITH RD	7
D	MONTAGNA, ALBERT J JR	76		OTTAWA ST	1
U	MONTAGNA, BRIAN L	77		HARVEY JOHNSON DR	4
U	MONTAGNA, CONNOR J	102		FARMINGTON CIR	2
R	MONTAGNA, CYNTHIA	44		TOM ST	2
U	MONTAGNA, DANIEL L	25		COLEMORE ST	2
R	MONTAGNA, DINA D	16		CYPRESS TER	8
U	MONTAGNA, ELERY G	50	125	CARDINAL DR	4
U	MONTAGNA, FRANK J JR	102		FARMINGTON CIR	2
D	MONTAGNA, FRANK J SR	8		MOREAU PL	8
U	MONTAGNA, JAYDEN	16		CYPRESS TER	8
R	MONTAGNA, JEFFREY M	16		CYPRESS TER	8
D	MONTAGNA, JENNIFER L	40		OAK LN	1
U	MONTAGNA, KRISTINA ANN	611		SUFFIELD ST	4
U	MONTAGNA, LAWRENCE MICHA	324		MEADOW ST	4
D	MONTAGNA, LINDA GLORIA	76		OTTAWA ST	1
U	MONTAGNA, MELISSA RENE	44		TOM ST	2
U	MONTAGNA, MELISSA G	77		HARVEY JOHNSON DR	4
U	MONTAGNA, MICHAEL ANDREW	110		RIVIERA DR	8
D	MONTAGNA, MICHELE M	8		MOREAU PL	8
D	MONTAGNA, PAULA M	324		MEADOW ST	4
U	MONTAGNA, STEVEN A	44		TOM ST	2
R	MONTAGNA, THOMAS A	611		SUFFIELD ST	4
U	MONTALVO, BRANDON M	151		COUNTRY RD	3
U	MONTALVO, BRYANNA KACIE	151		COUNTRY RD	3
U	MONTANARI, DEBORAH ANN	199		BROOKFIELD LN	8
	MONTANEZ, BRADLEY	87		BRADFORD DR	6
U	MONTANEZ, BRIANNA IRENE	32		FEDERAL ST	4
U	MONTANEZ, BRIDGET SANDRA	87		BRADFORD DR	6
U	MONTANEZ, BRITTANY E	221		REGENCY PARK DR	4
D	MONTANEZ, CHELSIE M	154		WALNUT ST	1
D	MONTANEZ, DEZMARIE MARIAH	32		FEDERAL ST	4
U	MONTANEZ, EMMANUEL MATTH	32		FEDERAL ST	4
U	MONTANEZ, JACQUELINE	70		ROYAL ST	3
U	MONTANEZ, THOMASINE A	87		BRADFORD DR	6
U	MONTANO, ANNA-RAE LECLAIR	77		DUTCHMASTER DR	7
U	MONTANO, ANTHONY STEPHEN	77		DUTCHMASTER DR	7
R	MONTANO, JENNIFER L	159		BROOKFIELD LN	8
R	MONTANO, JOSEPH LOUIS II	159		BROOKFIELD LN	8
U	MONTANO, MATTHEW JOSEPH	77		DUTCHMASTER DR	7
U	MONTE, SCOTT L	58		HUNT ST	4
R	MONTEFUSCO, ALFONSO JOHN	233		MEADOW ST	4
U	MONTEFUSCO, ANDY A	35		NORTHWOOD ST	7
	MONTEFUSCO, DEANNA	233		MEADOW ST	4
R	MONTEFUSCO, FABIO ALFONSO	6		SPENCER ST	1
U	MONTEFUSCO, KRISTEN MARIE	6		SPENCER ST	1
U	MONTEFUSCO, LINDA J	6B		MANSION WOODS DR	3
U	MONTEFUSCO, VINCENZO	6B		MANSION WOODS DR	3
	MONTEITH, ALEXANDRA	39		FORDHAM AVE	2
U	MONTERO, ANA LUCIA	73		BEVERLY LN	5
D	MONTESI, FRED J	12		HENDOM DR	6
U	MONTESI, JOHN JOSEPH JR	129		BROOKFIELD LN	8
D	MONTESI, MICHAEL J	12		HENDOM DR	6
U	MONTESSI, SHERRILL A	418	E-11	MEADOW ST	5
U	MONTGOMERY, PHYLLIS A	0	23	WRIGHT ST	8
U	MONTONE, CAROLE MARIE	85		INDEPENDENCE RD	6
U	MONTORI, LORNA JEAN	43		MARK DR	8
U	MONTORI, PETER Q	43		MARK DR	8
D	MOODY, MARSHA MAY	50	207	CARDINAL DR	4
U	MOODY, PATRICK T	307		REGENCY PARK DR	4
U	MOONEN, CHRISTOPHER WILLI	232		NORTH WESTFIELD ST	2
D	MOORE, ANDREA R	81		LIQUORI DR	2
L	MOORE, ANDREW COMYN	76		PINEVIEW CIR	8
D	MOORE, ANTONIA C	131		SOUTHWICK ST	6
	MOORE, ARNOLD J	127		BROOKFIELD LN	8
U	MOORE, ARNOLD JOHN I	177		RIVER RD	8
U	MOORE, ASHLEY M	76		PINEVIEW CIR	8
	MOORE, AUSTIN M	71		HEMLOCK RIDGE	2
	MOORE, BEN J	11		RANDALL ST	3
U	MOORE, BRIAN DESHAWN	16		STANLEY PL	4
U	MOORE, BRIAN N	186		COUNTRY RD	3
U	MOORE, DAVID JOHN	114		LANCASTER DR	3
R	MOORE, DAWN M	93		ZACK'S WAY	5
U	MOORE, DEENA L	7		COLONIAL AVE	4
D	MOORE, DONALD DUDLY	52	C	PAUL REVERE DR	7
U	MOORE, DONALD G	418		SOUTH WESTFIELD ST	7
U	MOORE, DONNA M	186		COUNTRY RD	3
U	MOORE, GABRIELE C	418		SOUTH WESTFIELD ST	7
R	MOORE, GEOFFREY W	71		HEMLOCK RIDGE	2
	MOORE, JAMES L	127		BROOKFIELD LN	8

V	NAME	HOUSE	APT	STREET	PCT
U	MOORE, JASON R	43		ORLANDO ST	6
D	MOORE, JERRY SR	81		LIQUORI DR	2
R	MOORE, JOSEPH ROY	118		REED ST	4
R	MOORE, KELLY M	71		HEMLOCK RIDGE	2
U	MOORE, KEVIN MICHAEL	1069		NORTH WEST ST	2
R	MOORE, LESLIE J JR	41		FEDERAL AVE	4
U	MOORE, LORI R	270		SOUTH WESTFIELD ST	6
	MOORE, LOWELLYN	65		COOPER ST	4
U	MOORE, MARYADGLE G	45		SUNNYSLOPE AVE	8
U	MOORE, NORMA ANN	114		LANCASTER DR	3
D	MOORE, PAMELA JEAN	16		STANLEY PL	4
U	MOORE, PATRICIA MCNAMEE	59	7	SOUTH WESTFIELD ST	6
R	MOORE, PAULA M	127		BROOKFIELD LN	8
	MOORE, REBECCA J	11		RANDALL ST	3
U	MOORE, RICHARD M	43		ORLANDO ST	6
U	MOORE, SEAN	7		COLONIAL AVE	4
U	MOORE, THOMAS DEVON	7		COLONIAL AVE	4
U	MOORE, VERONICA GRACE	45		SUNNYSLOPE AVE	8
R	MOORE, WILLIAM M	93		ZACK'S WAY	5
U	MOORE-KELLY, DION JAMES	77	1	HIGH ST	1
U	MOQUIN, AMANDA LYNN	333		RIVER RD	5
D	MOQUIN, CLAUDIA S	43		SOUTH WEST ST	7
U	MOQUIN, CODY JAMES RYAN	333		RIVER RD	5
U	MOQUIN, COREY R	27	4	SUTTON PL	1
R	MOQUIN, GARY M	35		SUNNYSLOPE AVE	8
U	MOQUIN, JOANNE M	35		SUNNYSLOPE AVE	8
D	MOQUIN, KYLE L	43		SOUTH WEST ST	7
U	MOQUIN, RONALD R	27	4	SUTTON PL	1
U	MOQUIN, RONALD SCOTT	333		RIVER RD	5
U	MOQUIN, TRACY LEE	333		RIVER RD	5
D	MOQUIN, VERONICA	51		CHAPIN ST	3
U	MORACE, DANYEL MARIE	165		SENATOR AVE	4
D	MORACE, DARREN E	11		BRADFORD DR	6
U	MORACE, KATHLEEN D	165		SENATOR AVE	4
U	MORACE, KRYSTAL D	165		SENATOR AVE	4
D	MORACE, MARLYCE AMY	11		BRADFORD DR	6
D	MORACE, ROBERT P	165		SENATOR AVE	4
D	MORALES, ADARBERTO	58		KATHY TER	7
D	MORALES, ELAINA ANN	58		KATHY TER	7
U	MORALES, JADEN ALEXANDER	58		KATHY TER	7
U	MORALES, KEISHA MARIE	58		KATHY TER	7
CC	MORALES, MARIELYS MARIE	359		SPRINGFIELD ST	3
U	MORALES, SAZKIA AIDABELLA	21B		CASTLE HILL RD	6
D	MORALES DIAZ, DELIA ALICIA	190		MILL ST	3
U	MORALES DIAZ, RAMONA	190		MILL ST	3
D	MORALES SANTIAGO, AIDA JAN	118	C	MAIN ST	4
	MORAN, BRENT W	61	30	SOUTH WESTFIELD ST	6
D	MORAN, CAROL A	14		RED FOX DR	7
R	MORAN, CATHERINE BRISSETTI	7H		CASTLE HILL RD	6
D	MORAN, FLORENCE M	35		STEWART LN	4
U	MORAN, HEIDI E	10E		CASTLE HILL RD	8
	MORAN, JAMES JR	11		PAUL REVERE DR	7
R	MORAN, JEFFREY R	7H		CASTLE HILL RD	6
U	MORAN, LAURA L	39		RIDGEVIEW DR	2
R	MORAN, MICHAEL W	39		RIDGEVIEW DR	2
U	MORAN, MICHAEL D JR	1023		SHOEMAKER LN	6
R	MORAN, PATRICIA J	0	25	WRIGHT ST	8
D	MORASSI, ANGELA	18		FRANK ST	4
R	MORASSI, ANNA M	15		OLD FARM RD	3
R	MORASSI, ANTHONY MICHAEL	15		OLD FARM RD	3
D	MORASSI, BRUNA MARY	540		COOPER ST	3
U	MORASSI, CAROL A	534		COOPER ST	3
R	MORASSI, CHRISTOPHER JOHN	15		OLD FARM RD	3
U	MORASSI, FRANK M	44		SCHOOL ST	5
R	MORASSI, JOHN SALVATORE	13		HORSHAM PL	2
	MORASSI, JOHN	464		MAIN ST	4
U	MORASSI, JOHN A JR	550		COOPER ST	3
U	MORASSI, JOSEPH PAUL	44		SCHOOL ST	5
D	MORASSI, MICHAEL J	18		FRANK ST	4
U	MORASSI, MICHAEL J	15		OLD FARM RD	3
D	MORASSI, NICHOLAS J	13		HORSHAM PL	2
U	MORASSI, ROBERT P	18		FRANK ST	4
U	MORASSI, ROSALIE B	550		COOPER ST	3
D	MORASSI, ROSE M	66		SUNSET TER	6
D	MORASSI, SAMUEL J	44		SCHOOL ST	5
U	MORASSI, SARAH ANN	18		FRANK ST	4
D	MORASSI, SUSAN JOANN	13		HORSHAM PL	2
U	MORE, KENNETH E	48		MOUNTAINVIEW ST	6
U	MORE, MARYELLEN	48		MOUNTAINVIEW ST	6
U	MOREAU, BERNADETTE E	50		CARDINAL DR	4
U	MOREAU, DONALD R	11D		CASTLE HILL RD	6
U	MOREAU, MARGUERITE P	1245		NORTH WESTFIELD ST	2
U	MOREAU, MICHAEL J	651		RIVER RD	5
U	MOREAU, NICOLE M	651		RIVER RD	5
U	MOREAU, RAYMOND RENE	1245		NORTH WESTFIELD ST	2
R	MOREAU, REBECCA LYNN	255		SUFFIELD ST	4
U	MOREAU, RYLEE	651		RIVER RD	5
U	MORELLO, ANTHONY	12		ELLISON AVE	5
U	MORELLO, VANNI ROSE	12		ELLISON AVE	5
U	MOREN, EVAN LACHLAN	94		PINEVIEW CIR	8
U	MOREN-CILLEY, HOLLY REBEC	94		PINEVIEW CIR	8
U	MORENO, ANTHONY S	19		ANTHONY ST	4
U	MORENO, MELINDA G	19		ANTHONY ST	4
D	MORETTI, ANTHONY R	98		FAIRVIEW ST	4
U	MORETTI, ASHLEY LAUREN	1143		NORTH WESTFIELD ST	2
U	MORETTI, CHARLENE A	98		FAIRVIEW ST	4
	MORETTI, DARLENE	52		HIGHLAND ST	3
R	MORETTI, IVANNA L	462	248	MAIN ST	4
U	MORETTI, MARIO RAYMOND	53		TOM ST	2
U	MORETTI, MATTHEW	11		FAIRVIEW ST	4
U	MORETTI, NICHOLAS JOSEPH	1143		NORTH WESTFIELD ST	2
	MORETTI, RAYMOND	52		HIGHLAND ST	3
U	MOREY, STEPHANIE STAPLES	13B		CASTLE HILL RD	6
R	MORGAN, ALEX K	51		KAREN LYNN CIR	7
U	MORGAN, JACQUELINE M	57		STEWART LN	4
U	MORGAN, JARED E	84		GARDEN ST	6
	MORGAN, LINDA	61		COOPER ST	4
U	MORGAN, LINDSAY VICTORIA	51		KAREN LYNN CIR	7
U	MORGAN, RAYMOND C	779		RIVER RD	5
L	MORGAN, RONALD THOMAS	617		MAIN ST	5
U	MORGUN, INNA	39		SHOEMAKER LN	6
U	MORGUN, OKSANA	50		VALLEY ST	1
U	MORGUN, VICTOR	50		VALLEY ST	1
U	MORIARTY, ANDREW JOHN	876		NORTH WEST ST	2
D	MORIARTY, BARBARA ANN	876		NORTH WEST ST	2
D	MORIARTY, BRIAN FRANCIS	394		MEADOW ST	5
U	MORIARTY, CHRISTOPHER	45		CRICKET RD	7
U	MORIARTY, DANIEL F	88		COUNTRY RD	3
U	MORIARTY, DESIREE L	45		CRICKET RD	7
U	MORIARTY, ELLEN M	61		COOPER ST	4
D	MORIARTY, JAMES L	25		CANTERBURY LN	2
U	MORIARTY, JEAN M	115		GRANGER DR	7
D	MORIARTY, JEANNE M	876		NORTH WEST ST	2
U	MORIARTY, JOANNE	18		ALBERT ST	5
U	MORIARTY, JOHN F JR	115		GRANGER DR	7
D	MORIARTY, JUDITH M	25		CANTERBURY LN	2
U	MORIARTY, JULIANNE PATRICIA	134		HENDOM DR	6
D	MORIARTY, KAREN K	18		CASTLE HILL RD	8
D	MORIARTY, KAREN IRENE	110		SOUTH PARK TER	4
D	MORIARTY, KATE TERESA	25		CANTERBURY LN	2
U	MORIARTY, KRISTEN L	146		FOREST HILL RD	2
U	MORIARTY, LOUISE L	134		HENDOM DR	6
U	MORIARTY, PAIGE MARIE	134		HENDOM DR	6
R	MORIARTY, RAYMOND F	34		PORTLAND ST	1
U	MORIARTY, SEAN C	146		FOREST HILL RD	2
D	MORIARTY, SHEILA	40		WESTERN DR	5
D	MORICONI-WHEELOCK, PATRIC	85		COSGROVE ST	8
U	MORIN, CAROL M	0	59	WRIGHT ST	8
D	MORIN, DAVID GEORGE	437		SOUTH WESTFIELD ST	6
U	MORIN, DEBRA L	350	5	MEADOW ST	5
U	MORIN, DONALD H	1045		NORTH WESTFIELD ST	2
D	MORIN, GEORGE RALPH	437		SOUTH WESTFIELD ST	6
U	MORIN, JASON L	258		NORTH WEST ST	7
U	MORIN, JUSTINE K	27		WOODSIDE DR	4
U	MORIN, KARISSA	30		JOANNE CIR	7
U	MORIN, KIM MARIE	465	C	COREY ST	5
D	MORIN, KRISTIN JEAN	258		NORTH WEST ST	7
U	MORIN, ROBERT RICHARD	83		MEMORIAL DR	3
U	MORIN, ROSEMARIE	2H		CASTLE HILL RD	8
U	MORIN, SANDRA J	65		COOPER ST	4
U	MORIN, STEPHAN N	2H		CASTLE HILL RD	8
U	MORIN, WENDY LYNN	44		RIVER RD	8
D	MORISSET, LILLIAN A	105		JAMES ST	1
U	MORISSETTE, KATHLEEN A	227		MAPLE ST	1
	MORNEAU, NEIL R	150		BEEKMAN DR	5
U	MOROIANU, DUMITRU	164		LINE ST	3
U	MORRELL, SARAH R	418B	15	MEADOW ST	5
R	MORRIE, NATHAN	111		BUTTERNUT DR	6
D	MORRILL, MARGARET JEANNINI	418	C-9	MEADOW ST	5
U	MORRIS, ALEXANDRA YVONNE	33	41	NORMAN TER	1
U	MORRIS, CATHERINE M	11		KRISTEN LN	1
U	MORRIS, JOHN RAYMOND	27		OVERLOOK DR	7
U	MORRIS, JOSEPH A	22		PLANTATION DR	5
	MORRIS, JOSEPH G	239		ROWLEY ST	3
U	MORRIS, KAITLIN ROSE	22		PLANTATION DR	5
U	MORRIS, MARK E	34		JAMES ST	1
U	MORRIS, MICHAEL E	34		JAMES ST	1
U	MORRIS, MICHELE M	27		OVERLOOK DR	7
U	MORRIS, RAYMOND T	27		OVERLOOK DR	7
R	MORRIS, SARAH J	32		REDWOOD DR	8
U	MORRIS, STEVEN H	140		ROWLEY ST	3
U	MORRIS, TIMOTHY G	59		HIGHLAND AVE	1
D	MORRIS, TRISHA SCOT	239		ROWLEY ST	3
U	MORRISON, ROBERT H	420	45	MAIN ST	4
U	MORRISSETTE, EVELYN R	63		PETERSON CIR	2
D	MORRISSEY, CONRAD D	93		SHOEMAKER LN	6
D	MORRISSEY, LUANN WOOD	93		SHOEMAKER LN	6
U	MORRISSEY, RHEA J	11F		CASTLE HILL RD	6
D	MORRISSEY, WILLIAM P	81		SUNNYSLOPE AVE	8
U	MORROW, DIANA L	123		SPENCER ST	1
U	MORROW, WILLIAM M	123		SPENCER ST	1
U	MORSE, DAVID PATRICK	39	2	DAY ST	3
D	MORSE, JESSICA MC ARDLE	39	2	DAY ST	3
U	MORSE, SAMUEL ALEXANDER	285		REGENCY PARK DR	4
U	MORSE, SHIRLEY A	174		REGENCY PARK DR	4
U	MORSE, STACY A	285		REGENCY PARK DR	4
D	MORSE, SUSAN E	35		SOUTH PARK TER	4
U	MORTATI, MARY ANN	239		NORTH WESTFIELD ST	7
D	MORTENSON, JONATHON	618	1ST	SPRINGFIELD ST	1
U	MORTENSON, PAULINE LOU	1098		MAIN ST	8

V	NAME	HOUSE	APT	STREET	PCT
D	MORTON, CAROL DIANE	8		GEORGE ST	1
U	MOSER, JOEL I	9		TAMARACK LN	6
U	MOSHER, APRIL A	56		MEADOWBROOK RD	5
D	MOSHER, BARBARA LOS	420	86	MAIN ST	4
U	MOSHER, DAVID LEE	106		BEEKMAN DR	5
D	MOSHER, JAMES J	56		MEADOWBROOK RD	5
U	MOSHKIVSKIY, IGOR	44		NORTH ST	1
U	MOSHKIVSKIY, OLESYA	44		NORTH ST	1
U	MOSHKOVSKIY, LIDIYA	67		CHARTER OAK DR	6
U	MOSHKOVSKIY, YAROSLAV	67		CHARTER OAK DR	6
R	MOSIJCHUK, GALINA	38		SPENCER ST	1
R	MOSIJCHUK, LEONID	38		SPENCER ST	1
R	MOSIJCHUK, MIHAIL	38		SPENCER ST	1
R	MOSIYCHUK, GEORGE	128		MAPLE ST	1
R	MOSIYCHUK, TANYA	128		MAPLE ST	1
U	MOSON, OLIVIA S	23		WINTHROP ST	1
R	MOST, DENNIS L	629		MAIN ST	5
D	MOULTON, ALEXIS DOREEN	50		WOODSIDE DR	4
U	MOULTON, GLENN	50		WOODSIDE DR	4
U	MOULTON, JULIE ANN	68		HASTINGS ST	2
U	MOULTON, STUART DEAN	68		HASTINGS ST	2
U	MOUNEIMNEH, GHASSOUB A	81		INDEPENDENCE RD	6
U	MOUNEIMNEH, KATHLEEN	81		INDEPENDENCE RD	6
U	MOUNEIMNEH, ZACHARY A	75		LISWELL DR	7
U	MOUNTAIN, JUSTIN TERRANCE	108		NORRIS ST	3
U	MOUNTAIN, LORI A	108		NORRIS ST	3
D	MOURA, JEAN	40		CORONET CIR	1
U	MOURA, JOAN	84		HASTINGS ST	2
U	MOURE, SAMUEL JR	11		ORLANDO ST	6
U	MOWRY, MOLLI BEA	61	23	SOUTH WESTFIELD ST	6
R	MOYA, JONAURY N	163		FLORIDA DR	5
R	MOYA, LUIS E	163		FLORIDA DR	5
U	MOYE, LINDA JEANNE	75		BROOKLINE AVE	2
U	MOYLAN, ANTONIETTA	99		ELIZABETH ST	2
U	MOYNAHAN, JESSICA MARIE	171		SHOEMAKER LN	6
D	MOYSIS, ANASTASIA	183		COYOTE CIR	2
D	MOYSIS, DIMITRIOS	183		COYOTE CIR	2
D	MOZDZANOWSKI, ANTHONY J	405		ADAMS ST	8
R	MOZDZANOWSKI, DORIS E	57		STONY HILL RD	7
U	MOZDZANOWSKI, JEANNE M	57		STONY HILL RD	7
U	MOZDZANOWSKI, JOHN	57		STONY HILL RD	7
	MOZDZANOWSKI, NINA A	405		ADAMS ST	8
R	MOZDZANOWSKI, PAMELA ANN	68		SILVER LAKE DR	6
R	MOZDZANOWSKI, PAUL	68		SILVER LAKE DR	6
U	MOZOLEVSKAYA, OKSANA	33		BRIDGE ST	1
U	MOZOLEVSKIY, ALEKSANDR AL	33		BRIDGE ST	1
R	MOZOLEVSKIY, ALENA	23		MARLENE DR	2
R	MOZOLEVSKIY, AVENIR	23		MARLENE DR	2
R	MOZOLEVSKIY, DMITRIY	23		MARLENE DR	2
	MOZOLEVSKIY, JEFFREY	23		MARLENE DR	2
U	MOZZER, ALANNA J	24		BEEKMAN DR	5
R	MRUK, BRYAN WALTER	21		SCHERPA ST	1
D	MUBAREK, SARAH L	184		BEEKMAN DR	5
D	MUCHMORE, NANCY A	51		NORTHWOOD ST	7
	MUDRENKO, DANIEL	982		NORTH ST	2
U	MUDRENKO, MIKHAIL M	982		NORTH ST	2
U	MUDWAY, LAUREN	316		NORTH WEST ST	7
U	MUGGLETON, DANIEL R	13G		CASTLE HILL RD	6
U	MUJAWIMANA, CECILE	12		CHERRY ST	1
U	MUJIC, LYUBOV	449		SILVER ST	6
D	MUKHTAR, FAISAL	418	C-2	MEADOW ST	5
D	MULANOUSKUS, IAN C	26		ANTHONY ST	4
U	MULDREW, DANIEL PATRICK	49		ROBERTA CIR	5
U	MULDREW, DENISE M	49		ROBERTA CIR	5
U	MULDREW, ERIC DAVID	49		ROBERTA CIR	5
	MULDREW, KEVIN L	25		HASKEL ST	8
U	MULDREW, ROBERT A	49		ROBERTA CIR	5
T	MULKA, ANTHONY ROCCO	33		VADNAIS ST	6
R	MULKA, VALERIE A	33		VADNAIS ST	6
U	MULKERN, JOHN P	29		RUTH AVE	5
D	MULKERN, RYAN PATRICK	29		RUTH AVE	5
U	MULKERN, SUSAN	29		RUTH AVE	5
U	MULL, MICHAEL JOSEPH	11		GRANT ST	1
U	MULLANEY, DONNA J	35		NORTHWOOD ST	7
	MULLEN, ALICIA N	37		HOWARD ST	1
U	MULLEN, ASHLEY B	37		HOWARD ST	1
R	MULLEN, DAKOTA T	32		WEST VIEW LN	3
D	MULLEN, JAMES J III	78		ALEXANDER DR	5
D	MULLEN, JAMES EDWARD JR	10		BUTTERWOOD RD	6
U	MULLEN, JEAN MARIE	10		BUTTERWOOD RD	6
U	MULLEN, JONATHAN B	37		HOWARD ST	1
R	MULLEN, KIMBERLY R	37		HOWARD ST	1
D	MULLEN, LAURA ANNE	78		ALEXANDER DR	5
U	MULLEN, MATTHEW J	43		BRIARCLIFF DR	7
U	MULLER, BETH A	72		SUNSET TER	6
U	MULLER, CARL G	72		SUNSET TER	6
U	MULLIGAN, ANNALYSSA	33	111	NORMAN TER	1
U	MULLIGAN, SHARON LEE	15		SYCAMORE TER	8
U	MULLIGAN, WAYNE GILBERT	15		SYCAMORE TER	8
	MULLINS, CHRISTOPHER N	74	C	SPRINGFIELD ST	1
U	MULLINS, SAMUEL L	418	B-4	MEADOW ST	5
D	MULLIS, LINDA A	72		ELIZABETH ST	2
U	MULRY, GEORGE R	16		TANGLEWOOD LN	7
U	MULRY, STEFANIE	16		TANGLEWOOD LN	7
D	MULVANEY, JOHN F	23		ASH LN	8
U	MULVEY, SUSAN A	11D		MANSION WOODS DR	3
U	MULVIHILL, MARTIN JOSEPH	95	25	NORTH WESTFIELD ST	7
R	MUNIR, AHMAD KHAWAJA	72		AMHERST AVE	3
U	MUNIZ, DIANA	57		BESSBROOK ST	2
U	MUNIZ TORRES, DIANA TERESA	57		BESSBROOK ST	2
	MUNKITTRICK, MOLLIE M	131		ROWLEY ST	3
U	MUNRO, LISA A	35		AMHERST AVE	3
U	MUNRO-FOX, ANNE ELIZABETH	76		FORDHAM AVE	2
	MUNSELL, KATHLEEN	464		MAIN ST	4
U	MUNTEANU, GHEORGHE C	51		HOWARD ST	1
L	MUNZERT, CHRISTINE M	49		STONY HILL RD	7
R	MUNZERT, PAUL IVAN II	49		STONY HILL RD	7
U	MURADOV, EMIL SERVEROVICH	95		SHERI LN	3
U	MURADOVA, CHUBCHEK	95		SHERI LN	3
U	MURATORE, ROSS M	111		CLOVER HILL DR	2
U	MURAUSKAY, NONA	46		COOLEY ST	1
U	MURAUSKI, ARTHUR	48		COOLEY ST	1
R	MURAUSKI, ERICA	48		COOLEY ST	1
R	MURAUSKI, MIKHAIL I	46		COOLEY ST	1
U	MURAUSKI, YELISEI M	48		COOLEY ST	1
U	MURAVSKI, YELISEI	46		COOLEY ST	1
R	MURAVSKIY, VALERIYA	46		COOLEY ST	1
R	MURAVSKIY, YEGOR M	10		ELM ST	4
U	MURAWSKI, FRANCES A	50	216	CARDINAL DR	4
D	MURAWSKI, STEVEN DEXTER	47		BUTTERNUT DR	6
	MURCHISON, GEORGE	65		COOPER ST	4
R	MURIEL, GENESIS	74	11	SPRINGFIELD ST	1
U	MURPHY, BRITTANY MAY	188		ROWLEY ST	3
U	MURPHY, CAROL R	20		OAKMONT PL	7
	MURPHY, CYNTHIA	65A		PAUL REVERE DR	7
U	MURPHY, DOREEN	620		NORTH WESTFIELD ST	2
D	MURPHY, DOROTHEA L	130		CORONET CIR	1
U	MURPHY, EMILY ROSE	20		OAKMONT PL	7
	MURPHY, HORTENSE	464		MAIN ST	4
U	MURPHY, JOHN GERRARD	28		ROYAL ST	3
L	MURPHY, JOHN JOSEPH III	41		ELMAR DR	6
U	MURPHY, JOHN F	34		JOEY DR	5
U	MURPHY, JULIE A	67		BURLINGTON DR	3
U	MURPHY, KARA	418	C-3	MEADOW ST	5
U	MURPHY, KAREN A	34		JOEY DR	5
U	MURPHY, KATHLEEN F	77		PARKEDGE DR	2
U	MURPHY, KIMBERLY MAE	51		CARR AVE	4
U	MURPHY, KIMBERLY A	45		NORTH WESTFIELD ST	7
	MURPHY, KIMBERLY E	87		OAK HILL AVE	1
D	MURPHY, KURT J	20		OAKMONT PL	7
U	MURPHY, KYLE R	34		SEYMOUR AVE	5
U	MURPHY, LAWRENCE W	620		NORTH WESTFIELD ST	2
	MURPHY, LYNN	24	14	DWIGHT ST	1
U	MURPHY, MICHAEL	45		NORTH WESTFIELD ST	7
R	MURPHY, MICHAEL S	46		VILLA DR	6
U	MURPHY, NANCY D	38		SCHOOL ST	5
U	MURPHY, PATRICIA A	35		CENTRAL ST	5
D	MURPHY, PATRICK M	43		LEY ST	4
R	MURPHY, PHYLLIS M	58		COREY COLONIAL CDS	5
D	MURPHY, RACHEL M	41		ELMAR DR	6
R	MURPHY, REBECCA	51		FRUWIRTH AVE	3
D	MURPHY, REGINA M	130		REGENCY PARK DR	4
U	MURPHY, RENEE MM	34		SEYMOUR AVE	5
	MURPHY, RICHARD J	130		REGENCY PARK DR	4
U	MURPHY, SCOTT A	51		CARR AVE	4
U	MURPHY, SEAN PATRICK	67		BURLINGTON DR	3
D	MURPHY, SUSAN A	20		JESSICA PL	1
U	MURPHY, TERRENCE J	38		SCHOOL ST	5
U	MURPHY, TERRI L	46		VILLA DR	6
R	MURPHY, THERESA M	43		CHESTNUT LN	8
U	MURPHY, THOMAS P	67		BURLINGTON DR	3
U	MURPHY, THOMAS JOHN	67		BURLINGTON DR	3
D	MURPHY, TIMOTHY J	20		JESSICA PL	1
U	MURPHY, TIMOTHY M	71		GRANGER DR	7
D	MURPHY, WILLIAM J	130		CORONET CIR	1
R	MURPHY-LANZA, MARY ELIZEBE	371		SOUTHWICK ST	7
U	MURRAY, ANN M	61		OAK HILL AVE	1
U	MURRAY, CAROLINE MARIE	18		ROBIN RIDGE DR	2
D	MURRAY, CIARA B MS	140C		AUTUMN ST	8
U	MURRAY, COOPER JOSEPH	819		SOUTH WEST ST	7
R	MURRAY, CRAIG ALLEN	170		ROWLEY ST	3
U	MURRAY, DAVID M	86		SYLVAN LN	2
U	MURRAY, DOROTHY MARIE	50	208	CARDINAL DR	4
U	MURRAY, ELLEN GRACE	107		MAPLE ST	1
R	MURRAY, ETHAN P	190		MAYNARD ST	1
U	MURRAY, FERNANDA F	134		ANTHONY ST	4
D	MURRAY, FIONA M	18		ROBIN RIDGE DR	2
D	MURRAY, JARED WILLIAM	20		PRINCETON AVE	2
D	MURRAY, JOAN LUCILLE	170		ROWLEY ST	3
U	MURRAY, JOHN S	16		COVENTRY LN	8
U	MURRAY, JONATHAN BLAINE	61		OAK HILL AVE	1
U	MURRAY, JONATHAN PAUL	5		ROBIN RIDGE DR	2
U	MURRAY, JUNE B	0	20	WRIGHT ST	8
U	MURRAY, KARA E	5		ROBIN RIDGE DR	2
D	MURRAY, KIMBERLY S	819		SOUTH WEST ST	7
U	MURRAY, LIDIA	16		COVENTRY LN	8
R	MURRAY, MARTIN B JR	462	224	MAIN ST	4
U	MURRAY, MICHAEL R	61		OAK HILL AVE	1
U	MURRAY, MORGAN	170		ROWLEY ST	3
U	MURRAY, NATHAN THOMAS	134		ANTHONY ST	4

V	NAME	HOUSE	APT	STREET	PCT
D	MURRAY, NICOLE MARIE	2	12	SUTTON PL	1
D	MURRAY, ORLA M MS	140C		AUTUMN ST	8
U	MURRAY, SHIRLEY J	118		SCHOOL ST	5
D	MURRAY, SUSAN M	20		PRINCETON AVE	2
U	MURRAY, TAVIS MICHAEL	107		MAPLE ST	1
U	MURRAY, TEMETRIUS NICOLE	178		REGENCY PARK DR	4
U	MURRAY, WILLIAM J	118		SCHOOL ST	5
D	MURSZEWSKI, CINDY MARIE	43		AVALON PL	2
D	MURSZEWSKI, GARTH ROBERT	43		AVALON PL	2
U	MUSA, ERNEST W	52		GARDEN ST	6
U	MUSA, GARRETT JOSPEH	22		KENSINGTON ST	3
R	MUSANTE, ERIC	15		DEBRA LN	5
U	MUSCARO, DEVIN LAWRENCE	208		WALNUT ST	1
R	MUSHRUSH, ALMA	464		MAIN ST	4
U	MUSINSKI, CARL F	0	4	WRIGHT ST	8
U	MUSINSKI, CHERYL A	0	4	WRIGHT ST	8
U	MUSKUS, ANTONI	42		WILLOWBROOK DR	3
U	MUSKUS, CHRISTINA CAVALLO	42		WILLOWBROOK DR	3
	MUSKUS, KRYSTYNA	91		PARKER ST	4
D	MUSKUS, LIZA JENNY	10		BIRCH HILL RD	8
U	MUSKUS, PAWEL JAN	10		BIRCH HILL RD	8
R	MUSKUS, STANISLAW	91		PARKER ST	4
U	MUSSELWHITE, ANNE MARY	30		CHERRY ST	1
U	MUSSELWHITE, DAVID WILSON	30		CHERRY ST	1
U	MUSSELWHITE, KEVIN D	724		MAIN ST	4
U	MUTTI, EDWARD J	167		COYOTE CIR	2
U	MUTTI, EUGENE A	50		CHANNELL DR	5
L	MUTTI, GARY D	224		NORTH ST	1
D	MUTTI, KYLE	418	A-2	MEADOW ST	5
U	MUTTI, LEAH RENEE	142		HIGH ST	1
U	MUTTI, MICHAEL J	16		BROZ TER	1
U	MUTTI, PETER R	116		ROBIN RIDGE DR	2
U	MUTTI, ROBERT S	566		SOUTHWICK ST	7
U	MUTTI, SANDRA A	116		ROBIN RIDGE DR	2
D	MUTTI, SUSAN P	50		CHANNELL DR	5
R	MUTTI, TRACY E	167		COYOTE CIR	2
U	MUZICHUK, MICHELL FLORIA	6		CHURCH ST	1
U	MUZZY, DEBRA W	789		SOUTH WEST ST	7
U	MUZZY, HALEY N	789		SOUTH WEST ST	7
U	MYCO, LINDA A	12G		MANSION WOODS DR	3
CC	MYERS, AMBER MARIE	1068		RIVER RD	5
U	MYERS, BAILEY ROBERT	52		HAMILTON CIR	7
U	MYERS, BARBARA M	93		LEALAND AVE	4
R	MYERS, CHRISTOPHER	37		SPRING ST	1
	MYERS, HELEN A	37		SPRING ST	1
U	MYERS, LORRAINE E	113		RIVIERA DR	8
D	MYERS, RALPH LEONARD	93		LEALAND AVE	4
U	MYERS, SUSAN E	17		MALLARD CIR	8
U	MYERS, WILLIAM F III	17		MALLARD CIR	8
	MYSTKOWSKI, KAMIL	16		BELLE ST	4
R	MYTSA, IRINA	36		GARDEN ST	6

N

D	NABI, SHAWN	57		RIVIERA DR	8
U	NACEWICZ, DOLORES ANN	21		WARREN ST	5
U	NACEWICZ, EDWARD S JR	21		WARREN ST	5
U	NACEWICZ, LOGAN EDWARD	25	A	WALNUT ST	1
U	NACEWICZ, ROBERT L	66		NORMAN TER	1
	NADEAU, ALYSSHA L	22		ORIOLE DR	2
U	NADEAU, CATHERINE PAULINE	140		WALNUT ST	1
	NADEAU, CHANTAL FRANCE	33	110	NORMAN TER	1
D	NADEAU, CONNIE JEAN	41		MEMORY LN	7
U	NADEAU, KATELIN ANNE	146		SUFFIELD ST	3
U	NADEAU, TORI A	142		SOUTH WEST ST	7
U	NADEEM, VERDA	47		AMHERST AVE	3
U	NADOK, GAIL A	100		CAMPBELL DR	5
	NADOK, TRACY J	48		LOSITO LN	6
U	NADOLNY, JOANN JULIANO	114		SOUTH WEST ST	7
R	NAGEL, DONALD H III	12		HUNT ST	4
U	NAHAJLO, JAMES K	420	83	MAIN ST	4
U	NAI, CELESTE ANN	33	23	NORMAN TER	1
U	NAKRANI, DILIP	82		WAGON WHEEL DR	7
U	NAKRANI, PEENA DILIP	82		WAGON WHEEL DR	7
D	NAKRANI, PRATITI D	82		WAGON WHEEL DR	7
D	NAKRANI, PREETI DILIP	82		WAGON WHEEL DR	7
	NAKUSZEWSJA, MAGDALENA	180		LINE ST	3
U	NAMWISET, NICHAGAN	339		SPRINGFIELD ST	3
U	NAPOLI, LUCINDY M	169		BROOKFIELD LN	8
U	NAPOLI, PATRICK	24	16	DWIGHT ST	1
U	NAPOLITAN, JACOB THOMAS	717		SHOEMAKER LN	6
R	NAPOLITAN, JOSEPH WILLIAM	717		SHOEMAKER LN	6
U	NAPOLITAN, MARIE E	717		SHOEMAKER LN	6
D	NAPOLITAN, PAUL JOSEPH	817		SHOEMAKER LN	6
U	NAPOLITAN, THOMAS SABOT	717		SHOEMAKER LN	6
U	NARDI, CHERYL L	60		WASHINGTON AVE	4
R	NARDI, DARILYNN L	71		WRIGHT ST	8
R	NARDI, DAWN	110		SOUTHWICK ST	7
U	NARDI, FLORENCE M	27D		PAUL REVERE DR	7
R	NARDI, GARY E	71		WRIGHT ST	8
U	NARDI, KATELYNN	60		COREY COLONIAL CDS	5
	NARDI, KRISTINA	20		AVALON PL	2
U	NARDI, KYLE F	110		SOUTHWICK ST	7
U	NARDI, MARIE P	34		HIGHLAND ST	3
D	NARDI, RAYMOND J	34		HIGHLAND ST	3
U	NARDI, THERESA MARGARET	110		SOUTHWICK ST	7
U	NAREAU, FRANCIS R	712		BARRY ST	7
U	NAREAU, NANCY ANN	712		BARRY ST	7
U	NAREAU-TOTI, JACQUELINE R	121		CHANNELL DR	5
U	NAROFF, GARY A	2D		CASTLE HILL RD	8
D	NAROFF, KAREN J	78		TINA LN	7
D	NAROFF, ROBERT J	2D		CASTLE HILL RD	8
R	NAROFF, STEVEN BART	2D		CASTLE HILL RD	8
L	NARREAU, GRACE MARIE	101		KATHARINE DR	5
U	NARREAU, RONALD	101		KATHARINE DR	5
U	NARVAEZ-FONTANEZ, BRYAM	172		REGENCY PARK DR	4
D	NASCEMBENI, GINA M	3		SPRING ST	1
U	NASCEMBENI, TINA MARIE	23		ZACHARY LN	6
U	NASCEMBENI, TONY W	23		ZACHARY LN	6
R	NASCEMBENI, VINCENT W	23		ZACHARY LN	6
U	NASCIMBENI, MICHAEL P	49	2	NORTH ST	1
U	NASH, CLIFTON J	31		PINEVIEW CIR	8
D	NASH, JIN	38		FAIRVIEW ST	4
D	NASH, MICHELE A	5		TWOIFBY ST	6
D	NASH, OLIVIA C	20		MEADOW AVE	4
D	NASH, RUSSELL G	38		FAIRVIEW ST	4
	NASH, RYAN	20		MEADOW AVE	4
U	NASIATKA, CALEB JOHN	238		MAYNARD ST	1
U	NASIATKA, DIANE E	81		COOLEY ST	1
R	NASIATKA, DONNA L	238		MAYNARD ST	1
U	NASIATKA, ELLEN MARIE	105		CARR AVE	4
U	NASIATKA, LEONARD E	81		COOLEY ST	1
R	NASIATKA, RACHAEL	238		MAYNARD ST	1
R	NASIATKA, THOMAS P	238		MAYNARD ST	1
D	NASIR, JAMAL	82		AMHERST AVE	3
U	NASLUND, CONNIE J	525		SUFFIELD ST	4
R	NASLUND, STEVEN W	525		SUFFIELD ST	4
U	NASSAR, ETHAN J	90		CLOVER HILL DR	2
U	NASSIF, JEFFREY P	9		KRISTEN LN	1
D	NASSIF, JULIE ANN	34		SYCAMORE TER	8
U	NASTI, ALBERTO	82		ROOSEVELT AVE	2
U	NASUTI, CHRISTINA MARIE	228		WALNUT ST	1
U	NASUTI, MICHAEL R	228		WALNUT ST	1
U	NATALE, ALANA MICHELLE	64		FEDERAL ST EXT	4
U	NATALE, KATEY	67		COYOTE CIR	2
D	NATALE, KATHLEEN M	155		PINEVIEW CIR	8
U	NATALE, MICHAEL J JR	67		COYOTE CIR	2
U	NATALE, SUSAN T	64		FEDERAL ST EXT	4
U	NATION, JEFFREY A	731		MILL ST	3
U	NATTI, CHRISTINE L	673		SHOEMAKER LN	6
D	NAVAROLI, JOEL	1183		MAIN ST	8
D	NAVAS, FRANCISCO J	58		DOGWOOD LN	8
	NAVIN, SEAN	438	18	SPRINGFIELD ST	1
D	NAWSKON, EDWARD	205		HIGH ST	1
U	NAWSKON, JOEL E	205		HIGH ST	1
U	NAY, ANETIA L	0	31	WRIGHT ST	8
U	NAY, GEORGE P	0	31	WRIGHT ST	8
U	NAYLOR, ELIJAH LORENZO JR	24		NORMAN TER EXT	1
U	NAYLOR, ELIJAH L	24		NORMAN TER EXT	1
D	NAYLOR, JASMINE	24		NORMAN TER EXT	1
U	NAYLOR, SARAH STACEY	15F		MANSION WOODS DR	3
R	NAZARENKO, KAREN	56		HUNTER'S GREENE CIR	8
R	NAZARENKO, MICHAEL M	56		HUNTER'S GREENE CIR	8
U	NAZARETS, KATERINA	700		COOPER ST	3
U	NAZARIO, JUSTIN Z	50		PAUL REVERE DR	7
U	NDUNGO, SHAABAN MWAITTA	418A	3	MEADOW ST	5
D	NEAL, DENISE MARIE	25		KELLER CIR	8
U	NEAL, JACOB	25		KELLER CIR	8
U	NEAL, JOSHUA	25		KELLER CIR	8
U	NEAR, JESSE S	14		ALTHEA CIR	4
U	NEAR, NANCIE A	14		ALTHEA CIR	4
U	NEAR, STEVEN A	14		ALTHEA CIR	4
D	NEAR, TROY MICHAEL	14		ALTHEA CIR	4
Q	NEDEOGLO, NELYA	54		MOORE ST	1
D	NEE, PATRICK J	55		COREY COLONIAL CDS	5
D	NEGRON, JOHN	72		FOREST RIDGE LN	8
CC	NEGRUCCI, DAWN MARIE	7A		MANSION WOODS DR	3
D	NEGRUCCI, JAMIE J	19		YARMOUTH DR	3
D	NEGRUCCI, KAREN LEE	19		YARMOUTH DR	3
R	NEGRUCCI, SCOTT J	19		YARMOUTH DR	3
U	NEGRUCCI, TARA MARIE	19		YARMOUTH DR	3
U	NEHMER, MICHAEL J	255		SUFFIELD ST	4
D	NEIL, ALYSSA R	16		SHIBLEY CT	1
R	NEILSEN, JEFFREY STEVEN	209		SILVER LAKE DR	6
U	NEILSEN, JENNIFER S	209		SILVER LAKE DR	6
U	NEILSEN, KAITLIN	7		MANSION WOODS DR	3
R	NEILSEN, KATHLEEN M	190		COLEMORE ST	1
U	NEIMAN, NORMA A	61		COOPER ST	4
U	NELSON, ANGELA	52		FEDERAL AVE	4
U	NELSON, ANNE MARIE	109		LEONARD ST	5
D	NELSON, CAROL A	158		REGENCY PARK DR	4
U	NELSON, DAVID PETER	26		BRIDGE ST	1
U	NELSON, MICHAEL LOUIS	35		CHRISTOPHER LN	7
U	NELSON, MICHAEL	128	D	MAIN ST	4
U	NELSON, NICHOLAS M	1810		MAIN ST	8
U	NELSON, STEPHEN WILLIAM	3		SILVER ST	8
D	NELSON, SUSAN KAY	3		SILVER ST	8
R	NEMCHINSKY, GENADY	43		STEVENSON LN	6
R	NEMCHINSKY, OLGA	43		STEVENSON LN	6
D	NESCI, LOIS MARIETTA	544		MILL ST	3
U	NESEN, CARINA KIANA	95		WEST VIEW LN	3

V	NAME	HOUSE	APT	STREET	PCT
R	NESEN, DANNY	103		HENDOM DR	7
R	NESEN, ERIC	95		WEST VIEW LN	3
R	NESEN, NIKOLAY	95		WEST VIEW LN	3
R	NESEN, OLGA A	95		WEST VIEW LN	3
R	NESEN, SERGEY	103		HENDOM DR	7
R	NESEN, TATIANA	103		HENDOM DR	7
	NEUHAUSER, RUSSELL	65		COOPER ST	4
	NEVAREZ, ANGEL M	209		ADAMS ST	8
U	NEVEU, BRIAN FRANCIS	91		COREY COLONIAL CDS	5
D	NEVEU, REBECCA M	91		COREY COLONIAL CDS	5
D	NEVILLE, ASHLEY	63		BELVIDERE AVE	2
U	NEVILLE, CHRISTOPHER	63		BELVIDERE AVE	2
U	NEWELL, KRYSTLE D	128	1	NORTH WESTFIELD ST	7
U	NEWMAN, DONALD RICHARD	46		COREY COLONIAL CDS	5
R	NEWMAN, HOWARD M JR	146		REGENCY PARK DR	4
U	NEWMAN, KATHLEEN M	56		COSGROVE ST	8
D	NEWMAN, LAURIE A	637		SPRINGFIELD ST	3
U	NEWSOME, CYNTHIA L	55		FEDERAL ST	4
U	NEWSOME, HAILEY ELIZABETH	55		FEDERAL ST	4
A	NEWSOME, JAMES DEION	89		KENSINGTON ST	3
R	NEWSOME, JEDD C	55		FEDERAL ST	4
U	NEWSOME, JOANNE M	74		MOORE ST	1
U	NEWSOME, JOHN W	74		MOORE ST	1
U	NEWSOME, SARAH GRACE	74		MOORE ST	1
	NEWSOME, SHANNON	74		MOORE ST	1
U	NEWTON, E T III	21F		CASTLE HILL RD	6
U	NEWTON, MARK ALLEN	15		LINCOLN ST	3
U	NEWTON, MARTHA J	21F		CASTLE HILL RD	6
U	NEWTON, PAUL K	58		INDEPENDENCE RD	6
U	NEWTON, SUSAN M	58		INDEPENDENCE RD	6
U	NEWTON, TAMMY L	15		LINCOLN ST	3
U	NEY, BRIAN R	62		RUGBY RD	2
U	NEY, SHARON M	62		RUGBY RD	2
D	NEYLON, DELIA JACQUELINE	73		WITHERIDGE ST	2
U	NEYLON, JUDITH A	418	F-11	MEADOW ST	5
D	NEYLON, LINDA M	73		WITHERIDGE ST	2
CC	NGADI, ABDELAZIZ	87		MEADOWBROOK RD	5
U	NGADI, NICHOLE LYNN	87		MEADOWBROOK RD	5
D	NGO, QUYEN GIA	102		BLAIR'S HILL RD	3
	NGONALY, DALA	31		OAK HILL AVE	1
	NGUESSAN, EZEKIEL	196		MEADOW ST	4
U	NGUYEN, AN JAY	374		SPRINGFIELD ST	1
U	NGUYEN, ANDY VAN	104		WEST VIEW LN	3
U	NGUYEN, CODY V	104		WEST VIEW LN	3
U	NGUYEN, DARLENE LE	1135		SHOEMAKER LN	6
U	NGUYEN, JOHN HUU	1139		NORTH ST	7
U	NGUYEN, LILY THIYEN	31		STEVENSON LN	6
U	NGUYEN, NHAN DUC	123		MAIN ST	4
D	NGUYEN, THAO T	104		WEST VIEW LN	3
U	NGUYEN, THUY THU	23		PEMBROKE LN	8
U	NGUYEN, TINA	45		CEDAR KNOLL DR	7
D	NGUYEN, TOMMY V	104		WEST VIEW LN	3
D	NGUYEN, VAN	23		PEMBROKE LN	8
U	NGUYEN, VIET Q	42		WINDERMERE DR	3
U	NGUYEN, VINH BA	374		SPRINGFIELD ST	1
U	NICHOLSON, JOYCE ELLEN	211		COLEMORE ST	1
U	NICHOLSON, NICOLE EILEEN	157		RIVIERA DR	8
U	NICKERSON, DONNA M	198		MAYNARD ST	1
U	NICKERSON, DOUGLAS R	198		MAYNARD ST	1
D	NICKERSON, MAUREEN A	79		BEEKMAN DR	5
D	NICKERSON, NANCY	295		REGENCY PARK DR	4
D	NICKERSON, STACEY A	18		REGENCY PARK DR	4
D	NICKLAW, MARGARET M	167		PARKEDGE DR	2
U	NICKLAW, PATRICIA A	3C		CASTLE HILL RD	6
U	NICKLE, PAIGE PATRICIA	22		RIVER ST	1
	NICOLE, HELEN H	60		FOREST HILL RD	2
R	NICOLE, JULES A	60		FOREST HILL RD	2
U	NICOLI, DAVID DONALD	76		ALHAMBRA CIRCLE NO	5
U	NICOLI, HEATHER T	101		BURLINGTON DR	3
U	NICOLI, KEITH BRIAN	101		BURLINGTON DR	3
U	NICOLI, KELSEY TAYLOR	101		BURLINGTON DR	3
U	NICORA, BARBARA M	36		OLD MILL RD	3
R	NICORA, CAMRYN CECILIA	51		CHESTNUT LN	8
U	NICORA, CHESTER JOHN JR	36		OLD MILL RD	3
U	NICORA, JOANNE L	53		FERNWOOD DR	6
R	NICORA, MICHAEL C	51		CHESTNUT LN	8
R	NICORA, MIKAELA ANN	48		DARTMOUTH ST	8
R	NICORA, PAULA J	51		CHESTNUT LN	8
U	NICORA, STEVEN P	53		FERNWOOD DR	6
	NICOSIA, EMMA	29		DOVER ST	8
U	NICOSIA, JULIA	29		DOVER ST	8
R	NICOSIA, PAUL JOSEPH	65		CHAPIN ST	3
R	NIEDZIELA, DAVID A	8		MARLENE DR	2
U	NIEDZIELA, JANINE A	8		MARLENE DR	2
U	NIEMIEC, ANDREW V	30		BAILEY ST	8
U	NIEMIEC, BARBARA A	130		LEONARD ST	5
U	NIEMIEC, LAURA A	31		BEECH HILL RD	2
U	NIEMIEC, ROBERTA L	30		BAILEY ST	8
U	NIERGARTH, ELIZABETH A	50	108	CARDINAL DR	4
U	NIERODA, ANDREW FELIX	114		LEONARD ST	5
U	NIERODA, BONNIE J	114		LEONARD ST	5
R	NIESKOSKI, RAMONA V	50	336	CARDINAL DR	4
U	NIEVES, ALBERTO A	128		MEADOW ST	4
U	NIEVES, ALBERTO MIGUEL	128		MEADOW ST	4
D	NIEVES, ALEX ANDERSON JR	78		TINA LN	7
U	NIEVES, DEVON	870		MAIN ST	8
D	NIEVES, ERICKS OMAR	10		CROSS ST	5
U	NIEVES, LUIS ANGEL	460		SILVER ST	6
U	NIEVES, REYNALDO	460		SILVER ST	6
U	NIEVES, ROBERTO	6		LANGO LN	3
U	NIEVES, STANLEY	460		SILVER ST	6
U	NIGRO, JARED C	65		CHRISTOPHER LN	7
	NIGRO, JULIA J	418	C-14	MEADOW ST	5
U	NIGRO, KAREN R	65		CHRISTOPHER LN	7
D	NIGRO, LARISSA J	418	C-14	MEADOW ST	5
U	NIGRO, MATTHEW RAINER	65		CHRISTOPHER LN	7
D	NIGRO, MICHAEL A	30		CAMPBELL DR	5
U	NIGRO, MICHAEL	30		CAMPBELL DR	5
U	NIGRO, STEPHEN M	65		CHRISTOPHER LN	7
U	NIHILL, RONALD THOMAS	368		NORTH ST	1
R	NIKULIN, KONSTANTIN	20		KING AVE	1
R	NIKULINA, TATYANA B	20		KING AVE	1
R	NILSEN, ELIZABETH L	226		REGENCY PARK DR	4
L	NIQUETTE, ROBERT R	4E		CASTLE HILL RD	8
U	NITKA, DAVID M	589		NORTH ST	2
U	NITRIHARRINGTON, LISA JEAN	87		RISING ST	6
U	NIVAR, GERSON	357		SPRINGFIELD ST	3
D	NIVAR-FLORES, SHARON TZAI	915		SHOEMAKER LN	6
R	NIXON, JOHN A	1315		MAIN ST	8
U	NIYAZ, JENNET	141		RIVIERA DR	8
D	NIZIOLEK, JUDITH L	66		OVERLOOK DR	6
D	NIZIOLEK, KELSEY JENNELL	66		OVERLOOK DR	6
U	NIZIOLEK, THOMAS C	66		OVERLOOK DR	6
U	NKRUMAH, SYLVIA N	5		WALNUT ST	1
	NODA, AUREA	462	155	MAIN ST	4
U	NOELPLANTE, MICHELLE ROSE	19		NOLAN LN	2
U	NOES, JEAN C	999		NORTH ST	7
D	NOES, TERRY L	999		NORTH ST	7
U	NOFTALL, ABIGAIL SUSANNE	34		PRINCETON AVE	2
U	NOFTALL, AIDAN MICHAEL	34		PRINCETON AVE	2
U	NOFTALL, MELISSA J	34		PRINCETON AVE	2
D	NOFTALL, MICHAEL J	34		PRINCETON AVE	2
R	NOGA, GREGORY MARION	93		PLANTATION DR	5
D	NOGA, PATRICIA A	93		PLANTATION DR	5
U	NOGA-STRATTON, THERESE M/	119		SHERI LN	3
U	NOGUERA, LUCINDA LEE	20		ANNABLE ST	1
U	NOLAN, CHERI A	14		FORDHAM AVE	2
U	NOLAN, DAVID MATTHEW	7		MOREAU PL	8
U	NOLAN, DEBERA A	7		MOREAU PL	8
U	NOLAN, GARY A	14		FORDHAM AVE	2
D	NOLAN, RICHARD B	76		PLANTATION DR	5
D	NOLDS, CASSANDRA MARIE	93		ANTHONY ST	4
U	NOLFI, JANICE MARIE	78		SCHOOL ST	5
R	NOLFI, NICO CANDIDO	78		SCHOOL ST	5
U	NOLL, JEFFREY T	284		ADAMS ST	6
U	NOLL, WILLIAM THORBURN MILI	119		RIVER RD	8
	NOLTE, CHERYL A	65		REGENCY PARK DR	4
U	NOONAN, ASHTON ANN	5		WESTFORD CIR	4
U	NOONAN, JEAN MARY	27E		CASTLE HILL RD	6
U	NOONAN, JOSEPH R	5		WESTFORD CIR	4
U	NOONAN, JULIA H	104		ELMAR DR	6
U	NOONAN, THOMAS A	104		ELMAR DR	6
	NOONEY, CADEN A	104		NORTH ST	1
	NOONEY, DEBORAH	12		DARTMOUTH ST	8
U	NOONEY, DOUGLAS R	104		NORTH ST	1
	NOONEY, ELISE M	104		NORTH ST	1
D	NOONEY, JAN M	264		LEONARD ST	5
U	NOONEY, KYLIE ELISABETH	104		NORTH ST	1
R	NOONEY, MELISSA DIANNE	104		NORTH ST	1
U	NOONEY, SEAN M	264		LEONARD ST	5
U	NORDAL, REIDAR JOHANNES	203		COOPER ST	4
U	NORFLEET, JERMAINE LAMAR J	33	71	NORMAN TER	1
U	NORFLEET, JERMAINE L	33	71	NORMAN TER	1
U	NORGAARD, SEAN W	924		MAIN ST	8
R	NORMAN, EVA T	8		BEGLEY ST	1
U	NORMAN, GREGORY W	37		ROYAL ST	3
U	NORMAN, KERRY ELLEN	37		ROYAL ST	3
U	NORMAND, CHELSEA JULES	350	12	MEADOW ST	5
	NORMAND, CYNTHIA K	68		KATHARINE DR	5
D	NORMAND, JOAN F	350	12	MEADOW ST	5
	NORMAND, JONATHAN D	68		KATHARINE DR	5
	NORMAND, MICHAEL	350	12	MEADOW ST	5
U	NORMANDEAU, DANIEL C	173		NORTH WEST ST	7
U	NORRIS, ERIC J	141		MAPLE ST	1
U	NORRIS, KATHRYN G	141		MAPLE ST	1
D	NORRIS, MATTHEW G	313		ROWLEY ST	3
U	NORRMAN, JANE ELEANOR	67		CAMPBELL DR	5
A	NORTH, DAVID J	88		DOANE AVE	6
U	NORTH, RICHARD A JR	873	15	SPRINGFIELD ST	3
U	NORTHWOOD, KEITH R	51	8	MAPLE ST	1
U	NORTON, TAMMY LEE	7		CAMBRIDGE ST	7
U	NOSIKOV, FEDOR A	36		OAK HILL AVE	1
U	NOSIKOVA, TANYA F	36		OAK HILL AVE	1
U	NOSIKOVA, VERA	36		OAK HILL AVE	1
D	NOSTIN, FRANK J	86		WILLOWBROOK DR	3
U	NOSTIN, JOHN F JR	350	20	MEADOW ST	5
U	NOSTIN, LYNETTE A	350	20	MEADOW ST	5
R	NOTO, MARK ANTHONY	75		ANVIL ST	7
U	NOUWEN, KELLY	42		SOUTH BROOK LN	8
U	NOVAK, MADELINE LOUISE	144		PARKVIEW DR	2

V	NAME	HOUSE	APT	STREET	PCT
U	NOVELLI, RACHEL ANN	15		ROBIN RIDGE DR	2
D	NOVICK, GERALD W	71		FEDERAL AVE	4
U	NOVIKOVA, ANASTASIYA DMITR	69		PHEASANT HILL DR	7
D	NOVILLO-ENDO, MONICA	64		ADAMS ST	8
D	NOVOTNEY, VIRGINIA S	33	43	NORMAN TER	1
U	NOWACKI, CECILE J	59		FOREST HILL RD	2
R	NOWACKI, CHRISTINE JEANNE	99		VALLEY BROOK RD	2
U	NOWACKI, ROBERT N	59		FOREST HILL RD	2
	NOWAK, MARIE	464		MAIN ST	4
U	NOWELL, SUSAN M	12		JAMES ST	1
U	NOWELL, WILLIAM N II	12		JAMES ST	1
D	NOWICKI, PATRICIA M	420	71	MAIN ST	4
R	NOWIK, BOGUMILA ZOFIA	9		PLANTATION DR	5
D	NOWILL, LUANN PATRICIA	1B		MAPLE VIEW LN	3
D	NOWLAN, PATRICK J	19		COREY ST	5
D	NOYES, DENISE M	65		BROZ TER	1
D	NOYES, ERIC ROBERT	65		BROZ TER	1
	NOYES, FRANCES	464		MAIN ST	4
D	NOYES, NORMA	23		SIMPSON CIR	5
	NUHIU, ARBENITA	87		STRAWBERRY HILL RD	2
	NUHIU, HIDAJETE	136		CLOVER HILL DR	2
U	NUHIU, IMRI	6		CAROL AVE	2
U	NUHIU, KAMER	136		CLOVER HILL DR	2
	NUHIU, NEXHARIJE	136		CLOVER HILL DR	2
U	NUHIU, REMZI	136		CLOVER HILL DR	2
U	NUHIU, REXHEP	87		STRAWBERRY HILL RD	2
D	NUHIU, VENHAR	34		DAY ST	3
D	NUNEZ, ALEITHEA DAWN	25		CLIFTON DR	5
U	NUNEZ, ASBEL SR	30		OAK HILL AVE	1
D	NUNEZ, GABRIELL	53		WILLIAM ST	3
U	NUNEZ, IVETTE	30		OAK HILL AVE	1
D	NUNEZ, JOSE ANGEL	702		SOUTH WESTFIELD ST	6
U	NUNEZ, LIONEL	25		CLIFTON DR	5
	NUNEZ, LOGAN	25		CLIFTON DR	5
U	NUNNALLY, MATTHEW J	39		RIVIERA DR	8
U	NUNZIATO, DEANNA MARIE	41		ANNABLE ST	2
U	NUNZIATO, JOAN A	123		LINE ST	3
U	NUNZIATO, JONATHAN D	41		ANNABLE ST	2
D	NUSRAT, MOHAMMAD S	190		BEEKMAN DR	5
D	NUSRAT, NUDRAT M	190		BEEKMAN DR	5
U	NUTBROWN, SHERYL D	1810		MAIN ST	8
	NUTTING, JON C	238	F-4	MAPLE ST	1
U	NUZZOLILLI, BENJAMIN E	61		PARKER ST	4
U	NYMAN, AARON JEFFREY	142		ELMAR DR	6
U	NYMAN, ALLISON NICOLE	142		ELMAR DR	6
U	NYMAN, DEBRA M	142		ELMAR DR	6
D	NYMAN, JEFFREY S	142		ELMAR DR	6

O

	O'BRIEN, COLIN J	62		CARMEN AVE	1
U	O'BRIEN, MAUREEN ELAINE	50	310	CARDINAL DR	4
U	O'BRIEN, MICHAEL	88		KAREN LYNN CIR	7
U	O'BRIEN, PATRICK DENNIS	860		NORTH ST	2
D	O'CONNELL, BRIAN G	51		LIBERTY ST	1
	O'CONNELL, DANIEL J	56		COOPER ST	4
U	O'CONNOR, AIYANA MARIE RIOI	232		RIVER RD	8
R	O'CONNOR, DANIEL L	142	G	AUTUMN ST	8
D	O'CONNOR, JOHN THOMAS	70		ELMAR DR	6
	O'CONNOR, KAREN	61		COOPER ST	4
D	O'CONNOR, RYAN P	12		ASH LN	8
D	O'CONNOR, SANDRA ANN	108		KAREN LYNN CIR	7
	O'DONNELL, SEAN N	165		ANVIL ST	7
R	O'HARA, BRIAN G	19		CLOVER HILL DR	2
U	O'KEEFE, DONNA L	23		KATHARINE DR	5
U	O'KEEFE, ELIZABETH A	29	4	SUTTON PL	1
D	O'KEEFE, JEAN MARIE	62		ROWLEY ST	3
U	O'KEEFE, JEFFREY SCOTT	23		KATHARINE DR	5
	O'KEEFE, MATHEW	23		KATHARINE DR	5
R	O'KRONGLY, JOHN F JR	863		NORTH ST	2
U	O'KRONGLY, KRISTEN LYNN	863		NORTH ST	2
D	O'KRONGLY, MARIAN T	847		NORTH ST	2
U	O'LEARY, BRIAN FREDERICK	55		BARNEY ST	5
D	O'MALLEY, JULIA RAE	32		FAIRVIEW ST	4
U	O'NEIL, JOAN LESLIE	24		ROWLEY ST	3
	O'NEIL, PAIGE B	66		SOUTH WEST ST	7
	O'NEIL, SUMMER R	66		SOUTH WEST ST	7
U	O'NEILL, ERIN K	68		BEEKMAN DR	5
U	O'NEILL, SEAN A	331		SPRINGFIELD ST	3
D	O'SHAUGHNESSY, JOHN JOSEP	70		HARVEY JOHNSON DR	4
U	OAKES, EVA KRYSTYNA	57		GREENACRE LN	3
R	OAKES, JEFFREY M	112		GLENDALE RD	5
U	OBER, PAUL LAWRENCE	26		LEXINGTON ST	1
U	OBERHEIM, EMELIE MARIE	62		PERRY LN	4
U	OBERHEIM, GLORIA A	95		MEADOWBROOK RD	5
D	OBERHEIM, KRISTEN M	62		PERRY LN	4
U	OBERHEIM, TODD A	62		PERRY LN	4
	OBITZ, LEANNE	775	12-C	SPRINGFIELD ST	3
U	OBRIEN, BRENDAN	16		TINA LN	7
U	OBRIEN, CHRISTINA V	1004		SUFFIELD ST	6
U	OBRIEN, CHRISTINE	119		KATHARINE DR	5
D	OBRIEN, ELAINE	6		PHEASANT RUN CIR	7
R	OBRIEN, GARY F	30		OAKMONT PL	7
U	OBRIEN, JAMES T III	1004		SUFFIELD ST	6
D	OBRIEN, JOANNE J	18		WESTERN DR	5
U	OBRIEN, JOHN FRANCIS JR	119		KATHARINE DR	5
U	OBRIEN, JOHN JOSEPH JR	6		PHEASANT RUN CIR	7
U	OBRIEN, KEVIN P	16		TINA LN	7
U	OBRIEN, KIMBERLY A	16		TINA LN	7
U	OBRIEN, LORI A	25		BEEKMAN DR	5
R	OBRIEN, LYNN C	1004		SUFFIELD ST	6
R	OBRIEN, MELISSA ERIN	22G		CASTLE HILL RD	6
U	OBRIEN, PATRICIA A	30		OAKMONT PL	7
R	OBRIEN, ROBERT F	22G		CASTLE HILL RD	6
U	OBRIEN, SHANNEN PAIGE	88		KAREN LYNN CIR	7
U	OBRIEN, TAMMI MARIE	54		CHAPIN ST	3
D	OBRIEN, WILLIAM E	18		WESTERN DR	5
U	OBUE, ELIZABETH A	39		KATHY TER	7
	OBUE, MICHAEL J	39		KATHY TER	7
D	OCHOA, CHRISTOPHER G	235		SILVER LAKE DR	6
D	OCHOA, PALMARINA L	235		SILVER LAKE DR	6
U	OCHOLA, CHRISTINE REBECCA	102		LANCASTER DR	3
U	OCHOLA, DAVID O	102		LANCASTER DR	3
U	OCHOLA, JULIETTE D	102		LANCASTER DR	3
U	OCHOLA, TIMOTHY JASON	102		LANCASTER DR	3
U	OCONNELL, DANIEL	330		BARRY ST	7
U	OCONNELL, JOHN D	70		TINA LN	7
U	OCONNELL, JULIE A	330		BARRY ST	7
U	OCONNELL, KEVIN RICHARD	330		BARRY ST	7
D	OCONNELL, KIM M	57		VALLEY BROOK RD	2
U	OCONNELL, LAURIE L	70		TINA LN	7
D	OCONNELL, LYN A	51		LIBERTY ST	1
U	OCONNELL, MADISON	51		LIBERTY ST	1
D	OCONNELL, MARY C	32		JESSICA PL	1
D	OCONNELL, MAXWELL L	51		LIBERTY ST	1
D	OCONNELL, MICHAEL J	330		BARRY ST	7
D	OCONNOR, ADRIENNE	70		ELMAR DR	6
R	OCONNOR, ANNE LINDSAY	59		DEPALMA ST	3
D	OCONNOR, BARBARA J	1496		MAIN ST	8
CC	OCONNOR, BENJAMIN THOMAS	270		SOUTH ST	8
	OCONNOR, CARL F	50		REDWOOD DR	8
	OCONNOR, CHRISTINE	50		REDWOOD DR	8
R	OCONNOR, CHRISTOPHER P	1486		MAIN ST	8
U	OCONNOR, DONNA L	861		SOUTH WEST ST	7
D	OCONNOR, EILEEN M	39		ROWLEY ST	3
	OCONNOR, GINO	41		WOODSIDE DR	4
U	OCONNOR, JESSICA ABIGAIL	78		RIVIERA DR	8
	OCONNOR, JOHN J	214		NORTH ST	1
U	OCONNOR, KENNETH MCDOUG	59		DEPALMA ST	3
D	OCONNOR, KERRI A	41		WOODSIDE DR	4
D	OCONNOR, LYNNE L	113		TOBACCO FARM RD	7
R	OCONNOR, MAUREEN	50		REDWOOD DR	8
U	OCONNOR, MICHAEL T	113		TOBACCO FARM RD	7
R	OCONNOR, MICHAEL PAUL	232		RIVER RD	8
R	OCONNOR, PATIENCE ANNE	184		REGENCY PARK DR	4
U	OCONNOR, PHILOMENA A	69		CECILE ST	3
U	OCONNOR, ROBERT J	861		SOUTH WEST ST	7
	OCONNOR, ROGER A	214		NORTH ST	1
U	OCONNOR, SEAN KEVIN	54		HAMPDEN LN	5
	OCONNOR, SUE C	214		NORTH ST	1
U	OCONNOR, THOMAS P JR	62		RAYMOND CIR	4
D	OCONNOR, TIMOTHY M	1496		MAIN ST	8
U	OCONNOR, TIMOTHY J	214		NORTH ST	1
U	OCZKOWSKI, JOSEPH A	67		ELMAR DR	6
U	OCZKOWSKI, KRISTEN M	67		ELMAR DR	6
R	OCZKOWSKI, KYLER JOSEPH	67		ELMAR DR	6
D	OCZKOWSKI, MARGARET L	18E		CASTLE HILL RD	8
U	ODEA, SANDRA A	76		MAYNARD ST	1
U	ODELL, CHRISTOPHER M	37		RIVIERA DR	8
U	ODELL, DONALD M	37		RIVIERA DR	8
R	ODELL, JONATHAN H	16		HIGHLAND AVE	1
U	ODONNELL, CYNTHIA A	92		COREY COLONIAL CDS	5
U	ODONNELL, JOHN T	174		BEEKMAN DR	5
U	ODONNELL, MEGAN CARROLL	118		RIVER RD	8
U	ODONNELL, PATRICK L	71	15	HIGH ST	1
U	ODONNELL, RHONDA A	819		NORTH WESTFIELD ST	2
U	ODONNELL, SARA TESH	819		NORTH WESTFIELD ST	2
D	ODRISCOLL, SUSAN M	3		ALFRED CIR	8
U	ODUNLAMI, BROOKE BAKER	36		DUTCHMASTER DR	7
U	ODUNLAMI, ISAIAH ADEDOTUN	36		DUTCHMASTER DR	7
U	OESTREICHER, MICHAEL C	61		WAGON WHEEL DR	7
D	OESTREICHER, SUSAN H	61		WAGON WHEEL DR	7
	OGANYAN, ARTHUR STEPHAN	23		KATY LN	2
	OGANYAN, ELGONORA M	23		KATY LN	2
R	OGANYAN, ELINA	23		KATY LN	2
	OGANYAN, RICHIK S	23		KATY LN	2
R	OGARA, ANDREW J	462	215	MAIN ST	4
U	OGDEN, MATTHEW	27		KIRKLAND ST	4
D	OGLE-TAMS, SHARON OVETTA	141		NORTH WEST ST	7
R	OGORZALEK, TONI	11		BIRCH HILL RD	8
R	OGRADY, CAITLIN CHRISTINE	63		ALHAMBRA CIRCLE NO	5
U	OGRADY, DANIEL PATRICK	188		ROWLEY ST	3
R	OGRADY, EDWARD S	63		ALHAMBRA CIRCLE NO	5
D	OGULEWICZ, FRANCES T	140		HENDOM DR	7
U	OGULEWICZ, RON A	140		HENDOM DR	7
	OH, SEON JU	12		LAKE VIEW CIR	6
U	OHARA, CHERYL RENEE	19		CLOVER HILL DR	2
U	OHARE, SUSAN A	54		MOUNTAINVIEW ST	6
U	OHARE, WILLIAM J	54		MOUNTAINVIEW ST	6
U	OHEARN, TRACY LEE	12		GALE ST	1
R	OHLMEYER, DONNA MARIE	39	3	DAY ST	3

V	NAME	HOUSE	APT	STREET	PCT
R	OHLMEYER, KEVIN P	39	3	DAY ST	3
R	OHRADKA, DANIEL	167		SOUTH WESTFIELD ST	6
	OHRADKA, MARTINA	167		SOUTH WESTFIELD ST	6
U	OHRADKA, MICHAL D	167		SOUTH WESTFIELD ST	6
D	OHRADKA, PHILIP	167		SOUTH WESTFIELD ST	6
U	OHRT-GASKILL, HEIDI MARIE	2A		CASTLE HILL RD	8
D	OKEEFE, GERALD FRANCIS	27D		CASTLE HILL RD	6
U	OKEEFE, LAURENE E	41		LEXINGTON ST	1
D	OKEEFE, LINDA L	27D		CASTLE HILL RD	6
U	OKEEFE, LINDA M	74		RISING ST	6
D	OKEEFE, NANCY L	134		WALNUT ST	1
U	OKEEFE, PETER E	74		RISING ST	6
U	OKELLEY, CHRISTOPHER MICH	17		PHEASANT RUN CT	7
D	OKRONGLY, JOHN F	847		NORTH ST	2
D	OKSCIN, CATHERINE MARIE	67		HORSHAM PL	2
U	OKSCIN, ERIC MICHAEL	67		HORSHAM PL	2
U	OKYERE, BENEDICTA	27		RIVIERA DR	8
U	OKYERE, SAMUEL	27		RIVIERA DR	8
R	OLBERG, KRISTINA ALEKSANDF	23		WALTER WAY	8
R	OLBERG, ROBERT ABRAM	23		WALTER WAY	8
U	OLBRYCH, CAROL A	48		RISING ST	6
D	OLBRYCH, CAROL A	33		MARK DR	8
U	OLBRYCH, FAITH MARY	48		RISING ST	6
U	OLBRYCH, GLEN F	48		RISING ST	6
U	OLBRYCH, GLEN NATHAN	48		RISING ST	6
U	OLBRYCH, KEVIN M	111		MONROE ST	5
U	OLBRYCH, MICHAEL E	8		PATRIOT LN	2
U	OLBRYCH, NANCY	8		PATRIOT LN	2
U	OLDENBURG, ALEXANDRA MAR	106		VALLEY BROOK RD	2
R	OLDENBURG, DIANE MARIE	35		ALLISON LN	2
U	OLDENBURG, MORGAN ELIZABE	106		VALLEY BROOK RD	2
U	OLDENBURG, ROGER W	35		ALLISON LN	2
U	OLEARY, KATHLEEN MARY	55		BARNEY ST	5
U	OLEKSAK, RITA ANN	15		PATRIOT LN	2
U	OLIHAN, STEVEN D	737		NORTH ST	2
	OLINGER, EMMA	464		MAIN ST	4
D	OLIPHANT, HEATHER	12H		MANSION WOODS DR	3
U	OLIVEIRA, MELISSA	55		ANNABLE ST	2
D	OLIVENCIA VELEZ, BRUNILDA	775	1-B	SPRINGFIELD ST	3
U	OLIVER, HEATHER FRANCINE	33	98	NORMAN TER	1
U	OLIVER, PATRICIA LEE	26D		CASTLE HILL RD	8
R	OLIVER, ROBERT C JR	26D		CASTLE HILL RD	8
D	OLIVER, SANDRA L	69		BUTTERNUT DR	6
U	OLIVER, STEPHANIE ANN	522		NORTH ST	1
	OLIVERA GONZALEZ, SALVADO	65		COOPER ST	4
U	OLIVERAS, ROSEMARIE	43		ALBERT ST	5
U	OLIVIERI, EFRAIN	30		ROYAL LN	3
D	OLIVO, GABRIEL	359		SPRINGFIELD ST	3
U	OLIYEVSKIY, VITALIY K	2		COREY ST	5
U	OLKO, CRYSTAL ADARA	119		FLORIDA DR	5
D	OLKO, JOEL C	119		FLORIDA DR	5
D	OLLARI, CONSTANCE ANN	366		SOUTHWICK ST	7
U	OLLARI, JAMES	29		BEVERLY LN	5
R	OLLARI, KAREN MARIE	340		NORTH WEST ST	7
D	OLLARI, LAMBERT R	366		SOUTHWICK ST	7
U	OLLARI, PATRICIA W	29		BEVERLY LN	5
D	OLMO, CARMEN	350	58	MEADOW ST	5
U	OLMO, HILDA L	34		PHEASANT HILL DR	7
U	OLMO, JESSICA YESENIA	44		NORTH WESTFIELD ST	7
U	OLMO, YAMILETTE	19		PAUL REVERE DR	7
U	OLNEY, JASON RICHARD	57		POPLAR ST	2
U	OLOWO, EDRINE	420		SPRINGFIELD ST	1
U	OLSON, ALICE R	47		OAK LN	1
U	OLSON, BRYAN SCOTT	65		KENSINGTON ST	3
U	OLSON, CHRISTINE MARIE	47		RUTH AVE	5
D	OLSON, CYNTHIA S	51		TINA LN	7
U	OLSON, CYNTHIA ANN	98		HENDOM DR	6
U	OLSON, DANIEL P	26		STONY HILL RD	7
U	OLSON, ERIC W III	94		NORTHWOOD ST	2
D	OLSON, ERIC W JR	98		PHEASANT HILL DR	7
U	OLSON, GLENN T	47		OAK LN	1
D	OLSON, JAMES J	26		STONY HILL RD	7
	OLSON, JANE	98		PHEASANT HILL DR	7
U	OLSON, JUSTINE E	173		ROOSEVELT AVE	2
	OLSON, KAELI P	26		STONY HILL RD	7
U	OLSON, MARK D	675		SOUTHWICK ST	7
R	OLSON, MERLE B	168		MAYNARD ST	1
U	OLSON, NANCY M	675		SOUTHWICK ST	7
U	OLSON, RICHARD JAMES	41		SPENCER ST	1
U	OLSON, ROBERT VERNER	98		HENDOM DR	6
U	OLSON, SHAYLA L	26		STONY HILL RD	7
R	OLSON, STEVEN T	51		TINA LN	7
U	OLSON, TRICIA L	26		STONY HILL RD	7
D	OMALLEY, MICHAEL B	5F		MANSION WOODS DR	3
D	OMALLEY, THERESA J	5F		MANSION WOODS DR	3
U	OMEARA, NEAL D	52		ORLANDO ST	6
	ONEAL, MAGGIE M	46		HAYES AVE	1
U	ONEIL, CHRISTOPHER J	182		BEEKMAN DR	5
D	ONEIL, DANIEL J	66		SOUTH WEST ST	7
U	ONEIL, ELIZABETH	90		STEWART LN	4
U	ONEIL, TERESE C	66		SOUTH WEST ST	7
R	ONEILL, BRIDGET M	59		RED FOX DR	7
D	ONEILL, DIANE SUSAN	331		SPRINGFIELD ST	3
D	ONEILL, E LINDA	59		RED FOX DR	7
D	ONEILL, WILLIAM E	331		SPRINGFIELD ST	3
T	OPAL, CRAIG A	42		CENTRAL ST	5
R	OPAL, MARISA A	42		CENTRAL ST	5
U	OPITZ, BARBARA J	37		SIMPSON CIR	5
D	OPITZ, LINDSEY	37		SIMPSON CIR	5
U	OPITZ, RICHARD A	37		SIMPSON CIR	5
U	OPPEDISANO, FRANCES A	139		BROOKFIELD LN	8
U	OPPEDISANO, MICHAEL JAMES	139		BROOKFIELD LN	8
U	OPPENHEIMER, DONNA ILENE	668		BARRY ST	7
U	OQUENDO, ANDREA MARIE	8		COREY COLONIAL CDS	5
U	OQUENDO, ELIJAH NEIL	60		KIRKLAND ST	4
U	OQUENDO, FERDINAND	8		COREY COLONIAL CDS	5
U	ORDYNOWICZ, MIRANDA JANE	45		SUNSET TER	7
D	OREFICE, ANTHONY MICHAEL	600		SUFFIELD ST	3
U	OREFICE, TONY P	137		SHOEMAKER LN	6
U	ORELL, GRETCHEN MARGARET	59	5	SOUTH WESTFIELD ST	6
U	ORENSTEIN, LEE RAYMOND	65		COOPER ST	4
D	ORENSTEIN, SANDRA A	169		FOREST HILL RD	2
R	ORIOL, ELENA	6		CHURCH ST	1
D	ORIOL, HEATHER LYNNE	51		SUNNYSLOPE AVE	8
U	ORLANDI, GAIL F	21		JAMES AVE	5
U	ORLANDO, CRYSTAL E	447		COOPER ST	3
U	ORLANDO, FRANK P	447		COOPER ST	3
	ORLOV, ALEXANDER	6		CHURCH ST	1
U	ORMSBY, BASIL N	33	35	NORMAN TER	1
R	ORR, ALEXANDRA G	72		SCHOOL ST	5
U	ORR, BRIAN P	20B		MANSION WOODS DR	3
U	ORR, CAROL DAWN	50		NOLAN LN	2
U	ORR, GREGORY JOHN	72		SCHOOL ST	5
R	ORR, RAYMOND W JR	72		SCHOOL ST	5
D	ORR, ROBERT	50		NOLAN LN	2
R	ORSATTI, CAROL	18		POINSETTA ST	4
U	ORSATTI, JAMES A JR	18		POINSETTA ST	4
U	ORSUCCI, ALICE S	929		SOUTH WESTFIELD ST	6
U	ORSUCCI, JOLECE M	119		NORTH ST	1
U	ORSUCCI, JOSEPH	929		SOUTH WESTFIELD ST	6
U	ORTA, NELY	1010		SUFFIELD ST	6
U	ORTEGA, CHRIS M	19		FRANK ST	4
U	ORTEGA, CHRISTOPHER J	19		FRANK ST	4
U	ORTEGA, SHANNEL	73		COOPER ST	4
U	ORTEGA, SHANNON O	21		HOPE FARMS DR	6
U	ORTEGAS, NORA C	72		ELIZABETH ST	2
	ORTIZ, AGUSTIN JR	34		AMHERST AVE	3
U	ORTIZ, BELLA D	323		SPRINGFIELD ST	3
U	ORTIZ, BELLA ESMERALDA	323		SPRINGFIELD ST	3
D	ORTIZ, CARLOS JR	11	1	RIVER ST	1
D	ORTIZ, CAROLINE	11	1	RIVER ST	1
U	ORTIZ, CHRISTOPHER	34		PHEASANT HILL DR	7
U	ORTIZ, GIOVANNI XAVIER	74	33	SPRINGFIELD ST	1
U	ORTIZ, GLADYS	438	5	SPRINGFIELD ST	1
U	ORTIZ, HECTOR	71		DOANE AVE	6
R	ORTIZ, HECTOR O	6		BEEKMAN PL	5
U	ORTIZ, JONATHAN	11		RIVER ST	1
U	ORTIZ, JOSE LUIS JR	323		SPRINGFIELD ST	3
U	ORTIZ, JOSE L	323		SPRINGFIELD ST	3
	ORTIZ, JUAN C	34		PHEASANT HILL DR	7
U	ORTIZ, JUSTIN MICHAEL	415		SPRINGFIELD ST	3
U	ORTIZ, MELANIE	33		AMHERST AVE	3
U	ORTIZ, MIGUEL ANGEL	190		MILL ST	3
R	ORTIZ, NANCY E	48		AMHERST AVE	3
U	ORTIZ, OLGA	132		MEADOWBROOK RD	5
U	ORTIZ, OVYSDIOEL	132		MEADOWBROOK RD	5
D	ORTIZ, PRISCILLA	11	1	RIVER ST	1
U	ORTIZ, RENE JR	24	LEFT	CHURCH ST	1
U	ORTIZ, WILLIAM RAUL	323		SPRINGFIELD ST	3
U	ORTIZ MENDEZ, JUAN CARLOS	53		SUNNYSLOPE AVE	8
U	ORTIZ-LONGO, CARLOS A	41		KATHARINE DR	5
	ORZEL, JOYCE	462	101	MAIN ST	4
U	OSBORNE, BRIAN L	26		KANAWHA AVE	8
	OSBORNE, LAUREN K	27		WHITE BIRCH TER	1
R	OSBORNE, PATRICIA E	27		WHITE BIRCH TER	1
R	OSBORNE, RONALD J II	27		WHITE BIRCH TER	1
U	OSBORNE, STEPHANIE LEE	41		DARTMOUTH ST	8
U	OSBORNE, TIMOTHY JAMES	41		DARTMOUTH ST	8
U	OSEI-MIREKU, STEVEN	32		RIVIERA DR	8
CC	OSGOOD, ANDREW DARYL	1185		SUFFIELD ST	8
U	OSGOOD, NANCYJANE	36		DUCLOS DR	1
R	OSGOOD, RICHARD M	36		DUCLOS DR	1
D	OSHAUGHNESSY, THERESA RO	70		HARVEY JOHNSON DR	4
U	OSIENSKI, HANS A	62		CAMBRIDGE ST	7
U	OSIENSKI, HEDY HEINRICH	62		CAMBRIDGE ST	7
U	OSKAR, MAYTAL	254		RIVER RD	8
U	OSMAN, TYLER J	54		KENSINGTON ST	3
	OSOWSKI, ASHLEY	3G		MANSION WOODS DR	3
U	OSTAS, BENIAMIN	43		ALHAMBRA CIRCLE NO	5
U	OSTAS, MAGDALENA	43		ALHAMBRA CIRCLE NO	5
U	OSTRANDER, CASEY MARIE	386		MEADOW ST	5
U	OSTRANDER, JESSE JAMES	386		MEADOW ST	5
U	OSULLIVAN, ANN M	29		PARKVIEW DR	2
T	OSULLIVAN, DANIEL A	44		JOEY DR	5
R	OSULLIVAN, JACOLYN A	44		JOEY DR	5
D	OSULLIVAN, MICHAEL T	33		TOWER TER	1
U	OTERO, DESIREE E	29		COLONIAL AVE	4
U	OTERO, DORIS YVONNE	886	38	MAIN ST	8
U	OTERO, LYNN MARIE	28		AUTUMN ST	8
D	OTERO, MARISSA M	29		COLONIAL AVE	4

V	NAME	HOUSE	APT	STREET	PCT
U	OTT, GREGORY M	24		JAMIE LN	3
D	OTT, THERESA M	24		JAMIE LN	3
U	OTTEN, TAMMY LYNN	21	2	RIVER RD	8
U	OTTO, JACQUELINE M	22		ALTHEA CIR	4
U	OTTO, JAY R JR	22		ALTHEA CIR	4
U	OTTO, MARYANN CHAMPAGNE	807		MAIN ST	5
U	OTTO, MEGHAN ELIZABETH	807		MAIN ST	5
U	OTTOMANIELLO, ANTHONY J	39		WARREN ST	5
U	OTTOMANIELLO, EMILY NICOLE	22C		KING ST	1
	OTTOMANIELLO, EMILY A	39		WARREN ST	5
	OTTOMANIELLO, KAYLEE M	71		BIRCH HILL RD	8
U	OTTOMANIELLO, MATTHEW PAU	380		SPRINGFIELD ST	1
D	OTTOMANIELLO, SHANNON M	39		WARREN ST	5
U	OUBRE, AMANDA J	59		ROWLEY ST	3
U	OUBRE, BRANDON RICHARD	59		ROWLEY ST	3
U	OUELLETTE, AMANDA PAIGE	86		WITHERIDGE ST	2
R	OUELLETTE, GINA L	43		SHERI LN	3
R	OUELLETTE, JOSHUA P	99		MOORE ST	1
U	OUELLETTE, KELLYANN	320		BARRY ST	7
U	OUELLETTE, PAUL R	24		FOREST RD	8
U	OUELLETTE, TERESA M	43		SHERI LN	3
U	OUIMET, DOUGLAS J	30		GEORGE ST	1
U	OUIMET, JONATHAN D	30		GEORGE ST	1
R	OUIMET, MARY E	30		GEORGE ST	1
U	OUIMETTE, LINDA	27		BEECH HILL RD	2
D	OUIMETTE, PHILIP GERARD	27		BEECH HILL RD	2
U	OULTON, SARAH A	69		AUTUMN ST	8
U	OVANDO-BALLINAS, EDUARDO	80		SIMPSON CIR	5
U	OWCZARSKI, BARBARA JEAN	23		HARVEY JOHNSON DR	4
U	OWCZARSKI, DANIEL MARC	23		HARVEY JOHNSON DR	4
U	OWCZARSKI, FRANCIS E JR	23		HARVEY JOHNSON DR	4
U	OWCZARSKI, LORELEI A	39		COOPER ST	4
U	OWEN, PHILIPPA JOAN	15H		CASTLE HILL RD	6
U	OWEN, SUSAN M	71		HALL ST	1
D	OWENS, ADIN A	21		BRIARCLIFF DR	7
D	OWENS, DAVID C	83		TOBACCO FARM RD	7
U	OWENS, ERIN D	41		OTTAWA ST	1
D	OWENS, JACQUELINE B	83		TOBACCO FARM RD	7
	OWUSU, EMMANUEL	24	13	DWIGHT ST	1
U	OWUSU, LYNNETTE DANSO	24	20	DWIGHT ST	1
U	OWUSU, MARY	101		RIVIERA DR	8
U	OYLER, APRIL C	188		LANCASTER DR	3
U	OYLER, RICHARD M	188		LANCASTER DR	3
U	OZCELIK, YUSUF	29		SPRING ST	1
U	OZDEMIR, DUNDAR Y	28		ALHAMBRA CIRCLE SO	5
U	OZER, SUMEYYE	137		RIVIERA DR	8
	P				
U	PABON, JOSE ALFREDO	128	B	MAIN ST	4
U	PAC, SUSAN F	22C		CASTLE HILL RD	6
D	PACHECO, LINDA MARIE	1076		SHOEMAKER LN	6
D	PACHECO, RAUL	619	7	SPRINGFIELD ST	3
	PACHECO, XANDER C	1076		SHOEMAKER LN	6
D	PACITTI, DEBRA A	99		CHERRY ST	1
D	PACITTI, STEPHEN R	99		CHERRY ST	1
U	PADDOCK, JESSICA ANNE	185		JAMES ST	1
U	PADDOCK, JORDAN H	38		AUTUMN ST	8
U	PADDOCK, MADELINE M	38		AUTUMN ST	8
U	PADILLA, STEVEN C	171		THALIA DR	2
U	PADILLA-RIVERA, VICTOR MANU	33	63	NORMAN TER	1
D	PADYKULA, STANLEY RICHARD	12		AVALON PL	2
U	PAFUMI, DEBRA LEE	322	1	MEADOW ST	4
U	PAGAN, ANASTASIYA	43		CALICO LN	6
U	PAGAN, EUBILL	43		CALICO LN	6
U	PAGAN, ISAAC LUIS	4		SUTTON PL	1
U	PAGAN, ISAIAH	47		BURLINGTON DR	3
D	PAGAN, JASMINE JUANITA	47		BURLINGTON DR	3
D	PAGAN, MARILYN	33	99	NORMAN TER	1
U	PAGANO, LOUIS	1	1	BELDEN CT	6
R	PAGE, AIDAN L	52		CESAN ST	6
R	PAGE, AMBER C	195		BARRY ST	7
U	PAGE, CHARLES E	41		RIVIERA DR	8
D	PAGE, KELLY A	25	B	WALNUT ST	1
R	PAGE, LAINE DAVID	52		CESAN ST	6
U	PAGE, PATRICIA H	42		HENRY ST	2
D	PAGE, SHANNON L	64		SPEARFARM RD	7
U	PAGE, SHELDON S	70		NORTHWOOD ST	2
U	PAGE, SPENCER MICHAEL	64		SPEARFARM RD	7
U	PAGE, STANLEY E	123		ADAMS ST	8
U	PAGE, STEPHEN S	64		SPEARFARM RD	7
U	PAGE, STEVEN M	70		NORTHWOOD ST	2
U	PAGE, SUZANNE ELIZABETH	64		SPEARFARM RD	7
U	PAGELLA, ADRIENNE N	63		DOANE AVE	6
U	PAGELLA, BRIAN T	63		DOANE AVE	6
U	PAGELLA, JUDITH A	93		DOGWOOD LN	8
U	PAGELLA, KEVIN THOMAS	680		SOUTH WEST ST	7
	PAGLIA, MICHELLE A	53		FAIRVIEW ST	4
U	PAGLIA, STEVEN R	53		FAIRVIEW ST	4
U	PAGNONI, BROOKE A	7		CESAN ST	6
	PAGNONI, CARA	7		CESAN ST	6
	PAGNONI, JOSEPH A	7		CESAN ST	6
O	PAGNONI, SANDRA L	420	37	MAIN ST	4
D	PAGOURGIS, BARBARA M	99		HENDOM DR	7
U	PAHL, CHERYL A	30		DENISE LN	7
D	PAHL, DEANNA G	30		DENISE LN	7
U	PAHL, DREW C	30		DENISE LN	7
R	PAHL, RONALD A JR	30		DENISE LN	7
U	PAIGE, TERRY F	11		COREY COLONIAL CDS	5
U	PAINE, CHARLES A	98		BRIDGE ST	1
R	PAINE, DEVIN MICHAEL	101		ANTHONY ST	4
	PAINE, KEVIN P	54		ALTHEA CIR	4
D	PAINE, MARCIA ANN	54		ALTHEA CIR	4
U	PAINE, NANCY	98		BRIDGE ST	1
U	PAINE, NANETTE MARIE	101		ANTHONY ST	4
	PAIVA, CARLOS	66		TOBACCO FARM RD	7
D	PAIVA, MARIE ORESTTA	66		TOBACCO FARM RD	7
U	PAIXAO, CORY J	99		MILL ST	6
CC	PAIXAO, TIMOTHY J	16		COSGROVE ST	8
U	PAIXAO, TRACY S	99		MILL ST	6
U	PAJAK, ANDREW WILLIAM	80		RHODES AVE	3
U	PAJAK, CHRISTOPHER RYAN	80		RHODES AVE	3
U	PAJAK, ERIKA	74		AMHERST AVE	3
U	PAJAK, ERIN SHEA	80		RHODES AVE	3
U	PAJAK, JODIE L	80		RHODES AVE	3
U	PAJAK, LINDA M	80		RHODES AVE	3
U	PAJER, ALFRED P	402		COOPER ST	3
U	PAJER, BRET P	745		NORTH WESTFIELD ST	2
U	PAJER, LINDA M	100		EDGEWATER RD	6
U	PAJER, LYNN ANN	745		NORTH WESTFIELD ST	2
	PAJER, RICHARD F	31		COOPER ST	4
R	PAJER, RIKI MARIE	31		COOPER ST	4
U	PALAIA, RONALD J	59		DOGWOOD LN	8
U	PALANGE, VINCENT LOUIS	50	7	CARDINAL DR	4
U	PALANJIAN, GEORGE M	30		BARRY ST	6
R	PALANJIAN, JESSICA	30		BARRY ST	6
D	PALANJIAN, KAREN MARY	20G		CASTLE HILL RD	6
U	PALAZZI, ALDO L	64		BARRY ST	6
R	PALAZZI, ARIANNA R	6F		CASTLE HILL RD	8
U	PALAZZI, BRIAN J	10		SILVER LAKE DR	6
R	PALAZZI, CYNTHIA J	10		SILVER LAKE DR	6
U	PALAZZI, DIANE M	6F		CASTLE HILL RD	8
U	PALAZZI, GINO A	18C		MANSION WOODS DR	3
U	PALAZZI, JULIE A	18C		MANSION WOODS DR	3
U	PALAZZI, MICHAEL A	36		TRINITY TER	8
U	PALAZZI, ROSE JULIA	36		TRINITY TER	8
U	PALAZZI, STEVEN RICHARD	36		TRINITY TER	8
CC	PALAZZI, VINCENZO A	18C		MANSION WOODS DR	3
U	PALEN, NIKKI	468		SPRINGFIELD ST	1
U	PALEOLOGOPOULOS, ALEXAND	100		PAUL REVERE DR	7
U	PALEOLOGOPOULOS, DEBRA J	100		PAUL REVERE DR	7
D	PALEOLOGOPOULOS, DIANE M	1411		MAIN ST	8
D	PALEOLOGOPOULOS, ELLEN T	1411		MAIN ST	8
U	PALEOLOGOPOULOS, MARK RI	100		PAUL REVERE DR	7
U	PALEOLOGOPOULOS, MARYANI	164		RIVER RD	8
U	PALEOLOGOPOULOS, MATTHEV	1411		MAIN ST	8
U	PALEOLOGOPOULOS, PAUL V	1411		MAIN ST	8
D	PALEOLOGOPOULOS, THOMAS	164		RIVER RD	8
U	PALGI, IGOR P	41		PLUMTREE WAY	2
U	PALGI, VIKTORIA	41		PLUMTREE WAY	2
D	PALIN-HALL, SARA P	120		PINEVIEW CIR	8
R	PALIY, ALEKSANDR	127		LEONARD ST	5
R	PALIY, ANATOLIY N	116		ADAMS ST	8
U	PALIY, DANIEL E	116		ADAMS ST	8
U	PALIY, IGOR	12		CHURCH ST	1
U	PALIY, MAXIM ALEXANDER	127		LEONARD ST	5
R	PALIY, NATALIYA	127		LEONARD ST	5
U	PALIY, SVETLANA T	116		ADAMS ST	8
U	PALLADINO, AMANDA MARIE	127		PRINCETON AVE	2
R	PALLOTTA, VIRGINIA	15		KEATING LN	3
U	PALMER, BENJAMIN Z	31		GINA DR	7
U	PALMER, BRENDA CAROL	137		SHOEMAKER LN	6
R	PALMER, EDWARD S	464		MAIN ST	4
U	PALMER, KYLE JUSTIN	350	69	MEADOW ST	5
U	PALO, ALIJA	401		GARDEN ST	6
U	PALO, SABIHA	401		GARDEN ST	6
R	PALSA, TAMMY J	240		MEADOW ST	4
U	PALTZ, CHRISTOPHER M	62		HALL ST	1
U	PALTZ, KAREN ELIZABETH	62		HALL ST	1
U	PALTZ, KATHRINE MARY	21		PORTER DR	6
U	PALTZ, WALTER W JR	21		PORTER DR	6
U	PAMI, ADAM	179		COUNTRY RD	3
U	PAMI, JASON	179		COUNTRY RD	3
	PANAGEOTOPOULOS, HAZEL	61		COOPER ST	4
U	PANAIA, ANNAMARIA	66		NORTHWOOD ST	2
U	PANAIA, LISA M	262		COOPER ST	4
U	PANAIA, RICCARDO	262		COOPER ST	4
U	PANANAS, ARYANNA ROSE	44		ARBOR LN	6
U	PANANAS, DIMITRIOS	4		BEEKMAN PL	5
U	PANANAS, SHANNON ROSE	44		ARBOR LN	6
D	PANANAS, VASILIOS	44		ARBOR LN	6
U	PANANAS, XANDER THEODORO	44		ARBOR LN	6
R	PANCHELYUGA, ALEXANDER	61		HIGH ST	1
U	PANCHELYUGA, ALISA	61		HIGH ST	1
U	PANCHENKO, SERGEY V	391		POPLAR ST	6
U	PANCHUK, JULIA	604		SOUTH WEST ST	7
R	PANCHUK, NINA	55		ELIZABETH ST	2
R	PANCHUK, YURY	604		SOUTH WEST ST	7
U	PANDOLFI, ANTHONY MICHAEL	8		STILL BROOK LN	7
R	PANDOLFI, KAREN G	113		COREY COLONIAL CDS	5
R	PANDOLFI, NICHOLAS	16		COREY ST	5

V	NAME	HOUSE	APT	STREET	PCT
R	PANDOLFI, TARYN K	16		COREY ST	5
D	PANDOLI, DAVID C	30		SHERI LN	3
U	PANDYA, KAUMUDI INDUKUMAF	236		REGENCY PARK DR	4
U	PANEK, CHERYL L	358		SOUTHWICK ST	7
U	PANEK, RICHARD S	358		SOUTHWICK ST	7
R	PANETTA, KIMBERLY LUCIA	26		DARTMOUTH ST	8
U	PANIGRAHI, NOKULESWAR	23625		REGENCY PARK DR	4
D	PANIGRAHI, SHREEYA G	236		REGENCY PARK DR	4
U	PANTUOSCO, BARBARA	105		PLANTATION DR	5
U	PANUCCIO, DONNA	332		ROWLEY ST	3
D	PANUCCIO, VINCENT B	332		ROWLEY ST	3
U	PAOLUCCI, LORI A	32		HARDING ST	1
U	PAOLUCCI, STEVEN JAMES	32		HARDING ST	1
	PAONE, GIANNA L	4		SPRING ST	1
R	PAONE, NICOLAS A	4		SPRING ST	1
U	PAPADAKIS, KATHLEEN E	54		CARMEL LN	7
R	PAPADAKIS, MATTHEW	54		CARMEL LN	7
U	PAPADAKIS, PAUL T	54		CARMEL LN	7
D	PAPADAKIS, THEODORE	462	127	MAIN ST	4
R	PAPADIMITRIOU, LEE	102		CRICKET RD	7
	PAPADOCONSTANTAKIS, SI	22A		CASTLE HILL RD	6
D	PAPADOULIAS, STEPHEN NICH	48		JUNIPER RIDGE DR	7
U	PAPALLO, ALESSIO S	9		ALEXANDER DR	5
U	PAPALLO, DARIO D	9		ALEXANDER DR	5
U	PAPALLO, FRANCO	9		ALEXANDER DR	5
U	PAPALLO, MONICA	9		ALEXANDER DR	5
U	PAPANDRICOPOULOS, HELEN	45		DANNY LN	5
R	PAPANDRICOPOULOS, NICHOL	45		DANNY LN	5
U	PAPKE, DAVID CARL	1765		MAIN ST	8
	PAPOVA, MARY V	90		KANAWHA AVE	8
D	PAPOVA, NATALIE	90		KANAWHA AVE	8
U	PAPPACENO, AMBER JUDITH	14		JOEY DR	5
	PAPPACENO, JOSEPH	64		ALHAMBRA CIRCLE SO	5
U	PAPPAS, DALE C	28		CHARLES ST	8
U	PAPPAS, JAMES ROBERT	42		PLANTATION DR	5
	PAPPAS, JENNIFER M	28		CHARLES ST	8
U	PAPPAS, JOHN MICHAEL	28		CHARLES ST	8
D	PAPPAS-RAPOSA, ANITA	19A		CASTLE HILL RD	6
D	PAPPELARDO, CHELSEA	8		ASH LN	8
U	PAQUETTE, DANIEL WILLIAM	46		BURLINGTON DR	3
D	PAQUETTE, DEBORAH J	65		KELLOGG AVE	7
U	PAQUETTE, DOUGLAS E	128		EDGEWATER RD	6
U	PAQUETTE, JOSEPHINE	317	2	SPRINGFIELD ST	3
U	PAQUETTE, KIMBERLY A	46		BURLINGTON DR	3
R	PAQUETTE, KRYSTEN	401		SCHOOL ST	5
U	PAQUETTE, MELISSA JEAN	10		SHELLEY LN	7
U	PAQUETTE, MONIQUE AURORA	45		COREY COLONIAL CDS	5
D	PAQUETTE, RONALD J	40		RIVIERA DR	8
R	PAQUETTE, RONALD F	65		KELLOGG AVE	7
U	PAQUIN, LYNNE MARY	397		SOUTHWICK ST	7
D	PARADA, REMBER WILDAMI	321		ROWLEY ST	3
U	PARADINE, RUTH E	1083		RIVER RD	5
U	PARADIS, SAMANTHA M	4		SPRING ST	1
D	PARCELLS, LYNN ALLISON	274		COOPER ST	4
D	PARCHICK, SUSAN D	142	E	AUTUMN ST	8
U	PARE, ALEXANDRA MARIE	1207		NORTH ST	7
D	PARE, JARED R	20		HALLADAY DR	7
U	PARE, MEGAN	20		HALLADAY DR	7
U	PAREDES, ROBERTO	65		COREY COLONIAL CDS	5
U	PARENT, ANNETTE C	0	64	WRIGHT ST	8
U	PARENT, BRENDA L	90		ALHAMBRA CIRCLE NO	5
U	PARENT, CAROLE A	15		HUNT ST	4
U	PARENT, CRISTINA S	15		BUTTERNUT DR	6
U	PARENT, DANIELLE PATRICIA	23		FORDHAM AVE	2
U	PARENT, DENNIS K	90		ALHAMBRA CIRCLE NO	5
U	PARENT, JAMES RICHARD	541		SOUTH WEST ST	6
U	PARENT, JOHN J	15		HUNT ST	4
R	PARENT, KIM	350	61	MEADOW ST	5
U	PARENT, MARY G	5		FORDHAM AVE	2
U	PARENT, MARY MARCELLE AGN	462	204	MAIN ST	4
U	PARENT, MICHAEL R	113		MAYNARD ST	1
U	PARENT, MICHAEL	15		BUTTERNUT DR	6
U	PARENT, MICHELLE L	82		SILVER LAKE DR	6
U	PARENT, RICHARD G	350	61	MEADOW ST	5
U	PARENT, ROBERT LEO JR	21		PINEVIEW CIR	8
U	PARENT, ROBERT J	5		FORDHAM AVE	2
U	PARENT, ROGER MICHAEL	113		MAYNARD ST	1
D	PARENT, THOMAS MICHAEL	113		MAYNARD ST	1
U	PARENT, VICTORIA LYNN	43		HIGH ST	1
U	PARENT, WILLIAM PETER JR	82		SILVER LAKE DR	6
R	PARENTEAU, LINDA ANN	7		HENDOM DR	7
	PARENTEAU, MARGARET	464		MAIN ST	4
CC	PARENTEAU, MELISSA ANN	7		HENDOM DR	7
R	PARENTEAU, RICHARD DONALL	7		HENDOM DR	7
	PARENTELA, DORIS	464		MAIN ST	4
U	PARILLO, LAURA J	12		FENTON ST	3
D	PARILLO, MICHAEL	12		FENTON ST	3
U	PARISEAU, MARILYN ELAINE	59		PARKEDGE DR	2
U	PARISEAU, THOMAS R	59		PARKEDGE DR	2
U	PARISI, REGINA A	85		DOGWOOD LN	8
R	PARISIEN, CYNTHIA JEAN	662		SOUTHWICK ST	7
U	PARISIEN, DONALD R	662		SOUTHWICK ST	7
U	PARISIEN, JULIE L	1116		SPRINGFIELD ST	2
U	PARK, AMY	103		RIVIERA DR	8
U	PARK, AMY	4A		MAPLE VIEW LN	3
U	PARK, ASHLEY	4A		MAPLE VIEW LN	3
U	PARK, JULIA MIN AH	25		DANNY LN	5
U	PARK, MIHAE	97		RIVIERA DR	8
	PARK, RILEY	27		MULBERRY ST	1
U	PARK, WOOTAE	97		RIVIERA DR	8
U	PARKER, BAO-TRAN NGUYEN	52		ORLANDO ST	6
U	PARKER, CHRISTOPHER WARR	58		VALENTINE ST	4
U	PARKER, DONNA L	14		MERRELL DR	5
D	PARKER, JANE S	93		PHEASANT HILL DR	7
U	PARKER, KARIN AVERILL	21		POMEROY ST	5
U	PARKER, KIRK M JR	21		BELMONT AVE	2
U	PARKER, LINDA A	118		HENDOM DR	6
Q	PARKER, LYNDSEY MICHELLE	51		REED ST	4
D	PARKER, MAUREEN A	932		SOUTH WESTFIELD ST	6
U	PARKER, ROBERT J	118		HENDOM DR	6
R	PARKER, ROBERT W	118		HENDOM DR	6
U	PARKER, RYAN TYLER	52		ORLANDO ST	6
U	PARKER, SHIRLEY L	18D		CASTLE HILL RD	8
U	PARKER, WILLIAM CURTISS	21		POMEROY ST	5
U	PARKER, WILLIAM R	21		POMEROY ST	5
D	PARKIN, RICHARD C	9F		MANSION WOODS DR	3
U	PARKIS, RITA SUE	64		BEEKMAN DR	5
D	PARKS, ALEXIS	34		HENRY ST	2
U	PARNCUTT, SHANNON LEE	158		MAPLE ST	1
U	PARO, AUSTIN	94		ELM ST	4
U	PARO, CINDYA J	94		ELM ST	4
R	PARO, KAREN LEE	212		BEEKMAN DR	5
U	PARO, KENNETH E	94		ELM ST	4
U	PARO, KYLE ALEXANDER	492		NORTH ST	1
U	PARO, LLOYD W	212		BEEKMAN DR	5
D	PAROLI, GIANNA T	136		JUNIPER RIDGE DR	7
D	PAROLI, LISA ANN	136		JUNIPER RIDGE DR	7
U	PAROLO, BRADY RICHARD	72		ALFRED CIR	8
U	PAROLO, HEATHER M	135		VALENTINE ST	4
U	PAROLO, JAMES V	137		PRINCETON AVE	2
	PAROLO, RAYMONDE H	22		PORTER DR	6
U	PAROLO, RICKY D	22		PORTER DR	6
U	PAROLO, ROSA I	137		PRINCETON AVE	2
U	PARR, DEBRA A	20		MAPLE ST	1
R	PARRELLI, ANTHONY A JR	8		MARLA PL	7
U	PARRELLI, DIANNE J	8		MARLA PL	7
D	PARRILLA, EDWIN SR	75		RIVIERA DR	8
U	PARRISH, ANDREW JOSEPH JR	103		BARBARA LN	7
U	PARRISH, LISA KATHERINE	103		BARBARA LN	7
U	PARROTT, ANDREA T	80		LETENDRE AVE	1
R	PARROTT, CORENA LEE	95		ELM ST	8
U	PARROTT, DENNIS R	80		LETENDRE AVE	1
R	PARROTT, JASON MICHAEL	95		ELM ST	8
U	PARROTTA, BRUNO F	54		GREENACRE LN	3
U	PARROTTA, LINDA	150		JAMES ST	1
U	PARROTTA, PETER A	150		JAMES ST	1
	PARROTTA, PETER A	54		GREENACRE LN	3
U	PARROTTA, SHANELLE N	54		GREENACRE LN	3
U	PARROW, JEANNE A	464		MAIN ST	4
	PARROW, JOANNE L	25		NILE AVE	4
D	PARSONS, COLLETTE J	568		MILL ST	3
	PARSONS, DEREK	97		FLORIDA DR	5
D	PARZICH, CHERYL RUBECK	927		MAIN ST	8
U	PARZYCH, PHYLLIS A	16		DOLORIS LN	6
U	PASCARU, GEORGE	24		HIGHLAND AVE	1
U	PASCARU, ROMICA	24		HIGHLAND AVE	1
U	PASH, CAROL C	886	31	MAIN ST	8
U	PASKAL, CHRISTINA	27		LANGO LN	3
R	PASKAL, DIANA	52		ZACK'S WAY	5
U	PASKAL, IOSIF	27		LANGO LN	3
U	PASKAL, PAVEL	27		LANGO LN	3
U	PASKAL, VERA	27		LANGO LN	3
R	PASKONOV, VIKTORIYA S	156	25	SUFFIELD ST	3
U	PASQUERELLA, CAROLYN E	91		ROBIN RIDGE DR	2
U	PASQUERELLA, RICHARD R	91		ROBIN RIDGE DR	2
R	PASS, CHRISTOPHER W	108		BRIDGE ST	1
R	PASS, SHELLEY LS	108		BRIDGE ST	1
R	PASS, WILLIAM B	15		COLONIAL AVE	4
U	PASSANISI, CHERYL A	104		KATHARINE DR	5
U	PASSANISI, RICHARD T	104		KATHARINE DR	5
U	PASSERINI, DEBORAH L	164		CLOVER HILL DR	2
U	PASSERINI, JENNA A	164		CLOVER HILL DR	2
R	PASSERINI, JOHN M	164		CLOVER HILL DR	2
R	PASSERINI, MARIO D	164		CLOVER HILL DR	2
U	PASSERINI, MICHAEL J	164		CLOVER HILL DR	2
U	PASTERIS, MARY LORRAINE	3F		MANSION WOODS DR	3
D	PATEL, ADITYA R	60		WILLOWBROOK DR	3
U	PATEL, AESHA ASHOK	121		ELIZABETH ST	2
U	PATEL, ALKABEN A	165		ANVIL ST	7
U	PATEL, AMBA GOVIND	165		ANVIL ST	7
U	PATEL, AMIT S	176		BARRY ST	7
U	PATEL, ANKIT GOVIND	165		ANVIL ST	7
U	PATEL, ASHA D	36		YARMOUTH DR	3
U	PATEL, BABUBHAI	36		YARMOUTH DR	3
U	PATEL, BINAL AMIT	176		BARRY ST	7
U	PATEL, CHAMPABEN B	36		YARMOUTH DR	3
U	PATEL, DEEPA	525		SHOEMAKER LN	6
U	PATEL, DINESH B	36		YARMOUTH DR	3
U	PATEL, DULARI	176		BARRY ST	7
D	PATEL, EMI	154		LANCASTER DR	3

V	NAME	HOUSE	APT	STREET	PCT
R	PATEL, EMIL L	121		ELIZABETH ST	2
D	PATEL, FORAM	47		MICHELE LN	5
U	PATEL, GOVINDBHAI P	165		ANVIL ST	7
U	PATEL, HARSHADKUMAR MANU	50		SHERI LN	3
U	PATEL, IRA R	60		WILLOWBROOK DR	3
U	PATEL, JAGDISH	960		NORTH ST	2
U	PATEL, KASTURBHAI	66		RIVIERA DR	8
U	PATEL, KAUSHIKABEN J	960		NORTH ST	2
D	PATEL, KIRNA N	43		WEST VIEW LN	3
U	PATEL, KOKILABEN M	47		MICHELE LN	5
U	PATEL, KRISHNABEN	66		RIVIERA DR	8
U	PATEL, MAITRI JAGDISHHBHAI	960		NORTH ST	2
D	PATEL, MANSI VRIJESHKUMAR	154		LANCASTER DR	3
R	PATEL, MODHUBEN R	121		ELIZABETH ST	2
R	PATEL, NATU	43		WEST VIEW LN	3
R	PATEL, NAVIN K	525		SHOEMAKER LN	6
R	PATEL, NEIL NAVIN	525		SHOEMAKER LN	6
U	PATEL, NIL VIPULKUMAR	47		MICHELE LN	5
	PATEL, PAREE D	36		YARMOUTH DR	3
U	PATEL, PIYUSH M	47		MICHELE LN	5
U	PATEL, POOJA S	46		OLD MILL RD	3
U	PATEL, PREM DINESH	36		YARMOUTH DR	3
R	PATEL, RAMESH	121		ELIZABETH ST	2
U	PATEL, RAMESHBHAI S	121		ELIZABETH ST	2
U	PATEL, RITA N	525		SHOEMAKER LN	6
U	PATEL, TEJENDRA R	121		ELIZABETH ST	2
U	PATEL, VENU J	960		NORTH ST	2
U	PATINO, KAREN E	39		REED ST	4
U	PATINO, PEARL LOUISE	1419		MAIN ST	8
U	PATNAUDE, EILEEN M	6H		CASTLE HILL RD	8
U	PATNODE, CHARLES JOSEPH JI	18		BRIAR HILL RD	2
U	PATNODE, LISA KIBBE	40		DOANE AVE	6
D	PATON, BREDA MARIE	21		SCHERPA ST	1
D	PATON, CHARLES ADAM	80		CHERRY ST	1
D	PATON, ROBIN A	34		ROWLEY ST	3
U	PATRICK, AMBER H	71		NORRIS ST	3
D	PATRICK, ANN MARIE	292		ADAMS ST	6
U	PATRICK, BRITTANY NICOLE	224		WALNUT ST	1
U	PATRICK, JESSICA	71		NORRIS ST	3
	PATRICK, JOHN	172		WALNUT ST	1
U	PATRICK, MATTHEW W	292		ADAMS ST	6
U	PATRIE, DAVID RICHARD	1190		RIVER RD	5
R	PATRIE, ELAINE EVA	1190		RIVER RD	5
	PATRUSKI, WENDY A	37		SUFFIELD ST	4
	PATSERA, DMITRIY	7H		MANSION WOODS DR	3
U	PATSERA, ELENA E	7H		MANSION WOODS DR	3
U	PATTEN, CARYL ANN	8		CEDAR KNOLL DR	7
U	PATTEN, LAURETTE LYNN	8		CEDAR KNOLL DR	7
R	PATTEN, MICHAEL SCOTT	8		CEDAR KNOLL DR	7
U	PATTENAUDE, LAUREN MARY	248		SOUTH WESTFIELD ST	6
D	PATTERSON, BRITTANY HEATH	45		MERRELL DR	5
U	PATTERSON, CASSIDY GRACE	77		DEBRA LN	5
D	PATTERSON, CHARLES J	425		RIVER RD	5
D	PATTERSON, CHRISTINE RENE	77		DEBRA LN	5
R	PATTERSON, DONNA J	44		COVENTRY LN	8
	PATTERSON, JACK S	77		DEBRA LN	5
U	PATTERSON, JOHN J JR	77		DEBRA LN	5
U	PATTERSON, KATHRYN M	411		GARDEN ST	6
R	PATTERSON, KEMP O	129		COOLEY ST	1
U	PATTERSON, NATHAN J	44		COVENTRY LN	8
R	PATTERSON, PETER M	44		COVENTRY LN	8
D	PATTERSON, ROSEMARIE	425		RIVER RD	5
U	PATTERSON, SHANNON	42		HIGHLAND AVE	1
U	PATTON, NICOLE SHANNON	86		COREY COLONIAL CDS	5
U	PATUANO, PENNI A	77		VALENTINE TER	4
R	PAUL, BETH F	15		JENNIE CIR	5
U	PAUL, BRIANNA MAE	333		RIVER RD	5
O	PAUL, DENNIS ROGER	20		ROBERTA CIR	5
R	PAUL, DUANE J	15		JENNIE CIR	5
D	PAUL, EDWARD RICHARD	129		ELIZABETH ST	2
	PAUL, ETHAN R	15		JENNIE CIR	5
U	PAUL, LORI J	20		ROBERTA CIR	5
U	PAUL, STEVEN L	50		EDWARD ST	5
U	PAULIN, JAMES R	194		MEADOW ST	4
U	PAULIN, KATHLEEN	194		MEADOW ST	4
U	PAULIN, MICHAEL JAMES	194		MEADOW ST	4
D	PAULO, JESSICA LEE	16		CONNOR'S COVE	8
D	PAULO, SETH R	16		CONNOR'S COVE	8
	PAULSON-ALDRICH, TYLER J	59	12	SOUTH WESTFIELD ST	6
D	PAVELCSYK, JEFFREY ALLAN	116		HUNTER'S GREENE CIR	8
U	PAVELCSYK, JOHN A	37		PETERSON CIR	2
	PAVELCSYK, JOIE	37		PETERSON CIR	2
U	PAVELCSYK-ELLIOT, JAMIE ALL	230		SCHOOL ST	5
U	PAVLUK, PAUL	490		SOUTH WEST ST	7
U	PAVLUK, SVITLANA	490		SOUTH WEST ST	7
U	PAWEZKA, ALICJA	35		SUFFIELD ST	4
U	PAWEZKA, BOGDAN KRZYSZTO	35		SUFFIELD ST	4
R	PAWLIN, DONNA MARIE	21		KEATING LN	3
R	PAWLIN, WILLIAM MICHAEL	21		KEATING LN	3
	PAYE, ALEXANDER L	25		ALFRED CIR	8
R	PAYE, BARBARA J	25		ALFRED CIR	8
R	PAYE, DAVID MATTHEW	25		ALFRED CIR	8
U	PAYE, MATTHEW DAVID	25		ALFRED CIR	8
D	PAYETTE, JENNIFER M	96		NICOLE TER	6
	PAYETTE, RANDY R	96		NICOLE TER	6
U	PAYEUR, FRANK E	141		MALLARD CIR	8
U	PAYEUR, HEIDI A	141		MALLARD CIR	8
U	PAYNE, CYNTHIA L	71		COTTONWOOD LN	8
D	PAYNE, DAVID F	418	2	MEADOW ST	5
U	PAYNE, GRACE ELIZABETH	71		COTTONWOOD LN	8
U	PAYNE, GWENDOLYN MARIE	71		COTTONWOOD LN	8
U	PAYNE, STEPHEN D	71		COTTONWOOD LN	8
U	PAYNE PODSADOWSKI, CATHEI	95		HASTINGS ST	2
	PAYNTER, CODY J	359		BARRY ST	7
U	PAYNTER, KYLE	359		BARRY ST	7
R	PAYNTER, MICHAEL J	110	C	MAIN ST	4
L	PAYNTER, SHANNON L	359		BARRY ST	7
U	PAYSON, MARK SANFORD	93		RIVIERA DR	8
U	PAZIK, BIANCA JANELLE	117		REED ST	4
U	PAZIK, JASON ANDREW	117		REED ST	4
R	PCHELKA, ANDREY DANILOVICH	22B		CASTLE HILL RD	6
R	PCHELKA, MARINA	129		ELM ST	8
U	PCHELKA, TIMOFEY V	129		ELM ST	8
U	PCHELKA, TIMOFEY V	85		TWIN OAK RD	3
Q	PEABODY, COREY DAVID	67		SOUTH WEST ST	7
	PEABODY, LILLIAN J	19		MARLENE DR	2
CC	PEABODY, NIKITA SA	76		CARR AVE	4
U	PEABODY, VERNON W SR	19		MARLENE DR	2
	PEARL, TAMMY	61		COOPER ST	4
U	PEARSON, HOLLY J	116		REGENCY PARK DR	4
U	PEARSON, LOGAN ETHAN ALEX	462		BARRY ST	7
D	PEARSON, RILEY RICHARD	462		BARRY ST	7
U	PEARSON, SCOTT EDWARD	462		BARRY ST	7
U	PEARSON, SOPHIA ELIZABETH I	462		BARRY ST	7
U	PEARSON, SUSAN K	462		BARRY ST	7
R	PEARSONS, LYLE W	10		RIVIERA DR	8
R	PEARSONS, NANCY J	10		RIVIERA DR	8
U	PEART, ADJANI AYODEJE	36		AMHERST AVE	3
R	PEASE, RICHARD ALLAN	15		CHRISTOPHER LN	7
U	PEASE, TAMMY	60		BEEKMAN DR	5
	PECK, JESSICA L	99		VALLEY BROOK RD	2
R	PECK, KENNETH T	245		HIGH ST	1
D	PECK, ROBERT J	114		ELM ST	4
R	PECK, SUSAN MARGARET	245		HIGH ST	1
R	PEDERZANI, ANTHONY MICHAE	634		NORTH WEST ST	2
U	PEDERZANI, ANTHONY WILLIAM	583		SOUTHWICK ST	7
R	PEDERZANI, LANNETTE LYNN	583		SOUTHWICK ST	7
U	PEEBLES, PAMELA L	48		ALHAMBRA CIRCLE SO	5
D	PEEBLES, SUSAN R	111		COSGROVE ST	8
R	PEETROS, ANNEMARIE Z	107		ROBIN RIDGE DR	2
U	PEETROS, CATHERINE ANN	259		RIVER RD	8
U	PEETROS, MICHAEL T	107		ROBIN RIDGE DR	2
U	PEETROS, SAMANTHA	259		RIVER RD	8
U	PEETROS, TODD	259		RIVER RD	8
U	PEGUERO, KAILEE MARIE	32		COLUMBUS ST	3
R	PELCHAT, COLLIN JAMES	283		REGENCY PARK DR	4
U	PELCHAT, DENISE ANN	13		NICOLE TER	7
R	PELCHAT, GARRETT JAMES	283		REGENCY PARK DR	4
R	PELCHAT, JAMES R	283		REGENCY PARK DR	4
U	PELLEGRINI, CARLO A	30		NOLAN LN	2
R	PELLEGRINI, DANIEL A SR	472		SILVER ST	6
U	PELLEGRINI, JUDITH A	350	62	MEADOW ST	5
U	PELLEGRINI, STEPHANIE A	30		NOLAN LN	2
R	PELLEGRINO, ANNA	17		HEARTHSTONE DR	5
R	PELLEGRINO, BRIAN	63		WILLIAM ST	3
R	PELLEGRINO, DANIEL J	418	E-3	MEADOW ST	5
U	PELLEGRINO, DEBORAH M	59		DEBRA LN	5
U	PELLEGRINO, DOMENIC P	17		HEARTHSTONE DR	5
R	PELLEGRINO, DOMENIC JR	17		HEARTHSTONE DR	5
U	PELLEGRINO, FRANCESCA S	17		HEARTHSTONE DR	5
U	PELLEGRINO, JOHN D	59		DEBRA LN	5
U	PELLEGRINO, JOSEPH	17		HEARTHSTONE DR	5
	PELLETIER, AUDHINN W	174	2	WALNUT ST	1
U	PELLETIER, DIANA	48		LINE ST	3
R	PELLETIER, DONALD ROBERT	24		AMHERST AVE	3
R	PELLETIER, KAREN	15		PLUMTREE WAY	2
U	PELLETIER, LISA M	172		PARKVIEW DR	2
U	PELLETIER, MARC DAVID	172		PARKVIEW DR	2
R	PELLETIER, MICHAEL JAMES	15		PLUMTREE WAY	2
D	PELLETIER, PAULINE M	0	11	WRIGHT ST	8
U	PELLETIER, ROBERT	48		LINE ST	3
R	PELLETIER, ZACHARIE KELLY	24		AMHERST AVE	3
U	PELLEY, CHAD W	634		NORTH WEST ST	2
U	PELLEY, DEBORAH A	404		SILVER ST	6
D	PELLEY, LINDA ROSE	634		NORTH WEST ST	2
U	PELLEY, NORMAN ARTHUR	412		NORTH WEST ST	7
U	PELLEY, ROBERT T	404		SILVER ST	6
U	PELLEY, SUSAN C	412		NORTH WEST ST	7
R	PELLISSIER, GERARD F	65		COOPER ST	4
U	PELLOT, JORGE R	91		CAMPBELL DR	5
D	PELOQUIN, EDWARD C	8		ORIOLE DR	2
R	PELOQUIN, MARK F	84		HORSHAM PL	1
U	PELOQUIN, MARLENE	24		HAMPDEN LN	5
D	PELOQUIN, ROBERT HENRY	24		HAMPDEN LN	5
U	PELTER, EVA C	24		AGNOLI PL	2
U	PELTER, MICHAEL J	24		AGNOLI PL	2
U	PELTER, RILEY M	24		AGNOLI PL	2
U	PELTIER, BENJAMIN THOMAS	14		SHERWOOD DR	5
R	PELTIER, CHRISTOPHER JAMES	53		PROVIN MOUNTAIN DR	2
U	PELTIER, DONNA	14		SHERWOOD DR	5

V	NAME	HOUSE	APT	STREET	PCT
U	PELTIER, THOMAS J	14		SHERWOOD DR	5
U	PELTZ, CHRISTOPHER MICHAEL	1133		NORTH WESTFIELD ST	2
D	PELUSO, CHRISTOPHER A	26		HEARTHSTONE DR	5
D	PELUSO, TYLER	26		HEARTHSTONE DR	5
U	PENA, ALLISON ELLA	19		CHERRY ST	1
U	PENA, BRYAN SCOTT	807		MAIN ST	5
U	PENA, JAVIER	56		HOMER ST	1
	PENA, SARAH SHALOM	19		CHERRY ST	1
U	PENA, TALIA KAYLEIGH	19		CHERRY ST	1
U	PENAFLOR, ODESSA I	231		COYOTE CIR	2
CC	PENDER, AIDAN DANIEL	234		SILVER LAKE DR	6
U	PENDER, CONNOR JOSEPH	234		SILVER LAKE DR	6
U	PENDER, MARY ELLEN	234		SILVER LAKE DR	6
U	PENLAND, PATRICE EDWINA	130		FOREST HILL RD	2
	PENNA, GLORIA	65		COOPER ST	4
U	PENNA, JENNIFER NICHOLA	125		RED FOX DR	7
U	PENNA, JEROME J JR	125		RED FOX DR	7
U	PENNA, JONATHAN MATTHEW	670		MAIN ST	4
	PEOPLES, SUSAN M	556		SPRINGFIELD ST	1
	PEPE, DONALD	464		MAIN ST	4
	PEPE, KATIE GALLAGHER	238		BARRY ST	7
U	PEPIN, DAVID MARK	62		REED ST	4
U	PEPPER, JODI LEE	418	C-5	MEADOW ST	5
U	PEPPER, JOHN M	141		CHRISTOPHER LN	7
U	PEPPER, KASSANDRA	141		CHRISTOPHER LN	7
U	PEPPER, KATHERINE A	86		FOX FARM RD	2
D	PEPPER, MICHAEL F	86		FOX FARM RD	2
R	PEPPER, MICHAEL F JR	141		CHRISTOPHER LN	7
U	PERCY, EMILY MARGARET	410	27	MEADOW ST	5
U	PERCY, STEPHEN JOHN III	85		REGENCY PARK DR	4
U	PEREIRA, BRIANNA E	33	10	NORMAN TER	1
U	PEREIRA, DONNA A	152		GLENDALE RD	5
U	PEREIRA, GLORIA	104		BEEKMAN DR	5
D	PEREIRA, ROBERT A	152		GLENDALE RD	5
U	PEREIRA-TOSADO, DAISY	51		DARTMOUTH ST	8
	PEREIRA-TOSADO, EMILIO	51		DARTMOUTH ST	8
U	PEREIRA-TOSADO, ISABELLA	51		DARTMOUTH ST	8
R	PERELLA, BARRY V	499		RIVER RD	5
R	PERELLA, CHERYL	499		RIVER RD	5
D	PERELLA, GIANNA	499		RIVER RD	5
U	PERELLA, GUILIA LAUREN	499		RIVER RD	5
R	PERELLA, MIA K	499		RIVER RD	5
D	PEREZ, AMARILYS	45		ALLISON LN	2
U	PEREZ, BRIANNE F	46		PRINCETON AVE	2
R	PEREZ, CUC THI	47		ELM ST	8
U	PEREZ, ENID MERCADO	1119		MAIN ST	8
R	PEREZ, GERALDO V	47		ELM ST	8
U	PEREZ, JASON	6		NORTH WEST ST	7
U	PEREZ, KARLA	118		REGENCY PARK DR	4
	PEREZ, KIMBERLY A	142	G	AUTUMN ST	8
U	PEREZ, LEE OSCAR	775		SPRINGFIELD ST	3
D	PEREZ, LIZZETE	361		SPRINGFIELD ST	3
R	PEREZ, RUPERTO	29		EDITHA AVE	5
U	PEREZ, SHEILA	6		NORTH WEST ST	7
	PEREZ, STEVEN	46		PRINCETON AVE	2
D	PEREZ, TERESA	33	7	NORMAN TER	1
U	PEREZ, ZANORIS	204		NORTH ST	1
U	PEREZ POUEYMIROU, MIGUEL A	97		HOPE FARMS DR	6
D	PEREZ RIVERA, GLADYMAR	80		PHEASANT HILL DR	7
U	PERILLO, DAVID J	36		CENTRAL ST	5
D	PERITZ, BEVERLY A	62		BROOKLINE AVE	2
U	PERKINS, CARL ALDEN	79		COOLEY ST	1
	PERKINS, GAIL MARIE	79		COOLEY ST	1
U	PERKINS, KATHERINE H	5D		MANSION WOODS DR	3
R	PERKINS, ROLAND A	16		SUNRISE TER	5
U	PERLMUTTER, JANET T	24F		CASTLE HILL RD	8
U	PERRAULT, STEPHEN J	144		PARKVIEW DR	2
U	PERREAULT, BRIAN JOHN	106		CHANNELL DR	5
U	PERREAULT, DOROTHY F	54		PLANTATION DR	5
D	PERREAULT, JACQUELINE M	110		CORONET CIR	1
D	PERREAULT, MARILYN	48		RAYMOND CIR	4
U	PERREAULT, MARY K	110		CORONET CIR	1
U	PERREAULT, NICOLE MARIA	106		CHANNELL DR	5
D	PERREAULT, RYAN MICHAEL	110		CORONET CIR	1
U	PERREAULT, STEPHEN J	110		CORONET CIR	1
D	PERRONE, KILEY FAYE	21	2	KING ST	1
D	PERRONE, MARC JAMES	75		FOREST RD	8
D	PERRONE, MOLLY E	75		FOREST RD	8
D	PERROT, MEGAN	50		BIRCH HILL RD	8
U	PERROT, MICHAEL S	79		FOREST HILL RD	2
R	PERROT, MICHAEL STEPHEN	141		LEALAND AVE	4
U	PERRY, ABIGAIL JUNE	42		REED ST	4
U	PERRY, ALEXANDRA	39		FORDHAM AVE	2
U	PERRY, ANDREA M	57		HUNTING LN	6
U	PERRY, ANNA MARIE	16		SCHERPA ST	1
U	PERRY, ANNMARIE	165		CAMBRIDGE ST	2
	PERRY, BROOKE M	15		AGNOLI PL	2
U	PERRY, BRYAN K	75		LETENDRE AVE	1
U	PERRY, CHARLOTTE M	36		MARLENE DR	2
U	PERRY, CHERRELYN	533		SOUTH WEST ST	7
U	PERRY, COREY L	185		SPRINGFIELD ST	3
U	PERRY, DENNIS J	165		CAMBRIDGE ST	2
U	PERRY, DOCK J	663		RIVER RD	5
U	PERRY, ELIZABETH A	24		MOUNTAINVIEW ST	6
U	PERRY, FRED W	36		MARLENE DR	2
U	PERRY, HENRY H JR	2	24	SUTTON PL	1
U	PERRY, IAN	15		AGNOLI PL	2
U	PERRY, KARIANN	39		FORDHAM AVE	2
U	PERRY, KIMBERLY ANN	1026		SPRINGFIELD ST	2
U	PERRY, KYLE A	64		LINE ST	3
R	PERRY, LINDA S	663		RIVER RD	5
U	PERRY, LISA R	1187		SPRINGFIELD ST	6
U	PERRY, LORIE JEAN	15		AGNOLI PL	2
D	PERRY, MARSHA	21		VALENTINE ST	4
U	PERRY, MICHAEL D	57		HUNTING LN	6
U	PERRY, PAMELA ANN	75		LETENDRE AVE	1
R	PERRY, ROBERT W SR	39		FORDHAM AVE	2
U	PERRY, RUTH A	17		MOUNTAINVIEW ST	6
U	PERRY, SAMANTHA N	165		CAMBRIDGE ST	2
R	PERRY, SAMUEL EDWARD	414		SOUTH ST	8
U	PERRY, SHELDON WAYNE	414		SOUTH ST	8
U	PERRY, SUSAN F	22		MOORELAND ST	3
U	PERRY, WAYNE D JR	414		SOUTH ST	8
D	PERRY, WAYNE D SR	21		VALENTINE ST	4
U	PERSICO, ROCCO	18C		MANSION WOODS DR	3
U	PERSICO, STACEY JEAN	286C		SOUTH ST	8
D	PERTUSI, CHARLES JOHN	22		GEORGE ST	1
U	PERUSSE, BROOKE FRANCES	4		LOSITO LN	6
D	PERUSSE, DALE N	177		REGENCY PARK DR	4
U	PERUSSE, JEREMY DAVID	4		LOSITO LN	6
U	PERUSSE, NOELLE ASHLEY	35		SHOEMAKER LN	6
U	PERUSSE, ZACHARY M	35		SHOEMAKER LN	6
U	PERYEU, ANATOLI	184		TOBACCO FARM RD	7
U	PERYEU, PIOTR	184		TOBACCO FARM RD	7
U	PERYEVA, ALEKSANDRA	184		TOBACCO FARM RD	7
U	PERYEVA, YAUHENIYA	184		TOBACCO FARM RD	7
U	PETERS, CAROLE F	417		SPRINGFIELD ST	3
R	PETERS, DIANE M	358		NORTH WEST ST	7
U	PETERS, DONALD A	21		ALFRED CIR	8
R	PETERS, EDWARD R JR	61		COOPER ST	4
U	PETERS, KARA MICHELE	358		NORTH WEST ST	7
U	PETERS, MICHAEL F	358		NORTH WEST ST	7
D	PETERS, SHELLY ANN	27		MILL ST	6
U	PETERSEN, CLAUS	105		CHANNELL DR	5
D	PETERSEN, JULIE A	105		CHANNELL DR	5
R	PETERSON, ALEXANDER M	53		CHAREST LN	8
U	PETERSON, ANGELA MARIA	76		HENDOM DR	6
U	PETERSON, BRUCE A	222		SCHOOL ST	5
U	PETERSON, CHRISTINA MARIA	76		HENDOM DR	6
U	PETERSON, ERIC D	1080		RIVER RD	5
U	PETERSON, HEATHER L	1030		SPRINGFIELD ST	2
R	PETERSON, JAMES A JR	53		CHAREST LN	8
D	PETERSON, KATHERINE A	42		ROBERTA CIR	5
A	PETERSON, LISA ETHEL	222		SCHOOL ST	5
D	PETERSON, MARY ANN	53		CHAREST LN	8
U	PETERSON, MAXWELL RICHARD	51		MONROE ST	5
R	PETERSON, MICHELLE F	53		CHAREST LN	8
U	PETERSON, MONICA	32		COLUMBUS ST	3
U	PETERSON, PETER F	27		WHITE OAKS DR	2
U	PETERSON, RICHARD P	51		MONROE ST	5
U	PETERSON, SARAH J	222		SCHOOL ST	5
U	PETERSON, STEVEN THOMAS	76		HENDOM DR	6
	PETIT, MOLLY	27		ALHAMBRA CIRCLE NO	5
U	PETRANGELO, ANN ELIZABETH	1639		SUFFIELD ST	8
D	PETRANGELO, FRANK A	350		NORTH WEST ST	7
R	PETRANGELO, JUSTIN ANTHON	627		SOUTH WEST ST	7
U	PETRANGELO, LEONARD	1639		SUFFIELD ST	8
U	PETRANGELO, LINDSEY DIANE	627		SOUTH WEST ST	7
R	PETRANGELO, MARGARET SUS	350		NORTH WEST ST	7
U	PETROFF, KERRIE L	27		RIVERVIEW AVE	8
D	PETRONE, BERNARD	59		FEDERAL ST	4
U	PETRUCCI, ELIZABETH J	91		CHANNELL DR	5
R	PETRUCCI, ROSADA	38		CHRISTOPHER LN	7
R	PETRUCCI, RUSSELL SIMON	343		SCHOOL ST	5
R	PETRUCCI, SHERRY E	343		SCHOOL ST	5
	PETTAZZONI, GIANNA	125		NORTH WESTFIELD ST	7
D	PETTAZZONI, ROBERT H	116		GRANGER DR	7
U	PETTAZZONI, STEPHANIE L	125		NORTH WESTFIELD ST	7
D	PETTAZZONI, SUSAN A	116		GRANGER DR	7
U	PEVLIN, ANDREW S	36		COUNTRY RD	3
U	PEVLIN, DANIELLE B	36		COUNTRY RD	3
D	PEVZNER, STEVEN R	43		WILDFLOWER LN	4
U	PEZZINO, ANTOINETTE MARIE	40		BLACKSMITH RD	7
U	PFABE, HUBERT	571		MAIN ST	5
U	PFAFFENBACH, DANIEL WARRE	6	4	SUTTON PL	1
U	PFAU, BEVERLY J	110		CRICKET RD	7
U	PFAU, KEVIN M	110		CRICKET RD	7
U	PFAU, MICHAEL	110		CRICKET RD	7
U	PFEFFER, KAIA RAIN	63		WOODSIDE DR	4
D	PFEFFER, KATHLEEN L	149		JAMES ST	1
R	PFEFFER, RICK E	149		JAMES ST	1
U	PHAM, BETTY	374		SPRINGFIELD ST	1
U	PHAM, HOA THI	138		LANCASTER DR	3
	PHAM, LIEU	464		MAIN ST	4
	PHAM, SON	11		PAUL REVERE DR	7
U	PHAN, MY PHUONG	596		NORTH ST	2
U	PHAN, UYEN	250		COOPER ST	4
R	PHELPS, LAWRENCE S	96		MOORE ST	1
U	PHELPS, LINDA L	2		REGENCY PARK DR	4
U	PHELPS, NICHOLAS GOUVERNE	438		SPRINGFIELD ST	1

V	NAME	HOUSE	APT	STREET	PCT
D	PHILBIN, MARY JANE	19E		MANSION WOODS DR	3
U	PHILBRICK, KARA	33	21	NORMAN TER	1
R	PHILIP, ELIZABETH MARY	10		BEEKMAN PL	5
D	PHILIPS, JAMES MICHAEL	40		WESTERN DR	5
D	PHILIPS, SAMANTHA ROSE	40		WESTERN DR	5
U	PHILLIPS, ANIYA ROSE	315		SPRINGFIELD ST	3
U	PHILLIPS, ANTHONY L	45		FERNWOOD DR	6
U	PHILLIPS, BRETT W	18		KAREN LYNN CIR	7
U	PHILLIPS, CALLI STEPHANIE	45		FERNWOOD DR	6
U	PHILLIPS, CONRAD J	34		HOMER ST	1
D	PHILLIPS, DEBORAH ANN	1238		MAIN ST	8
CC	PHILLIPS, DUNCAN MAC GREGO	349		BARRY ST	7
U	PHILLIPS, ETHAN MARK	42		RAYMOND CIR	4
D	PHILLIPS, GEOFFREY M	172		CAMBRIDGE ST	2
U	PHILLIPS, HAYLEY MORGAN	42		RAYMOND CIR	4
U	PHILLIPS, HAZEL M	34		HOMER ST	1
U	PHILLIPS, JOELLE L	42		RAYMOND CIR	4
U	PHILLIPS, JOHN W JR	72		HOMER ST	1
R	PHILLIPS, JONATHAN M	90		BROZ TER	1
U	PHILLIPS, JOSHUA DOUGLAS	96	1	WALNUT ST	1
D	PHILLIPS, KRISTINE PAULA	1	3	BELDEN CT	6
U	PHILLIPS, MARK ROBERT	42		RAYMOND CIR	4
U	PHILLIPS, MASON CHARLES	42		RAYMOND CIR	4
U	PHILLIPS, MEAGAN R	54		ALHAMBRA CIRCLE SO	5
U	PHILLIPS, MICHAEL J	90		BROZ TER	1
D	PHILLIPS, PAGE L	172		CAMBRIDGE ST	2
D	PHILLIPS, ROGER C	99		PAUL REVERE DR	6
U	PHILLIPS, SARAH RENEE	46		GIFFIN PL	3
	PHILLIPS, SUSAN M	72		HOMER ST	1
U	PHILLIPS, THEOREN L	45		FERNWOOD DR	6
U	PHILLIPS, TYLER MICHAEL	32		PAUL REVERE DR	7
R	PHILP, CARLA MARIE	178		LANCASTER DR	3
R	PHILP, ROBERT IV	178		LANCASTER DR	3
U	PHOMMACHANH, ZHENXIAN	145		MAPLE ST	1
D	PHU, HELEN	45		RISING ST	6
U	PHU, MEGAN	45		RISING ST	6
U	PIANGERELLI, DAVID F	72		HEMLOCK RIDGE	2
U	PIAO, HAILONG	129		SOUTH ST	8
R	PIASCIK, DANIELLE A	33		NORTH WEST ST	7
R	PIASCIK, JUSTIN FRANCIS	33		NORTH WEST ST	7
	PIATTIRIOS, ANAKIN I	138		PRINCETON AVE	2
U	PIATTIRIOS, RICHARD GUSTAV(	138		PRINCETON AVE	2
R	PIAZZA, ANTHONY RICHARD	81		COLUMBIA DR	7
	PIAZZA, KRISTINA M	81		COLUMBIA DR	7
U	PIAZZA, TRINA M	81		COLUMBIA DR	7
U	PICA, YELEANE K	361		SUFFIELD ST	4
U	PICA, ZELIAHNA A	361		SUFFIELD ST	4
U	PICARD, ASHLEY A	78		NORRIS ST	3
O	PICARD, DAVID K	17		QUAIL HOLLOW RD	8
	PICARD, GILLES	61		COOPER ST	4
D	PICARD, JEREMY E	124		NORTH ST	1
D	PICARD, LISSA A	124		NORTH ST	1
U	PICARD, MATTHEW JOSEPH	66		RHODES AVE	3
	PICARD, PAULINE M	17		COREY COLONIAL CDS	5
D	PICARD, SANDRA M	17		QUAIL HOLLOW RD	8
U	PICARDI, CARMINE M	350	47	MEADOW ST	5
U	PICCIN, JUNE I	0	9	WRIGHT ST	8
D	PICCIN, KATHRYN ELIZABETH	82		ALBERT ST	5
U	PICCIN, MICHAEL G	82		ALBERT ST	5
U	PICCIN, MICHAEL E	82		ALBERT ST	5
U	PICCO, W MICHAEL	38		SEQUOIA DR	3
U	PICCOLI, EDWARD	8		MORNINGSIDE CIR	2
U	PICCOLI, JOSEPH	48		BEEKMAN DR	5
D	PICCOLI, KAREN E	48		BEEKMAN DR	5
U	PICCOLI, MARIE LOUISE	20		HENDOM DR	6
U	PICKETT, AMELIA JANE	363		NORTH WEST ST	7
R	PICKETT, CARL WAYNE	729		SILVER ST	6
R	PICKETT, DAVID NEAL	363		NORTH WEST ST	7
U	PICKETT, EMMA-LEE SUE	94		PHEASANT HILL DR	7
D	PICKETT, JEFFREY	363		NORTH WEST ST	7
D	PICKETT, JULIE A	729		SILVER ST	6
U	PICKETT, KATHLEEN	363		NORTH WEST ST	7
U	PICKETT, MELANI SUE	94		PHEASANT HILL DR	7
D	PICKLES, JANE	2B		MANSION WOODS DR	3
	PICKNEY, BOBBY	95		NORTH WESTFIELD ST	7
U	PICKUNKA, JORDAN THOMAS	35		HICKORY ST	6
R	PIDGEON, JAMES W	25		TRACY DR	3
U	PIDGEON, JOHN J	77		SUFFIELD ST	4
U	PIDGEON, JOSEPH JOHN	77		SUFFIELD ST	4
R	PIDGEON, MELISSA V	77		SUFFIELD ST	4
R	PIDGEON, THEODORE J	25		TRACY DR	3
U	PIEDRA, ROBERT W	67		BEEKMAN DR	5
D	PIELA, AMY E	4G		MAPLE VIEW LN	3
U	PIELA, DANIEL CHARLES	245		SILVER LAKE DR	6
	PIELA, RYAN C	4G		MAPLE VIEW LN	3
U	PIERCE, DAVID C	38		PLANTATION DR	5
D	PIERCE, DEAN H	18		SHIBLEY CT	1
D	PIERCE, MARY JO	18		SHIBLEY CT	1
D	PIERI, MAGDELEINE GF	44B		PHEASANT HILL DR	7
U	PIERREPONT, TERRI LYNN	63		FAIRVIEW ST	4
U	PIERSON, ERICA MARIE	29		FOREST RD	8
D	PIERSON, GREGG A	662		MAIN ST	4
U	PIERSON, TAMMY L	662		MAIN ST	4
	PIERSON, TYLER	57		KELLOGG AVE	7
D	PIESZ, GERALD JOSEPH	32		SUNNYSLOPE AVE	8
U	PIETERSE, JONATHAN DAVID	160		BROOKFIELD LN	8
U	PIETRAS, JANICE H	795		NORTH WEST ST	2
U	PIETRAS, KENNETH MYRON	795		NORTH WEST ST	2
L	PIETRASZ, DAVID M	29		FOREST RD	8
D	PIETRASZ, MARIA	1019		NORTH ST	7
	PIETRASZ, MICHAEL	1019		NORTH ST	7
U	PIETRONIRO, ANGELINA MARIA	19		CHARTER OAK DR	6
U	PIETRONIRO, CAROL A	34		CEDAR KNOLL DR	7
	PIETRONIRO, DAKOTA E	34		CEDAR KNOLL DR	7
U	PIETRONIRO, JOHN G	19		CHARTER OAK DR	6
D	PIETRONIRO, JOHN C	19		CHARTER OAK DR	6
D	PIETRONIRO, MARIA F	19		CHARTER OAK DR	6
D	PIETRONIRO, MICHAEL ANTHON	83		KATHARINE DR	5
U	PIETRONIRO, NICOLAS J	19		CHARTER OAK DR	6
U	PIETRONIRO, VINCENT A	34		CEDAR KNOLL DR	7
U	PIETTE, SANDRA	114		CARR AVE	4
E	PIGEON, EDWARD P	1		HENDOM DR	7
R	PIGEON, IRENE S	10		ROSIE LN	8
E	PIGEON, MARY P	1		HENDOM DR	7
U	PIGNATARE, FRANK C	685		SUFFIELD ST	6
U	PIHL, JOHN D	188		BROOKFIELD LN	8
D	PIKE, CORY J	45		VASSAR RD	2
D	PIKE, JENNIFER A	45		VASSAR RD	2
U	PILAWSKI, JAN J	120		ROBIN RIDGE DR	2
U	PILAWSKI, LYNN M	120		ROBIN RIDGE DR	2
	PILEGI, ANTHONY H	46		PAUL REVERE DR	7
D	PILEGI, DOROTHY Y	46		PAUL REVERE DR	7
D	PILEGI, LOUISELLE A	76		COUNTRY RD	3
U	PILIERO, VINCENT	16		SENATOR AVE	4
D	PILLARELLA, LEONARD J	57		DOGWOOD LN	8
R	PILON, KIMBERLY A	32		COYOTE CIR	2
	PILON, KYLE R	32		COYOTE CIR	2
U	PILON, ROBERT GERARD	28		ROSIE LN	8
R	PILON, ROBERT ALAN	32		COYOTE CIR	2
U	PILOTTE, BRUCE GERALD	96		HUNTER'S GREENE CIR	8
U	PILOTTE, KATHLEEN THERESA	96		HUNTER'S GREENE CIR	8
	PINARD, GERARD R	21	12	RIVER RD	8
	PINDER, DAVID R	277		REGENCY PARK DR	4
D	PINDER, LYNN MARIE	277		REGENCY PARK DR	4
D	PINDER, PETER MICHAEL	14		RIVIERA DR	8
U	PINKERMAN, KATHERINE	1		PLANTATION DR	5
U	PINNEY, MANDI A	51	11	MAPLE ST	1
U	PINNEY, TAMMY JEAN	142		COOPER ST	4
U	PINO, MANUEL J	128		CHANNELL DR	5
D	PINO, SUSAN B	128		CHANNELL DR	5
D	PIO, CLARA MARIA	140		ANVIL ST	7
U	PIOGGIA, AIMEE	855		MAIN ST	5
U	PIOGGIA, AMY S	25		POINSETTA ST	4
D	PIOGGIA, ANTHONY III	20		SHARON LN	7
U	PIOGGIA, CAROLYN A	658		SOUTH WEST ST	7
D	PIOGGIA, JENNIFER A	658		SOUTH WEST ST	7
R	PIOGGIA, JESSICA M	27		PORTLAND ST	1
R	PIOGGIA, KIMBERLY A	27		PORTLAND ST	1
D	PIOGGIA, MICHAEL DAVID	25		POINSETTA ST	4
U	PIOGGIA, MICHAEL S	20		SHARON LN	7
U	PIOGGIA, RICHARD P	658		SOUTH WEST ST	7
U	PIOGGIA, RONALD M	855		MAIN ST	5
	PIOGGIA, SANTINO	25		POINSETTA ST	4
D	PIOGGIA, SUSAN M	20		SHARON LN	7
U	PIORETTA, DAVID JOHN	24		RIVIERA DR	8
D	PIOTROWSKI, ALYSSA M	191		TOBACCO FARM RD	7
D	PIOTROWSKI, HALEY LYNN	191		TOBACCO FARM RD	7
D	PIOTROWSKI, KAREN A	191		TOBACCO FARM RD	7
D	PIOTROWSKI, RUDOLPH JR	191		TOBACCO FARM RD	7
U	PIPER, JUDITH A	8		BARRY ST	6
D	PIQUETTE, CECILE T	105		EDGEWATER RD	6
R	PIQUETTE, DANIEL PAUL	420		SPRINGFIELD ST	1
D	PIQUETTE, EDNA NYAKECHO EI	420		SPRINGFIELD ST	1
	PIQUETTE, KENNETH	464		MAIN ST	4
U	PIQUETTE, RYAN MICHAEL	27		BELVIDERE AVE	2
U	PIRNIE, CHARLES EUGENE	41		WOODSIDE DR	4
D	PIRNIE, DIANE MARIE	41		WOODSIDE DR	4
U	PIRNIE, GINA M	22		ORLANDO ST	6
U	PIRNIE, KEVIN C	22		ORLANDO ST	6
U	PIRNIE, PAUL D	11		WHITE OAKS DR	2
R	PIRNIE, SHAWN	34		KELLOGG AVE	7
R	PIROG, DENNIS J	86		VILLA DR	6
R	PIROG, MICHELE F	86		VILLA DR	6
	PIROGOV, ALEKSANDR	349		SPRINGFIELD ST	3
U	PIROGOV, KEVIN	349		SPRINGFIELD ST	3
	PIROGOV, MAXIM	349		SPRINGFIELD ST	3
	PIROGOV, SERGEY	347		SPRINGFIELD ST	3
U	PIROGOVA, ANASTASIYA A	349		SPRINGFIELD ST	3
	PIROGOVA, ANNA	347		SPRINGFIELD ST	3
	PIROGOVA, IRINA	349		SPRINGFIELD ST	3
D	PIROLO, DOUGLAS J	395		SPRINGFIELD ST	3
D	PIRRO, DIANE MARIE	674		NORTH WEST ST	2
R	PIRRO, JEFFREY S	8		WOODCOCK CT	7
U	PIRRO, JOHN R	674		NORTH WEST ST	2
U	PIRRO, JOSEPH W	674		NORTH WEST ST	2
U	PIRRO, MARTHA MIRIAM	469		NORTH ST	1
D	PIRRO, VINCENT THOMAS	674		NORTH WEST ST	2
U	PIRRONI, MICHELLE G	747		SOUTH WEST ST	7
U	PISANO, AMY BETH	459		RIVER RD	5
R	PISANO, CHRISTOPHER P	4		SHERWOOD DR	5

V	NAME	HOUSE	APT	STREET	PCT
R	PISANO, DANIEL J	105		KENSINGTON ST	3
D	PISANO, DAVID ALLEN	245		VALLEY BROOK RD	2
U	PISANO, DEBORAH ANN	234		NORTH ST	1
U	PISANO, DONALD J	234		NORTH ST	1
U	PISANO, DONNA LEE	245		VALLEY BROOK RD	2
D	PISANO, ELIZABETH ANN	185		MAYNARD ST	1
D	PISANO, EMILY C	33		CYNTHIA PL	2
R	PISANO, LYNDSAY	4		SHERWOOD DR	5
R	PISANO, MICHAEL J	459		RIVER RD	5
CC	PISANO, NICHOLAS A	33		CYNTHIA PL	2
U	PISANO, ROSEMARY E	144	A	AUTUMN ST	8
D	PISARCIK, CLAIRE A	53		RUGBY RD	2
U	PISARCIK, JAMES JOHN	53		RUGBY RD	2
D	PISARSKI, CAITLYN M	103		COREY COLONIAL CDS	5
D	PISARSKI, EILEEN TREMBLE	103		COREY COLONIAL CDS	5
R	PISE, DANIEL P	45		SUNSET TER	7
U	PISE, KRISTINA MARIA	23		SAMUEL ST	4
U	PITEO, ANTHONY J	350	35	MEADOW ST	5
D	PITEO, JANESSA ANNE	350	35	MEADOW ST	5
D	PITONIAK, AMELIA OHARE	342		ADAMS ST	6
U	PITONIAK, ANN MARIE	24		FORDHAM AVE	2
U	PITONIAK, DENNIS D	24		FORDHAM AVE	2
U	PITONIAK, JUSTIN MATTHEW	342		ADAMS ST	6
D	PITTENGER, CHRISTOPHER R	215		CLOVER HILL DR	2
U	PITTENGER, KIRSTEN LAMMER	215		CLOVER HILL DR	2
U	PITTENGER, ROBERT CONRAD	215		CLOVER HILL DR	2
D	PITTSINGER, ZACHARY ISAIAH	38		PHEASANT HILL DR	7
D	PITZER, DAVID N	75		SILVER ST	8
D	PLACZEK, ELEANOR MARY	89		LEALAND AVE	4
U	PLACZEK, PAUL ANDREW	89		LEALAND AVE	4
R	PLAKIAS, JEFFREY M	679		BARRY ST	7
	PLAKIAS, LAUREN M	679		BARRY ST	7
U	PLAKIAS, LYNN	11E		CASTLE HILL RD	6
	PLAKIAS, MICHAEL R	679		BARRY ST	7
U	PLAKIAS, THOMAS J	11E		CASTLE HILL RD	6
	PLAKIAS, THOMAS G	679		BARRY ST	7
U	PLAKIAS, TRACY L	679		BARRY ST	7
U	PLAMONDON, CODY J	41		WESTERN DR	5
U	PLAMONDON, JASON R	499		SOUTH WEST ST	7
U	PLAMONDON, PATRICIA A	499		SOUTH WEST ST	7
U	PLAMONDON, ROBERT A	499		SOUTH WEST ST	7
U	PLAMONDON, ZACHARY JOSEP	413		BARRY ST	7
U	PLANTE, CHEYENNE J	17D		MANSION WOODS DR	3
U	PLANTE, CRAIG EDWARD	19		NOLAN LN	2
U	PLANTE, DONNA M	0	26	WRIGHT ST	8
U	PLANTE, LYNNE	157		FLORIDA DR	5
U	PLANTE, NORMAN DOUGLAS	108		CAMPBELL DR	5
D	PLANTE, RONALD GEORGE	31		FEDERAL ST	4
U	PLANZO, ANTHONY J	20		STERLING RD	5
U	PLANZO, ANTHONY L	20		STERLING RD	5
D	PLANZO, ELAINE F	70		DEBRA LN	5
D	PLANZO, ELIZABETH	20		STERLING RD	5
U	PLANZO, JAMES P	200		ADAMS ST	8
U	PLANZO, KATHLEEN E	200		ADAMS ST	8
U	PLANZO, NICHOLAS J	200		ADAMS ST	8
U	PLASSE, ALAN JOSEPH	60		MEADOW ST	4
CC	PLASSE, CARLY RENEE	60		MEADOW ST	4
U	PLASSE, CHRISTOPHER R	60		MEADOW ST	4
U	PLASSE, GLORIA M	56		SEQUOIA DR	3
U	PLASSE, MICHAEL JOHN	49		ALFRED CIR	8
D	PLASSE, RONALD RICHARD	56		SEQUOIA DR	3
U	PLATANITIS, BARBARA J	74		CLOVER HILL DR	2
D	PLATANITIS, JAMES JOHN	101		HIGHLAND ST	3
D	PLATANITIS, JEANETTE L	101		HIGHLAND ST	3
D	PLATANITIS, SARAH E	670		MILL ST	3
U	PLATOSZ, JANET F	145		RAYMOND CIR	4
U	PLATT, SARAH ELIZABETH HAR	36		SHERI LN	3
L	PLESHAW, DAVID T	17		INDEPENDENCE RD	6
	PLESHAW, KELLY A	17		INDEPENDENCE RD	6
U	PLESHAW, ROBIN M	40		HUNT ST	4
U	PLISKA, CLIFFORD J	38		ROOSEVELT AVE	2
U	PLISKA, CYNTHIA B	38		ROOSEVELT AVE	2
	PLISKA, JAMES C	38		INDEPENDENCE RD	6
U	PLISKA, KRISTA LEE	38		INDEPENDENCE RD	6
U	PLISKA, SARAH BETH	38		ROOSEVELT AVE	2
U	PLODZIK, JOYCE LYNN	147		COREY COLONIAL CDS	5
U	PLOOF, BILLIE LYN	415	6	SPRINGFIELD ST	3
U	PLOUFFE, ERICA E	38		PHEASANT HILL DR	7
U	PLOURD, HEATH ALLEN	165		ELM ST	8
D	PLOURDE, ANNE M	253		ROWLEY ST	3
U	PLOURDE, CATHERINE	66		MCKINLEY ST	1
U	PLOURDE, DAVE R JR	890		MAIN ST	8
U	PLOURDE, GEORGE JOSEPH JR	66		MCKINLEY ST	1
	PLOURDE, NELSON P	253		ROWLEY ST	3
U	PLOURDE, SUSAN MARIE	1253		NORTH WESTFIELD ST	2
U	PLUMADOR, JOHN JR	20		FRANK ST	4
U	PLUMADOR, LORIANN	20		FRANK ST	4
U	PLUMADOR, MATTHEW JOHN	20		FRANK ST	4
D	PLUMMER, MARILYN MARGARE	50		FORDHAM AVE	2
D	PLUMMER, STEPHEN B	50		FORDHAM AVE	2
D	PODGORSKI, ARTHUR L	95		CRICKET RD	7
O	PODGORSKI, JACQUELINE P	350	6	MEADOW ST	5
U	PODGORSKI, JOHN	131		BARRY ST	7
U	PODSADOWSKI, THEODORE FR	95		HASTINGS ST	2
U	PODWORSKI, JAMES M JR	38		BLAIR'S HILL RD	3
	PODWORSKI, MCKENNA M	38		BLAIR'S HILL RD	3
U	POE, BRITTNEY AMARAL	53		WINDERMERE DR	3
U	POE, DANIEL JOSEPH	53		WINDERMERE DR	3
U	POGGI, ALEXANDER CHARLES	78		NICOLE TER	6
D	POGGI, CHRISTINA MARIA	512		SOUTHWICK ST	7
R	POGGI, DEAN J	14		SPENCER ST	1
U	POGGI, LEE J	27		HOWARD ST	1
D	POGGI, REBECCA W	75		LEALAND AVE	4
U	POGGI, RICHARD A	75		LEALAND AVE	4
U	POHNER, GERALD MICHAEL	73		NORTH WESTFIELD ST	7
U	POHNER, HOLLY J	73		NORTH WESTFIELD ST	7
D	POHNER, MILDRED A	160		NORTH WESTFIELD ST	7
U	POHORYLO, JAN	21		HEMLOCK RIDGE	2
U	POHORYLO, LYUDMILA	21		HEMLOCK RIDGE	2
U	POIRIER, ANDREA L	467		PINE ST	7
U	POIRIER, ANDREA KATELYN	58		OAK HILL AVE	1
U	POIRIER, CAROL ANN	75		PLEASANT VALLEY RD	2
U	POIRIER, DAVID C	75		PLEASANT VALLEY RD	2
R	POIRIER, DEBORA L	260		SOUTHWICK ST	7
D	POIRIER, JANE F	58		VILLA DR	6
U	POIRIER, JASON A	116		SILVER ST	6
D	POIRIER, JOSEPH J	76		FOX FARM RD	2
R	POIRIER, KATELYN NICOLE	24		BARDEN ST	8
U	POIRIER, LANCE R	260		SOUTHWICK ST	7
U	POIRIER, LOUIS R	58		VILLA DR	6
U	POIRIER, MARK C	75		PLEASANT VALLEY RD	2
U	POIRIER, MATTHEW W	58		OAK HILL AVE	1
U	POIRIER, MELANIE ANN	260		SOUTHWICK ST	7
D	POIRIER, MILDRED K	193		RIVER RD	8
U	POIRIER, SHAWN M	260		SOUTHWICK ST	7
U	POITRAS-MARRERO, ASHLEY R	128	2	NORTH WESTFIELD ST	7
U	POK, VEASNA	148		RIVIERA DR	8
U	POKORNY, CATHERINE MAGRA	76		EDGEWATER RD	6
U	POKORNY, JEFFREY A	76		EDGEWATER RD	6
R	POKORNY, RACHEL CATHERINE	58		EDGEWATER RD	6
	POLAK, DEANA M	35		KAREN DR	3
U	POLAK, EDWARD	35		KAREN DR	3
D	POLAK, ROXANN M	50		GARDEN ST	6
U	POLASKI, ANNEMARIE	567		SUFFIELD ST	4
R	POLASKI, JOSEPH B	567		SUFFIELD ST	4
R	POLASTRY, DEBRA J	23		MAPLE AVE	4
R	POLEK, CHERYL LYNN	147		CLOVER HILL DR	2
R	POLEK, CHRISTOPHER	24		MOORE ST	1
U	POLEK, CLEMENS L JR	147		CLOVER HILL DR	2
	POLEVOY, ALINA	21		WISTERIA LN	1
	POLEVOY, LEONID	149		ELM ST	8
U	POLEVOY, LYUDMILA	21		WISTERIA LN	1
U	POLEVOY, SERGEY	21		WISTERIA LN	1
	POLEVOY, TIMOTHY	21		WISTERIA LN	1
U	POLITO, CLAIRE E	92		FARMINGTON CIR	2
U	POLITO, PETER JOHN	92		FARMINGTON CIR	2
U	POLIWCZAK, JOHN E	81		FLORIDA DR	5
	POLLACK, AIMEE R	77	5	HIGH ST	1
U	POLLARD, EDWARD D	144		REGENCY PARK DR	4
D	POLLEY, ANDREA MARIE	230		PINE ST	7
R	POLLEY, BRIAN S	230		PINE ST	7
U	POLLEY, SAMUEL WALTER	230		PINE ST	7
U	POLLOCK, DEBRA ANN	341		MEADOW ST	4
R	POLLOCK, WILLIAM J	341		MEADOW ST	4
U	POLMATIER, JAMES VERNON	15		PETERSON CIR	2
R	POLMATIER, JOSEPH P	15		PETERSON CIR	2
U	POLOVA, SOFIYA	11		SPENCER ST	1
U	POLTAVETS, LILIYA I	238		COOPER ST	4
D	POLUMBO, ELIZABETH A	20B		STILL BROOK LN	7
U	POLYOVA, DIANA	149		ELM ST	8
	POLYOVA, LYUDMILA	149		ELM ST	8
	POLYOVA, RAISA	149		ELM ST	8
U	POMEROY, BARBARA S	52D		PAUL REVERE DR	7
U	POMEROY, DIANE GRANDAHL	59		WESTERN DR	5
U	POMEROY, EDDIE ELIZABETH	32		SHOEMAKER LN	6
	POMEROY, GORDON	19		WITHERIDGE ST	2
U	POMERVILLE, LISA A	16		STERLING RD	5
R	POMPI, ANTOINETTE	51		HOPE FARMS DR	6
D	POND, DEBRA ANN	845		MAIN ST	5
R	POND, RAYMOND KENNETH	845		MAIN ST	5
D	POND, TINA M	980		MAIN ST	8
D	PONE, NICOLE M	400		NORTH ST	1
U	POOLE, NOREEN A	36		DOGWOOD LN	8
U	POOLER, CHERYL ANN	72		FOREST RIDGE LN	8
U	POOLER, DEJAWN	72		FOREST RIDGE LN	8
	POON, ANGELA	45		RISING ST	6
U	POPE, CHARLENE A	44		RIDGEWAY DR	2
	POPE, DAKOTA	33		BEGLEY ST	1
	POPE, DEBRA A	33		BEGLEY ST	1
U	POPE, LESLIE RICHARD	44		RIDGEWAY DR	2
U	POPE, STEVEN	14		PLANTATION DR	5
U	POPIELARCZYK, AUDREY C	135		COUNTRY RD	3
R	POPIELARCZYK, EDWARD F	64		AMHERST AVE	3
U	POPIELARCZYK, GREGORY M	135		COUNTRY RD	3
D	POPIELARCZYK, PATRICIA A	135		COUNTRY RD	3
D	POPKO, SUSAN KATHERINE	886	40	MAIN ST	8
U	POPLAWSKI, HOPE J	96		CAMBRIDGE ST	2
U	POPOVICH, CAROL A	4A		MANSION WOODS DR	3
U	POPOVICHENKO, DINA	154		FOREST HILL RD	2
U	POPOVICHENKO, VADIM	154		FOREST HILL RD	2

V	NAME	HOUSE	APT	STREET	PCT
U	POPP, DAVID C	25		PROSPECT ST	1
A	PORAT, BRENDAN	10		CASTLE HILL RD	8
	POREDA, AUSTIN WILLIAM	64		MERRELL DR	5
U	PORFILIO, ALISSA M	26		DANNY LN	5
U	PORFILIO, NADINE A	14		JAMIE LN	3
U	PORFILIO, RICHARD J	14		JAMIE LN	3
U	PORLIER, PAUL A	89		WALNUT ST	1
U	POROWSKI, CYNTHIA ANN	70		CECILE ST	3
D	POROWSKI, WALTER L JR	70		CECILE ST	3
U	PORTER, ALEXUS LE ELLEN	51		AMHERST AVE	3
U	PORTER, ROBERT DONALD	14		KELLER CIR	8
U	PORTER, SUZANNE ELAINE	14		KELLER CIR	8
U	PORTILLO-COLON, SIXTO F	1A		MANSION WOODS DR	3
D	PORTNOV, LUCY L	38		RISING ST	6
U	PORTORREAL, ZEDDYMAR	24	19	DWIGHT ST	1
U	POSNER, ANDREW S	22		COREY COLONIAL CDS	5
U	POSNIK, MAXIMILIAN K	34		BARDEN ST	8
U	POSNIK, PAUL	34		BARDEN ST	8
R	POSPOLITA, KRISTEN	597		BARRY ST	7
U	POTITO, ABIGAIL LOUISE	395		SUFFIELD ST	4
	POTITO, AMBER	26		ROYAL ST	3
U	POTITO, JESSICA	62		NORTHWOOD ST	2
U	POTITO, KIMBERLY LYNN	395		SUFFIELD ST	4
U	POTITO, LISA MARIE	26		ROYAL ST	3
	POTITO, TIMOTHY A JR	26		ROYAL ST	3
U	POTITO, TIMOTHY SR	62		NORTHWOOD ST	2
R	POTTER, CHARLES T	22B		KING ST	1
D	POTTER, COLETTE	11		JOSEPH ST	4
U	POTTER, EMILY DALE	32		ELM ST	4
R	POTTER, GARRY STEPHEN	55		HASTINGS ST	2
R	POTTER, JOSEPH M	32		ELM ST	4
U	POTTER, JUDITH K	60		ANVIL ST	7
U	POTTER, JULIA N	94		PHEASANT RUN CIR	7
U	POTTER, KATHLEEN F	181		BROOKFIELD LN	8
U	POTTER, KELLI J	94		PHEASANT RUN CIR	7
D	POTTER, LISA SCHMIDT	32		SOUTH ST	8
U	POTTER, MICHAEL J	94		PHEASANT RUN CIR	7
U	POTTER, MICHAEL J	94		PHEASANT RUN CIR	7
U	POTTER, MILDRED M	55		HASTINGS ST	2
U	POTTS, ASHLEIGH LYNNE	14		ALHAMBRA CIRCLE NO	5
U	POTTS, NATHAN EDWARD	14		ALHAMBRA CIRCLE NO	5
D	POTVIN, CARAL L	73		DOGWOOD LN	8
D	POTVIN, CORY MICHAEL	73		DOGWOOD LN	8
U	POTVIN, MARTHA ANN	60		FARMINGTON CIR	2
U	POULIN, ANTOINE	91		KANAWHA AVE	8
R	POULIN, DAVID W	418	D-5	MEADOW ST	5
U	POULIN, IAN WILLIAM	250		COLEMORE ST	1
U	POULIN, KAYLA ALEXIS	250		COLEMORE ST	1
U	POULIN, KIMBERLY ANN	250		COLEMORE ST	1
	POULIN, MATHIEU	91		KANAWHA AVE	8
U	POULIOT, ANNA P	204		SOUTH ST	8
U	POULIOT, CARRIE A	437	B	SPRINGFIELD ST	3
U	POULIOT, ERIC MITCHELL	5		PLUMTREE WAY	2
D	POULOS, DEBORAH	297		REGENCY PARK DR	4
R	POULOS, MARIA SPIROS	76		HENDOM DR	6
D	POULOS, MARY LOU	39		BARN RD	3
D	POWELL, BARBARA JANE	23		HIGH MEADOW RD	2
U	POWELL, HANNAH ELIZABETH	310		REGENCY PARK DR	4
U	POWELL, JAMES F	23		HIGH MEADOW RD	2
	POWELL, NICHOLAS	54		JAMES AVE	5
D	POWELL, STEVE LEE	53		HUNTER'S GREENE CIR	8
D	POWELL, WANDA JOHNSON	53		HUNTER'S GREENE CIR	8
U	POWERS, CAITLYN TARA	921		RIVER RD	5
D	POWERS, ERIC BRITTON	410	7	MEADOW ST	5
R	POWERS, JOSEPH MICHAEL	72		ALHAMBRA CIRCLE NO	5
R	POWERS, KEVIN JOCK	14		WISTERIA LN	1
U	POWERS, PAMELA J	72		ALHAMBRA CIRCLE NO	5
U	POWERS, PATRICIA A	144		RED FOX DR	7
U	POWERS, PAULA J	141		BARRY ST	7
U	POWERS, REED J	921		RIVER RD	5
U	POWERS, STEVEN S JR	43		COREY COLONIAL CDS	5
U	POWERS, STEVEN S	72		ALHAMBRA CIRCLE NO	5
U	POWIS, AMANDA N	186		BARRY ST	7
U	POWIS, TIMOTHY E	186		BARRY ST	7
U	POWNALL, CHERRY MARIE S	39		ROYAL LN	3
D	POWNALL, KEVIN B	39		ROYAL LN	3
	POWNALL, NATALIE	18		BEGLEY ST	1
U	POZNYUR, OLENA	151		FOREST HILL RD	2
U	POZNYUR, RUSLAN	151		FOREST HILL RD	2
D	PRATT, ALISON P	845		SHOEMAKER LN	6
D	PRATT, ANN E	168		BROOKFIELD LN	8
U	PRATTE, MAUREEN F	3C		MANSION WOODS DR	3
R	PRAY, CHRISTOPHER	120		CAMPBELL DR	5
U	PREFONTAINE, BRIAN ARTHUR	74		KATHY TER	7
U	PREFONTAINE, CHRISTOPHER I	74		KATHY TER	7
U	PREFONTAINE, LISA M	238	A-6	MAPLE ST	1
D	PRENDERGAST, JACQUELINE M	472		SOUTH WEST ST	7
U	PRENDERGAST, NANCY L	8		HALLADAY DR	7
R	PRENIQI, BLERIM	144	H	AUTUMN ST	8
U	PRENIQI, GETA	73		ZACHARY LN	6
U	PRENIQI, GETUAR	73		ZACHARY LN	6
D	PRENIQI, VLORA	144	H	AUTUMN ST	8
R	PRENTICE, ERIC G	77		CHESTNUT LN	8
U	PRENTICE, NANCY A	42		MEMORIAL DR	3
R	PRESCOTT, DANIEL RICHARD	17B		HIGH ST	1
R	PRESCOTT, SHIRLEY J	17B		HIGH ST	1
U	PRESSEY, CRAIG R	78		WILLOWBROOK DR	3
U	PRESSEY, JENNIFER JOY	156	4	SUFFIELD ST	3
U	PRESSEY, PAMELA J	78		WILLOWBROOK DR	3
R	PRESTIA, COURTNEY J	84		ELIZABETH ST	2
U	PRESTON, ANTHONY JOSEPH	16		MEMORIAL DR	3
U	PRESTON, BRITTNEY KATELYN	155		COREY COLONIAL CDS	5
U	PRESTON, DAWN L	16		MEMORIAL DR	3
U	PRESTON, JOHN W	226		MAPLE ST	1
U	PRESTON, MISTEY B	12		PAUL REVERE DR	7
U	PRESTON, PAULA D	96		BRADFORD DR	6
U	PRESTON, PAULA M	63		WRIGHT ST	8
U	PRESTON, PHILLIP JAY JR	155		COREY COLONIAL CDS	5
R	PRESTON, PHILLIP J	63		WRIGHT ST	8
U	PRESTON, WENDY FLORENCE	17		MERRELL DR	5
D	PRESZ, JEFFREY D	158		ELIZABETH ST	2
D	PRESZ, KELLY ANN	158		ELIZABETH ST	2
U	PREW, STEPHEN D	439		SCHOOL ST	5
U	PREYE, HAVA S	347		POPLAR ST	6
T	PREYE, MATTHEW D	347		POPLAR ST	6
	PRICE, CYNDI A	151		SUFFIELD ST	4
D	PRICE, JAMES H	134	B	MAIN ST	4
U	PRICE, MICHAEL G	151		SUFFIELD ST	4
R	PRINCE, PATRICIA LEE	78		COOLEY ST	1
R	PRINCE, SARAH A	775	10-A	SPRINGFIELD ST	3
D	PRIOR, DONALD J	27		AUTUMN ST	8
U	PRIOR, JEANNE S	27		AUTUMN ST	8
D	PRISBY, DONNA M	22		ELBERT RD	5
U	PRIVE, ROBERT A	907		SHOEMAKER LN	6
U	PRIVE, SANDRA G	907		SHOEMAKER LN	6
R	PRIVEDENYUK, ALBINA A	661		RIVER RD	5
U	PRIVEDENYUK, ALEXANDRA	132		CHRISTOPHER LN	7
U	PRIVEDENYUK, ELSHAMA S	132		CHRISTOPHER LN	7
U	PRIVEDENYUK, JOSHUA ALEXA	132		CHRISTOPHER LN	7
U	PRIVEDENYUK, PETR	170		RIVER RD	8
U	PRIVEDENYUK, SERGEY	132		CHRISTOPHER LN	7
U	PRIVEDENYUK, VIKTORIYA	170		RIVER RD	8
U	PRIVEDENYUK, VYACHESLAV	661		RIVER RD	5
D	PROAKIS, DEAN	126		BROOKFIELD LN	8
U	PROAKIS, KAREN L	126		BROOKFIELD LN	8
U	PROGULSKE, DONALD ALBERT	592		SOUTHWICK ST	7
U	PROGULSKE, LINDA J	592		SOUTHWICK ST	7
U	PROGULSKE, RYAN K	173		ROOSEVELT AVE	2
R	PROKOPCHUK, NATALIE	111		EDGEWATER RD	6
U	PRONOVOST, EMILY G	107		PRINCETON AVE	2
U	PRONOVOST, RAYMOND M	64		SUNNYSLOPE AVE	8
D	PRONOVOST, RONALD R	107		PRINCETON AVE	2
D	PROTZENKO, HARRY H	309		ROWLEY ST	3
U	PROULX, JEREMY J	1	3	BELDEN CT	6
U	PROULX, NORMAND J	880		MAIN ST	8
U	PROULX, PAULA R	880		MAIN ST	8
U	PROULX, R MARK	18		INDEPENDENCE RD	6
D	PROULX, RENE R	55		COOPER ST	4
U	PROULX, SUSAN S	300		LEONARD ST	5
D	PROUT, JOANNE	75		PARKER ST	4
U	PROUT, RICHARD G III	75		PARKER ST	4
D	PROUTY, BRADFORD R	39		PROUTY LN	6
U	PROUTY, DOREEN ALICE	39		PROUTY LN	6
R	PROUTY, PHILLIP LOTHROP	27		PROUTY LN	6
D	PROVENCAL, ROBERT EDGAR	57		MALLARD CIR	8
D	PROVENCHER, MICHELLE	24		VASSAR RD	2
U	PROVENZANO, NICOLE M	206		GARDEN ST	6
U	PROVO, DIANE MARIE	45		OTTAWA ST	1
U	PROVOST, ANDREW STELIOS	99		HENDOM DR	7
R	PROVOST, ANTHONY J	595		MILL ST	3
	PROVOST, ARMAND R	267		MILL ST	3
U	PROVOST, BARBRA M	99		HENDOM DR	7
	PROVOST, BRENDA L	123		SOUTH ST	8
D	PROVOST, DOROTHY M	267		MILL ST	3
U	PROVOST, GARY J	16		WALNUT ST	1
R	PROVOST, HANNAH J	418	D-4	MEADOW ST	5
U	PROVOST, JAMES E	80		YARMOUTH DR	3
D	PROVOST, JEREMY S	80		YARMOUTH DR	3
R	PROVOST, JULIANN M	272		GARDEN ST	6
U	PROVOST, LAURA M	1	E	SABRINA WAY	5
U	PROVOST, MADELEINE R	99		HENDOM DR	7
U	PROVOST, MARIE ELIZABETH	54		JAMES ST	1
U	PROVOST, MARY ANN	80		YARMOUTH DR	3
R	PROVOST, MATTHEW S	54		JAMES ST	1
U	PROVOST, MICHELE M	568		MILL ST	3
	PROVOST, PRESTON J JR	568		MILL ST	3
U	PROVOST, SEAN S	99		HENDOM DR	7
R	PROVOST, TAYLOR MAC KENZI	418	D-4	MEADOW ST	5
	PRUITTE, CHRISTINE M	7C		MANSION WOODS DR	3
R	PRUITTE, JACK ALLEN	7C		MANSION WOODS DR	3
U	PRYCE, DANIEL D	35		KOSCIUSKO AVE	2
U	PRYCE, WENDY M	35		KOSCIUSKO AVE	2
U	PRZECHOCKI, JOSEPH J	45		JOANNE CIR	7
U	PRZESZLO, MICHAEL J	29	3	SUTTON PL	1
U	PRZESZLO, SANDRA A	29	3	SUTTON PL	1
U	PRZYBYLA, DANIEL A	30		ROBERTA CIR	5
U	PRZYBYLA, SHIRLEY A	60		CESAN ST	6
U	PRZYBYLA, SONIA A	30		ROBERTA CIR	5
U	PRZYBYLOWSKI, TANYA RUTH	5B		CASTLE HILL RD	6
U	PRZYBYLSKI, SCOTT MATTHEW	745		RIVER RD	5

V	NAME	HOUSE	APT	STREET	PCT
D	PSZCZOLA, JASMINE OLIVIA	125		BRIEN ST	3
R	PSZENICZNY, JOHN M	971		NORTH ST	7
R	PSZENICZNY, SHERRY A	971		NORTH ST	7
	PTYSIA, ANDRII	44		SHERI LN	3
U	PTYTSIA, LILIYA	44		SHERI LN	3
U	PUCAK, MICHAEL	25		RIVERSIDE AVE	5
	PUCHALSKI, LAURIE	669		MILL ST	3
U	PUDELKO, ADAM BOLESLAW	29		NOLAN LN	2
U	PUDELKO, SABRINA ANN	29		NOLAN LN	2
U	PUDLES, STEPHEN BRUCE	69		FARMINGTON CIR	2
D	PUDLO, PAMELA ANN	66		LISWELL DR	7
D	PUDLO, RONALD	66		LISWELL DR	7
D	PUEGUERO, SOLIRIS I	101		PHEASANT HILL DR	7
U	PUGLIANO, ARRIANA ARLENA	20		ALFRED ST	8
	PUGLIANO, GIA	100		WITHERIDGE ST	2
U	PULLEN, NATALIE R	21		MEADOW ST	4
U	PULLEY, KARA MARIE	448		MAIN ST	4
U	PUNCH, DENIS W	161		ROBIN RIDGE DR	2
U	PUNCH, KATHERINE O	161		ROBIN RIDGE DR	2
R	PUNCH, MINNIE H	12A		CASTLE HILL RD	8
	PURSHAGA, NATALIYA A	102		HASTINGS ST	2
D	PUSKEY, DAVID W JR	158		BEEKMAN DR	5
U	PUSKEY, SCOTT A	158		BEEKMAN DR	5
U	PUTNAM, CHRISTOPHER JAY	5B		CASTLE HILL RD	6
R	PUZA, CATELYN M	40		PAUL REVERE DR	7
U	PUZA, MARGARET MARY	40		PAUL REVERE DR	7
D	PUZZO, PAULA V	153		BROOKFIELD LN	8
R	PYCKO, CATHERINE AGNES	845		SILVER ST	6
	PYCKO, DUKE H	845		SILVER ST	6
U	PYLES, MARK RODNEY	30		CENTRAL ST	5
U	PYLYPENKO, VALENTINA	311		REGENCY PARK DR	4
U	PYSHER, ARLINE JOYCE	37		BRIARCLIFF DR	7
U	PYSHER, CHARLINE DENISE	15		RIVERVIEW AVE	8

Q

U	QAADIR, NAFEESAH	468		SPRINGFIELD ST	1
D	QASBA, NEENA TICKU	205		ANVIL ST	7
U	QIU, SHIRLEY	156	18	SUFFIELD ST	3
U	QU-FULLER, YI	45		SHERI LN	3
U	QUAGLINI, HELEN P	0	3	WRIGHT ST	8
U	QUATRONE, NANCY L	12		AMHERST AVE	3
	QUEIROGA, HEATHER M	150		BEEKMAN DR	5
U	QUENNEVILLE, CHERYL LYNN	531		FRANKLIN ST EXT	6
U	QUENNEVILLE, JONATHAN MAH	531		FRANKLIN ST EXT	6
U	QUESNEL, JAMES A	164		SOUTH ST	8
D	QUESNEL, KAREN A	164		SOUTH ST	8
U	QUESNEL, STEPHANIE L	16		DEBRA LN	5
U	QUICK, VIKI LISA BONI	34		BEGLEY ST	1
U	QUICK, ZACHARY AUSTIN	34		BEGLEY ST	1
U	QUIGLEY, CHRISTOPHER ROBE	16		LEALAND AVE	4
U	QUIGLEY, DAVID B	89		SOUTH PARK TER	4
U	QUIGLEY, ROSEMARY E	89		SOUTH PARK TER	4
Q	QUIGLEY, RUTH-ANN	16		LEALAND AVE	4
	QUILITANO, JUDITH	19		HORSHAM PL	2
U	QUILL-KULIK, CHRISTINA M	182		BROOKFIELD LN	8
U	QUINBY, ELIZABETH JEAN	187		CLOVER HILL DR	2
U	QUINBY, MATTHEW JOHN	187		CLOVER HILL DR	2
D	QUINK, CHRISTINE	42D		PHEASANT HILL DR	7
D	QUINK, ROSEANN	27		SEQUOIA DR	3
U	QUINLAN, AMANDA BETH	50		ALBERT ST	5
U	QUINLAN, EDWARD	583		SUFFIELD ST	4
U	QUINLAN, JUDITH A	583		SUFFIELD ST	4
D	QUINLAN, MICHAEL	50		ALBERT ST	5
U	QUINN, ANNEMARIE SR	115		ANTHONY ST	4
R	QUINN, JUNE M	75		DOGWOOD LN	8
U	QUINN-KEENE, KRISANNE L	41		PARK ST	1
	QUINONES, AIDEN	110		MOORE ST	1
U	QUINONES, ALADINA	27		JOSEPH ST	4
U	QUINONES, CARMEN LIDIA	27		JOSEPH ST	4
U	QUINONES, EMILY	51		KAREN LYNN CIR	7
	QUINONES, JOEL	110		MOORE ST	1
	QUINONES, JOEL A	110		MOORE ST	1
	QUINONES, NICHOLAS	110		MOORE ST	1
	QUINONES, OMAYRA	110		MOORE ST	1
U	QUINTAL, KIM L	258		SOUTH ST	8
U	QUIRICI, CHERIE B	0	2	WRIGHT ST	8
U	QUIROS, ABDIEL TADASHI	64		ADAMS ST	8
U	QUIROS, JOEL A	64		ADAMS ST	8
D	QUITNO, MEREDITH R	18		REED ST	4
U	QURESHI, NADEEM A	47		AMHERST AVE	3
D	QVISTGAARD, CAROLYN	123		LINE ST	3
D	QVISTGAARD, GUY	123		LINE ST	3

R

U	RACE, DOREEN A	208		RIVER RD	8
	RACE, JEFFREY A	208		RIVER RD	8
U	RACETTE, ANDREW JAMES	242		MAPLE ST	1
U	RACETTE, JAMI D	242		MAPLE ST	1
U	RACETTE, KARISA LYNN	1	1	BELDEN CT	6
U	RACICOT, JULIE A	8		JENNIE CIR	5
U	RACICOT, WILLIAM E JR	8		JENNIE CIR	5
R	RACINE, KRIS TINA	15		ASH LN	8
R	RACINE, LEE M	61	41	SOUTH WESTFIELD ST	6
U	RACINE, MARILYN A	25		WILLIAM ST	3
U	RACKLIFFE, CAROL A	50	1	CARDINAL DR	4
D	RACKLIFFE, CYNTHIA L	160		JAMES ST	1
	RACKLIFFE, DANIEL M	111		ADAMS ST	8
U	RACKLIFFE, JAMES M	160		JAMES ST	1
D	RACKLIFFE, RYAN	91		REGENCY PARK DR	4
D	RACKLIFFE, SCOTT M	78		FARMINGTON CIR	2
U	RACKLIFFE, TIFANI M	111		ADAMS ST	8
D	RACKLIFFE, TRUDY F	78		FARMINGTON CIR	2
R	RADEWICK, MARTIN M	85		NORRIS ST	3
D	RADHE, RABAB HASSAN	88		ELMAR DR	6
R	RADIONOV, ALEKSANDR VALER	251		MEADOW ST	4
	RADIONOV, ALINA	687		RIVER RD	5
U	RADIONOV, NATALYA M	48		NICOLE TER	7
U	RADIONOV, SERGEY V	48		NICOLE TER	7
U	RADIONOVA, AVILINA	251		MEADOW ST	4
	RADIONOVA, YEKATERINA	687		RIVER RD	5
U	RADKOVETS, ADAM NICKOLAS	144	E	AUTUMN ST	8
D	RADKOVETS, ALEKSANDR	144	E	AUTUMN ST	8
U	RADKOVETS, VIKTORIYA A	144	E	AUTUMN ST	8
U	RADNER, JOHN GEORGE	18		FOREST RIDGE LN	8
	RADNER, SCOTT	350		SOUTH ST	8
U	RADTKE, DEBORAH J	135		KAREN LYNN CIR	7
R	RADTKE, FREDERICK F	29		YALE AVE	2
U	RADTKE, MARK EDWARD	150		ELMAR DR	6
U	RADTKE, PAUL F	135		KAREN LYNN CIR	7
U	RADU, MIRIAM	42		NORMAN TER	1
U	RADWANSKI, ANDREW EDMUNI	88		KATHARINE DR	5
U	RADWANSKI, CAROL ANN	15		RED OAKS CIR	2
U	RADWANSKI, NICOLE QUINTIN	88		KATHARINE DR	5
R	RADWILOWICZ, BRIAN GARY	46		VALENTINE TER	4
U	RADWILOWICZ, CHERYL M	42		MEMORIAL DR	3
U	RADWILOWICZ, JACQUELINE	46		VALENTINE TER	4
R	RADZICKI, AMY	61		RIDGEVIEW DR	2
U	RADZICKI, MARK ALAN	61		RIDGEVIEW DR	2
U	RAFAY, KIM A	61		SCHOOL ST	5
U	RAFAY, MARK S	61		SCHOOL ST	5
D	RAFAY, SAMANTHA MARIE	61		SCHOOL ST	5
U	RAFAY, STEPHANIE	11		TRINITY TER	8
D	RAFFENETTI, MARGARET MARY	131		REGENCY PARK DR	4
D	RAFFIA, LISA A	89		COLUMBIA DR	7
U	RAGNO, HEIDI	15		FEDERAL ST	4
U	RAGNO, JOHN J	15		FEDERAL ST	4
U	RAGONA, JOSEPH SALVATORE	716		NORTH WEST ST	2
U	RAHILLY, BRETT E	16		COLONY LN	1
U	RAHILLY, DAYNA EVE	16		COLONY LN	1
U	RAHILLY, EDWARD MICHAEL II	25		HICKORY ST	6
CC	RAHILLY, GAIL MARIE	75		ANVIL ST	7
D	RAHILLY, GWEN J	16		COLONY LN	1
R	RAHILLY, KAREN J	3H		MAPLE VIEW LN	3
D	RAHILLY, KRISTEN E	134		BEEKMAN DR	5
	RAHILLY, MADELINE	134		BEEKMAN DR	5
U	RAHILLY, STEPHEN P JR	134		BEEKMAN DR	5
U	RAHILLY-WEYANT, LORI A	46		HEMLOCK RIDGE	2
D	RAHMAN, AZRA	995		SHOEMAKER LN	6
D	RAHMAN, RASIMA	995		SHOEMAKER LN	6
D	RAHMAN, RAZIM	995		SHOEMAKER LN	6
U	RAHMAN, SELMA	995		SHOEMAKER LN	6
U	RAHMAN, SELVER	995		SHOEMAKER LN	6
U	RAI, SANTOSH	52		MALLARD CIR	8
U	RAICHE, DAVID	181		LEONARD ST	5
U	RAICHE, PAULA A	181		LEONARD ST	5
	RAINAUD, DEVYN A	30		SILVER ST	8
	RAINES, DONALD	108		BUTTERNUT DR	8
U	RAINVILLE, HEATHER FRANCEI	132		LIBERTY ST	1
	RAINVILLE, JUSTIN E	129		TOBACCO FARM RD	7
U	RAINVILLE, KENNA MARIE	79		ALHAMBRA CIRCLE SO	5
D	RAINVILLE, KENNETH R	79		ALHAMBRA CIRCLE SO	5
U	RAINVILLE, LAUREN B	129		TOBACCO FARM RD	7
D	RAINVILLE, THERESA LYNN	79		ALHAMBRA CIRCLE SO	5
U	RAJEE, ABDULLAH ATWAN	1001		SUFFIELD ST	6
U	RAKAUSKAS, BERNARD J	242		SHOEMAKER LN	6
U	RAMAH, LOUIS M	86		SENATOR AVE	4
U	RAMAH, RUTH	145		SENATOR AVE	4
D	RAMAH, THOMAS J	36		COSGROVE ST	8
	RAMAH, THOMAS G	36		COSGROVE ST	8
D	RAMAH, VICTOR J	145		SENATOR AVE	4
U	RAMBAROSE, MADISON ANNE	28		ELM ST	4
U	RAMEY, BETTY ANN	121		BROOKFIELD LN	8
U	RAMIREZ, COLLEEN MARY	76		KATHARINE DR	5
U	RAMIREZ, JOSE MANUEL	51		MAPLE ST	1
U	RAMIREZ, MARCOS	76		KATHARINE DR	5
U	RAMIREZ, RAYNA M	76		KATHARINE DR	5
D	RAMOS, AMELIA C	34		BARBARA LN	7
U	RAMOS, HECTOR LUIS JR	217		MAPLE ST	1
D	RAMOS, IRIS D	34		BARBARA LN	7
D	RAMOS, JASON	418	6	MEADOW ST	5
D	RAMOS, JONAVAN	34		BARBARA LN	7
U	RAMOS, JORDAN GABRIEL	1	2	BELDEN CT	6
U	RAMOS, KENNETH	75		PHEASANT RUN CIR	7
D	RAMOS, KENNY	151		FLORIDA DR	5
U	RAMOS, MADELINE ROSE	75		PHEASANT RUN CIR	7
	RAMOS, MARIA LUIZA	520		SCHOOL ST	5
U	RAMOS, MICHAEL OCHOA	103		PLANTATION DR	5
D	RAMOS, OMAR	34		BARBARA LN	7
U	RAMOS, OMAR LEE JR	34		BARBARA LN	7
D	RAMOS, PROVI	350	51	MEADOW ST	5

V	NAME	HOUSE	APT	STREET	PCT
U	RAMOS, ROBERTO JR	410	21	MEADOW ST	5
D	RAMOS-BISHOP, YVETTE	11		LOSITO LN	6
U	RAMPONI, CAROLE M	96		HASTINGS ST	2
U	RAMPONI, ROBERT R	96		HASTINGS ST	2
R	RAMPONI, SUSAN	18		STILL BROOK LN	7
U	RAMSAY, THOMAS JOHN	67		HOPE FARMS DR	6
R	RAMSEY, DESERE ANNE	56		LAWNWOOD ST	8
R	RAMSEY, GEORGE E IV	56		LAWNWOOD ST	8
U	RANA, REETA	45		FAMILY LN	3
U	RANCO, AMBER LYNN	92		SUNNYSLOPE AVE	8
Q	RANCO, TODD K	92		SUNNYSLOPE AVE	8
U	RANDALL, ASHLEY KATHLEEN	238	1	MAPLE ST	1
R	RANDALL, CAMERON M	48		HEARTHSTONE DR	5
U	RANDALL, EMILY E	40		LOGAN PL	6
R	RANDALL, LEONARD ALBERT	40		LOGAN PL	6
D	RANDALL, MARY C	418	B-2	MEADOW ST	5
U	RANDALL, MEGAN M	418	B-2	MEADOW ST	5
U	RANDALL, PAIGE E	935		SOUTH WESTFIELD ST	6
U	RANDALL, PATRICIA K	40		LOGAN PL	6
U	RANDALL, RAYMOND HOWARD	40		LOGAN PL	6
U	RANDALL, TAMMY ANN	48		HEARTHSTONE DR	5
U	RANDAZZO, LOREDANA MIA	431		SILVER ST	6
D	RANDOLPH, GILLIAN M	886	15	MAIN ST	8
U	RANDOLPH, LILAH MICHELLE	181		VALLEY BROOK RD	2
D	RANDOLPH, RICHARD J	181		VALLEY BROOK RD	2
U	RANKIN, CHRISTINE	63		POPLAR ST	2
R	RANKIN, CLIFFORD E JR	64		FLORIDA DR	5
	RANKIN, DONALD H	64		FLORIDA DR	5
U	RANKIN, DORA M	64		FLORIDA DR	5
D	RANNENBERG, PAUL F	53		JANELLE DR	5
U	RANSTROM, BARRY J	70		BRADFORD DR	6
U	RANSTROM, CAITLIN S	70		BRADFORD DR	6
D	RANSTROM, ROSEMARY	70		BRADFORD DR	6
U	RAPA, LAURA A	23A		WALNUT ST	1
D	RAPA, MARY M	961		NORTH ST	7
D	RAPA, METZI J	961		NORTH ST	7
	RAPPAPORT, GLENN L	59		COTTONWOOD LN	8
D	RASCHI, ANGELO TOMASSO	33	48	NORMAN TER	1
U	RASCHILLA, OLIVIA FAITH	22		ORIOLE DR	2
	RASCHILLE, CARA N	22		ORIOLE DR	2
U	RATKIEWICZ, EILEEN JOHNSON	28		WRIGHT ST	8
U	RATKIEWICZ, TIMOTHY J	28		WRIGHT ST	8
R	RATUSH, NICHOLAS SAMUEL	82		ROWLEY ST	3
R	RAUH, FRANCIS A III	35		KING ST	1
U	RAUH, MARGARET L	35		KING ST	1
	RAUH, NICHOLAS	35		KING ST	1
R	RAUS, HARRO	57		ELBERT RD	5
R	RAUS, MARIA C	57		ELBERT RD	5
	RAVELLI, MARIA	130		HENDOM DR	6
R	RAVIZZA, JARED CHRISTIAN	19		LAKE VIEW CIR	6
R	RAVIZZA, JASON C	19		LAKE VIEW CIR	6
R	RAVIZZA, KAITLYN	19		LAKE VIEW CIR	6
R	RAVIZZA, KIMBERLY A	19		LAKE VIEW CIR	6
R	RAVIZZA, MEREDITH MARIE	19		LAKE VIEW CIR	6
U	RAVOOF, KALEEL A	18		WILLIAM ST	2
U	RAY, LINDA L	491		MILL ST	3
D	RAYMENT, ERICKA A	107		SILVER LAKE DR	6
D	RAYMENT, LEANNAH KAY	107		SILVER LAKE DR	6
D	RAYMENT, TRENT E	107		SILVER LAKE DR	6
R	RAYMOND, BRETT ALAN	437	B	SPRINGFIELD ST	3
D	RAYMOND, CHARLES F JR	88		LETENDRE AVE	1
U	RAYMOND, CODY M	33		DOANE AVE	6
D	RAYMOND, DIANE LOUISE	23D		CASTLE HILL RD	6
U	RAYMOND, DYLAN J	33		DOANE AVE	6
D	RAYMOND, JEANNA MARIE	88		LETENDRE AVE	1
R	RAYMOND, JOHN WILLIAM	23D		CASTLE HILL RD	6
U	RAYMOND, WILLIAM C	886	34	MAIN ST	8
D	RAYNOR, DEWAYNE K	60		SENATOR AVE	4
R	RAYNOR, MARY	65		COOPER ST	4
D	RAYNOR, MICHAEL SCOTT	25		MELROSE PL	8
U	RAYNOR, SUSAN I	60		SENATOR AVE	4
U	RAYONIA, JASMINE	132		GLENDALE RD	5
U	RAYONIA, JUHI	132		GLENDALE RD	5
U	RAYONIA, RAJESH N	132		GLENDALE RD	5
U	RAYONIA, RENU	132		GLENDALE RD	5
U	REA, ARLENE G	82		MALLARD CIR	8
U	READING, CAREY L	20		STANLEY PL	4
	READY, SYLVIA	464		MAIN ST	4
D	READY, SYLVIAANN	8		BEEKMAN PL	5
U	REAGAN, ASHLEY SHEA	12		MAYNARD ST	1
U	REAGAN, LISA	12		MAYNARD ST	1
U	REAGAN, MICHAEL J	12		MAYNARD ST	1
U	REARDON, CYNTHIA A	104		PAUL REVERE DR	7
U	REARDON, DAVID M	104		PAUL REVERE DR	7
U	REARDON, DEBRA J	96		BEEKMAN DR	5
U	REARDON, MICHAEL JAMES	73		BESSBROOK ST	2
U	REARDON, PETER M JR	758		SOUTH WEST ST	7
U	REARDON, SHANNON ELIZABET	104		PAUL REVERE DR	7
U	RECCHIA, ANTHONY L	271		SOUTH WEST ST	7
U	RECCHIA, GIOVANNA MARIE	271		SOUTH WEST ST	7
U	RECCHIA, ISABELLA LUCIA	271		SOUTH WEST ST	7
D	RECCHIA, JOSEPH	41		WILLIAM ST	3
	RECCHIA, TERESA	271		SOUTH WEST ST	7
	RECKTENWALD, VIRGINIA	61		COOPER ST	4
R	REDFERN, JAMES C JR	16		VERNON ST	4
U	REDINGTON, SANDRA L	13D		CASTLE HILL RD	6
U	REDMOND, BRANDON P	101		ANTHONY ST	4
U	REDMOND, JAMIE L	6		FENTON ST	3
U	REDMOND, RONALD CLIFTON	6		FENTON ST	3
U	REDMOND, TIFFANY MARIE	42		HASTINGS ST	2
D	REDSTON, DAVID SCOTT	74		COREY COLONIAL CDS	5
D	REDSTON, LORI	74		COREY COLONIAL CDS	5
U	REECE, PATRICIA LYNN	72		DOGWOOD LN	8
U	REED, BEAU THOMAS	33		ANTHONY ST	4
U	REED, BRENDAN DAVID	181		SOUTHWICK ST	6
D	REED, CAROL J	151		FRANKLIN ST	3
U	REED, CASSIE ELEANOR	10		SHELLEY LN	7
U	REED, CHRISTINA ELYSSE	465A		COREY ST	5
D	REED, DAVID	31	1	MAPLE ST	1
U	REED, DOUGLAS E	10		SHELLEY LN	7
R	REED, GEORGE E JR	142		SOUTH WEST ST	7
U	REED, JASPER	20		DARTMOUTH ST	8
U	REED, JOSEPH CHARLES	31		MEMORY LN	7
U	REED, MICHAEL EDWARD	38	2	ROYAL ST	3
D	REED, RICHARD R	151		FRANKLIN ST	3
R	REED, SARAH J	181		SOUTHWICK ST	6
D	REED, SHAMA	31	1	MAPLE ST	1
D	REED, TRAVIS A	151		FRANKLIN ST	3
U	REGAN, PATRICK	304		SOUTHWICK ST	7
R	REGENSBURGER, TAYLOR JOS	61		FAYMORE DR	6
R	REGISH, BARBARA A	36		CANDLEWOOD DR	8
D	REGISH, JENIFER	11		PINEVIEW CIR	8
R	REGISH, JENNIFER S	111		COREY COLONIAL CDS	5
	REGISH, NICHOLAS M	11		PINEVIEW CIR	8
R	REGISH, ROBERT S	111		COREY COLONIAL CDS	5
	REGNIER, ANDREW J	77		CECILE ST	3
R	REGNIER, BRIAN L	77		CECILE ST	3
U	REGNIER, KARIN M	77		CECILE ST	3
U	REGNIER, MARSHIA G	282		COOPER ST	4
R	REGNIER, TYMOTHY BERNARD	77		CECILE ST	3
U	REID, ALLISON S	17		AMHERST AVE	3
R	REID, ANA PAULA	123		LANCASTER DR	3
U	REID, FAYE MARIE	32		EMERSON RD	8
U	REID, JANE RUTH	76		MOUNTAINVIEW ST	6
U	REID, LAURA L	886	21	MAIN ST	8
R	REID, MARIANA S	123		LANCASTER DR	3
R	REID, THOMAS R	123		LANCASTER DR	3
U	REID, TIMOTHY E	76		MOUNTAINVIEW ST	6
U	REID, WILLIAM T	32		EMERSON RD	8
R	REIDY, ELLEN PRICE	30		RICHARDSON PL	8
D	REIDY, JOHN JOSEPH	51		SHERI LN	3
R	REIDY, JONATHAN P	30		RICHARDSON PL	8
U	REIDY, KATHLEEN LARKIN	6E		CASTLE HILL RD	8
R	REIDY, KEITH GERARD	30		RICHARDSON PL	8
U	REIDY, SHERRY M	1362		MAIN ST	8
U	REIDY, THOMAS F JR	1362		MAIN ST	8
D	REIGLES, GINA MARIE	100		WITHERIDGE ST	2
D	REIGLES, STEPHEN R	100		WITHERIDGE ST	2
U	REIGLES, SUMMER ANGELINA	100		WITHERIDGE ST	2
R	REILLY, BRIAN J	115		COLUMBIA DR	7
U	REILLY, SABRINA MARIE	115		COLUMBIA DR	7
R	REIMERS, FERN I	30		FEDERAL ST EXT	4
U	REKART, AMY LEIGH	31	2	SUTTON PL	1
U	REMILLARD, GUY L	63		ZACHARY LN	6
U	REMILLARD, LINDA M	80		NOLAN LN	2
U	REMILLARD, NORMAND J	15		BARBERRY LN	1
R	REMILLARD, REJEAN J	20		ABBEY LN	3
	REMILLARD, RITA	15		BARBERRY LN	1
U	REMILLARD, ROSEMARIE	380		ADAMS ST	6
R	REMINGTON, GUY R	55		GIFFIN PL	3
R	REMINGTON, PAULA A	214		BEEKMAN DR	5
U	REMINGTON, REBECCA ALICE	55		GIFFIN PL	3
U	REMINGTON, WARD ARTHUR	214		BEEKMAN DR	5
U	REMINGTON, WYATT	55		GIFFIN PL	3
CC	REMPP, DARREN M	111		KENSINGTON ST	3
	REMPP, NICHOLAS A	111		KENSINGTON ST	3
R	REMPP, SHANNON L	111		KENSINGTON ST	3
	RENAUD, AARON A	32		JANELLE DR	5
U	RENAUD, ALBERT ARTHUR	23		LOSITO LN	6
R	RENAUD, ANTHONY M	32		JANELLE DR	5
U	RENAUD, BARBARA D	204		PINE ST	7
	RENAUD, DANIEL A	23		LOSITO LN	6
U	RENAUD, DEBORAH A	32		JANELLE DR	5
U	RENAUD, DONALD THOMAS JR	204		PINE ST	7
U	RENAUD, JESSICA R	337		ROWLEY ST	3
U	RENAUD, JOSEPH A	337		ROWLEY ST	3
U	RENAUD, LINDA C	23		LOSITO LN	6
U	RENAUD, MARIE J	23		CHESTNUT LN	8
U	RENAUD, STEVEN M	440		BARRY ST	7
R	RENAULT-MORGAN, SUZANNE M	779		RIVER RD	5
U	RENDRICK, ELLEN M	699		NORTH WESTFIELD ST	2
U	RENDRICK, ROBERT A	699		NORTH WESTFIELD ST	2
U	RENKAWITZ, MICHAEL R	373		BARRY ST	7
U	RENNELL, DEBRAH L	72		COLONIAL AVE	4
U	RENNELL, HEATHER	72		COLONIAL AVE	4
U	RENNELL, JEFFREY R	49	6	NORTH ST	1
D	RENNELL, MARYELLEN R	38		RHODES AVE	3
U	RENNELL, RONALD RUSSELL	236		NORTH WEST ST	7
U	RENNELL, VICKI LYNN	236		NORTH WEST ST	7
U	REOPEL, DEBRA L	35		RUGBY RD	2

V	NAME	HOUSE	APT	STREET	PCT
U	REOPEL, EUGENE A	16		ASH LN	8
U	REOPEL, KERRY P	35		RUGBY RD	2
U	RESCIGNO, GARY D	651		BARRY ST	7
U	RESCIGNO, JOSEPH A	314		ROWLEY ST	3
U	RESCIGNO, MARNI MICHELLE	651		BARRY ST	7
U	RESCIGNO, PATRICIA ALICE	314		ROWLEY ST	3
D	RESCIGNO, SANDRA H	651		BARRY ST	7
U	RESHAMWALA, MINAKSHI PRAB	127		FOREST HILL RD	2
U	RESHAMWALA, PRABODH	127		FOREST HILL RD	2
D	RESNICK, CYNTHIA M	886	13	MAIN ST	8
U	RETTURA, ALLYONNA LYNN	3		COREY COLONIAL CDS	5
R	RETTURA, DEBORAH MARIE	1172		MAIN ST	8
U	RETTURA, DOMINIC A	3		COREY COLONIAL CDS	5
U	RETTURA, JENNIFER L	438	3	SPRINGFIELD ST	1
R	RETTURA, PASQUALE JR	1172		MAIN ST	8
R	RETZLER, JAMES D	28		MOORE ST	1
U	REUSCH, ALYSON ROSEMARY	3		SPRING ST	1
U	REUSCH, JOHN FRANCIS III	3		SPRING ST	1
D	REUTT, CHARLES D JR	21		PARKEDGE DR	2
U	REUTT, STACEY L	21		PARKEDGE DR	2
D	REVERUZZI, PATRICIA A	115		SPENCER ST	1
D	REWINSKI, KAREN J	65		PLANTATION DR	5
U	REWINSKI, STEPHEN	65		PLANTATION DR	5
U	REY, ASHLEY	135		RED FOX DR	7
U	REYES, DESTINY ALAZE	47		JAMES AVE	5
U	REYES, JOHANA	21		PAUL REVERE DR	7
D	REYES, MARISOL	65		COREY COLONIAL CDS	5
U	REYES, NOMARIS	47		JAMES AVE	5
U	REYES LUGO, DENISE MARIE	190		MILL ST	3
U	REYES MARTINEZ, DANIEL	1422		MAIN ST	8
R	REYNOLDS, ALAN	50		FEDERAL AVE	4
D	REYNOLDS, ANNETTE L	97		SUFFIELD ST	4
U	REYNOLDS, CATHERINE ANNE	97		SUFFIELD ST	4
U	REYNOLDS, DARION TRISHAWN	20		EDITHA AVE	5
U	REYNOLDS, DAVID ALAN	49		HAMILTON CIR	7
U	REYNOLDS, GLADYS A	581		RIVER RD	5
U	REYNOLDS, JANICE E	256		REGENCY PARK DR	4
D	REYNOLDS, JOSEPH F JR	97		SUFFIELD ST	4
R	REYNOLDS, JUDITH A	50		FEDERAL AVE	4
R	REYNOLDS, KAYLA R	72		BEVERLY LN	5
R	REYNOLDS, KEVIN ROBERT	72		BEVERLY LN	5
R	REYNOLDS, KYLE W	72		BEVERLY LN	5
R	REYNOLDS, LYNDA M	43B		PAUL REVERE DR	7
U	REYNOLDS, MAUREEN	755		MILL ST	3
	REYNOLDS, MEGHAN	97		SUFFIELD ST	4
R	REYNOLDS, SUSAN R	72		BEVERLY LN	5
R	REYNOLDS, WILLIAM M	72		BEVERLY LN	5
U	REZNICHENKO, NATALYA	200		LEONARD ST	5
U	REZNICHENKO, OKSANA	102		GLENDALE RD	5
U	REZNICHENKO, VIKTOR	200		LEONARD ST	5
U	REZNICHENKO, YEVGENIY N SR	102		GLENDALE RD	5
U	RHEAULT, APRIL L	26		EDWARD ST	5
U	RHEAULT, BRIAN DONALD	26		EDWARD ST	5
U	RHEAULT, CALEB J	26		EDWARD ST	5
U	RHEAULT, CHRISTOPHER H	26		EDWARD ST	5
U	RHEAULT, DONALD M	536		MILL ST	3
U	RHEAULT, FAITH KELLY	26		EDWARD ST	5
R	RHEAULT, JENNIFER LYNNE	109		VASSAR RD	2
U	RHEAULT, JOAN MARION	536		MILL ST	3
U	RHEAULT, LUKE D	26		EDWARD ST	5
R	RHEAULT, MATTHEW B	109		VASSAR RD	2
U	RHEAUME, GREGORY A	147		MEADOWBROOK RD	5
U	RHEAUME, JOYCE L	147		MEADOWBROOK RD	5
U	RHEAUME, NICOLE MANZI	32		COLONIAL AVE	4
U	RIBARDI, JENNIFER	74	16	SPRINGFIELD ST	1
U	RIBEIRO, SHIRLEY A	73		PLEASANT DR	2
	RIBERA, AMANDA L	4		MILL ST	4
D	RIBERDY, ALFRED H	509		NORTH WESTFIELD ST	2
U	RIBERDY, CLAIRE A	101		SYLVAN LN	2
D	RIBERDY, JEANNETTE L	509		NORTH WESTFIELD ST	2
U	RIBERDY, MARYBETH	119		WAGON WHEEL DR	7
U	RIBERDY, MATTHEW Y	101		SYLVAN LN	2
U	RIBERDY, TYLER WILLIAM	119		WAGON WHEEL DR	7
U	RICARDI, DAVID A	23		PLUMTREE WAY	2
U	RICARDI, SUZANNE S	23		PLUMTREE WAY	2
U	RICCILLO, ELIZABETH ERIN	43		CARR AVE	4
U	RICCIO, LYDIA	563		SHOEMAKER LN	6
D	RICCO, ALBERT P	104		MALLARD CIR	8
U	RICCO, BRIANA LEIGH	142		BIRCH HILL RD	8
U	RICCO, DANIELA ANNE	12		MANSION WOODS DR	3
U	RICCO, DEBORAH L	143		BIRCH HILL RD	8
D	RICCO, DOMINICK JOSEPH JR	79		BRIEN ST	3
U	RICCO, DOMINICK J	144		BIRCH HILL RD	8
U	RICCO, GIANNA MARIE	143		BIRCH HILL RD	8
U	RICCO, JAMES A	143		BIRCH HILL RD	8
U	RICCO, JAMES A JR	142		BIRCH HILL RD	8
U	RICCO, JOSEPH ALBERT	142		BIRCH HILL RD	8
U	RICCO, NORBERTA M	104		MALLARD CIR	8
U	RICCO, ROSEMARIE M	142		BIRCH HILL RD	8
U	RICCO, SARA BETH	144		BIRCH HILL RD	8
	RICE, AYANNA	173		SUFFIELD ST	4
D	RICE, CHRISTOPHER VERNON	526		NORTH WESTFIELD ST	2
U	RICE, KENNETH R	33	29	NORMAN TER	1
U	RICE, MICHAEL J	526		NORTH WESTFIELD ST	2
U	RICHARD, ALBERT ROBERT JR	4		LIQUORI DR	2
U	RICHARD, ALEXANDER WILLIAM	80		CARR AVE	4
D	RICHARD, ANN MARIE	252		NORTH WESTFIELD ST	2
U	RICHARD, BRANDON ALLAN	20		OAK LN	1
R	RICHARD, CAMERON ROBERT	43		MAPLE MEADOWS LN	6
D	RICHARD, CHRISTINA MICHELLE	80		CARR AVE	4
U	RICHARD, EVAN F	80		CARR AVE	4
U	RICHARD, JENNIFER L	55		COREY COLONIAL CDS	5
U	RICHARD, JENNY	20		OAK LN	1
R	RICHARD, JOHN ALBERT	43		MAPLE MEADOWS LN	6
D	RICHARD, MARIE E	43		MAPLE MEADOWS LN	6
U	RICHARD, SHERYL ANN	4		LIQUORI DR	2
D	RICHARD, THEODORE	252		NORTH WESTFIELD ST	2
U	RICHARDS, AMY C	6		ALTHEA CIR	4
U	RICHARDS, CATHERINE A	27		LOSITO LN	6
U	RICHARDS, DONALD J	27		LOSITO LN	6
U	RICHARDS, ELEANOR	462	130	MAIN ST	4
U	RICHARDS, ERIC C	166		FRANKLIN ST	3
D	RICHARDS, LEA R	166		FRANKLIN ST	3
	RICHARDS, STEVEN A	166		FRANKLIN ST	3
U	RICHARDS, TAYLOR	3		VALENTINE TER	4
U	RICHARDSON, ROSEMARY C	305		NORTH ST	1
U	RICHARDSON, WENDELL KEITH	702		SOUTH WESTFIELD ST	6
	RICHTER, HANNAH M	27		MILL ST	6
R	RICHTER, RONALD J	27		MILL ST	6
U	RICKER, MARGARET E	24	5	DWIGHT ST	1
U	RICKSON, KATHERINE B	35		PLANTATION DR	5
U	RIDENOUR, CAITLIN E	90		RIVIERA DR	8
U	RIDENOUR, ELAINE G	90		RIVIERA DR	8
U	RIDENOUR, JAMES ROBERT	90		RIVIERA DR	8
U	RIDENOUR, ROBERT E JR	90		RIVIERA DR	8
U	RIDER, FREDERICK W JR	242		ELM ST	4
U	RIDER, JENNIFER L	242		ELM ST	4
U	RIDER, LAURA LEEANN	57		HALL ST	1
U	RIEBLING, ASHLEY MONIQUE	111		DOANE AVE	6
U	RIEKER, CONOR J	1158		MAIN ST	8
U	RIEKER, MARIA A	1158		MAIN ST	8
U	RIEKER, PATRICK E	1158		MAIN ST	8
U	RIEL, ALAN D	59		OAK LN	1
U	RIEL, JACQUELINE L	59		OAK LN	1
	RIEL, MARY	18		PORTLAND ST	1
U	RIER, GEORGE F	791		NORTH ST	2
U	RIESMEYER, ERIC JAMES	210		WALNUT ST	1
U	RIGA, SARAH J	140		MAIN ST	4
R	RIGALI, ANTHONY J	22		LEALAND AVE	4
R	RIGALI, BARBARA J	646		MILL ST	3
R	RIGALI, BRIAN MARIO SR	646		MILL ST	3
R	RIGALI, JOANN C	76		JAMES ST	1
D	RIGALI, MIA	22		LEALAND AVE	4
CC	RIGALI, PETER ANTHONY	76		JAMES ST	1
U	RIJOS, JUAN F	32		COLUMBUS ST	3
U	RIJOS, MICHAEL GABRIEL	892		NORTH ST	2
D	RIJOS, MICHAEL GABRIEL	892		NORTH ST	2
U	RILEY, ADAM M	10		ROBIN LN	1
D	RILEY, ANNEMARIE	212		ELM ST	4
D	RILEY, BRITTANY J	25		SOUTH PARK TER	4
R	RILEY, BRYAN P	206		COREY ST	5
U	RILEY, COLLEEN M	40		VALLEY ST	1
D	RILEY, DANIELLE M	10		ROBIN LN	1
	RILEY, DAVID	1347		SUFFIELD ST	8
U	RILEY, DEBRA A	83		VALENTINE ST	4
U	RILEY, ELLEN TAYLOR	80		CHANNELL DR	5
D	RILEY, JACQUELINE M	104		NICOLE TER	6
D	RILEY, JENNIFER TAYLOR	80		CHANNELL DR	5
U	RILEY, JESSICA LEE	34		AMHERST AVE	3
U	RILEY, JOHN W JR	50		CENTER ST	4
U	RILEY, KEVIN JAMES	89		RIVIERA DR	8
D	RILEY, MATTHEW C	25		SOUTH PARK TER	4
U	RILEY, MICHAEL HENRY	111		MILL ST	6
D	RILEY, PATRICK J	212		ELM ST	4
D	RILEY, RUSSELL JAMES	133		LINE ST	3
U	RILEY, SEAN MICHAEL	83		VALENTINE ST	4
U	RILEY, SEAN PATRICK	109		PAUL REVERE DR	6
D	RILEY, SHARON M	133		LINE ST	3
R	RILEY, THOMAS PATRICK	80		CHANNELL DR	5
D	RILEY, TIMOTHY W	133		LINE ST	3
U	RINALDI, ARIELLE AIMEE	5		TWOIFBY ST	6
R	RINALDI, GRACE ABIGAIL	41		JADE LN	8
D	RINALDI, LAUREN OLIVIA	41		JADE LN	8
D	RINALDI, LAWRENCE W II	41		JADE LN	8
D	RINALDI, LISA M	41		JADE LN	8
U	RINALDI, MICHAEL A	17		THALIA DR	2
D	RINALDI, PAOLINA ANGELINA	134		COUNTRY RD	3
U	RINALDI, SHIELA	886	18	MAIN ST	8
U	RINI, CHRISTINA A	4C		MANSION WOODS DR	3
R	RINKER, KIMBERLY A	1202		MAIN ST	8
D	RIONI, DOMINIC A	67		CLEMATIS RD	4
D	RIONI, DONNA G	67		CLEMATIS RD	4
D	RIONI, JEAN V	46		SEQUOIA DR	3
D	RIONI, JOHN J	46		SEQUOIA DR	3
U	RIOPELLE, MICHAEL G	31		CORONET CIR	1
U	RIOPELLE, TIANA M	31	2	MAPLE ST	1
U	RIOS, AIDA L	57C		PHEASANT HILL DR	7
U	RIOS, AMY	30		PORTER DR	6
U	RIOS, CARMELO A	30		PORTER DR	6
U	RIOS, GERALDO ANTONIO	21		RIVER RD	8

V	NAME	HOUSE	APT	STREET	PCT
	RIPOLONE, DENISE C	52		CENTRAL ST	5
U	RIPOLONE, MARK E	52		CENTRAL ST	5
U	RISING, BROOKE LYNN	6		RISING ST	6
R	RISING, HEATHER LYNN	6		RISING ST	6
U	RISING, JAKE DANIEL	6		RISING ST	6
R	RISING, KYLE	100		SYLVAN LN	2
R	RISING, OLIVIA MORGAN	6		RISING ST	6
R	RISING, SHAWN D	6		RISING ST	6
R	RISLEY, MICHAEL J	85		COOPER ST	4
R	RISLEY, PEGGY C	85		COOPER ST	4
D	RISLEY, SAMANTHA R	85		COOPER ST	4
U	RITCHIE, AGATHA TERESA	41		HEMLOCK RIDGE	2
D	RITCHIE, DAVID SEAN	144		BIRCH HILL RD	8
D	RITCHIE, DEBRA GAIL	31		BRADFORD DR	6
U	RITCHIE, DONNA	770		SPRINGFIELD ST	1
U	RITCHIE, DOROTHY	132		VALLEY BROOK RD	2
U	RITCHIE, ERICA L	45		OAK HILL AVE	1
D	RITCHIE, JOSHUA P	122		MONROE ST	5
U	RITCHIE, KEVIN A	41		HEMLOCK RIDGE	2
U	RITCHIE, MACKENZIE ANNE-MA	11		MARLENE DR	2
D	RITCHIE, MAUREEN F	122		MONROE ST	5
U	RITCHIE, MICHAEL DAVID	45		OAK HILL AVE	1
U	RITCHIE, ROBERT CARL JR	770		SPRINGFIELD ST	1
U	RITSON, KRISTY	20E		MANSION WOODS DR	3
U	RITSON, STEPHEN JOSEPH	76		RED FOX DR	7
D	RITTER, CAROLINE L	72		CRICKET RD	7
R	RITTER, DAVID M	24		CYPRESS TER	8
D	RITTER, JENNIFER MARGARET	72		CRICKET RD	7
R	RITTER, KIMBERLY A	24		CYPRESS TER	8
R	RITTER, PAUL EDWARD	34		WOODSIDE DR	4
U	RITTER, SHARON A	34		WOODSIDE DR	4
U	RITTER, STUART ALLAN	130		PARKEDGE DR	2
U	RITUCCI, ALISON MARY	583		MAIN ST	5
U	RITUCCI, MICHAEL P	583		MAIN ST	5
U	RIVARD, MATTHEW D	67		COLUMBUS ST	3
D	RIVAS, LETICIA	52		SUNSET TER	6
U	RIVAS, MARIAH LYNN	95	21	NORTH WESTFIELD ST	7
	RIVAS, ROGER L	10		CROSS ST	5
U	RIVAS, TIANA MARIE	95	21	NORTH WESTFIELD ST	7
U	RIVASSHEEHAN, ELISABEL	65		COREY ST	5
U	RIVELA, ARNOLD C	658		BARRY ST	7
	RIVELA, JENNIFER E	658		BARRY ST	7
U	RIVERA, ADNEIDA A	41		SHERI LN	3
	RIVERA, ALEXAVIER	404		BARRY ST	7
U	RIVERA, ANGELA KELLEY	90		INDEPENDENCE RD	6
	RIVERA, ANNA	65		COOPER ST	4
D	RIVERA, BRENDA	49		JAMES AVE	5
D	RIVERA, CARMEN LIDIA	639		COOPER ST	3
U	RIVERA, CAROL LILLIAN	1076		SHOEMAKER LN	6
U	RIVERA, DESTINY LEE	238		REGENCY PARK DR	4
U	RIVERA, DIANA	51		FEDERAL ST EXT	4
U	RIVERA, EDWIN JR	2	3	BELDEN CT	6
U	RIVERA, ETHAN H	17		MEMORIAL DR	3
D	RIVERA, JOANNE	1		AMHERST AVE	3
U	RIVERA, JORDAN	202		REGENCY PARK DR	4
U	RIVERA, JOSELYN DELIA	90		INDEPENDENCE RD	6
D	RIVERA, KAYLIANA ENID	49		JAMES AVE	5
U	RIVERA, KYLE R	17		MEMORIAL DR	3
R	RIVERA, MARGOT	3		RIVIERA DR	8
D	RIVERA, MARILY	63		TINA LN	7
U	RIVERA, MELISSA ESTHER	135		EDGEWATER RD	6
D	RIVERA, NITZAIRIS	238	4	MAPLE ST	1
U	RIVERA, NOAH ROBERT	17		MEMORIAL DR	3
U	RIVERA, QUETCY	238	6	MAPLE ST	1
D	RIVERA, RENE C	459		SILVER ST	6
U	RIVERA, ROSA IRIS	39		HIGHLAND ST	3
U	RIVERA, SAMUEL	33		BELVIDERE AVE	2
U	RIVERA, SANDRA IVETTE	238	4	MAPLE ST	1
U	RIVERA, SARAH E	846		RIVER RD	5
U	RIVERA, SHEYLEES MINERVA	1		BEEKMAN PL	5
U	RIVERA, TOM KENNETH	47		JAMES AVE	5
U	RIVERA, WILLIAM	90		INDEPENDENCE RD	6
R	RIVERA MALDONADO, BECKY	361		SUFFIELD ST	4
D	RIVERA-MELENDEZ, SANDRA I	238	A-4	MAPLE ST	1
D	RIVERS, ANN MARIE	60		FOREST RD	8
	RIVERS, CAROL ANN	565		RIVER RD	5
U	RIVERS, CHERYL J	44		BARBARA LN	7
R	RIVERS, CHERYL L	791		BARRY ST	7
U	RIVERS, DANIEL R	479		NORTH ST	1
R	RIVERS, EDWARD L	791		BARRY ST	7
U	RIVERS, ERIC	115		COLUMBIA DR	7
U	RIVERS, GARY E	103		SPENCER ST	1
U	RIVERS, JAMES A	115		COLUMBIA DR	7
U	RIVERS, JEFFREY MICHAEL	426		NORTH WESTFIELD ST	2
D	RIVERS, JENNIFER ALISON	1111		RIVER RD	5
U	RIVERS, JESSIE MARIE	65		FOX FARM RD	2
U	RIVERS, LISA C	115		COLUMBIA DR	7
U	RIVERS, NANCY E	479		NORTH ST	1
U	RIVERS, ROBERT RAYMOND	65		FOX FARM RD	2
U	RIVERS, RUSSELL E	44		BARBARA LN	7
U	RIVERS, WILLIAM H	426		NORTH WESTFIELD ST	2
R	RIVERS, ZACHARY	140D		AUTUMN ST	8
R	RIVEST, ANTHONY THOMAS	10		HOMESTEAD AVE	3
U	RIVEST, CAMERON P	49		KATHARINE DR	5
U	RIVEST, CASSANDRA E	71		ARNOLD ST	1
D	RIVEST, GUYLAINE FRANCE	71		ARNOLD ST	1
U	RIVEST, LEAANN M	49		KATHARINE DR	5
D	RIVEST, MARK JOHN	71		ARNOLD ST	1
U	RIVEST, PAUL THOMAS	49		KATHARINE DR	5
D	RIVET, EMMA-LEE EVE	78		PEROS DR	5
D	RIVET, SHARON A	758		SOUTH WEST ST	7
D	RIVKIN, LEA R	34		SHERWOOD DR	5
D	RIVKIN, ROBERT N	34		SHERWOOD DR	5
U	RIZZO, ALEXANDRIA MARIE	26		COLONIAL AVE	4
U	RIZZO, LISA LOUISE	156		BARRY ST	7
U	RIZZO, PETER EARLE	26		COLONIAL AVE	4
U	ROBACK, VICTORIA M	34		PEROS DR	5
U	ROBAK, GERTRUDE M	18		RIDGEVIEW DR	2
U	ROBARE, AMANDA JOY	268		SOUTH WESTFIELD ST	6
D	ROBARE, CHELSEA NICOLE	70		PAUL REVERE DR	7
R	ROBARE, DIANNE	49		WOODSIDE DR	4
	ROBARE, EUGENE	70		PAUL REVERE DR	7
R	ROBB, JEFFREY T	121		WEST VIEW LN	3
R	ROBB, SANDRA LEE	121		WEST VIEW LN	3
U	ROBBINS, ADAM SCOTT	30		CLIFTON DR	5
U	ROBBINS, BRODY AARON	71		FOREST RIDGE LN	8
D	ROBBINS, CHRISTOPHER WILLI	71		FOREST RIDGE LN	8
R	ROBBINS, HELEN S	16		COREY COLONIAL CDS	5
D	ROBBINS, JENNIFER L	71		FOREST RIDGE LN	8
U	ROBBINS, JOSHUA C	180		COUNTRY RD	3
	ROBBINS, RITA	464		MAIN ST	4
U	ROBBINS, SCOTT DOUGLAS	7		CENTERWOOD DR	6
U	ROBBLEE, ANNA MAE	887		SHOEMAKER LN	6
D	ROBBLEE, CHRISTOPHER	887		SHOEMAKER LN	6
U	ROBBLEE, WAYNE R	1F	2	BELDEN CT	6
D	ROBERGE, ALYSON	130		CORONET CIR	1
U	ROBERTS, ALAN D	93		REGENCY PARK DR	4
R	ROBERTS, ARMAND EDWARD	102		WHITE FOX RD	7
U	ROBERTS, CANDYCE NOEL	330		REGENCY PARK DR	4
D	ROBERTS, CARL F JR	150		KAREN LYNN CIR	7
U	ROBERTS, CHELSEA MARIE	664		NORTH WESTFIELD ST	2
U	ROBERTS, CONSTANCE F	51		ROBERTA CIR	5
D	ROBERTS, COREY LOUIS	15		PROVIN MOUNTAIN DR	2
D	ROBERTS, CORLENE	15		PROVIN MOUNTAIN DR	2
U	ROBERTS, DAVID THOMAS	99		PHEASANT HILL DR	7
U	ROBERTS, DEBORAH ANN	36		HUNTER'S GREENE CIR	8
U	ROBERTS, DONNA M	77		HASTINGS ST	2
U	ROBERTS, FRANCIS XAVIER JR	65		STONY HILL RD	7
U	ROBERTS, GERALDINE J	3H		CASTLE HILL RD	6
D	ROBERTS, HEATHER	37		OAK LN	1
R	ROBERTS, JEFFREY A	1050		RIVER RD	5
U	ROBERTS, JEFFREY A	50		TRACY DR	3
R	ROBERTS, JENNIFER L	1050		RIVER RD	5
U	ROBERTS, JENNIFER LYNN	22		SHERWOOD DR	5
U	ROBERTS, JOEL F	65		STONY HILL RD	7
U	ROBERTS, JOYCE ELAINE	16		LAURA CIR	8
U	ROBERTS, JULIE A	27H		CASTLE HILL RD	6
D	ROBERTS, KAREN M	150		KAREN LYNN CIR	7
R	ROBERTS, KATELYN ELIZA	1050		RIVER RD	5
R	ROBERTS, KELLY M	1050		RIVER RD	5
U	ROBERTS, KELSEY M	15		PROVIN MOUNTAIN DR	2
U	ROBERTS, KEVIN F	22		SHERWOOD DR	5
U	ROBERTS, KRISTIE ADELE	22		CHARLES ST	8
U	ROBERTS, LAWRENCE J	7		CONIFER DR	6
U	ROBERTS, LINDA M	63D		PAUL REVERE DR	7
U	ROBERTS, LINDSEY MARIE	65		PHEASANT RUN CIR	7
U	ROBERTS, LISA M	7		CONIFER DR	6
D	ROBERTS, LOUIS J	15		PROVIN MOUNTAIN DR	2
D	ROBERTS, LYNDA	112		COREY COLONIAL CDS	5
	ROBERTS, MARLENE M	50		TRACY DR	3
U	ROBERTS, MARY M	75		HORSHAM PL	2
U	ROBERTS, MICHELLE LEE	132	A	FRANKLIN ST	3
CC	ROBERTS, NICHOLAS LAURENZ	7		CONIFER DR	6
U	ROBERTS, PATRICIA ANN	549		SOUTH WEST ST	7
U	ROBERTS, RHONDA	67	22	BRIDGE ST	1
U	ROBERTS, ROBIN WITMAN	65		STONY HILL RD	7
U	ROBERTS, RYAN MICHAEL	664		NORTH WESTFIELD ST	2
D	ROBERTS, SAMANTHA NICOLE	71		ARNOLD ST	1
R	ROBERTS, SCOTT FRANCIS	549		SOUTH WEST ST	7
T	ROBERTS, THOMAS M JR	77		HASTINGS ST	2
U	ROBERTS, THOMAS M	1085		NORTH WEST ST	2
R	ROBERTS, THOMAS M III	65		PHEASANT RUN CIR	7
U	ROBERTS, TIMOTHY J	44		CAMPBELL DR	5
U	ROBERTS, TIMOTHY PATRICK	7A		CASTLE HILL RD	6
R	ROBERTS, YVONNE A	630		SUFFIELD ST	3
U	ROBERTS-MANNING, ISABELLA	942		SHOEMAKER LN	6
U	ROBERTS-MANNING, JAMES D	942		SHOEMAKER LN	6
U	ROBERTSON, HEATHER MAGGI	322		ROWLEY ST	3
U	ROBERTSON, KIM ANN	322		ROWLEY ST	3
U	ROBICHAUD, DANIELLE N	1077		NORTH ST	7
U	ROBICHAUD, JOSEPH NORMON	51		BROOKLINE AVE	2
R	ROBICHAUD, JUSTIN T	1077		NORTH ST	7
U	ROBICHAUD, RANDY ARTHUR	1077		NORTH ST	7
U	ROBIDOUX, DOREEN M	22		CALICO LN	6
R	ROBIDOUX, JEFFREY BLAINE	22		CALICO LN	6
U	ROBIDOUX, ROSE E	117		SHERI LN	3
	ROBIE, DANIEL R	40		MURIEL LN	7
R	ROBIE, LINDA K	40		MURIEL LN	7
U	ROBIE, RACHEL KATHRYN	40		MURIEL LN	7
R	ROBIE, RICHARD R	40		MURIEL LN	7

V	NAME	HOUSE	APT	STREET	PCT
U	ROBIE, TYLER GEORGE	20		REGENCY PARK DR	4
	ROBIENCIEZAK, JOANNE	464		MAIN ST	4
U	ROBINOVITZ, HANNAH R	124	A	MAIN ST	4
U	ROBINSON, ALLEN CARL AUDIE	85		AMHERST AVE	3
D	ROBINSON, BARBARA W	886	47	MAIN ST	8
U	ROBINSON, CHARLES H JR	1168		RIVER RD	5
U	ROBINSON, CLIFFORD W	52		BRIARCLIFF DR	7
U	ROBINSON, COLLIN C	1730	1	MAIN ST	8
U	ROBINSON, CORY WILLIAM	66		LIBERTY ST	1
U	ROBINSON, DAVID A	255		HIGH ST	1
U	ROBINSON, DIANNA L	57		KELLOGG AVE	7
U	ROBINSON, GRACE M	52		BRIARCLIFF DR	7
D	ROBINSON, JACKULINE	739		MILL ST	3
D	ROBINSON, JASMIN	66		LIBERTY ST	1
U	ROBINSON, JOAN S	1168		RIVER RD	5
U	ROBINSON, LARAE	11		LINE ST	3
	ROBINSON, LILLIE	65		COOPER ST	4
R	ROBINSON, MICHAEL	78		POINSETTA ST	4
U	ROBINSON, MICHYLA C	78		POINSETTA ST	4
U	ROBINSON, NANCY M	255		HIGH ST	1
U	ROBINSON, PAMELA J	737		NORTH ST	2
	ROBINSON, ROSE	464		MAIN ST	4
U	ROBINSON, SUSAN J	17		VILLA DR	6
U	ROBINSON, THEODORE ALEXAN	53		RIVIERA DR	8
D	ROBINSON, VASHON B	205		SOUTH ST	8
R	ROBINSON, WILLIAM D	32		SOUTH ST	8
U	ROBINSON, WILLIAM E	165		SENATOR AVE	4
D	ROBITAILLE, CYNTHIA T	78		PHEASANT HILL DR	7
	ROBITAILLE, ROBERT	61		COOPER ST	4
D	ROBITAILLE, SHANNON CARROL	78		PHEASANT HILL DR	7
U	ROBLES, STEVEN A	92		CHANNELL DR	5
U	ROBLES, SUZANNE NICOLE	106		BEEKMAN DR	5
U	ROBSON, LEON D	10		ALFRED CIR	8
U	ROBSON, MARIE C	10		ALFRED CIR	8
U	ROCHE, CASSIE	26		BEEKMAN DR	5
U	ROCHE, JAMES M	16D		CASTLE HILL RD	6
U	ROCHE, JOYCE F	16D		CASTLE HILL RD	6
U	ROCHFORD, JORDAN E	19		WOODCLIFF AVE	8
U	ROCHFORD, PAULETTE R	641		RIVER RD	5
U	ROCHFORD, PETER	641		RIVER RD	5
	ROCHLIN, HOLLY	106		BEEKMAN DR	5
U	ROCHON, CHRISTOPHER D	411		SOUTHWICK ST	7
D	ROCHON, JAMIE BETH	411		SOUTHWICK ST	7
U	ROCK, CORINNE A	56		PLANTATION DR	5
U	ROCKE, LAURENCE NELSON	188		SOUTH WEST ST	7
U	ROCKWELL, LORI M	1	G-3	BELDEN CT	6
D	RODA, JOANNE C	69		MEADOWBROOK RD	5
U	RODA, SEAN M	127		PRINCETON AVE	2
D	RODA, THOMAS P	69		MEADOWBROOK RD	5
D	RODERICK, CHAD M	35		HIGH MEADOW RD	2
D	RODERICK, NICOLE MARIE	35		HIGH MEADOW RD	2
U	RODIER, JEREMY RONALD	274		SILVER ST	6
R	RODIER, JONPAUL J	79		LINE ST	3
U	RODIER, PAULA CAROLYN	212		NORTH WESTFIELD ST	2
U	RODIER, RONALD N	274		SILVER ST	6
U	RODIER, VICKI LAUBER	274		SILVER ST	6
U	RODRIGUEZ, ABIGAIL SUZAN	30		HOPE FARMS DR	6
U	RODRIGUEZ, ALBERTO	715		SPRINGFIELD ST	3
D	RODRIGUEZ, ALBERTO F	1	S-2	BELDEN CT	6
	RODRIGUEZ, ALVIN	438	3	SPRINGFIELD ST	1
U	RODRIGUEZ, ANGEL JOSEPH	33	41	NORMAN TER	1
U	RODRIGUEZ, ANGELA	30		HOPE FARMS DR	6
U	RODRIGUEZ, CARLOS ANTONIO	99		REGENCY PARK DR	4
U	RODRIGUEZ, CIERRA JADE	109		PHEASANT HILL DR	7
U	RODRIGUEZ, DANIXA MARIE	639		COOPER ST	3
U	RODRIGUEZ, DAVID	30		HOPE FARMS DR	6
U	RODRIGUEZ, DEBORAH LYNN	27		MULBERRY ST	1
U	RODRIGUEZ, HECTOR	886	48	MAIN ST	8
U	RODRIGUEZ, HIRAM JR	27		MULBERRY ST	1
U	RODRIGUEZ, IZIAH ANGEL	117		RIVIERA DR	8
U	RODRIGUEZ, JAELIZ	29		LINE ST	3
U	RODRIGUEZ, JEANETTE T	81		SENATOR AVE	4
U	RODRIGUEZ, JENNIFER LYNN	775	2-D	SPRINGFIELD ST	3
U	RODRIGUEZ, JUAN PABLO	47		HARVEY JOHNSON DR	4
U	RODRIGUEZ, JULICES A	22		PAUL REVERE DR	7
AA	RODRIGUEZ, LUIS FERNANDO	17E		MANSION WOODS DR	3
U	RODRIGUEZ, LYSSIE	25		PARK ST	1
D	RODRIGUEZ, MARCUS A	73		ALFRED CIR	8
R	RODRIGUEZ, MARIA DEL CARMI	1172	17	SPRINGFIELD ST	2
R	RODRIGUEZ, MARIA I	14		PLUMTREE WAY	2
U	RODRIGUEZ, MARTA M	51		PEROS DR	5
U	RODRIGUEZ, MICHELE HILDA	106		COREY COLONIAL CDS	5
U	RODRIGUEZ, MIGUEL A	44		SOUTHWICK ST	7
D	RODRIGUEZ, NANCY	22		PAUL REVERE DR	7
U	RODRIGUEZ, STEVEN	147		RIVIERA DR	8
U	RODRIGUEZ, TATIANNA LEE I	118		SHERI LN	3
U	RODRIGUEZ, VICTOR LUIS	808		NORTH ST	2
U	RODRIGUEZ, YARLIANIS I	715		SPRINGFIELD ST	3
	RODRIGUEZ CARTAGENA, JOSE	464		MAIN ST	4
U	RODRIGUEZ CASILLAS, JOEL	313	5	SPRINGFIELD ST	3
D	RODRIGUEZ CINTRON, JUANITA	82		PHEASANT HILL DR	7
	RODRIGUEZ GARCIA, ZULMA	61		COOPER ST	4
U	RODRIGUEZ MORALES, CHRIST	29		LINE ST	3
U	RODRIGUEZ MORALES, JAELIZ	29		LINE ST	3
U	RODRIGUEZ QUINONES, AIXA I	19		RIVIERA DR	8
U	RODRIGUEZ RIOS, MARILYN	114		FLORIDA DR	5
U	RODRIGUEZ TORO, JULIANE	116		SHERI LN	3
U	RODRIGUEZ-ESCOBA, ANIVI A	71		WOODSIDE DR	4
D	RODRIGUEZ-ORTIZ, ANTHONY	154		WALNUT ST	1
U	RODRIGUEZ-ROSADO, MARTA M	51		PEROS DR	5
D	ROEDER, CHRISTOPHER MICHA	19		WEST VIEW LN	3
D	ROEDER, RENEE J	19		WEST VIEW LN	3
U	ROGALSKI, MATTHEW REID	120		CHANNELL DR	5
R	ROGALSKI, RYAN J	120		CHANNELL DR	5
U	ROGERS, ALAN PAUL	24		EAST VIEW DR	2
D	ROGERS, CHERI ANN	41		WESTERN DR	5
U	ROGERS, DAVID WILLIAM	102		PINEVIEW CIR	8
U	ROGERS, DUSTIN OLIVER	89		RIVERVIEW AVE	8
U	ROGERS, GINA L	48		BRIEN ST	3
R	ROGERS, HEATHER A	775	6-C	SPRINGFIELD ST	3
U	ROGERS, HOWARD N	41		WESTERN DR	5
U	ROGERS, JEFFREY S	76		HOPE FARMS DR	6
D	ROGERS, JENNIFER L	200		SCHOOL ST	5
U	ROGERS, KEITH W	48		BRIEN ST	3
U	ROGERS, MATTHEW JAMES	106		REGENCY PARK DR	4
U	ROGERS, PAMELA A	15		RIVERVIEW AVE	8
U	ROGERSON, LYNNE A	68		MAYNARD ST	1
U	ROGERSON, MARK K	68		MAYNARD ST	1
U	ROGOWSKI, DANIEL S	177		SOUTH WESTFIELD ST	6
U	ROHAN, DAN T	41		PEROS DR	5
D	ROHAN, PEYTON MARIE	41		PEROS DR	5
R	ROHAN, SANDRA	20		ELMAR DR	6
U	ROIT, JESSICA ANN	649		SPRINGFIELD ST	3
U	ROIT, ROBERT M	649		SPRINGFIELD ST	3
U	ROJAS, KRISTOPHER DAVIS	1	3	BELDEN CT	6
U	ROJAS, LUIS ALBERTO	134		CHANNELL DR	5
U	ROJAS, MIGUEL	11	2	RIVER ST	1
D	ROJAS, MIGUEL	11	2	RIVER ST	1
D	ROJAS, RAUL	11	2	RIVER ST	1
A	ROKICKI, EMMA RENEE	70		STEWART LN	4
U	ROLANDINI, JACOB PAUL	195		HIGH ST	1
U	ROLANDINI, MARK S	195		HIGH ST	1
U	ROLANDINI, MATTHEW J	64		BARNEY ST	5
U	ROLANDINI, REBECCA D	64		BARNEY ST	5
U	ROLLAND, LISA M	761		MILL ST	3
U	ROLLAND, MATTHEW JOHN	89		HALL ST	1
U	ROLLAND, MATTHEW DEAN	668		BARRY ST	7
U	ROLLEND, BELLA MARIE	745		RIVER RD	5
U	ROLLEND, ZACHARY MICHAEL	745		RIVER RD	5
U	ROMA, PATRICK LAWRENCE	33		VADNAIS ST	6
U	ROMAN-RODRIGUEZ, ORLANDO	123		ROBIN RIDGE DR	2
D	ROMANI, EILEEN MARY	462		MAIN ST	4
U	ROMANKO, DAVID FRANCIS	100		SHERI LN	3
U	ROMANKO, KORY JON	100		SHERI LN	3
U	ROMANO, ANNETTE L	23		WOODSIDE DR	4
R	ROMANO, CHRISTOPHER A	706		MAIN ST	4
R	ROMANO, DANIEL M	9		HENRY ST	2
R	ROMANO, NANCY ELEANOR	706		MAIN ST	4
U	ROMANO, TRISTIN D	45		KENSINGTON ST	3
	ROMANOVSKAYA, NINA	54		COOLEY ST	1
R	ROMANOVSKAYA, TATYANA	54		COOLEY ST	1
D	ROMANOWSKA, EWA STANISLA	420	52	MAIN ST	4
U	ROMANOWSKI, CATHERINE JAN	21		SUNSET TER	7
D	ROMANSKY, LYNNE ANN	429		NORTH WESTFIELD ST	2
U	ROMEN, FABIOLA PAOLA	415	9	SPRINGFIELD ST	3
U	ROMEO, ANTONIO B	56		SOUTH PARK TER	4
	ROMEO, ANTONIO	49		LINE ST	3
U	ROMEO, CARMEN	8		ALEXANDER DR	5
U	ROMEO, CLAUDIA MARIE	49		LINE ST	3
U	ROMEO, ENRICO R	56		SOUTH PARK TER	4
U	ROMEO, JUDITH A	49		LINE ST	3
D	ROMEO, PENELOPE S	8		ALEXANDER DR	5
U	ROMEO, VICENZO GUISEPPE	8		ALEXANDER DR	5
U	ROMERO, VIRGENMINA	37		SPRING ST	1
U	ROMERO GOMEZ, SHAMIR NAC	639		COOPER ST	3
R	RONCA, ANNA MARIA	15D		MANSION WOODS DR	3
R	RONCA, JOSEPH JOHN	18		LINCOLN ST	3
U	RONCA, PAMELA	18		LINCOLN ST	3
R	RONCA, PHILIP C	15D		MANSION WOODS DR	3
U	RONCA, ROSA ANNA	18		LINCOLN ST	3
U	RONCALLI, ASHLEY M	18		PAUL REVERE DR	7
U	RONCHI, CHRISTINA	99		COREY COLONIAL CDS	5
U	RONCHI, MARISSA L	181		SHOEMAKER LN	6
U	RONDEAU, DANIELLE	33	47	NORMAN TER	1
R	RONDEAU, MICHAEL A	142		TOBACCO FARM RD	7
U	RONDEAU, THERESA ELIZABET	54		FAYMORE DR	6
	RONDINELLI, AIDA	28		HOMESTEAD ST	3
R	RONDINELLI, ANTHONY	11		MEMORY LN	7
	RONDINELLI, CHRISTOPHER A	11		MEMORY LN	7
U	RONDINELLI, JAMES A	211		ROWLEY ST	3
U	RONDINELLI, JAMES P	211		ROWLEY ST	3
R	RONDINELLI, KERRY L	11		MEMORY LN	7
D	RONDINELLI, MARK A	187		ROWLEY ST	3
D	RONDINELLI, PASQUALE	171		ROWLEY ST	3
U	RONDINELLI, SHEILA E	211		ROWLEY ST	3
D	RONDINELLI, SUZANNE MARIE	187		ROWLEY ST	3
U	RONDOLETTO, FRANK P	21		BARNEY ST	5
U	RONDOLETTO, JOSEPH M	154		BEEKMAN DR	5
U	RONGHI, FILOMENA M	55		AVALON PL	2
R	RONGHI, GAIL M	55		AVALON PL	2

V	NAME	HOUSE	APT	STREET	PCT
U	RONGHI, MARIO F	55		AVALON PL	2
R	RONGHI, VINCENZO ENRICO	55		AVALON PL	2
D	RONNAU, DOUGLAS J	111		FLORIDA DR	5
D	RONNAU, NORA D	111		FLORIDA DR	5
	ROOD, FREDERICK R	99		CAMPBELL DR	5
D	ROOKE, EILEEN MARY	26H		CASTLE HILL RD	8
	ROOKE, KERRI	27		PROUTY LN	6
D	ROONEY, ELAINE A	464		MAIN ST	4
U	ROONEY, MICHAEL SHAWN	75		BUTTERNUT DR	6
U	ROOT, ALLISON S	30		MOORE ST	1
D	ROOT, CHRISTINE M	14		SOUTH BROOK LN	8
U	ROOT, JENNIFER R	33		WILSON ST	1
U	ROOT, JEREMY S	51	10	MAPLE ST	1
U	ROOT, MARY E	33		WILSON ST	1
U	ROOT, PAMELA A	33		WILSON ST	1
U	ROOT, ROBERT M	14		SOUTH BROOK LN	8
U	ROOT, THOMAS A	33		WILSON ST	1
U	ROOT, THYRA M	30		MOORE ST	1
U	ROPER, GREGORY BRYAN	181		ELM ST	8
U	ROSA, MICHELLE A	106		SILVER ST	6
D	ROSA-RODRIGUEZ, ANGEL MAN	106		SILVER ST	6
R	ROSADO, JUAN A JR	108		SHERI LN	3
D	ROSADO, KEVIN	83		WALNUT ST	1
U	ROSADO, MILEIDY M	83		WALNUT ST	1
U	ROSADO, PEDRO A	550		SOUTHWICK ST	7
U	ROSADO ROBLES, KEISHLA MA	83		WALNUT ST	1
U	ROSARIO, FRANKIE ALAN JR	418	11	MEADOW ST	5
U	ROSARIO, GALINDEZ-INES M	13		SOUTH FLORIDA DR	5
U	ROSARIO, JONATHAN	50		POINSETTA ST	4
D	ROSARIO, LUZ M	26		ROWLEY ST	3
D	ROSARIO, MARILYN	49		FLORIDA DR	5
U	ROSARIO, NICOLE ELIZABETH	56		EDWARD ST	5
U	ROSARIO, RACHEL LYNN	49		FLORIDA DR	5
U	ROSARIO, YAHIR AMIT	500		MEADOW ST	5
U	ROSARIO, YISEL	431		SILVER ST	6
D	ROSARIO DIAZ, LUIS RAFAEL	500		MEADOW ST	5
	ROSATI, JOHN VICTOR	8		WINDERMERE DR	3
U	ROSATI, KRISTI B	18		CANDLEWOOD DR	8
	ROSATI, MARGARET	8		WINDERMERE DR	3
	ROSATI, MARIE	464		MAIN ST	4
D	ROSATI, THOMAS JAMES	18		CANDLEWOOD DR	8
U	ROSE, BONNIE M	34		DOGWOOD LN	8
U	ROSE, CAROL ELAINE	91		VALENTINE ST	4
U	ROSE, DAVID MICHAEL	36		SOUTHWICK ST	7
U	ROSE, ELLIOTT H	91		VALENTINE ST	4
R	ROSE, ERIN M	64		SILVER ST	8
R	ROSE, JEFFREY	34		DOGWOOD LN	8
U	ROSE, JOHN RICHARD	139		POPLAR ST	3
U	ROSE, KATHARINE INGA	39		SUNSET TER	7
U	ROSE, KATHLEEN L	139		POPLAR ST	3
U	ROSE, KENNETH J	600		SUFFIELD ST	3
D	ROSE, NANCY MARIE	40		BELVIDERE AVE	2
U	ROSE, OLIVIA JOY	661		MILL ST	3
R	ROSE, RAYMOND J JR	149		BROOKFIELD LN	8
U	ROSE, SARAH ANN	72		ADAMS ST	8
U	ROSE, SEAN ALAN	39		SUNSET TER	7
R	ROSE, VANESSA RENEE	661		MILL ST	3
D	ROSENAK, ELSA	24		SEQUOIA DR	3
U	ROSENBAUM, TARA ANN	62		ANNABLE ST	1
U	ROSENTHAL, ANNA	220		NORTH WEST ST	7
D	ROSENTHAL, JASON	220		NORTH WEST ST	7
U	ROSINSKI, CHRYSTAL	37		PLEASANT DR	2
U	ROSINSKI, JOE R	37		PLEASANT DR	2
R	ROSINSKI, JOSEPH R	37		PLEASANT DR	2
U	ROSINSKI, JOSEPH S	37		PLEASANT DR	2
U	ROSINSKI, STEVEN	37		PLEASANT DR	2
U	ROSKEY, PETER T	66		RIVER RD	8
D	ROSNER, KATHLEEN MARY	35		MEMORIAL DR	3
U	ROSNER, MARY LOU	64		SHERI LN	3
U	ROSNER-MUTTI, DEBRA	16		BROZ TER	1
	ROSS, CAROLE AF	83		BEEKMAN DR	5
U	ROSS, CHRISTINA A	36		COREY COLONIAL CDS	5
R	ROSS, DAVID A	87		GLENDALE RD	5
R	ROSS, JANET F	24E		CASTLE HILL RD	8
U	ROSS, JESSICA LYNN	49		BROZ TER	1
R	ROSS, JOHN E	24	35	DWIGHT ST	1
R	ROSS, PAUL L	23B		CASTLE HILL RD	6
U	ROSS, ROSALIE T	23B		CASTLE HILL RD	6
R	ROSS, SANDRA M	87		GLENDALE RD	5
U	ROSS, SARAH ELIZABETH	87		GLENDALE RD	5
U	ROSS, SCOTT A	83		BEEKMAN DR	5
CC	ROSS, SHANNON R	94		LEALAND AVE	4
D	ROSS, SHARON	81	B	PHEASANT HILL DR	7
	ROSS, SHIRLEY	61		COOPER ST	4
U	ROSS, TERRY W	103		NORTH ST	1
T	ROSSI, ALAYNA MARIE	398		SUFFIELD ST	3
U	ROSSI, AMANDA JANE	85		ALHAMBRA CIRCLE NO	5
U	ROSSI, CHARLES A III	35		MOORE ST	1
U	ROSSI, DOUGLAS P	21		FAIRVIEW ST	4
U	ROSSI, EDWARD F	35		WINTHROP ST	1
D	ROSSI, EDWARD JOHN JR	114		COSGROVE ST	8
U	ROSSI, FRANK	48		LOSITO LN	6
U	ROSSI, JOSEPH C	127		VALENTINE ST	4
U	ROSSI, JULIANNE	27		GEORGE ST	1
D	ROSSI, LAURIE A	15		FAIRVIEW ST	4
D	ROSSI, MICHAEL JOHN	90		SUNNYSLOPE AVE	8
D	ROSSI, PATRICIA L	90		SUNNYSLOPE AVE	8
U	ROSSI, RAYMOND FRANCIS	15		FAIRVIEW ST	4
D	ROSSI, ROBERT E	44		COLEMORE ST	2
U	ROSSI, SALVATORE A	1D		CASTLE HILL RD	6
U	ROSSI, STEVEN R	27		GEORGE ST	1
U	ROSSI, YASMINE RENEE	1119		MAIN ST	8
U	ROSSINI, RAYMOND ANTHONY	55		ROSIE LN	8
U	ROSSINI, VANESSA ELIZABETH	55		ROSIE LN	8
R	ROSSITTO, ALFREDO	972		NORTH ST	2
U	ROSSITTO, KERRY JEANINE	972		NORTH ST	2
U	ROSSNER, JEAN KATHERINE	8		BEEKMAN PL	5
U	ROSSO, CHRISTINE MARIE	18A		MANSION WOODS DR	3
R	ROTH, BRANDON JOSEPH	182		ROWLEY ST	3
U	ROTH, SHERYL ANN	182		ROWLEY ST	3
U	ROTH, STEPHEN JOSEPH	182		ROWLEY ST	3
U	ROTIN, ANNA	144		MAPLE ST	1
	ROTIN, VASILY	144		MAPLE ST	1
U	ROULIER, SARAH	14		BUNKERHILL RD	7
D	ROULIER, SHARON A	14		BUNKERHILL RD	7
U	ROULSTON, DILLON MICHAEL	57		COLUMBUS ST	3
D	ROUNDY, DONNA M	969		MAIN ST	8
U	ROUNDY, ROBERT A	969		MAIN ST	8
D	ROURKE, JENNIFER M	82		POINSETTA ST	4
	ROUSAKIS, JODI	27		HORSHAM PL	2
	ROUSAKIS, RAYMOND	27		HORSHAM PL	2
R	ROUSSEAU, WILLIAM C	50	104	CARDINAL DR	4
D	ROUX, ANGELA MARY	31		NORRIS ST	3
R	ROUX, RUTH A	38		ROYAL LN	3
R	ROUX, STEVEN PAUL	38		ROYAL LN	3
U	ROUX, TIMOTHY	149		REGENCY PARK DR	4
R	ROVATTI, FELICITY ROSE	178		NORTH WEST ST	7
U	ROVATTI, JEFFREY RICHARD	178		NORTH WEST ST	7
U	ROVATTI, JEFFREY R JR	114		TOBACCO FARM RD	7
U	ROVATTI, KATHLEEN S	178		NORTH WEST ST	7
U	ROVATTI, MARYROSE V	178		NORTH WEST ST	7
U	ROVATTI, SHELLEY E	114		TOBACCO FARM RD	7
U	ROVATTI, VERONICA A	178		NORTH WEST ST	7
D	ROVELLI, BARBARA V	79		LINCOLN ST	3
D	ROVELLI, CRAIG MICHAEL	137		KATHARINE DR	5
D	ROVELLI, SMITH T	79		LINCOLN ST	3
U	ROVITHIS, ADAM B	31		SOUTH BROOK LN	8
U	ROVITHIS, CRISTIN J	144		COYOTE CIR	2
U	ROVITHIS, DEMETRIOS E	144		COYOTE CIR	2
D	ROVITHIS, LAURIE M	31		SOUTH BROOK LN	8
R	ROVITHIS, SHARON K	94		FOX FARM RD	2
U	ROWAN, KATHRYN NICOLE	102		HALLADAY DR	7
R	ROWE, BARBARA ANN	63		VILLA DR	6
U	ROWE, JOHN EDWARD	63		VILLA DR	6
U	ROWE, JORDAN A	26		HEMLOCK RIDGE	2
R	ROWE, KIMBERLY M	26		HEMLOCK RIDGE	2
D	ROWE, MATTHEW ANTHONY	26		HEMLOCK RIDGE	2
R	ROWE, ROBERT G	26		HEMLOCK RIDGE	2
U	ROWLAND, ROBERT W	350	13	MEADOW ST	5
U	ROWLEY, SHAUNNA MARIE	15		WALTER WAY	8
U	ROWLEY, STUART ROSS	117		SOUTH ST	8
U	ROWLEY, TANYA BROOKE	117		SOUTH ST	8
	ROWLEY, TODD P	15		WALTER WAY	8
U	ROY, ADAM JAMES	165		LEONARD ST	5
U	ROY, ALAN GEORGE	444		NORTH WESTFIELD ST	2
	ROY, ALBERT	61		COOPER ST	4
U	ROY, ANGELINA R	29		FOREST RD	8
D	ROY, ANNETTE T	10		AMHERST AVE	3
U	ROY, CATHERINE PAULINE	81		ZACK'S WAY	5
U	ROY, CHRISTINE M	9D		CASTLE HILL RD	6
D	ROY, DENISE J	111		PLEASANT DR	2
	ROY, DIANE C	149		COLEMORE ST	1
R	ROY, DONALD JOHN	54		WHITE OAKS DR	2
	ROY, EDWARD A	149		COLEMORE ST	1
	ROY, EILEEN	61		COOPER ST	4
D	ROY, ELIZABETH A	63		POINSETTA ST	4
R	ROY, FAITH A	849		SOUTH WESTFIELD ST	6
D	ROY, GERARD P JR	63	61	SOUTH WESTFIELD ST	6
R	ROY, HEATHER LYNN	54		WHITE OAKS DR	2
R	ROY, HOLLY A	849		SOUTH WESTFIELD ST	6
U	ROY, JEREMY J	63		POINSETTA ST	4
U	ROY, JOSEPH G III	103		NORTH ST	1
U	ROY, KIMBERLY MARIE	165		LEONARD ST	5
U	ROY, LITA	29		RIVIERA DR	8
U	ROY, MARY E	418	6	MEADOW ST	5
D	ROY, MARY C	111		PLEASANT DR	2
U	ROY, MATTHEW E	9D		CASTLE HILL RD	6
	ROY, MCKENZIE PAYTON	34		CHARLES ST	8
	ROY, MELANIE	91		KANAWHA AVE	8
D	ROY, MICHAEL C	111		PLEASANT DR	2
U	ROY, MICHAEL F	34		CHARLES ST	8
U	ROY, MYLINH NGO	444		NORTH WESTFIELD ST	2
R	ROY, NICOLE LOUISE	12		GRANT ST	1
D	ROY, PATRICIA JOAN	273		BARRY ST	7
U	ROY, RICHARD ROBERT	849		SOUTH WESTFIELD ST	6
L	ROY, RICHARD M	849		SOUTH WESTFIELD ST	6
J	ROY, SHANNON MARIE	34		CHARLES ST	8
R	ROY, SUSAN M	81		COREY COLONIAL CDS	5
R	ROY, SUSAN E	30		RAYMOND CIR	4
D	ROY, THERESA J ANDREE	10		AMHERST AVE	3

V	NAME	HOUSE	APT	STREET	PCT
U	ROY, TIMOTHY R	416		SILVER ST	6
U	ROY, WILFRED F	135		NORTH ST	1
D	ROY-GEAGAN, DENISE A	15		HIGHLAND AVE	1
D	ROZANSKI, SHARON L	18		WOODCOCK CT	7
D	RUA, CHRISTIAN MARIO	173		NORTH WESTFIELD ST	7
	RUA, GABRIEL R	173		NORTH WESTFIELD ST	7
U	RUA, MARIO C	173		NORTH WESTFIELD ST	7
D	RUA, WENDY T	173		NORTH WESTFIELD ST	7
D	RUANE, MARY C	33		TOWER TER	1
D	RUANE, PATRICK J	33		TOWER TER	1
U	RUBACHA, EMMA	21		BELVIDERE AVE	2
U	RUBACHA, KIMBERLY ANN	21		BELVIDERE AVE	2
U	RUBACHA, MAXIMILIAN JR	21		BELVIDERE AVE	2
U	RUBACHA, SAMANTHA	21		BELVIDERE AVE	2
D	RUBECK, SONIA I	6		EDGEWATER RD	6
U	RUBECK, VERONICA A	6		EDGEWATER RD	6
R	RUBIN, EDINA FERREIRA	37		FRUWIRTH AVE	3
R	RUBIN, JASON A	37		FRUWIRTH AVE	3
U	RUBIN, SAMANTHA ARIEL	50		DOGWOOD LN	8
U	RUBIN, TINA S	50		DOGWOOD LN	8
U	RUBIO, ANGEL MANUEL JR	1327		MAIN ST	8
U	RUBIO, DAVID R III	55		SOUTH PARK TER	4
D	RUBIO, JOSALYN ANN	1327		MAIN ST	8
U	RUBIO, KERRY R	55		SOUTH PARK TER	4
U	RUBY, ALLISON M	70		LEALAND AVE	4
U	RUBY, KEITH CHAPIN	191		SOUTH ST	8
U	RUBY, LOISANN J	35		BIRCH HILL RD	8
U	RUBY, MICHELLE ELLEN	191		SOUTH ST	8
D	RUBY, SCOTT DOUGLAS	15		VALENTINE ST	4
U	RUBY, TODD V	35		BIRCH HILL RD	8
U	RUBY, TODD MICHAEL	191		SOUTH ST	8
D	RUCINSKI, MARLITT ANN	62		COOLEY ST	1
R	RUDD, BRIAN J	175		COYOTE CIR	2
U	RUDD, SAMANTHA	175		COYOTE CIR	2
	RUDENKO, ALEXEY	114		BURLINGTON DR	3
U	RUDENKO, DAVID ANDRE	114		BURLINGTON DR	3
U	RUDENKO, SOFIA EMILY	114		BURLINGTON DR	3
	RUDENKO, TANYA	114		BURLINGTON DR	3
U	RUDENKO, TIMOTHY ALEX	114		BURLINGTON DR	3
U	RUDIN, ANDREY	215		POPLAR ST	3
U	RUDIN, YEVGENIY	215		POPLAR ST	3
	RUDZIK, SIENNA M	76		ROYAL LN	3
U	RUEL, DAVID MICHAEL	63		ORLANDO ST	6
CC	RUEL, RAYNE M	63		ORLANDO ST	6
U	RUELI, BERNICE M	147		JAMES ST	1
U	RUELI, CAIUS WILLIAM	147		JAMES ST	1
U	RUELI, FRANK A JR	147		JAMES ST	1
U	RUELI, GABRIELLE CHRISTINA	89		LETENDRE AVE	1
U	RUELI, SANDRA A	350		SOUTH ST	8
R	RUELI, THOMAS J	793		NORTH ST	2
U	RUEMMELE, KIARA	420	36	MAIN ST	4
U	RUFO, DAWN	24	34	DWIGHT ST	1
	RUFO, MARISSA J	91		HIGHLAND ST	3
	RUGE, GREGORY	50		KANAWHA AVE	8
U	RUGE, MARINA	24		MOORE ST	1
U	RUGE, ZINAIDA	50		KANAWHA AVE	8
U	RUGGERE, JOANNE F	21		FERNWOOD DR	6
U	RUGGERI, DAVID J	111		NORTH ST	1
U	RUGGERI, HEATHER A	17		MULBERRY ST	1
U	RUGGERI, JOYCE E	111		NORTH ST	1
D	RUGGERI, MARGARET E	55		PLANTATION DR	5
R	RUGGERI, STEVEN FRED	5A		MAPLE VIEW LN	3
D	RUGGERI, TERESA L	5	A	MAPLE VIEW LN	3
U	RUHA, VLADIMIR	29		AVALON PL	2
R	RUHL, JOSEPH E	3B		CASTLE HILL RD	6
D	RUHL, KAYLA L	3B		CASTLE HILL RD	6
U	RUHL, KRISTY L	3B		CASTLE HILL RD	6
R	RUHLAND, JEFFREY E	27		MARK DR	8
R	RUHLAND, KRISTINA LYNN	27		MARK DR	8
U	RUIZ, ANABELLA Q	625		COOPER ST	3
D	RUIZ, JOSE HUGO	75		BEEKMAN DR	5
U	RUIZ, SOFIA MAY	13		SHERI LN	3
U	RUIZ, YAJAIRA	161		REGENCY PARK DR	4
U	RUIZ-KLOPFER, YOLANDA	11		BEECH HILL RD	2
R	RUKHA, ANATOLIY	200		BEEKMAN DR	5
U	RULE, HEATHER MARIE	18		MURIEL LN	7
U	RULE, THOMAS MICHAEL III	18		MURIEL LN	7
D	RULFS, MAUREEN	49		COREY COLONIAL CDS	5
D	RULNICK, ERIN L	21		CORONET CIR	1
U	RULNICK, JOEL A	21		CORONET CIR	1
U	RUMPLIK, CHRISTOPHER RYAN	164		CAMBRIDGE ST	2
D	RUMPLIK, GAIL ADAMS	143		WHITE FOX RD	7
U	RUMPLIK, JONATHAN MICHAEL	164		CAMBRIDGE ST	2
U	RUMPLIK, SHAWN D	164		CAMBRIDGE ST	2
U	RUMPLIK, TAMMY L	164		CAMBRIDGE ST	2
R	RUMYANTSEV, TATYANA N	22		BRIARCLIFF DR	7
U	RUNSHAW, ALLEN L	483		SOUTH WEST ST	7
U	RUNSHAW, SUSAN M	483		SOUTH WEST ST	7
D	RUPPERT, MISTY MARIE	132		REED ST	4
U	RURAK, THOMAS P	9E		CASTLE HILL RD	6
U	RUSCIO, ANTHONY FRANCIS	100		CLOVER HILL DR	2
R	RUSCIO, ANTHONY M	48		CEDAR KNOLL DR	7
R	RUSCIO, LORETTA R	100		CLOVER HILL DR	2
R	RUSCIO, WENDY L	48		CEDAR KNOLL DR	7
U	RUSHBY, CAROLE ANN	89		HOMER ST	1
U	RUSHBY, MARIA P	1		BEEKMAN DR	5
	RUSHBY, MICHAEL K	1		BEEKMAN DR	5
U	RUSHCHAK, KATERYNA	1047		SUFFIELD ST	6
U	RUSHCHAK, RUSLAN	1047		SUFFIELD ST	6
U	RUSIECKI, ANTHONY M	30		WINDERMERE DR	3
U	RUSIECKI, DAVID SCOTT	511		SOUTHWICK ST	7
U	RUSIECKI, KRISTA LYNN	30		WINDERMERE DR	3
U	RUSIECKI, KRISTOFER ANTHON	30		WINDERMERE DR	3
D	RUSIECKI, ZYTA K	14		GALE ST	1
R	RUSSELL, CAMERON GEORGE	111		RIVER RD	8
U	RUSSELL, DYLAN CHASE	468		SPRINGFIELD ST	1
U	RUSSELL, GERALDINE M	1201		NORTH WESTFIELD ST	2
U	RUSSELL, JAMES W	1201		NORTH WESTFIELD ST	2
U	RUSSELL, JAMES B	719		NORTH WEST ST	2
U	RUSSELL, JAMES PAUL	23		EAST VIEW DR	2
U	RUSSELL, JOHN A	18		MOUNTAINVIEW ST	6
U	RUSSELL, JOHN	18		MOUNTAINVIEW ST	6
U	RUSSELL, KRISTEN MARIE	34		PORTLAND ST	1
R	RUSSELL, LEAH ANGELA	29C		CASTLE HILL RD	6
U	RUSSELL, LINDA C	23		EAST VIEW DR	2
CC	RUSSELL, MARGARET	61		COOPER ST	4
D	RUSSELL, MICHAEL J	1201		NORTH WESTFIELD ST	2
U	RUSSELL, NIKKI	468		SPRINGFIELD ST	1
D	RUSSO, ADELE GIOVANNA	104		BUTTERNUT DR	8
U	RUSSO, ANNA MATTEA	211		LANCASTER DR	3
D	RUSSO, ANTHONY J	40		COREY ST	5
U	RUSSO, ANTONIO GIOVANNI	211		LANCASTER DR	3
U	RUSSO, ANTONIO	104		BUTTERNUT DR	8
D	RUSSO, BARBARA A	19		VALENTINE TER	4
U	RUSSO, BRUNO	211		LANCASTER DR	3
R	RUSSO, EMILY S	33		PORTLAND ST	1
R	RUSSO, FERNANDO	142		TOBACCO FARM RD	7
U	RUSSO, FORTUNATA N	211		LANCASTER DR	3
D	RUSSO, GAIL A	76		HIGHLAND ST	3
D	RUSSO, GIOVANNI M	104		BUTTERNUT DR	8
R	RUSSO, JONATHAN F	142		TOBACCO FARM RD	7
U	RUSSO, JOSEPH VINCENT JR	182		BROOKFIELD LN	8
CC	RUSSO, JOSEPH VINCENT	625		COOPER ST	3
U	RUSSO, ROSEMARIE R	142		TOBACCO FARM RD	7
D	RUSSO, TERESA R	104		BUTTERNUT DR	8
CC	RUSSO, THOMAS JR	204		SUFFIELD ST	3
U	RUST, DONNA LEE	72		ELBERT RD	5
U	RUST, JOAN DISANTI	364		MEADOW ST	5
U	RUST, MYRON HAROLD	72		ELBERT RD	5
D	RUTANA, TERESA M	4		TRINITY TER	8
U	RUTKOWSKI, HELENA JADWIGA	43		HALLADAY DR	7
U	RUTKOWSKI, NINA	84		WALNUT ST	1
R	RUTLEDGE, JOHN WAYNE II	50		HARDING ST	1
U	RUTOLA, CHRISTOPHER WILLIA	53		JAMES ST	1
U	RUTOVICH, JOHN S	895		NORTH ST	2
U	RUTOVICH, SANDRA L	895		NORTH ST	2
R	RYAN, ALEC J	29		DOLORIS LN	6
R	RYAN, BENJAMIN F	46		PETERSON CIR	2
U	RYAN, BRYAN M	19		FRUWIRTH AVE	3
D	RYAN, CARLA MARIE	74		BLAIR'S HILL RD	3
U	RYAN, CHRISTINE MARIE	46		PETERSON CIR	2
D	RYAN, DARLEEN C	187		SHOEMAKER LN	6
U	RYAN, DAVID K	156	1	SUFFIELD ST	3
D	RYAN, DENISE HOLLAND	19G		MANSION WOODS DR	3
U	RYAN, JENNIFER S	27		WITHERIDGE ST	2
U	RYAN, JONATHAN	74		BLAIR'S HILL RD	3
U	RYAN, MICHAEL R	1267		NORTH WESTFIELD ST	2
R	RYAN, MICHAEL W	29		DOLORIS LN	6
	RYAN, PATRICK R	96		LISWELL DR	7
D	RYAN, ROBBIN ANN	48		BARNEY ST	5
U	RYAN, SEAN M	29		DOLORIS LN	6
D	RYAN, SUSAN J	29		DOLORIS LN	6
U	RYAN, TERENCE KYLE	214		JAMES ST	1
U	RYAN, TIMOTHY J	19		FRUWIRTH AVE	3
	RYBINSKI, ALAN P	26		BEECH HILL RD	2
	RYBINSKI, JACQUELINE M	26		BEECH HILL RD	2
U	RYBINSKI, SCOTT A	26		BEECH HILL RD	2
U	RYBNIKOV, ANDREY	300		NORTH ST	1
U	RYBNIKOV, DIANA	300		NORTH ST	1
U	RYBNIKOV, TATYANA	300		NORTH ST	1
U	RYCZEK, MICHAEL T	1162		RIVER RD	5
U	RYCZEK, ROSANN M	1162		RIVER RD	5
U	RYDER, JEANNE M	38		DEERING ST	8
U	RYHAL, DZMITRY LEONID	31		HIGHLAND ST	3
U	RYHAL, LEONID V	31		HIGHLAND ST	3
U	RYHAL, SVETLANA	31		HIGHLAND ST	3
D	RYMES, MELISSA	96		BRADFORD DR	6
R	RYNDIN, STANISLAV VLADIMIR	136		RIVIERA DR	8
U	RYS, JONATHAN T	1197		SUFFIELD ST	8
D	RYZEWICZ, JOAN ANN	322	9	MEADOW ST	4
U	RZEGOCKI, ADAM EDWARD	418	B-3	MEADOW ST	5
U	RZEGOCKI, AMANDA M	418	B-3	MEADOW ST	5

S

V	NAME	HOUSE	APT	STREET	PCT
U	SABA, KATYA	156	10	SUFFIELD ST	3
D	SABADOSA, AUSTIN TYLER	70		HALLADAY DR	7
U	SABADOSA, WILLIAM	70		HALLADAY DR	7
D	SABADOSA, ZACHARY T	70		HALLADAY DR	7
U	SABIN, ANDREA N	39		DEERING ST	8
U	SABIN, MARCIE MARIE	15		RHODES AVE	3

V	NAME	HOUSE	APT	STREET	PCT
U	SABIN, RYAN A	39		DEERING ST	8
U	SABIN, TIMOTHY STEFAN	15		RHODES AVE	3
U	SABO, JOANNE M	21		LAURA CIR	8
U	SABO, MATTHEW JAMES	21		LAURA CIR	8
U	SABOLA, JEFFREY	16		VASSAR RD	2
U	SABOLA, SAMANTHA J	16		VASSAR RD	2
D	SABOURIN, MARK T	36		HAMPDEN LN	5
D	SACCO, ALLYSON	77		REED ST	4
D	SACCO, JENNIFER M	77		REED ST	4
U	SACCO, JOHN A	14		TRACY DR	3
U	SACCO, MARGUERITE A	14		TRACY DR	3
D	SACCO, THOMAS	15		WOODCOCK CT	7
U	SACCO, WENDI LYNN	239		MAYNARD ST	1
U	SACCOMANI, ANTHONY FRANCI	1080		RIVER RD	5
D	SACCOMANI, ROSEMARY ANN	1080		RIVER RD	5
Q	SACHEN, ROBERT EDWARD	80		ALHAMBRA CIRCLE NO	5
U	SACK-POYSER, WILMA	254		RIVER RD	8
U	SADLER, DORIS MARIA	16		WALNUT ST	1
D	SADOWSKI, CHRISTOPHER J	905		SOUTH WESTFIELD ST	6
U	SADOWSKI, JAN PAUL SR	48		AMHERST AVE	3
U	SADOWSKI, KAREN J	25		HOMER ST	1
D	SADOWSKI, PAUL VINCENT	21		ANNABLE ST	2
U	SADOWSKI, PAUL ROBERT	21		BARN RD	3
U	SADOWSKI, PETER J	25		HOMER ST	1
R	SADOWSKI, ROBYN L	21		BARN RD	3
U	SADY, AMY E	52		WARREN ST	5
U	SADY, MATTHEW JAMES	52		WARREN ST	5
U	SAEED, ZAKARIYA ZULFIQAR HI	1	K1	BELDEN CT	6
R	SAEGAERT, COBUS J	1092		NORTH ST	2
D	SAENZ, GENESIS	24	21	DWIGHT ST	1
R	SAENZ, ISAAC A	58		CHANNELL DR	5
D	SAEZ, TATIANA I	84		PAUL REVERE DR	6
U	SAFARIK, BARBARA ANN	195		CLOVER HILL DR	2
R	SAFARIK, CHRISTOPHER M	119		ALBERT ST	5
U	SAFARIK, JAMES R	195		CLOVER HILL DR	2
U	SAFFORD, HOWARD IVAN	92		JUNIPER RIDGE DR	7
U	SAFFORD, MARY JO	92		JUNIPER RIDGE DR	7
U	SAFITOV, RINAT R	25		JASMINE LN	3
U	SAGAN, ADAM MICHAEL	90		SOUTH PARK TER	4
U	SAGAN, KARI S	90		SOUTH PARK TER	4
U	SAIED-TALEB, AMANI	527		NORTH ST	1
R	SAIMERI, DANIEL SALVATORE	23		NEW YORK AVE	2
R	SAIMERI, PATRICIA J	23		NEW YORK AVE	2
U	SAIMERI-SMITH, THERESA A	95		NORRIS ST	3
D	SAINTILUS, ANNEMARIE	35		VALLEY BROOK RD	2
U	SAINTILUS, PIERRE	35		VALLEY BROOK RD	2
U	SAITTO, SANDRA B	61		CARMEL LN	7
D	SAKI, SANAE	28		MELROSE PL	8
U	SAKOWICZ, ERIC LEE	27		SPENCER ST	1
D	SAKOWICZ, NICOLE B	27		SPENCER ST	1
U	SALAGORNIK, ALEKSANDR A JR	49		JAMES ST	1
U	SALAGORNIK, EVELINA	104		RIDGEWAY DR	2
R	SALAMENTA, THOMAS WILLIAM	66		CHESTNUT LN	8
U	SALAMON, VICTORIA A	132		NORTH ST	1
U	SALAZAR, APRIL ERIN	49		SIMPSON CIR	5
U	SALAZAR, LINDA LUZ	461		SPRINGFIELD ST	3
U	SALEM, KIMBERLY JEAN	788		NORTH WEST ST	2
R	SALEM, STEPHEN	788		NORTH WEST ST	2
D	SALGADO, EDITH	80		SIMPSON CIR	5
U	SALGADO, NATASHA	34		PHEASANT HILL DR	7
U	SALINARDI, SUSAN ANN	12		MULBERRY ST	1
U	SALINARDI, WILLIAM JAMES	12		MULBERRY ST	1
U	SALLAH, SAMEERA	152		BEEKMAN DR	5
D	SALLOUM, ROBBIE A	415	6	SPRINGFIELD ST	3
U	SALMAN, IHSAN	80		RIDGEWAY DR	2
U	SALOIO, ANTHONY D	95		EDWARD ST	5
R	SALOIO, GINA M	95		EDWARD ST	5
U	SALOIO, SAMANTHA ROSE	82		JOANNE CIR	7
U	SALOIO, SUSAN A	82		JOANNE CIR	7
R	SALOIO, THOMAS A	82		JOANNE CIR	7
U	SALOTTI, CARLA A	108		ALBERT ST	5
U	SALTMARSH, JEFFREY W	125		NORTH WESTFIELD ST	7
R	SALVA, DIANE C	172		LEONARD ST	5
U	SALVA, DONALD C	55		DUCLOS DR	1
R	SALVA, EDMUND SCOTT	172		LEONARD ST	5
U	SALVA, JUSTIN DONALD	172		LEONARD ST	5
U	SALVA, MICHELLE L	55		DUCLOS DR	1
U	SALVA, OLIVIA LYNN	55		DUCLOS DR	1
R	SALVADOR, MAXIMINO MACHAI	61		ALFRED CIR	8
U	SALVADOR, MAXIMINO ARMANI	16		ALFRED CIR	8
U	SALVAS, AMY M	25		MONROE ST	5
U	SALVAS, STEVEN MICHAEL	45		MCKINLEY ST	1
T	SALVATORE, FREDERICK STUA	28E		CASTLE HILL RD	6
R	SALVATORE, JUDITH ANNE	28E		CASTLE HILL RD	6
D	SALVIN, CHRISTOPHER T	53		DEERING ST	8
U	SAM ABARNO, KASHMERE RAY	350	45	MEADOW ST	5
U	SAMATARO, JAMES R	57B		NORTH WESTFIELD ST	7
D	SAMBERG, MARY A	176		BROOKFIELD LN	8
U	SAMBERG, RICHARD J	176		BROOKFIELD LN	8
D	SAMEK, JOHN J	608		COOPER ST	3
R	SAMPSON, ALEXANDER R	67		REGENCY PARK DR	4
U	SAMPSON, JAMES P	67		REGENCY PARK DR	4
U	SAMPSON, KELLY J	8F		MANSION WOODS DR	3
U	SAMPSON, NICHOLAS P	8F		MANSION WOODS DR	3
U	SAMPSON, RITA M	48		FOREST RD	8
U	SAMPSON, WILLIAM J	8F		MANSION WOODS DR	3
U	SAMUEL, SHERIN ANN	4C		MAPLE VIEW LN	3
R	SAMUELSEN, AARON J	69		BROOKLINE AVE	2
U	SAMUELSEN, CHRISTINA	69		BROOKLINE AVE	2
U	SAMUELSEN, RACHEL	13		WILSON ST	1
D	SAMURA, FATOUMATA	156	20	SUFFIELD ST	3
U	SANABRIA, ELIAS	27		MALLARD CIR	8
D	SANABRIA, JACOB ELIAS	27		MALLARD CIR	8
U	SANBORN, SALLY JANE	42		FLORIDA DR	5
U	SANCHEZ, ANA DELIA	1	2	BELDEN CT	6
U	SANCHEZ, CARLOS JUAN	17B		MANSION WOODS DR	3
U	SANCHEZ, DANIEL	36		TAFT ST	1
U	SANCHEZ, FLORA M	161		REGENCY PARK DR	4
U	SANCHEZ, GABRIEL LUIS	32		STEWART LN	4
	SANCHEZ, JOMAR	45		MALLARD CIR	8
	SANCHEZ, JULIE A	43		SOUTH BROOK LN	8
U	SANCHEZ, LAWRENCE	85		WHITE FOX RD	7
R	SANCHEZ, PEDRO J JR	43		SOUTH BROOK LN	8
R	SANCHEZ, RACHELL	21		LETENDRE AVE	1
U	SANCHEZ, SHEILA E	43		SOUTH BROOK LN	8
D	SANCHEZ, SHEYNA M	99		REGENCY PARK DR	4
U	SANCHEZ, SUSAN B	85		WHITE FOX RD	7
U	SANCHEZ CORREA, JOMAR	45		MALLARD CIR	8
U	SANCHEZ LOPEZ, PAULA VERO	1	2	BELDEN CT	6
D	SANCHEZ SAEZ, FRANCISCO	66	B	PAUL REVERE DR	7
U	SANDERS, DEAN A	70		RHODES AVE	3
	SANDERS, DUSTIN	70		RHODES AVE	3
U	SANDERS, KATHERINE CRYSTA	63	54	SOUTH WESTFIELD ST	6
U	SANDERS, KEVIN CHARLES	127		MOORE ST	1
R	SANDERS, SUSAN M	70		RHODES AVE	3
R	SANDERSON, MARAYA E	325		NORTH ST	1
D	SANDERSON, RICHARD HUNT	325		NORTH ST	1
D	SANDILLO, ARIANA ELIZABETH	228		REGENCY PARK DR	4
U	SANDITZ, STEPHEN MARC	118		PARKVIEW DR	2
D	SANDLIN, ROSEMARY	90		GRANGER DR	7
	SANDS, HEATHER	22		GREENACRE LN	3
U	SANDS, PRISCILLA L	16A		CASTLE HILL RD	6
U	SANDS, ROBERT FRED	942		NORTH WEST ST	2
	SANDSTROM, DARLENE E	206		COLEMORE ST	1
U	SANDY, PAUL M	75		BELVIDERE AVE	2
R	SANFORD, CINDY L	707		RIVER RD	5
U	SANKALIA, NILAY	16		DANNY LN	5
U	SANKALIA, TEJAL N	16		DANNY LN	5
U	SANOCKI, GREGORY	691		MILL ST	3
	SANON, NICOLE	61		COOPER ST	4
U	SANSOM, ROBERT JESSE	643	3	SUFFIELD ST	4
U	SANTA, EMILIO	52		SUNSET TER	6
D	SANTA, JOSE M	52		SUNSET TER	6
D	SANTA, JULIA	52		SUNSET TER	6
D	SANTA, LETICIA JULIA	52		SUNSET TER	6
U	SANTA, SERGIO	52		SUNSET TER	6
U	SANTAMARIA, FRANCIS R	379		SPRINGFIELD ST	3
R	SANTANA, CRUCITO	264		REGENCY PARK DR	4
U	SANTANA, EMANUEL	118		SHERI LN	3
U	SANTANA, JUAN CARLOS	83		HALLADAY DR	7
U	SANTANA, MELVIN JUNIOR	74	10	SPRINGFIELD ST	1
U	SANTANA, MERCEDES	22		EDITHA AVE	5
U	SANTANA DAVIS, ALLISON LEIG	66		LETENDRE AVE	1
R	SANTANELLA, LYNN	30		COVENTRY LN	8
D	SANTANELLO, JAMIE A	12		MOORE ST	1
U	SANTANELLO, LISA A	148		REGENCY PARK DR	4
D	SANTANELLO, MICHAEL A	12		MOORE ST	1
	SANTANIELLO, ALBA	31		BARN RD	3
U	SANTANIELLO, ALFONSO A	22		GALE ST	1
D	SANTANIELLO, ANN M	2		PLANTATION DR	5
U	SANTANIELLO, BARBARA J	63		CHAREST LN	8
R	SANTANIELLO, BEVERLY	30		NORRIS ST	3
D	SANTANIELLO, CLAIRE MARY	155		LIBERTY ST	1
R	SANTANIELLO, DOMINIC E	155		LIBERTY ST	1
U	SANTANIELLO, EDUARDO	30		NORRIS ST	3
	SANTANIELLO, FERDINANDO	15		MEYERS DR	6
	SANTANIELLO, FIORAVANTI	162		GLENDALE RD	5
D	SANTANIELLO, GELASIANI	717		RIVER RD	5
D	SANTANIELLO, GENNARO F	35		BURLINGTON DR	3
R	SANTANIELLO, GIUSEPPE	63		CHAREST LN	8
U	SANTANIELLO, JEAN MARIE	8E		MANSION WOODS DR	3
U	SANTANIELLO, JESSICA A	63		CHAREST LN	8
R	SANTANIELLO, JOSEPH R	18		MORNINGSIDE CIR	2
	SANTANIELLO, LILLIAN	63		FORDHAM AVE	7
U	SANTANIELLO, LUANNE	147		MAPLE ST	1
U	SANTANIELLO, MARTINO JR	31		BARN RD	3
U	SANTANIELLO, NICHOLAS C	25		POPLAR ST	2
L	SANTANIELLO, NICOLE RENEE	18		MORNINGSIDE CIR	2
U	SANTANIELLO, PARIDE	147		MAPLE ST	1
U	SANTANIELLO, RALPH A JR	8E		MANSION WOODS DR	3
U	SANTANIELLO, RALPH ANTHON	8E		MANSION WOODS DR	3
U	SANTANIELLO, REBECCA L	17		RUTH AVE	5
	SANTANIELLO, ROSA	162		GLENDALE RD	5
U	SANTANIELLO, ROSEMARY T	350	40	MEADOW ST	5
U	SANTANIELLO, SALVATORE G	162		GLENDALE RD	5
	SANTANIELLO, SALVATORE	34		KELLER CIR	8
U	SANTANIELLO, TANYA BOACAS	35		BURLINGTON DR	3
U	SANTANIELLO, TERESA	7		AMHERST AVE	3
U	SANTANIELLO, UMBERTO E	17		RUTH AVE	5
U	SANTIA, CARLA L	154		BROOKFIELD LN	8

V	NAME	HOUSE	APT	STREET	PCT
U	SANTIAGO, CARLOS	611		MILL ST	3
U	SANTIAGO, EVELYN	6		PAUL REVERE DR	7
D	SANTIAGO, GREGORY	218		BEEKMAN DR	5
U	SANTIAGO, HECTOR L	238	6	MAPLE ST	1
U	SANTIAGO, JONATHAN	36		JUNIPER RIDGE DR	7
U	SANTIAGO, LOURDES	1380		MAIN ST	8
U	SANTIAGO, MARITZA	1		BELDEN CT	6
U	SANTIAGO, NANCY	112		BRADFORD DR	6
U	SANTIAGO, RAFAEL J	29	2	COLUMBUS ST	3
D	SANTIAGO, RAFAEL J	781		NORTH WESTFIELD ST	2
D	SANTIAGO, STEPHANIE MARIE	33	116	NORMAN TER	1
U	SANTIAGO, YARIMA S	48		JUNIPER RIDGE DR	7
U	SANTIAGO, YARITZA	781		NORTH WESTFIELD ST	2
U	SANTIAGO CINTRON, CRISTINA	36		JUNIPER RIDGE DR	7
U	SANTIAGO GOMEZ, LUIS ANGEL	1380		MAIN ST	8
U	SANTILLO, JAMES JOHN	148		LIBERTY ST	1
D	SANTILLO, JESSICA EILEEN	365		SOUTH ST	8
U	SANTILLO, LOIS ANN	27		ALFRED ST	8
R	SANTINELLO, ANTHONY ROBER	14		CHURCH ST	1
R	SANTINELLO, BRENDA M	418	B-1	MEADOW ST	5
D	SANTINELLO, CHARLES R	161		SCHOOL ST	5
U	SANTINELLO, CONSTANCE MAR	161		SCHOOL ST	5
U	SANTINELLO, ELAINE N	11		PLANTATION DR	5
R	SANTINELLO, FRANK A	418	B-1	MEADOW ST	5
U	SANTINELLO, SCOTT M	27		CHURCH ST	1
	SANTIZO, JOSE F	15		HASTINGS ST	2
U	SANTOLINI, AUSTIN M	42		JANELLE DR	5
U	SANTOLINI, CECILY A	42		JANELLE DR	5
U	SANTOLINI, LUCAS J	42		JANELLE DR	5
U	SANTOLINI, ROY THOMAS	42		JANELLE DR	5
U	SANTORE, ANTHONY J	95		FOX FARM RD	2
R	SANTORE, DENISE ANN	95		FOX FARM RD	2
R	SANTOS, ANNMARIE	46		CANDLEWOOD DR	8
R	SANTOS, CARLOS A	30		COVENTRY LN	8
	SANTOS, CELESTE	61		COOPER ST	4
U	SANTOS, GAIL P	100		BUTTERNUT DR	8
	SANTOS, ILDA	65		COOPER ST	4
U	SANTOS, JESSICA LUCIA	128		ROOSEVELT AVE	2
U	SANTOS, JOSEPH M	128		ROOSEVELT AVE	2
L	SANTOS, JUDITH LOUISE	547		SHOEMAKER LN	6
U	SANTOS, KYLE J	46		CANDLEWOOD DR	8
U	SANTOS, MICHAEL B	100		BUTTERNUT DR	8
R	SANTOS, NICOLE MARIE	30		COVENTRY LN	8
R	SANTOS, SHAWN	30		COVENTRY LN	8
	SANTOS, VICTORINO C	547		SHOEMAKER LN	6
R	SANTOS, VIOLETA B	128		ROOSEVELT AVE	2
D	SANTUCCI, BRIANNA MORGAN	256		COLEMORE ST	1
U	SANTUCCI, KAYLA MCKENZIE	256		COLEMORE ST	1
D	SANTUCCI, SARAH ANN	256		COLEMORE ST	1
R	SANTUCCI, SEAN J	256		COLEMORE ST	1
	SANTUCCI, THOMAS	464		MAIN ST	4
U	SANZO, ANTHONY JAMES	58		OAK LN	1
D	SAPELLI, ALBERT JOHN	16		MARLENE DR	2
U	SAPELLI, ANN M	244		JAMES ST	1
U	SAPELLI, ANTHONY J	83		BARNEY ST	5
Q	SAPELLI, DELANIE MARIE	55		WILBERT TER	2
U	SAPELLI, DIANE J	427		MEADOW ST	4
D	SAPELLI, DONNA M	76		FLORIDA DR	5
U	SAPELLI, EUGENE ALBERT IV	12		ORLANDO ST	6
D	SAPELLI, EUGENE A III	55		WILBERT TER	2
U	SAPELLI, JACLYNE M	22		SUNRISE TER	5
D	SAPELLI, JAN MARIE	16		MARLENE DR	2
U	SAPELLI, KRISTA DIANE	427		MEADOW ST	4
U	SAPELLI, LAURA MARIE	76		FLORIDA DR	5
D	SAPELLI, MELANIE A	12		ORLANDO ST	6
R	SAPELLI, MICHAEL	1013		MAIN ST	8
U	SAPELLI, RACHEL Z	1013		MAIN ST	8
U	SAPELLI, WILLIAM P	125		EDGEWATER RD	6
R	SARACINO, ANTHONY DEAN	90		YARMOUTH DR	3
R	SARACINO, DEBORAH A	90		YARMOUTH DR	3
D	SARDELLA, CHASE R	59		CHESTNUT LN	8
D	SARDELLA, ELIZABETH BREEN	59		CHESTNUT LN	8
U	SARDELLA, PATRICIA	59		CHESTNUT LN	8
R	SARDELLA, RICHARD M	59		CHESTNUT LN	8
	SARKULOVA, NINA	33		VALLEY ST	1
	SARNELLI, ANGELA D	17		DARTMOUTH ST	8
U	SARNELLI, ANN MARIE	41		NORTHWOOD ST	7
R	SARNELLI, ANTHONY JOSEPH	56		BROOKSIDE DR	2
U	SARNELLI, ASHLEA R	180		SILVER LAKE DR	6
U	SARNELLI, CAROL A	41		NORTHWOOD ST	7
R	SARNELLI, CHELSEA LYNN	56		BROOKSIDE DR	2
U	SARNELLI, LUIGI A	41		NORTHWOOD ST	7
U	SARNELLI, MICHAEL ANTHONY	180		SILVER LAKE DR	6
R	SARNELLI, NICHOLAS L	8D		CASTLE HILL RD	8
U	SARNELLI, REBECCA	8D		CASTLE HILL RD	8
U	SARNELLI, SUE ELLEN	17		DARTMOUTH ST	8
D	SARNO, DAVID A	676		BARRY ST	7
D	SARNO, DOMINIC	45		RIVIERA DR	8
D	SAROGLOU, BERNARD	73		ELIZABETH ST	2
U	SAROGLOU, LORI BETH	73		ELIZABETH ST	2
U	SARRAR, HANAN MOHAMED	77		WALNUT ST	1
U	SARRAR, MOHAMED AHMED	77		WALNUT ST	1
D	SARRAZIN, MARK STEPHEN	43		SUFFIELD ST	4
	SARRAZIN, ZACHARY R	3		WAGON WHEEL DR	7
U	SASSARONE, CHRISTINE	71		NORRIS ST	3
U	SASSARONE, RONALD VINCENT	71		NORRIS ST	3
D	SATKOWSKI, CAROL A	171		TOBACCO FARM RD	7
D	SATKOWSKI, GERARD S	171		TOBACCO FARM RD	7
U	SATRAOUY, HAMID	28		MELROSE PL	8
U	SATTLER, ANTHONY T SR	169		SENATOR AVE	4
X	SATTLER, CHRISTOPHER J	169		SENATOR AVE	4
U	SAUCIER, GEORGE A	118		COREY COLONIAL CDS	5
U	SAUCIER, KATHY L	118		COREY COLONIAL CDS	5
U	SAULNIER-LABELLE, DAWN M	23		NORMAN TER	1
D	SAUNDERS, ANTHONY R	61	22	SOUTH WESTFIELD ST	6
U	SAUNDERS, BARBARA A	26		BELVIDERE AVE	2
D	SAUNDERS, BRENDA JEANETTE	61	22	SOUTH WESTFIELD ST	6
	SAUNDERS, CHRIS	490		SCHOOL ST	5
U	SAUNDERS, MICHAEL PATRICK	26		BELVIDERE AVE	2
U	SAUNDERS, PATRICK	26		YALE AVE	7
U	SAUSVILLE, SHERRY A	88		RIVERVIEW AVE	8
D	SAUTER, JANE LANDERS	115		THALIA DR	2
U	SAVA, ALEXANDRU	503		SILVER ST	6
U	SAVA, NADEJDA	503		SILVER ST	6
U	SAVAGE, ALICE AMY	96		HALL ST	1
U	SAVAGEAU, DYLAN CODY	247		NORTH WESTFIELD ST	7
U	SAVAGEAU, JOHN JOESPH	46		RIVERVIEW AVE	8
U	SAVAGEAU, LESLIE A	247		NORTH WESTFIELD ST	7
	SAVAGEAU, RICHARD E	247		NORTH WESTFIELD ST	7
U	SAVARD, EUGENE	15		NORMAN TER	1
U	SAVARD, KATHLEEN A	39		PHEASANT RUN CIR	7
U	SAVARD, NICHOLAS T	536		NORTH WESTFIELD ST	2
U	SAVARD, NICHOLAS	39		PHEASANT RUN CIR	7
D	SAVARD, STEPHANIE LYNN	1197		MAIN ST	8
U	SAVARD, STEPHEN U	39		PHEASANT RUN CIR	7
U	SAVARIA, STEPHEN J	32		JESSICA PL	1
U	SAVOIE, BRIELLE JARDIN	374		MEADOW ST	5
U	SAVOIE, CARINA JULIET	374		MEADOW ST	5
U	SAVOIE, CLAY J	374		MEADOW ST	5
U	SAVOIE, DEBRA A	28		MARLA PL	7
R	SAVOIE, MARJORIE H	374		MEADOW ST	5
U	SAVOIE, ROLAND	462	114	MAIN ST	4
	SAVONIN, ALEKSANDR	30		CLIFTON DR	5
U	SAVONIN, OLGA	131		CORONET CIR	1
	SAVONIN, SERGEY	30		CLIFTON DR	5
U	SAVONIN, VIKTOR	131		CORONET CIR	1
	SAVONINA, NADEZHDA	30		CLIFTON DR	5
D	SAVOURY, TEAL P	80		RHODES AVE	3
U	SAVOY, TIMOTHY J	7		FORGE ST	7
R	SAWYER, ANN MARIE	255		VALLEY BROOK RD	2
U	SAWYER, BRANDON MATTHEW	506		SOUTH WEST ST	7
D	SAWYER, BRITTANY RAE	506		SOUTH WEST ST	7
D	SAWYER, JENNIFER K	138		SOUTH ST	8
U	SAWYER, MARC A	255		VALLEY BROOK RD	2
U	SAWYER, PAUL THOMAS	138		SOUTH ST	8
U	SAWYER, PAULINE B	1152		MAIN ST	8
R	SAWYER, THOMAS M	38		SHERI LN	3
U	SAWYER, ZACHARY CHARLES	292		SOUTH WEST ST	7
	SAXER, CRYSTAL R	459		RIVER RD	5
U	SAYERS, BRENDAN JOSEPH	23		EDITHA AVE	5
R	SAYKIN, MIKHAIL	16E		MANSION WOODS DR	3
U	SAYKIN, VLADIMIR	58		PHEASANT HILL DR	7
U	SAYRE, JESSICA ANNE	235		MAPLE ST	1
U	SBALBI, JEAN C	89		PLANTATION DR	5
U	SBALBI, JEFFREY RYAN	53		AMHERST AVE	3
R	SBALBI, RAYMOND J	89		PLANTATION DR	5
U	SCAFURI, CHRISTOPHER P	3G		MANSION WOODS DR	3
R	SCAFURI, LARRY P	44		PLANTATION DR	5
U	SCAFURI, NICHOLAS J	153		CARDINAL DR	4
U	SCAGLIARINI, WILLIAM C	84		FEDERAL AVE	4
D	SCAGLIARINI, WILLIAM R	90		MONROE ST	5
R	SCALA, ALFONSO V	290		COREY ST	5
U	SCALA, ANNA ROSALIN	8		BEECH LN	6
D	SCALA, EMILIA	8		BEECH LN	6
U	SCALA, FRANK V	350	46	MEADOW ST	5
R	SCALA, GERARDO	288		COREY ST	5
R	SCALA, GERARDO JR	288		COREY ST	5
D	SCALA, JAIME M	1189		RIVER RD	5
U	SCALA, REBECCA ROSE	350	46	MEADOW ST	5
	SCALA, TERESA	288		COREY ST	5
	SCALA, VINCENT	8		BEECH LN	6
U	SCALA, VINCENT D	8		BEECH LN	6
R	SCALISE, ANDREA LYNN	99		THALIA DR	2
U	SCALISE, IRENE L	32		PROVIN MOUNTAIN DR	2
R	SCALZO, TASHA	127		SILVER ST	8
R	SCANNAPIECO, GAVIN	27		DEPALMA ST	3
R	SCANTLEN, MICHAEL E	65		VALENTINE ST	4
D	SCANTLEN, SUSAN L	65		VALENTINE ST	4
D	SCARLATO, ALEXIA MARIA	19		ORLANDO ST	6
U	SCARPA, DAVID V	104		HIGHLAND ST	3
D	SCARPA, MILDRED D	104		HIGHLAND ST	3
D	SCAVOTTO, CHRISTOPHER L	208		WALNUT ST	1
D	SCHAAF, DORENA M	57		COLUMBUS ST	3
R	SCHAAF, THOMAS H	57		COLUMBUS ST	3
U	SCHAFFEL, WILLIAM R	105		CHESTNUT LN	8
U	SCHARMANN, DEBORAH L	78		NORRIS ST	3
U	SCHEBEL, PENNY MICHLE	4		RALPH ST	1
D	SCHECHTMAN, ALBERTA M	50	209	CARDINAL DR	4
U	SCHECHTMAN, ROBERT S	118		WOODSIDE DR	4
U	SCHEELE, WILLIAM A	16A		MANSION WOODS DR	3

V	NAME	HOUSE	APT	STREET	PCT
U	SCHEERER, CAROL A	37		KELLER CIR	8
U	SCHEERER, NORBERT H	37		KELLER CIR	8
U	SCHERBAN, DANIELLE D	167		EDGEWATER RD	6
U	SCHERBAN, ELAINE SERRA	139		MEADOWBROOK RD	5
U	SCHERBAN, JAMIE P	167		EDGEWATER RD	6
U	SCHERBAN, RONALD T	139		MEADOWBROOK RD	5
D	SCHERPA, CAROLINE ANNE	201		PARKEDGE DR	2
R	SCHERPA, CHLOE L	93		TOBACCO FARM RD	7
D	SCHERPA, DONNA JOYCE	201		PARKEDGE DR	2
U	SCHERPA, LAWRENCE A	24		TOWER TER	1
D	SCHERPA, LOUIS VICTOR JR	201		PARKEDGE DR	2
U	SCHERPA, MARCIA JEAN	24		TOWER TER	1
U	SCHERPA, MARY GRACE	59		CESAN ST	6
U	SCHERPA, PAULA JEAN	115		HENDOM DR	7
R	SCHERPA, WILLIAM	115		HENDOM DR	7
U	SCHEVE, LINDA B	423		BARRY ST	7
U	SCHIBI, NICOLE M	260		SOUTH WEST ST	7
U	SCHICKLER, SHANNON G	41		PEROS DR	5
U	SCHILLING-NORDAL, GERALDIN	203		COOPER ST	4
U	SCHINDEL, CHARLES A	66		COOPER ST	4
D	SCHINDEL, KRISTEN D	66		COOPER ST	4
D	SCHINDLER, ELIZABETH M	83		NORTHWOOD ST	7
D	SCHINDLER, MARIAN	51	5	MAPLE ST	1
U	SCHINDLER, PETER	150		RIVIERA DR	8
U	SCHINDLER, ROBERT JOSEPH	3		COOPER ST	4
R	SCHINDLER, WILLIAM M JR	47		NORMAN TER	1
R	SCHIVLEY, CARYL MARIE	43		CLEMATIS RD	4
R	SCHIVLEY, CHARLES P JR	43		CLEMATIS RD	4
R	SCHIVLEY, CHARLES PARKER	62		MAPLE ST	1
R	SCHIVLEY, FLORENCE ELEANO	62		MAPLE ST	1
D	SCHLAFFER, JOSEPH S	1255		MAIN ST	8
D	SCHLAFFER, KATHERINE M	1255		MAIN ST	8
U	SCHLAGEL, JOHN D	142		GARDEN ST	6
D	SCHLAGEL, LINDA MARIE	25		WILLIAM ST	3
	SCHLEMMER, BYRON J	42		EMERSON RD	8
R	SCHLEMMER, IRENE ELIZABETH	42		EMERSON RD	8
U	SCHLICHER, DANIEL AVION	63C		PAUL REVERE DR	7
U	SCHLICHTING, MARIE T	912		NORTH ST	2
U	SCHLOSSER, DAWN M	68		MOUNTAINVIEW ST	6
U	SCHLOSSER, JACKSON SCOTT	68		MOUNTAINVIEW ST	6
U	SCHLOSSER, JEFFREY SCOTT	68		MOUNTAINVIEW ST	6
U	SCHLOSSER, ROBERT PRICE	68		MOUNTAINVIEW ST	6
U	SCHLUETER, JENS	138		RIVIERA DR	8
U	SCHMAELZLE, ADAM D	89		GRANGER DR	7
	SCHMAELZLE, DOROTHY M	200		MAPLE ST	1
D	SCHMAELZLE, JESSICA	89		GRANGER DR	7
U	SCHMAELZLE, KARL J	85		INDEPENDENCE RD	6
U	SCHMAELZLE, PAUL G	400		SOUTH WESTFIELD ST	7
	SCHMECKER, BRITTANY ANNE	114		COOLEY ST	1
U	SCHMECKER, PETER THOMAS	114		COOLEY ST	1
U	SCHMIDT, AMY J	43		WRIGHT ST	8
R	SCHMIDT, GAIL N	64		TAFT ST	1
U	SCHMIDT, JESSICA LYNN	43		WRIGHT ST	8
U	SCHMIDT, MARK ALLEN	43		WRIGHT ST	8
R	SCHMIDT, RALPH EDWARD	64		TAFT ST	1
U	SCHMIDT, THOMAS RONALD	54		INDEPENDENCE RD	6
U	SCHMITH, LISA IRENE	420	74	MAIN ST	4
U	SCHMITH, OLLIE F	420	74	MAIN ST	4
U	SCHMITT, MARGARET JULIANA	90		PLANTATION DR	5
U	SCHMUCK, CHRISTIFER M	100		WOODSIDE DR	4
	SCHMUCK, JOANN	281		SOUTHWICK ST	7
	SCHMUCK, JOCELYNN	281		SOUTHWICK ST	7
	SCHNEIDER, EDUARD	85		DOANE AVE	6
R	SCHNEIDER, GARY W	84		OAK HILL AVE	1
	SCHNEIDER, INNESSA	85		DOANE AVE	6
	SCHNEIDER, NADEZHDA	85		DOANE AVE	6
U	SCHNEIDER, NANCY F	84		OAK HILL AVE	1
	SCHNEIDER, SIMEON	85		DOANE AVE	6
U	SCHNEPP, CHERYL L	28		MAYNARD ST	1
R	SCHNEPP, THOMAS EDWARD	28		MAYNARD ST	1
D	SCHOENBORN, WILLIAM	3		HUNTER'S GREENE CIR	8
D	SCHOENFELD, CAMAI	62		DOGWOOD LN	8
	SCHOENFELD, LINDA	62		DOGWOOD LN	8
D	SCHOLPP, KARL L	23		VALLEY BROOK RD	2
U	SCHOLPP, LAUREN	66		BROZ TER	1
U	SCHOLPP, PATRICIA-LEE	23		VALLEY BROOK RD	2
U	SCHOOLCRAFT, ALEXANDRA P/	79		COREY ST	5
U	SCHOOLCRAFT, RICHARD A	79		COREY ST	5
U	SCHOPPMAN, SHANNON A	29		COLONIAL AVE	4
R	SCHOTT, JOHN ERWIN JR	99		THALIA DR	2
U	SCHRECK, JOHN WILLIAM	36		HAYES AVE	1
U	SCHRODER, BRUCE R	4		COLONIAL AVE	4
U	SCHROEDER, JOHN A	13		SQUIRE LN	2
U	SCHROEDER, SYDNEY LYNNE	242		SOUTH WESTFIELD ST	6
U	SCHUERER, JENNIFER HELEN	64		MERRELL DR	5
U	SCHUERER, KIMBERLY A	31		MARLENE DR	2
	SCHUERER, WILLIAM III	31		MARLENE DR	2
D	SCHUH, DORIS K	878		SPRINGFIELD ST	2
U	SCHUH, MATTHEW D	65		HALL ST	1
R	SCHUH, PAUL R	878		SPRINGFIELD ST	2
U	SCHUHLEN, LOUISE MARY	3A		CASTLE HILL RD	6
U	SCHULER, JESSE RAE	808		NORTH ST	2
	SCHULER, JOHN E JR	1014		SHOEMAKER LN	6
D	SCHULER, JOSHUA J	1014		SHOEMAKER LN	6
	SCHULER, LISA M	1014		SHOEMAKER LN	6
U	SCHULER, MELISSA A	1014		SHOEMAKER LN	6
R	SCHULER, PAMELA ANN	808		NORTH ST	2
R	SCHULTSKI, EDWARD L	166		BEEKMAN DR	5
U	SCHULZE, LYNDSEY MICHELLE	51		REED ST	4
U	SCHUMANN, ELIZABETH ANN	112		MONROE ST	5
R	SCHUMANN, JEFFREY DOUGLA	112		MONROE ST	5
D	SCHUNDER, JENNIFER MARIE	486		COOPER ST	3
U	SCHUSTER, DAVID P	10	2	WINTHROP ST	1
U	SCHWARTZ, DOROTHY M	22		FEDERAL ST	4
D	SCHWARTZ, JASON DOUGLAS	418	B-12	MEADOW ST	5
D	SCHWARTZ, RICHARD D	76		JUNIPER RIDGE DR	7
U	SCHWARTZ, ROBERT J	40		MICHELE LN	5
L	SCHWARTZ, WENDY JEAN	40		MICHELE LN	5
U	SCHWEIN, ANN M	110		RAYMOND CIR	4
U	SCHWEIN, BARBARA A	85		CARR AVE	4
U	SCHWEIN, ROBERT PATRICK	110		RAYMOND CIR	4
D	SCHWEIN, STEVEN	136	A	MAIN ST	4
U	SCHWEITZER, JOHN RAYMOND	78		BEEKMAN DR	5
U	SCIARTELLI, BIANCA NICOLE	24		JENNIE CIR	5
U	SCIBELLI, ALBERT JUDE JR	14		ANNABLE ST	1
U	SCIBELLI, GREGORY ALLEN	631		SPRINGFIELD ST	3
D	SCIBELLI, JOHN M	30		ALBERT ST	5
U	SCIBELLI, JULIE A	69		RANDALL ST	3
U	SCIBELLI, LAUREN MARISSA	350	2	MEADOW ST	5
R	SCIBELLI, LAUREN MICHELLE	69		RANDALL ST	3
U	SCIBELLI, MARIA L	14		ANNABLE ST	1
U	SCIBELLI, TERESA CIRELLI	30		ALBERT ST	5
D	SCIPPIO-MCFADDEN, JAMINA M	1661		SUFFIELD ST	8
D	SCIROCCO, ALESSANDRO	28		GRANT ST	1
U	SCLAFANI, CHARLES JOSEPH II	14G		CASTLE HILL RD	8
U	SCOTT, ALEXIS J	57		FOX FARM RD	2
D	SCOTT, BRENDA L	90		PAUL REVERE DR	6
	SCOTT, COREY L	87		VALENTINE TER	4
U	SCOTT, DARRYL	8		BEEKMAN PL	5
U	SCOTT, DEVIN FREDRICK	590		BARRY ST	7
	SCOTT, DOREEN	462	219	MAIN ST	4
U	SCOTT, DWIGHT L	60		JUNIPER RIDGE DR	7
D	SCOTT, ELLEN C	70		CLEVELAND ST	1
U	SCOTT, GAIL M	35		WHITE FOX RD	7
R	SCOTT, HEATHER A	57		FOX FARM RD	2
U	SCOTT, JAMES CHARLES	35		WHITE FOX RD	7
R	SCOTT, JASON LOUIS	57		FOX FARM RD	2
U	SCOTT, JAYSWAN ALI	209		COOPER ST	4
	SCOTT, JOCELYN	70		CLEVELAND ST	1
U	SCOTT, JOSEPH JAMES BRUCE	313	7	SPRINGFIELD ST	3
D	SCOTT, LEONARD ALLAN	70		CLEVELAND ST	1
U	SCOTT, MELISSA ANN	590		BARRY ST	7
	SCOTT, RACHEL JADA	69		HAYES AVE	1
R	SCOTT, VAGN	12		LAKE VIEW CIR	6
U	SCOTT-ROBBINS, IRVINIA	7		CENTERWOOD DR	6
U	SCOVILLE, ALICIA	47		EDGEWOOD LN	6
U	SCOVILLE, BRIAN C	73		REED ST	4
U	SCOVILLE, GERALD A	15		LAURA CIR	8
U	SCOVILLE, MARGARET F	15		LAURA CIR	8
D	SCOVILLE, MARIA D	73		REED ST	4
D	SCOVILLE, PHILIP C	73		REED ST	4
U	SCOVILLE, PHILIP SANTO	47		EDGEWOOD LN	6
R	SCUDERI, ANGELO J	544		NORTH WESTFIELD ST	2
U	SCUDERI, CHRISTOPHER M	111		ROWLEY ST	3
T	SCUDERI, DEBORAH M	69		HALLADAY DR	7
U	SCUDERI, GAETANO JOSEPH	47		HENDOM DR	7
U	SCUDERI, MICHELLE JEAN	47		HENDOM DR	7
U	SCUDERI, NATHANIEL J	69		HALLADAY DR	7
U	SCUDERI, NICHOLAS J	47		HENDOM DR	7
	SCUDERI, NICHOLAS M	47		HENDOM DR	7
U	SCUDERI, VINCENSO G	47		HENDOM DR	7
U	SCULLION, CATIE REINHARDT	52		RHODES AVE	3
U	SCULLY, JENNIFER L	360	4	NORTH WESTFIELD ST	2
D	SEABROOKS, DEION M	350	56	MEADOW ST	5
U	SEABURY, AUSTIN J	17		DOVER ST	8
R	SEAFERD, JENNIFER LYNN	18		KANAWHA AVE	8
U	SEAL, SHELBY LYNN	139		RIVIERA DR	8
R	SEARLES, ERIC J	297		COOPER ST	4
R	SEARLES, JOHANNA K	25		MICHELE LN	5
U	SEARLES, KATHLEEN BARBARA	297		COOPER ST	4
R	SEARLES, TRAVIS R	25		MICHELE LN	5
D	SEARS, THOMAS G	74	12	SPRINGFIELD ST	1
U	SEAVER, CASSIDY ALEXIS	62		PAUL REVERE DR	7
U	SEAVER, DIANE C	25		LETENDRE AVE	1
U	SEAVER, JANE M	74		LINE ST	3
U	SEAVER, JOHN EDWARD	74		LINE ST	3
U	SEAVER, MARY M	101		SYLVAN LN	2
U	SEAVER, RACHEL ROSE WAGNI	74		LINE ST	3
U	SEAVER, RICHARD JR	1076		MAIN ST	8
U	SEAVER, SUSAN M	62		PAUL REVERE DR	7
U	SEAVER, ZACHARY JOHN	394		MEADOW ST	5
	SECORICH, COLLEEN A	111		KENSINGTON ST	3
	SECORICH, JAMESON W	111		KENSINGTON ST	3
	SECORICH, RYLAN M	111		KENSINGTON ST	3
U	SECRET, FRANK IV	78		MAPLE ST	1
U	SEDELOW, CRAIG MAURICE	85		BROZ TER	1
R	SEDELOW, GARY CHARLES	45		LISWELL DR	7
D	SEDELOW, HEATHER	85		BROZ TER	1
R	SEDELOW, TRICIA EGAN	45		LISWELL DR	7
R	SEDIK, SHARON GAIL	29		RIVERVIEW AVE	8

V	NAME	HOUSE	APT	STREET	PCT
U	SEERY, OWEN V	275		REGENCY PARK DR	4
D	SEGUIN, PETER N	111		COOLEY ST	1
U	SEIBERT, ALEXANDRA RAE	143		SILVER LAKE DR	6
U	SEIBERT, ALLISON S	143		SILVER LAKE DR	6
R	SEIBERT, BRIAN A	143		SILVER LAKE DR	6
U	SEIBLES, GLORIA A	1	E-4	BELDEN CT	6
U	SEIBLES, JAMES	1E	4	BELDEN CT	6
U	SEJDIJI, HYRMETE	124	A	MAIN ST	4
U	SELDOMRIDGE, GAVIN RAY	844		MAIN ST	8
D	SELIMI, ILIR	31	3	SUTTON PL	1
U	SELIMI, SARANDA	31	3	SUTTON PL	1
U	SELIMI, SOFIJE	8	17	SUTTON PL	1
R	SELLERS, BARBARA D	32		CRICKET RD	7
R	SELLERS, ROBERT JR	32		CRICKET RD	7
U	SELLINGER-AVERSA, MARY ELI	158		MAPLE ST	1
U	SELVATICO, MICHAEL G	19		AUDUBON ST	2
U	SEMANIE, AILEEN	16		CHARTER OAK DR	7
	SEMENETS, ZINAIDA	26		COSGROVE ST	8
D	SEMINARIO, ELISE F	108		REGENCY PARK DR	4
U	SEMPRIT, ANDRES O	76		BELVIDERE AVE	2
U	SENECAL, KEITH R	33		ZACK'S WAY	5
U	SENECAL, SHAREN A	95	18	NORTH WESTFIELD ST	7
U	SENG, ASHLEY LA	35		YARMOUTH DR	3
U	SENG, AUSTIN H	35		YARMOUTH DR	3
U	SENG, EMILY THAY	35		YARMOUTH DR	3
	SENKE, KIANA M	40		WILLIAM ST	2
R	SENUTA, MARIA J	5		BUTTERWOOD RD	6
R	SENUTA, SHAWN CONWAY	5		BUTTERWOOD RD	6
D	SEO, EUNSIK	322	17	MEADOW ST	4
D	SEO, MISUK	322	8	MEADOW ST	4
U	SEO, SHINJA KIM	118		SILVER LAKE DR	6
D	SEOK, SOPHIA	232		GARDEN ST	6
U	SEPANEK, SHARON A	318		SHOEMAKER LN	6
U	SERAFINO, NICOLLE B	121		FAIRVIEW ST	4
R	SERAFINO, PATRICIA J	37		PLEASANT VALLEY RD	2
D	SERBAGI, LIZA P	32		RIVER RD	8
	SERGEYCHIK, LIDIYA P	31		BRIDGE ST	1
U	SERGEYCHIK, SOFIA ELIZABETI	31		BRIDGE ST	1
U	SERGEYCHIK, VIKTOR S	31		BRIDGE ST	1
U	SERGIENKO, ALAN J	50	333	CARDINAL DR	4
R	SERIGNESE, LAURIE BUYNICKI	61		WARREN ST	5
R	SERIGNESE, VINCENT	61		WARREN ST	5
U	SERMAN, DANIIL M	716		COOPER ST	3
U	SERMAN, LYUDMILA	716		COOPER ST	3
U	SERNA, ALMEIRO	42		MARK DR	8
U	SERNA, DANIEL A	54		MARK DR	8
D	SERONEY, ZIPORAH KURUI	134	D	MAIN ST	4
U	SERRA, ANTHONY P	15		CYPRESS TER	8
U	SERRA, DEBBI A	15		CYPRESS TER	8
U	SERRA, ERNEST R	88		CHERRY ST	1
U	SERRA, GINO JOSEPH	75		VALENTINE ST	4
U	SERRA, JUDITH S	201		PINEVIEW CIR	8
U	SERRA, JULIA ROSE	94		GLENDALE RD	5
U	SERRA, MARGARET E	94		GLENDALE RD	5
D	SERRA, MARK A	94		GLENDALE RD	5
D	SERRA, MARLENE L	23		NORRIS ST	3
U	SERRA, MEAGHAN J	34		COREY ST	5
D	SERRA, PATRICIA A	88		CHERRY ST	1
D	SERRA, PHILIP P	98		MONROE ST	5
U	SERRA, SHEILA M	98		MONROE ST	5
U	SERRA GONZALEZ, AMARILYS	124		COREY COLONIAL CDS	5
R	SERRANO, ALYSSA DENISE	20		WINDERMERE DR	3
U	SERRANO, AURORA G	798		SOUTH WEST ST	7
R	SERRANO, CANDIDA	20		WINDERMERE DR	3
R	SERRANO, ELIEZER	20		WINDERMERE DR	3
U	SERRANO, ISAIAH JACOB	20		WINDERMERE DR	3
U	SERRANO, RICHARD ANDREW	67	23	BRIDGE ST	1
U	SERRANO ACOSTA, JOSE MANU	385	2	SPRINGFIELD ST	3
D	SERRANO OQUENDO, JUANA	385	2	SPRINGFIELD ST	3
U	SERRANO-CARRASCO, CRISTIN	6		EDGEWATER RD	6
U	SERRANO-REYES, ANGEL R	83		WALNUT ST	1
	SERVIS, KYLIE	48		KATHY TER	7
U	SERVIS, MARGARET M	48		KATHY TER	7
U	SESSIONS, DOUGLAS K	51		COSGROVE ST	8
U	SESSIONS, JANET M	51		COSGROVE ST	8
U	SETIAN, CHRISTIAN ARMAN	267		RIVER RD	8
U	SETIAN, LISA MARIE	267		RIVER RD	8
D	SETIAN, NISHAN	267		RIVER RD	8
R	SETTEMBRE, ALFREDO MARIO	44		KELLER CIR	8
R	SETTEMBRE, ANTHONY NAZARI	52		WILLIAM ST	2
R	SETTEMBRE, MARIA	44		KELLER CIR	8
R	SETTEMBRE, NAZARIO J	44		KELLER CIR	8
U	SETTEMBRO, ALBERT C	23		OAK HILL AVE	1
D	SETTEMBRO, CAROLE J	50		OAK HILL AVE	1
R	SETTEMBRO, SCOTT ADAM	23		OAK HILL AVE	1
U	SETTERSTROM, JESSICA I	110		ROWLEY ST	3
U	SETTLE, FRIEDA P	39		STRAWBERRY HILL RD	2
U	SETTLE, RICHARD M	39		STRAWBERRY HILL RD	2
D	SETTLES, TYRONE	6E		MANSION WOODS DR	3
U	SEWALL, CAROL P	19C		CASTLE HILL RD	6
U	SEWALL, THOMAS JACOB	19C		CASTLE HILL RD	6
R	SEXTON, DANIEL BRIAN	42		SHERI LN	3
D	SEXTON, ELIZABETH C	33		ORIOLE DR	2
U	SEXTON, EMILY-LYNN	26		JOSEPH ST	4
D	SEXTON, JEFFREY C	26		JOSEPH ST	4
D	SEXTON, JOHN W JR	82		LEALAND AVE	4
U	SEXTON, KRISTI L	26		JOSEPH ST	4
	SEXTON, MARIA A	82		LEALAND AVE	4
R	SEXTON, TAMI LEE	42		SHERI LN	3
R	SEXTON, TERRI LYNN	42		SHERI LN	3
R	SEXTON, THOMAS J	42		SHERI LN	3
U	SEYMOUR, ALAHNA	84		CARR AVE	4
U	SEYMOUR, ELIZABETH CATHER	37	1	COLUMBUS ST	3
U	SEYMOUR, MELISSA PAIGE	37	1	COLUMBUS ST	3
U	SGUEGLIA, ANTHONY RAYMONI	18		KELLOGG AVE	7
U	SHABBIR, SOLINA	44		STEVENSON LN	6
U	SHAER, JOSEPH D	36		WOODCOCK CT	7
D	SHAH, KUNDA N	49		GLENDALE RD	5
U	SHAH, NARENDRA B	49		GLENDALE RD	5
U	SHAH, VASIF ALI	37		BEEKMAN DR	5
U	SHAHZAD, MUHAMMAD	102		FLORIDA DR	5
U	SHAINHEIT, MARGARET A	15		PAUL REVERE DR	7
U	SHAINHEIT, ROBERT A	15		PAUL REVERE DR	7
R	SHALYPINA, MARYNA	16		BELLE ST	4
U	SHAMIR, DANIEL	188		SOUTH WESTFIELD ST	6
U	SHAMIR, ILYA	188		SOUTH WESTFIELD ST	6
R	SHAMIR, NIKOLAY	188		SOUTH WESTFIELD ST	6
U	SHAMIR, PETER	188		SOUTH WESTFIELD ST	6
	SHANAHAN, KATHLEEN	98		ALBERT ST	5
	SHANAHAN, MAURICE	98		ALBERT ST	5
D	SHANKLE, GINA M	100		BEEKMAN DR	5
U	SHANKLE, VICTORIA F	100		BEEKMAN DR	5
D	SHANLER, CLAY ROBERT	147		LINE ST	3
U	SHANLER, MARGARET M	147		LINE ST	3
D	SHANLEY, MARGARET A	1141		MAIN ST	8
U	SHANNAHAN, MICHAEL JOSEPH	29		RIVIERA DR	8
U	SHANNON, AIDAN MYCHAL	749		MILL ST	3
U	SHANNON, CATHRYN F	749		MILL ST	3
U	SHANNON, EVAN KEENAN	749		MILL ST	3
U	SHANNON, GARY P	30		LIQUORI DR	2
U	SHANNON, JANET	30		LIQUORI DR	2
U	SHANNON, KIERA CHRISTINA	749		MILL ST	3
U	SHANNON, KIERNAN D	749		MILL ST	3
U	SHANNON, NORMA J	1229		NORTH WESTFIELD ST	2
R	SHAPOVALOV, KATIE	1148		NORTH ST	2
U	SHAPOVALOV, VICTOR MARK	1148		NORTH ST	2
R	SHAPOVALOV, VITALIY	1148		NORTH ST	2
U	SHAPOVALOVA, IRINA	1148		NORTH ST	2
U	SHARPE, LOGAN ADAM	74B		GARDEN ST	6
U	SHATOS, KARIN ELIZABETH	70		STEWART LN	4
U	SHATOS, PETER J	70		STEWART LN	4
R	SHAW, BRIAN M	67		PLANTATION DR	5
U	SHAW, DAVID R	58		NICOLE TER	7
U	SHAW, DAVID C	10F		MANSION WOODS DR	3
U	SHAW, DONNA S	58		NICOLE TER	7
U	SHAW, ELIZABETH M	106		WITHERIDGE ST	2
D	SHAW, ROBERT I III	72	D	PHEASANT HILL DR	7
	SHAY, JOHN P	77	2	HIGH ST	1
U	SHAYDA, ANGELINA MARIE	39		CHERRY ST	1
U	SHAYDA, GABRIELLA JEAN	39		CHERRY ST	1
D	SHAYDA, JOSEPH P	237		PINEVIEW CIR	8
R	SHAYDA, MICHAEL JAMES	39		CHERRY ST	1
U	SHAYDA, SHARON MARIE	39		CHERRY ST	1
R	SHCHERBACHUK, VERA I	208		ADAMS ST	8
	SHCHERBAKOVA, NATALIA G	140		RIVIERA DR	8
U	SHEA, AMANDA	547		FRANKLIN ST EXT	6
D	SHEA, CATHERINE MARY	187		COUNTRY RD	3
U	SHEA, CHRISTOPHER R	58		COTTONWOOD LN	8
U	SHEA, COURTNEY ANNE	187		COUNTRY RD	3
U	SHEA, DOLORES THERESA	96		ROBERTA CIR	5
R	SHEA, DONNA L	3D		CASTLE HILL RD	6
	SHEA, IMELDA	464		MAIN ST	4
U	SHEA, JACOB C	58		COTTONWOOD LN	8
U	SHEA, JOHN J	547		FRANKLIN ST EXT	6
U	SHEA, JOHN JR	187		COUNTRY RD	3
D	SHEA, JOHN J SR	187		COUNTRY RD	3
D	SHEA, JOHN R	56		CANDLEWOOD DR	8
U	SHEA, JORDAN MATTHEW	547		FRANKLIN ST EXT	6
R	SHEA, JOSEPH J	16		HUNTER'S GREENE CIR	8
U	SHEA, JOSHUA MICHAEL	547		FRANKLIN ST EXT	6
U	SHEA, KRISTA K	68		PHEASANT RUN CIR	7
U	SHEA, KRISTY H	873	14	SPRINGFIELD ST	3
U	SHEA, LAUREN E	58		COTTONWOOD LN	8
U	SHEA, LINDA A	58		COTTONWOOD LN	8
U	SHEA, MARGUERITE T	56		CANDLEWOOD DR	8
U	SHEA, MATTHEW H	33	70	NORMAN TER	1
D	SHEA, MAUREEN A	34		KELLOGG AVE	7
U	SHEA, MEAGHAN BETH	115		BEEKMAN DR	5
R	SHEA, MICHAEL E	3D		CASTLE HILL RD	6
U	SHEA, MICHELINE M	547		FRANKLIN ST EXT	6
U	SHEA, NICKOLAS ROBERT	58		COTTONWOOD LN	8
	SHEA, PATRICIA	49		LOSITO LN	6
D	SHEAFF, JENNIFER	61	34	SOUTH WESTFIELD ST	6
R	SHEAFF, KATHLEEN MARY	61	34	SOUTH WESTFIELD ST	6
U	SHEAN, DANIEL JOSEPH III	49		PHEASANT RUN CIR	7
R	SHEAN, GARY R	60		YALE AVE	7
U	SHEAN, GEORGE F JR	624		SPRINGFIELD ST	1
U	SHEAN, JAMIE B	47	2	WALNUT ST	1
U	SHEAN, JANET M	60		YALE AVE	7
D	SHEAN, JENNIFER A	83		ALHAMBRA CIRCLE SO	5

V	NAME	HOUSE	APT	STREET	PCT
D	SHEAN, KENNETH J JR	83		ALHAMBRA CIRCLE SO	5
U	SHEAN, KRISTINA LYNN	2		ROYAL LN	3
U	SHEAN, LYDIA ALYCE	624	1	SPRINGFIELD ST	1
U	SHEAN, MAKAYLA ASHLEY	83		ALHAMBRA CIRCLE SO	5
D	SHEAN, MAKENZIE HAILEY	83		ALHAMBRA CIRCLE SO	5
U	SHEAN, MELANIE A	2		ROYAL LN	3
D	SHEAR, EDWARD C	350	10	MEADOW ST	5
D	SHEAR, KAREN MARIE	350	10	MEADOW ST	5
U	SHECRALLAH-GURAU, LAURIE	14		PRIMROSE LN	6
U	SHEEHAN, ANNA M	35		DEPALMA ST	3
U	SHEEHAN, ATHENA	12H		CASTLE HILL RD	8
R	SHEEHAN, BRENDAN THOMAS	18		KELLOGG AVE	7
U	SHEEHAN, BRUCE A	660		MILL ST	3
U	SHEEHAN, DAVID M JR	32		TRACY DR	3
U	SHEEHAN, ELISABEL RIVAS	65		COREY ST	5
U	SHEEHAN, ERICA A	660		MILL ST	3
	SHEEHAN, JACOB A	660		MILL ST	3
D	SHEEHAN, JENNIFER M	46		SENATOR AVE	4
U	SHEEHAN, KEVIN J	46		SENATOR AVE	4
D	SHEEHAN, LINDA J	23		ZACHARY LN	6
U	SHEEHAN, LISA M	18		KELLOGG AVE	7
D	SHEEHAN, MAUREEN KELLY	438	18	SPRINGFIELD ST	1
D	SHEEHAN, PATRICIA ANN	42		TRACY DR	3
U	SHEEHAN, PATRICIA A	32		TRACY DR	3
D	SHEEHAN, PATRICK TODD	144	A	AUTUMN ST	8
U	SHEEHAN, RICHARD ALLEN	65		COREY ST	5
D	SHEEHAN, RYAN DOMENIC	5		RED OAKS CIR	2
U	SHEEHAN, THOMAS G	32		TRACY DR	3
U	SHEEHY, BRIAN JOSEPH	380		BARRY ST	7
R	SHEFFER, HARRY J JR	51		HEMLOCK RIDGE	2
R	SHEFFER, KAREN E	51		HEMLOCK RIDGE	2
U	SHEGOGUE, MICHAEL A	6		MCGRATH TER	1
U	SHEHEMI, ANNA M	106		BARBARA LN	7
U	SHEHEMI, IMAN SHAREF	106		BARBARA LN	7
	SHEHEMI, SHAREF H	106		BARBARA LN	7
U	SHEHZAD, PIR	25		DANNY LN	5
U	SHEIKH, RIZWANA ANWAR	50		AMHERST AVE	3
	SHEIL, JANET	464		MAIN ST	4
U	SHELANSKAS, ELAINE MARILYN	17G		CASTLE HILL RD	6
D	SHELDON, DANIELLE	160		BEEKMAN DR	5
L	SHELEY, CONSTANCE	84		ROYAL ST	3
R	SHELIAG, ALINA	8B		CASTLE HILL RD	8
R	SHELIAG, MYKOLA	8B		CASTLE HILL RD	8
A	SHELKEY, BRUCE	5		RIDGEWAY DR	2
R	SHELKEY, THERESA M	5		RIDGEWAY DR	2
U	SHELTON, MARCUS PHILLIHP	23		CLEVELAND ST	1
U	SHELTRA, DORIANN L	378		MAIN ST	4
U	SHEMANSKIS, JODY LYNN	194		WALNUT ST	1
U	SHENEFIELD, ERIN MARIE	289		MEADOW ST	4
R	SHEPARD, AMANDA C	52		COREY COLONIAL CDS	5
U	SHEPARD, ANDREW	64		MEMORY LN	7
CC	SHEPARD, DANIEL C	635		SUFFIELD ST	4
U	SHEPARD, ERIN MARIE	21		BUTTERWOOD RD	6
U	SHEPARD, JACK MITCHELL	45		SOUTHWICK ST	7
U	SHEPARD, JENNIFER JUNE	64		MEMORY LN	7
U	SHEPARD, KATHERINE MAE	45		SOUTHWICK ST	7
U	SHEPARD, KATHLEEN SMYTH	184		POPLAR ST	6
U	SHEPARD, MAUREEN SHEA	45		SOUTHWICK ST	7
U	SHEPARD, MICHAEL GEORGE	45		SOUTHWICK ST	7
U	SHEPARD, MICHELE TAYLOR	174		CLOVER HILL DR	2
U	SHEPARD, ROBERT THOMAS	21		BUTTERWOOD RD	6
U	SHEPARD, VICTORIA LEE	81		AMHERST AVE	3
R	SHEPARDSON, AMY LYNN	47		BARBARA LN	7
	SHEPARDSON, RICHARD G JR	47		BARBARA LN	7
R	SHEPARDSON, RICHARD G	47		BARBARA LN	7
U	SHERBOW, AMANDA JANE	31		VIRGINIA ST	4
U	SHERIDAN, BEVERLY K	99		VASSAR RD	2
	SHERIDAN, JAMES	464		MAIN ST	4
U	SHERIDAN, NOLAN EDWARD	491		RIVER RD	5
U	SHERMAN, JEFFREY MICHAEL S	659		SPRINGFIELD ST	3
D	SHERMAN, KIMBERLY ANN	33	67	NORMAN TER	1
L	SHERRY, ANGELA MARIE	60		WAGON WHEEL DR	7
U	SHERRY, EMILIO JOSEPH	78		OAK HILL AVE	1
D	SHERRY, PATRICIA A	78		OAK HILL AVE	1
U	SHERRY, ROGER A	70		DOANE AVE	6
U	SHERRY-PITZER, SANDRA A	75		SILVER ST	8
U	SHERWOOD, SHIRLEY J	43C		PAUL REVERE DR	7
U	SHEVCHENKO, ALLA	59		GARDEN ST	3
U	SHEVCHENKO, ANDREY Y	59		GARDEN ST	3
U	SHEVCHENKO, ANGELA	59		GARDEN ST	3
R	SHEVCHENKO, TIMOTHY	59		GARDEN ST	3
A	SHEVCHUK, LILIYA VASILYEVNA	100		BURLINGTON DR	3
R	SHEVCHUK, NATALIYA	84		BLAIR'S HILL RD	3
R	SHEVCHUK, STEPAN	84		BLAIR'S HILL RD	3
R	SHEVCHUK, VALENTINA	84		BLAIR'S HILL RD	3
	SHEVCHUK, VLADIMIR	100		BURLINGTON DR	3
D	SHEVLIN, JULIA R	21		MEADOW ST	4
D	SHEVLIN, TERRENCE R	21		MEADOW ST	4
D	SHEVOCK, MARY-ELIZABETH	33	47	NORMAN TER	1
U	SHEVOCK, MARYELIZABET	33	47	NORMAN TER	1
U	SHIBLEY, ALEX D	55		ROWLEY ST	3
U	SHIBLEY, ANNE CATHERINE	55		ROWLEY ST	3
D	SHIBLEY, JOAN B	51		ROWLEY ST	3
D	SHIBLEY, PETER R	51		ROWLEY ST	3
R	SHIELDS, BRITTANY A	327		NORTH WEST ST	7
U	SHIELDS, CASSANDRA N	299		REGENCY PARK DR	4
U	SHIELDS, JAMES	327		NORTH WEST ST	7
U	SHIELDS, KYLE	179		FOREST HILL RD	2
U	SHIN, DANIEL	11B		MANSION WOODS DR	3
R	SHINGLEDECKER, ALAN M	1311		SUFFIELD ST	8
U	SHINGLEDECKER, BRENDA L	1311		SUFFIELD ST	8
U	SHIRLEY, ZACHARY E	199		BROOKFIELD LN	8
R	SHIRLY, DAVID H JR	58		SOUTHWICK ST	7
U	SHIVELY, CAROL T	1213		NORTH WESTFIELD ST	2
D	SHIVELY, JAMES L	1213		NORTH WESTFIELD ST	2
U	SHIVELY, KAREN L	262		NORTH WESTFIELD ST	2
U	SHIVELY, ROBERT J	262		NORTH WESTFIELD ST	2
U	SHIVELY, TODD A	1213		NORTH WESTFIELD ST	2
U	SHLEMANOV, ANNA	49		MORNINGSIDE CIR	2
U	SHLEMANOV, DMITRIY VLAD	49		MORNINGSIDE CIR	2
	SHLEMANOV, ILYA	49		MORNINGSIDE CIR	2
U	SHLEMANOVA, YULIYA	116	C	MAIN ST	4
	SHLOSSER, COLIN D	744		NORTH WEST ST	2
U	SHLOSSER, DAVID R	744		NORTH WEST ST	2
U	SHLOSSER, ERICA L	744		NORTH WEST ST	2
U	SHOLOPA, ANDREY	48		MERRELL DR	5
	SHOLOPA, ANNA	33		VALLEY ST	1
	SHOLOPA, PETR	33		VALLEY ST	1
	SHOLOPA, SERGEY	14		GEORGE ST	1
U	SHOLOPA, SVETLANA	48		MERRELL DR	5
R	SHOLOPA, VYACHESLAV	33		VALLEY ST	1
U	SHORT, DAVID L	573		SOUTH WEST ST	7
U	SHORT, JANET E	573		SOUTH WEST ST	7
R	SHORTT, EMMA ELIZABETH	77		SUFFIELD ST	4
R	SHORTT, RALPH CURTIS III	77		SUFFIELD ST	4
U	SHOSTAK, ALENA O	208		ADAMS ST	8
U	SHOSTAK, IRINA KATHERINE	208		ADAMS ST	8
U	SHOSTAK, SERGEY	208		ADAMS ST	8
U	SHOSTAK, TATYANA	208		ADAMS ST	8
U	SHOSTAK, VITALIY	208		ADAMS ST	8
R	SHOUSE, KURT VON	175		PARKVIEW DR	2
U	SHOVER, GLORIA A	1260		MAIN ST	8
U	SHOVGAN, VENIAMIN SERGEYE	99		MAPLE ST	1
U	SHOVGAN, VICTORIA D	99		MAPLE ST	1
	SHOVKOVA, GANNA	127		SHERI LN	3
U	SHPANINA, MILENA	84		BEEKMAN DR	5
U	SHTEFAN, ROMAN	251		MEADOW ST	4
U	SHTYBA, DEANNA	707		SOUTH WEST ST	7
R	SHUART, MARY L	73		SOUTHWICK ST	7
R	SHUART, TERENCE T	73		SOUTHWICK ST	7
D	SHUFELT, ANDREW JEREMIAH I	124		MILL ST	3
U	SHUFELT, BRANDON M	36		HOPE FARMS DR	6
U	SHUFELT, PATRICK JOHN	124		MILL ST	3
D	SHUFELT, TRISHA LEIGH	124		MILL ST	3
R	SHULTZ, IDA L	722		SUFFIELD ST	6
R	SHULTZ, ROBERT D	722		SUFFIELD ST	6
D	SHUMAN, CAROL A	8H		MANSION WOODS DR	3
R	SHUMAN, JOAN C	28		CHAREST LN	8
R	SHUMAN, PHILIP WAYNE	28		CHAREST LN	8
	SHUMEIKO, LYUDMILA	30		KATHY TER	7
	SHUMEIKO, RUSLAN	30		KATHY TER	7
R	SHUNAMAN, BRIAN K	91		MAPLE ST	1
U	SHUNAMAN, DAWN CAROL	91		MAPLE ST	1
U	SHUR, ALEXANDRA	2		BEEKMAN PL	5
D	SHUR, LAILA	2		BEEKMAN PL	5
	SHUR, MIKHAEL	2		BEEKMAN PL	5
U	SHYSHLA, ALEXANDER	173		HIGH ST	1
R	SHYSHLA, ANDREI	198		NORTH WESTFIELD ST	7
R	SHYSHLA, ANNA N	198		NORTH WESTFIELD ST	7
R	SHYSHLA, PAVEL	31		BRIDGE ST	1
	SHYSHLA, SIARHEI	198		NORTH WESTFIELD ST	7
R	SHYSHLA, VALENTINA	173		HIGH ST	1
	SHYSHLA, VOLHA	198		NORTH WESTFIELD ST	7
U	SIANA, ANDREW J JR	124		MALLARD CIR	8
U	SIANA, JOYCE E	155		NORTH WEST ST	7
D	SIANA, KRISTA	155		NORTH WEST ST	7
U	SIANA, SUSAN J	124		MALLARD CIR	8
D	SIANO, SEBASTIANO A	21		DANNY LN	5
U	SIANO, WINIFRED R	21		DANNY LN	5
R	SIARHEYEVA, TATSIANA	43		WESTFORD CIR	4
U	SIBILIA, ANDREA M	61		RHODES AVE	3
U	SIBILIA, BRENDA L	64		ZACHARY LN	6
U	SIBILIA, DINA M	73		BARN RD	3
	SIBILIA, EMILY C	25		JUNIPER RIDGE DR	7
	SIBILIA, ISABELLA S	61		RHODES AVE	3
U	SIBILIA, JERRY R JR	64		ZACHARY LN	6
U	SIBILIA, JERRY RALPH	99		CARR AVE	4
D	SIBILIA, JORDAN ANN	73		BARN RD	3
D	SIBILIA, JOSEPH T	13		PARKER ST	4
U	SIBILIA, MICHAEL F	61		RHODES AVE	3
U	SIBILIA, NICHOLAS PETER	73		BARN RD	3
U	SIBILIA, PETER CHRISTOPHER	73		BARN RD	3
U	SIBILIA, THOMAS V	25		JUNIPER RIDGE DR	7
	SIBILIA, THOMAS V JR	25		JUNIPER RIDGE DR	7
R	SIBLEY, STUART B	87		CORONET CIR	1
R	SICILIANO, JULIE I	4		FARMINGTON CIR	2
U	SIDDIQUI, PERVEZ	65		AMHERST AVE	3
U	SIDOROVNIN, VLADIMIR	803		NORTH WESTFIELD ST	2
U	SIDORYUK, DMITRIY	712		COOPER ST	3
U	SIDORYUK, IRINA	712		COOPER ST	3

V	NAME	HOUSE	APT	STREET	PCT
U	SIDORYUK, VERA I	458	2	MAIN ST	4
R	SIDORYUK, VIKTOR	458	2	MAIN ST	4
U	SIEBERT, CHRISTINE M	180		BEEKMAN DR	5
U	SIECZKOWSKI, JOAN ANN	71		ROYAL LN	3
D	SIECZKOWSKI, RONALD	71		ROYAL LN	3
D	SIEDLIK, GARY T	1029		NORTH ST	7
D	SIEDLIK, KATHLEEN D	1029		NORTH ST	7
U	SIEGEL, KIMBERLY A	164		COLEMORE ST	1
	SIEGEL, MICHEAL D	164		COLEMORE ST	1
D	SIEGLER, CYNTHIA P	43		JAMES ST	1
D	SIEGLER, STEPHEN H	43		JAMES ST	1
U	SIERACKI, ALLAN	154		RAYMOND CIR	4
R	SIERACKI, PAUL J	154		RAYMOND CIR	4
U	SIERACKI, SHARON M	154		RAYMOND CIR	4
U	SIEWERS, JENNIFER LYN	15		JOEY DR	5
R	SIGAFOSE, ANDREW JOHN	8		SQUIRE LN	2
U	SIGNET, JEFFREY N	136		ROBIN RIDGE DR	2
R	SIGNET, REBECCA A	136		ROBIN RIDGE DR	2
U	SIGNET, SARAH MARIE	123		MEADOWBROOK RD	5
U	SIGNET, STEVEN M	123		MEADOWBROOK RD	5
U	SIKES, KENNETH W JR	142		HIGH ST	1
U	SIKES, NORMAN E	77		DOGWOOD LN	8
R	SIKES, REBECCA LYNN	77		DOGWOOD LN	8
U	SILK, JEANENNE MARGARET	43		VILLA DR	6
U	SILK, WILLIAM E	43		VILLA DR	6
R	SILL, LESTER W	60		ALHAMBRA CIRCLE SO	5
U	SILL, VIRGINIA DONNELLY	60		ALHAMBRA CIRCLE SO	5
U	SILLER, KLAUS G	24		ROYAL ST	3
U	SILLS, KRISTINE M	48		ROOSEVELT AVE	2
	SILLS, RACHEL N	48		ROOSEVELT AVE	2
U	SILLS, RAYMOND ARTHUR	48		ROOSEVELT AVE	2
U	SILPE-SMITH, MARLA S	224		SILVER ST	6
U	SILVA, ANGELICA	1144		RIVER RD	5
U	SILVA, CARLOS H JR	1144		RIVER RD	5
U	SILVA, CARLOS HENRIQUE	1144		RIVER RD	5
U	SILVA, HEATHER LYN	17		ANVIL ST	7
U	SILVA, JERICHO BAUTISTA	1144		RIVER RD	5
U	SILVA, JOSE CAMILO	92		CRICKET RD	7
U	SILVA, JOSEPH M	92		CRICKET RD	7
U	SILVA, MARIA L	53		HARVEY JOHNSON DR	4
U	SILVA, PHILIP M	17		ANVIL ST	7
U	SILVA, ZULMIRA MEDEIROS	92		CRICKET RD	7
U	SILVA CHARBONIER, OMAR	65		COREY COLONIAL CDS	5
U	SILVA-MORELLO, TYLER J	845		SILVER ST	6
	SILVERNAIL MILLER, CHISTY L	1201		NORTH WESTFIELD ST	2
U	SILVESTER, FRANK	34		MARK DR	8
D	SILVIA, RICHARD A	147		COREY COLONIAL CDS	5
U	SILVIA, SCOTT B	94		ROOSEVELT AVE	2
U	SIMARD, CHRISTINE R	84		KOSAK CT	7
U	SIMARD, HANNELORE R	84		KOSAK CT	7
D	SIMARD, LYNNE M	185		ANVIL ST	7
U	SIMARD, THOMAS C	185		ANVIL ST	7
D	SIMCOE, MARY ANN	3E		MAPLE VIEW LN	3
U	SIMIYU, MARY IRENE	917		SUFFIELD ST	6
	SIMMONS, ALLEN F	67		COLEMORE ST	2
U	SIMMONS, BOBBIEJO	86		AMHERST AVE	3
R	SIMMONS, FAITH L	140		EDGEWATER RD	6
U	SIMMONS, JULIE MARIE	2C		CASTLE HILL RD	8
D	SIMMONS, LEE J	60		CAMPBELL DR	5
D	SIMMONS, NICOLE LYNN	60		CAMPBELL DR	5
U	SIMMONS, ROBERT A	140		EDGEWATER RD	6
U	SIMMONS, STEPHANIE L	29		MCKINLEY ST	1
D	SIMON, KELLY MARIE	155		BROOKFIELD LN	8
U	SIMONE, JOANNE M	62		REED ST	4
U	SIMONE, MERRILL CATHERINE	52		ORLANDO ST	6
U	SIMONS, JULI LENORA	78		MAPLE ST	1
U	SIMPSON, ANDREA CHRISTINE	24		PORTLAND ST	1
D	SIMPSON, DANIEL THOMAS	793		RIVER RD	5
U	SIMPSON, DAVID B	24		PLEASANT VALLEY RD	2
U	SIMPSON, DEANA VICTORIA	815		RIVER RD	5
U	SIMPSON, DIANE M	24		PORTLAND ST	1
U	SIMPSON, IAN W	46		CLEVELAND ST	1
U	SIMPSON, JILL P	24		PLEASANT VALLEY RD	2
U	SIMPSON, MATHEW-RYAN MC K	24		PORTLAND ST	1
U	SIMPSON, MICHAEL JOHN	815		RIVER RD	5
U	SIMPSON, SCOTT W	46		CLEVELAND ST	1
U	SIMS, BIANCA JANELLE	117		REED ST	4
U	SIMS-MILLER, DASHA S	140		MEADOWBROOK RD	5
D	SINAY-BASSETT, DARLENE M	51	21	MAPLE ST	1
	SINEM, DURAN	188		PINEVIEW CIR	8
	SINIGUR, ANNA	464		MAIN ST	4
U	SINIGUR, MIKHAIL K	29		JAMES AVE	5
U	SINIGUR, NATALIA P	29		JAMES AVE	5
U	SINISCALCHI, LINDA ROSE	95	12	NORTH WESTFIELD ST	7
D	SIPOLSKI, SANDRA JEAN	22		MEADOW ST	4
D	SIRCAR, CHRISTINE MARIE	971		SUFFIELD ST	6
U	SIRCAR, NICKOLAS R	971		SUFFIELD ST	6
U	SIRCAR, RAJAT	971		SUFFIELD ST	6
	SIRIANI, CHRISTOPHER D	105		MEADOWBROOK RD	5
R	SIROIS, DAVID L	26		MORNINGSIDE CIR	2
U	SIROIS, RENEE DIAS	26		MORNINGSIDE CIR	2
U	SISK, RICHARD A	81		NOLAN LN	2
U	SISK, SANDRA GAIL	81		NOLAN LN	2
U	SISTO, CHRISTOPHER L	19E		SCHERPA ST	1
D	SITEK, BARRY F	134		MALLARD CIR	8
D	SITEK, MARY ROSE	134		MALLARD CIR	8
U	SITEK-FLAGG, TRACEY LYNN	45		EDGEWATER RD	6
U	SITLER, ALLISON M	23		ROBIN LN	1
R	SITTERLY, ROD R	22		PEMBROKE LN	8
U	SITTERLY, RONALD JOHN	528		BARRY ST	7
D	SIVONGXAI, VILAI	32		FEDERAL ST	4
D	SJOSTROM, GARY A	21		CAMPBELL DR	5
U	SKALA, DONA	55		NORTHWOOD ST	7
R	SKALA, JOANNE M	4H		CASTLE HILL RD	8
U	SKALA, LINDSAY C	117		WOODSIDE DR	4
D	SKALA, MARIA G	52		KAREN DR	3
U	SKALA, MICHAEL JOSEPH	117		WOODSIDE DR	4
D	SKALA, STEPHEN L	52		KAREN DR	3
U	SKALINSKY, KRISTA MICHELLE	69		DOGWOOD LN	8
R	SKALINSKY, LEONARD	69		DOGWOOD LN	8
U	SKEHAN, KAREN	51		CLEVELAND ST	1
U	SKEHAN, PATRICK MICHAEL	51		CLEVELAND ST	1
U	SKEHAN, RICHARD J	51		CLEVELAND ST	1
R	SKELLY, DONALD WILLIAM	33		LIQUORI DR	2
U	SKELLY, MARIANNE L	33		LIQUORI DR	2
U	SKELLY, PATRICK R	33		LIQUORI DR	2
U	SKIBA, DANIEL JOHN	24	3	DWIGHT ST	1
U	SKIBA, MAUREEN T	38		CHESTNUT LN	8
U	SKIBA, MELISSA A	12		STILL BROOK LN	7
	SKIBA, REBECCA A	682		NORTH WEST ST	2
U	SKIBA, ROBERT A	682		NORTH WEST ST	2
U	SKIBA, SARA A	682		NORTH WEST ST	2
D	SKINNER, ALTON ALEXANDER	1176		SPRINGFIELD ST	2
D	SKINNER, EBONEE JADE	1176		SPRINGFIELD ST	2
D	SKINNER, RHONDA V	1176		SPRINGFIELD ST	2
U	SKOGLUND, LINNEA KERSTIN	214		NORTH WEST ST	7
R	SKOGLUND, PETER	214		NORTH WEST ST	7
D	SKOLNICK, JARED M	23		GIFFIN PL	3
D	SKOLNICK, SCOTT EVANS	23		GIFFIN PL	3
U	SKORUPSKI, CAROL A	7		RUTH AVE	5
U	SKORUPSKI, NICHOLAS TAYLOR	7		RUTH AVE	5
U	SKOVORODIN, ALEKSANDR A	36		ADAMS ST	8
U	SKOVORODIN, ALEKSANDR FED	36		ADAMS ST	8
U	SKOVORODIN, KONSTANTIN S	17		ALLEN ST	4
U	SKOVORODIN, SERGEY F	17		ALLEN ST	4
U	SKOVORODINA, ANTONINA A	36		ADAMS ST	8
U	SKOVORODINA, LYUBOV V	17		ALLEN ST	4
U	SKOVORODINA, TATYANA	36		ADAMS ST	8
D	SKOWRON, CHRISTINA A	13		CHANNELL DR	5
U	SKOWRON, MICHAEL J	13		CHANNELL DR	5
U	SKOWRON, RICHARD J	13		CHANNELL DR	5
U	SKOWYRA, FELICIA ANN	853		SOUTH WEST ST	7
U	SKOWYRA, RICHARD S	853		SOUTH WEST ST	7
D	SKRIVANIC, BREANNE ROSE	914		MAIN ST	8
	SKRIVANIC, CHARLES S	914		MAIN ST	8
	SKRYPCHENKO, OLEKSANDR	5		PHEASANT RUN CIR	7
U	SKRYPCHENKO, VIKTORIYA	5		PHEASANT RUN CIR	7
D	SKRZYNIARZ, ANDREW DAVID	1084		MAIN ST	8
	SLAGHT, LEON	132		REED ST	4
U	SLAIMEN, GAIL J	26		HENRY ST	2
U	SLATE, BARBARA P	90A		PHEASANT HILL DR	7
U	SLATER, CATHY	105		BEEKMAN DR	5
D	SLATER, DELMA Q	100		FOREST HILL RD	2
U	SLATTERY, ASHLEY E	140		MAPLE ST	1
U	SLATTERY, DEBRA C	131		PINEVIEW CIR	8
U	SLATTERY, FRED ROLAND III	140		MAPLE ST	1
U	SLAYTON, DINA A	1215		SUFFIELD ST	8
U	SLAYTON, RYAN	1215		SUFFIELD ST	8
	SLEEPER, BARBARA J	52		KELLOGG AVE	7
U	SLEEPER, CHERYL ANN	204		BROOKFIELD LN	8
U	SLEEPER, DORIS	462	238	MAIN ST	4
U	SLEEPER, LAWRENCE FRANCIS	52		KELLOGG AVE	7
U	SLEEPER, NEIL NORMAN	204		BROOKFIELD LN	8
U	SLIECH, DENNIS A	128		ROBIN RIDGE DR	2
U	SLIECH, DOROTHY A	52		EDGEWATER RD	6
	SLIECH, DYLAN J	128		ROBIN RIDGE DR	2
U	SLIECH, HEATHER LYNN	28		VIRGINIA ST	4
U	SLIECH, JUSTIN L	52		EDGEWATER RD	6
U	SLIECH, KAREN ANN	29		HOPE FARMS DR	6
U	SLIECH, LINDA M	55		DUCLOS DR	1
U	SLIECH, LISA M	128		ROBIN RIDGE DR	2
U	SLIECH, MARY E	124		FAIRVIEW ST	4
D	SLIECH, NICHOLAS G	28		VIRGINIA ST	4
D	SLIECH, TIMOTHY PATRICK	52		EDGEWATER RD	6
U	SLIECH, WILLIAM JOSEPH	29		HOPE FARMS DR	6
D	SLINSKY, DAWN SHERIDAN	35		JESSICA PL	1
U	SLINSKY, EMILY MICHELLE	35		JESSICA PL	1
U	SLINSKY, JOSEPH MARK	35		JESSICA PL	1
U	SLINSKY, MARK E	35		JESSICA PL	1
	SLINSKY, PAUL	35		JESSICA PL	1
D	SLIWA, JENNIFER	36		RIVERVIEW AVE	8
U	SLOAN, SHERREEN V	87		SENATOR AVE	4
D	SLOAN, THOMAS JOSEPH	87		SENATOR AVE	4
U	SLOANE, CATHERINE A	890		BARRY ST	7
R	SLOANE, JOHN	890		BARRY ST	7
R	SLOCUM, DARLENE H	24		SILVER LAKE DR	6
U	SLOCUM, JUSTIN TAYLOR	24		SILVER LAKE DR	6
U	SLOCUM, KYRA NICOLE	24		SILVER LAKE DR	6
U	SLOCUM, TROY BRIAN	24		SILVER LAKE DR	6
U	SLOMA, GEORGE J	264		SILVER ST	6

V	NAME	HOUSE	APT	STREET	PCT
D	SLONE, HILARY	64		ROWLEY ST	3
U	SLOSEK, ROSEMARIE	54		NORTH WESTFIELD ST	7
U	SLUIS, MAUREEN A	24		RIVIERA DR	8
D	SMALL, CAROL A	28		DEBRA LN	5
D	SMALL, HEIDI NAN	28		DEBRA LN	5
D	SMALL, JANET B	172		WALNUT ST	1
U	SMALL, RODNEY JAMES	28		DEBRA LN	5
	SMART, CYNTHIA J	50		BROZ TER	1
U	SMART, DARBE C	49		SOUTH ST	8
U	SMART, JESSE D	17		MICHAEL ST	7
U	SMART, VALERIE L	17		COOPER ST	4
U	SMELSTOR, DAWN M	21		FERNWOOD DR	6
U	SMELSTOR, JOSEPH J III	21		FERNWOOD DR	6
D	SMETHURST, DEBRA A	18		MURIEL LN	7
	SMETHURST, KRISTINA L	18		MURIEL LN	7
U	SMETHURST, ROBERT D	100		EDGEWATER RD	6
U	SMIDT, EMILY ROSE	583		NORTH WEST ST	2
	SMIDT, HERMIONE	32		GRANGER DR	2
D	SMIDT, JOHN W	583		NORTH WEST ST	2
D	SMIDT, NANCY D	583		NORTH WEST ST	2
U	SMIDT, WILLIAM JOSEPH	32		GRANGER DR	2
U	SMIGIELSKI, KATHRYN VICTORI	21		SUNNYSLOPE AVE	8
	SMIRNOV, IVAN	56		RANDALL ST	3
	SMIRNOV, NATALYA	56		RANDALL ST	3
	SMIRNOVA, LIUDMILA	56		RANDALL ST	3
U	SMITH, ADAM G	58		SUNSET TER	6
U	SMITH, ALEXA	635		SUFFIELD ST	4
U	SMITH, ALEXA N	43		COLEMORE ST	2
U	SMITH, ALEXANDER J	776		SUFFIELD ST	6
D	SMITH, ALYSSA CLAIRE	618	1ST	SPRINGFIELD ST	1
U	SMITH, AMANDA KERI	26		STERLING RD	5
D	SMITH, AMBER V	131		FEDERAL ST EXT	4
U	SMITH, AMBER NICOLE	62		AMHERST AVE	3
D	SMITH, ANGELA T	15		BRIARCLIFF DR	7
D	SMITH, ANNA R	56		MEMORIAL DR	3
D	SMITH, ANNE M	487		SOUTHWICK ST	7
U	SMITH, ANNEMARIE	776		SUFFIELD ST	6
	SMITH, ANTONIO	627		SPRINGFIELD ST	3
U	SMITH, ARTHUR R	156		REGENCY PARK DR	4
	SMITH, BEATRICE	464		MAIN ST	4
D	SMITH, BENJAMIN F III	757		BARRY ST	7
U	SMITH, BRANDON S	14		BEECH HILL RD	2
U	SMITH, BRANDON JOHN-PORTE	201		SOUTHWICK ST	6
D	SMITH, CAROL A	24		GRANGER DR	2
U	SMITH, CAROL A	109		LEONARD ST	5
U	SMITH, CAROLINE T	8C		CASTLE HILL RD	8
U	SMITH, CHARLENE MARIE	10		COREY ST	5
D	SMITH, CHRISTENE MARIE	207		NORTH WEST ST	7
U	SMITH, CHRISTOPHER W	418	12	MEADOW ST	5
D	SMITH, DANIELLE CELESTE	74	3	SPRINGFIELD ST	1
U	SMITH, DENISE J	0	14	WRIGHT ST	8
D	SMITH, DREW J	17		STEVENSON LN	6
U	SMITH, EDWARD L	25		JOEY DR	5
U	SMITH, EDWARD J	25H		CASTLE HILL RD	6
U	SMITH, ELAINE	19		CHURCH ST	1
U	SMITH, ELLSWORTH WAYNE	236		SOUTH WESTFIELD ST	6
U	SMITH, ERIN NATALIE	85		ALHAMBRA CIRCLE NO	5
U	SMITH, EUGENE D JR	11		RANDALL ST	3
U	SMITH, EVELYN A	427		COOPER ST	3
U	SMITH, GARY D	15		BRIARCLIFF DR	7
U	SMITH, GERALD F	487		SOUTHWICK ST	7
U	SMITH, GERALD FRANCIS JR	52		CESAN ST	6
	SMITH, GIANNA K	22		ALFRED CIR	8
U	SMITH, GLENN M	14		CHRISTOPHER LN	7
U	SMITH, GREGORY S	21		RICHARDSON PL	8
	SMITH, JAMES	61		COOPER ST	4
R	SMITH, JEFFREY EDWARD	207		NORTH WEST ST	7
U	SMITH, JEFFREY ALYN	73		SILVER LAKE DR	6
U	SMITH, JESSICA JOANNE	8		CASTLE HILL RD	8
U	SMITH, JESSIE ERIN	427		COOPER ST	3
U	SMITH, JILLIAN	8	14	SUTTON PL	1
U	SMITH, JOAN C	14		CHRISTOPHER LN	7
U	SMITH, JOHN W	10F		CASTLE HILL RD	8
D	SMITH, JOSEPHINE M	21		RICHARDSON PL	8
U	SMITH, JOSEPHINE ANN	346		ROWLEY ST	3
	SMITH, JOSHUA ANTHONY	106		HAMILTON CIR	7
U	SMITH, JOVAUN ROBERT	41		POINSETTA ST	4
	SMITH, KATHLEEN	61		COOPER ST	4
U	SMITH, KATHRYNE EMILY	776		SUFFIELD ST	6
U	SMITH, KEELY M	54		COREY COLONIAL CDS	5
D	SMITH, KEITH D	67		BESSBROOK ST	2
R	SMITH, KEITH J	43		COLEMORE ST	2
U	SMITH, KELVIN ISAIAH	158		EDGEWATER RD	6
U	SMITH, KERRY L	52		CESAN ST	6
U	SMITH, KIMBERLY BETH	418	A-5	MEADOW ST	5
D	SMITH, KRISTE L	41		POINSETTA ST	4
R	SMITH, KRISTIN M	25		JOEY DR	5
R	SMITH, LAURA J	43		COLEMORE ST	2
R	SMITH, MCKAYLA A	41		ANTHONY ST	4
U	SMITH, MEGAN LABELLE	25		JOEY DR	5
U	SMITH, MELODY Y	215		SOUTH ST	8
R	SMITH, NICHOLAS E	346		ROWLEY ST	3
U	SMITH, NICHOLAS J	41		POINSETTA ST	4
U	SMITH, PETER H	33		HIGH ST	1
D	SMITH, RAYMOND H	0	34	WRIGHT ST	8
U	SMITH, REBECCA N	66		CANDLEWOOD DR	8
D	SMITH, REGINALD ROY	420	33	MAIN ST	4
R	SMITH, RICHARD G	24		GRANGER DR	2
U	SMITH, RICHARD A	73		SILVER LAKE DR	6
U	SMITH, RILEY ROSE	14	E	CASTLE HILL RD	8
R	SMITH, ROBERT J	95		NORRIS ST	3
U	SMITH, ROBIN ANN	11		STANLEY PL	4
U	SMITH, RONALD A	14		BEECH HILL RD	2
	SMITH, RONALD D	427		COOPER ST	3
	SMITH, RONALD B	109		LEONARD ST	5
U	SMITH, RONALD E	88	B	PHEASANT HILL DR	7
U	SMITH, RUSSELL C	26		STERLING RD	5
U	SMITH, RYAN EDWARD	25		JOEY DR	5
R	SMITH, SAMANTHA ANN	154		NICOLE TER	6
R	SMITH, SCOTT C	129		CAMBRIDGE ST	2
U	SMITH, SCOTT P	154		NICOLE TER	6
U	SMITH, SHAWN O	54		BLAIR'S HILL RD	3
D	SMITH, SHELBY C	7E		MANSION WOODS DR	3
U	SMITH, STEPHEN N	75		FLORIDA DR	5
U	SMITH, SUMMER DIANA	54		BLAIR'S HILL RD	3
U	SMITH, SUSAN	108		MEADOWBROOK RD	5
U	SMITH, SUSAN MARGUERITE	56		PHEASANT HILL DR	7
U	SMITH, SUSAN	26		STERLING RD	5
D	SMITH, SUZANNE M	65		KENSINGTON ST	3
D	SMITH, TERESA A	54		BLAIR'S HILL RD	3
R	SMITH, THEODORE W	41		ANTHONY ST	4
U	SMITH, THOMAS P	418	A-5	MEADOW ST	5
U	SMITH, TIFFANY M	814		SOUTH WEST ST	7
R	SMITH, TRENT SCOTT	776		SUFFIELD ST	6
U	SMITH, TYRELL D	31	2	OTTAWA ST	1
U	SMITH, URSULA JULIE	25H		CASTLE HILL RD	6
U	SMITH, VALERIE HAGEN	14		BEECH HILL RD	2
U	SMITH-RIPPEON, SHAUN	33	62	NORMAN TER	1
U	SMITHIES, HECTOR I	350	4	MEADOW ST	5
U	SMITHIES, HOLLY ANN	350	4	MEADOW ST	5
U	SMITHIES, MARISSA VELLA	104		ROBIN RIDGE DR	2
D	SMOLA, HENRY DAVID	95		RIVIERA DR	8
	SMOLAVA, TATSIANA	14		GEORGE ST	1
L	SMUS, GINA ANN	149		ELMAR DR	6
U	SMUS, PETER J	149		ELMAR DR	6
U	SMYTH, KENNETH R JR	68		ROBERTA CIR	5
U	SMYTH, KENNETH R SR	17		BEVERLY LN	5
U	SMYTH, MARIE	17		BEVERLY LN	5
U	SMYTH, SHANNON D	68		ROBERTA CIR	5
U	SNELL, TIFFANY M	87		FOREST HILL RD	2
U	SNELLINGER, JOHN THOMAS	9F		CASTLE HILL RD	6
U	SNELLINGER, NICOLE MARIE	9F		CASTLE HILL RD	6
R	SNIPES, MARCUS A	48	4	HOPE FARMS DR	6
U	SNIPES, MARISSA RAE	48	4	HOPE FARMS DR	6
R	SNOW, ALYSSA ROBYN	94		BRIEN ST	3
U	SNOW, ANDREW L	49		SILVER LAKE DR	6
U	SNOW, JAMES A	49		SILVER LAKE DR	6
D	SNOW, JOHN D	71		DOGWOOD LN	8
U	SNOW, MICHELE M	49		SILVER LAKE DR	6
U	SNOW, PAVEL	39		FAIRVIEW ST	4
U	SNOW, RAYMOND E JR	337		NORTH WEST ST	7
U	SNYDER, BARBARA A	299		SOUTH ST	8
U	SNYDER, DOMINIC ALAN	15		RIVIERA DR	8
U	SNYDER, JASE SEAN	15		RIVIERA DR	8
U	SNYDER, RANDY LEE	57		MERRELL DR	5
U	SOARES, ERICA B	84		PLANTATION DR	5
U	SOARES, JAMES A	159		COREY COLONIAL CDS	5
D	SOBCZYK, SABRINA	43		JAMES ST	1
U	SOCHRIN, SHERI B	19		CESAN ST	6
U	SODEN, CODY	31		COLUMBIA DR	2
U	SODEN, MARLENE A	136		BEEKMAN DR	5
D	SOFFAN, SUHEM AHMED	21		BLAIR'S HILL RD	3
U	SOFFAN-FELICIANO, ALBERTO I	21		BLAIR'S HILL RD	3
U	SOFFEN, GLORIA D	31		SUNSET TER	7
U	SOJA, CATHERINE F	6		STILL BROOK LN	7
R	SOJA, MASON J	184		MAIN ST	4
U	SOJKOWSKI, BRIAN J	77		PARKEDGE DR	2
U	SOJKOWSKI, EVA M	71		FORDHAM AVE	7
U	SOJKOWSKI, STEVEN WALTER	71		FORDHAM AVE	7
R	SOKOL, EUGENE SR	7		WALNUT ST	1
U	SOKOLI, BARIJE	775	9-B	SPRINGFIELD ST	3
U	SOLARZ, MICHAEL JOSEPH	279		REGENCY PARK DR	4
U	SOLE, BERNADETTE	57		LIBERTY ST	1
D	SOLE, DANIEL C	57		LIBERTY ST	1
D	SOLE, LIAM PATRICK	57		LIBERTY ST	1
U	SOLE, MIKAYLA	57		LIBERTY ST	1
R	SOLE, WILLIAM C	57		LIBERTY ST	1
D	SOLECKI, JOHN	86		BARBARA LN	7
D	SOLECKI, THEODORA M	86		BARBARA LN	7
	SOLEK, ASHLEY E	5		TANNERY RD	6
	SOLEK, ASHLEY E	425		SOUTH WESTFIELD ST	6
U	SOLEK, BRIANA MAY	74		BROZ TER	1
L	SOLEK, GABRIELLE M	74		BROZ TER	1
U	SOLEK, JOSHUA TYLER	5		TANNERY RD	6
	SOLEK, JUSTIN R	425		SOUTH WESTFIELD ST	6
U	SOLEK, SUSAN A	74		BROZ TER	1
	SOLER-VELAQUEZ, FELIPE	65		COOPER ST	4
U	SOLESKY, ELIZABETH MARY	116		BROOKFIELD LN	8
	SOLITARIO, NICHOLAS M	75		CHRISTOPHER LN	7
U	SOLO, AMANDA LYNN	101		SHOEMAKER LN	6

V	NAME	HOUSE	APT	STREET	PCT
R	SOLO, VALENTINO SEMERI	101		SHOEMAKER LN	6
	SOLOGOUBOV, EVGUENI	31		CHAPIN ST	3
	SOLOGUBOV, ALEXANDR	31		CHAPIN ST	3
U	SOLOKHIN, AGNESSA	99		ALFRED CIR	8
U	SOLOKHIN, IRINA P	32		MARLENE DR	2
R	SOLOKHIN, VADIM Y	32		MARLENE DR	2
U	SOLOMON, BARRY D	130		BEEKMAN DR	5
U	SON, JASON THAI	19		MEADOWBROOK RD	5
U	SON, JULIETTE	19		MEADOWBROOK RD	5
U	SONDRUP, JOHN LANCE JR	91		MAYNARD ST	1
U	SONGINI, LAURIE A	15	3	SUTTON PL	1
R	SONGOROV, DINA	1085		NORTH ST	7
U	SONGOROV, FEDOR A	1085		NORTH ST	7
U	SONSINI, CHRISTOPHER E	76		BARBARA LN	7
U	SONSINI, DIANE F	76		BARBARA LN	7
U	SONSINI, JOSEPH L II	38		MOORE ST	1
U	SONSINI, ROBERT J	38		MOORE ST	1
U	SONSINI, SARA M	21C		CASTLE HILL RD	6
U	SOPER, KEVEN R	56		HALL ST	1
U	SOPET, CHELSEA LYNN	57		OVERLOOK DR	6
	SOPET, JOSEPH D	40		HOMER ST	1
U	SOPET, ROBERT M	57		OVERLOOK DR	6
	SORCINELLI, ALLYSON R	88		VASSAR RD	2
U	SORCINELLI, DEBRA	7		BEVERLY LN	5
U	SORCINELLI, KRISTIN	88		VASSAR RD	2
R	SORCINELLI, MICHAEL R	88		VASSAR RD	2
U	SORCINELLI, ROBERT R	7		BEVERLY LN	5
U	SOREL, LYDIA ANN	23		EDGEWOOD LN	6
U	SOROKA, SCOTT M	108		RIVIERA DR	8
U	SOSA, JEANNIE	25		ROWLEY ST	3
U	SOSNOWICH, ELIZABETH A	655		NORTH WESTFIELD ST	2
U	SOSNOWICH, PAULINE H	655		NORTH WESTFIELD ST	2
D	SOTICHECK, ELIZABETH A	32		WORTHINGTON BROOKE CI	8
D	SOTICHECK, MARK P	32		WORTHINGTON BROOKE CI	8
U	SOTICHECK, NICOLE ALEXIS	32		WORTHINGTON BROOKE CI	8
	SOTNICK, JAMIE G	28		SHERMAN AVE	1
	SOTNICK, JASON J	28		SHERMAN AVE	1
U	SOTO, AMBEROSE L	1169		RIVER RD	5
U	SOTO, ISMAEL JR	0	22	WRIGHT ST	8
U	SOTO, KATHLEEN M	3		FIELDSTONE CIR	2
	SOTO, KAYLA MADISON	3		FIELDSTONE CIR	2
	SOTO, KELLY SHAYE	3		FIELDSTONE CIR	2
U	SOTO, KEVIN SCOTT	3		FIELDSTONE CIR	2
U	SOTO, NAYELI MITCHELLE	0	22	WRIGHT ST	8
U	SOTO, UZIEL	70		FAYMORE DR	6
U	SOTO, VERONICA L	111		ROWLEY ST	3
U	SOTO GONZALEZ, FRANCHESK	1710		MAIN ST	8
R	SOTOLOTTO, ANTHONY	36		REED ST	4
U	SOTOLOTTO, BECKY L	227		JUNIPER RIDGE DR	7
U	SOTOLOTTO, EMILY M	659		COOPER ST	3
R	SOTOLOTTO, GISELE D	36		REED ST	4
U	SOTOLOTTO, HAYLEY NICOLE	227		JUNIPER RIDGE DR	7
U	SOTOLOTTO, MICHAEL JOSEPH	227		JUNIPER RIDGE DR	7
U	SOTOLOTTO, THOMAS	227		JUNIPER RIDGE DR	7
U	SOUCY, EMILY GRENON	10		ROYAL LN	3
R	SOUCY, NANCY	20C		CASTLE HILL RD	6
D	SOUDER, AMELIA CHRISTINA	56		MEMORIAL DR	3
D	SOUDER, PATRICIA A	56		MEMORIAL DR	3
D	SOUDER, WILLIAM P	56		MEMORIAL DR	3
D	SOUDERS, GERALD J	13		KELLOGG AVE	7
D	SOUDERS, MARGARET JEAN	13		KELLOGG AVE	7
D	SOUDERS-GAUTHIER, JENNAFE	5		PROVIN MOUNTAIN DR	2
U	SOULIERE, BARBARA J	462	210	MAIN ST	4
R	SOULIERE, BRENDA E	109		SUFFIELD ST	4
U	SOULIERE, EDWARD P	109		SUFFIELD ST	4
U	SOULIERE-GERAN, LISA M	69		FARMINGTON CIR	2
U	SOUNESS, BETSY	1E		MAPLE VIEW LN	3
U	SOURS, ALEXANDER M	964		NORTH WEST ST	2
U	SOURS, BARBARAANN M	964		NORTH WEST ST	2
U	SOURS, CAMERON DONALD	964		NORTH WEST ST	2
U	SOURS, COLLIN MILLER	964		NORTH WEST ST	2
R	SOURS, WILLIAM CAMERON	964		NORTH WEST ST	2
U	SOUSA, SCOTT J	557		SOUTH WEST ST	7
CC	SOUSA GONCALVES, MARIA AI	1192		SUFFIELD ST	6
L	SOUTHWORTH, SCOTT RICHAR	17		WESTFORD CIR	4
U	SOUZA, CHRISTOPHER	489		SHOEMAKER LN	6
	SOUZA, KRIS	489		SHOEMAKER LN	6
D	SOWA, NICOLE MARIE	23H		CASTLE HILL RD	6
U	SOWINSKI, ALEX JOSEPH	420	52	MAIN ST	4
D	SOWINSKI, ZDZISLAW J	420	52	MAIN ST	4
R	SPAFFORD, DAVID E	53		HARVEY JOHNSON DR	4
U	SPAFFORD, LINDA N	53		HARVEY JOHNSON DR	4
U	SPAFFORD, NATHAN L	5		CAROL AVE	2
	SPAFFORD, SCOTT	5		CAROL AVE	2
U	SPAGNOLI, CATHERINE A	68		FOREST RD	8
D	SPAGNOLI, NANCY A	61		DOGWOOD LN	8
U	SPAGNOLI, RAYMOND E	68		FOREST RD	8
U	SPAGNOLI, SHELBY A	24		STEWART LN	4
U	SPAGNOLO, SUSAN B	33	8	NORMAN TER	1
U	SPANGENBERG, DONNA J	24		CLOVER HILL DR	2
U	SPANGENBERG, GEORGE L	24		CLOVER HILL DR	2
U	SPANILO, ERNEST S	221		PINEVIEW CIR	8
R	SPANILO, MICHAEL E	19		TRINITY TER	8
U	SPANILO, MICHELLE L	19		TRINITY TER	8
R	SPANO, EMILY ROSE	20		ALLISON LN	2
R	SPANO, JOHN J	20		ALLISON LN	2
U	SPANOGLE, SHARON ELIZABET	484		COREY ST	5
U	SPARROW, SALLY A	32		BEEKMAN DR	5
D	SPARVERI, JOSEPH J III	16		FEDERAL AVE	4
U	SPARVERI, SEAN T	16		FEDERAL AVE	4
U	SPAULDING, BRADY ROBERT	48		KAREN LYNN CIR	7
	SPAULDING, BRANDON D	48		KAREN LYNN CIR	7
U	SPAULDING, KAREN L	48		KAREN LYNN CIR	7
	SPAULDING, ROBERT M	48		KAREN LYNN CIR	7
U	SPAULDING, STEVEN T	134		WALNUT ST	1
U	SPEAR, AMELIA GRACE	420	37	MAIN ST	4
R	SPEAR, CHRISTIAN	420	10	MAIN ST	4
	SPEAR, EMILY ESTELLE	235		MAPLE ST	1
U	SPEAR, GIAVANA NICOLE	64		FAIRVIEW ST	4
R	SPEAR, GRACE ANNA	64		FAIRVIEW ST	4
U	SPEAR, JOSHUA FORREST	235		MAPLE ST	1
R	SPEAR, PAMELA FRANCES	28		PLEASANT DR	2
U	SPEAR, RAYMOND VERNE	235		MAPLE ST	1
U	SPEARS, ANESA E	30		AMHERST AVE	3
U	SPECHT, JOANNE T	4		REGENCY PARK DR	4
D	SPELLACY, DANIEL W SR	33		FAMILY LN	3
U	SPELLACY, JANICE RUTH	33		FAMILY LN	3
U	SPELLACY, JOHN M II	76		HAYES AVE	1
R	SPELLACY, JUDITH A	226		COLEMORE ST	1
R	SPENCER, DARLENE R	143		FLORIDA DR	5
U	SPENCER, FATIMA S	33	24	NORMAN TER	1
U	SPENCER, PAZAZZ SHALAY	33	87	NORMAN TER	1
U	SPENCER, RYAN A	75		CLEMATIS RD	4
R	SPENCER, SHELLIE LEROY III	33	65	NORMAN TER	1
R	SPERLING, LISA JANE	12F		CASTLE HILL RD	8
U	SPERLONGA, GAGE NICHOLAS	61		MCKINLEY ST	1
U	SPERRY, BLAINE A	266		POPLAR ST	6
U	SPERRY, DEBRA A	266		POPLAR ST	6
U	SPERRY, WILLIAM J	266		POPLAR ST	6
D	SPEZIALI, ANN JUDITH	113		ALBERT ST	5
U	SPILLERS, MADISON LEE	8	5	SUTTON PL	1
U	SPINELLI, KAREN J	32		CALICO LN	6
U	SPINELLI, PETER S	16		PARK ST	1
D	SPINETI, JOHN P	43		TWIN OAK RD	3
U	SPIRITO, NICHOLAS J	16		SHIBLEY CT	1
	SPITZMACHER, ROBERT PAUL	101		PLANTATION DR	5
U	SPRADLEY, LEON	22		BELVIDERE AVE	2
D	SPRAGUE, CAITLYN AMBER	25		HIGHLAND AVE	1
D	SPRAGUE, DANIEL	176		MEADOW ST	4
D	SPRAGUE, RUSSELL WALTER	980		MAIN ST	8
U	SPRANDEL, MICHAEL DONALD	204		HIGH ST	1
U	SPRANDEL, TYLER	204		HIGH ST	1
U	SPRINGER, CODY W	537		MILL ST	3
U	SPRINGER, DANA JAY	537		MILL ST	3
U	SPRINGER, RITA H	537		MILL ST	3
D	SPRUILL, BRENT S	122		MONROE ST	5
U	SPRYZENSKI, LEE ANTHONY	221		ROWLEY ST	3
U	SPRYZENSKI, LORA M	221		ROWLEY ST	3
U	SQUAZZA, BRUNO D	92		SOUTH ST	8
U	SQUAZZA, PAULINE DENISE	92		SOUTH ST	8
	SRINIVASAN, CHANDRA	40		MOORE ST	1
	SRINIVASAN, SRISATHYAPRIYA	40		MOORE ST	1
U	SROKA, SABINA KLAUDIA	43		ZACHARY LN	6
D	SROKA, TOMASZ SYLWESTER	43		ZACHARY LN	6
U	ST GEORGE, JASON JOSEPH	265		REGENCY PARK DR	4
D	ST GERMAIN, CAROLINE LOUIS	1017		SUFFIELD ST	6
D	ST GERMAIN, CORY MICHAEL	1017		SUFFIELD ST	6
	ST GERMAIN, CURTIS P	130		BROOKFIELD LN	8
U	ST GERMAIN, KATHLEEN GAY	986		NORTH WEST ST	2
D	ST GERMAIN, KEVIN M	1017		SUFFIELD ST	6
U	ST GERMAIN, PAULA A	130		BROOKFIELD LN	8
U	ST HILL, EILEEN F	520		NORTH WESTFIELD ST	2
R	ST JACQUES, SHAUN	39		OAKRIDGE DR	7
U	ST JEAN, BRIAN THOMAS	98		KAREN LYNN CIR	7
U	ST JEAN, LAURIE ALANNA	58		JENNIE CIR	5
	ST JEAN, NICOLE L	79		HALL ST	1
D	ST JEAN, SUSAN J	98		KAREN LYNN CIR	7
U	ST JOHN, DAVID F JR	94		FLORIDA DR	5
D	ST JOHN, JANET MAE	92		FORDHAM AVE	2
U	ST JOHN, LYNN A	92		FORDHAM AVE	2
U	ST LAURENT, ADAM MICHAEL	26	1	WALNUT ST	1
	ST LAURENT, ANDREW R	26	1	WALNUT ST	1
U	ST LAURENT, CRAIG ALLEN	26	1	WALNUT ST	1
D	ST LAURENT, DANIEL L	80		CESAN ST	6
U	ST LAURENT, DENNIS L	146		BARRY ST	7
R	ST LAURENT, MADELYN E	26	1	WALNUT ST	1
U	ST LAURENT, MARK A	106		COLUMBIA DR	7
U	ST LAURENT, MATTHEW THOM	106		COLUMBIA DR	7
U	ST LAURENT, NINA J	80		CESAN ST	6
U	ST LAURENT, SUSAN A	146		BARRY ST	7
D	ST LAURENT-AREL, LINDA RITA	196		BARRY ST	7
	ST LOUIS, DARRON E	98		MAPLE ST	1
U	ST LOUIS, KELLY ANNE	98		MAPLE ST	1
U	ST MARIE, DEBRA L	306		COOPER ST	4
	ST ONGE, GISELA H	79		PETERSON CIR	2
D	ST ONGE, MARCIA LEE	26		BROOKLINE AVE	2
U	ST PETER, DEBORAH MARJORI	185		SPRINGFIELD ST	3
U	ST PETER, FRANZUAS L	36		FRANKLIN ST	3
U	ST PETER, JEREMY	185		SPRINGFIELD ST	3
U	ST PETER, RYAN J	185		SPRINGFIELD ST	3

V	NAME	HOUSE	APT	STREET	PCT
	ST PIERRE, EMILY K	54		ROSIE LN	8
U	ST PIERRE, GUY R	244		SOUTH WEST ST	7
	ST PIERRE, MARCELLE	65		COOPER ST	4
R	ST PIERRE, RACHEL ANN	748		SOUTH WEST ST	7
U	ST PIERRE, RAQUEL M	244		SOUTH WEST ST	7
U	ST PIERRE, SARAH REBECCA	1009		SUFFIELD ST	6
	ST PIERRE, SPENCER J	244		SOUTH WEST ST	7
	ST PIERRE, THERESE	65		COOPER ST	4
D	ST-PETER, JAMIE M	24	7	DWIGHT ST	1
	STABACH, LINDA	35		NORTH WESTFIELD ST	7
U	STABACH, ROBERT M	35		NORTH WESTFIELD ST	7
U	STACK, JORDAN MICHAEL	51		DEBRA LN	5
U	STACK, MELANIE MARIE	48		COLUMBUS ST	3
D	STACK, RYAN P	51		DEBRA LN	5
U	STACK, SARAH ROSE	51		DEBRA LN	5
U	STACKOW, ANDREW MARSHALI	52		HIGHLAND AVE	1
U	STACY, DOUGLAS J	59		BLAIR'S HILL RD	3
R	STACY, NICHOLAS ANDREW	59		BLAIR'S HILL RD	3
R	STACY, ROBERT H	401-F		CARDINAL DR	4
R	STACY, ROBIN L	59		BLAIR'S HILL RD	3
D	STADDON, JINMU DAVID	40		LEALAND AVE	4
U	STADDON, KATHRYN ANNETTE	40		LEALAND AVE	4
D	STADNICKI, ADOLPH R	61		COOPER ST	4
D	STAGE, MICHAEL D	23		CANDLEWOOD DR	8
CC	STAGNARO, ALLYN J	183		REGENCY PARK DR	4
U	STAGNARO, ELIZABETH L	225		SCHOOL ST	5
U	STAGNARO, FRANCIS R	225		SCHOOL ST	5
R	STAGNARO, KATHLEEN M	45		FARMINGTON CIR	2
D	STAHL, KRISTIN APRIL	870		MAIN ST	8
	STAINFIELD, TYLER A	19		ROYAL ST	3
	STAIRS, JASON J	20		PETERSON CIR	2
U	STAIRS, MELISSA A	20		PETERSON CIR	2
	STAIRS, RYAN J	20		PETERSON CIR	2
U	STAKHNYUK, SERGEY P	31		EDITHA AVE	5
CC	STALLONE, DAMIANO	188		SUFFIELD ST	3
	STALLONE, DANNY	188		SUFFIELD ST	3
U	STALLONE, DIANE ROSE	188		SUFFIELD ST	3
D	STALLONE, KEVIN B	188		SUFFIELD ST	3
U	STALLWORTH, JORDAN CHARLI	35		MALLARD CIR	8
U	STALTARE, PAUL EDWARD	21	20	DWIGHT ST	1
D	STAMPS, COREY	172		SUFFIELD ST	3
U	STANDING, MICHAEL ROBERT	342		NORTH WEST ST	7
U	STANDISH, STEPHEN MATHEW	657		SPRINGFIELD ST	3
U	STANFIELD, MICHAEL PAUL	1162	29	SPRINGFIELD ST	2
U	STANIKMAS, HALI A	73		REGENCY PARK DR	4
U	STANIKMAS, JUSTIN MARK	36		VASSAR RD	2
U	STANISEWSKI, ALBERT JR	711		SUFFIELD ST	6
R	STANISLAWSKI, ELIZABETH M	91		FEDERAL ST EXT	4
U	STANISLAWSKI, JOSEPH JAMES	91		FEDERAL ST EXT	4
R	STANLEY, JOSHUA W	1370		MAIN ST	8
U	STANO, CONSTANCE C	20		ALHAMBRA CIRCLE NO	5
U	STANO, JESSICA L	20		ALHAMBRA CIRCLE NO	5
U	STANO, JOSEPH MICHAEL JR	20		ALHAMBRA CIRCLE NO	5
U	STANO, JOSEPH M	20		ALHAMBRA CIRCLE NO	5
U	STAPLETON, MARK JOHN	702		SOUTH WESTFIELD ST	6
U	STARK, DANIELLE NICOLE	123		NICOLE TER	6
R	STARK, HAROLD EDWARD	57		KENSINGTON ST	3
U	STARK, STEVEN DOUGLAS	68		PLANTATION DR	5
U	STARK, SUSAN M	68		PLANTATION DR	5
U	STARKEY, DANIEL LUCAS	61		BEVERLY LN	5
D	STARNES, JONNIE M	177		RIVER RD	8
U	STAROPOLI, KAYLA CHARLENE	92		PAUL REVERE DR	6
R	STAROPOLI, MICHAEL D	921/2		PAUL REVERE DR	6
U	STARRE, JOANNE MARIE	17		ASH LN	8
U	STASIAK, ALBERT E	111		ROBIN RIDGE DR	2
U	STASIAK, FELICITY ROSE	178		NORTH WEST ST	7
U	STASIAK, GARDA J	111		ROBIN RIDGE DR	2
R	STASIOWSKI, JASON A	212		LINE ST	3
D	STASIOWSKI, SANDRA S	30		PLANTATION DR	5
D	STASSEN, BEVERLY T	130		PARKER ST	4
D	STASSEN, JAMES Z	130		PARKER ST	4
D	STASSEN, PETER	11		KATY LN	2
D	STATHIS, ELLIOTT MARSHALL	180		SUFFIELD ST	3
D	STATHIS, SAVANNAH JO	180		SUFFIELD ST	3
U	STATHIS, SHELBY	180		SUFFIELD ST	3
U	STAUBIN, KAREN L	39		BEECH HILL RD	2
D	STAUCH, DAVID D	610		BARRY ST	7
D	STAUCH, ERIK JON	610		BARRY ST	7
D	STAUCH, LINDA LEE	610		BARRY ST	7
R	STAWASZ, PHILIP STEPHEN	264		MAYNARD ST	1
D	STDENIS, KELLY M	133		BROOKFIELD LN	8
D	STDENIS, KIMBERLY A	133		BROOKFIELD LN	8
U	STEADMAN, MARCIA ROSELINE	50		INDEPENDENCE RD	6
U	STEADMAN, NORMAN LEE	50		INDEPENDENCE RD	6
U	STEARNS, CHRISTOPHER HART	4		HUNTER'S GREENE CIR	8
U	STEARNS, KARA	55		BIRCH HILL RD	8
U	STEARNS, LOUISE D	1F		MAPLE VIEW LN	3
U	STEARNS, MARTHA A	156	6	SUFFIELD ST	3
U	STEARNS, RACHAEL MAE	4		HUNTER'S GREENE CIR	8
U	STEBBINS, ANDREA L	129		LIBERTY ST	1
D	STEBBINS, MARIE Y	12		FEDERAL ST EXT	4
R	STEBBINS, THOMAS JOSEPH	253		SCHOOL ST	5
U	STEDMAN, SEAN M	1710		MAIN ST	8
U	STEELE, HEATHER MCCRYSTA	20		HARVEY JOHNSON DR	4
D	STEELE, MARK	295		SOUTHWICK ST	7
U	STEELE, NICHOLAS S	20		HARVEY JOHNSON DR	4
U	STEELE, RYAN JEFFREY	295		SOUTHWICK ST	7
U	STEELY, RUTH ELAINE	61		REGENCY PARK DR	4
R	STEENHOFF, DEBORAH L	116		LIBERTY ST	1
U	STEEVES, DOUGLAS M	140		SCHOOL ST	5
R	STEEVES, VICTORIA LYNN	492		NORTH ST	1
R	STEFANIAK, ELIJAH D	95		ELM ST	8
U	STEFANIK, AMY N	50		WITHERIDGE ST	2
U	STEFANIK, ANN M	50		WITHERIDGE ST	2
U	STEFANIK, FRED M	50		WITHERIDGE ST	2
U	STEFANIK, JAMES	54		STANLEY PL	4
U	STEFANIK, PEARL G	54		STANLEY PL	4
U	STEFANIK, SIENNA M	50		WITHERIDGE ST	2
K	STEFANO, MICHAEL J	54		ROSIE LN	8
U	STEFANO, NANCY E	156	27	SUFFIELD ST	3
U	STEFANOWICZ, RICHARD R	16		BARDEN ST	8
D	STEFANOWICZ, TRACY	16		BARDEN ST	8
U	STEGER, MARY	33	63	NORMAN TER	1
D	STEIN, LEA D	33		PLANTATION DR	5
U	STEIN, SHIRLEY BERYL	41		DOGWOOD LN	8
U	STEINBERG, DIANE L	92		CAMPBELL DR	5
U	STEINBERG, JOHN W JR	92		CAMPBELL DR	5
U	STEINBOCK, STEPHEN DOUGLA	88		BRADFORD DR	6
	STELLATO, ANNA	16		MORGAN ST	5
	STELLATO, CHRISTOPHER	128	1	NORTH WESTFIELD ST	7
U	STELLATO, DEBORAH A	73		ADAMS ST	8
	STELLATO, DINO M	19		LOSITO LN	6
R	STELLATO, JAMES JR	19		LOSITO LN	6
R	STELLATO, JAMES C	16		MORGAN ST	5
U	STELLATO, JOSEPH	128		NORTH WESTFIELD ST	7
U	STELLATO, JOSEPH JAMES JR	9		HOPE FARMS DR	6
U	STELLATO, MICHAEL A	73		ADAMS ST	8
U	STELLATO, NICO	19		LOSITO LN	6
D	STELLATO, PETER FRANK	135		ELMAR DR	6
U	STELLATO, PETER MICHAEL	9		HOPE FARMS DR	6
U	STELLATO, WENDY	16		MORGAN ST	5
R	STELMA, BRADFORD JAY	14		BUTTERWOOD RD	6
R	STELMA, SHIRLEY RITA	14		BUTTERWOOD RD	6
R	STEMPEL, ANNEMARIE	85		CHRISTOPHER LN	7
R	STEMPEL, DENNIS C	85		CHRISTOPHER LN	7
R	STEMPEL, JENNIFER NICOLE	85		CHRISTOPHER LN	7
U	STEMPEL, VIRGINIA M	36		COTTONWOOD LN	8
D	STENTA, GAIL THERESA	63		DUCLOS DR	1
D	STENTA, RICHARD P	63		DUCLOS DR	1
U	STENTA, RICHARD J	91	D	PHEASANT HILL DR	7
R	STENTA, THERESA	501		MILL ST	3
U	STEPANCHUK, ALEX	350	32	MEADOW ST	5
	STEPANCHUK, ANA	350	32	MEADOW ST	5
U	STEPANIK, ALAN M	1045		NORTH ST	7
U	STEPANIK, AMBER ROSE	1045		NORTH ST	7
U	STEPANIK, BRIAN P	512		SOUTHWICK ST	7
U	STEPANIK, COLE DENTON	1049		SHOEMAKER LN	6
U	STEPANIK, DONALD E	78		STRAWBERRY HILL RD	2
R	STEPANIK, ELEANOR R	886	6	MAIN ST	8
U	STEPANIK, KAROL A	1045		NORTH ST	7
R	STEPANIK, KARRIE D	1049		SHOEMAKER LN	6
R	STEPANIK, MICHAEL ALAN	1045		NORTH ST	7
R	STEPANIK, RICHARD P JR	1049		SHOEMAKER LN	6
U	STEPANIK, SAMANTHA ANASTA	78		STRAWBERRY HILL RD	2
D	STEPANIK, STACIA A	78		STRAWBERRY HILL RD	2
R	STEPCHUK, DAVID	15		WISTERIA LN	1
U	STEPCHUK, ESTHER	15		WISTERIA LN	1
U	STEPCHUK, LUDMILA	15		WISTERIA LN	1
U	STEPCHUK, MAKSIM SERGEI	79		OTTAWA ST	1
U	STEPCHUK, MELANIE	15		WISTERIA LN	1
U	STEPCHUK, SAMUEL	15		WISTERIA LN	1
	STEPCHUK, SERGEY	79		OTTAWA ST	1
U	STEPCHUK, VICTOR	15		WISTERIA LN	1
R	STEPCHUK, VICTORIA	15		WISTERIA LN	1
	STEPCHUK, VIKTORIYA	79		OTTAWA ST	1
U	STEPCHUK, VIKTORIYA V	15		WISTERIA LN	1
U	STEPHENS, BRADFORD MARK	702		SOUTH WESTFIELD ST	6
U	STEPHENS, DIANA JEAN	5		KIMBERLY CIR	7
D	STEPHENS, LINDA S	681		RIVER RD	5
	STEPHENS, RACHEL	464		MAIN ST	4
U	STEPHENS, RICHARD A JR	943		MAIN ST	8
U	STEPHENS, ROBERT	5		KIMBERLY CIR	7
U	STEPHENS, SARAH M	5		KIMBERLY CIR	7
R	STEPHENS, SHARON LOUISE	943		MAIN ST	8
CC	STERCZALA, MARGARET A	28		FLORIDA DR	5
R	STERCZALA, NICHOLAS T	28		FLORIDA DR	5
D	STERLING, DAVID M	33		PROSPECT ST	1
U	STERLING, JULIE L	16		GLENDALE RD	5
D	STERLING, KAREN E	33		PROSPECT ST	1
D	STERLING, LOUISE	16		GLENDALE RD	5
D	STERNER, AMBER LEE	1102		NORTH WEST ST	2
U	STERNER, TIMOTHY R	81		GRANGER DR	7
U	STEUP, CARMELA	3		COLONIAL AVE	4
U	STEUP, JAMES W	3		COLONIAL AVE	4
U	STEVENS, AINSLEY CLAIRE	50		PHEASANT RUN CIR	7
R	STEVENS, ELLIOT F	50		HOWARD ST	1
U	STEVENS, JASON A	50		PHEASANT RUN CIR	7
U	STEVENS, JASON RYAN CANINI	76		CARR AVE	4
U	STEVENS, JOSEPH	67		SOUTHWICK ST	7
U	STEVENS, JUSTIN S	14		WASHINGTON AVE	4

V	NAME	HOUSE	APT	STREET	PCT
U	STEVENS, KATHLEEN M	67		SOUTHWICK ST	7
U	STEVENS, LAURA N	13		PIERCE ST	3
	STEVENS, LOUISE E	76		CARR AVE	4
T	STEVENS, MARK	67		SOUTHWICK ST	7
U	STEVENS, PATIENCE CAROL	67		SOUTHWICK ST	7
U	STEVENS, REESE ABIGAIL	50		PHEASANT RUN CIR	7
U	STEVENS, ROWENN OLIVIA	76		CARR AVE	4
R	STEVENS, WHITNEY MARIE	50		HOWARD ST	1
U	STEVENSON, DEBORAH A	97		PRINCETON AVE	2
U	STEVENSON, DEBORAH LEE	111		BUTTERNUT DR	6
D	STEVENSON, JAMES	97		PRINCETON AVE	2
U	STEVENSON, JEFFREY RICHAR	111		BUTTERNUT DR	6
U	STEVENSON, JOSEPH JAMES	1824		MAIN ST	8
U	STEVENSON-CRUZ, SARA E	36		FERNWOOD DR	6
U	STEWART, ASHLEY BROOKE	61		CARMEN AVE	1
R	STEWART, JACINDA ANN-ALVES	140		MEADOWBROOK RD	5
D	STEWART, JEIAN TYRESE	915		SHOEMAKER LN	6
U	STEWART, MICHAEL KABB	140		MEADOWBROOK RD	5
R	STEWART, STEVEN A JR	335		ADAMS ST	8
U	STEWART, WILLIAM C JR	61		CARMEN AVE	1
D	STGERMAIN, JOHN C	986		NORTH WEST ST	2
U	STICCO, ANDREA M	32		REGENCY PARK DR	4
U	STICCO, CHRISTINA JENNIE	259		ROWLEY ST	3
U	STICCO, JOHN H	259		ROWLEY ST	3
U	STICCO, JOSEPH A	259		ROWLEY ST	3
U	STICCO, MARIE A	259		ROWLEY ST	3
	STICKLAND, DAVID RONALD	38		DEBRA LN	5
R	STICKLES, DAVID WAYNE	85		ANVIL ST	7
U	STICKLES, LORI ANN	85		ANVIL ST	7
	STICKLES, MATTHEW	85		ANVIL ST	7
R	STIERLE, GRACE E	55		COOPER ST	4
U	STILES, ALYCE K	73		RUGBY RD	2
U	STILLWAGON, LAURIE JEAN	75		MURIEL LN	7
U	STIRLACCI, DONNA	24A		CASTLE HILL RD	8
	STITZINGER, AUSTIN M	163		RIVER RD	8
R	STITZINGER, CURTIS C	163		RIVER RD	8
D	STJACQUES, DEBORAH MARIE	66		NORRIS ST	3
	STJAQUES, MELENA	39		OAKRIDGE DR	7
U	STJEAN, ALEX E	58		JENNIE CIR	5
U	STJEAN, ALLEN J	79		HALL ST	1
U	STJEAN, DENIS RICHARD SR	98		KAREN LYNN CIR	7
U	STJOHN, JOYCE MARY	441		SILVER ST	6
R	STJOHN, MICHAEL A	92		FORDHAM AVE	2
U	STLAURENT, ALICIA C	115		ANTHONY ST	4
U	STLAURENT, CATHERINE MARY	106		COLUMBIA DR	7
U	STLAURENT, CHELSEA DANIELL	80		CESAN ST	6
U	STMARTIN, CORINNE A	92		DOGWOOD LN	8
D	STOCKS, CHRISTINE M	30		BELMONT AVE	2
U	STOCKS, KYLE R	30		BELMONT AVE	2
N	STOCUM, MARYANN	535		SUFFIELD ST	4
U	STODDARD, ALFRED WILLIAM	94		NORTH WESTFIELD ST	7
D	STODDARD, ASHLEY CHRISTEN	48		DOANE AVE	6
	STODDARD, CHRISTIAN	106	2	MOORE ST	1
U	STODDARD, CHRISTIAN G	125		MOORE ST	1
U	STODDARD, ERNEST A JR	86		AMHERST AVE	3
	STODDARD, JAMES A	86		AMHERST AVE	3
U	STODDARD, JUDY V	94		NORTH WESTFIELD ST	7
U	STODDARD, JULIE B	30		GREENACRE LN	3
R	STODDARD, JUSTIN N	8G		CASTLE HILL RD	8
D	STODDARD, LINDA B	8G		CASTLE HILL RD	8
R	STODDARD, MARK EDWIN	30		GREENACRE LN	3
U	STODDARD, QUINNE D	125		MOORE ST	1
U	STODDARD, ZACHARY DAVID	219		REGENCY PARK DR	4
U	STOKES-OLDEN, KELLY A	163		SENATOR AVE	4
D	STOKOWSKI, ALLI CASEY	32		MILL ST	4
U	STOKOWSKI, CHRISTINE	370		BARRY ST	7
R	STOKOWSKI, MARIANNE R	85		FOX FARM RD	2
R	STOLAR, ALINE	54		KOSAK CT	7
R	STOLAR, ROBERT	54		KOSAK CT	7
U	STOLZ, SAMANTHA A	20	2	CENTRAL ST	5
CC	STONE, ASHLEY TAYLOR	5		VASSAR RD	2
U	STONE, ERIC KENNETH	322	6	MEADOW ST	4
D	STONE, JOANNA CORBIN	89		RIVER RD	8
U	STONE, JOHN M	17		MAPLE ST	1
R	STONE, REBECCA L	41		DEBRA LN	5
U	STONE, REBECCA L	137		COLEMORE ST	1
U	STONE-PHILLIPS, CHERYL B	18		KAREN LYNN CIR	7
U	STONEBURG, JOSEPHINE T	526		COOPER ST	3
U	STONGE, BRIAN L	2F		CASTLE HILL RD	8
U	STONGE, EDWARD R JR	79		PETERSON CIR	2
U	STORK, BARBARA A	80		ROBIN RIDGE DR	2
U	STORK, POLLY A	117		ELMAR DR	6
U	STORK, RYAN S	117		ELMAR DR	6
R	STORK, STUART	117		ELMAR DR	6
D	STORK, VERNON EDWARD	80		ROBIN RIDGE DR	2
CC	STOROZUK, JANET M	12	2	RIVER ST	1
CC	STOROZUK, KENNETH G	12	2	RIVER ST	1
U	STOROZUK, SCOTT	12		RIVER ST	1
U	STOVALL, CLIFFTON NEIL	222		REGENCY PARK DR	4
D	STOVALL, SHELDON LEE	222		REGENCY PARK DR	4
U	STOVALL, SIMONE	222		REGENCY PARK DR	4
U	STOWE, GARY L	95	10	NORTH WESTFIELD ST	7
U	STOWE, JANET ROSE	98		HENDOM DR	6
D	STOWERS, CHARLES H	28F		CASTLE HILL RD	6
D	STOWERS, JEAN MARIE	28F		CASTLE HILL RD	6
U	STOWERS, TIMOTHY C	654		NORTH ST	2
D	STPETER, ARIANNA A	16		THALIA DR	2
U	STPETER, BRIANNA ELLEN	185		SPRINGFIELD ST	3
U	STPETER, CODY D	185		SPRINGFIELD ST	3
D	STPETER, STACY M	16		THALIA DR	2
U	STPETER, STEPHEN M	106		BEEKMAN DR	5
U	STPIERRE, ANDREW M	1009		SUFFIELD ST	6
U	STPIERRE, PHILIP GILLES	748		SOUTH WEST ST	7
R	STRACENER, SCOTT L	96		PEROS DR	5
D	STRADER, ROBERT L	657		SHOEMAKER LN	6
U	STRAIN, JOSEPHINE SALVATRI	244		WALNUT ST	1
R	STRAIN, SOPHIA C	244		WALNUT ST	1
R	STRAIN, TIMOTHY WILLIAM	244		WALNUT ST	1
U	STRAIN, TYLER JAMES	244		WALNUT ST	1
D	STRATTON, DAVID J	64		WRIGHT ST	8
U	STRATTON, FREDERICK LEE	282		SILVER ST	6
U	STRATTON, FREDERICK HAROL	282		SILVER ST	6
U	STRATTON, IAN	24		COREY COLONIAL CDS	5
D	STRATTON, NICOLE	64		WRIGHT ST	8
D	STRATTON, ROSEMARY L	120		PINEVIEW CIR	8
D	STRATTON, SAMANTHA TOLLEY	24		COREY COLONIAL CDS	5
U	STRATTON, SAMANTHA	64		WRIGHT ST	8
U	STRATTON, SCOTT P	571		MILL ST	3
D	STRATTON, SHARON L	282		SILVER ST	6
R	STRAUSS, JOHNATHON	84		CARR AVE	4
U	STREECHON, MARY	130		BRIEN ST	3
U	STREECHON, PHILIP GARDNER	130		BRIEN ST	3
D	STREETE, ANDREW E	58		KANAWHA AVE	8
U	STREETE, JORDAN VANESSA	58		KANAWHA AVE	8
	STREETE, MELANIE J	58		KANAWHA AVE	8
D	STREETE, RALPH EWEN	58		KANAWHA AVE	8
U	STROBEL, KEVIN	46		FAYMORE DR	6
D	STROBELBERGER, CAROL ANN	31		FAIRVIEW ST	4
U	STROINEY, FLORENCE B	385		NORTH WESTFIELD ST	2
U	STROLE, DAVID P	76		FOREST RD	8
U	STROLE, DAVID T	104		PLANTATION DR	5
U	STROLE, SUZANNE ELIZABETH	76		FOREST RD	8
U	STROM, GEORGE L	139		HENDOM DR	7
U	STROM, MARYJANE	139		HENDOM DR	7
D	STROM, PATSY	0	15	WRIGHT ST	8
D	STROM, RALPH H JR	74		MAPLE ST	1
U	STRONG, DONALD JAMES	184		MAYNARD ST	1
U	STRONG, ELIZABETH ANN	947		MAIN ST	8
U	STRONG, ELVIRA DOLORES	184		MAYNARD ST	1
U	STRONG, KATHLEEN A	947		MAIN ST	8
D	STRONG, LESLIE A	693		RIVER RD	5
R	STRONG, LOIS	37		RIDGEWAY DR	2
D	STRONG, THERESA	947		MAIN ST	8
U	STRUCK, BRENDON	64		FEDERAL ST	4
D	STRUNK-ACKERLEY, COLLEEN	42		ALHAMBRA CIRCLE SO	5
U	STRUNK-ACKERLEY, CORRIE E	42		ALHAMBRA CIRCLE SO	5
U	STRUTHERS, ADAM D	33		WORTHINGTON BROOKE CI	8
	STRYCHARZ, ANTHONY P III	126		BARRY ST	7
U	STRYCHARZ, ANTHONY P JR	126		BARRY ST	7
U	STRYCHARZ, SAMANTHA MARIE	49	8	NORTH ST	1
U	STRYCHARZ, SUSAN E	140		KAREN LYNN CIR	7
U	STUART, JEREMY A	4		HOPE FARMS DR	6
U	STUCENSKI, DAVID MICHAEL	133		COTTONWOOD LN	8
U	STUCENSKI, SUZANNE ONA	133		COTTONWOOD LN	8
D	STUCKLEN, KENNETH HOWARD	628		MILL ST	3
R	STUETZEL, ALEXANDRIA	232		SOUTH WEST ST	7
R	STUETZEL, CHRISTIAN A	232		SOUTH WEST ST	7
R	STUETZEL, STEPHANIE ELIZABE	232		SOUTH WEST ST	7
U	STUZHUK, VIKTOR	130A		MAIN ST	4
D	STYCKIEWICZ, ALYSSA M	454		MEADOW ST	5
U	SUAREZ, ANGEL NOEL	316		NORTH ST	1
EE	SUAREZ, EDUARDO	25		FARMINGTON CIR	2
D	SUBOTIN, STANLEY LUCAS	702		SOUTH WESTFIELD ST	6
U	SUBOTIN-PRENTICE, CHRISTINE	77		CHESTNUT LN	8
D	SUCHENICZ, ALYSSA MICHELLE	154		PARKVIEW DR	2
	SUCHENICZ, BRENNA R	154		PARKVIEW DR	2
U	SUCHENICZ, BRIAN R	154		PARKVIEW DR	2
U	SUCHENICZ, MICHAEL ADAM	154		PARKVIEW DR	2
U	SUCHENICZ, NICHOLAS A	154		PARKVIEW DR	2
U	SUCHENICZ, SHANE	154		PARKVIEW DR	2
U	SUCHENICZ, TRACIE A	154		PARKVIEW DR	2
	SUDENTAS, BRIAN A	31	1	SUTTON PL	1
U	SUDLOW, ROBIN STAHL	185		HIGH ST	1
U	SUDNICK, DYLAN T	36		BROOKSIDE DR	2
U	SUDNICK, ERIK GREGORY	168		VALLEY BROOK RD	2
R	SUDNICK, JAIME B	168		VALLEY BROOK RD	2
U	SUDNICK, REBECCA ANN	36		BROOKSIDE DR	2
U	SUDYKA, STEFANIE MARIE	49		BARNEY ST	5
R	SUFFRITI, CHRISTOPHER M	24		PARK ST	1
U	SUFFRITI, DENNIS E	24		PARK ST	1
U	SUFFRITI, GARY EDWARD	499		MEADOW ST	4
D	SUFFRITI, JAMIE ROSE	259		COLEMORE ST	1
U	SUFFRITI, JOSEPH A	499		MEADOW ST	4
U	SUFFRITI, KATHY R	24		PARK ST	1
D	SUFFRITI, KEITH	24		PARK ST	1
U	SUFFRITI, KEVIN E	24		PARK ST	1
U	SUFFRITI, RAMONA ANN	499		MEADOW ST	4
R	SUGALSKI, DIANE M	24E		CASTLE HILL RD	8
	SUGALSKI, JUNE	464		MAIN ST	4
U	SUGRUE, TIMOTHY DOUGLAS	112		BUTTERNUT DR	8

V	NAME	HOUSE	APT	STREET	PCT
	SUK, LUNA	3B		MAPLE VIEW LN	3
D	SUKHRAM, ELSA LYNN	43		FEDERAL ST	4
U	SUKHRAM, MICHAEL A	43		FEDERAL ST	4
R	SUKHYNA, MARYNA	66		KATHY TER	7
R	SUKHYNA, MYKOLA	66		KATHY TER	7
R	SUKHYNA, VERA	66		KATHY TER	7
U	SULBORSKI, CHARLOTTE B	660		NORTH ST	2
U	SULBORSKI, PATRICIA H	22		DOVER ST	8
L	SULLIVAN, ADAM MICHAEL	41		HARVEY JOHNSON DR	4
R	SULLIVAN, ALEXANDER FRANCI	146		ADAMS ST	8
U	SULLIVAN, ANDREA	16		SEQUOIA DR	3
D	SULLIVAN, ANDREW BRENNAN	100		PLANTATION DR	5
R	SULLIVAN, ASHLEY M	232		GARDEN ST	6
U	SULLIVAN, ASHLEY LYNN	183		BARRY ST	7
D	SULLIVAN, BRENDA M	100		PLANTATION DR	5
U	SULLIVAN, CARMELLA A	52		KIRKLAND ST	4
U	SULLIVAN, DANIEL L	61		MEMORIAL DR	3
R	SULLIVAN, DANIEL J	102		LEALAND AVE	4
D	SULLIVAN, DARYL JOSEPH	70		ROWLEY ST	3
U	SULLIVAN, DEBORAH	146		ADAMS ST	8
U	SULLIVAN, DENISE ANN	4F		MANSION WOODS DR	3
D	SULLIVAN, DIANE J	12		PLANTATION DR	5
U	SULLIVAN, DONNA MARIA	61		MEMORIAL DR	3
U	SULLIVAN, ETHAN D	94		LEALAND AVE	4
R	SULLIVAN, GINA L	670		MAIN ST	4
U	SULLIVAN, JACQUELINE ANNE	76		TOBACCO FARM RD	7
U	SULLIVAN, JACQUELINE M	80		REGENCY PARK DR	4
U	SULLIVAN, JANET SYLVIA	1	D	MAPLE VIEW LN	3
R	SULLIVAN, JOANNE MARY	91		SOUTHWICK ST	6
D	SULLIVAN, JOANNE	52		CRICKET RD	7
U	SULLIVAN, KAREN A	55		DOGWOOD LN	8
U	SULLIVAN, KAREN ELAINE	76		ALHAMBRA CIRCLE NO	5
R	SULLIVAN, KEEGAN E	96		SILVER LAKE DR	6
R	SULLIVAN, KELLSEY LEIGH	96		SILVER LAKE DR	6
	SULLIVAN, KRISSI-LEE M	1104		NORTH ST	2
U	SULLIVAN, KYLE DANIEL	619	11	SPRINGFIELD ST	3
U	SULLIVAN, MARK R JR	165		COOPER ST	4
U	SULLIVAN, MARY ELLEN	420	26	MAIN ST	4
D	SULLIVAN, MARYELLEN M	38		SEQUOIA DR	3
D	SULLIVAN, MARYLYN D	100		PLANTATION DR	5
U	SULLIVAN, MATTHEW JEREMIAH	84		ADAMS ST	8
U	SULLIVAN, MEGHAN LEE	41		HARVEY JOHNSON DR	4
U	SULLIVAN, MEGHANN COREY	59	9	SOUTH WESTFIELD ST	6
D	SULLIVAN, MELISSA M	100		PLANTATION DR	5
R	SULLIVAN, MICHAEL VINCENT	94		DOGWOOD LN	8
R	SULLIVAN, MICHAEL J	1	D	MAPLE VIEW LN	3
U	SULLIVAN, MICHELE	1291		SUFFIELD ST	8
U	SULLIVAN, NOREEN P	52		BEEKMAN DR	5
U	SULLIVAN, PATRICK KEVIN	76		TOBACCO FARM RD	7
R	SULLIVAN, PATRICK C	27		QUAIL HOLLOW RD	8
U	SULLIVAN, PAULA J	165		COOPER ST	4
R	SULLIVAN, PETER D	96		SILVER LAKE DR	6
U	SULLIVAN, RYAN M	4F		MANSION WOODS DR	3
U	SULLIVAN, RYAN P	38		SEQUOIA DR	3
D	SULLIVAN, SAMANTHA	70		ROWLEY ST	3
D	SULLIVAN, SANDRA K	172		BEEKMAN DR	5
U	SULLIVAN, SHANNON L	9		TAMARACK LN	6
U	SULLIVAN, SHELLEY J	96		SILVER LAKE DR	6
U	SULLIVAN, STEPHEN G	55		DOGWOOD LN	8
D	SULLIVAN, THOMAS CHARLES II	22F		CASTLE HILL RD	6
	SULLIVAN, TIMOTHY	137		RIVER RD	8
R	SULLIVAN-MOSER, JUDITH A	9		TAMARACK LN	6
	SULTANA, SAFIA	101		HORSHAM PL	2
D	SUMMERS, CAITLIN LAUREL	13		LINE ST	3
U	SUMMERS, DAVID WESLEY	34		NORRIS ST	3
U	SUMMERS, MARIA L	34		NORRIS ST	3
D	SUNDARA, JOSEPH SHANEXAY	61	41	SOUTH WESTFIELD ST	6
U	SUNNY, AMANDA C	69		WHITE FOX RD	7
R	SUNNY, FRANK J	69		WHITE FOX RD	7
R	SUNNY, KAREN D	69		WHITE FOX RD	7
U	SUNTER, SHERRIE ANN	13		BEEKMAN DR	5
U	SUPINSKI, DENISE E	47		KENSINGTON ST	3
	SUPINSKI, THOMAS R	47		KENSINGTON ST	3
U	SUPRUNCHUK, ALINA	124		WITHERIDGE ST	2
	SUPRUNCHUK, GEORGYY	63		NORMAN TER	1
R	SUPRUNCHUK, INNA	124		WITHERIDGE ST	2
	SUPRUNCHUK, MARIA	63		NORMAN TER	1
U	SUPRUNCHUK, PAVEL C	124		WITHERIDGE ST	2
U	SUPRUNCHUK, RUVIM	124		WITHERIDGE ST	2
U	SUROWIEC, JOANNA	39		GLENDALE RD	5
D	SURPRENANT, DEBRA A	15		EAST VIEW DR	2
U	SURPRENANT, DENIS HENRY	15		EAST VIEW DR	2
U	SURPRENANT, JEFFREY LIND	15		EAST VIEW DR	2
U	SURPRENANT, LINDSEY N	235		VALLEY BROOK RD	2
U	SURPRENANT, LOUISE A	42		ROBERTA CIR	5
U	SURREIRA, CARA A	73		INDEPENDENCE RD	6
	SURREIRA, DEVIN R	35		CHARLES ST	8
U	SURREIRA, JASON ANTHONY	35		CHARLES ST	8
U	SURREIRA, JEREMY D	73		INDEPENDENCE RD	6
U	SURREIRA, MADISON LEIGH	56		PAUL REVERE DR	7
U	SURREIRA, RILEY JACOB	56		PAUL REVERE DR	7
U	SURREIRA, TRACY L	35		CHARLES ST	8
D	SUSKA, MICHAEL A	1023		NORTH WESTFIELD ST	2
D	SUSKA, SANDRA A	1023		NORTH WESTFIELD ST	2
U	SUSSMAN, JOHN D	140	A	AUTUMN ST	8
D	SUSSMAN, PATRICIA A	93		ROOSEVELT AVE	2
D	SUSSMAN, STEPHEN G	93		ROOSEVELT AVE	2
U	SUTHERLAND, ANDREW DUSTIN	316		NORTH WEST ST	7
U	SUTHERLAND, DIANNE Z	41		SOUTH PARK TER	4
U	SUTHERLAND, DONALD FRANCI	41		SOUTH PARK TER	4
U	SUTHERLAND, VICTORIA P	41		SOUTH PARK TER	4
	SUTKAITIS, SHIRLEY	464		MAIN ST	4
D	SUTTER, CORRIE	18A		CASTLE HILL RD	8
U	SUTTER, KAYLA	123		ELM ST	8
U	SUTTON, GREGORY TYRONE SI	333		SPRINGFIELD ST	3
U	SUTTON, HEATHER M	333		SPRINGFIELD ST	3
	SUTTON, IYONA T	333		SPRINGFIELD ST	3
U	SUTTON, LLOYD C	32		COLUMBIA DR	2
U	SUTTON, ZYONA TASHE	333		SPRINGFIELD ST	3
D	SUZOR, BRETT MATTHEW	71		NORTHWOOD ST	7
U	SVADEBA, JOHN G	18		LISWELL DR	7
U	SVADEBA, SUZANNE REGINA	18		LISWELL DR	7
R	SVONKIN, STEVEN JEROME	420	61	MAIN ST	4
U	SVONKIN, TREVOR T	420	61	MAIN ST	4
U	SWANSON, DANIEL DOWNER	68		DOGWOOD LN	8
U	SWARTZ, WILLIAM FRANCIS	161		COUNTRY RD	3
U	SWEAT, GEORGE H JR	30		MEMORIAL PARK	3
U	SWEATLAND, ROBERT DAVID	173		SOUTHWICK ST	6
U	SWEATLAND, VIRGINIA GALE	173		SOUTHWICK ST	6
U	SWEENEY, DAVID J	10		BRIEN ST	3
U	SWEENEY, DAVID MICHAEL	702		SOUTH WESTFIELD ST	6
U	SWEENEY, JACOB	10		BRIEN ST	3
U	SWEENEY, JULIA DEANNA	10		BRIEN ST	3
U	SWEENEY, KAREN A	10		BRIEN ST	3
U	SWENOR, CAROL JANE	100		PHEASANT HILL DR	7
R	SWENOR-STELLATO, CINDY L	19		LOSITO LN	6
D	SWENSON, MELISSA ANN	450		SILVER ST	6
R	SWENSON, SAMANTHA SCOTT	450		SILVER ST	6
R	SWENSON, SCOTT DANIEL	450		SILVER ST	6
U	SWICONEK, SARAH T	19D		CASTLE HILL RD	6
D	SWIDERSKI, EDWARD P	677		COOPER ST	3
R	SWIECANSKI, DANIEL	120		CORONET CIR	1
D	SWIECANSKI, JANINE G	120		CORONET CIR	1
U	SWIFT, DAVID W	27		PETERSON CIR	2
D	SWIKALUS, NANCY W	63		CLOVER HILL DR	2
U	SWIKALUS, ROBERT W	63		CLOVER HILL DR	2
U	SWIKALUS, SHEILA A	41		PLANTATION DR	5
U	SWINICKI, JACQUELINE E	41		CHARLES ST	8
U	SWINICKI, THOMAS J	41		CHARLES ST	8
D	SWINTON, MARGARET ROSE SA	59	17	SOUTH WESTFIELD ST	6
U	SWISTAK, GEORGETTE A	40		WILLIAM ST	2
	SWISTAK, JUSTIN T	40		WILLIAM ST	2
D	SWISTAK, KATARZYNA A	75		HIGHLAND ST	3
D	SWISTAK, SAMANTHA HELENA	40		WILLIAM ST	2
U	SWOL, MARYANN V	93		PHEASANT HILL DR	7
U	SYED, FAISAL	60		AMHERST AVE	3
U	SYED, HADI ABBAS	60		AMHERST AVE	3
U	SYED, WAQAR ABBAS KAZMI	60		AMHERST AVE	3
	SYKAS, MARY	61		COOPER ST	4
U	SYLVESTER, REBECCA L	78		PLANTATION DR	5
	SYMINGTON, JIM	57		KELLOGG AVE	7
U	SYNER, KAITLIN	59	1	SOUTH WESTFIELD ST	6
U	SYPEK, LINDA MARIE	28		ZACHARY LN	6
U	SYPEK, WILLIAM J	28		ZACHARY LN	6
U	SYPIT, ANDREW TODD	44		EDWARD ST	5
R	SYPIT, BETHANY R	44		EDWARD ST	5
U	SYPIT, ERIKA BETH	44		EDWARD ST	5
U	SYPIT, KIM M	309		POPLAR ST	6
U	SYPIT, MARILYN JEAN	65		HENDOM DR	7
U	SYPIT, MICHAEL JAMES	65		HENDOM DR	7
U	SYPIT, TODD M SR	44		EDWARD ST	5
U	SZABLA, AMY E	47		HIGH MEADOW RD	2
U	SZABLA, DAVID J JR	47		HIGH MEADOW RD	2
U	SZABO, ANDREW J	59		COOLEY ST	1
U	SZAFRAN, BROOKE THERESA	16		HUNTER'S GREENE CIR	8
D	SZAFRAN, CYNTHIA A	16		HUNTER'S GREENE CIR	8
R	SZAFRAN, LEON G	16		HUNTER'S GREENE CIR	8
U	SZAFRANSKI, SHERRIE L	160		RIVIERA DR	8
U	SZATROWSKI, JAMES S	93		HORSHAM PL	2
U	SZATROWSKI, LYNN A	93		HORSHAM PL	2
U	SZAWLOWSKI, BRIDGET E	201		ADAMS ST	8
U	SZCZEPANEK, AMANDA J	190		CAMBRIDGE ST	2
U	SZCZEPANEK, CATHY J	190		CAMBRIDGE ST	2
U	SZCZEPANEK, EDWARD PATRIC	190		CAMBRIDGE ST	2
U	SZCZEPANEK, JESSICA L	102		CORONET CIR	1
R	SZCZEPANEK, KYLE EDWARD	190		CAMBRIDGE ST	2
U	SZCZEPANSKI, ELIZABETH	14		GALE ST	1
U	SZCZYGIEL, CHRISTOPHER A	172		LINE ST	3
U	SZCZYGIEL, SEAN CHRISTOPHE	15		PEROS DR	5
U	SZEMELA, ELISABETH M	33		BRIEN ST	3
U	SZEMELA, KEITH J	33		BRIEN ST	3
U	SZOKA, CAROL A	1317		SUFFIELD ST	8
R	SZOSZOREK, DANA C	67		REGENCY PARK DR	4
D	SZULC, ANTHONY	580		BARRY ST	7
U	SZULC, AVERY JOSEPH	580		BARRY ST	7
D	SZULC, GENEVIEVE	580		BARRY ST	7
U	SZYMANSKI, JOANNE D	73		COREY COLONIAL CDS	5
D	SZYMANSKI, KAILIN MARI	83		FAIRVIEW ST	4
U	SZYMCZYK, BRYAN JOHN	41		DUCLOS DR	1
U	SZYMCZYK, CHESTER FRANK JI	41		DUCLOS DR	1

V	NAME	HOUSE	APT	STREET	PCT
U	SZYMCZYK, JACQUELINE ANN	41		DUCLOS DR	1
D	SZYMCZYK, JOHN MICHAEL	140		COREY COLONIAL CDS	5
L	SZYMCZYK, KAREN ANN	65		DAY ST	3
	SZYMOJKO, BARRY K	374		NORTH WESTFIELD ST	2
U	SZYMOJKO, JANICE M	374		NORTH WESTFIELD ST	2

T

V	NAME	HOUSE	APT	STREET	PCT
U	TABIN, CHARLOTTE ANN	28		RIVER ST	1
U	TABIN, CORRINA J	268		SOUTH WEST ST	7
U	TABIN, THEODORE A	28		RIVER ST	1
U	TABIN, THEODORE W	268		SOUTH WEST ST	7
R	TABIN, TONYA L	4		SPRING ST	1
R	TAFT, BRIANNA E	295		SUFFIELD ST	4
R	TAFT, LYNN M	295		SUFFIELD ST	4
R	TAFT, PAUL ANTHONY	295		SUFFIELD ST	4
D	TAFT, PAUL MICHAEL DENNIS	295		SUFFIELD ST	4
R	TAGLIAPIETRA, LINDSAY ANN	70		LEALAND AVE	4
U	TAHIR, IMAN	71		RIVIERA DR	8
D	TAHIR, MANAWAR	71		RIVIERA DR	8
D	TAHIR, UZAIR	71		RIVIERA DR	8
U	TAHOUN, ISMAEL AHMED	805		RIVER RD	5
D	TAHOUN, MOUSTAFA IBRAHIM	54		DARTMOUTH ST	8
U	TAILLEFER, TODD LAURENCE	32		REDWOOD DR	8
D	TAILLEFER, VIRGINIA M	965		RIVER RD	5
U	TAKU, ALLA B	27		KING ST	1
U	TAKU, MARIYA	29		KING ST	1
D	TALARICO, MARY T	79		DOGWOOD LN	8
U	TALBOT, CLAUDE L	294		SILVER ST	6
U	TALBOT, MARILYN	55		COOPER ST	4
	TALBOT, MYKAYLA L	459		RIVER RD	5
	TALBOT, RAYMOND	55		COOPER ST	4
	TALERO VALENCIA, AURA MARI	447		GARDEN ST	6
U	TALEVI, HEATHER H	29		PARKER ST	4
U	TALEVI, MATTHEW	29		PARKER ST	4
U	TALEVI, RICHARD E	29		PARKER ST	4
U	TALICEO, ANTHONY ROBERT	114		PARKEDGE DR	2
U	TALICEO, HOLLY M	114		PARKEDGE DR	2
D	TALICEO, NICHOLAS P	114		PARKEDGE DR	2
U	TALLON, JAMES J	40		CARMEN AVE	1
U	TALLON, WILLIAM K	40		CARMEN AVE	1
U	TAMPONE, CAROL ANNE	127		COREY COLONIAL CDS	5
U	TAMPONE, EMILY A	26		PLANTATION DR	5
U	TANG, IDA TING	28		WILLIAM ST	2
U	TANG, JACKIE YAUKAY	30		SCHOOL ST	5
U	TANG, KAMERON KAY	236		LANCASTER DR	3
U	TANG, KAYLEE H	28		WILLIAM ST	2
U	TANG, KEVIN K	30		SCHOOL ST	5
	TANG, KIM S	25		KRISTEN LN	1
U	TANG, XUELING LUO	236		LANCASTER DR	3
U	TANGREDI, BETHANY A	268		SOUTH WESTFIELD ST	6
U	TANGREDI, MARCIA C	193		MEADOW ST	4
D	TANGUAY, BRUCE LIONEL	19		COREY ST	5
D	TANGUAY, MARIE A	172		COLEMORE ST	1
U	TANGUAY, SUZANNE MARIE	40		PRIMROSE LN	6
U	TANNEYHILL, HOLLY C	439		MEADOW ST	4
D	TANRIVERDI, DILEK	17		COLONIAL AVE	4
	TANRIVERDI, UMIT	17		COLONIAL AVE	4
U	TANZER, BONNIE LEE	41		JAMES AVE	5
R	TAPPLY, BARBARA A	27		LEONARD ST	5
U	TAPPLY, DONNA A	31		POINSETTA ST	4
U	TAPPLY, EMILY ROSE	26		HUNTER'S GREENE CIR	8
R	TAPPLY, STEVEN J	26		HUNTER'S GREENE CIR	8
U	TAPPLY, SUSAN	26		HUNTER'S GREENE CIR	8
R	TAPPLY, WARREN JAMES	27		LEONARD ST	5
D	TAQI, ALI	25		ELLISON AVE	5
D	TAQI, ZAHRA	25		ELLISON AVE	5
R	TARALUNGA, PAVEL	321		SPRINGFIELD ST	3
R	TARALUNGA, TATYANA G	321		SPRINGFIELD ST	3
U	TARCZYNSKI, DEVIN MICHAEL	231		REGENCY PARK DR	4
U	TARDIFF, DENNIS P	400		NORTH ST	1
D	TARDY, DOLORES M	3A		MANSION WOODS DR	3
U	TARIQ, MUHAMMAD	104		WALNUT ST	1
R	TARKA, JOHN PETER	55		BIRCH HILL RD	8
U	TARKA, MICHAEL PETER	55		BIRCH HILL RD	8
D	TARTAKOVSKY, REGINAS	40		FAMILY LN	3
D	TARTAKOVSKY, VLADIMIR ILICH	40		FAMILY LN	3
U	TASSINARI, ANGELA	59		TRACY DR	3
U	TASSINARI, LISA LOUISE	31	4	SUTTON PL	1
U	TASSINARI, ROBERT	31	4	SUTTON PL	1
U	TASSONE, ANTHONY MICHAEL	1242		MAIN ST	8
U	TASSONE, BRIAN T	702		BARRY ST	7
U	TASSONE, DIANE LYNN	702		BARRY ST	7
U	TASSONE, JEANNE C	33		DEBRA LN	5
U	TASSONE, MARC	33		DEBRA LN	5
D	TASSONE, MARIA G	1242		MAIN ST	8
U	TASSONE, SALVATORE	33		DEBRA LN	5
U	TATE, DAVID BURKE	24		ROWLEY ST	3
D	TAUPIER, DONNA L	55		COOPER ST	4
U	TAUPIER, ELAINE MARIE	28B		CASTLE HILL RD	6
U	TAUPIER, JAMES E JR	267		SOUTH ST	8
U	TAUPIER, MIRIAM F	209		PINEVIEW CIR	8
U	TAUPIER, NANCY L	267		SOUTH ST	8
R	TAUPIER, ROBERT D	64		WOODSIDE DR	4
U	TAURO, ADAM LEO	375		RIVER RD	5
U	TAURO, DARRELL PETER	375		RIVER RD	5
U	TAVARES, JESSICA	19		BROOKLINE AVE	2
U	TAVARES, TRACY ANN	19		BROOKLINE AVE	2
U	TAVAREZ, ANA H	1		BELDEN CT	6
D	TAYEH, DOLA T	35		LEALAND AVE	4
D	TAYEH, SARAH	35		LEALAND AVE	4
U	TAYLOR, ALEXANDRIA KATHRYI	23		WAGON WHEEL DR	7
U	TAYLOR, ALLAN F III	54		PARKVIEW DR	2
U	TAYLOR, COREY JOHN	196		COREY ST	5
R	TAYLOR, DAVID A	47		HUNTING LN	6
D	TAYLOR, DEBRA MACEY	120	D	MAIN ST	4
U	TAYLOR, DELANEY THERESA	222		NORTH WESTFIELD ST	2
U	TAYLOR, DOUGLAS DWIGHT	196		COREY ST	5
U	TAYLOR, ELIZABETH A	65		FERNWOOD DR	6
R	TAYLOR, ELIZABETH HEACOCK	16		CEDAR KNOLL DR	7
U	TAYLOR, GAIL E	235		NORTH WESTFIELD ST	7
U	TAYLOR, HAROLD K	290		LEONARD ST	5
U	TAYLOR, JAMES D	707		RIVER RD	5
R	TAYLOR, JASON M	16		CEDAR KNOLL DR	7
R	TAYLOR, JEREMY M	161		TOBACCO FARM RD	7
U	TAYLOR, JESSICA RAE	23		WAGON WHEEL DR	7
U	TAYLOR, JOANNE M	11		WHITE OAKS DR	2
D	TAYLOR, JOHN F	65		FERNWOOD DR	6
R	TAYLOR, JUSTIN A	16		CEDAR KNOLL DR	7
U	TAYLOR, KAYLEIGH VICTORIA	27		DEPALMA ST	3
U	TAYLOR, KIRSTEN S	54		PARKVIEW DR	2
U	TAYLOR, LAWRENCE M	102		DOANE AVE	6
	TAYLOR, LINDA B	47		WARREN ST	5
U	TAYLOR, MARGARET SUSAN	196		COREY ST	5
U	TAYLOR, MARILYN ANNE	51		ALHAMBRA CIRCLE SO	5
U	TAYLOR, MARK S II	107		NORRIS ST	3
R	TAYLOR, MAUREEN J	161		TOBACCO FARM RD	7
U	TAYLOR, NICOLE	20		SHELLEY LN	7
D	TAYLOR, PAMALA J	27		DEPALMA ST	3
U	TAYLOR, PAMELA R	23		WAGON WHEEL DR	7
U	TAYLOR, PAUL WEBSTER	235		NORTH WESTFIELD ST	7
	TAYLOR, PAYTON A	27		DEPALMA ST	3
U	TAYLOR, RICHARD LEE	120	D	MAIN ST	4
U	TAYLOR, ROBERT THOMAS II	77		VALENTINE TER	4
U	TAYLOR, ROBERT T	77		VALENTINE TER	4
D	TAYLOR, RONALD W	47		WARREN ST	5
U	TAYLOR, RYAN	482		MILL ST	3
U	TAYLOR, SAMANTHA ANNE	482		MILL ST	3
U	TAYLOR, STEPHANIE ANNE	40		RANDALL ST	3
U	TAYLOR, THERESA L	222		NORTH WESTFIELD ST	2
U	TAYLOR, THERESE	47		HUNTING LN	6
	TAYLOR III, MARK S	107		NORRIS ST	3
U	TEAHAN, JOAN MARIE	55		FLORIDA DR	5
U	TEBALDI, ANTHONY JOHN	518		BARRY ST	7
U	TEBALDI, ASHLEY CHRISTINA	518		BARRY ST	7
U	TEBALDI, NANCIE MICHELLE	518		BARRY ST	7
R	TEBO, CHARLES	2	11	SUTTON PL	1
R	TEDESCHI, GINO JAMES	150		JUNIPER RIDGE DR	7
R	TEDESCHI, LENA H	150		JUNIPER RIDGE DR	7
R	TEDESCHI, MARIO JR	150		JUNIPER RIDGE DR	7
U	TEDESCHI, MARIO R	150		JUNIPER RIDGE DR	7
R	TEDESCHI, REBECCA ANN	150		JUNIPER RIDGE DR	7
U	TEDFORD, RONALD N	17		MEMORIAL DR	3
U	TEDFORD, SHANNON MARIE	17		MEMORIAL DR	3
U	TEDONE, CHRISTOPHER	100		ZACHARY LN	6
U	TEDONE, JESSICA MARIE	100		ZACHARY LN	6
U	TEECE, SANDRA LEE	63		ANTHONY ST	4
U	TEICH, DUSTIN W	70		PLANTATION DR	5
U	TEIXEIRA, DANIEL MELO	45		COREY COLONIAL CDS	5
U	TEIXEIRA, KELSEY ELYSE	3		PLANTATION DR	5
R	TEIXEIRA, STEPHEN D	3		PLANTATION DR	5
U	TELFORD, DOUGLAS W	1114		NORTH ST	2
R	TELFORD, RONALD B	1114		NORTH ST	2
D	TELLADO-CORTES, TACHA M	63		ELIZABETH ST	2
D	TEMPLE, ALEX ARTHUR	745		COOPER ST	3
U	TENCATI, JENNIFER MARY	548		BARRY ST	7
U	TENCATI, ROBERT CHRISTOPH	548		BARRY ST	7
U	TENEROWICZ, MAUREEN A	17		FERNWOOD DR	6
D	TENORIO, KIMBERLY IVETTE	82		SPRINGFIELD ST	1
U	TERCYAK, CAROLINE M	127		ELMAR DR	6
U	TERHOLLI, ALBULENA	47		DOGWOOD LN	8
U	TERHOLLI, EMINE	47		DOGWOOD LN	8
U	TERHOLLI, GEZIM	47		DOGWOOD LN	8
U	TERHOLLI, ILAZ	47		DOGWOOD LN	8
U	TERPOS, MOLLY K	46		ELLINGTON ST	1
U	TERPOS, NICHOLAS A	46		ELLINGTON ST	1
U	TERRAMAGRA, CHERYL	75		ELM ST	8
U	TERRAMAGRA, FRANCIS MICHA	75		ELM ST	8
U	TERRILL, DAWN R	500		NORTH ST	1
R	TESSICINI, ANTHONY GUIDO	50		WILSON ST	1
U	TESSICINI, BARBARA ELLEN	8	3	SUTTON PL	1
D	TESSICINI, KELLEY J	50		WILSON ST	1
D	TESSICINI, WILLIAM JOHN	50		WILSON ST	1
U	TESSIER, CRYSTAL LEE	27		VADNAIS ST	6
D	TESSIER, EDWARD RAYMOND	203		REGENCY PARK DR	4
U	TESSIER, MARIE P	462	232	MAIN ST	4
R	TESSIER, RICKY L	27		VADNAIS ST	6
U	TESTORI, ANTHONY M	16		CHAPIN ST	3
U	TESTORI, MICHAEL THOMAS	14		CHAPIN ST	3
D	TETRAULT, CAROLYN L	19D		MANSION WOODS DR	3
D	TETRAULT, KAYLA LYN	33		DARTMOUTH ST	8

V	NAME	HOUSE	APT	STREET	PCT
D	TETREAULT, BEVERLY ANN	28		CLEVELAND ST	1
	TETREAULT, CASSIDY L	25		CHRISTOPHER LN	7
	TETREAULT, DANIEL G	28		CLEVELAND ST	1
	TETREAULT, DANIEL M	32		RED FOX DR	7
U	TETREAULT, DIANA L	216		SOUTHWICK ST	7
R	TETREAULT, DIANE M	25		CHRISTOPHER LN	7
U	TETREAULT, JOAN ALICE	900		SPRINGFIELD ST	2
D	TETREAULT, JUDITH IRENE	167		FRANKLIN ST	3
U	TETREAULT, MARYBETH	79		SCHOOL ST	5
U	TETREAULT, NICHOLAS RYAN	79		SCHOOL ST	5
U	TETREAULT, RYAN J	25		CHRISTOPHER LN	7
U	TETREAULT, SEAN ROBERT	119		HIGH ST	1
R	TETREAULT, STEVEN R	79		SCHOOL ST	5
	TETREAULT, STEVEN T	79		SCHOOL ST	5
U	TEXEIRA, DANIEL	67		SUFFIELD ST	4
U	TEXEIRA, SHELBY A	67		SUFFIELD ST	4
U	THARIN, NICHOLAS J	53		PARKER ST	4
R	THEBERGE, SERGE D	44		AMHERST AVE	3
U	THEBODO, ALYSON D	64		OAK LN	1
R	THEBODO, SHAWN D	64		OAK LN	1
R	THEE, ANDREA	588		MAIN ST	4
R	THEE, STEPHEN GREGGORY	588		MAIN ST	4
R	THEOBALD, ABIGAIL R	43		RIVIERA DR	8
U	THEOBALD, ARTHUR A	61		COOPER ST	4
U	THEOCLIS, LISA M	54		PHEASANT HILL DR	7
D	THEOCLIS, SUSAN GAIL	54		PHEASANT HILL DR	7
D	THERIAQUE, ANN M	418	C-11	MEADOW ST	5
U	THERIAQUE, BRAD H	29		GLENDALE RD	5
D	THERIAQUE, BRUCE H	29		GLENDALE RD	5
R	THERIAQUE, CHRISTOPHER L	56		FEDERAL ST	4
J	THERIAQUE, JESSICA LYNN	775	12-D	SPRINGFIELD ST	3
	THERIAQUE, KIERSTYNN	29		GLENDALE RD	5
R	THERIAQUE, MELISSA L	56		FEDERAL ST	4
D	THERIAULT, ANN M	65		MURIEL LN	7
	THERIAULT, CAITLYN	68		REDWOOD DR	8
U	THERIAULT, MICHAEL	65		MURIEL LN	7
U	THERIAULT, NANCY C	67		COLUMBUS ST	3
	THERIAULT, TAYLOR	68		REDWOOD DR	8
U	THEROUX, CAROL ANN	30		LEY ST	4
U	THEROUX, GENEVIEVE A	55		COOPER ST	4
D	THEROUX, RICHARD MICHAEL	30		LEY ST	4
U	THEROUX, SHAREN M	789		SHOEMAKER LN	6
R	THERRIEN, ANTHONY K	40		CHARLES ST	8
D	THERRIEN, CONSTANCE R	44		KIRKLAND ST	4
D	THERRIEN, ELENA M	23		COLUMBIA DR	2
D	THERRIEN, ELIZABETH A	15		REED ST	4
D	THERRIEN, ERIC G	15		REED ST	4
U	THERRIEN, GREGG JOHN	52		CHRISTOPHER LN	7
U	THERRIEN, HEATHER MARIE	40		CHARLES ST	8
U	THERRIEN, JOHN CHRISTOPHE	146		SUFFIELD ST	3
U	THERRIEN, KENDRA L	52		CHRISTOPHER LN	7
U	THERRIEN, KYLE JAMES	111		LISWELL DR	7
D	THERRIEN, RICHARD	23		COLUMBIA DR	2
D	THEULEN, ZACHARY ANDREW	86		COREY COLONIAL CDS	5
U	THIBAULT, DANIEL RAYMOND	171		JAMES ST	1
R	THIBAULT, JEAN-CLAUDE	536		FRANKLIN ST EXT	6
U	THIBAULT, JILLIAN	65		HARVEY JOHNSON DR	4
	THIBAULT, NICOLE R	536		FRANKLIN ST EXT	6
U	THIBAULT, NORMAN J	31		WEST VIEW LN	3
U	THIBAULT, RENA A	31		WEST VIEW LN	3
U	THIBAULT, SUSAN JOAN	171		JAMES ST	1
D	THIBAULT-WELLS, LYNN	1	V-1	BELDEN CT	6
U	THIBEAULT, JAMES EDWARD	19		BROZ TER	1
R	THIBEAULT, LINDA ANN	19		BROZ TER	1
U	THIBEAULT, MARK A	19		BROZ TER	1
U	THIBEAULT, RHIANNON ELISABI	19		BROZ TER	1
D	THIBODEAU, DIANE C	56		OVERLOOK DR	6
D	THIBODEAU, JOHN J	56		OVERLOOK DR	6
R	THIBODEAU, RONALD JOSEPH	84		SPENCER ST	1
U	THIES, CATHERINE	568		COOPER ST	3
R	THIES, DOUGLAS J	89		ELM ST	8
D	THIES, EMILY J	127		MOORE ST	1
CC	THIES, JANEL E	568		COOPER ST	3
U	THIES, MARK A	568		COOPER ST	3
U	THIES, MARYJO	89		ELM ST	8
U	THIES, SAMUEL J	568		COOPER ST	3
U	THIES, SKYLAR JOAN	89		ELM ST	8
U	THOMAN, JESSIE DIANE	463		SPRINGFIELD ST	3
U	THOMAS, ALEXANDER M	56		JOANNE CIR	7
D	THOMAS, AMANDA L	30		BRADFORD DR	6
U	THOMAS, ANDREW JOHNSON	8		ASH LN	8
R	THOMAS, BRIAN KEITH JR	145		ANVIL ST	7
U	THOMAS, DENISE	56		JOANNE CIR	7
R	THOMAS, DIANE M	26		JASMINE LN	3
D	THOMAS, EVERARDA LANE	462	132	MAIN ST	4
U	THOMAS, JACOB EDWARD	30		BRADFORD DR	6
	THOMAS, JAN	61		COOPER ST	4
U	THOMAS, KALI NICOLE	56		JOANNE CIR	7
	THOMAS, KENT J	49		PAUL REVERE DR	7
U	THOMAS, MICHAEL J	56		JOANNE CIR	7
U	THOMAS, MICHAEL F	115	A	SOUTHWICK ST	6
U	THOMAS, PATRICIA A	86		INDEPENDENCE RD	6
U	THOMAS, RACHEL M	30		BRADFORD DR	6
R	THOMAS, STEVEN M	58		DOANE AVE	6
U	THOMAS, WAYNE E	114		PLANTATION DR	5
U	THOMKA, REGINA PATRICIA	932		SOUTH WESTFIELD ST	6
U	THOMKA, ROBERT M	932		SOUTH WESTFIELD ST	6
U	THOMPSON, AHKIEL DAVID	19	2	SUTTON PL	1
U	THOMPSON, BARBARA A	81		BEEKMAN DR	5
D	THOMPSON, CHRISTINE M	53		AUTUMN ST	8
U	THOMPSON, DAVID L	53		AUTUMN ST	8
D	THOMPSON, DENNIS J	683		SOUTH WEST ST	7
U	THOMPSON, DEVON	38		PHEASANT HILL DR	7
D	THOMPSON, ERIC H	33	51	NORMAN TER	1
D	THOMPSON, EVAN G	683		SOUTH WEST ST	7
U	THOMPSON, GERALDINE M	27		HAMILTON CIR	7
D	THOMPSON, HOLLY	286		SOUTH ST	8
U	THOMPSON, KENNETH JAMES	643	1	SUFFIELD ST	4
U	THOMPSON, KEVIN RICHARD	27		HAMILTON CIR	7
D	THOMPSON, LENORE	683		SOUTH WEST ST	7
	THOMPSON, LISA A	197		COREY ST	5
	THOMPSON, MARIA V	286		SOUTH ST	8
U	THOMPSON, MARYNA	19		HARDING ST	1
U	THOMPSON, PAMELA MAY	729		SILVER ST	6
D	THOMPSON, PATRICK IAN	683		SOUTH WEST ST	7
U	THOMPSON, PATRICK J	27		HAMILTON CIR	7
U	THOMPSON, RALPH C	27		HAMILTON CIR	7
D	THOMPSON, RAYMOND C JR	51	29	MAPLE ST	1
U	THOMPSON, SHANE R	51	29	MAPLE ST	1
U	THOMPSON, SHANNON E	27		HAMILTON CIR	7
U	THOMPSONALLEN, SHERIKA	497		NORTH ST	1
D	THOMSON, ANN MARIE	15		DEER RUN RD	8
	THOMSON, CRAIG	15		DEER RUN RD	8
U	THOMSON, EMMA ELIZABETH	15		DEER RUN RD	8
U	THOMSON, NICHOLAS JAMES	27		TRINITY TER	8
R	THORNHILL, DAVID R	66		PINEVIEW CIR	8
U	THORNTON, CHRISTINE D	502		NORTH WEST ST	2
R	THORNTON, JOSEPH AMBROSE	502		NORTH WEST ST	2
U	THORNTON, PRISCILLA J	191		MAYNARD ST	1
U	THORNTON, ROBERT H JR	502		NORTH WEST ST	2
U	THOUIN, JOANN	86		HENDOM DR	6
U	THOUIN, NICHOLAS A	86		HENDOM DR	6
U	THOUIN, VICTOR G	86		HENDOM DR	6
U	THRESHER, INGRID ANITA	211		SOUTHWICK ST	6
U	THRESHER, JOAN E	5A		CASTLE HILL RD	6
U	THRESHER, ROGER SAMUEL	211		SOUTHWICK ST	6
U	THRON, LAURIE GAIL	141		SUFFIELD ST	4
U	THURLOW, KERRY SUSAN	56		HOMER ST	1
	TIBBETTS, JAMES	61		COOPER ST	4
U	TICHY, MARY B	54		CLEVELAND ST	1
U	TICHY, NICHOLAS A	54		CLEVELAND ST	1
D	TIDWELL, ALANNA A	45		KIRKLAND ST	4
U	TIDWELL, JAMES	45		KIRKLAND ST	4
D	TIDWELL, MARK S	588		NORTH ST	2
R	TIERNEY, ANGELA	29		ALHAMBRA CIRCLE SO	5
D	TIERNEY, DEBRA C	24		KOSCIUSKO AVE	2
R	TIERNEY, GREGORY RICHARD	39		DOANE AVE	6
U	TIERNEY, LINDA E	39		DOANE AVE	6
D	TIERNEY, PATRICIA H	115		VALLEY BROOK RD	2
U	TIERNEY, THOMAS HUBERT JR	115		VALLEY BROOK RD	2
R	TIERNEY, WILLIAM E JR	24		KOSCIUSKO AVE	2
D	TIETZE, ADAM J	442		PINE ST	7
D	TIETZE, PAMELA M	442		PINE ST	7
D	TIETZE, ROLAND A	442		PINE ST	7
U	TILLMAN, CYNTHIA LOIS	24B		CASTLE HILL RD	8
R	TILLMAN, GLORIA S	462	104	MAIN ST	4
D	TILLSON, MARGARET D	53		JANELLE DR	5
D	TIMMONS, DANIEL MERVIN	43		MEADOW ST	4
D	TIMMONS, DEBORAH G	43		MEADOW ST	4
D	TIMMONS, MARGARET A	99		STRAWBERRY HILL RD	2
R	TIMMS, BRENDA	38		VALENTINE ST	4
U	TIMMS, CATHLEEN D	115		SILVER LAKE DR	6
U	TIMMS, ELIZA JUDITH	115		SILVER LAKE DR	6
R	TIMMS, ERIC J	115		SILVER LAKE DR	6
U	TIMMS, ETHAN JAMES	115		SILVER LAKE DR	6
R	TIMMS, JUDITH H	38		PLEASANT DR	2
CC	TIMONEDA, LINDA S	49		REGENCY PARK DR	4
	TIMOTHY, SYLVIA	464		MAIN ST	4
D	TINGLEY, JANICE G	52		TINA LN	7
U	TINGLEY, LESTON	18		PORTLAND ST	1
U	TINGLEY, LYNNE E	23C		CASTLE HILL RD	6
	TINGLEY, PAULA	18		PORTLAND ST	1
U	TINGLEY, STEPHEN E	52		TINA LN	7
U	TIPTON, KENNETH W SR	71		DOANE AVE	6
U	TIRONE, DANIELLA	36		CANTERBURY LN	2
U	TIRONE, GERALDINE	36		CANTERBURY LN	2
U	TIRONE, GIUSEPPE	36		CANTERBURY LN	2
R	TIRONE, VINCENZO	99		ELIZABETH ST	2
U	TIRRELL, GABRIELLE MARIE	418	B-5	MEADOW ST	5
U	TIRRELL, GAIL MARIE	418	B-5	MEADOW ST	5
U	TIRRELL, KRISTINE	418	B-5	MEADOW ST	5
R	TIRSCH, LOUIS A	73		BARNEY ST	5
U	TISDELL, JOHN ROBERT	190		COLEMORE ST	1
U	TISDELL, JUSTIN D	36		MAYNARD ST	1
	TISDELL, LAURA F	418	7	MEADOW ST	5
U	TIWARI, RESHMA	27		BELVIDERE AVE	2
U	TKACZEK, TINA M	281		SOUTHWICK ST	7
	TLUSTY, ALBERT S	55		PLEASANT DR	2
R	TOBIAS, ALLISON E	413		NORTH ST	1
	TOBIAS, DOROTHY	464		MAIN ST	4

V	NAME	HOUSE	APT	STREET	PCT
R	TOBIAS, JEFFREY MICHAEL	413		NORTH ST	1
U	TOCHILNIKOV, NATHAN	24	24	DWIGHT ST	1
	TOCHILNIKOV, TIFFANY F	24	24	DWIGHT ST	1
U	TOELKEN, TERRY ANN	214		SILVER LAKE DR	6
U	TOELKEN, WILLIAM CARLETON	214		SILVER LAKE DR	6
R	TOKARCZYK, CAROLE M	0	30	WRIGHT ST	8
U	TOKAREV, ALEKSANDR	451		BARRY ST	7
U	TOKAREV, DIANA	451		BARRY ST	7
U	TOKAREV, SERGEY	17		EMERSON RD	8
R	TOKAREV, VICTORIA	17		EMERSON RD	8
U	TOKGOZ, DAVID BEDRETTIN	18		SHERMAN AVE	1
U	TOKGOZ, EMMA OZLEM	18		SHERMAN AVE	1
U	TOKMAN, ZINOVY G	38		RISING ST	6
U	TOLEDO, GIAN CARLOS	6	17	SUTTON PL	1
U	TOLPA, ANN M	86		FLORIDA DR	5
U	TOLPA, STANLEY	86		FLORIDA DR	5
U	TOLSTOW, SOPHIE	18		CARMEL LN	7
U	TOMAINO, ANDREW ROBERT	2G		MANSION WOODS DR	3
D	TOMAINO, BLAIR W	350	29	MEADOW ST	5
R	TOMAINO, JEFFREY	350	29	MEADOW ST	5
	TOMAINO, JULIA	464		MAIN ST	4
	TOMAK, HATICE	322	15	MEADOW ST	4
	TOMAK, TURGAY	322	15	MEADOW ST	4
U	TOMALA, TIMOTHY JOHN	46		BEEKMAN DR	5
R	TOMAS, ISABEL	155		LINE ST	3
D	TOMASSETTI, KATHLEEN M	40		CHANNELL DR	5
D	TOMASSETTI, PAUL D	40		CHANNELL DR	5
D	TOMASZEWSKI, ADAM J	150		ADAMS ST	8
U	TOMASZEWSKI, MARTIN PAUL	150		ADAMS ST	8
D	TOMEI, MELISSA C	1004A		SHOEMAKER LN	6
U	TOMLINSON, JORDAN RYAN	16		CAPUA LN	3
U	TOMLINSON, MARISSA	16		CAPUA LN	3
	TOMLINSON, THOMAS JOHN	16		CAPUA LN	3
R	TOMLINSON, WILLIAM G	16		CAPUA LN	3
R	TOMPSETT, GEORGE R III	6		TAMARACK LN	6
U	TOMPSETT, LISA M	6		TAMARACK LN	6
U	TON, HANNA NU	22		FLORIDA DR	5
U	TONELLI, ELEANOR	75		GREENACRE LN	3
U	TONELLI, JOSEPH C	775	8-D	SPRINGFIELD ST	3
U	TONTHAT, MINH	1215		NORTH ST	7
U	TOOMEY, JULIA A	35		DEPALMA ST	3
U	TOPCUOGLU, HILAL	88		JENNIE CIR	5
U	TOPCUOGLU, TARKAN	88		JENNIE CIR	5
U	TORIANI, ROBERT B JR	283		MEADOW ST	4
U	TORINO, ANDREW J	185		SOUTH WESTFIELD ST	6
D	TORINO, ANTHONY B	11		HIGHLAND AVE	1
U	TORINO, SUSAN MARY	185		SOUTH WESTFIELD ST	6
D	TORRE, DIANE L	873	17	SPRINGFIELD ST	3
D	TORRE, REGINA MARIA	33	96	NORMAN TER	1
D	TORRE, ZOE	18		FOX FARM RD	2
U	TORRES, ALLISON MARIE	204		LANCASTER DR	3
D	TORRES, ARIANA	66		HIGHLAND ST	3
D	TORRES, CARMEN	11	2	RIVER ST	1
U	TORRES, DANIEL R	204		LANCASTER DR	3
	TORRES, DAVASTIAN	5		HILLCREST ST	1
U	TORRES, ELIJAH KH	199		REGENCY PARK DR	4
U	TORRES, FELICITA	199		REGENCY PARK DR	4
	TORRES, HUMBERTO E	15F		MANSION WOODS DR	3
U	TORRES, ISMEL DALLIETH	26		ROWLEY ST	3
L	TORRES, LUIS ISMAEL	172		REGENCY PARK DR	4
	TORRES, MARIA V	70		OTTAWA ST	1
D	TORRES, MILAGROS	11	1	RIVER ST	1
U	TORRES, MIMI H	8		INDEPENDENCE RD	7
U	TORRES, MOSES	199		REGENCY PARK DR	4
D	TORRES, NATHAN DALLIETH	26		ROWLEY ST	3
U	TORRES, NILDA L	48		PHEASANT HILL DR	7
D	TORRES, REY ALEX	77	4	HIGH ST	1
	TORRES FIGUEROA, BIENVENIL	61		COOPER ST	4
U	TORTORIELLO, DENISE JOANNE	178		MAYNARD ST	1
R	TORTORIELLO, JOHN MARK	178		MAYNARD ST	1
U	TORTORIELLO, JOSEPH RALPH	47		REGENCY PARK DR	4
R	TORTORIELLO, MARK S	178		MAYNARD ST	1
U	TOS, HANDAN	70		ROWLEY ST	3
U	TOSADO, SHIRLEY	51		DARTMOUTH ST	8
D	TOSONI, MIA CHRISTINA	30		BARBERRY LN	1
	TOTH, MICHAEL P	318		LEONARD ST	5
	TOTH, SARAH J	318		LEONARD ST	5
U	TOTI, JACQUELINE NAREAU	121		CHANNELL DR	5
O	TOTI, KYLE J	121		CHANNELL DR	5
U	TOTI, ROBERT J	121		CHANNELL DR	5
R	TOTO, ANTHONY R	55		LISWELL DR	7
U	TOTO, BIANCA E	55		LISWELL DR	7
R	TOTO, FILOMENA A	55		LISWELL DR	7
R	TOTO, JOSEPH JEREMY	51		WRIGHT ST	8
R	TOTO, MICHAEL A	585		NORTH WESTFIELD ST	2
D	TOTO, SHEILA C	585		NORTH WESTFIELD ST	2
U	TOUCHETTE, ROBERT F	20D		MANSION WOODS DR	3
D	TOURIGNY, AMANDA L	296		BARRY ST	7
R	TOURTELLOTTE, JENNA	74		LIQUORI DR	2
R	TOURTELLOTTE, JOHN	74		LIQUORI DR	2
U	TOURVILLE, BARBARA ANN	28		PAUL REVERE DR	7
R	TOURVILLE, DANIEL LEE	143		SCHOOL ST	5
R	TOURVILLE, DAVID G	98		REGENCY PARK DR	4
U	TOURVILLE, LORI R	69		STRAWBERRY HILL RD	2
R	TOURVILLE, MICHAEL KENNETH	70		EDGEWATER RD	6
U	TOURVILLE, PAIGE D	233		COOPER ST	4
D	TOURVILLE, RILEE AMBER	69		STRAWBERRY HILL RD	2
D	TOUSIGNANT, LORRAINE DIANE	142		COREY COLONIAL CDS	5
U	TOUSSAINT, BRIAN MICHAEL	55		ROBERTA CIR	5
R	TOUSSAINT, NANCY E	24		ELM ST	4
U	TOUSSAINT, REGINA IRENA	55		ROBERTA CIR	5
U	TOWER, BROOKE XAVIA	578		NORTH WESTFIELD ST	2
D	TOWER, COREY G	700		MAIN ST	4
D	TOWER, DIANE	449		RIVER RD	5
D	TOWER, JILL M	700		MAIN ST	4
	TOWER, JONATHAN R	578		NORTH WESTFIELD ST	2
U	TOWER, JOSHUA X	120		CLOVER HILL DR	2
U	TOWER, KIMBERLY ELIZABETH	120		CLOVER HILL DR	2
	TOWER, LINDA S	578		NORTH WESTFIELD ST	2
U	TOWER, SARAH ELIZABETH RO	84		CLOVER HILL DR	2
U	TOWER, SUSAN A	84		CLOVER HILL DR	2
R	TOWER, WAYNE CARROLL	84		CLOVER HILL DR	2
	TOWLE, BRENDA	61		COOPER ST	4
R	TOWNE, JENNIFER RITA	51	35	MAPLE ST	1
	TOWNSEND, ANNELIESE	86		OAK LN	1
U	TOWNSLEY, MICHAEL R	1121		NORTH WEST ST	2
U	TOWSLEY, CATHERINE M	402		SPRINGFIELD ST	3
U	TOWSLEY, MARY MARGARET	4		HASKELL ST	8
U	TOYFAIR, TERESA L	19		HUNTER'S GREENE CIR	8
U	TOYFAIR, THOMAS J	19		HUNTER'S GREENE CIR	8
U	TRAGAKIS, ALEXA MARIA	198		MILL ST	3
U	TRAGAKIS, BRANDON JOHN	198		MILL ST	3
U	TRAGAKIS, JANEL L	198		MILL ST	3
U	TRAGAKIS, TAYLOR C	198		MILL ST	3
U	TRAGAKIS, WILLIAM C	198		MILL ST	3
	TRAHAN, ROBERT C JR	819		NORTH WESTFIELD ST	2
D	TRAHAN, SCOTT L	35		SOUTH WEST ST	7
U	TRAN, ANTHONY	40		NOLAN LN	2
U	TRAN, BA VAN	40		NOLAN LN	2
U	TRAN, BRANDON LY	40		NOLAN LN	2
D	TRAN, CHLOE JULIA	418	B-12	MEADOW ST	5
R	TRAN, HAI HUYNH	37		OVERLOOK DR	7
	TRAN, THANH XUAN	27		CARR AVE	4
R	TRAN, THANH NHAN THI	27		CARR AVE	4
	TRAN, TOUNG THI	245		NORTH ST	1
R	TRAN, UYEN THI NGOC	245		NORTH ST	1
R	TRAN-VEZINA, XUAN HONG	37		OVERLOOK DR	7
U	TRANGHESE, GINA	14		PROSPECT ST	1
R	TRANT, RICHARD J	113		BEEKMAN DR	5
U	TRANT, TYLER J	113		BEEKMAN DR	5
U	TRASK, REGINA A	418	C-6	MEADOW ST	5
U	TRAUSCHKE, ALAN R	208		BARRY ST	7
U	TRAUSCHKE, JEFFREY A	34		SUNRISE TER	5
D	TRAUSCHKE, JOANN	208		BARRY ST	7
U	TRAUSCHKE, KRISTIN A	15		STERLING RD	5
R	TRAVER, GARY E	100		MOORE ST	1
R	TRAVER, TRACI L	100		MOORE ST	1
U	TRAYNOR, EMILY KRISTINE	571		MAIN ST	5
D	TREGANOWAN, RICHARD J	14		STANLEY PL	4
U	TREHAN, GAURAV	222		BEEKMAN DR	5
U	TREHAN, YOGESH	222		BEEKMAN DR	5
	TREHEY, BRIAN PATRICK	40		RIDGE AVE	8
	TREHEY, DAVID	464		MAIN ST	4
D	TREHEY, DAVID M	40		RIDGE AVE	8
D	TREHEY, PATRICIA A	54		RIDGE AVE	8
U	TREMBLAY, DENISE C	82		COREY COLONIAL CDS	5
D	TREMBLAY, JEFFREY THOMAS	25		HOLLAND DR	3
	TREMBLAY, LINDSEY A	2		PAUL REVERE DR	7
U	TREMBLEY, SUSAN M	2		PAUL REVERE DR	7
	TRENCH, ATHENA	243		SCHOOL ST	5
U	TRENCH, RENEE GERTRUDE	243		SCHOOL ST	5
U	TREPANIER, NATHAN MICHAEL	72		PAUL REVERE DR	7
D	TREVETHAN, JANE M	799		MAIN ST	5
D	TREVETHAN, WILLIAM GEORGE	799		MAIN ST	5
U	TREXLER, ANN MARIE	3		ASH LN	8
U	TREXLER, GEOFFREY WILLIAM	37		STERLING RD	5
U	TREXLER, NICOLE MARY	3		ASH LN	8
U	TREXLER, RYAN PATRICK	3		ASH LN	8
U	TRIMBOLI, COSIMO	49		CENTER ST	4
U	TRIMBOLI, COSIMO JR	49		CENTER ST	4
	TRIMBOLI, DAWN M	49		CENTER ST	4
U	TRIMBOLI, DIANE E	935		MAIN ST	8
U	TRIMBOLI, LISA M	35		MALLARD CIR	8
U	TRIMBOLI, PAUL V III	96		RIDGEWAY DR	2
U	TRIMBOLI, STEPHANIE F	49		CENTER ST	4
U	TRINQUE, STEVEN R	45		MERRELL DR	5
U	TRIVINO, PAUL	120		REGENCY PARK DR	4
U	TRIVINO, STEPHANIE MARIE	120		REGENCY PARK DR	4
D	TROIE, BRYAN J	15		SHELLEY LN	7
D	TROIE, STEVEN J	95		ALFRED CIR	8
D	TROIE, THELMA U	95		ALFRED CIR	8
	TROJANOWSKI, ROSE	55		COOPER ST	4
	TROLIO, MARIA	23		DEBRA LN	5
	TROLIO, TERESA	1030		NORTH ST	2
U	TROMBLEY, CHARLENE M	191		FRANKLIN ST	3
U	TROMBLEY, MARK E	141		ROWLEY ST	3
U	TROUGHTON, THOMAS NEAL	64		PAUL REVERE DR	7
D	TROY, MARCIA MARIE	42		BEEKMAN DR	5
U	TROY, PAUL	239		NORTH WESTFIELD ST	7
U	TROY, SHAUN	73		COSGROVE ST	8

V	NAME	HOUSE	APT	STREET	PCT
A	TRUDE, NOAH DOUGLAS	268		SOUTH WEST ST	7
U	TRUDE, NOLAN DWYER	268		SOUTH WEST ST	7
	TRUDEAU, JOAN A	29B		PAUL REVERE DR	7
D	TRUDEL, CAROLE ANNE	66		BRIEN ST	3
U	TRUDEL, RENE H	66		BRIEN ST	3
U	TRUDELL, CAROLINE CLARE PIE	5		CAPUA LN	3
U	TRUDELL, DEBORAH L	241		LEONARD ST	5
U	TRUDELL, HEATH E	5		CAPUA LN	3
U	TRUDELL, MARCIA JEAN	1336		MAIN ST	8
CC	TRUDELL, MEGHAN A	48		HUNTING LN	6
U	TRUDELL, NATALIE M	1336		MAIN ST	8
U	TRUDELL, RICHARD JR	241		LEONARD ST	5
	TRUDELL, UNA	464		MAIN ST	4
D	TRUELOVE, JANICE M	74		DAY ST	3
U	TRUELOVE, JEFFREY E	74		DAY ST	3
U	TRUJILLO, ROSE	42		FLORIDA DR	5
U	TRUONG, HONG LE	8		MEYERS DR	6
U	TRUONG, KATHY THI	40		ELLINGTON ST	1
R	TRYBA, BRADLEY SCOTT	46		WARREN ST	5
R	TRYBA, EUGENE F	55		BUTTERNUT DR	6
R	TRYBA, JACOB S	469	A	COREY ST	5
U	TRYBA, JOANNE M	55		BUTTERNUT DR	6
R	TRYBA, LILLIAN F	46		WARREN ST	5
R	TRYBA, RACHEL JEAN	46		WARREN ST	5
U	TRYBULSKI, DONNA MARIE	23	E	CASTLE HILL RD	6
U	TRYBULSKI, FRANK C	23E		CASTLE HILL RD	6
D	TSAMPIS, GEORGIA L	46		OAK LN	1
U	TSESMELIS, DEMETRA	148		COREY COLONIAL CDS	5
U	TSESMELIS, SPIROS P	8	2	SUTTON PL	1
D	TSOUNIS, LOUIS J	46		OAK LN	1
U	TSVOR, ALEKSANDR PAVLOVIC	1649		SUFFIELD ST	8
U	TSVOR, ALEKSANDR JR	1649		SUFFIELD ST	8
U	TSVOR, NADEZHDA	1649		SUFFIELD ST	8
R	TSVOR, VLADISLAV	1649		SUFFIELD ST	8
D	TU, JOHN S	65		BEEKMAN DR	5
	TU, LENA Y	65		BEEKMAN DR	5
D	TUCKER, HIEDI LYN	47		OTTAWA ST	1
U	TUDRYN, JESSICA H	772		MILL ST	2
U	TUFTS, TIMOTHY J	418D	12	MEADOW ST	5
D	TUJAGUE, HENRY A	28		DEBRA LN	5
U	TUMASYAN, NATALIYA	182		BEEKMAN DR	5
U	TUMASYAN, NICOLE	182		BEEKMAN DR	5
U	TURAN, MERYEM	188		PINEVIEW CIR	8
U	TURCOTTE, BARBARA	242		SOUTH WESTFIELD ST	6
U	TURCOTTE, BRYON D	31		ALFRED CIR	8
U	TURCOTTE, CLYDE ALLEN JR	3		REGENCY PARK DR	4
U	TURCOTTE, JEFFERY ALLEN	242		SOUTH WESTFIELD ST	6
U	TURCOTTE, JOHN B	26		CONNOR'S COVE	8
U	TURCOTTE, KYLE JAMES	3		REGENCY PARK DR	4
D	TURCOTTE, NORMA JANE	15		ALFRED CT	8
D	TURCOTTE-WHITE, CHRISTINE A	79		ALHAMBRA CIRCLE NO	5
R	TURELL, JUSTIN J	22		ORLANDO ST	6
	TURGEN, LOUISE	57		PAUL REVERE DR	7
L	TURGEON, DANIEL ADOLFE	702	114	SOUTH WESTFIELD ST	6
U	TURGEON, GYSLAIN ERNEST	870		NORTH ST	2
R	TURGEON, JEAN C	18		KAREN DR	3
D	TURGEON, KIMBERLY A	18		KAREN DR	3
	TURGEON, KYLIE	35		SPEARFARM RD	7
U	TURGEON, MARC	35		SPEARFARM RD	7
U	TURGEON, NICOLE E	35		SPEARFARM RD	7
U	TURGEON, WILLIAM R	1F		CASTLE HILL RD	6
	TURKMEN, KENAN	24		JAMES AVE	5
R	TURKMEN, MERVE	24		JAMES AVE	5
	TURKMEN, YETER	24		JAMES AVE	5
R	TURKYILMAZ, ERHAN	29		KATHY TER	7
U	TURNBULL, CHERYL A	39		CARMEL LN	7
R	TURNBULL, DERRICK M	300		NORTH WEST ST	7
D	TURNBULL, DONNA LEE	252		NORTH WEST ST	7
D	TURNBULL, GARY R	252		NORTH WEST ST	7
U	TURNER, ANDREW W	93		SENATOR AVE	4
	TURNER, DAVE J	22		MEADOWBROOK RD	5
U	TURNER, JAMES M	50		FERNWOOD DR	6
U	TURNER, LINDA M	26		GALE ST	1
U	TURNER, MICHELLE D	50		FERNWOOD DR	6
D	TURNER, RALEIGH LEE JR	98		BRIDGE ST	1
U	TURNER, ROBERT E	128		KAREN LYNN CIR	7
R	TURNER, SHAUN W	11		HAMILTON CIR	7
U	TURNER, TERRI ANN	109		PHEASANT HILL DR	7
D	TURNIAK, ANTOINETTE	79	A	PHEASANT HILL DR	7
U	TUROWSKY, DIANA	418	F-4	MEADOW ST	5
U	TURRINI, CHRISTINE B	24		DEERING ST	8
D	TUSIA, PRISCILLA M	462	216	MAIN ST	4
U	TUTTLE, CHILENE H	36		SOUTH FLORIDA DR	5
U	TUTTLE, NICOLE	483		NORTH WESTFIELD ST	2
U	TUVEK, JOSIAH G	420		MAIN ST	4
U	TWARKINS, MICHAEL BRIAN	31		COTTONWOOD LN	8
R	TWARKINS, ROBERT A	31		COTTONWOOD LN	8
U	TWARKINS, SUSAN MARY	31		COTTONWOOD LN	8
U	TWAROWSKI, MARK	81		ZACHARY LN	6
U	TWINING, JEFFREY E	121		PARKEDGE DR	2
R	TWINING, PATRICIA M	121		PARKEDGE DR	2
U	TWOHIG, CONNOR JOHN	51		WHITE FOX RD	7
U	TWOHIG, CYNTHIA L	51		WHITE FOX RD	7
U	TWOHIG, JOHN J JR	51		WHITE FOX RD	7
U	TWOHIG, NICHOLAS	51		WHITE FOX RD	7
U	TYLENDA, SERENA MARIE	44		BELVIDERE AVE	2
U	TYNAN, ELIZABETH ANN	693		NORTH WESTFIELD ST	2
U	TYPROWICZ, FRANCIS J	49		DOGWOOD LN	8
U	TYPROWICZ, JAMES ROBERT JR	405		SILVER ST	6
U	TYPROWICZ, JAMES ROBERT	405		SILVER ST	6
U	TYPROWICZ, JOSEPH MICHAEL	44		SOUTH PARK TER	4
	TYPROWICZ, JOSEPHINE M	44		SOUTH PARK TER	4
U	TYPROWICZ, RHONDA JEAN	44		SOUTH PARK TER	4
	TYPROWICZ, SHANE MICHAEL	44		SOUTH PARK TER	4
D	TYRELL, KARLA JEAN	31		GRANGER DR	2
U	TYRELL, ROBERT D	31		GRANGER DR	2
	U				
U	UCHENDU, CHIBUEZE DEREK	404		SPRINGFIELD ST	3
U	UGOLINI, ISABELLA LYNN	2		STILL BROOK LN	7
U	UGOLINI, KRISTINA A	33		RIVIERA DR	8
R	UKRAINETS, DANIELLE ANN	17		LISWELL DR	7
R	UKRAINETS, YEVGENY	17		LISWELL DR	7
U	ULASEWICH, ALLISON	30		WASHINGTON AVE	4
D	ULLOA-SKOLNICK, MYRIAM Y	23		GIFFIN PL	3
U	UNEEGAR, CHRISTINE E	194		NORTH WEST ST	7
U	UNEEGAR, GEORGIE L	49		FEDERAL ST	4
U	UNEEGAR, ISABELLE	194		NORTH WEST ST	7
U	UNEEGAR, JOHN J	49		FEDERAL ST	4
U	UNEEGAR, JOHN III	194		NORTH WEST ST	7
U	UNG, KENNY PHONG	25		KRISTEN LN	1
D	UNG, KEVIN PHONG	25		KRISTEN LN	1
	UNG, RAYMOND	25		KRISTEN LN	1
D	UNGLAUB, CHARLES P III	172		COLEMORE ST	1
D	UNGLAUB, JESSE P	44		PORTLAND ST	1
D	UNGLAUB, KAREN L	44		PORTLAND ST	1
D	UNGLAUB, KAYLEAH E	44		PORTLAND ST	1
D	UON, HO	1622		RIVIERA DR	8
U	UPHAM, BRIAN WAYNE	410	14	MEADOW ST	5
R	URBAN, GREGG S	80		CHRISTOPHER LN	7
U	URBAN, KEVIN J	80		CHRISTOPHER LN	7
	URBAN, MICHAEL F	80		CHRISTOPHER LN	7
D	URBAN, PATRICIA ANNE	80		CHRISTOPHER LN	7
U	URBINATI, MICHELE J	142		JAMES ST	1
U	URBINATI, TERESA A	496		NORTH ST	1
D	UROZA, WILMER OMAR	11		MEADOW AVE	4
D	UROZA FIGUEROA, WILNERIS	11		MEADOW AVE	4
D	URQUIAGA, NORMA A	51	33	MAPLE ST	1
U	URSPRUNG, CAROLE L	15D		CASTLE HILL RD	6
D	USCHMANN, FREDERICK ADAM	811		NORTH ST	2
D	USCHMANN, JESSICA	52		MEMORY LN	7
D	USCHMANN, LINDA M	32		NORTHWOOD ST	2
U	USCHMANN, NICHOLAS	86		ALHAMBRA CIRCLE NO	5
D	USCHMANN, PATRICIA C	811		NORTH ST	2
U	USCHMANN, REBECCA ELIZABE	52		MEMORY LN	7
U	USCHMANN, ROBERT E	52		MEMORY LN	7
U	USCHMANN, ROBERT WAYNE	32		NORTHWOOD ST	2
U	USMONOVA, ELMIRA	28		ALHAMBRA CIRCLE SO	5
U	UTTECHT, LILY ANN	114	A	MAIN ST	4
U	UZAR, KATHLEEN M	151		NORTH WESTFIELD ST	7
U	UZAR, KIMBERLEE M	24		FORGE ST	7
U	UZAR, MICHAEL A	151		NORTH WESTFIELD ST	7
D	UZAR, MOLLY ALICIA	151		NORTH WESTFIELD ST	7
U	UZAR, STEVEN JOSEPH	151		NORTH WESTFIELD ST	7
	V				
U	VACHULA, PATRICIA I	27A		CASTLE HILL RD	6
U	VADNAIS, CATHERINE AVEDESI	199		JUNIPER RIDGE DR	7
U	VADNAIS, JACK E	199		JUNIPER RIDGE DR	7
U	VADNAIS, PAUL S	74		PLANTATION DR	5
U	VAILLANCOURT, DEAN M	64		WILLIAM ST	2
U	VAILLANCOURT, KATHERINE M	64		WILLIAM ST	2
U	VAKAKAS - GORDON, CHRISTOF	98		COREY COLONIAL CDS	5
U	VAKAKAS-GORDON, S NICHOLA	98		COREY COLONIAL CDS	5
U	VALADARES, LISA MARIE	681		MILL ST	3
U	VALCARCEL, MARTA	24	28	DWIGHT ST	1
D	VALEGO, ANGELA R	31		MEADOW ST	4
D	VALEGO, ANNA C	31		MEADOW ST	4
U	VALEGO, CATHERINE A	850		NORTH WEST ST	2
D	VALEGO, JOSEPH JOHN	31		MEADOW ST	4
	VALEGO, JOSEPH R	850		NORTH WEST ST	2
D	VALEGO, MARIA F	451		MAIN ST	4
U	VALEGO, ROBERT F	850		NORTH WEST ST	2
D	VALEGO, WALTER J	31		MEADOW ST	4
U	VALENTE, GABRIELLE F	91		GARDEN ST	3
D	VALENTI, DONNA M	1138		MAIN ST	8
U	VALENTI, JAMES MICHAEL	179		BROOKFIELD LN	8
D	VALENTI, JOSEPH	1138		MAIN ST	8
U	VALENTIN, ANGEL LUIS	116		SHERI LN	3
	VALENTIN, CYNTHIA	1	1	BELDEN CT	6
	VALENTIN, RAYMOND	1	1	BELDEN CT	6
D	VALENTIN, SANDRA	1	1	BELDEN CT	6
U	VALENTIN, YEISHLA	1172	10	SPRINGFIELD ST	2
R	VALENTINE, ROBIN A	179		SCHOOL ST	5
U	VALENTINO, NICOLAS MICHAEL	418	15	MEADOW ST	5
R	VALENTINO, SANTINO U	30		PEMBROKE LN	8
U	VALLECILLOS, WILSON ALEXAN	33		PERRY LN	6
U	VALLEE-HOAGUE, LINDSEY E	5		CANTERBURY LN	2
R	VALLIERE, DAVID A	22		BEEKMAN DR	5
R	VALLIERE, MATTHEW A	22		BEEKMAN DR	5

V	NAME	HOUSE	APT	STREET	PCT
U	VALOIS, MARGERY LYNNE	21	19	DWIGHT ST	1
	VAN DALL, DONNA	41		LIQUORI DR	2
U	VAN NESS, ERICA	126		ELM ST	4
U	VAN NEWENHOVEN, DOUGLAS	43		SIMPSON CIR	5
R	VAN NEWENHOVEN, WAYNE W	43		SIMPSON CIR	5
D	VANALLEN, JEANNE L	418	D-6	MEADOW ST	5
D	VANALLER, IAN A	33	18	NORMAN TER	1
U	VANASSE, JUSTIN RICHARD	61		HOPE FARMS DR	6
U	VANASSE, LIDA E	127		COYOTE CIR	2
A	VANBUSKIRK, ADAM J	201		ADAMS ST	8
R	VANDAL, STEVEN L	66		WILSON ST	1
U	VANDALL, JONATHAN R	61		ROYAL LN	3
U	VANDERGRIFT, CORY	210		HIGH ST	1
U	VANDERGRIFT, HARRY RICHAR	41		LEXINGTON ST	1
R	VANDERHOOF, AARON M	83		ELIZABETH ST	2
U	VANDERHOOF, ALISSA MARIE	83		ELIZABETH ST	2
U	VANDERMYN, CRAIG A	21		BIRCH HILL RD	8
U	VANDERMYN, MELISSA J	69		LEALAND AVE	4
R	VANDERMYN, NANCY JEANNE	21		BIRCH HILL RD	8
D	VANDERMYN-SCHMIDT, LINDA J	54		INDEPENDENCE RD	6
U	VANDERPOEL, TRINETTE SABR	59	13	SOUTH WESTFIELD ST	6
CC	VANDYKE, JAMES F MR	51		NORTHWOOD ST	7
	VANGNESS, PATRICIA E	20		COUNTRY RD	3
U	VANGSNESS, PATRICIA E	20		COUNTRY RD	3
D	VANJAH, FESTUS MOMOH JR	53		ALEXANDER DR	5
U	VANJAH, RACHEL LEE	53		ALEXANDER DR	5
U	VANN, MICHAEL E	20		NORRIS ST	3
R	VANNESS, ERIC M	126		ELM ST	4
U	VANNESS, JILL DALE	126		ELM ST	4
J	VANNOY, JIMMY	74		SILVER ST	6
U	VANOOSTVEEN, PATRICIA MAY	309		NORTH ST	1
R	VANOTTI, NANCY M	118		REED ST	4
U	VANOTTI, SANDRA R	144	I	AUTUMN ST	8
D	VANOUDENHOVE, KATHLEEN M	636		MILL ST	3
U	VANSTRATEN, KAYE E	67		CARR AVE	4
U	VARENYEV, ALEX IGOR	37		SHOEMAKER LN	6
U	VARENYEV, IGOR	37		SHOEMAKER LN	6
U	VARENYEVA, VERA	37		SHOEMAKER LN	6
	VARGAS, ERICK I	32		AMHERST AVE	3
U	VARGAS, FRANCISCO	418	C-15	MEADOW ST	5
D	VARGAS, NICOLE S	418	C-15	MEADOW ST	5
U	VARGAS, ONEIDA	264		REGENCY PARK DR	4
D	VARGAS, REINALDO	89		SOUTHWICK ST	6
U	VARILLAS, TIFFANY	254		REGENCY PARK DR	4
	VARTANYAN, ARMEN	16		WALNUT ST	1
D	VARTERESIAN, MARTIN J	58		RIVIERA DR	8
D	VARYPATAKIS, APHRODITE	2C		MANSION WOODS DR	3
R	VASELACOPOULOS, RACHEL A	33		SHERI LN	3
U	VASILCHENKO, ALEKSANDR	46		MONROE ST	5
R	VASILCHENKO, DMITRIY	54		RAYMOND CIR	4
U	VASILCHENKO, KATHRYN LOUI	54		RAYMOND CIR	4
CC	VASILCHENKO, MARIYA N	46		MONROE ST	5
	VASILCHENKO, OKSANA	26		COSGROVE ST	8
U	VASILCHENKO, PAVEL	26		COSGROVE ST	8
	VASILCHENKO, SVETLANA	26		COSGROVE ST	8
U	VASILCHENKO, VASILIY	26		COSGROVE ST	8
	VASILCHENKO, VIKTOR	26		COSGROVE ST	8
U	VASILEVICH, LYUDMILA V	82		RISING ST	6
U	VASILEVICH, SERGEY	82		RISING ST	6
U	VASILEVICH, TATYANA	31		VALLEY ST	1
U	VASILYEV, JULIA	775	9-A	SPRINGFIELD ST	3
U	VASQUEZ, ERIC NICHOLAS	22		COOLEY ST	1
	VASQUEZ, ROLAND ANTONIO	35		PRINCETON AVE	2
R	VASSALLO, GAYLE A	82		RIVER RD	8
R	VASSALLO, PATRICK J SR	82		RIVER RD	8
R	VASSALLO, PATRICK JOHN JR	82		RIVER RD	8
	VASSEL, NICOLAS DAMON	29		CENTRAL ST	5
U	VATOUSIOU, KYLIE LYNNE	525		SUFFIELD ST	4
U	VATOUSIOU, MARK A	97		GRANGER DR	7
D	VATOUSIOU, PAMELA L	97		GRANGER DR	7
R	VAUGHN, BARBARA W	32		GUNN GEARY LN	6
D	VAUGHN, JESSICA CARON	79		STEWART LN	4
U	VAUGHN, JULIUS	86		HALL ST	1
D	VAUGHN, MATTHEW JOE II	86		HALL ST	1
D	VAUGHN, VALERIE E	70		BEEKMAN DR	5
U	VAUGHN, WILLIAM E	70		BEEKMAN DR	5
	VAZ, MARIA	61		COOPER ST	4
U	VAZQUEZ, ANGELICA	625		COOPER ST	3
U	VAZQUEZ, BRYANAN SAIGE	74	33	SPRINGFIELD ST	1
U	VAZQUEZ, MARY	21		WESTERN DR	5
D	VAZQUEZ, TERESA MARIE	177		BROOKFIELD LN	8
U	VAZQUEZ FRED, ASHLY LEILAN	6	18	SUTTON PL	1
U	VAZQUEZ GONZALEZ, GREYSH	1	3	BELDEN CT	6
U	VECCHIARELLI, ALEXIS	538		SPRINGFIELD ST	1
R	VECCHIARELLI, DAVID ANDREW	43		CANDLEWOOD DR	8
D	VECCHIARELLI, DIANNE L	271		ELM ST	8
R	VECCHIARELLI, DOMENIC C	271		ELM ST	8
U	VECCHIARELLI, HEIDI R	37		LANCASTER DR	3
	VECCHIARELLI, NICHOLAS P	205		CLOVER HILL DR	2
D	VECCHIARELLI, PETER C	271		ELM ST	8
U	VEDOVELLI, JOHN A	597		SPRINGFIELD ST	3
U	VEGA, JEAN FRANKIE JR	82		SPRINGFIELD ST	1
U	VEIGHEY, CASSANDRA A	125		MOORE ST	1
U	VEIGHEY, DOMINIC K	25		PROSPECT ST	1
U	VEIGHEY, RICHARD D	94		NORRIS ST	3
U	VEIGHEY, SCOTT E	82		MOORE ST	1
D	VEIGHEY, TIMOTHY P	47		NORRIS ST	3
U	VEILLEUX, ASHLEY ELIZABETH	121		ROWLEY ST	3
U	VEILLEUX, DAVID D	44		DEPALMA ST	3
U	VEILLEUX, DONALD J	79		COREY COLONIAL CDS	5
U	VEILLEUX, JULIANN V	79		COREY COLONIAL CDS	5
R	VEILLEUX, PIERRETTE A	72		VASSAR RD	2
U	VELAZQUEZ, ALEXANDRA	52		ALHAMBRA CIRCLE NO	5
U	VELAZQUEZ, JACQUELINE	118		SHERI LN	3
R	VELAZQUEZ, KEVIN J	420	15	MAIN ST	4
U	VELAZQUEZ, MILDRED	28		RIVERSIDE AVE	5
	VELAZQUEZ, WILLIAM	61		COOPER ST	4
D	VELEZ, ANTONIO	103		OAK LN	1
D	VELEZ, ANTONIO	103		OAK LN	1
U	VELEZ, JESSICA L	59		SIMPSON CIR	5
R	VELEZ, JOHN M	59		SIMPSON CIR	5
D	VELEZ, KRISTY BETH	1	N-2	BELDEN CT	6
R	VELEZ, LENNEN	1172	17	SPRINGFIELD ST	2
U	VELEZ, NOEL LEE	1	2	BELDEN CT	6
U	VELEZ, SASHA	160		REGENCY PARK DR	4
U	VELLA, CHARLES P JR	175		MEADOWBROOK RD	5
U	VELLA, KAREN E	175		MEADOWBROOK RD	5
U	VELLA, KERRIE MARIE	175		MEADOWBROOK RD	5
	VELLA, MATTHEW A	175		MEADOWBROOK RD	5
U	VELOSKY, ANDY RICHARD	42		WILBERT TER	2
U	VELOSKY, GINA R	47		WILBERT TER	2
U	VELOSKY, RICHARD ANDREW	47		WILBERT TER	2
U	VELOSKY, SHIRLEY A	42		WILBERT TER	2
U	VELOZO, BRIANA M	57		DAY ST	3
U	VELOZO, KELCIE ELIZABETH	57		DAY ST	3
D	VELOZO, SHERRY A	91	A	PHEASANT HILL DR	7
	VENNE, KEVIN R	46		MOORE ST	1
U	VENNE, MARCEL C	46		MOORE ST	1
U	VENNE, PATRICIA ANN	47		ROBERTA CIR	5
U	VENNE, STEVEN D	47		ROBERTA CIR	5
U	VENTULETT, ALBERT FRANK	348		POPLAR ST	6
D	VENTULETT, VIRGINIA RAE	348		POPLAR ST	6
U	VENTURA, BEVERLY A	5E		CASTLE HILL RD	6
U	VENTURINI, CHARLOTTE C	231		ADAMS ST	8
U	VENTURINI, EVERETT C	464		MAIN ST	4
U	VERA CRUZ, BRUNILDA	238	2	MAPLE ST	1
D	VERALLIS, DONALD F	18		RUGBY RD	2
U	VERALLIS, ELAINE S	18		RUGBY RD	2
R	VERBETSKY, ALICE	43		CENTER ST	4
R	VERBETSKY, CHRISTINA ANN	39		CENTER ST	4
R	VERBETSKY, GALINA	43		CENTER ST	4
R	VERBETSKY, PAVEL A	43		CENTER ST	4
Z	VERDEJO, JOSANALY MARIA	359		SPRINGFIELD ST	3
R	VERDI, JAMIE MARIE	15		JACK'S DR	2
U	VERDIBEKOVA, RUZANNA G	15		SILVER LAKE DR	6
U	VERDUCCI, BARBARA MARY	137		REGENCY PARK DR	4
U	VERDUCCI, JOHN C III	311		SCHOOL ST	5
D	VERELST, MARC F	79		COREY ST	5
U	VERGNANI, JAMES ARTHUR	61		HIGHLAND ST	3
U	VERGNANI, SOPHIA	61		HIGHLAND ST	3
D	VERGNANI, SUSAN M	61		HIGHLAND ST	3
R	VERMES, CRAIG T	131		JUNIPER RIDGE DR	7
R	VERMES, HAL G	37		ORLANDO ST	6
R	VERMES, RACHIE JUICHI	131		JUNIPER RIDGE DR	7
U	VERMES, TAMMYLEE	37		ORLANDO ST	6
R	VERMETTE, CLAUDE J	443		NORTH WESTFIELD ST	2
R	VERMETTE, DONALD J	119		HAMILTON CIR	6
A	VERMETTE, JUSTIN M	456		SILVER ST	6
U	VERMETTE, REBECCA A	119		HAMILTON CIR	6
D	VERONESI, ALBA	766		MILL ST	2
D	VERONESI-TREHEY, ANTONIA T	40		RIDGE AVE	8
U	VERSACE, PAUL JR	44		ROYAL ST	3
U	VERSHON, BETTY	378		NORTH ST	1
U	VERSHON, CHRISTINE M	244		COLEMORE ST	1
	VERSHON, DAVID	1708		MAIN ST	8
D	VERSHON, DENISE E	1708		MAIN ST	8
R	VERSHON, PAUL	378		NORTH ST	1
U	VERTERAMO, ANTHONY F	167		MEADOWBROOK RD	5
U	VERTERAMO, LINDA R	35		JENNIE CIR	5
U	VERTERAMO, MEGAN M	167		MEADOWBROOK RD	5
R	VERVILLE, CAMERON C	7D		MANSION WOODS DR	3
U	VERVILLE, MARK R	30		VALENTINE ST	4
U	VETO, KEELY A	11		BEEKMAN PL	5
U	VETO, LISA M	95		SPENCER ST	1
U	VETO, MICHAEL GEORGE	11		BEEKMAN PL	5
R	VETRE, CAROL A	36		CLIFTON DR	5
	VEZINA, HONG T	37		OVERLOOK DR	7
U	VEZINA, LARRY J SR	42		ALBERT ST	5
R	VEZINA, NEWTON A	37		OVERLOOK DR	7
U	VEZINA, TINA	42		ALBERT ST	5
U	VIAMARI, LAURA ANN	17		JASMINE LN	3
U	VIARA, AIDEN JAMES	46		INDEPENDENCE RD	6
U	VIARA, RODERICK L	46		INDEPENDENCE RD	6
U	VICAIRE, JOHN III	84		HIGH ST	1
U	VICALVI, NICHOLAS	91		DOGWOOD LN	8
U	VICENCIO, ANGELINA ISIS	118	D	MAIN ST	4
D	VICENZI, NICOLA	174	2	WALNUT ST	1
U	VICKERS, DAVID	23		WAGON WHEEL DR	7
D	VICKERS, MICHELLE RENEE	59		AMHERST AVE	3
U	VIECELLI, JACK BERNARD	28		ELLINGTON ST	1

V	NAME	HOUSE	APT	STREET	PCT
D	VIENS, BRITTANY A	313		ROWLEY ST	3
	VIENS, JOHN L SR	61		SOUTH PARK TER	4
U	VIENS, KERI ANN ELIZABETH	418F	1	MEADOW ST	5
D	VIENS, PAMELA J	36		CAROL AVE	2
D	VIENS, RONALD F II	16		ARBOR LN	6
U	VIENS, SANDRA A	418	E-9	MEADOW ST	5
U	VIENS, WILLIAM M	36		CAROL AVE	2
U	VIEU, ERIC J	13		WILSON ST	1
R	VIGLIANO, CHRISTINE ANN	156		COREY COLONIAL CDS	5
U	VIGNATO, DARLENE E	39		TOWER TER	1
D	VIGNATO, LISA A	265		COOPER ST	4
R	VIGNONE, DEBRA A	45		CHRISTOPHER LN	7
R	VIGNONE, GARY R	45		CHRISTOPHER LN	7
D	VILA, VERONICA M	322		MEADOW ST	4
	VILKHOVOY, ALEX I	135		LEALAND AVE	4
R	VILKHOVOY, DAVID	48		CARMEN AVE	1
R	VILKHOVOY, ELIZABETH	48		CARMEN AVE	1
R	VILKHOVOY, MARK	587		MILL ST	3
R	VILKHOVOY, NELIA	587		MILL ST	3
R	VILKHOVOY, VASILY	587		MILL ST	3
	VILKHOVOY, VLADIMIR I	144		SHOEMAKER LN	6
	VILKHOVOY, YEKATERINA V	144		SHOEMAKER LN	6
D	VILLADA, ANDRES	22		GALE ST	1
U	VILLANUEVA LOPEZ, SAIRALIS	25		MARLA PL	7
L	VILLAREAL, DONOVAN	54		CHAPIN ST	3
U	VILLAREAL, NATALIA KAILEY	54		CHAPIN ST	3
R	VILLEGAS, ISAMARY	1129		MAIN ST	8
U	VILLEGAS, PAULO ALEXIS	1129		MAIN ST	8
D	VILLOTA, LILIA	50		CARDINAL DR	4
U	VILMENAY, JOAN	829		RIVER RD	5
U	VINCENT, DEBRA T	20		LIQUORI DR	2
U	VINCENT, MICHAEL L	20		LIQUORI DR	2
U	VINCI, JESSICA P	16		COSGROVE ST	8
R	VINCIGUERRA, ANTHONY N	20		SPEARFARM RD	7
U	VINCIGUERRA, KRISTEN MARIE	20		SPEARFARM RD	7
D	VINCIGUERRA, NOREEN M	20		SPEARFARM RD	7
D	VINCZE, CHRISTINE L	1245		SPRINGFIELD ST	6
D	VINCZE, DAMIAN P	1245		SPRINGFIELD ST	6
U	VINCZE, LINDA J	79		HALL ST	1
R	VINELLI, MARY J	118		FOREST HILL RD	2
U	VINESETT, DIANE	29		PLANTATION DR	5
D	VINESETT, DOLORES J	28		KING ST	1
U	VINESETT, WILLIAM M	28		KING ST	1
U	VINTON, HONORA E	54		JAMES AVE	5
U	VINTON, RONALD G	54		JAMES AVE	5
U	VIOLETTE, JOSEPH PATRICK JR	35		ORLANDO ST	6
D	VIOLETTE, KYLE E SR	725		SUFFIELD ST	6
D	VIOLETTE, MICHAEL D	725		SUFFIELD ST	6
U	VIRELLA, ANTHONY DAVID	53		PARKVIEW DR	2
U	VIRELLA, DAVID J	661		BARRY ST	7
D	VIRELLA, MARLENE ANN	88		ROYAL ST	3
U	VIRELLA, STEPHEN ANTHONY	29		MCKINLEY ST	1
U	VISCONTI, JORDAN CATHERINE	2A		MAPLE VIEW LN	3
D	VISNEAU, AUSTIN J	22C		KING ST	1
D	VISNEAU, CAITLIN E	18		BUTTERWOOD RD	6
D	VISNEAU, JAMES A	18		BUTTERWOOD RD	6
U	VIVENZIO, CARL M	66		POINSETTA ST	4
R	VIVENZIO, SALVATORE J	64		BARRY ST	6
	VIVIER, PEARL	65		COOPER ST	4
U	VOGEL, JEFFREY A JR	180		JAMES ST	1
R	VOGEL, LAURA A	180		JAMES ST	1
D	VOLKMAN, BEVERLY A	103		RAYMOND CIR	4
R	VOLKMAN, ERNEST WYMAN	103		RAYMOND CIR	4
D	VOLL, JOSEPH TAYLOR	410	26	MEADOW ST	5
U	VOLLRATH, FREDERICK J	43		FEDERAL ST EXT	4
U	VOLLRATH, GAIL L	43		FEDERAL ST EXT	4
U	VON HOLLANDER, ALYSSA	44		DEERING ST	8
U	VON HOLLANDER, KEELEY JEAI	887		NORTH ST	2
U	VONHOLLANDER, ERIC	44		DEERING ST	8
	VONHOLLANDER, FRITZ W	135		LANCASTER DR	3
U	VONHOLLANDER, KARL M	887		NORTH ST	2
	VONHOLLANDER, MARIA A	135		LANCASTER DR	3
U	VOOYS, JULIE ANNA	80		BROZ TER	1
R	VOROBEY, MARIYA	1004		NORTH ST	2
D	VOSBURGH, ALLISON F	76		MONROE ST	5
U	VOSBURGH, SIMON PATRICK	76		MONROE ST	5
U	VOSSELLER, ERIC E	3		INDEPENDENCE RD	6
D	VOSSELLER, KARIN I	3		INDEPENDENCE RD	6
	VOTZAKIS, ELLA S	9		COREY COLONIAL CDS	5
	VOTZAKIS, HADLEY R	9		COREY COLONIAL CDS	5
U	VOTZAKIS, JAMES M	771		MILL ST	3
U	VOTZAKIS, JASON J	439		MEADOW ST	4
D	VOTZAKIS, PAMELA J	9		COREY COLONIAL CDS	5
U	VOUDREN, LISA	420	63	MAIN ST	4
R	VOVK, YANA V	108		HASTINGS ST	2
U	VREDENBURG, AMANDA M	7		COREY COLONIAL CDS	5
R	VREELAND, GLENN A	50		HARDING ST	1
U	VREELAND, LISA M	50		HARDING ST	1
D	VRENNA, HAROLD J JR	15C		CASTLE HILL RD	6
U	VRIJENHOEK, BEVERLY	55		ZACK'S WAY	5
D	VRIJENHOEK, CONNIE TERRELL	55		ZACK'S WAY	5
D	VRIJENHOEK, DEREK A	55		ZACK'S WAY	5
	VRUBLE, BRANDON	198		BEEKMAN DR	5
	VU, AMY N	245		NORTH ST	1
R	VU, TUYEN DINH	245		NORTH ST	1
U	VYCE, BENJAMIN PETER	40		FORDHAM AVE	2
U	VYCE, ELLEN	40		FORDHAM AVE	2
U	VYCE, JANE P	40		FORDHAM AVE	2
U	VYCE, KENNETH ALEXANDER	40		FORDHAM AVE	2
U	VYE, DOUGLAS B	70		CARR AVE	4
U	VYE, KAREN J	68		BIRCH HILL RD	8
D	VYE, MARK BANCROFT	68		BIRCH HILL RD	8
D	VYE, MITCHELL PHILIP	70		CARR AVE	4

W

V	NAME	HOUSE	APT	STREET	PCT
U	WACHALA, HELEN	462	119	MAIN ST	4
	WADDELL, ANDREA	103		ROBIN RIDGE DR	2
U	WAGNER, CHERYL A	22		RISING ST	6
D	WAGNER, DOLORES ANN	65		GIFFIN PL	3
D	WAGNER, DONNA LEE	8		MARK DR	8
R	WAGNER, ERIK JOHN	141		SOUTH ST	8
R	WAGNER, GABRIELLA ROSE	141		SOUTH ST	8
D	WAGNER, JOHN R	65		GIFFIN PL	3
R	WAGNER, JOHN RONALD JR	22		RISING ST	6
D	WAGNER, LAURIE ANN	59		MORNINGSIDE CIR	2
U	WAGNER, MARK E	59		MORNINGSIDE CIR	2
U	WAGONER, DANIELLE ANNE	69		OAK HILL AVE	1
	WAGONER, IAN MATTHEW	69		OAK HILL AVE	1
D	WAHL, DIANE L	9		BUTTERWOOD RD	6
U	WAHLBERG, NICOLE A	75		COREY COLONIAL CDS	5
U	WAITE, CHARLENE M	5		TOBACCO FARM RD	7
U	WAITE, DEBORAH F	1009		NORTH ST	7
U	WAITE, MELISSA ANNE	172		SUFFIELD ST	3
U	WAITE, RICHARD A	5		TOBACCO FARM RD	7
U	WAITE, RONALD RAYMOND JR	1009		NORTH ST	7
U	WAITE, SARAH REED	33	115	NORMAN TER	1
U	WAITE, VINCE	1009		NORTH ST	7
U	WAKEFIELD, LEIF	533		SOUTH WEST ST	7
U	WAKELEE, JOHN B	78		COTTONWOOD LN	8
U	WAKELEE, SHERRY B	78		COTTONWOOD LN	8
R	WALAS, CAREY B	9C		CASTLE HILL RD	6
U	WALAS, LUKE A	9C		CASTLE HILL RD	6
U	WALBRIDGE, KATHLEEN A	99		WOODSIDE DR	4
U	WALCH, NOELLA	27		SOUTH WEST ST	7
U	WALCH, NORMAN E	27		SOUTH WEST ST	7
D	WALDRON, ALEXANDER LEE	238	E-6	MAPLE ST	1
U	WALKER, CHARLES W	30		MOUNTAINVIEW ST	6
U	WALKER, CHERYL L	157		ELMAR DR	6
	WALKER, CHRISTEL A	95		PLANTATION DR	5
U	WALKER, JEFFREY STEVEN	157		ELMAR DR	6
R	WALKER, JOHN A	48		FEDERAL ST	4
U	WALKER, JUDITH R	177		EDGEWATER RD	6
U	WALKER, KEITH	37		BRIARCLIFF DR	7
U	WALKER, MARK K	79		COUNTRY RD	3
R	WALKER, MARK NELSON	95	11	NORTH WESTFIELD ST	7
D	WALKER, MAYA DANIELLE	600		SUFFIELD ST	3
U	WALKER, MICHELLE ERICA	106		VALLEY BROOK RD	2
U	WALKER, RICHARD	177		EDGEWATER RD	6
U	WALKER, ROBERT MICHAEL	106		VALLEY BROOK RD	2
U	WALKER, RODNEY A	95		PLANTATION DR	5
U	WALKER, SHARON	79		COUNTRY RD	3
U	WALKER, THOMAS ANTHONY	102		COUNTRY RD	3
D	WALKER, VICTORIA LYNN	157		ELMAR DR	6
U	WALKER, VIVIAN LEE	21	17	DWIGHT ST	1
R	WALKER, WILLIAM H	91		RIDGEWAY DR	2
D	WALKER-ROOS, NANCY ANN	50	340	CARDINAL DR	4
D	WALLACE, ANABELA	39		WHITE BIRCH TER	1
R	WALLACE, BRUCE BUTTERFIELI	259		SHOEMAKER LN	6
D	WALLACE, JAMES M	197		REGENCY PARK DR	4
U	WALLACE, LAURA H	15A		CASTLE HILL RD	6
U	WALLACE, MICHAEL	39		WHITE BIRCH TER	1
U	WALLACE, RICHARD L	61		PEROS DR	5
R	WALLACE, SUSAN J	259		SHOEMAKER LN	6
U	WALLER, ANNMARIE F	90		PLEASANT DR	2
U	WALLER, DAVID RICHARD	90		PLEASANT DR	2
R	WALLER, LAURA MARIE	22		LEALAND AVE	4
D	WALLES, DAVID S	384		PINE ST	7
U	WALLES, KATHERINE H	384		PINE ST	7
U	WALLIS, BROOKE AUBREY	130	3	WALNUT ST	1
U	WALSH, ANDREA MARIE	46		RHODES AVE	3
D	WALSH, CATHERINE T	88		BUTTERNUT DR	8
U	WALSH, DANIEL W	69		HOPE FARMS DR	6
U	WALSH, DYLAN AIDAN	14		RED FOX DR	7
D	WALSH, FRANCES M	22E	E	CASTLE HILL RD	6
D	WALSH, HELEN M	63		WITHERIDGE ST	2
D	WALSH, JAMES M	88		BUTTERNUT DR	8
D	WALSH, JAMES FRANCIS	115		SPENCER ST	1
R	WALSH, JOHN JOSEPH	60		PLANTATION DR	5
U	WALSH, JOHN F	139		PINEVIEW CIR	8
D	WALSH, KAREN E	31		COSGROVE ST	8
	WALSH, KONNOR	28		WOODCOCK CT	7
R	WALSH, MARY LU	46		RHODES AVE	3
D	WALSH, ROSALIE D	5H		CASTLE HILL RD	6
U	WALSH, ROSEMARY	139		PINEVIEW CIR	8
	WALSH, RYAN M	46		RHODES AVE	3
U	WALSH, TAMMY	115		SPENCER ST	1
U	WALSH, THERESA M	27		OXFORD ST	8
D	WALSH, WILLIAM T JR	47		GREENACRE LN	3
	WALSH, WILLIAM III	47		GREENACRE LN	3
	WALSH, YVONNE	28		WOODCOCK CT	7

V	NAME	HOUSE	APT	STREET	PCT
U	WALTERS, H ALEXANDRA	374		POPLAR ST	6
R	WALTERS, KATHLEEN M	55		TWIN OAK RD	3
D	WALTERS, KEITH A	103		OAK LN	1
R	WALTERS, KEVIN GLENN	374		POPLAR ST	6
U	WALTERS, MATTHEW DAVID	374		POPLAR ST	6
D	WALTERS, XOPHER W	374		POPLAR ST	6
U	WALTS, HOLLY F	157		BROOKFIELD LN	8
U	WALTS, JOSEPH G	157		BROOKFIELD LN	8
R	WALZ, THOMAS W	60		WALNUT ST	1
R	WAMPLER, KRISTIN A	25		HENRY ST	2
U	WAMPLER, YVAN A	25		HENRY ST	2
U	WANDREI, SEAN R	23		OTTAWA ST	1
D	WANGAMATI, BERNARD W	917		SUFFIELD ST	6
U	WANIEWSKI, HENRY PAUL	397		SOUTH WESTFIELD ST	6
U	WARD, AUSTIN G	194		TOBACCO FARM RD	7
U	WARD, BARRY P JR	114		MALLARD CIR	8
D	WARD, CYNTHIA ANNE	65		REGENCY PARK DR	4
	WARD, DELANY	13		HUNTING LN	6
D	WARD, DENISE LYNN	176		REGENCY PARK DR	4
U	WARD, ELFA AISYAH	182		BEEKMAN DR	5
U	WARD, GEORGE DOUGLAS JR	118		PRINCETON AVE	2
D	WARD, JILL S	118		PRINCETON AVE	2
U	WARD, LAURA MARIE	114		MALLARD CIR	8
U	WARD, RYAN L	491		FRANKLIN ST EXT	6
U	WARD, SPENSER ALTON	33	120	NORMAN TER	1
D	WARD-HILL, JAZMINE NOEL	22		EDITHA AVE	5
U	WARD-HORNER, RUDIKA	11C		CASTLE HILL RD	6
	WARE, OLIVE	464		MAIN ST	4
D	WARGA, ELLEN A	35		LINCOLN ST	3
U	WARNER, DAVID T	27		MAPLE AVE	4
D	WARNER, GREGORY ALAN	40		PARTRIDGE LN	7
U	WARNER, KIMBERLY A	397		NORTH WESTFIELD ST	2
U	WARNER, NOREEN JEAN	40		PARTRIDGE LN	7
U	WARNER, SHANNON S	27		MAPLE AVE	4
D	WARNER, VALERIE L	85		SILVER ST	8
R	WARREN, ALLEN C	27		COTTAGE ST	1
U	WARREN, BRANDI A	61		MCKINLEY ST	1
U	WARREN, CHARLES W	61		MCKINLEY ST	1
U	WARREN, JANINE	1140		NORTH ST	2
U	WARREN, JOHN P	127		SUFFIELD ST	4
U	WARREN, JORDAN R	1140		NORTH ST	2
R	WARREN, LOIS A	6		STILL BROOK LN	7
U	WARREN, ROBERT H	71		PETERSON CIR	2
U	WARREN, SANDRA E	71		PETERSON CIR	2
U	WARREN, STEPHANIE ANNE	127		SUFFIELD ST	4
U	WARYASZ, JEAN R	60		PROVIN MOUNTAIN DR	2
U	WARYASZ, RICHARD OWEN	60		PROVIN MOUNTAIN DR	2
U	WARZECKA, JULIE MARIE	59		REED ST	4
D	WASHBURN, REBECCA IDA	12		AUTUMN ST	8
D	WASHBURN, WILLIAM R	12		AUTUMN ST	8
D	WASHINGTON, ROBERT KENNE	702		SOUTH WESTFIELD ST	6
U	WASSERMANN, MAIDA HEATHE	6		ASH LN	8
U	WASSUNG, CARL L	62		MEMORIAL DR	3
R	WASSUNG, CRISTY LYN	62		MEMORIAL DR	3
U	WASSUNG, JACK ALAN	62		MEMORIAL DR	3
R	WASSUNG, LINDSEY I	62		MEMORIAL DR	3
R	WATERMAN, JAKE	45		CAMPBELL DR	5
U	WATERMAN, MICHAEL M	97		WALNUT ST	1
U	WATERMAN, ROBERT G	46		ORLANDO ST	6
U	WATERMAN, THEODORE F	129		FLORIDA DR	5
D	WATERS, AMBER J	403		RIVER RD	5
U	WATERS, BERNADETTE LEIGH	319		NORTH WEST ST	7
U	WATERS, JONATHAN M	319		NORTH WEST ST	7
U	WATERS, WILLIAM R JR	319		NORTH WEST ST	7
R	WATKINS, JOHN R	228		JAMES ST	1
R	WATSON, AMBERLYNN DENISE	63		CLEMATIS RD	4
U	WATSON, BENJAMIN RICHARD	117		FRANKLIN ST	3
U	WATSON, BONNIE LEE	767		MILL ST	3
	WATSON, CALISTA J	29		HARVEY JOHNSON DR	4
U	WATSON, DIANNA M	20D		CASTLE HILL RD	6
	WATSON, DUSTIN MICHAEL	63		CLEMATIS RD	4
R	WATSON, JONATHAN LOUIS	183		PARKEDGE DR	2
	WATSON, JONATHON C	29		HARVEY JOHNSON DR	4
U	WATSON, MARK C	595		SOUTH WEST ST	7
U	WATSON, MARSHA H	595		SOUTH WEST ST	7
U	WATSON, SARAH E	595		SOUTH WEST ST	7
U	WATSON, SUSAN L	12A		MANSION WOODS DR	3
D	WATSON, TAMARA J	110		CAMBRIDGE ST	2
U	WATT, ANTHONY P	54		BARBARA LN	7
	WATT, ETHYN RC	94		KENSINGTON ST	3
U	WATT, JENNIFER L	94		KENSINGTON ST	3
U	WATT, MARK C	94		KENSINGTON ST	3
U	WATT, SARAH LYNN	54		BARBARA LN	7
U	WATTARA, MARIAME TOURE	65		COOPER ST	4
	WATTERS, PIA H	189		NORTH WEST ST	7
R	WATTS, JOHN R	11		HEMLOCK RIDGE	2
U	WAUN, EMILY ANN	196		COREY ST	5
R	WAY, MELISSA J	56		VALENTINE TER	4
U	WAYTE, KARA J	83		VALLEY BROOK RD	2
U	WAYTE, NATALIE J	44		PLANTATION DR	5
R	WCISLO-RADNER, SUSAN THER	18		FOREST RIDGE LN	8
U	WEAVER, CHELSEA DAWN	46		RIVERVIEW AVE	8
U	WEAVER, CYNTHIA M	104		CARR AVE	4
U	WEAVER, DAVID S	97		JAMES ST	1
U	WEAVER, GREGORY SCOTT	104		CARR AVE	4
D	WEAVER, MARY F	10		WEST VIEW LN	3
U	WEAVER, PAUL S	10		WEST VIEW LN	3
R	WEAVER, WENDY JEAN	97		JAMES ST	1
D	WEBB, ALEXANDER PETER	173		BARRY ST	7
U	WEBB, JESSICA THERESA	300		SOUTH ST	8
U	WEBB, KELLY ANN	102		PINEVIEW CIR	8
U	WEBB, MARGARET ANN	102		PINEVIEW CIR	8
U	WEBER, CANDICE JEAN	5		MEMORIAL PARK	3
U	WEBER, CYNTHIA ANN	214		MAYNARD ST	1
U	WEBER, JENNY LYNN	58		KENSINGTON ST	3
U	WEBER, KEVIN PAUL	5		MEMORIAL PARK	3
U	WEBER, KYLE WAYNE	702		SOUTH WESTFIELD ST	6
D	WEBSTER, ASHLEY LYNN	59		RIDGE AVE	8
U	WEBSTER, CHRISTOPHER D	187		COLEMORE ST	1
U	WEBSTER, DANIEL K JR	124		PARKER ST	4
U	WEBSTER, DIANE T	301		PINE ST	7
U	WEBSTER, KEVIN W	59		RIDGE AVE	8
R	WEBSTER, MARIA J	124		PARKER ST	4
U	WEBSTER, RHONDA S	59		RIDGE AVE	8
	WEBSTER, RUSSELL G	301		PINE ST	7
U	WEBSTER, SANDRA M	53		ROYAL ST	3
D	WEBSTER, SUSAN R	886	23	MAIN ST	8
U	WEED, JOHN	34		SIMPSON CIR	5
U	WEEKS, CHRISTINA M	110		EDWARD ST	5
	WEEKS, KEVIN J	110		EDWARD ST	5
U	WEGIEL, DANA L	198		POPLAR ST	6
R	WEGIEL, JOHN	198		POPLAR ST	6
U	WEGIEL, THERESA D	65		HOMER ST	1
U	WEGRZYN, STEVEN G	33	102	NORMAN TER	1
U	WEHR, CHRISTINE L	216		SCHOOL ST	5
U	WEHR, THOMAS JOHN	216		SCHOOL ST	5
R	WEIDIG, FRANCESCA	113		BROOKFIELD LN	8
D	WEIGAND, CLAIRE M	36		SYLVAN LN	2
D	WEINBERG, STACY DEE	26		GLENDALE RD	5
U	WEINLE, JOHN NICHOLAS IV	56		RIVER ST	1
U	WEINRICH, SHIRLEY DIANE	90		COREY COLONIAL CDS	5
U	WEINZ, TRICIA A	5		CARMEL LN	7
D	WEISELBERG, MARJORIE	64		DOGWOOD LN	8
D	WEISGERBER, JULIA E	5C		CASTLE HILL RD	6
U	WEISGERBER, MARY H	5C		CASTLE HILL RD	6
U	WEISGERBER, MICHAEL W	5C		CASTLE HILL RD	6
U	WEITKUNAT, DAWN M	33	64	NORMAN TER	1
U	WEITKUNAT, OTTO K JR	33	64	NORMAN TER	1
U	WELCH, BRANDON CARL	19		BRIAR HILL RD	2
U	WELCH, CAROLINE MEHLER	45		FOX FARM RD	2
	WELCH, CODY J	19		BRIAR HILL RD	2
U	WELCH, ERIC J	45		FOX FARM RD	2
U	WELCH, FRANK P JR	204		SILVER LAKE DR	6
U	WELCH, GLADYS A	19		BRIAR HILL RD	2
D	WELCH, LYNDA M	27		KIRKLAND ST	4
U	WELCH, MARYLOU	31		COREY COLONIAL CDS	5
U	WELCH, MICHAEL	19		BRIAR HILL RD	2
U	WELCH, NATHAN	45		FOX FARM RD	2
D	WELCH, PAULA J	204		SILVER LAKE DR	6
U	WELCH, ROBERT C	31		COREY COLONIAL CDS	5
D	WELCH, TIMOTHY R	44		HOWARD ST	1
U	WELD, ALEC M	30		WINDERMERE DR	3
U	WELD, DEBORAH L	205		BARRY ST	7
U	WELD, RICHARD D	205		BARRY ST	7
	WELLER, CAITLIN	83		ALFRED CIR	8
	WELLER, DONALD	43		HARDING ST	1
D	WELLER, KATHLEEN	43		HARDING ST	1
R	WELLER, SCOTT M	83		ALFRED CIR	8
U	WELLING, BETH A	387		ADAMS ST	8
U	WELLING, DANIEL	387		ADAMS ST	8
D	WELLMAN, JOHN ARNOLD	128		COREY COLONIAL CDS	5
D	WELLMAN, KELSEY ELIZABETH	1132		NORTH ST	2
U	WELLMAN, MADISON LEE	620		SPRINGFIELD ST	1
D	WELLMAN, MICHAEL ANDREW	1132		NORTH ST	2
U	WELLS, AIMEE M	76		HAYES AVE	1
U	WELLS, CRYSTAL	74	22	SPRINGFIELD ST	1
D	WELLS, DAVID L	62		CLEMATIS RD	4
D	WELLS, DOROTHY	69		HASTINGS ST	2
D	WELLS, ELENA M	5		GRANGER DR	2
D	WELLS, TIFFANY	1	4	BELDEN CT	6
U	WELSH, LAUREN ELIZABETH	39		RIVERVIEW AVE	8
U	WELSH, SUSANNE M	71		SHERI LN	3
U	WELTLICH, VICTORIA	413		NORTH ST	1
U	WERBISKIS, JESSICA LYNNE	447		SOUTH WEST ST	7
D	WERBISKIS, LORI J	447		SOUTH WEST ST	7
D	WERNER, KATHLEEN SULLIVAN	26		HARVEY JOHNSON DR	4
U	WERNER, TED MARK	34		INDEPENDENCE RD	6
U	WERNSING, HOLLY A	108		ROWLEY ST	3
U	WERTH, WILLIAM	40		BARRY ST	6
U	WERTHER, ANDREW D	410	13	MEADOW ST	5
	WERTHER, CHRISTOPHER K	372		ADAMS ST	6
U	WERTHER, KEITH A	372		ADAMS ST	6
U	WERTHER, PAMELA A	372		ADAMS ST	6
U	WESCOTT, ELIZABETH N	146		HIGH ST	1
U	WESLEY, AMY M	15		KOSCIUSKO AVE	2
U	WESLEY, BEATRICE N	40		PROVIN MOUNTAIN DR	2
R	WESLEY, BRIAN DAVID	15		KOSCIUSKO AVE	2
	WESLEY, DYLAN T	15		KOSCIUSKO AVE	2
U	WESLEY, HARRY E	40		PROVIN MOUNTAIN DR	2
U	WESLEY, JOYCE A	528		BARRY ST	7

V	NAME	HOUSE	APT	STREET	PCT
U	WESLEY, MASON MORTON	15		KOSCIUSKO AVE	2
U	WESLEY, THERESA JEAN	528		BARRY ST	7
U	WESLOSKI, MAUREEN BERNACI	860		NORTH ST	2
R	WEST, ANGELANNE JANEE	11		WITHERIDGE ST	2
U	WEST, GERALD BULLOCK	86		BEEKMAN DR	5
	WEST, JEANETTE E	79		NORRIS ST	3
L	WEST, JEFFERY PETER	125		DOANE AVE	6
R	WEST, ROBERT D	79		NORRIS ST	3
U	WEST, SUSAN L	79		NORRIS ST	3
R	WEST-RICCIARDONE, DEBBIE A	48		DEBRA LN	5
U	WESTCOTT, ANGELA M	104		GARDEN ST	6
	WESTFORT, ROBERT W	59		HORSHAM PL	2
	WESTON, BENJAMIN JF	106		HOMER ST	1
U	WESTON, EILEEN MARIE	106		HOMER ST	1
U	WESTON, MICHELLE MARIE	106		HOMER ST	1
	WETHERGTON, KHLOEE G	120		HOMER ST	1
	WETHERINGTON, KYNDALLYN \	120		HOMER ST	1
U	WETHERINGTON, SIERRA ROSE	120		HOMER ST	1
U	WETMORE, KEITH J	23		HALLADAY DR	7
D	WETMORE, STEVEN J	23		HALLADAY DR	7
U	WEYANT, JOHN T	46		HEMLOCK RIDGE	2
	WEYANT, JOSEPH E	46		HEMLOCK RIDGE	2
U	WEYANT, NICHOLAS JOHN	46		HEMLOCK RIDGE	2
U	WHALEN, MARY F	38		VILLA DR	6
	WHALEN, TYLER	465		MEADOW ST	5
U	WHANG, HYE RYONG	123		HUNTER'S GREENE CIR	8
D	WHANG, ROCK	123		HUNTER'S GREENE CIR	8
U	WHANG, THOMAS YOHAN	123		HUNTER'S GREENE CIR	8
U	WHEAT, DAVID SOLOMON	127		KATHARINE DR	5
U	WHEAT, JOHN ISIAH	127		KATHARINE DR	5
D	WHEAT, MIHEE	127		KATHARINE DR	5
L	WHEAT, RONALD	127		KATHARINE DR	5
D	WHEATON, KATHLEEN ELLEN	49		FEDERAL AVE	4
U	WHEATON, SETH T	49		FEDERAL AVE	4
D	WHEELER, AARON T JR	75		CAMPBELL DR	5
D	WHEELER, AARON T	75		CAMPBELL DR	5
U	WHEELER, ALLISON M	75		CAMPBELL DR	5
R	WHEELER, DAVID K	322	7	MEADOW ST	4
U	WHEELER, DENISE LEONIE	42		SHERWOOD DR	5
R	WHEELER, EARL T	3F		CASTLE HILL RD	6
D	WHEELER, JAMES J JR	42		COOPER ST	4
R	WHEELER, JOY J	42		COOPER ST	4
D	WHEELER, KATHLEEN	1243		SUFFIELD ST	8
U	WHEELER, KIMBERLY L	137		MAIN ST	4
U	WHEELER, MCKENNA ANN	75		CAMPBELL DR	5
U	WHEELER, NANCY A	44		NORTH WEST ST	7
U	WHEELER, PAUL ROY	21	8	DWIGHT ST	1
U	WHEELER, SAMANTHA ELIZABE	75		CAMPBELL DR	5
U	WHEELER, SHARON MARIE	75		CAMPBELL DR	5
D	WHEELOCK, JOSEPH D JR	85		COSGROVE ST	8
D	WHELAN, SONIA P	886	30	MAIN ST	8
U	WHELIHAN, DONALD	36		DANNY LN	5
U	WHELIHAN, SASHA MARIE	36		DANNY LN	5
U	WHELIHAN, STEVEN A SR	47	2	OTTAWA ST	1
U	WHIPPLE, JASON EARL	397		SPRINGFIELD ST	3
R	WHITCOMB, ANTONETTE T	461		BARRY ST	7
R	WHITCOMB, VINCENT R JR	461		BARRY ST	7
U	WHITE, ALEXANDER EDWARD	225		COOPER ST	4
U	WHITE, ALICE M	45		DOGWOOD LN	8
U	WHITE, ANDREA ANNE	297		MEADOW ST	4
D	WHITE, ANDREW J	24		SENATOR AVE	4
D	WHITE, CANDACE L	8		RUGBY RD	2
U	WHITE, CHRISTOPHER W	19		ALHAMBRA CIRCLE SO	5
U	WHITE, CINDY LOIS	42		REED ST	4
D	WHITE, CINDY	16		DEBRA LN	5
U	WHITE, DALE GRACE	35		BARBARA LN	7
U	WHITE, DAVID L	20B		CASTLE HILL RD	6
U	WHITE, DEBORAH EILEEN	20B		CASTLE HILL RD	6
D	WHITE, DENISE A	50		MURIEL LN	7
U	WHITE, DOUGLAS C JR	11		ORIOLE DR	2
U	WHITE, ELY K	775	8-C	SPRINGFIELD ST	3
D	WHITE, EMMERSON CLAIRE	79		ALHAMBRA CIRCLE NO	5
D	WHITE, ERICA T	24		SENATOR AVE	4
U	WHITE, ISAIAH SAMUEL	72		ROWLEY ST	3
D	WHITE, JACOB R	79		ALHAMBRA CIRCLE NO	5
D	WHITE, JAMES D	8		RUGBY RD	2
X	WHITE, JEREMY D	45		DOGWOOD LN	8
U	WHITE, JOHN R	35		BARBARA LN	7
	WHITE, JUDITH	61		COOPER ST	4
D	WHITE, KAREN D	33	56	NORMAN TER	1
U	WHITE, KASSANDRA M	88		LISWELL DR	7
U	WHITE, KATHLEEN A	88		LISWELL DR	7
R	WHITE, KELLI M	19		ALHAMBRA CIRCLE SO	5
	WHITE, KENNETH	65		COOPER ST	4
D	WHITE, KENNETH	831		RIVER RD	5
U	WHITE, LAUREN ELIZABETH	315		POPLAR ST	6
U	WHITE, LAWRENCE A JR	88		LISWELL DR	7
U	WHITE, LILLIAN MAY	49		RIVIERA DR	8
U	WHITE, MATTHEW JONATHAN	72		ROWLEY ST	3
D	WHITE, MATTHEW E	50		MURIEL LN	7
R	WHITE, NEIL ROBERT	35		BARBARA LN	7
U	WHITE, NICHOLAS D	45		DOGWOOD LN	8
D	WHITE, OBAWOLE	149		COYOTE CIR	2
U	WHITE, OLENA	225		COOPER ST	4
D	WHITE, PETER E	50		MURIEL LN	7
U	WHITE, REBECCA LYN	72		ROWLEY ST	3
D	WHITE, ROBERT PAUL III	22E		CASTLE HILL RD	6
U	WHITE, ROSEMARIE	11		ORIOLE DR	2
U	WHITE, ROSEMARY	148		LIBERTY ST	1
U	WHITE, TONIE ANN	297		MEADOW ST	4
U	WHITE, WALTER FRANCIS	36		HUNTER'S GREENE CIR	8
U	WHITE, WILLIAM	1	C-3	BELDEN CT	6
	WHITEHALL, BRIAN	42		LAWNWOOD ST	8
U	WHITEHALL, CHARLENE ANN	42		LAWNWOOD ST	8
D	WHITEHEAD, CAROL A	39		HENRY ST	2
U	WHITEHEAD, CHRISTINE R	24		CLIFTON DR	5
U	WHITEHEAD, DEBBIE	4		RUTH AVE	5
U	WHITEHEAD, ERNEST BURTON	4		RUTH AVE	5
U	WHITEHEAD, ERNEST B III	4		RUTH AVE	5
U	WHITEHEAD, JOHN S	50		HASKELL ST	8
U	WHITEHEAD, LISA A	50		HASKEL ST	8
U	WHITEHEAD, MARYANN M	50		HASKEL ST	8
R	WHITEHEAD, SHERYL ANNE	138		SUFFIELD ST	3
D	WHITEHEAD, WALLACE W JR	39		HENRY ST	2
D	WHITFORD, FREDERICK J	43		BRIARCLIFF DR	7
U	WHITING, DEBRA A	82		BEEKMAN DR	5
R	WHITING, KATHRYN M	350	54	MEADOW ST	5
	WHITING, KENNETH	82		BEEKMAN DR	5
U	WHITLEY, MATTHEW J	97		ROYAL LN	3
U	WHITLEY, STEPHANIE	80		GRANGER DR	7
L	WHITMAN, COLLEEN MARIE	87		CORONET CIR	1
U	WHITMAN, DANIELLE CHRISTIN	70		RAYMOND CIR	4
D	WHITMAN, WILLIAM PATRICK	39		LIBERTY ST	1
U	WHITNEY, EMMALINE HELENE	238	6	MAPLE ST	1
U	WHITNEY, RICHARD M	238	A-6	MAPLE ST	1
	WHITNEY, TRACY	464		MAIN ST	4
U	WHITTAKER, LYNNE H	144		BROOKFIELD LN	8
R	WHYLAND, BRIAN WHYLAND	476		SOUTHWICK ST	7
U	WICKETT, MARIA ROSE	22		CALICO LN	6
U	WICKS, ROBERT M	228		REGENCY PARK DR	4
U	WIDMER, CAREY J	67		NORTH ST	1
U	WIDMER, DANIELLE ELIZABETH	15		CYPRESS TER	8
U	WIDMER, KARL RONALD	129		PARKER ST	4
U	WIDMER, KENDRICK R	67		NORTH ST	1
U	WIDMER, KENNETH R	129		PARKER ST	4
U	WIDMER, KEVIN ROBERT	52		MEADOW ST	4
	WIDMER, KRISTOPHER R	68		MONROE ST	5
U	WIDMER, KYLE ROBERT	15		CYPRESS TER	8
U	WIDMER, NANCY BASSOS	52		MEADOW ST	4
U	WIDMER, QUYNH NGOC NHU	68		MONROE ST	5
D	WIENERS, JAKE THOMAS	67		DEBRA LN	5
U	WIENERS, STACY L	67		DEBRA LN	5
U	WIENERS, ZACK R	67		DEBRA LN	5
U	WIER, BREA E	99		WAGON WHEEL DR	7
U	WIER, CONNOR R	99		WAGON WHEEL DR	7
U	WIER, MACKLEN T	99		WAGON WHEEL DR	7
U	WIERDO, ROBERT JOHN	99		WAGON WHEEL DR	7
U	WIERNASZ, JEAN MARIE	146		ELMAR DR	6
U	WIERNASZ, MATTHEW PETER	146		ELMAR DR	6
U	WIERNASZ, PETER A	1122		NORTH ST	2
U	WIKTORSKA, KLAUDIA	30		VADNAIS ST	6
U	WILCOX, FRANK LAWRENCE	85		TWIN OAK RD	3
U	WILCOX, HELEN CHRISTINE	31		ALFRED CIR	8
R	WILCZAK, ARTHUR PAUL	781		BARRY ST	7
U	WILD, DANA LYNN	338		SILVER ST	6
R	WILD, LISA N	132		SCHOOL ST	5
L	WILD, SHANE A	132		SCHOOL ST	5
U	WILDER, LYNN MARIE	58		KIRKLAND ST	4
R	WILES, KEVIN W	82		ZACHARY LN	6
U	WILES, LISA A	82		ZACHARY LN	6
R	WILEY, LYNNE F	21H		CASTLE HILL RD	6
U	WILK, ELIZABETH A	3		BEEKMAN DR	5
U	WILK, LINDSEY LEI	63		ZACK'S WAY	5
	WILK, LUKASZ	63		ZACK'S WAY	5
U	WILKES, BERNARD FRANK III	520		SCHOOL ST	5
U	WILKES, KELLY	520		SCHOOL ST	5
U	WILKIE, BRETT JEFFREY	18		KATY LN	2
U	WILKIE, JOHN EDWARD	18		KATY LN	2
U	WILKIE, TRACY A	18		KATY LN	2
D	WILKINSON, ANDREW J	468		SOUTHWICK ST	7
R	WILKINSON, CORINE M	95		CHRISTOPHER LN	7
R	WILKINSON, DAVID	95		CHRISTOPHER LN	7
D	WILKINSON, GAIL MARIE	8		DAY ST	3
D	WILLARD, WALTER G JR	334		SCHOOL ST	5
D	WILLETT, CHRISTINE M	74		INDEPENDENCE RD	6
U	WILLETT, DANIEL J	132		VALLEY BROOK RD	2
U	WILLETT, JOHN ROGER	74		INDEPENDENCE RD	6
U	WILLETT, LAWRENCE EARL	20		DARTMOUTH ST	8
U	WILLETT, NINA A	40		CARDINAL DR	4
R	WILLETT, STEPHAN J	39		HIGHLAND AVE	1
U	WILLETT, STEVEN M	64		FOX FARM RD	2
U	WILLETT, TERRY ANN	132		VALLEY BROOK RD	2
U	WILLIAMS, CALEB	56		ELM ST	4
D	WILLIAMS, CORY M	396		MEADOW ST	5
U	WILLIAMS, COURTNEY FAITH	955		SHOEMAKER LN	6
U	WILLIAMS, CYNTHIA	15		DEBRA LN	5
D	WILLIAMS, CYNTHIA M	170		MEADOWBROOK RD	5
U	WILLIAMS, DANIELLE RAE	86		PEROS DR	5
U	WILLIAMS, DAVID W	464		COREY ST	5
U	WILLIAMS, DEVIN ANDREW	723		NORTH WESTFIELD ST	2

V	NAME	HOUSE	APT	STREET	PCT
U	WILLIAMS, DEVIN WENTWORTH	464		COREY ST	5
R	WILLIAMS, DONALD E	93		MONROE ST	5
U	WILLIAMS, JEFFERY D	21		SENATOR AVE	4
U	WILLIAMS, JENNIFER LEE	52		CHESTNUT LN	8
U	WILLIAMS, JOSHUA JOSEPH	56		ELM ST	4
U	WILLIAMS, KELLY	33	6	NORMAN TER	1
D	WILLIAMS, KELSEY LYNN	170		MEADOWBROOK RD	5
U	WILLIAMS, KENDRA M	723		NORTH WESTFIELD ST	2
U	WILLIAMS, KUYLAR H	775	3-B	SPRINGFIELD ST	3
R	WILLIAMS, MARY B	451		NORTH WESTFIELD ST	2
U	WILLIAMS, MICHAEL A	451		NORTH WESTFIELD ST	2
U	WILLIAMS, MICHAEL J	52		CHESTNUT LN	8
U	WILLIAMS, NANCY J	56		ELM ST	4
U	WILLIAMS, PAIGE L	205		REGENCY PARK DR	4
U	WILLIAMS, QUINCY D	723		NORTH WESTFIELD ST	2
U	WILLIAMS, RAYMOND C JR	56		ELM ST	4
U	WILLIAMS, ROBERT C	48		MEADOWBROOK RD	5
U	WILLIAMS, ROSEANNE	93		MONROE ST	5
R	WILLIAMS, STEVEN R	210		REGENCY PARK DR	4
	WILLIAMS, TYLER R	52		CHESTNUT LN	8
U	WILLIAMSON, CHRISTOPHER M	563		COOPER ST	3
U	WILLIAMSON, CYNTHIA A	693		NORTH ST	2
R	WILLIAMSON, DANIEL	140	F	AUTUMN ST	8
U	WILLIAMSON, DAVID	50		PROVIN MOUNTAIN DR	2
U	WILLIAMSON, JAMES	50		PROVIN MOUNTAIN DR	2
R	WILLIAMSON, JOANNA	50		PROVIN MOUNTAIN DR	2
U	WILLIAMSON, JOHN	57		KATHY TER	7
U	WILLIAMSON, KELLY ANN	57		KATHY TER	7
R	WILLIS, JENNIFER LEIGH	43		PARKEDGE DR	2
U	WILLIS, JOSEPH C	80		RIVIERA DR	8
R	WILLIS, NOEMI	267		ROWLEY ST	3
U	WILLIS, STEPHEN D	420	43	MAIN ST	4
U	WILLIS, UHIA KAREEM	267		ROWLEY ST	3
R	WILLS, JUDITH A	44		ALFRED ST	8
U	WILLS, RICKY E	23		WORTHINGTON BROOKE CI	8
D	WILLS, SUSAN ELIZABETH	23		WORTHINGTON BROOKE CI	8
U	WILSON, BETTE JEAN	328		REGENCY PARK DR	4
U	WILSON, DIANE P	70		BELVIDERE AVE	2
U	WILSON, ERIK N	779		SOUTH WEST ST	7
D	WILSON, ERIN E	31		ARNOLD ST	1
U	WILSON, JESSICA	23		RIDGEVIEW DR	2
U	WILSON, JOHN F	23		RIDGEVIEW DR	2
U	WILSON, KEYONA	33	51	NORMAN TER	1
U	WILSON, KYLE STEVEN	32		KING ST	1
U	WILSON, MARYALICE ALICE	50	127	CARDINAL DR	4
U	WILSON, MITCHELL RICHARD	499		MILL ST	3
U	WILSON, PAUL STUART	43		PAUL REVERE DR	7
U	WILSON, PAULA J	23		RIDGEVIEW DR	2
U	WILSON, PETER N	779		SOUTH WEST ST	7
D	WILSON, ROBERT P	328		REGENCY PARK DR	4
U	WILSON, SARA ELIZABETH	76		BELVIDERE AVE	2
U	WILSON, SARAH	23		RIDGEVIEW DR	2
U	WILSON, VANESSA DWANA	152		WALNUT ST	1
U	WILSON, WAYNE JR	39		FEDERAL ST	4
U	WILSON-MICKEY, KAREN E	377		NORTH ST	1
U	WINDISCHMAN, AMANDA LOUIS	2		BELDEN CT	6
U	WINDOLOSKI, RYAN J	24	23	DWIGHT ST	1
U	WINDUS, MAEGAN ELIZABETH	142	2	FRANKLIN ST	3
U	WINER, MARA RENEE	127		NORTH ST	1
D	WINER, MARC S	127		NORTH ST	1
D	WINER, MICHAEL ALLAN	127		NORTH ST	1
D	WINER, MICHELLE E	127		NORTH ST	1
D	WING, CAROL T	146		SCHOOL ST	5
D	WING, DEBORAH M	26		PHEASANT RUN CT	7
U	WING, GARY E	26		PHEASANT RUN CT	7
U	WING, REBECCA JEAN	204		VALLEY BROOK RD	2
D	WINGARD, CORINNE MARIE	194		ELM ST	4
U	WINGATE, ALEX RYAN	195		REGENCY PARK DR	4
U	WINGATE, CAROL ANN	195		REGENCY PARK DR	4
U	WINIARSKI, ANTHONY P	89		SILVER LAKE DR	6
U	WINIARSKI, COREY F	127		SILVER ST	8
U	WINIARSKI, PHYLLIS M	50	338	CARDINAL DR	4
U	WINIARSKI, SARA ELIZABETH	89		SILVER LAKE DR	6
	WINN, DANIELLE	22		MICHAEL ST	7
U	WINN, EVELYN	22		MICHAEL ST	7
U	WINN, GARY LAVERNE	1135		NORTH WESTFIELD ST	2
U	WINN, GARYSON GEORGE	22		MICHAEL ST	7
U	WINNIMAN, JANET LYNN	255		REGENCY PARK DR	4
U	WINSKYE, CHRISTOPHER M	73		JANELLE DR	5
U	WINSKYE, LISA A	73		JANELLE DR	5
D	WINSLOW, DAVID P	155		NORTH WEST ST	7
L	WINSLOW, PETER JOHN	24		HAYES AVE	1
U	WINSTEAD, RONALD	33	65	NORMAN TER	1
U	WINTERLE, JEFFREY JAMES	129		SOUTH PARK TER	4
U	WINTERS, ADELIA MARIA	41		TINA LN	7
U	WINTERS, JOHN RICHARD	41		TINA LN	7
	WINTERS, KAITLIN R	418	C-15	MEADOW ST	5
U	WINTERS, SYDNEY	41		TINA LN	7
D	WINTERS, TARA	33	61	NORMAN TER	1
U	WISDOM, DONNETTE A	307		REGENCY PARK DR	4
R	WISE, DALE T	120		PLANTATION DR	5
R	WISE, DOUGLAS J	30		PEMBROKE LN	8
D	WISE, ROBERT A	215		ELM ST	8
U	WISE, SANDRA J	215		ELM ST	8
U	WISEMAN, ALYSSA DAWN	165		SENATOR AVE	4
D	WISEN, LINDA A	120		OAK LN	1
R	WISK, ALICE T	102		FORDHAM AVE	2
R	WISK, RONALD D	102		FORDHAM AVE	2
U	WISNIEWSKI, JOANNE M	60		PEROS DR	5
D	WISNIEWSKI, JOSEPH D	19		YALE AVE	2
U	WISNIEWSKI, THOMAS A	60		PEROS DR	5
U	WIST, GENEVIEVE MARY	66		HAYES AVE	1
D	WITASZEK, ROBIN A	186		VALLEY BROOK RD	2
D	WITASZEK, THADDEUS J	186		VALLEY BROOK RD	2
R	WITHEE, KAREN L	111		COTTONWOOD LN	8
O	WITHEE, LINDA JEAN	11E		MANSION WOODS DR	3
R	WITHEE, STEWART A	111		COTTONWOOD LN	8
U	WITHERELL, DAVID J	253		LEONARD ST	5
U	WITHERELL, KAREN J	253		LEONARD ST	5
U	WITTE, ADAM D	418	D-2	MEADOW ST	5
D	WITTE, LINDA L	418	D-2	MEADOW ST	5
D	WITTE, TARA ASHLEY	418	D-2	MEADOW ST	5
U	WITTENBERG, PAULA S	455		MAIN ST	4
U	WIXOM, BRIDGETTE ANN	377		SOUTH WEST ST	7
U	WLAZLO, ELIZABETH JANE	79		BEEKMAN DR	5
U	WLAZLO, RYON MATHEW	79		BEEKMAN DR	5
U	WODELL, ALEXANDER S	124		JAMES ST	1
U	WODELL, EMILY	124		JAMES ST	1
R	WODELL, PATRICIA R	124		JAMES ST	1
U	WODELL, ROBERT JOSEPH	124		JAMES ST	1
R	WOESSNER, JENNIFER L	59		HARVEY JOHNSON DR	4
U	WOESSNER, RICHARD R	59		HARVEY JOHNSON DR	4
	WOESSNER, STEVEN J	59		HARVEY JOHNSON DR	4
U	WOJCIECHOWSKI, BARBARA AN	37		AUTUMN ST	8
U	WOJCIECHOWSKI, KEVIN M	41		DOVER ST	8
	WOJCIECHOWSKI, LILY N	37		AUTUMN ST	8
U	WOJCIK, CHESTER STANLEY	15		SYCAMORE TER	8
R	WOJCIK, CHESTER	46		COTTONWOOD LN	8
D	WOJCIK, DARYL E	78		NORRIS ST	3
	WOJCIK, JEFFREY	397		SOUTHWICK ST	7
U	WOJCIK, JEFFRY J	397		SOUTHWICK ST	7
D	WOJCIK, MICHELE C	46		COTTONWOOD LN	8
U	WOJCIK, ROBERT EDWARD III	64		DAY ST	3
R	WOJCIK, TYLER MICHAEL	46		COTTONWOOD LN	8
R	WOJCIK, VERONICA M	221		SHOEMAKER LN	6
	WOJNAROWICZ, FRED	464		MAIN ST	4
D	WOJNAROWICZ, ROSE	72		WOODSIDE DR	4
R	WOJNICKI, DOROTHY M	56		BROOKLINE AVE	2
U	WOLF, CHELSEA	242		MAPLE ST	1
U	WOLF, MICHAEL ANDREW	23		DOVER ST	8
R	WOLF, SCOTT A	21	21	DWIGHT ST	1
U	WOLOHAN, JOSEPH F	125		FLORIDA DR	5
R	WOLOS, DAVID A	107		PLANTATION DR	5
U	WOLOS, PATRICIA LYONS	107		PLANTATION DR	5
D	WOLYNSKI, FRANK W	72		ELIZABETH ST	2
U	WONDOLOWSKI, JONATHAN MI	69		CHANNELL DR	5
U	WONG, HELENA KWAICHUN	16		LANCASTER DR	3
D	WONG, REBECCA K	589		NORTH ST	2
U	WOOD, ANTONIA JOSEPHINE	58		ELBERT RD	5
D	WOOD, ARTHUR J	821		NORTH ST	2
R	WOOD, BARBARA L	58		ELBERT RD	5
U	WOOD, CAMERON CARL	21		MOREAU PL	8
D	WOOD, DEBRA K	31		FAIRVIEW ST	4
D	WOOD, JACQUES W	29		PRIMROSE LN	6
R	WOOD, JAMES A JR	490		NORTH WESTFIELD ST	2
U	WOOD, JAMES WESLEY	29		WESTERN DR	5
D	WOOD, JAMES W	149		KAREN LYNN CIR	7
U	WOOD, JEAN-PIERRE	97		SILVER ST	8
U	WOOD, JOHN HENRY	25		SYCAMORE TER	8
U	WOOD, JOSEPH	21		MOREAU PL	8
U	WOOD, KELLY A	21		MOREAU PL	8
D	WOOD, KRISTA L	29		PRIMROSE LN	6
D	WOOD, LIA A	29		PRIMROSE LN	6
R	WOOD, LORI ANN	26		BEGLEY ST	1
R	WOOD, MATTHEW A	691		SOUTH WEST ST	7
	WOOD, MIA M	21		MOREAU PL	8
U	WOOD, RITA G	821		NORTH ST	2
U	WOOD, RONALD PAUL	64		RISING ST	6
R	WOOD, RYAN J	105		AUTUMN ST	8
	WOOD, SARA ASHLEY	26		BEGLEY ST	1
U	WOOD, SARAH J	591		SUFFIELD ST	4
R	WOODARD, ANN ELIZABETH	50		EDWARD ST	5
D	WOODARD, CHRISTOPHER A	53		CAMPBELL DR	5
D	WOODARD, CURTIS DAMION JR	401		SPRINGFIELD ST	3
U	WOODARD, DONALD R	36		VASSAR RD	2
U	WOODARD, NATALIE ANN	36		VASSAR RD	2
D	WOODARD, NATASHIA S	401		SPRINGFIELD ST	3
U	WOODARD, SEAN E	12		MARLENE DR	2
U	WOODARD, STEPHANIE M	12		MARLENE DR	2
U	WOODBURY, SARAH GLENN	75		CLEVELAND ST	1
U	WOODCOCK, KATELYN MARIE	144	G	AUTUMN ST	8
U	WOODCOCK, PATRICK D	144	G	AUTUMN ST	8
U	WOODELL, JAMES KENNETH	156		REGENCY PARK DR	4
D	WOODFINE, DADRIAN JESSICA	418	B-6	MEADOW ST	5
U	WOODFORD, AMANDA L	31		PHEASANT RUN CIR	7
U	WOODFORD, BRANDON SCOTT	31		PHEASANT RUN CIR	7
U	WOODFORD, JOYCE L	31		PHEASANT RUN CIR	7
U	WOODFORD, SCOTT GORDON	31		PHEASANT RUN CIR	7
	WOODIN, DONALD	73		KENSINGTON ST	3
U	WOODIN, TINA	73		KENSINGTON ST	3

V	NAME	HOUSE	APT	STREET	PCT
U	WOODRUM, WESLEY ANDREW	1283		SUFFIELD ST	8
U	WOODS, CHRISTOPHER JOHN	35		RUTH AVE	5
U	WOODS, JOAN ALICIA	109		KATHARINE DR	5
U	WOODS, KIMBERLY ANN	83		BARNEY ST	5
D	WOODS, LORRAINE B	50	7	CARDINAL DR	4
U	WOODS, MARK E	69		CORONET CIR	1
U	WOODS, WAYNE D	109		KATHARINE DR	5
U	WOODS, WILLIAM ENOCH	96		PAUL REVERE DR	7
D	WOODWARD, LIDIYA P	136		BROOKFIELD LN	8
D	WOOLRIDGE, JERRY A	51	19	MAPLE ST	1
U	WORD, PHILLIP PATRICK	206		MAYNARD ST	1
U	WORD, TRACY MARIE	206		MAYNARD ST	1
U	WORDEN, CHRISTOPHER A	56		REED ST	4
U	WORDEN, JAMIE MORRIS	56		REED ST	4
	WORK, ABBY N	29		DUTCHMASTER DR	7
	WORK, MARK S	29		DUTCHMASTER DR	7
U	WORK, REBECCA LORRAINE	29		DUTCHMASTER DR	7
	WORK, RYAN N	29		DUTCHMASTER DR	7
U	WORRELL, MALISSA	10		TWOIFBY ST	6
U	WORRELL, SAVANNA N	32		REED ST	4
U	WORTHINGTON, JUNE M	9		PHEASANT RUN CT	7
U	WOSZCZYNA, ALBERT J	17		SOUTH BROOK LN	8
U	WOSZCZYNA, DONNA	17		SOUTH BROOK LN	8
D	WOYAN, RIKA A	17		MANSION WOODS DR	3
U	WOYTOWICZ, DIANE M	34		FARMINGTON CIR	2
U	WOYTOWICZ, MICHAEL ALLEN	34		FARMINGTON CIR	2
R	WOZNIAK, ROBIN LYNN	42		MOUNTAINVIEW ST	6
U	WOZNY, RICHARD P	20		VALLEY ST	1
D	WRIGHT, ALAN K	364		SUFFIELD ST	3
U	WRIGHT, ALMASTINE C	153		SILVER LAKE DR	6
U	WRIGHT, CHARLES VERNON	8		HOLLAND DR	3
D	WRIGHT, CHERYL A	130		BRIEN ST	3
U	WRIGHT, DEAN M	659		SPRINGFIELD ST	3
U	WRIGHT, DONALD E	45		PORTER DR	6
H	WRIGHT, DONNA	873	8	SPRINGFIELD ST	3
U	WRIGHT, ELIZABETH J	364		SUFFIELD ST	3
R	WRIGHT, ESTHER Z	28		NORTH WEST ST	7
D	WRIGHT, GARY L	6		KIMBERLY CIR	7
U	WRIGHT, HUGH C	1117		NORTH WESTFIELD ST	2
U	WRIGHT, JACLYN ALICE	32		REED ST	4
R	WRIGHT, JAMES F	28		NORTH WEST ST	7
U	WRIGHT, JOANN	824		NORTH WEST ST	2
	WRIGHT, JOHN E	1089		NORTH WESTFIELD ST	2
U	WRIGHT, JOHN VINCENT	1089		NORTH WESTFIELD ST	2
D	WRIGHT, JOHNNY C	153		SILVER LAKE DR	6
U	WRIGHT, KELLY K	121		RIVIERA DR	8
U	WRIGHT, KENNETH A	824		NORTH WEST ST	2
U	WRIGHT, LAURIE J	71		HARVEY JOHNSON DR	4
U	WRIGHT, LINDA C	1117		NORTH WESTFIELD ST	2
D	WRIGHT, LULA M	1089		NORTH WESTFIELD ST	2
U	WRIGHT, MICHAEL	444		COOPER ST	3
U	WRIGHT, MICHELLE ANN	44		NORTH WESTFIELD ST	7
U	WRIGHT, NATASHA A	983		SHOEMAKER LN	6
U	WRIGHT, PHOENIX SAREN	121		RIVIERA DR	8
	WRIGHT, RICHARD T	48		PLANTATION DR	5
D	WRIGHT, STANLEY B	130		BRIEN ST	3
U	WRIGHT, TONY LEE	121		RIVIERA DR	8
	WRIGHT, TRINITY D	121		RIVIERA DR	8
R	WRIGHT, WILLIE ALBERT JR	24	11	DWIGHT ST	1
D	WRIGHT, WILLIE J	44		NORTH WESTFIELD ST	7
R	WRIGLEY, ROBERT W	98	1B	ALHAMBRA CIRCLE NO	5
R	WRISLEY, DAVID E	3E		CASTLE HILL RD	6
R	WRISLEY, ERIC	73		ADAMS ST	8
U	WRISLEY, JOSEPHINE E	73		ADAMS ST	8
D	WROBEL, ALEKSANDRA	27		HASTINGS ST	2
U	WU, RIXING	33		CALICO LN	6
	WUENSCH, RICHARD W	109		BEEKMAN DR	5
U	WUNCH, STANLEY E	1744	2	MAIN ST	8
U	WUOTI, CHERYL KRISTEN	75		WALNUT ST	1
U	WYCKOFF, BRIAN ANTHONY	65		ROSIE LN	8
R	WYCKOFF, CHRISTOPHER RAY	29		ELBERT RD	5
R	WYCKOFF, CHRISTOPHER RAY	155		SOUTH ST	8
	WYCKOFF, HEATHER D	64		ROSIE LN	8
U	WYCKOFF, KATHLEEN A	29		ELBERT RD	5
D	WYCKOFF, KEITH ALLEN	64		ROSIE LN	8
U	WYCKOFF, KERRY E	65		ROSIE LN	8
U	WYCKOFF, RAY ALLEN	386		SILVER ST	6
U	WYCKOFF, SARAH ELIZABETH	65		ROSIE LN	8
U	WYKES, JOSEPH R JR	93		COREY COLONIAL CDS	5
D	WYLAND, DUSTIN RS	11		HARVEY JOHNSON DR	4
U	WYMAN, KEVIN M	154		TOBACCO FARM RD	7
U	WYMAN, TARA CHRISTINE	154		TOBACCO FARM RD	7
U	WYSOCKI, ALLIE ROSE	63		JANELLE DR	5
D	WYSOCKI, BRIAN T	77		REED ST	4
D	WYSOCKI, COLLEEN M	63		JANELLE DR	5
R	WYSOCKI, FRANCIS M JR	54		COREY COLONIAL CDS	5
	WYSOCKI, JANET	35		DANNY LN	5
U	WYSOCKI, JANET M	99		MONROE ST	5
U	WYSOCKI, MARYKATE ERIN	63		JANELLE DR	5
	WYSOCKI, RICHARD	35		DANNY LN	5
U	WYSOCKI, THOMAS J	303		MEADOW ST	4
U	WYSOCKI, WILLIAM A	63		JANELLE DR	5
U	WYSOCKI, WILLIAM ANTHONY M	63		JANELLE DR	5
R	WYSOCKI, ZACHARY M	35		DANNY LN	5
R	WYTRYCH, EDWARD WILLIAM JI	27		FOREST HILL RD	2
U	WYTRYCH, SUSAN M	27		FOREST HILL RD	2

X

	XIANGHUA, LIU	129		SOUTH ST	8
	XU, YICHAO	236		MILL ST	3

Y

R	YACOVONE, GIANNA CRISPINA	38		HASKELL ST	8
U	YACOVONE, ISABELLA T	38		HASKEL ST	8
U	YACOVONE, MARIA L	21		REGENCY PARK DR	4
U	YACOVONE, MICHELLE E	538		BARRY ST	7
R	YACOVONE, TAMMIE M	38		HASKELL ST	8
U	YACOVONE-BARRETT, GINA ELI	34		FOREST HILL RD	2
D	YAGAN, HIKMET	186		CLOVER HILL DR	2
D	YAGAN, OZKAN	186		CLOVER HILL DR	2
U	YAGER, ANN MARIE	60		FERNWOOD DR	6
U	YAITANES, FREDRICK JAMES	63		SILVER LAKE DR	6
U	YAKOVLEV, EVGENY	127		BROOKFIELD LN	8
U	YAKOVLEVA, ELENA	127		BROOKFIELD LN	8
D	YANG, WENKAI	21G		CASTLE HILL RD	6
U	YANINA, ENIYA	17H		MANSION WOODS DR	3
U	YANKOWSKI, LISA ANN	20		COLONIAL AVE	4
U	YARSLEY, JEFFREY A	82		ALFRED CIR	8
D	YARYMOWICZ, JUDITH M	64		VASSAR RD	2
D	YARYMOWICZ, SEAN J	64		VASSAR RD	2
D	YARYMOWICZ, STEPHEN JR	64		VASSAR RD	2
D	YASIR, SAAD	88		ELMAR DR	6
R	YATES, LEXIE NICOLE	73		EDWARD ST	5
R	YATES, PAYDEN SCOTT	73		EDWARD ST	5
U	YBARRA, KURT THOMAS BORN	33		SOUTH ST	8
D	YEAGER, BARBARA	50	316	CARDINAL DR	4
U	YELINEK, ALYSSA K	27		RISING ST	6
U	YELINEK, JAMES J	27		RISING ST	6
U	YELINEK, MATTHEW R	309		REGENCY PARK DR	4
R	YELINEK, SHERYL A	27		RISING ST	6
U	YENSEN, DONALD	80		PLANTATION DR	5
U	YENSEN, PATRICIA ANN	80		PLANTATION DR	5
U	YERKES, BRIAN HART	10		SILVER ST	8
U	YERKES, JOHN H	10		SILVER ST	8
U	YERKES, SUZANNE M	10		SILVER ST	8
D	YI, SANG KEUN	322	8	MEADOW ST	4
U	YI, YOUNG HEE	322	18	MEADOW ST	4
U	YO, CHONG HUI	480		SCHOOL ST	5
R	YO, MICHAEL H	480		SCHOOL ST	5
	YO, UN YONG	480		SCHOOL ST	5
	YOO, CHUL HO	21E		CASTLE HILL RD	6
R	YOO, JEONG JUN	0	18	WRIGHT ST	8
U	YOO, SANGYEON PARK	21E		CASTLE HILL RD	6
U	YOUNG, AMY E	5F		MAPLE VIEW LN	3
U	YOUNG, ANDREW THOMAS	67		TAFT ST	1
R	YOUNG, ANTHONY J	35		MARK DR	8
	YOUNG, BARBARA C	50		BELMONT AVE	2
R	YOUNG, BETHANY G	214		JAMES ST	1
U	YOUNG, BRENT ANGELO	216		SOUTH WESTFIELD ST	6
U	YOUNG, BRIANNA MANCINI	216		SOUTH WESTFIELD ST	6
U	YOUNG, BROOKS R	216		SOUTH WESTFIELD ST	6
U	YOUNG, DAVID C	11		RHODES AVE	3
U	YOUNG, DAVID P	184		COYOTE CIR	2
U	YOUNG, DONALD E	744		SUFFIELD ST	6
D	YOUNG, ERINN M	327		MEADOW ST	4
U	YOUNG, EVESSICA	126		ELM ST	4
U	YOUNG, GARET J	8		HALLADAY DR	7
U	YOUNG, JAMES E	50		BELMONT AVE	2
U	YOUNG, JESSICA E	11		RHODES AVE	3
U	YOUNG, KAREN LEE	8		HALLADAY DR	7
U	YOUNG, KEVIN MICHAEL	96		COREY COLONIAL CDS	5
	YOUNG, LESLEY D	125		SCHOOL ST	5
U	YOUNG, MARY M	184		COYOTE CIR	2
U	YOUNG, MICHAEL JOHN	23		HASTINGS ST	2
U	YOUNG, MICHAEL JOSEPH	327		MEADOW ST	4
R	YOUNG, REX AARON	0	58	WRIGHT ST	8
U	YOUNG, THOMAS W	184		COYOTE CIR	2
U	YOUROUS, JOHN ROBERT JR	142		COOPER ST	4
U	YOVENKO, ALINA	271		COOPER ST	4
U	YOVENKO, DANIEL	271		COOPER ST	4
A	YOVENKO, LILIA	271		COOPER ST	4
A	YOVENKO, OLGA	271		COOPER ST	4
A	YOVENKO, ROMAN	271		COOPER ST	4
R	YOVENKO, VENIAMIN	271		COOPER ST	4
A	YOVENKO, VERONICA	271		COOPER ST	4
	YU, MIN	21G		CASTLE HILL RD	6
U	YU, YANG	21G		CASTLE HILL RD	6
	YUKHIMETS, ALEKSANDER D	63		OTTAWA ST	1
	YUKHIMETS, ALINA	63		OTTAWA ST	1
R	YUKHIMETS, DAVID	63		OTTAWA ST	1
	YUKHIMETS, JULIA	63		OTTAWA ST	1
	YUKHIMETS, LYUBOV A	63		OTTAWA ST	1
	YUKHIMETS, ROMAN	63		OTTAWA ST	1
R	YUKHIMETS, RUVIM A	63		OTTAWA ST	1
U	YUKHIMETS, SULAMITA	63		OTTAWA ST	1
U	YURCHENKO, PETR V	119		SHOEMAKER LN	6
R	YUSENKO, ALEXANDER N	20		COYOTE CIR	2
U	YUSENKO, FYODOR	68		COOLEY ST	1
	YUSENKO, JENNIFER	49		LOGAN PL	6
U	YUSENKO, NIKOLAY	20		COYOTE CIR	2

V	NAME	HOUSE	APT	STREET	PCT
U	YUSENKO, OKSANA	49		LOGAN PL	6
U	YUSENKO, OLGA	66		COOLEY ST	1
U	YUSENKO, PAVEL	49		LOGAN PL	6
U	YUSENKO, ROMAN	20		COYOTE CIR	2
U	YUSENKO, STEPHEN	66		COOLEY ST	1
U	YUSENKO, SVETLANA	20		COYOTE CIR	2
	YUSENKO, VITALIY	417	111	SPRINGFIELD ST	3
U	YUSENKO, YULIYA	109		SHOEMAKER LN	6
U	YVON, DANIEL E	89		INDEPENDENCE RD	6
U	YVON, DONNA L	89		INDEPENDENCE RD	6
U	YVON, JOHN S	350	1	MEADOW ST	5

Z

V	NAME	HOUSE	APT	STREET	PCT
U	ZABEDYUK, VLADIMIR	86		ROYAL LN	3
U	ZABIK, DYLAN JUSTIN	145		ROBIN RIDGE DR	2
U	ZABIK, EBRU	316		REGENCY PARK DR	4
U	ZABIK, FRANCIS J	45		ALFRED ST	8
U	ZABIK, HALINA K	45		ALFRED ST	8
U	ZABIK, JACQUELENE	34		EDITHA AVE	5
L	ZABIK, JOEL F	316		REGENCY PARK DR	4
U	ZABOROWSKI, CHARITY HOPE	22		MULBERRY ST	1
D	ZABOROWSKI, DANIEL M	13F		MANSION WOODS DR	3
U	ZABOROWSKI, JOSEPH M	119		VALENTINE ST	4
U	ZABOROWSKI, MEGHAN E	13F		MANSION WOODS DR	3
U	ZABOROWSKI, NANCY E	119		VALENTINE ST	4
U	ZABOROWSKI, SHAWN MICHAE	22		MULBERRY ST	1
R	ZABORSKI, VALERIY	27		LANGO LN	3
U	ZACHARIAS, EVAN NOLLE	215		VALLEY BROOK RD	2
U	ZACZYNSKI, CHRISTINE L	901		MAIN ST	8
J	ZACZYNSKI, ERIN E	901		MAIN ST	8
D	ZAFFETTI, CRISTINA	47		OAKRIDGE DR	7
R	ZAFFETTI, DEBORAH M	47		OAKRIDGE DR	7
D	ZAFFETTI, ROBERT P	47		OAKRIDGE DR	7
D	ZAGURA, ANGELA A	84		FORDHAM AVE	2
U	ZAGURA, FRANK M	84		FORDHAM AVE	2
D	ZAHOOR, FATIMA	551		MAIN ST	5
U	ZAHOOR, MUHAMMAD SHAAF	551		MAIN ST	5
D	ZAHOOR, NEELOFAR	551		MAIN ST	5
U	ZAHOOR, SYEDA SARA	551		MAIN ST	5
U	ZAJAC, MARY L	36		FAYMORE DR	6
D	ZAJAC, ROBERT A	36		FAYMORE DR	6
U	ZAJAC, ROBERT E	36		FAYMORE DR	6
D	ZAJDEL, JANICE A	45		KAREN DR	3
D	ZAJDEL, THOMAS JOSEPH	45		KAREN DR	3
L	ZALEWSKI, JEFFREY PHILIP	14		MALLARD CIR	8
U	ZALIVCHII, ALEKSANDR P	430		ADAMS ST	6
U	ZALIVCHII, MICHAEL ALEKSAND	430		ADAMS ST	6
U	ZAMAN, SAJID	112	A	MAIN ST	4
U	ZAMPICENI, CHERYL KOZEL	63		BRIEN ST	3
R	ZAMPICENI, MICHAEL J	63		BRIEN ST	3
U	ZAPATA, JOHN JG	48	4	HOPE FARMS DR	6
U	ZAPATA, MELINDA	48	4	HOPE FARMS DR	6
U	ZARCARO, MARY E	462	252	MAIN ST	4
R	ZAREMBA, CHARLES A	37		QUAIL HOLLOW RD	8
R	ZAREMBA, KIMBERLY L	37		QUAIL HOLLOW RD	8
D	ZARR, TESSIE	31		GARDEN ST	3
U	ZARR, WALTER JR	31		GARDEN ST	3
D	ZARR-VASQUEZ, KRYSTEN	35		PRINCETON AVE	2
R	ZATOLOKIN, ALEKSANDR	1162	43	SPRINGFIELD ST	2
U	ZAUSMER, BRIAN L	59	18	SOUTH WESTFIELD ST	6
U	ZAUSMER, JULIANNE M	59	18	SOUTH WESTFIELD ST	6
D	ZAVALA, NICOLAS J	380		SPRINGFIELD ST	1
D	ZAVALA, REBECCA LEE	322	3	MEADOW ST	4
	ZAWADSKI, LORRAINE	464		MAIN ST	4
U	ZAWISZA, BARBARA JEAN	51	23	MAPLE ST	1
U	ZAYAS, CARLOS III	350	51	MEADOW ST	5
D	ZECCHI, JOAN MARIE	98		PLANTATION DR	5
U	ZEKA, ELTON	55		SHERI LN	3
U	ZELE, JANET	99		WOODSIDE DR	4
D	ZELISKO, CHRISTINE M	7		ONEIFBY LN	6
D	ZELISKO, EDWARD P	7		ONEIFBY LN	6
U	ZELLO, JOSEPH	89		DOGWOOD LN	8
U	ZELLO, MARK A	89		DOGWOOD LN	8
R	ZELLO, ROBIN E	89		DOGWOOD LN	8
CC	ZELLO, STEPHANIE K	89		DOGWOOD LN	8
U	ZELTNER, ELLEN A	77		AUTUMN ST	8
U	ZELTNER, KENNETH J	77		AUTUMN ST	8
U	ZEMBA, GIUSEPPE R	12		RIVER ST	1
U	ZERN, ANDREA R	113		PARKEDGE DR	2
D	ZERN, THEODORE R	113		PARKEDGE DR	2
D	ZERRA, ELIZABETH M	77		WHITE FOX RD	7
U	ZERRA, STEVEN P	77		WHITE FOX RD	7
U	ZGERYA, ALEXANDR	44		GREENOCK ST	2
R	ZGHEREA, ALLA V	104		KANAWHA AVE	8
R	ZGHEREA, GLORIA	104		KANAWHA AVE	8
R	ZGHEREA, KEVIN	82		KANAWHA AVE	8
R	ZGHEREA, MARC	104		KANAWHA AVE	8
R	ZGHEREA, OLEG	104		KANAWHA AVE	8
A	ZGHEREA, TATIANA	82		KANAWHA AVE	8
R	ZGHEREA, VALERIU	82		KANAWHA AVE	8
U	ZHANG, YUFENG	131		CHRISTOPHER LN	7
U	ZHAO, JESSICA	86		OTTAWA ST	1
D	ZHAO, MELISSA	86		OTTAWA ST	1
	ZHAO, YAN FENG	86		OTTAWA ST	1
R	ZHMAIDZIAK, IRYNA	131		RIDGEWAY DR	2
A	ZHUPIKOV, IVAN N	418	4	MEADOW ST	5
U	ZHUPIKOV, JONATHAN ALEXAN	418	4	MEADOW ST	5
U	ZHUPIKOV, LIYA	40		HEARTHSTONE DR	5
U	ZHUPIKOV, NIKOLAY N	40		HEARTHSTONE DR	5
U	ZHYHANIUK, NADIIA	57		HENDOM DR	7
U	ZICOLELLA, MARY ANN	16		FEDERAL AVE	4
U	ZICOLELLA, THOMAS A	16		FEDERAL AVE	4
U	ZIDES-LUCIER, LAURA LEE	13A		CASTLE HILL RD	6
U	ZIEGERT, DIANNE M	58		SPRUCE CIR	7
U	ZIEGERT, GEORGE E	58		SPRUCE CIR	7
D	ZIELENSKI, HEATHER A	439		MAIN ST	4
D	ZIELENSKI, LINDA F	439		MAIN ST	4
D	ZIELENSKI, RICHARD WALTER	439		MAIN ST	4
U	ZIELINSKI, ANTHONY D	242		SOUTH WESTFIELD ST	6
U	ZIELINSKI, BETSY	25		SILVER ST	8
U	ZIELINSKI, CHRISTY MARIE	16		WALTER WAY	8
U	ZIELINSKI, MIKE I	16		WALTER WAY	8
U	ZIELINSKI, ZACHORY M	45		AMHERST AVE	3
U	ZIEMBA, EDWARD W JR	66		DUTCHMASTER DR	7
U	ZIEMBA, GERALD	43		CHAREST LN	8
U	ZIEMBA, KARIN J	66		DUTCHMASTER DR	7
	ZIEMBA, KRISTOPHER	66		DUTCHMASTER DR	7
D	ZIEMBA, MARILYN	94		BRIEN ST	3
U	ZIEMBA, REBECCAH JEANNE	22		COREY COLONIAL CDS	5
U	ZIENCINA, DEBORAH	32		PLUMTREE WAY	2
R	ZIENCINA, JEFFREY T	32		PLUMTREE WAY	2
U	ZIMMERMAN, ERICA K	102		COREY COLONIAL CDS	5
D	ZIMMERMAN, KENNETH E	58		DOGWOOD LN	8
U	ZIMMERMAN, REBECCA MICHEL	102		SHERI LN	3
U	ZIMOKHA, OLEG A	37		BRIDGE ST	1
D	ZINELDIN, NOORELDIN ATEF	54		RIVIERA DR	8
	ZINN, JULIA V	57		HARDING ST	1
U	ZINN, PAUL G	12		PARKER ST	4
U	ZIOLKOWSKI, MARY ANN	345		RIVER RD	5
U	ZMACZYNSKI, ALEXANDER J	2E		MAPLE VIEW LN	3
U	ZMACZYNSKI, ROBERT B	604		NORTH WESTFIELD ST	2
U	ZMACZYNSKI, THERESA M	604		NORTH WESTFIELD ST	2
U	ZNOJ, DANIEL J	41		ALICE LN	5
U	ZNOJ, GIUSEPPINA	41		ALICE LN	5
U	ZNOJ, JACOB ANTHONY	47		ANNABLE ST	2
U	ZNOJ, MARIANNE	47		ANNABLE ST	2
U	ZOLLNER, ALYSSA L	39		MEADOW ST	4
D	ZOLLNER, KAREN A	39		MEADOW ST	4
U	ZOLLNER, KYLE JOSEPH	39		MEADOW ST	4
R	ZOLLNER, PAUL JOSEPH	39		MEADOW ST	4
U	ZOMBIK, ROBERT	1083		RIVER RD	5
R	ZOMEK, KEVIN	462		COREY ST	5
U	ZOMEK, MADISON MARIE	68		PARKVIEW DR	2
U	ZORDANI, ELLEN L	869		MAIN ST	8
U	ZORDANI, GARY L	869		MAIN ST	8
R	ZORDANI, JASON	869		MAIN ST	8
U	ZORDANI, LEAH MARIE	869		MAIN ST	8
U	ZOURIDAKIS, ANTONIOS	83		ADAMS ST	8
D	ZOURIDAKIS, ELENI	83		ADAMS ST	8
D	ZOURIDAKIS, JILL ANN	83		ADAMS ST	8
U	ZUBER, ABBY CHRISTINE	437		SOUTHWICK ST	7
U	ZUBER, JONATHAN D	437		SOUTHWICK ST	7
D	ZUCCO, DONNA M	25		COSGROVE ST	8
D	ZUCCO, FRANK	25		COSGROVE ST	8
U	ZUCCO, JAMES M	50		ROWLEY ST	3
U	ZUCCO, JEAN	50		ROWLEY ST	3
D	ZUCCO, JOANNE	8C		MANSION WOODS DR	3
D	ZUCCO, TIMOTHY M	659		COOPER ST	3
R	ZUEV, ANNA	230		VALLEY BROOK RD	2
R	ZUEV, DAVID	230		VALLEY BROOK RD	2
U	ZUEV, STEFANY	110	A	MAIN ST	4
R	ZUFFELATO, JOSEPH D	23		WILDFLOWER LN	4
U	ZUKOWSKI, JUDITH ANN	140		BRIEN ST	3
U	ZUKOWSKI, LORI A	140		BRIEN ST	3
D	ZULKIEWICZ, DAVID JOSEPH	17		HENRY ST	2
U	ZUSCHLAG, GAVIN M	19		GRANT ST	1
U	ZYMROZ, ASHLEE TAYLOR	755		NORTH WESTFIELD ST	2
U	ZYMROZ, JERILYN L	755		NORTH WESTFIELD ST	2

TOWN OF AGAWAM

TOWN MAP

TOWN OF AGAWAM

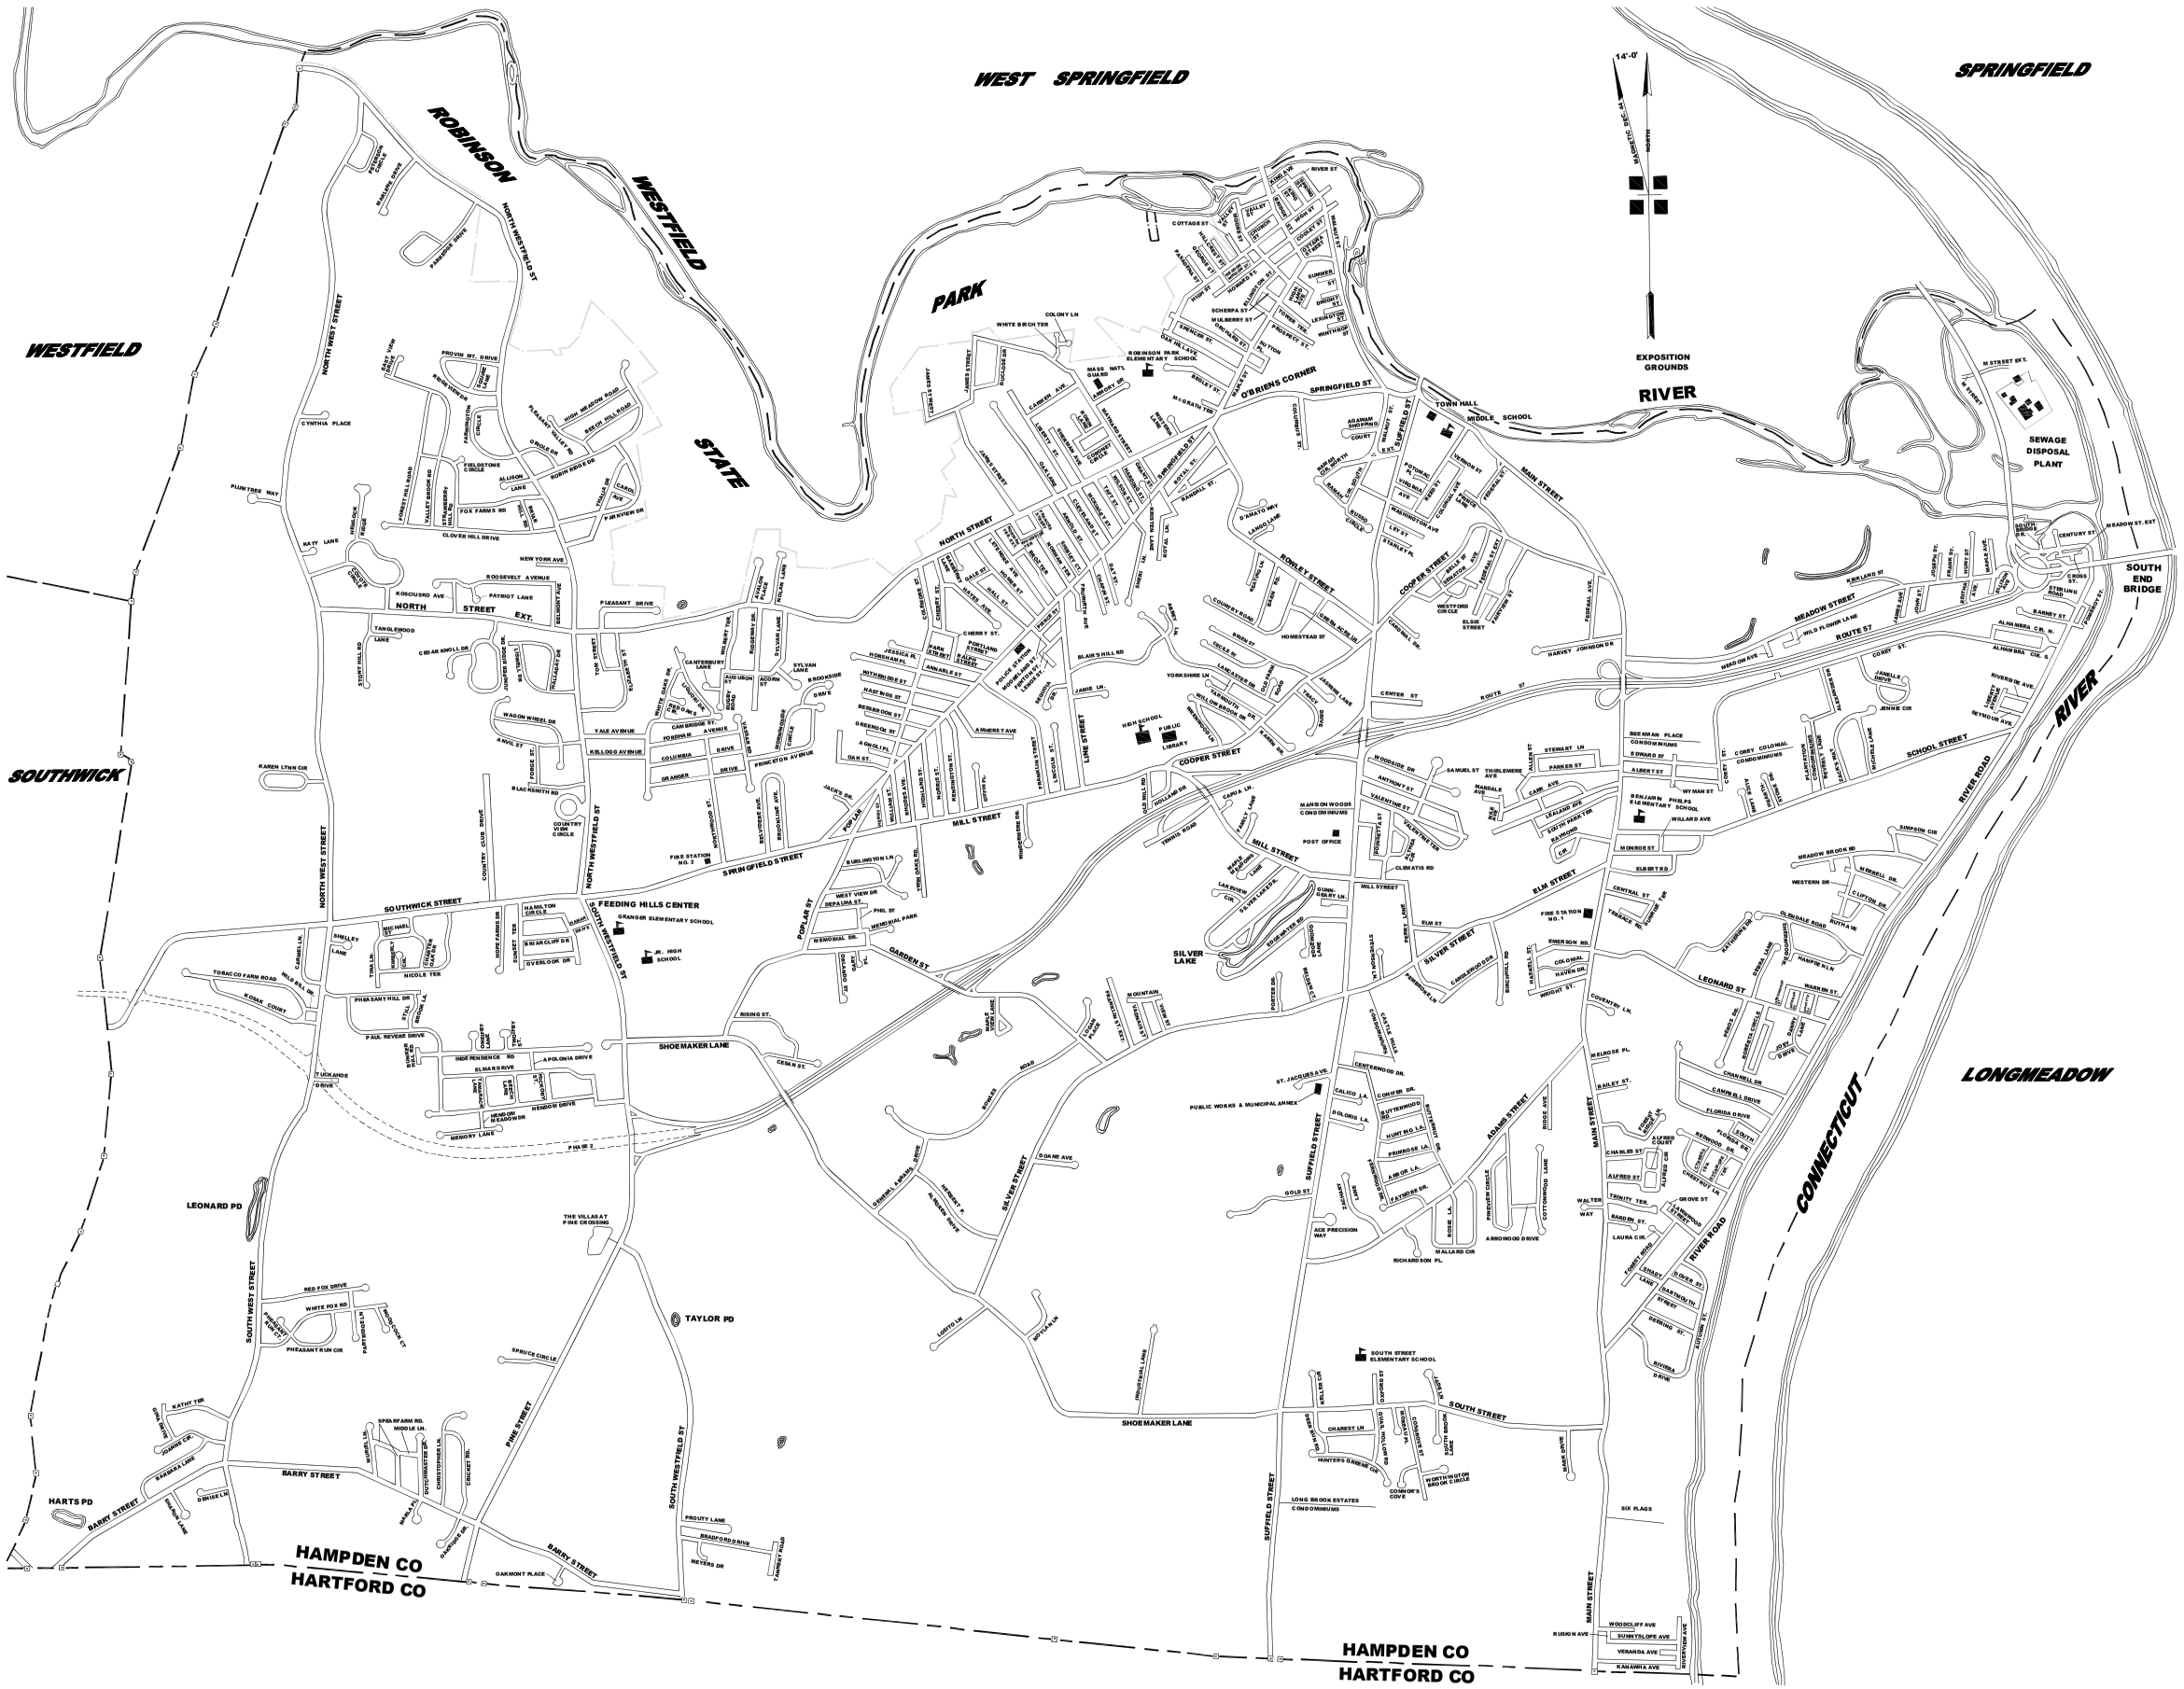
WEST SPRINGFIELD
SPRINGFIELD
WESTFIELD
SOUTHWICK
LONGMEADOW
ROBINSON
WESTFIELD
STATE
PARK
CONNECTICUT
RIVER
EXPOSITION GROUNDS
NORTH
NORTH WEST STREET
NORTH WESTFIELD ST
SOUTHWICK STREET
COUNTRY CLUB DRIVE
COUNTRY VIEW CIRCLE
KAREN LYNN DR
CYNTHIA PLACE
PLUM TREE WAY
KATY LANE
CLOVER HILL DRIVE
FOX FARMS RD
ALLISON LANE
ROBIN ROSS DR
JEAN DR
CHILDSTONE CIRCLE
VALLEY BROOK RD
STRAWBERRY HILL RD
NEW YORK AVE
ROOSEVELT AVENUE
PATRIOT LANE
DELMONT AVE
PLEASANT DRIVE
KOSCIUSKO AVE
NORTH STREET EXT.
YANGLEWOOD LANE
CEDAR KNOLL DR
STOCKHILL RD
WAGON WHEEL DR
TALE AVENUE
K.M.LLOGS AVENUE
BLACKSMITH RD
ANGEL ST
FENCE ST
TOM STREET
CAMBRIDGE ST.
POSSEN LN
A VENUE
B AVE
COLUMBIA
GRANGER
DEVON
PENNSYLVANIA AVE
PRINCETON AVENUE
CANTERBURY LANE
WILBURY DR
SHERWIN LN
SYLVAN LANE
ACORN
BROOKRIDGE
S BAY
WHITE OAK DR
OAK LEAF
ELM LEAF
MAPLE LEAF
CHESTNUT
WALNUT
SPRUCE
PINE
CEDAR
HICKORY
BIRCH
ASH
OAK ST.
BERKSHIRE ST
GREENDON ST
ASHLEY ST
ELM ST
MAPLE ST
WALNUT ST
CHERRY ST
PEARL ST
HIGH ST
MAIN ST
SUMMER ST
SCHOOL ST
CHURCH ST
PARK ST
MILL ST
SPRUCE ST
PINE ST
LINDEN ST
ELM COURT
MAPLE COURT
OAK COURT
CHERRY COURT
PEARL COURT
HIGH COURT
MAIN COURT
SUMMER COURT
SCHOOL COURT
CHURCH COURT
PARK COURT
MILL COURT
SPRUCE COURT
PINE COURT
LINDEN COURT
ELM TERRACE
MAPLE TERRACE
WALNUT TERRACE
CHERRY TERRACE
PEARL TERRACE
HIGH TERRACE
MAIN TERRACE
SUMMER TERRACE
SCHOOL TERRACE
CHURCH TERRACE
PARK TERRACE
MILL TERRACE
SPRUCE TERRACE
PINE TERRACE
LINDEN TERRACE
ELM PLACE
MAPLE PLACE
WALNUT PLACE
CHERRY PLACE
PEARL PLACE
HIGH PLACE
MAIN PLACE
SUMMER PLACE
SCHOOL PLACE
CHURCH PLACE
PARK PLACE
MILL PLACE
SPRUCE PLACE
PINE PLACE
LINDEN PLACE
ELM CIRCLE
MAPLE CIRCLE
WALNUT CIRCLE
CHERRY CIRCLE
PEARL CIRCLE
HIGH CIRCLE
MAIN CIRCLE
SUMMER CIRCLE
SCHOOL CIRCLE
CHURCH CIRCLE
PARK CIRCLE
MILL CIRCLE
SPRUCE CIRCLE
PINE CIRCLE
LINDEN CIRCLE
ELM DRIVE
MAPLE DRIVE
WALNUT DRIVE
CHERRY DRIVE
PEARL DRIVE
HIGH DRIVE
MAIN DRIVE
SUMMER DRIVE
SCHOOL DRIVE
CHURCH DRIVE
PARK DRIVE
MILL DRIVE
SPRUCE DRIVE
PINE DRIVE
LINDEN DRIVE
ELM LANE
MAPLE LANE
WALNUT LANE
CHERRY LANE
PEARL LANE
HIGH LANE
MAIN LANE
SUMMER LANE
SCHOOL LANE
CHURCH LANE
PARK LANE
MILL LANE
SPRUCE LANE
PINE LANE
LINDEN LANE
ELM WAY
MAPLE WAY
WALNUT WAY
CHERRY WAY
PEARL WAY
HIGH WAY
MAIN WAY
SUMMER WAY
SCHOOL WAY
CHURCH WAY
PARK WAY
MILL WAY
SPRUCE WAY
PINE WAY
LINDEN WAY
ELM ROAD
MAPLE ROAD
WALNUT ROAD
CHERRY ROAD
PEARL ROAD
HIGH ROAD
MAIN ROAD
SUMMER ROAD
SCHOOL ROAD
CHURCH ROAD
PARK ROAD
MILL ROAD
SPRUCE ROAD
PINE ROAD
LINDEN ROAD
ELM STREET
MAPLE STREET
WALNUT STREET
CHERRY STREET
PEARL STREET
HIGH STREET
MAIN STREET
SUMMER STREET
SCHOOL STREET
CHURCH STREET
PARK STREET
MILL STREET
SPRUCE STREET
PINE STREET
LINDEN STREET
ELM COURT
MAPLE COURT
WALNUT

CIVICPLUS

agenda and meeting management

SELECT

(Formerly, CivicClerk)

Agawam, MA
Project Kickoff

Scope of Work

Agenda Management: Premium

- ***Boards: 5***
- ***Display Pages***
  - Public Portal
  - Board Portal

Additional Features

- Boards & Committees Module
- CP Media

Consulting & Training

- 1 hour of consulting
- 4 hours of training
  - Admin Training
  - User Training
  - Agenda Management Training
- Additional training
  - Boards & Committees Module
  - CP Media

Hosting & Support

- Hosting details as listed in contract
- 24/7 emergency support
- Unlimited access to Agenda & Meeting Management Help Center

Implementation Process & Timeline

Phase 1
Introduction

Discuss first steps and spend time gathering information to configure the site and build your process.

Meetings
Kickoff

Phase 2
Trainings, Trial & Consultation

These will be virtual training(s) that can be recorded for future use.

Trainings
Admin
User
Agenda Management

Phase 3
Launch

Perform final review to ensure everything is configured correctly. Launch product.

Launch
Target Launch:

CIVICPLUS

THANK YOU!

Proudly serving over ***4,200*** Clerks across the country

12,000+
Local Governments Inspire our Solutions

100,000+
Administrative Users

340+ Million
Resident Users in the U.S. and Canada

THE ANR HANDBOOK

Approval Not Required Plans

COMMONWEALTH OF MASSACHUSETTS
Deval L. Patrick, Governor
Timothy P. Murray, Lt. Governor

DEPARTMENT OF HOUSING AND COMMUNITY DEVELOPMENT
Tina Brooks, Undersecretary

January, 1997
Revised September, 2010

Commonwealth of Massachusetts
DEPARTMENT OF HOUSING & COMMUNITY DEVELOPMENT
Deval L. Patrick, Governor ◆ Timothy P. Murray, Lt. Governor ◆ Tina Brooks, Undersecretary

Dear Local Official:

Due to the numerous questions that have arisen over the years concerning the "Approval Not Required" (ANR) process of the Subdivision Control Law, we felt it would be beneficial to produce and distribute a publication concerning this issue.

This copy of The ANR Handbook is published by our Division of Community Services which provides a wide range of technical assistance, information services, and grants to municipal governments to assist communities in solving local problems.

We are pleased to offer for the use of planning boards, other municipal officials, and interested persons this edition of The ANR Handbook. Questions regarding this publication should be directed to Donald J. Schmidt at (617) 573-1363 or donald.schmidt@state.ma.us

We trust that this booklet and the services we provide will be helpful to you in carrying out your responsibilities. This publication should be used as a resource and should not be used as a substitute for your reading of either the statute or the court cases that have interpreted the law. When a question of legal interpretation arises, local officials should always seek the advice of their municipal counsel.

Sincerely,

Tina Brooks
Undersecretary

THE ANR HANDBOOK

PLANS NOT REQUIRING APPROVAL UNDER THE SUBDIVISION CONTROL LAW

January, 1997
Revised September, 2010

Prepared by

Donald J. Schmidt, Director
Smart Growth Zoning Program

Department of Housing & Community Development
Division of Community Services

TABLE OF CONTENTS

Chapter	Page
Introduction	1
History	2
Adequacy of a Way	4
Adequacy of a Public Way	8
Adequacy of Access	16
Approving ANR Lots on Subdivision Ways	31
Approving ANR Lots on Existing Adequate Ways	38
Determining ANR Endorsement	42
Endorsing ANR Plans Showing Zoning Violations	45
ANR Statement and One Lot Plans	49
Zoning Protections for ANR Plans	52
ANR and Common Lot Protection	60
ANR and Common Driveways	64
81L Exemption	70
Perimeter Plans	73
Process for Approving Building Lots Lacking Adequate Frontage	77
ANR Process	82
Miscellaneous Court Decision	84

INTRODUCTION

Perhaps no other aspect of the Subdivision Control Law has caused more controversy and headaches at the local government level than the concept of Approval Not Required (ANR) Plans. Over the years, the Department of Housing and Community Development has received numerous inquiries relative to the approval not required process. The most common question asked by local officials is under what circumstances are plans entitled to an endorsement from the Planning Board that "approval under the Subdivision Control Law is not required."

In response to such requests, several issues of the Land Use Manager reviewed the legislative history and relevant case law dealing with Approval Not Required Plans. Due to the response to the Land Use Manager series, it was decided that a publication focusing on this issue would be beneficial to municipal officials, landowners and other interested parties who deal at the local level with the ANR process. In 1990, the Executive Office of Communities and Development prepared and distributed a publication entitled ANR Plans Not Requiring Approval Under the Subdivision Control Law. This publication is the revised edition of that document.

It must be recognized that this publication cannot cover all possible situations. Whenever a question of legal interpretation arises, we would suggest that local officials seek the advice of their municipal counsel.

HISTORY

In most states, subdivision control laws were enacted to address two problems. Early subdivision control statutes were primarily concerned with ensuring that plots of subdivisions be technically accurate and in good form for recording and tax assessment purposes. Later, a concern for the impact of subdivisions on street development within communities emerged; and many statutes were accordingly amended to provide for the regulation of the layout of ways when a subdivision of land occurred.

In Massachusetts, the first comprehensive subdivision control statute was enacted exclusively for the city of Boston in 1891. It provided that no person open a public way until the layout and specifications were approved by the street commissioners. By 1916, similar powers were conferred on Boards of Survey in many cities and towns throughout the Commonwealth. With the revision of the state statute in 1936 (see St. 1936 c. 211), the subdivision control powers were expanded and conferred on Planning Boards.

The Subdivision Control Law, Chapter 41, Sections 81K through 81GG, MGL, essentially in the form we now know it, was enacted in 1953 (see St. 1953 c. 674). This legislation made two significant changes to subdivision control. It stated for the first time the purposes of subdivision control, which are found in Section 81M; and provided for the recording of approval not required plans. The provisions for an endorsement that approval is not required are found in Section 81P.

Under prior Subdivision Control Law legislation, a plan showing lots and ways could be recorded without the approval of the Planning Board if such ways were existing ways and not proposed ways. The purpose of providing for an approval not required process was to alleviate the difficulty encountered by Registers of Deeds in deciding whether a plan showing ways and lots could lawfully be recorded. As explained by Mr. Philip Nichols on behalf of the sponsors of the 1953 legislation, ". . . it seemed best to require the person . . . who contends that (his plan) is not a subdivision within the meaning of the law, because all of the ways shown on the plan are already existing ways, to submit it to the planning board, and if the board agrees with his contention, it can endorse on the plan a statement that approval is not required, and the plan can be recorded without more ado." (see 1953 House Doc. No. 2249, at 55.)

As the Court summarized in Smalley v. Planning Board of Harwich, 10 Mass. App. Ct. 599 (1980), the enactment of the approval not required process by the Legislature was not intended to enlarge the substantive powers of a Planning Board, but rather to provide a simple method to inform the Register of Deeds that the Planning Board was not concerned with a plan **"because the vital access is reasonably guaranteed."**

We are frequently asked for advice as to whether a Planning Board should endorse a plan "approval under the Subdivision Control Law is not required." Chapter 41, Section 81P,

MGL, requires that such an endorsement cannot be withheld unless a plan shows a subdivision. Therefore, whether a plan requires approval or not rests with the definition of "subdivision" as found in Chapter 41, Section 81L, MGL. A "subdivision" is defined in Section 81L as "the division of a tract of land into two or more lots" but there is an exception to this definition. A division of land will not constitute a "subdivision" if, at the time it is made, every lot within the tract so divided has frontage on a certain type of way. Section 81L also requires that the frontage be at least the designated distance as required by the zoning bylaw, and if no distance is required, the frontage must be at least 20 feet.

Basically, the court has interpreted the Subdivision Control Law to impose three standards that must be met in order for lots shown on a plan to be entitled to an endorsement by the Planning Board that "approval under the Subdivision Control Law is not required."

1. The lots shown on such plan must front on one of the three types of ways specified in Chapter 41, Section 81L, MGL;

2. The lots shown on such plan must meet the minimum frontage requirements as specified in Chapter 41, Section 81L, MGL; and,

3. A Planning Board's determination that the vital access to such lots as contemplated by Chapter 41, Section 81M, MGL, otherwise exists.

One of the more interesting aspects of the ANR process, if not the Subdivision Control Law, is the vital access standard. The necessity that the Planning Board determines that vital access exists to the lots shown on a plan before endorsing an ANR plan is not expressly stated in the Subdivision Control Law. The vital access standard has evolved from court decisions. The decisions have been concerned as to whether proposed building lots have practical access and have focused on the following two issues:

1. Adequacy of the way on which the proposed lots front; and

2. Adequacy of the access from the way to the buildable portion of the lot.

ADEQUACY OF A WAY

The first case that dealt with the question of the adequacy of a way was Rettig v. Planning Board of Rowley, 322 Mass. 476 (1955). A plan was presented to the Planning Board showing 15 lots abutting three ways that were created long before the Subdivision Control Law became effective in the Town of Rowley. Two of the roadways shown on the plan were between ten and fourteen feet wide, contained severe ruts and were impassable at times due to heavy rains. The Planning Board determined that the plan constituted a subdivision, which required their approval.

The Subdivision Control Law in effect at that time defined "subdivision" as the "division of a tract of land into two or more lots in such manner as to require provision for one or more new ways, not in existence when the Subdivision Control Law became effective in the . . . town . . . to furnish access for vehicular traffic to one or more of such lots . . . ."

The court found that the ways shown on the plan did not provide adequate access for vehicular traffic. Because of the inadequacy of the ways serving the proposed lots, the court found that the Planning Board did not exceed its authority when they did not endorse the plan.

RETTIG V. PLANNING BOARD OF ROWLEY

332 Mass. 476 (1955)

Excerpts

Wilkins, J. . . .

> The plan must be judged as a whole. Irrespective of the meaning of "way" in Section 81L, and for present purposes taking "way" in the sense of a physical way on the ground, as ruled by the judge, it is plain that Orchard Drive on the ground is not a way "adequate for access for vehicular traffic" to ten of the lots shown on the plan. As recently as 1951, when the subdivision control law became effective in Rowley, it could not in any practical sense have been in existence as a way. All that appeared at the view were outlines of a ten foot roadway, once used by a vehicle or vehicles of unknown character, and ruts and a condition of impassability due to rain. Orchard Drive clearly does not rise even to the dignity of a rough country road, broken and sunken in spots, as is Bowlery Drive off which it leads. Obviously, the plaintiffs propose to make "division of a tract of land into two or more lots in such manner as to require provision for one or more new ways . . . to furnish access for vehicular traffic to one or more of such lots." The decree is reversed and a decree is to be entered stating that the planning board of Rowley did not exceed its authority, and that no modification of its decision is required.

Rettig, 332 Mass. at 481.

The authority of a Planning Board to make a determination as to the adequacy of a way was again noted in Malaguti v. Planning Board of Wellesley, 3 Mass. App. Ct. 797 (1975). The Planning Board had denied endorsement because the proposed building lots did not have frontage on an "adequate way." The trial judge found that not every lot had frontage on a public way and that the way in question was inadequate for vehicular traffic. The court agreed and in citing Rettig found that the Planning Board did not exceed its authority or act in bad faith in refusing to endorse the plan because the plan showed a subdivision. The vital access standard which requires that ways must be safe and convenient for travel was again considered in Richard v. Planning Board of Acushnet, 10 Mass. App. Ct. 216 (1980). In this case, the court looked at ways that had been previously approved in accordance with the Subdivision Control Law. In 1960, the Board of Selectmen, acting as an interim Planning Board, approved a 26 lot subdivision. The Selectmen did not specify any construction standards for the proposed ways, nor did they specify the municipal services to be furnished by the applicant. The Selectmen also failed to obtain the necessary performance guarantee as required in Chapter 41, Section 81U, MGL. Eighteen years after the approval of the subdivision plan by the Board of Selectmen, Richard submitted an ANR plan to the Planning Board. During the 18 year period, the locus shown on the ANR plan had been the site of gravel excavation so that it was now located 25 feet below the grade of surrounding land. The Planning Board refused to endorse the plan. The central issue before the court was whether the lots shown on the ANR plan had sufficient frontage on ways that had been previously approved in accordance with the Subdivision Control Law. The court found that to be entitled to the ANR endorsement, when a plan shows proposed building lots abutting a previously approved way, such way must be built, or the assurance exists that the way will be constructed in accordance with specific municipal standards.

RICHARD V. PLANNING BOARD OF ACUSHNET
10 Mass. App. Ct. 216 (1980)

Excerpts:

Kass, J. . . .

> As stated by the parties, the fundamental question is whether a plan showing lots of sufficient frontage and area to comply with then applicable zoning requirements, fronting on ways shown on a plan previously approved and endorsed in accordance with the Subdivision Control Law, is exempt from further subdivision control . . ., even though those ways have never been built and exist on paper only. Put in that fashion, the question is not susceptible to an answer of uniform application because it fails to take into account significant factual variables.

> For example, if the new plan showed lots of lawful dimensions abutting ways on an earlier approved plan, but the earlier approved plan contained conditions which had not been met, then the new plan would not be exempt from subdivision control and would not be entitled to an "approval not required" endorsement under Section 81P. Costanza & Bertolino, Inc. v. Planning Bd. of North Reading, 360 Mass. 677, 678-681 (1971). In that case, a covenant entered into by the developer pursuant to G.L. c. 41, Section 81U, required him to complete the construction of ways and installation of the municipal services within two years from the date of the execution of the covenant. The developer had not done so, and the court held that the planning board had properly declined to make a Section 81P endorsement.
>
> It follows that in a case where the landowner has filed a bond, or deposited money or negotiable securities, or entered into a covenant to secure the construction of ways and installation of municipal services, and a new plan is presented which merely alters the number, shape and size of the lots, such a plan is entitled to endorsement under Section 81P, "provided every lot so changed still has frontage on a public way . . . of at least such distance, if any, as is then required by . . . by-law . . ." G.L. c. 41, Section 81O; and provided, of course, that conditions for execution of the plan have not already been violated, as was the case in Costanza & Bertolino.
>
> Indeed, the provisions of the fifth paragraph of Section 81U concerning securing of completion of the ways and municipal services of a subdivision plan are mandatory. For all that appears, the Acushnet selectmen, acting as the interim planning board, did not articulate the manner in which the ways were to be constructed, what municipal services were to be furnished or the standards to which that work was to be done. . . . We are of the opinion that exception (b) of the definition of "Subdivision" in Section 81L requires either that the approve ways have been built, or that there exists the assurance required by Section 81U that they will be built. Otherwise, the essential design of the Subdivision Control Law - that ways and municipal services shall be installed in accordance with specific municipal standards - may be circumvented. . . . In the instant case, where the locus is twenty-five feet below the surrounding land, the municipal concern about the safety of the grades of the roads giving access to the lots and about adequate drainage facilities is particularly compelling.

Richard, 10 Mass. App. Ct. at 218-219 (emphasis added).

The Subdivision Control Law gives the Planning Board some discretion in determining the adequacy of a private way. As was noted in Hutchinson v. Planning Board of Hingham, 23 Mass. App. Ct. 416 (1987), a Planning Board has broader powers in determining the adequacy of a way which is not a public way but was a way in existence when the Subdivision Control Law took effect in the community. A Planning Board has the authority to deny an ANR endorsement if the way, in the opinion of the Planning Board, does not have a sufficient width, suitable grades and adequate construction to provide for the needs of vehicular traffic in relation to the proposed use of the land.

In order to qualify as a way in existence, the Land Court, in Coolidge Construction Co., Inc. v. Planning Board of Andover, 7 LCR 75 (1999) (Misc. Case No. 238169), Gould v. Planning Board of Pembroke, 7 LCR 78 (1999) (Misc. Case No. 237217) and Musto v. Medfield Planning Board , 7 LCR 281 (1999) (Misc. Case No. 229690), concluded that a way does not qualify as a "way in existence" if it did not exist on the ground at the time the Subdivision Control Law took effect in the community. As explained in Gould:

> A fair reading of … the subdivision control law … suggests that the legislature intended merely to recognize ways already in use at the time the subdivision control law became effective, provided such ways offer adequate access, and not to create a mechanism to circumvent the subdivision review process for ways newly constructed within the layout of previously delineated 'paper streets.

In Musto it was noted that the existence of the way and the adequacy of the way are not synonymous. In determining the adequacy of a way that was in existence prior to the Subdivision Control Law taking effect, a Planning Board must consider the present condition of the way in relationship to its rules and regulations. In Barton Properties, Inc. v. Hetherington, 4 LCR 293 (1996) (Misc. Case No. 223621) and Centore v. Town of Georgetown, 11 LCR 1 (2003) (Misc. Case No. 245882), the Land Court decided that the adequacy of the way is determined at the time the ANR plan is submitted to the Planning Board.

ADEQUACY OF A PUBLIC WAY

A statutory private way is a way laid out and accepted by a town, for the use of one or more inhabitants, pursuant to MGL, Chapter 82. In Casagrande v. Town Clerk of Harvard, 377 Mass. 703 (1979), it was argued that a statutory private way was a public way for the purposes of determining whether a plan was entitled to be endorsed "approval not required." The court found that such a way was not as a matter of law a public way for the purposes of subdivision control and that development on a statutory private way would require Planning Board approval unless it could be proven that such a way was both maintained and used as a public way. In Spalke v. Board of Appeals of Plymouth, 7 Mass App. Ct. 683 (1979), the court rejected the argument that the Atlantic Ocean was a public way for access purposes. The close reading by the court as to a qualified public way for the purposes of access is important. However, even if a proposed division of land abuts a public way, the Planning Board must consider the adequacy of the public way.

In Perry v. Planning Board of Nantucket, 15 Mass. App. Ct. 144 (1983), the court looked at the adequacy of access of an existing public way. Perry submitted a two lot ANR plan to the Planning Board. Both lots had the required zoning frontage on Oakland Street, which was a way that had appeared on town plans since 1927. The County Commissioners of Nantucket, by an order of taking registered with the Land Court in 1962, took an easement for the purposes of a public highway. Oakland Street, a public way, had never been constructed. The Planning Board decided that the plan constituted a subdivision because the lots did not front on a public way as defined in the Subdivision Control Law. The court agreed.

PERRY V. PLANNING BOARD OF NANTUCKET

15 Mass. App. Ct. 144 (1983)

Excerpts:

Greaney, J. . . .

> A "subdivision" for purposes of the Subdivision Control Law, is defined as "the division of a tract of land into two or more lots . . ." A division is excluded from the definition of a subdivision . . . if "at the time when [the division] is made, every lot within the tract so divided has frontage on . . . a public way . . . ." The question for decision is what is intended by the term "public way" in this exclusion.
>
> The Legislature provided, in G.L. c. 82 Sections 1-16, for the layout and establishment of highways within municipalities by county commissioners . . .

When the way is completed, the municipality is required, among other things, to repair and maintain it, and the municipality becomes liable for damages caused by defects. See G.L. c. 84, Sections 1, 15 and 22. . . . .

The Legislature presumably knew of the existing body of statutory law pertaining to public ways when it enacted the exemption from subdivision control . . . The exemptions from subdivision control . . . are important components of the Subdivision Control Law which itself creates a "comprehensive statutory scheme," . . . and which includes among its express purposes the protection of the "safety, convenience and welfare of the inhabitants of the cities and towns" by means of regulation of "the laying out and construction of ways in subdivisions providing access to the several lots therein . . ." We note that the Legislature has provided, consistent with these goals, that planning boards are to administer the law "with due regard for the provision of adequate access to all of the lots in a subdivision by ways that will be safe and convenient for travel; for lessening congestion in such ways and in the adjacent public ways; for reducing danger to life and limb in the operation of motor vehicles; for securing safety in the case of fire, flood, panic and other emergencies; . . . [and] for securing adequate provision for . . . fire, police, and other similar municipal equipment . . . ."

We note further that the exclusions set out in Section 81L, . . . which excuse a plan from subdivision approval, thereby providing a basis for an 81P endorsement, do so with reference to specific objective criteria apparently chosen by the Legislature for the quality of access they normally provide. . . . We conclude that whatever status might be acquired by ways as "public ways" for purposes of other statutes by virtue of their having been "laid out," . . . such ways will not satisfy the requirements of the "public way" exemption in Section 81L, . . . of the Subdivision Control Law, unless they in fact exist on the ground in a form which satisfies the previously quoted goals of Section 81M.

. . . In our view, . . . a board can properly deny an 81P endorsement because of inadequate access, despite technical compliance with frontage requirements, where access is nonexistent for the purposes set out in Section 81M. . . . We also recognize that Section 81M, insofar as it treats the sufficiency of access, is couched primarily in terms of the adequacy of subdivision ways rather than the adequacy of the public ways relied upon by an owner seeking exemption from subdivision control. We do not view these considerations as affecting the soundness of our reasoning. The board's power in these circumstances arises out of the provisions of the subdivision control law itself, read in light of the statutes pertaining to public ways and relevant decisions. The statutory and decisional framework

> provides for orderly land development through the assurance that proper access to all lots within a subdivision will be reasonably guaranteed. Because no way exists on the ground to serve [the] lots. . . . the board was right to require the plan's antecedent approval under the Subdivision Control Law, and its action should not have been annulled.

Perry, 15 Mass. App. Ct. at 149-150, 153-154 (emphasis added).

Relying on the Perry decision, among others, the Hingham Planning Board denied endorsement of a plan where all the proposed lots abutted an existing public way. In Hutchinson v. Planning Board of Hingham, 23 Mass. App. Ct. 416 (1987), the court found that the existing public way provided adequate access and that the Planning Board had exceeded its authority in refusing to endorse the plan.

Hutchinson proposed to divide a 17.74 acre parcel on Lazell Street in Hingham into five lots. Lazell Street was a public way that was used by the public and maintained by the Town of Hingham. Each lot met the Hingham zoning bylaw requirements. The Planning Board contended that the plan was not entitled to an endorsement for the following reasons:

1. Lazell Street did not have sufficient width, suitable grades, and adequate construction to provide for the needs of vehicular traffic in relation to the proposed use of land.

2. The frontage did not provide safe and adequate access to a public way.

HUTCHINSON V. PLANNING BOARD OF HINGHAM
23 Mass. App. Ct. 416 (1987)

Excerpts

Dreben, J. . . .

> Citing Perry v. Planning Bd. of Nantucket, 15 Mass. App. Ct. 144 (1983), and Hrenchuk v. Planning Bd. of Walpole, 8 Mass. App. Ct. 949 (1979), the board argues that, even if a way falls within the definition of Section 81L, that is not enough. "[I]t is also necessary that a planning board determine that the way in question . . . satisf[ies] the requirements of G.L. c. 41, Section 81M, which ... include the requirement that the way be safe for motor vehicle travel."
>
> The board misapprehends the Perry and Hrenchuk decisions. Those cases rest on the reasoning of Gifford v. Planning Bd. of Nantucket, 376 Mass.

801 (1978), which held that as an aid in interpreting the exclusions of Sections 81L and 81P the court may look to Section 81M as elucidating the purposes of those exclusions. . . . Thus, even though a statutory exemption (e.g., frontage on a public way) of Section 81L is technically or formally satisfied, if, in fact, there is no practical access to the lots, Section 81L will not apply. . . . .

In sum, where there is the access that a public way normally provides, that is, where the "street [is] of sufficient width and suitable to accommodate motor vehicle traffic and to provide access for fire-fighting equipment and other emergency vehicles," . . . the goal of access under 81M is satisfied, and an 81P endorsement is required.

We turn now to the findings of the judge. He found that Lazell Street is a paved public way, that, except for a portion which is one-way, it is twenty to twenty-one feet wide, about the same width as the other streets in the area, and that it can "provide adequate access to all the proposed lots for the owners, their guests, police, fire, and other emergency vehicles." The judge also found that the road "is as safe to travel upon as any of the hundreds of comparable rural roads that criss-cross the entire Commonwealth."

We do not reach the board's arguments on traffic safety as we do not deem them relevant. We note that even if those arguments were to be considered, the judge's findings on traffic safety are not clearly erroneous and are dispositive. The board's contentions to the contrary are without merit. These findings bring Lazell Street within the "specific objective criteria . . . chosen by the Legislature for the quality of access," . . . which entitle a landowner to an 81P endorsement.

Hutchinson, 23 Mass. App. Ct. at 413, 420-421, FN6 (emphasis added).

Since 1987, the Perry and Hutchinson decisions represented the parameters for determining the adequacy of a public way for the purposes of an ANR endorsement. If proposed lots abutted an unconstructed public way (paper street), the plan was not entitled to an ANR endorsement. However, if the proposed lots abutted an existing public way that was (1) paved, (2) comparable to other ways in the area, and (3) provided adequate access, the plan was entitled to ANR endorsement.

What remained unclear was whether a plan showing lots that abutted an existing substandard or unpaved public way was entitled to an ANR endorsement. In previous decisions, the court had stated that Planning Boards are authorized to withhold ANR endorsement in those unusual situations where the "access implied by the frontage is illusory." The court, however, had not had the opportunity to consider the "illusory"

standard in relation to a public way existing on the ground which was either unpaved or not properly maintained until Sturdy v. Planning Board of Hingham, 32 Mass. App. Ct. 72 (1992).

In Sturdy, the court had to determine whether a public way having certain deficiencies provided suitable access within the meaning of the Subdivision Control Law. Sturdy presented a plan to the Planning Board requesting an approval not required endorsement. The Planning Board denied endorsement and Sturdy appealed. The proposed lots shown on the plan abutted Side Hill Road, which was a public way. A Superior Court judge found that Side Hill Road was a passable woods road of a dirt substance with some packed gravel. It was approximately eleven to twelve feet wide, muddy in spots and close to impassable during very wet portions of the year. The road was wide enough for only one car and it would be very difficult for large emergency vehicles to turn onto Side Hill Road at either end.

Whether Sturdy's plan was entitled to an ANR endorsement depended on whether the access that Side Hill Road afforded was, in fact, illusory. The Superior Court judge determined that the plan was entitled to the ANR endorsement notwithstanding any deficiencies in the way. The Massachusetts Appeals Court agreed.

STURDY V. PLANNING BOARD OF HINGHAM
32 Mass. App. Ct. 72 (1992)

Excerpts:

Dreben J. ...

> ... a planning board may withhold the ANR endorsement (where the tract has the required frontage on a public way) only where the access is "illusory in fact." ... Deficiencies in a public way are insufficient ground for denying the endorsement. The ANR endorsement for lots fronting on a public way, provided for in G.L. c.41, § 81L, is a legislative recognition that ordinarily "lots having such a frontage are fully accessible, and as the developer does not contemplate the construction of additional access routes, there is no need for supervision by the planning board on that score." ... Moreover, since municipal authorities have the obligation to maintain such ways, there is already public control as to how perceived deficiencies, if any, in such public ways are to be corrected. ... .

Sturdy, 32 Mass. App. Ct. at 75-76 (emphasis added).

What was interesting in Sturdy was the Court's observation that deficiencies in a public way are an insufficient ground for denying an ANR endorsement. In Ball v. Planning Board of Leverett, 58 Mass. App. Ct. 513 (2003), landowners relied on such observation to support their argument that as long as access is not illusory the Planning Board may not consider the physical condition of a public way. January Road, a public way, was unpaved with a stonewall along one side and a raised bed of natural gravel in the middle. To be serviceable for a typical automobile approximately 1,000 feet of the way needed to be improved. The required improvements included the clearing of leaf mulch; creating ditches and culverts to prevent groundwater from eroding the road; clearing the topsoil; and laying down and rolling six inches of gravel, twelve to twenty feet wide. A Superior Court judge decided that January Road was a constructed public way rather than a paper street and provided more than nonexistence or illusory access. The judge concluded that although January Road needed improvements such as grading and culverts, such deficiencies did not prevent passage along it by emergency vehicles.

BALL V. PLANNING BOARD OF LEVERETT
58 Mass. App. Ct. 513 (2003)

Excerpts:

Cypher, J. …

> … Most recently, in Gates v. Planning Bd. Of Dighton, 48 Mass. App. Ct. 394, 399 (2000), we stated the perceived tensions between the cases concerning ANR endorsements and questions of physical access, including Perry and Sturdy, as creating "[t]wo categories of access on public ways … . There is the 'could be better but manageable' category and the 'illusory' category. The first category warrants a Section 81P endorsement; the second does not." … .
>
> We must determine then whether the portion of January Road … is merely "deficient" (i.e. "could be better but manageable") or whether it fails to provide acceptable physical access according to the goals of Section 81M (i.e., access is "illusory").
>
> … All of the experts, including the landowners' expert, testified that a two-wheel drive vehicle could not traverse the portion of January Road that fronts upon Lot 1. The fire chief explained that his emergency vehicles would not be able to access Lot 1 from January Road and that the two-wheel drive ambulances … also would not be able to access Lot 1. Admittedly, January Road is more than a paper street; but it provides no practical means of access for emergency vehicles to Lot 1. The uncontradicted evidence at trial established that January Road does not provide access as contemplated

> by Section 81M and that its inadequacies place it beyond the deficiencies of the way at issue in Sturdy and beyond the 'could be better but manageable" category referred to in Gates.

Ball, 58 Mass. App. Ct. 517-518 (emphasis added).

A public way that is passable but temporarily unusable at certain times of the year may pass the vital access test. In Sturdy, the Court noted that the public way was close to impassable during very wet portions of the year. We assume from the Sturdy decision that, although more difficult, the way was still passable during the wet season. However, in Long Pond Estates Ltd. v. Planning Board of Sturbridge, 406 Mass. 253 (1989), the court decided that a public way providing principal access to a lot can be temporarily unavailable provided that adequate access for emergency vehicles exists on another way.

In Long Pond, the plaintiff had submitted a plan to the Planning Board for ANR endorsement. The plan showed three lots, each of which had adequate frontage on Champeaux Road, a public way. However, a portion of the way between the proposed lots was within a flood easement held by the United States Army Corps of Engineers, and was periodically closed due to flooding. Between 1980 and 1988, the Corps of Engineers closed the affected portion of the public way on an average of 33 1/2 days a year.

In refusing to endorse the plan, the Planning Board stated that (1) the existence of the flood easement meant that the public way did not provide adequate access for emergency vehicles to the proposed lots and (2) alternative access to the proposed lots through an abutting town would involve excessive response time. A Superior Court judge decided that the plaintiff was entitled to an ANR endorsement. The Planning Board appealed and on its own motion, the SJC transferred the appeal to the High Court from the Appeals Court.

LONG POND ESTATES LTD V. PLANNING BOARD OF STURBRIDGE
406 Mass. 253 (1989)

Excerpts:

Lynch, J. . . .

> . . . As authority for its inquiry into the adequacy of Champeaux Road as a public way, the planning board cites cases upholding denials of ANR endorsements based on restrictions on access to the public roads leading to the proposed developments. See McCarthy v. Planning Bd. of Edgartown, 381 Mass. 86 (1980) (limited access highway); Perry v. Planning Bd. of Nantucket, 15 Mass. App. Ct. 144 (1983) (planned yet unconstructed

highway); Hrenchuk v. Planning Bd. of Walpole, 8 Mass. App. Ct. 949 (1979) (limited access highway).

The periodic flooding of a portion of the public way that exists here does not bring this case within the ambient of McCarthy, Perry, or Hrenchuk. "[P]lanning boards are authorized to withhold 'ANR' endorsements in those unusual situations where the 'access implied by [the] frontage is . . . illusory in fact.' " Corcoran v. Planning Bd. of Sudbury, ante 248, 251 (1989), quoting Fox v. Planning Bd. of Milton, 24 Mass. App. Ct. 572, 574 (1987). Here, adequate access to the proposed lots is available via ways in a neighboring town during the time when a portion of Champeaux Road is closed due to flooding. Moreover, the distance that Sturbridge emergency vehicles must travel to reach the proposed lots using the alternative route is no greater than the distance they must travel to reach numerous other points within Sturbridge. Thus the undisputed facts disclose that the lots meet the literal requirements for an ANR endorsement and that access is available at all times, albeit occasionally on ways of a neighboring town. For these reasons, we find that the planning board exceeded its authority . . . in refusing to endorse the plaintiff's plan "approval under the subdivision control law not required."

Long Pond Estates, Ltd., 406 Mass. at 255 (emphasis added).

The Long Pond decision adds a variation to the practical access theory in that the public way access to a lot can be temporarily unavailable provided that adequate access for emergency vehicles exists on another way.

ADEQUACY OF ACCESS

Not only must a Planning Board consider the adequacy of the existing way, the vital access standard requires an inquiry as to the adequacy of the access from the way to the buildable portion of the lot.

The court was first confronted with the issue of the adequacy of access from the way to the lot in Cassani v. Planning Board of Hull, 1 Mass. App. Ct. 451 (1973). Certain lots shown on a plan were connected to a public way by a long, narrow strip of land that flared out at the street to satisfy the frontage requirement of the zoning bylaw. The Planning Board had originally endorsed the plan as "Approval Not Required" (ANR) but at a later date rescinded their endorsement. Cassani argued that the Planning Board was required as a matter of law to endorse the plan. The Planning Board took the position that the lots were merely connected to the way but did not front on the public way to comply with the frontage requirement of the zoning bylaw. Since meaningful, adequate frontage did not exist, the Planning Board argued that the plan constituted a subdivision that required its approval under the Subdivision Control Law.

Because the court found that a Planning Board cannot rescind an ANR endorsement, it did not reach the substantive issue of whether the Planning Board acted erroneously in originally endorsing the plan. However, the court did express a certain degree of sympathy towards the Planning Board on the question of adequate access when it noted:

> We do not disagree with the contention of the planning board that it ought to have the power to rescind a determination under Section 81P that approval is not required in order better to protect the public interest in preventing subdivisions without adequate provision for access, sanitation and utilities. But if such a power is to be found, it must be found in the Subdivision Control Law, which is a "comprehensive statutory scheme" . . . and not in our personal notations of sound policy. As the statute is clear, we are not at liberty to interpose such notions, but must apply the statute as the Legislature wrote it.

It was not until 1978 that the court would again have the opportunity to consider the adequacy of access from the way to the buildable portion of a lot. Gifford v. Planning Board of Nantucket, 376 Mass. 801 (1978), dealt with a most unusual plan which technically complied with the requirements of the Subdivision Control Law so as to be entitled to an ANR endorsement.

The Nantucket zoning bylaw required a minimum lot frontage of 75 feet. An owner of a 49 acre parcel of land submitted a plan to the Planning Board showing 46 lots and requested an ANR endorsement. Each of the 46 lots abutted a public way for not less than the required 75 feet of frontage. However, the connection of a number of the lots to the public way was by a

long, narrow neck turning at acute angles in order to comply with the 75 foot frontage requirement.

One lot had a neck that was 1,185 feet long having seven changes of direction before it reached Madaket Road which was a paved road and in good condition. The neck narrowed at one stage to seven feet. Another lot had a neck that was 1,160 feet long having six changes of direction before it reached Cambridge Street at a twelve degree angle. Cambridge Street was unpaved and in relatively poor condition. Of all the lots shown on the plan, the necks ranged from forty to 1,185 feet in length. Twenty-nine necks were over 300 feet, sixteen were over 500 feet, and five were over 1,000 feet. Thirty-two necks changed direction twice or more while nine changed three times, one four times, five five times, one six times, and two seven times. Three necks narrowed to ten feet or less and six to not more than 12 feet.

The Planning Board endorsed the plan ANR, and 15 residents commenced an action in Superior Court to annul the Board's endorsement on the grounds that the plan constituted a subdivision. A judgment was entered in favor of the residents, and the landowner appealed to the Appeals Court. The Massachusetts Supreme Court, on its own initiative, ordered direct appellate review.

In deciding the case, the court looked at the purposes of the Subdivision Control Law as stated in Section 81M and noted that "a principal object of the law is to ensure efficient vehicular access to each lot in a subdivision, for safety, convenience, and welfare depend critically on that factor." In reviewing the plan, it was found that it would be most difficult, if not impossible, to use a number of the necks to provide practical vehicular access to the main or buildable portions of the lots. The court concluded that the plan was an obvious attempt to circumvent the purpose and intent of the Subdivision Control Law and that the lots shown on the plan did not have sufficient frontage as contemplated by the Subdivision Control Law.

GIFFORD V. PLANNING BOARD OF NANTUCKET

376 Mass. 801 (1978)

Excerpts

Kaplan, J. . . .

> Where our statute relieves certain divisions of land of regulation and approval by a planning board ("approval . . .not required"), it is because the vital access is reasonably guaranteed in another manner. The guaranty is expressed in Sections 81L and 81P of the statute in terms of a requirement of sufficient frontage for each lot on a public way. In the ordinary case, lots having such a frontage are fully accessible, and as the developer does not

contemplate the construction of additional access routes, there is no need for supervision by the planning board on that score. Conversely, where the lots shown on a plan bordered on a road "not in any practical sense . . . in existence as a way," and thus incapable of affording suitable access to the lots, we insisted that the relevant plan was a subdivision under the then current law. Rettig v. Planning Board of Rowley, 332 Mass. 476, 481 (1955).

If the purpose of a frontage requirement is to make certain that each lot "may be reached by the fire department, police department, and other agencies charged with the responsibility of protecting the public peace, safety and welfare" . . ., then in the plan at bar frontage fails conspicuously to perform its intended purpose, and the master and the judge were right to see the plan as an attempted evasion of the duty to comply with the regulations of the planning board. The measure of the case was indicated by the master (and by counsel at argument before us) in the observation that the developer would ultimately have to join some of the necks to provide ways from lots to the public way: but that is an indication that we have here a subdivision requiring antecedent approval.

We stress that we are concerned here with a quite exceptional case: a plan so delineated that within its provisions the main portions of some of the lots are practically inaccessible from their respective borders on a public way. To hold that such a plan needs approval is not to interfere with the sound application of the "approval not required" technique.

Gifford, 376 Mass. at 807-808 (emphasis added).

Gifford v. Planning Board of Nantucket

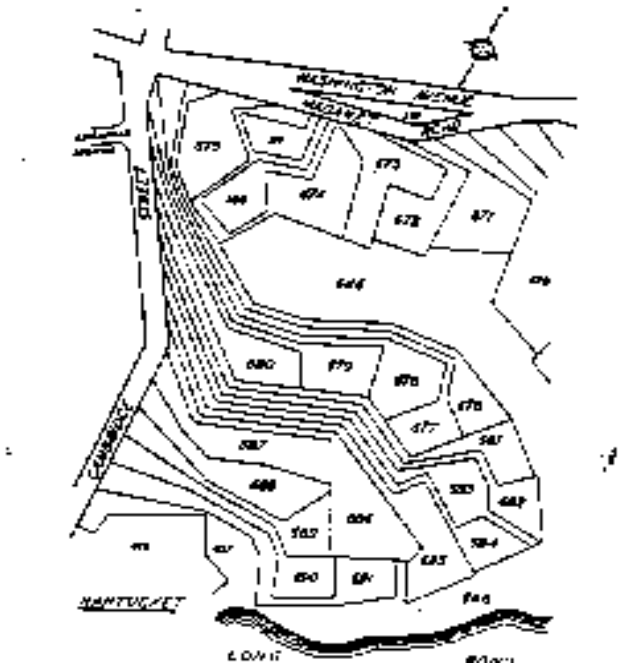

The Gifford decision was a bellwether case as it established the requirement that a proposed building lot have accessibility from the way to the buildable portion of the lot. Hrenchuk v. Planning Board of Walpole, 8 Mass. App. Ct. 949 (1979), was the first case decided after the Gifford that dealt with this requirement. Hrenchuk submitted a plan to the Planning Board requesting an ANR endorsement. All the lots shown on the plan had frontage on Interstate 95, a limited access highway. There was no means of vehicular passage between the highway and any of the lots. The lots could only be reached by use of a 30 foot wide private way, which was not a qualified way for the purposes of the Subdivision Control Law. The court determined that Hrenchuk was not entitled to an ANR endorsement because there was no actual access to Route 95, the public way on which Hrenchuk claimed his lots had frontage. The court also noted that the following elements must be met before a plan can receive an ANR endorsement from the Planning Board.

1. The lots shown on the plan front on one of the three types of ways specified in Chapter 41, Section 81L, MGL; and,

2. The Planning Board determines that adequate access, as contemplated by Chapter 41, Section 81M, MGL, otherwise exists.

One of the more interesting cases dealing with the question of whether proposed building lots actually have access to a way is McCarthy v. Planning Board of Edgartown, 381 Mass. 86 (1980). McCarthy submitted a plan to the Planning Board for an ANR endorsement. The lots shown on the plan each had at least 100 feet of frontage on a public way, which was the minimum frontage requirement of the Edgartown zoning bylaw. However, the Martha's Vineyard Commission (MVC) had previously adopted a regulation that imposed a requirement that "any additional vehicular access to a public road must be at least 1,000 feet measured on the same side of the road from any other vehicular access." The Planning Board voted to deny the requested endorsement because the vehicular access would not be 1000 feet apart, and McCarthy appealed.

McCarthy claimed that the plan did not show a subdivision because every lot had 100 feet of frontage on a public way as required by the Edgartown zoning bylaw. The Planning Board contended that the MVC requirement deprived McCarthy's lots of vehicular access to the public way so the lots did not have frontage for the purposes of the Subdivision Control Law. Citing the Gifford and Hrenchuk decisions, the court agreed with the Planning Board.

> We agree. Whatever the meaning of "frontage" in a particular town by-law, we have read the definition of "subdivision" to refer to "frontage" in terms of the statutory purpose, expressed in Section 81M, to provide "adequate access to all of the lots in a subdivision by ways that will be safe and convenient for travel.

Shortly after the McCarthy decision, the Appeals Court had an opportunity to further define the accessibility issue in Gallitano v. Board of Survey & Planning of Waltham, 10 Mass. App. Ct. 269 (1980). The Gallitanos submitted a plan to the Planning Board requesting an ANR endorsement. The plan showed four lots, each meeting the requirements of the Waltham zoning ordinance for a buildable lot. In the particular district where the lots were located, the zoning ordinance did not specify any frontage requirement. In such a case where a zoning ordinance or bylaw does not specify any frontage requirement, Section 81L requires that proposed lots, to be entitled to an ANR endorsement, must have a minimum of 20 feet of frontage. Each of the lots shown on the plan had frontage on Beaver Street, an accepted public way, for a distance of not less than 20 feet. The access to the buildable portion of one lot was 20 feet wide for a distance of 76 feet where it widened to permit compliance with the width and yard requirements for a buildable lot. This was the lot that raised the most concern with the Planning Board. The Planning Board denied endorsement of the plan apparently inspired by the analysis in the Gifford decision.

The Planning Board sought to establish that despite literal compliance with the lot area and frontage requirements of the zoning ordinance, the lots would be left without access (or without easy access) to municipal services. The Planning Board supported its arguments with affidavits from city officials responsible for fire and police protection,

traffic control, and public works. The affidavits claimed that certain lots intersected the public way at so acute an angle as to make entrance by vehicle difficult or impossible. The access was said to be “blind to oncoming traffic” thus creating a traffic hazard. The affidavits asserted that houses built on the lots would most likely be invisible from the way and would jeopardize fire and police protection in cases of emergencies. Although sympathetic with the Board’s position, the court decided against the Planning Board and stated a general rule to guide Planning Boards in determining whether access exists to the buildable portion of a lot.

GALLITANO V. BOARD OF SURVEY & PLANNING OF WALTHAM

10 Mass. App. Ct. 269 (1980)

Excerpts:

Armstrong, J. . . .

> It is obvious that all of the difficulties complained of are possible even in municipalities which require minimum frontage but which do not regulate the widths or angles of driveways and do not limit the setbacks of dwellings or require that they be visible from the street. It is equally obvious that a zoning ordinance which, like Waltham's, requires building lots to be one hundred feet wide but allows them to have as little as twenty feet of frontage contemplates that some degree of development will be permissible on back lots exempt from planning board control. Such is the choice made by a municipality which fails to expand the twenty-foot minimum frontage requirement of G. L. c. 41, Section 81L. If not a conscious choice, but merely an omission, it is probably one beyond the power of a planning board to rectify: for a planning board controls development principally through its regulations, . . . and it is powerless to pass regulations governing "the size, shape, width, [or] frontage . . . of lots." G. L. c. 41, Section 81Q, as amended through St. 1969, c. 884, Section 3.
>
> Gifford v. Planning Bd. of Nantucket, on which the board relies, involved a plan showing a division of a parcel into forty-six lots, each meeting the frontage and area requirements of Nantucket's zoning by-law, but only by means of long, narrow connector strips, some over a thousand feet long, some narrowing to as little as seven feet in places, some containing changes of direction at angles as sharp as twelve degrees. Holding that such a plan was "an attempted evasion" and should be treated as one showing a subdivision, the court stated: "We stress that we are concerned here with a quite exceptional case: a plan so delineated that within its provisions the main portions of some of the lots are practically inaccessible from their respective borders on a public way." The plan before us is qualitatively

different: access is not impossible or particularly difficult for ordinary vehicles, and such difficulty as there is seems implicit in a zoning scheme which allows frontage as narrow as twenty feet. To permit the board to treat such a plan as subject to their approval would be to confer on the board the power to control, without regulation, the frontage, width, and shape of lots. The Gifford case, if we read it correctly, was not intended thus to broaden the powers of planning boards. The Gifford case does preclude mere technical compliance with frontage requirements in a manner that renders impossible the vehicular access which frontage requirements are intended in part to ensure; it does not create a material issue of fact whenever municipal officials are of the opinion that vehicular access could be better provided for. As a rule of thumb, we would suggest that the Gifford case should not be read as applying to a plan, such as the one before us, in which the buildable portion of each lot is connected to the required frontage by a strip of land not narrower than the required frontage at any point, measured from that point to the nearest point of the opposite sideline.

Gallitano, 10 Mass. App. Ct. at 272-274 (emphasis added).

Gallitano v. Board of Survey & Planning of Waltham

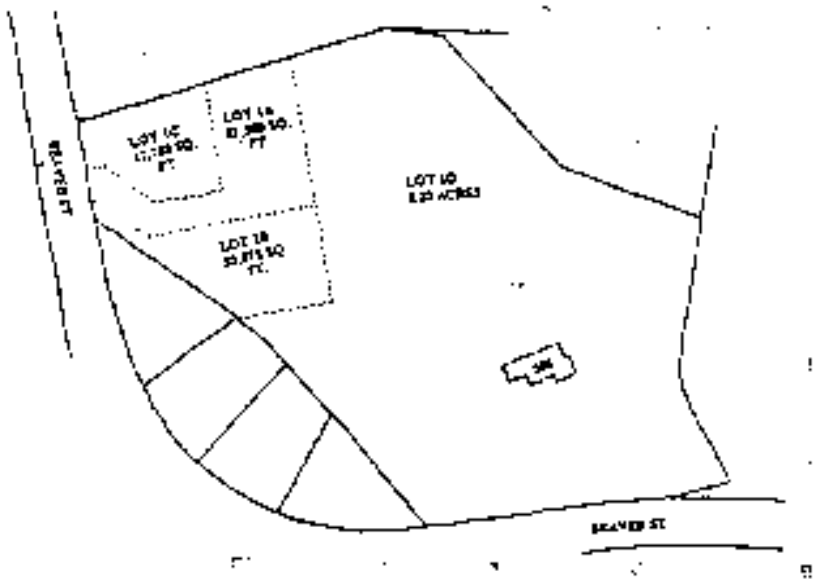

None of the previous cases dealt with a situation where the question of access centered on a topographical situation that might prevent access from the building site to the way. In DiCarlo v. Planning Board of Wayland, 10 Mass. App. Ct. 911 (1984), the court considered whether a steep slope which prevented practical access onto a public way was an appropriate matter for the Planning Board to consider.

In 1980, DiCarlo submitted a subdivision plan showing eight lots, numbered 1 through 8, which was rejected by the Planning Board. One reason given by the Planning Board for such denial was that the proposed grading plan would create a steep slope onto a public way which would prevent adequate access to two lots (lots 1 and 2) fronting on River Road, a public way. DiCarlo decided to create the same lots by filing two separate plans. The first plan, filed in 1981, showed lots 1,2,3, and 8. These lots all had the required frontage on River Road. No grading plan was required and the Planning Board endorsed the plan ANR. The second plan, filed in 1982, showed lots 4,5,6, and 7 as well as the lots that were shown on the ANR plan. It was noted on the plan, however, that the ANR lots were not part of the subdivision but were shown on the plan only for area identification purposes. This plan included a grading plan that would change the grade of lots 1 and 2 to deny those lots practical access to River Road. Unlike the original subdivision plan filed in 1980, this plan showed a 24 foot easement over lots 4 and 5 in favor of lots 1 and 2 to a proposed subdivision road.

A Superior Court judge, in examining the history of the development, considered all eight lots as one basic plan and found that the evidence presented and the 24 foot easement provided lots 1 and 2 with adequate access out of the subdivision. In deciding against DiCarlo, the Appeals Court expressed that Planning Boards must have the opportunity and are responsible for ensuring that adequate access exists to building lots.

DICARLO V. PLANNING BOARD OF WAYLAND

19 Mass. App. Ct. 911 (1984)

Excerpts:

> . . . We need not determine, however, whether the judge's finding was warranted, as we hold that in any event the question of access should, in the first instance, be determined by the board. . . . the submissions and the board's 1982 decision show that the question of access to lots 1 and 2 under the easement was never considered by the board.
>
> While the judge could easily conclude that the board looked at all eight lots in considering the proposed changes in grade, no similar inference can be drawn on the question of access. The 1980 plan did not contain the easements, and, in considering the plan . . ., there was no occasion for the board to look at access to lots 1 and 2. In light of G.L. c. 41, Section 81M,

> and the evidence, it is not a foregone conclusion that the board will find that the easement provides adequate access to lots 1 and 2. . . . .
>
> The plaintiff argues that a remand to the board is inappropriate as matter of law since lots 1 and 2 front on a public way. He claims that the stipulation that "the proposed grades of Lots 1 and 2 . . . would prevent practical access from Lot 1 and 2 to River Road" is irrelevant under Section 81L. Our cases, however, are to the contrary. "[A] principal object of the law [G. L. c. 41, Section 81M] is to ensure efficient vehicular access to each lot in a subdivision, for safety, convenience, and welfare depend critically on that factor." . . . We hold, therefore, that the plaintiff cannot rely on the River Road frontage to preclude a remand on the question of access.

DiCarlo, 19 Mass. App. Ct. at913 (emphasis added).

Since the DiCarlo decision revolved around the submission of a subdivision plan, there was still no court case on point as to what extent a Planning Board could consider topographical issues when reviewing approval not required plans until the Massachusetts Appeals Court decided Corcoran v. Planning Board of Sudbury, 26 Mass. App. Ct. 1000 (1988). In that case, the Appeals Court ruled that a Planning Board could consider the presence of wetlands, which are subject to the Wetlands Protection Act, when reviewing an approval not required plan. The Massachusetts Supreme Court granted further appellate review and reversed the decision of the Appeals Court.

Corcoran had submitted a six lot ANR plan to the Planning Board. Each lot had the required frontage on a public way. The ANR plan showed wetland areas between the buildable portions of some of the lots and the public way.

The plan also showed a 25 foot wide common driveway. Presumably, the proposed driveway would provide access to those lots which could not directly access onto the public way. The Planning Board refused to endorse the plan and Corcoran appealed.

The Planning Board argued that even though Corcoran's plan met the statutory requirements for an ANR endorsement, such technical compliance alone was not enough. The Planning Board claimed that Corcoran was not entitled to an endorsement because the presence of wetlands on the lots prevented practical access to buildable sites in the rear of several of the lots. The Planning Board also noted the judge's finding that not all of the lots could accommodate both a house and its accompanying septic system on dry areas between the road and the wetland.

The Planning Board maintained that this case was governed by Gifford v. Planning Board of Nantucket, 376 Mass. 801 (1978), and other decisions which have held that technical compliance with the frontage requirement of the Subdivision Control Law does not in itself

entitle a plan to an ANR endorsement. The SJC disagreed that the rationale contained in Gifford and subsequent cases was applicable to Corcoran's plan.

CORCORAN V. PLANNING BOARD OF SUDBURY
406 Mass. 248 (1989)

Excerpts:

Lynch, J. . . .

> Here, by contrast, there is no question that the frontage provides adequate vehicular access to the lots. The presence of wetlands on the lots does not raise a question of access from the public way, but rather the extent to which interior wetlands can be used in connection with structures to be built on the lots. Wetlands use is a subject within the jurisdiction of two other public agencies, the conservation commission of Sudbury and the DEQE. The conservation commission and the DEQE are also authorized to determine the threshold question whether the wet areas are in fact wetlands subject to regulation. This determination involves questions of fact concerning the kind of vegetation in the area in question and whether the wetlands are significant.
>
> Gifford was not intended to broaden significantly the powers of planning boards. See Gallitano v. Board of Survey & Planning of Waltham, 10 Mass. App. Ct. 269, 273 (1980). The guiding principle of Gifford and its progeny is that planning boards are authorized to withhold "ANR" endorsements in those unusual situations where the "access implied by [the] frontage is . . . illusory in fact." Fox v. Planning Bd. of Milton, 24 Mass. App. Ct. 572, 574 (1987). We conclude that the existence of interior wetlands, that do not render access illusory, is unlike the presence of distinct physical impediments to threshold access or extreme lot configurations that do. That the use of the wetlands is, or must be, subject to the approval of other public agencies (G. L. c. 131, section 40) does not broaden the scope of the board's powers.
>
> The judgment of the Land Court is affirmed. The plaintiffs' plan should be endorsed "approval under the subdivision control law not required."

Corcoran, 406 Mass. at 251-252, FN4 (emphasis added).

In Corcoran, the court decided that a Planning Board cannot deny an ANR endorsement in those instances where other permitting approvals may be necessary before practical access

exists from the way to the building site. Therefore, the necessity of obtaining wetlands approval under G.L. 131, Section 40, a Title 5 permit, or insuring the availability of water pursuant to G.L. 40, Section 54 are not relevant considerations when reviewing an ANR plan. However, a Planning Board review can consider extreme topographical conditions as the Court qualified its decision when it noted that the existence of wetlands that do not render access illusory is a different situation than when there exists a distinct physical impediment or unusual lot configuration which would bar practical access.

The court again looked at the wetlands issue in Gates v. Planning Board of Dighton, 48 Mass. App. Ct. 394 (2000), and concluded that the Planning Board was correct in denying ANR endorsement because the existence of wetlands prevented practical, safe and efficient access to the buildable portions of the proposed lots. In this case, the land owner proposed to divide his parcel into twelve lots. One lot had conforming frontage on Milken Avenue, which was a public way. The remaining eleven lots had frontage on Tremont Street, which was also a public way.

As to the eleven lots on Tremont Street, the front land was wetlands and unsuitable for residential construction. Leaving aside practicality and the necessity of other public approvals, the developer's engineer said access from Tremont Street was theoretically possible. To reach the portions of the lots from Tremont Street where a house could be built, it would be necessary to build driveways on bridges over the wetlands. In the case of six of those lots the bridges would be about 2,000 feet long.

The developer's professional engineer conceded at trial that approaching the lots from Tremont Street would be an "environmental disaster" as well as an economic calamity. His plan showed alternate access from other points and at those points the frontage was less than the 175 feet required under the Dighton zoning bylaw. Access for eight lots was to be achieved by constructing an extension to Chase Street, which was an existing private way. A common driveway was also proposed with a cul-de-sac for a vehicular turn around.

The court reminded the developer that the object of the Subdivision Control Law and the task of the Planning Board is to ensure, by regulating their design and construction, safe and efficient roadways to lots that do not otherwise have safe and efficient access to an existing public roadway. In upholding the ANR denial, the court concluded that the proposed Chase Street extension and common driveways constituted a road system which required approval by the Planning Board under the Subdivision Control Law.

Gates v. Planning Board of Dighton

Is a plan entitled to ANR endorsement if a distinct physical impediment exists that prevents practical access but can be removed at a later date so that each lot would have practical access onto a public way? The court, in Poulos v. Planning Board of Braintree, 413 Mass. 359 (1992), shed some light on this issue.

Poulos owned a parcel of land that abutted a paved public way in the town of Braintree. He submitted a plan to the Planning Board requesting an ANR endorsement from the Planning Board. The plan showed 12 lots, each lot having the minimum 50 feet of frontage on a public way as required by the Braintree zoning bylaw. However, there was a guardrail along the street extending for about 659 feet between the paved way and the frontage of eight lots shown on the plan. The State Department of Public Works had installed the guardrail due to the existence of a steep downward slope between the public way and portions of the property owned by Poulos. The Board denied ANR endorsement because the lots had no practical access to the street, and Poulos appealed to the Land Court.

The Land Court judge found that the policy of the State Department of Public Works is to remove guardrails when the reason for their installation no longer exists. Neither State nor local approval would be required for Poulos to regrade and fill his property so as to eliminate the slope. An order of conditions authorizing such filling had been issued to Poulos by the Braintree Conservation Commission. The judge concluded that neither the slope nor the guardrail constituted an insurmountable impediment and found that adequate access existed from the public way to the lots. He based his decision on the fact that there was nothing to prevent Poulos from filling and regrading his property which would result in the removal of the slope and therefore eliminate the need for the guardrail. The Planning Board appealed and the Massachusetts Appeals Court reversed the decision of the Land Court judge. The Massachusetts Supreme Judicial Court allowed further appellate review and agreed with the Appeals Court.

POULOS v. PLANNING BOARD OF BRAINTREE
413 Mass. 359 (1992)

Excerpts:

O'Connor, J. ...

> Planning boards may properly withhold the type of endorsement sought here when the "access implied by the frontage is...illusory in fact." ... The plaintiff argues that the access is not illusory in this case because, as the judge determined, the plaintiff could regrade the slope, and regrading would result in the DPW's removal of the guardrail, which would no longer be needed. The plaintiff also argues that, subject to reasonable restrictions, he has a common law right of access from the public way to his abutting lots that would require the DPW to remove the guardrail if it were not to do so voluntarily. ...
>
> We conclude, as did the Appeals Court, that c. 41, §§ 81L & 81M, read together, do not permit the endorsement sought by the plaintiff in the absence of **present** adequate access from the public way to each of the plaintiff's lots. It is not enough that the plaintiff proposes to regrade the land in a manner satisfactory to the DPW and that the DPW may respond by removing the guardrail. In an analogous situation, the Appeals Court upheld the refusal of a planning board to issue an "approval not required" endorsement where the public way shown on the plan did not yet exist, even though the town had taken the land for future construction of a public street. The Appeals Court concluded that public ways must in fact exist on the ground" to satisfy the adequate access standard of c. 41, § 81M. Perry v. Planning Bd. of Nantucket, supra at 146, 150-151. While Perry dealt with nonexistent public ways, and this case deals with nonexistent ways of

> access, the principle is the same. There should be no endorsement in the absence of existing ways of access.
>
> In addition, we reject the argument, based on Anzalone v. Metropolitan Dist. Comm'n, supra, that, at least after regrading, the plaintiff would have a common law right of access that would entitle him to the requested endorsement. It is not a right of access, but rather actual access, that counts. In Fox v. Planning Bd. of Milton, supra at 572-573, the Appeals Court held that abutting lots had adequate access to a Metropolitan District Commission (MDC) parkway, not merely because the abutter possessed a common law right of access, but because, in addition, the MDC had granted the landowner a permit for a common driveway to run across an MDC green belt bordering the parkway. In the present case, the plaintiff has not received such an approval.

Poulos, 413 Mass at 361-362 (emphasis added).

Relying on Poulos, the Lincoln Planning Board denied an ANR endorsement in Hobbs Brook Farm Property Company Limited Partnership v. Planning Board of Lincoln, 48 Mass. App. Ct. 403 (2000). Hobbs Brook submitted a five lot ANR plan to the Planning Board. Each lot had at least the 120-foot minimum frontage required by the Lincoln zoning bylaw although the frontage on four lots was partially obstructed by a metal guardrail or concrete Jersey barrier. However, each lot had unobstructed access ranging from twenty-two feet to eighty-seven feet. Hobbs Brook needed curb cuts from the Massachusetts Department of Highways (MDH) because all the lots abutted State Route 2. MDH had advised Hobbs Brook that it would not issue a curb cut permit until the town approved the plan.

The Planning Board denied ANR endorsement on the grounds that (1) access to Route 2 was extraordinarily unsafe and dangerous; (2) the owner had not obtained curb cut permits from the MDH; and (3) guardrails, Jersey barriers, and Cape Cod berms might impede access along the full length of the 120 feet required as frontage. The court decided that none of the reasons stated by the Planning Board justified the denial of the plan. As to the guardrails, Jersey barriers, and Cape Cod berms, those partial obstructions did not have the physical barrier effect described in Poulos. As previously noted, in that case there was a guardrail along almost the entire frontage of eight of the twelve lots shown on the plan. There was also a sharp drop in the grade of land behind the guardrail. Here, by comparison, the court concluded that adequate access existed to each of the lots.

> It is simply not correct, as the planning board argues, that the entire frontage required for a lot under Lincoln's zoning by-law must be unobstructed. The by-law makes no such statement. Moreover, the purpose of the minimum frontage requirement in zoning codes deals with the

spacing of buildings and the width of lots as well as access. For purposes of access, it is worth remembering, twenty feet is the minimum frontage required by c.41, s. 81L, although we do not intimate that the MDH or other authority having jurisdiction may not impose a higher standard.

APPROVING ANR LOTS ON SUBDIVISION WAYS

Under the Subdivision Control Law, one method for amending a previously approved subdivision plan is found in MGL, Chapter 41, § 81W, which provides in part that:

> A planning board, on its own motion or on the petition of any person interested, shall have the power to ... amend ... its approval of a plan of a subdivision ... . All of the provisions of the subdivision control law relating to the submission and approval of a plan of a subdivision shall, so far as apt, be applicable to the ... amendment ... of such approval and to a plan which has been changed under this section.

Another method for amending a previously approved subdivision plan can be found in MGL, Chapter 41, § 81O which provides in part that:

> After the approval of a plan ... the number, shape and size of the lots shown on a plan so approved may, from time to time, be changed without action by the board, provided every lot so changed still has frontage on a public way or way shown on a plan approved in accordance with the subdivision control law for at least such distance, if any, as is then required ... and if no distance is so required, has such frontage of at least twenty feet.

The process for amending a subdivision plan pursuant to § 81W is the same process that a Planning Board must follow when approving the original subdivision plan. Rather than going through the public hearing process, Section 81O allows a developer/landowner, as a matter of right, to change the number, shape and size of lots shown on a previously approved subdivision plan. A developer/landowner may also submit an ANR plan when changing the number, shape, and size of lots shown on a previously approved subdivision plan. What must a Planning Board consider when reviewing an ANR plan where the proposed lots abut a way shown on a plan that has been previously approved and endorsed by the Planning Board pursuant to the Subdivision Control Law ?

Before endorsing an ANR plan where the lots shown on a plan abut such a way, the court has determined that a Planning Board should consider the following:

1. Are the approved ways built or is there a performance guarantee in place, as required by MGL, Chapter 41, § 81U, that they will be built?

2. Was there a condition placed on the previously approved subdivision plan which has not been met or which would prevent further subdivision of the land?

MGL, Chapter 41, § 81U provides several techniques for enforcement of the Subdivision Control Law. A Planning Board, before endorsing its approval of a subdivision plan, is required to obtain an adequate performance guarantee to insure that the construction of the ways and the installation of municipal services will be completed in accordance with the rules and regulations of the Planning Board. The court has decided that a plan is not entitled to an ANR endorsement unless the previously approved subdivision way shown on the ANR plan has been built or there is a performance guarantee assuring that the way will be built.

In Richard v. Planning Board of Acushnet, 10 Mass. App. Ct. 216 (1980), the Board of Selectmen, acting as an interim Planning Board, approved a 26 lot subdivision. The Selectmen did not specify any construction standards for the proposed ways, nor did they specify the municipal services to be furnished by the applicant. The Selectmen also failed to obtain the necessary performance guarantee. Eighteen years after the approval of the subdivision plan by the Board of Selectmen, Richard submitted an ANR plan to the Planning Board. During the 18 year period, the locus shown on the ANR plan had been the site of gravel excavation so that it was now 25 feet below the grade of surrounding land. The Planning Board refused to endorse the plan. The central issue before the court was whether the lots shown on the ANR plan had sufficient frontage on ways that had been previously approved in accordance with the Subdivision Control Law. The court found that to be entitled to the ANR endorsement, when a plan shows proposed building lots abutting a previously approved way, such way must be built, or the assurance exists that the way will be constructed in accordance with specific municipal standards. Since there was no performance guarantee, Richard's plan was not entitled to ANR endorsement.

A Planning Board, when approving a subdivision plan, has the authority to impose reasonable conditions. A Planning Board may impose a condition which can result in the automatic rescission of a subdivision plan. A Planning Board may also impose a condition which can limit the ability of a developer/landowner to further subdivide the land shown on the plan without modifying or rescinding the limiting condition through the § 81W process. Therefore, in reviewing an ANR plan where the proposed lots abut a previously approved subdivision way, a Planning Board should check for the following:

1. Has the previously approved subdivision plan expired for failure to meet a specific condition?

2. Does the previously approved subdivision plan contain a condition which prevents the land shown on the plan from being further subdivided?

The issue of an automatic rescission of a previously approved subdivision plan was discussed in Costanza & Bertolino, Inc. v. Planning Board of North Reading, 360 Mass. 677 (1971). In that case, the Planning Board approved a subdivision plan on the condition that the developer complete all roads and municipal services within a specified period of time or else the Planning Board's approval would automatically be rescinded. The Board voted its approval and endorsed the plan with the words "Conditionally approved in accordance with G.L. Chap. 41, Sec. 81U, as shown in agreement recorded herewith." The agreement referred to was a covenant which contained the following language:

> The construction of all ways and installation of municipal services shall be completed in accordance with the applicable rules and regulations of the Board within a period of two years from date. Failure to so complete shall automatically rescind approval of the plan.

After the expiration of the two-year time period, the landowner submitted a plan to the Planning Board requesting an "approval not required" endorsement. The plan showed a portion of the lots that were shown on the previously approved definitive plan which abutted a way which was also shown on the plan. The landowner's position was that he was entitled to an ANR endorsement since the lots shown on this new plan abutted a way that had been previously approved by the Planning Board pursuant to the Subdivision Control Law. The Planning Board denied endorsement. The court found that the automatic rescission condition was consistent with the purposes of the Subdivision Control Law and that the Planning Board could rely on that condition when considering whether to endorse a plan "approval not required". Since the ways and installation of municipal services had not been completed in accordance with the terms of the conditional approval, the court held that the plan before the Board constituted a "subdivision" and was not entitled to the ANR endorsement. A similar result was also reached in Campanelli, Inc. v. Planning Board of Ipswich, 358 Mass. 798 (1970).

In SMI Investors(Delaware), Inc. v. Planning Board of Tisbury, 18 Mass. App. Ct. 408 (1984), the Planning Board approved a definitive subdivision plan with the notation stating that "All building units will be detached as covenanted" and a covenant to that effect was executed. At a later date, the landowner submitted a plan for ANR endorsement showing building lots abutting ways that were shown on the previously approved subdivision plan. The lots shown on the ANR plan were of such a size to accommodate a multi-family housing development. The Planning Board denied ANR endorsement.

SMI INVESTORS (DELAWARE), INC. V. PLANNING BOARD OF TISBURY
18 Mass. App. Ct. 408 (1984)

Excerpts:

Armstrong, J. ...

> ... the 1973 [definitive] plan was approved subject to a condition that all dwellings erected on the lots shown thereon be detached. The imposition of that condition was not appealed, and its propriety is not now before us. ...The 1981 [ANR] plan showed the same roads but altered lot lines. The plan also showed that the lots are designed to serve multi-family dwellings. The plaintiff asked the planning board to disregard the proposed use, but this it could not demand as of right. …
>
> The application for the § 81P endorsement was necessarily predicated on the approval of the 1973 plan, which remained contingent on acceptance of the condition. As the 1981 plan does not contemplate compliance with the condition, it is, in effect, a new plan, necessitating independent approval. We need not consider whether the plaintiff might have been entitled to a § 81P endorsement if each lot shown on the plan had been expressly made subject to the condition on the 1973 plan ... The record in the case before us makes clear that the plaintiff did not seek such a qualified endorsement ... .
>
> It follows that the judge did not err in ruling that the planning board was correct in refusing the § 81P endorsement.

SMI Investors (Delaware), Inc., 18 Mass. App. Ct. at 412-413.

In Hamilton v. Planning Board of Beverly, 35 Mass. App. Ct. 386 (1993), the court held that the Planning Board did not modify or waive a condition imposed on a previously approved subdivision plan by endorsing a subsequent plan "approval not required." In Hamilton, the Beverly Planning Board approved a five lot definitive plan on the stated condition that "This subdivision is limited to five (5) lots unless a new plan is submitted to the Beverly Planning Board which meets their full standards and approval." Seven years later, Hamilton, an owner of one of the lots shown on the 1982 definitive plan, submitted an ANR plan to the Planning Board. He wished to divide his lot into two lots which would meet the current lot area and lot frontage requirements of the Beverly Zoning Ordinance. The Planning Board endorsed the plan. Thereafter, Hamilton applied for a building permit to erect a single-family residence on one of the newly created lots. The Building Inspector was made aware of the condition noted on the 1982 definitive plan that had limited the subdivision to five lots. On the strength of that limitation, the Building Inspector declined to

issue the building permit. On appeal, Hamilton argued that the "approval not required" endorsement superseded the limiting condition imposed on the 1982 definitive plan.

HAMILTON V. PLANNING BOARD OF BEVERLY

35 Mass. App. Ct. 386 (1993)

Excerpts:

Kass, J. ...

> Approval of a subdivision plan involves procedures, including a public hearing (G. L. c. 41, § 81T) as well as open sessions of the planning board at which the proposed division of a tract of land into smaller lots is carefully reviewed so as to meet design criteria and certain policy objectives relating to streets (with emphasis on maximizing traffic convenience and minimizing traffic congestion), drainage, waste disposal, catch basins, curbs, access to surrounding streets, accommodation to fire protection and policing needs, utility services, street lighting, and protecting access to sunlight for solar energy. ...
>
> The number of lots in a subdivision has a bearing on those considerations. What might be an adequate access road or waste disposal system for five lots is not necessarily adequate for seven or ten. For that reason a planning board may limit the number of lots in a subdivision. ... If it does so, the board must, as here, note the lot number limitation on the approved plan, which becomes a matter of record. Otherwise, under G.L. c. 41, § 81O, the number, shape and size of the lots shown on a plan may be changed as a matter of right, provided every lot still has frontage that meets the minimum requirements of the city or town in which the land is located.
>
> Under G.L. c. 41, § 81W, a person having a cognizable interest may petition the planning board for modification of an approved subdivision plan. Action by a planning board on such a petition for modification incorporates all the procedures attendant on original approval, including, therefore, a public hearing. Section 81W also provides that no modification may affect the lots in the original subdivision which have been sold or mortgaged.
>
> The provisions built into §§ 81T and 81W, which are designed to protect purchasers of lots in a subdivision and the larger public, would be altogether - and easily - subverted if an approved plan could be altered by the simple expedient of procuring a § 81P "approval not required" endorsement. All that is required to obtain such an endorsement is presentation to a planning board of a plan that shows lots fronting on a public street or its functional

> equivalent, see G.L. c. 41, § 81L, with area and frontage that meet local municipal requirements. The endorsement of such plan is a routine act, ministerial in character, and constitutes an attestation of compliance neither with zoning requirements nor subdivision conditions. ... Restrictions in an approved subdivision plan are binding on a building inspector. ... .
>
> The limited meaning which may be ascribed to a § 81P endorsement and the ministerial nature of the endorsement defeat the argument of the plaintiffs that the endorsement constituted a waiver of the five-lots limitation - prescinding from the question whether the board, for reasons we have discussed, could waive the limitation, thus altering the plan, without a public hearing. ...

Hamilton, 35 Mass. App. Ct. at 388-389 (emphasis added).

As Judge Kass noted in Hamilton, restrictions in an approved subdivision plan are binding on a building official. Specifically, MGL, Chapter 41, § 81Y provides that a building inspector cannot issue a building permit until satisfied that:

> "... the lot on which the building is to be erected is not within a subdivision, or that a way furnishing the access to such lot as required by the subdivision control law is shown on a plan recorded or entitled to be recorded ... and that any condition endorsed thereon limiting the right to erect or maintain buildings on such lot have been satisfied, or waived by the planning board, ...

MGL, Chapter 41, § 81P further provides that a statement may be placed on an ANR plan indicating the reason why approval is not required under the Subdivision Control Law. As was noted by the court in SMI Investors, if a Planning Board believes its endorsement may tend to mislead buyers of lots shown on a plan, they may exercise their powers in a way that protects persons who will rely on the endorsement. Before endorsing a plan "approval not required" where the proposed lots abut a way shown on a previously approved and endorsed subdivision plan, the Planning Board should review the subdivision plan to see if there is any limiting condition which would prevent the land shown on the subdivision plan from being further subdivided. If no such condition exists but there were other conditions imposed, it may be prudent to place a notation on the ANR plan indicating that the lots shown on the plan abut a way which has been conditionally approved by the Planning Board pursuant to the Subdivision Control Law. Hopefully, this notation will alert a building official to review the previously approved subdivision plan to determine if there is any condition which would prevent the issuance of a building permit. If the subdivision way shown on the ANR plan has not been constructed, the Planning Board should check to make sure that there exists a performance guarantee as required by the Subdivision Control Law. If the construction of such way is secured by a covenant, the Planning Board may want

to consider placing a statement on the ANR plan which will alert a future buyer of any lot shown on the plan to the existence of such a covenant.

A Planning Board should check with municipal counsel if there is any question concerning the applicability of the covenant to the lots shown on the ANR plan.

APPROVING ANR LOTS ON EXISTING ADEQUATE WAYS

In determining whether a proposed building lot has adequate frontage for the purposes of the Subdivision Control Law, MGL, Chapter 41, § 81L provides that the proposed building lots must front on one of three types of ways:

> (a) a public way or a way which the municipal clerk certifies is maintained and used as a public way,
>
> (b) a way shown on a plan approved and endorsed in accordance with the Subdivision Control Law, or
>
> (c) a way in existence when the Subdivision Control Law took effect in the municipality having, in the opinion of the Planning Board, suitable grades, and adequate construction to provide for the needs of vehicular traffic in relation to the proposed use and for the installation of municipal services to serve such use.

In determining whether a lot has adequate frontage for zoning purposes, many zoning bylaws contain a definition of "street" or "way" which includes the types of ways defined in the Subdivision Control Law. The fact that a lot may abut a way which is defined in the Subdivision Control Law does not mean the lot complies with the frontage requirement of the local zoning bylaw.

Where a zoning bylaw allows lot frontage to be measured along a way which in the opinion of the Planning Board has sufficient width, suitable grades, and adequate construction for vehicular traffic, there must be a specific determination by the Planning Board that the way meets such criteria. In Corrigan v. Board of Appeals of Brewster, 35 Mass. App. Ct. 514 (1993), the court determined that a lot abutting such a way does not have zoning frontage unless the Planning Board has specifically made that determination.

In Corrigan, the Planning Board had given an ANR endorsement to a plan of land showing the lot in question. At the direction of the Land Court, the Planning Board noted on the ANR plan that "No determination of compliance with zoning requirements has been made or is intended." At a later date, the Building Inspector denied a building permit because the lot lacked frontage on a "street" as defined in the Brewster Zoning Bylaw. The Brewster Zoning Bylaw defined a "street" in the following way:

> (i) a way over twenty-four feet in width which is dedicated to public use by any lawful procedure;

> (ii) a way which the town clerk certifies is maintained as a public way;
>
> (iii) a way shown on an approved subdivision plan; and
>
> (iv) a way having in the opinion of the Brewster Planning Board sufficient width, suitable grades and adequate construction to provide for the needs of vehicular traffic in relation to the proposed uses of the land abutting thereon or served thereby, and for the installation of municipal services to serve such land and the buildings erected or to be erected thereon.

The Building Inspector denied the building permit because the lot did not abut a public way which is over twenty-four feet in width as noted in (i) above. The Building Inspector's decision did not discuss whether the definition of street as defined in (iv) above was applicable to the lot in question.

On appeal to the court, Corrigan argued that the previous ANR endorsement by the Planning Board constituted a zoning determination by the Planning Board that the way shown on the plan had sufficient width, suitable grades, and adequate construction as required by the Brewster Zoning Bylaw. Corrigan's argument was that the Planning Board could not have given its ANR endorsement unless the Board determined that the lots shown on the plan fronted on one of the three types of ways specified in the Subdivision Control Law. Since the way shown on the ANR plan was not (a) a public way or, (b) a way shown on a plan approved and endorsed by the Planning Board in accordance with the Subdivision Control Law, Corrigan concluded that the Planning Board must have determined that the way was in existence prior to the Subdivision Control Law and had suitable width and grades and adequate construction to provide for the needs of vehicular traffic in relation to the proposed use of land and that determination also constituted the favorable determination by the Planning Board required by the Brewster Zoning Bylaw.

CORRIGAN V. BOARD OF APPEALS OF BREWSTER

35 Mass. App. Ct. 514 (1993)

Excerpts:

Gillerman, J. ...

> The argument is appealing. If the Planning Board has in fact decided that a lot has adequate frontage on a "street" under § 81L of the Subdivision Control Law because it is adequate in all material respects for vehicular traffic, then it is wasteful, if not silly, not to extend that decision to the resolution of the same issue by the same board applying the same criteria under the Brewster zoning by-law.

Previous decisions of this court, nevertheless, have repeatedly pointed out that a § 81P endorsement does not give a lot any standing under the zoning by-law. See Smalley v. Planning Bd. of Harwich, 10 Mass. App. Ct. 599, 603 (1980). There we said, "In acting under § 81P, a planning board's judgment is confined to determining whether a plan shows a subdivision."... Smalley, however, involved a lot with less than the minimum area requirements, ... and we rightly rejected the argument that a § 81P endorsement would constitute a decision that the unrelated requirements of the Harwich zoning code had been met. ...

Another decision of major importance is Arrigo v. Planning Bd. of Franklin, 12 Mass. App. Ct. 802 (1981). There we held that § 81L is not merely definitional, but imposes a substantive requirement that each lot have frontage on a "street" for the distance specified in the zoning by-law, or absent such specification, twenty feet, and that § 81R gives the planning board the power to waive strict compliance with the frontage requirements of § 81L, whether that requirement is twenty feet or the distance specified in the zoning by-law. We also held in that case that the waiver by the planning board under § 81R was valid only for the purposes of the Subdivision Control Law and did not operate as a variance by the zoning board of appeals under the different and highly restrictive criteria of G.L. c. 40A, § 10. ... . Arrigo, too, is different from the present case: there the criteria for the grant of the § 81R waiver by the planning board were different from the criteria for the granting of a § 10 variance, ... In Arrigo, there was no reason whatsoever to make the action of one agency binding upon the other.

Here, unlike Smalley and Arrigo, the subject to be regulated is the same for both the Subdivision Control Law and the Brewster zoning by-law (the requirement that the lot have frontage on a "street"), the criteria for a "street" are the same for both (a determination of the adequacy of the way for vehicular traffic), and the agency empowered to make that determination is the same (the Brewster planning board). The difficulty, however, is that the judge found - and we find nothing to the contrary in the record before us - that the Brewster planning board never in fact determined that the way relied upon by the plaintiffs was a "street" within the meaning of § 81L; the record is simply silent as to the route followed by the board in reaching its decision to issue a § 81P endorsement. Given the variety of possible explanations, we should not infer what the planning board did - as the plaintiffs would have us do - and certainly we will not guess as to the board's reasoning.

Corrigan, 35 Mass. App. Ct. at 517-518.

The last sentence of MGL, Chapter 41, § 81P provides that a statement may be placed on an ANR plan indicating the reason why approval under the Subdivision Control Law is not required. Placing a statement on an ANR plan stating the reason for endorsement takes on added importance where a local zoning bylaw authorizes frontage to be measured on a "street" or "way" which in the opinion of the Planning Board provides suitable access. As was noted in Corrigan, in such situations a record must exist that clearly indicates that the Planning Board has made such a determination. Before endorsing such a plan, we would suggest that a Planning Board make a determination that the way shown on the plan provides suitable access and then place a statement on the ANR plan indicating that they have made such a determination.

DETERMINING ANR ENDORSEMENT

In determining whether a plan is entitled to be endorsed "approval under the Subdivision Control Law not required," a Planning Board should ask the following questions:

1. Do the proposed lots shown on the plan front on one of the following types of ways?

   A. A public way or a way which the municipal clerk certifies is maintained and used as a public way.

   Case Notes: Casagrande v. Town Clerk of Harvard, 377 Mass. 703 (1979) (way must be used and maintained as a public way, not just maintained); Spalke v. Board of Appeals of Plymouth, 7 Mass. App. Ct. 683 (1979) (Atlantic Ocean is not a public way for purposes of the Subdivision Control Law); Matulewicz v. Planning Board of Norfolk, 438 Mass. 37 (2002) (planning board denial of ANR overturned because every lot had frontage on a way that town clerk certified was maintained and used as public way).

   B. A way shown on a plan which has been previously approved in accordance with the Subdivision Control Law.

   Case Notes: Richard v. Planning Board of Acushnet, 10 Mass. App. Ct. 216 (1980) (paper street shown on plan approved by selectmen before subdivision control in community, is not a way previously approved and endorsed under the Subdivision Control Law); Costanza & Bertolino, Inc. v. Planning Board of North Reading, 360 Mass. 677 (1971) (where condition of approved definitive plan required that construction of ways shown on such plan be completed in two years or definitive plan is automatically rescinded, such ways are not ways approved in accordance with the Subdivision Control Law if two year condition is not met); SMI Investors(Delaware), Inc. v. Planning Board of Tisbury, 18 Mass. App. Ct. 408 (1984) (condition of original subdivision plan prevented subsequent plan showing a division of land from obtaining ANR endorsement); Hamilton v. Planning Board of Beverly, 35 Mass. App. Ct. 386 (1993) (landowner not entitled to building permit for ANR lot where lot was created in violation of a condition imposed on a subdivision plan which prevented the land shown on subdivision plan from being further subdivided to create additional lots).

C. A way in existence when the Subdivision Control Law took effect in the municipality, which in the opinion of the Planning Board is suitable for the proposed use of the lots.

Case Notes: Rettig v. Planning Board of Rowley, 332 Mass. 476 (1955) (ways which were impassable were not adequate for access and subdivision approval was required).

2. Do the proposed lots shown on the plan meet the minimum frontage requirements of the local zoning ordinance or bylaw?

Case Notes: Gallitano v. Board of Survey & Planning of Waltham, 10 Mass. App. Ct. 269 (1980) (if the local zoning ordinance or bylaw does not specify any minimum frontage requirement, then the proposed lots must have a minimum of 20 feet of frontage in order to be entitled to the ANR endorsement).

3. Can each lot access onto the way from the frontage shown on the plan?

Case Notes: Hrenchuk v. Planning Board of Walpole, 8 Mass. App. Ct. 949 (1979) (limited access highway does not provide frontage and access for purposes of ANR endorsement); McCarthy v. Planning Board of Edgartown, 381 Mass. 86 (1980) (driveway requirement deprived lots shown on plan of vehicular access to the public way so the lots did not have frontage for the purposes of ANR endorsement).

4. Does the way on which the proposed lots front provide adequate access?

Case Notes: Perry v. Planning Board of Nantucket, 15 Mass. App. Ct. 144 (1983) (a paper street, even though a public way, does not provide adequate access as the Subdivision Control Law requires that a public way be constructed on the ground); Hutchinson v. Planning Board of Hingham, 23 Mass. App. Ct. 416 (1987) (a public way provides adequate access if it is paved, comparable to other ways in the area, and is suitable to accommodate motor vehicles and public safety equipment); Sturdy v. Planning Board of Hingham, 32 Mass. App. Ct. 72 (1992) (deficiencies in a public way are insufficient ground to deny ANR endorsement); Long Pond Estates Ltd v. Planning Board of Sturbridge, 406 Mass. 253 (1989) (a public way provided adequate access though temporarily closed due to flooding where adequate access for emergency vehicles existed on another way); Ball v. Planning Board of Leverett, 58 Mass. App. Ct. 513 (2003) (planning board can consider condition of public way to determine whether the way provides acceptable physical access).

5. Does each lot have practical access from the way to the buildable portion of the lot?

Case Notes: Gifford v. Planning Board of Nantucket, 376 Mass. 801 (1978) (a plan showing lots connected to a public way with long necks narrowing to such a width so as not to provide adequate access was not entitled to an ANR endorsement); Gallitano v. Board of Survey & Planning of Waltham, 10 Mass. App. Ct. 269 (1980) (as a rule of thumb, practical access exists where the buildable portion of each lot is connected to the required frontage by a strip of land not narrower than the required frontage at any point, measured from that point to the nearest point of the opposite sideline); Corcoran v. Planning Board of Sudbury, 406 Mass. 248 (1989) (where no physical impediments affect access from the road to the buildable portion of a lot, practical access exists even though several lots would require regulatory approval for alteration of a wetland); Gates v. Planning Board of Dighton, 48 Mass. App. Ct. 394 (2000) (where wetlands presented a physical barrier preventing practical, safe and efficient access to proposed lots); Poulos v. Planning Board of Braintree, 413 Mass. 359 (1992) (existence of a guardrail and downward slope constituted physical impediments so that practical access did not exist to permit ANR endorsement); Hobbs Brook Farm Property Company Limited Partnership v. Planning Board of Lincoln, 48 Mass. App. Ct. 403 (2000) (it is simply not correct that the entire frontage required for a lot must be unobstructed).

ENDORSING ANR PLANS SHOWING ZONING VIOLATIONS

Frequently, Planning Boards are presented with a plan to be endorsed "approval under the Subdivision Control Law not required" where the plan shows a division of land into proposed lots in which:

a. all the proposed lots have the required zoning frontage either on public ways, previously approved ways or existing ways that are adequate in the board's opinion, but

b. one or more of the proposed lots lack the required minimum lot area or the plan indicates other zoning deficiencies.

Since the plan shows zoning violations, can the Planning Board refuse to endorse the plan as "approval not required" as requested by the applicant?

What can a Planning Board do to prevent future misunderstandings regarding the buildability of the proposed substandard lots if they are required to endorse the plan?

Relative to the Planning Board's endorsement, the answer is clear. The only pertinent zoning dimension for determining whether a plan depicts a subdivision is frontage. In Smalley v. Planning Board of Harwich, 10 Mass. App. Ct. 599 (1980), the Harwich Planning Board was presented with a plan showing a division of a tract of land into two lots, both of which had frontage on a public way greater than the minimum frontage required by the zoning bylaw. The Planning Board refused endorsement since the plan indicated certain violations to the minimum lot area and sideline requirements of the zoning bylaw. However, the Massachusetts Appeals Court decided that the plan was entitled to the Planning Board's endorsement.

Anne Smalley had submitted a plan to the Planning Board for endorsement that "approval under the Subdivision Control Law was not required." The plan showed a division of a tract of land into two lots on which there were two existing buildings, a residence and a barn. The barn and the residence were standing when the Subdivision Control Law went into effect in Harwich. One lot had an area of 14,897 square feet and included the existing residence. The other lot had an area of 20,028 square feet and included the existing barn. Both lots shown on the plan met the minimum 100 foot frontage requirement of the zoning bylaw.

The zoning bylaw required a minimum lot area of 20,000 square feet; thus, the smaller lot containing the residence did not conform to the minimum lot area requirement. The plan also indicated violations as to the minimum sideline requirements of the zoning bylaw. The Planning Board refused to endorse the plan and Smalley appealed to the Superior Court. The judge in

Superior Court annulled the Planning Board's decision and the Planning Board appealed to the Massachusetts Appeals Court.

The Planning Board contended that the zoning violations shown on the plan justified its decision not to endorse the plan as "approval not required." The Planning Board argued that Chapter 41, Section 81M, MGL (which states the general purposes of the Subdivision Control Law) requires that the powers of the Planning Board under the Subdivision Control Law "shall be exercised with due regard ... for insuring compliance with the applicable zoning ordinances or by-laws ...." After reviewing the legislative history of the "approval not required plan," the court decided against the Planning Board.

SMALLEY V. PLANNING BOARD OF HARWICH
10 Mass. App. Ct. 599 (1980)

Excerpts:

Goodman, J. . . .

> In view of the legislative history and judicial interpretation of Section 81P, we do not read that section to place the same duties and responsibilities on the board as it has when it is called upon to approve a subdivision. .... Provision for an endorsement that approval was not required first appeared in 1953, when Section 81P was enacted. Theretofore plans not requiring approval by a planning board could be lawfully recorded without reference to the planning board. The purpose of Section 81P, as explained by Mr. Philip Nichols on behalf of the sponsors of the 1953 legislation, was to alleviate the "difficulty ... encountered by registers of deeds in deciding whether a plan showing ways and lots could lawfully be recorded." ... This purpose is manifested in the insertion by St. 1953, c. 674, Section 7, of G.L. c. 41, Section 81X, which provided - as it now provides -- that; "No register of deeds shall record any plan showing a division of a tract of land into two or more lots, and ways, ... unless (1) such plan bears an endorsement of the Planning Board of such city or town that such plan has been approved by such planning board, ... or (2) such plan bears an endorsement ... as provided in [Section 81P,]," ....
>
> Thus, Section 81P was not intended to enlarge the substantive powers of the board but rather to provide a simple method to inform the register that the board was not concerned with the plan -- to "relieve certain divisions of land of regulation and approval by a planning board ('approval ... not required') ... because the vital access is reasonably guaranteed ...." .... Further, were we to accept the defendant's contention that a planning board has a responsibility with reference to zoning when making a Section 81P endorsement, it would imply a similar responsibility with

> reference to other considerations in Section 81M ..., not only "for insuring compliance with the applicable zoning [laws]" but "for securing adequate provision for water, sewerage, drainage, underground utility services," etc. A Section 81P endorsement is obviously not a declaration that these matters are in any way satisfactory to the planning board. In acting under Section 81P, a planning board's judgment is confined to determining whether a plan shows a subdivision.
>
> Nor can we say that the recording of a plan showing a zoning violation, as this one does, can serve no legitimate purpose. The recording of a plan such as the plaintiff's may be preliminary to an attempt to obtain a variance, or to buy abutting land which would bring the lot into compliance, or even to sell the non-conforming lot to an abutter and in that way bring it into compliance. In any event, nothing that we say here in any way precludes the enforcement of the zoning by-law should the recording of her plan eventuate in a violation.
>
> We therefore affirm the judgment. In this connection we note that the lower court has retained jurisdiction though so far as appears nothing remains to be done but to place a Section 81P endorsement on the plan in accordance with the judgment...

Smalley, 10 Mass. App. Ct. at 602-605 (emphasis added).

A plan showing proposed lots with sufficient frontage and access, but showing some other zoning violation, is entitled to an endorsement that "approval under the Subdivision Control Law is not required." If the necessary variances have not been granted by the Board of Appeals, what can a Planning Board do to make it clear that some of the proposed lots may not be available as building lots? A prospective purchaser of a lot may assume that the Planning Board's endorsement is an approval on zoning matters even though such endorsement gives the lots shown on the plan no standing under the applicable zoning bylaw.

Chapter 41, Section 81P, MGL, states, "The endorsement under this section may include a statement of the reason approval is not required." Court cases have supported the concept that, where a Planning Board knows its endorsement may tend to mislead buyers of lots shown on a plan, the Planning Board may exercise its powers in a way that protects persons who will rely on the ANR endorsement. See Perry v. Planning Board of Nantucket, 15 Mass. App. Ct. 144 (1983).

If an applicant is unwilling to note on the plan those lots which are in noncompliance with the zoning bylaw, or are otherwise not available as building lots, we suggest that the Planning Board may properly add on the plan under its endorsement an explanation to the effect that the Planning Board has made no determination regarding zoning compliance. Since a Planning Board has no jurisdiction to pass on zoning matters, we would suggest that Planning Boards consider the following type of statement:

1. "The above endorsement is not a determination of conformance with zoning regulations"

2. "No determination of compliance with zoning requirements has been made or intended."

3. "Planning Board endorsement under the Subdivision Control Law should not be construed as either an endorsement or an approval of Zoning Lot Area Requirements."

Hopefully, one of the above statements would have the affect of leading a purchaser to seek further advice. Of course, the Building Inspector should also be alerted.

ANR STATEMENTS AND ONE LOT PLANS

In Bloom v. Planning Board of Brookline, 346 Mass. 278 (1963), the court reached the conclusion that a plan showing the division of a tract of land into two parcels where one parcel was clearly not available for building was not a division of land into two lots which would require Planning Board approval under the Subdivision Control Law.

In Bloom, owners of a parcel of land were refused a variance to allow them to build an apartment complex. Their parcel extended more that 25 feet into a single-family zoning district. The zoning bylaw of the town of Brookline contained the following requirement:

> When a boundary line between districts divides a lot in single ownership, the regulations controlling the less restricted portion of such lot shall be applicable to the entire lot, provided such lot does not extend more that 25 feet within the more restricted district.

A plan was submitted to the Planning Board showing two lots. Lot A was a large parcel which only extended 24 feet into the single-family zone. The second lot, which was entirely in the single-family zone did not meet the frontage requirements of the zoning bylaw. A statement was placed on lot B that it did not conform to the Zoning Bylaw. The reason the plan was submitted to the Planning Board was to create a lot which would not be subject to the above noted zoning requirement making the lot available for apartment construction.

Section 81P provides that an ANR endorsement "shall not be withheld unless such plan shows a subdivision." For purposes of the Subdivision Control Law, a "subdivision" is a "division of a tract of land into two or more lots." A "lot" is defined in Section 81L as "an area of land in one ownership, with definite boundaries, used, or available for use, as the site of one or more buildings." The court determined that the plan was entitled to ANR endorsement since a statement had been placed on the plan making it clear that lot B was not available for the site of building.

Bloom v. Planning Board of Brookline

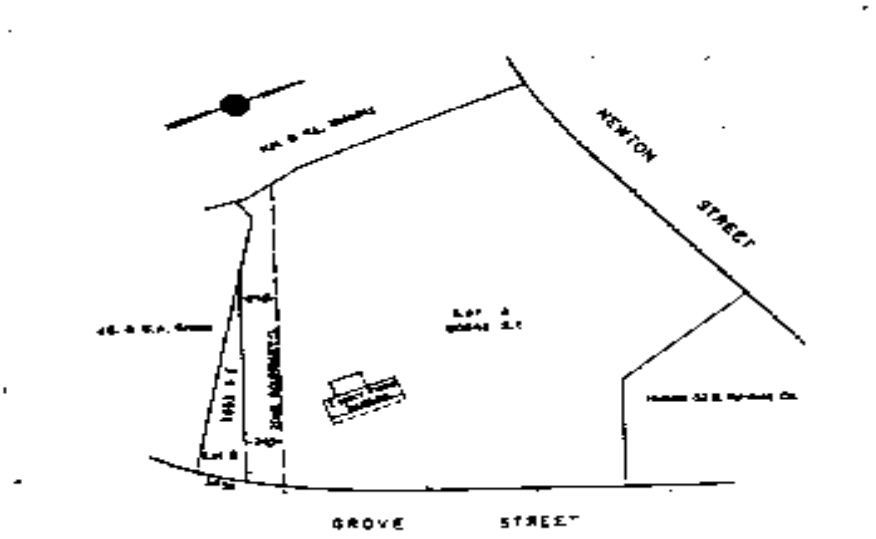

Section 81P states that the "endorsement under this section may include a statement of the reason approval is not required." Court cases have supported the concept that, where a Planning Board knows its endorsement may tend to mislead buyers of lots shown on a plan, the Planning Board may exercise its powers in a way that protects persons who will rely on the ANR endorsement. For example, in Bloom, the court noted that the Planning Board could have placed thereon or have caused the applicant to place thereon a statement that the lot was not a lot which could be used for a building. Since the Planning Board has no jurisdiction to pass on zoning matters, we would suggest that Planning Boards consider the following type of statement for one lot plans where one or more of the parcels shown on the plan do not meet the frontage requirement of the Subdivision Control Law.

> *For the purposes of the Subdivision Control Law, parcel ___ cannot be used as the site for a building.*

If a landowner wishes to divide his land in order to convey a portion of his property to another landowner, the following statement might be used.

> *Parcel ___ to be conveyed to abutting property owner and is not available as a site for a building.*

In Cricones v. Planning Board of Dracut, 39 Mass. App. Ct. 264 (1995), a landowner submitted a plan showing a division of land into three parcels. Two parcels shown on the plan contained a statement that the parcel was not a building lot. The third parcel contained no such statement and also did not meet the frontage requirement as specified in the zoning bylaw. The court found that, in effect, the landowner submitted a single lot plan which did not constitute a subdivision under the Subdivision Control Law and concluded that the plan was entitled to an ANR endorsement because it did not show a division of land into two or more lots. In reaching this conclusion, the court made the following observations:

1. In determining whether to endorse a plan "approval not required," a Planning Board's judgment is confined to determining whether a plan shows a subdivision.

2. If a plan does not show a subdivision, a Planning Board must endorse the plan as not requiring subdivision approval.

3. If the Planning Board is presented with a plan showing a division of land into two or more "lots," each of which has sufficient frontage on a way, the Planning Board can properly concern itself with whether the frontage depicted is actual or illusory.

4. If a plan shows a subdivision rather than a single lot under the Subdivision Control Law, the Planning Board can consider the adequacy of the frontage of any lot shown on the plan independent of any variance which may have been granted by the Zoning Board of Appeals.

Cricones v. Planning Board of Dracut

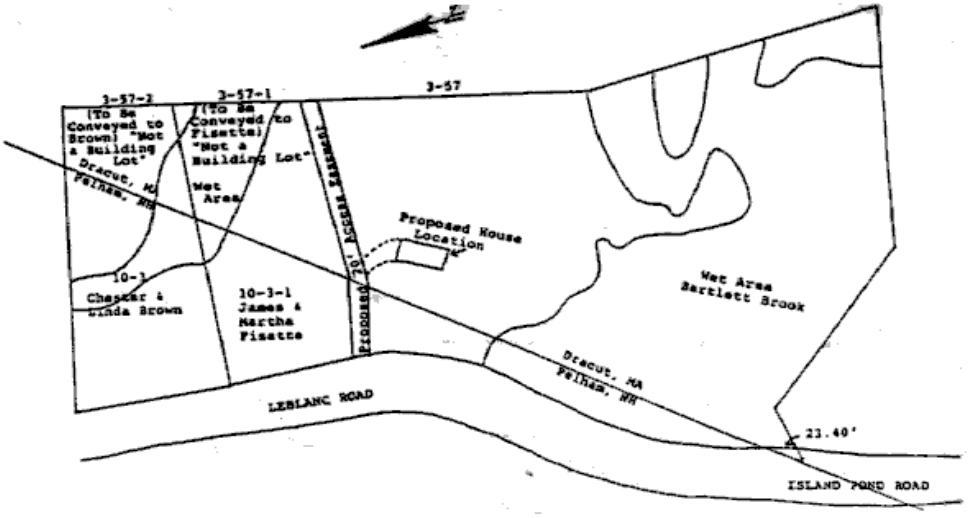

ZONING PROTECTIONS FOR ANR PLANS

The submission of a definitive plan or approval not required plan protects the land shown on such plans from future zoning changes for a specified period of time. A definitive plan is afforded an eight year zoning freeze, while an approval not required plan obtains a three year zoning protection period. A definitive plan protects the land shown on such plan from all changes to the zoning bylaw. An approval not required plan protects the land shown on such plan from future zoning changes related to use.

Presently, Chapter 40A, Section 6, MGL, provides:

> ... the land shown on a [a definitive plan] ... shall be governed by the applicable provisions of the zoning . . . in effect at the time of ... submission ... for eight years from the date of the endorsement of ... approval ... .
>
> ... the use of land shown on [an approval not required plan] ... shall be governed by the applicable provisions of the zoning ... in effect at the time of submission of such plan ... for a period of three years from the date of endorsement ...that approval ... is not required ... .

Whether a plan requires approval or not is, in the first instance, determined by Chapter 41, Section 81L, MGL, which defines "subdivision." If Planning Board approval is not required, the plan may be entitled to a use freeze. The questionable phrase contained in the statute relative to the zoning protection afforded approval not required plans is, "the use of the land shown on such plan shall be governed ... ."

Does this mean that the use of the land shall be governed by all applicable provisions of the zoning bylaw in effect when the plan was submitted to the Planning Board? Or does it mean, as to use, that the land shown on the plan is only protected from any bylaw amendment which would prohibit the use?

In Bellows Farms v. Building Inspector of Acton, 364 Mass. 253 (1973), the Massachusetts Supreme Court determined that the language found in the zoning statute merely protected the land shown on such plans as to the kind of uses which were permitted by the zoning bylaw at the time of the submission of the plan. This decision established the court's view that the land shown on approval not required plans would not be immune to changes in the zoning bylaw which did not prohibit the protected uses.

On March 5, 1970, Bellows Farms submitted a plan to the Planning Board requesting the Board's endorsement that "approval under the Subdivision Control Law is not required." Since the plan did not show a subdivision, the Planning Board made the requested endorsement. Under the zoning bylaw in effect when Bellows Farms submitted the plan, apartments were permitted as a matter of right. Also, based upon the "Intensity Regulation Schedule" in effect at the time of submission, a maximum of 435 apartment units could be constructed on the land shown on such plan.

In 1970, after the submission of the approval not required plan, the town amended the "Intensity Regulation Schedule" and off street parking and loading requirements of the zoning bylaw. In 1971, the town adopted another amendment to its zoning bylaw which required site plan approval by the Board of Selectmen. If these amendments applied to the land shown on the approval not required plan, Bellows Farms would only be able to construct a maximum of 203 apartment units.

Bellows Farms argued that the endorsement by the Planning Board that "approval under the Subdivision Control is not required" protected the land shown on the plan from the increased zoning controls relative to density, parking and site plan approval for three years from the date of the Planning Board endorsement. However, the town of Acton argued that the protection afforded by the state statute only extended to the "use of the land" and, even though the zoning amendments would substantially reduce the number of apartment units which could be constructed on the parcel, Bellows Farm could still use its land for apartments.

The court agreed with the town of Acton and found that the 1970 and 1971 amendments to the zoning bylaw applied to Bellows Farms' land. In deciding that an approval not required plan does not protect the land shown on such plan from increased dimensional or bulk requirements, the court reviewed the legislative history relative to the type of zoning protection which have been afforded approval not required plans.

In 1960, the Legislature first provided zoning protection for approval not required plans. The Zoning Enabling Act at that time specified:

> No amendment to any zoning ordinance or by-law shall apply to or effect any lot shown on a plan previously endorsed with the words 'approval under the subdivision control law not required' or words of similar import, pursuant ... [G.L. C. 41, S 81P], until a period of three years from the date of such endorsement has elapsed...

In 1961, the Legislature eliminated the above noted provision. However, in 1963, the Legislature again provided a zoning protection. The 1963 amendment contained the same language which presently exists in Chapter 40A, Section 6, MGL, which is:

> The use of land shown on such plan shall be governed by applicable provisions of the zoning ordinance or by-law in effect at the time of the submission of such plan ... for a period of three years ... .

The court found that the difference between the 1960 and 1963 protection provisions for approval not required plans was "obvious and significant."

> This is not a case of using different language to convey the same meaning. The use of the different language in the current statute indicates a legislative intent to grant a more limited survival of pre-amendment rights under amended zoning ordinances and by-laws. We cannot ignore the fact that although the earlier statute protected without restriction "any lot" shown on a plan from being affected by a zoning amendment, the later statute purports to protect only "the use of the land" shown on a plan from the effect of such an amendment.

In deciding the Bellows Farms case, the court contrasted the broad zoning protection from all zoning changes afforded subdivision plans versus the more limited protection afforded approval not required plans.

BELLOWS FARMS V. BUILDING INSPECTOR OF ACTON
364 Mass. 253 (1973)

Excerpts:

Quirico, J. .. .

> ... when a plan requiring planning board approval under the subdivision control law is submitted to the board for such approval, "the land shown ... [on such plan] shall be governed by applicable provisions of the zoning ordinance or by-law in effect at the time of submission of the plan first submitted while such plan or plans are being processed ... [and] said provisions ... shall govern the land shown on such approved definitive plan, for a period of seven [now eight] years from the date of endorsement of such approval ... ." This language giving the land shown on a plan involving a subdivision protection against all subsequent zoning amendments for a seven [now eight] year period is obviously much more broad than the language of ... [the Zoning Act] covering land shown on a plan not involving a subdivision. We have already noted that the ... [Zoning Act] gives protection for a period of three years against zoning amendments relating to "the use of the land," and that this means protection only against the elimination of, or reduction in, the kinds of uses which were permitted when the plan was submitted to the planning board. ...
>
> The 1970 amendment to the zoning by-law did not eliminate the erection of apartment units from the list of permitted uses in a general business district, nor did it change the classification of the locus from that type of district to any other. It

> changed the off street parking and loading requirements and the "Intensity Regulation Schedule" applicable to all new multiple dwelling units in a manner which, when applied to the locus, had the effect of reducing the maximum number of units which could be built on the locus from the previous 345 to 203, but that did not constitute or otherwise amount to a total or virtual prohibition of the use of the locus for apartment units. ...
>
> The 1971 amendment to the zoning by-law making the 1970 site plan approval provision applicable to the erection of multiple dwelling units makes no change in the kind of uses which the plaintiffs are permitted to make of the locus. It does not delegate to the board of selectmen any authority to withhold approval of those plans showing a proposed use of the locus for a purpose permitted by the by-law and other applicable legal provisions. Furthermore, the plaintiffs have submitted no site plan to the board of selectmen and we cannot be required to assume that the board will unreasonably or unlawfully withhold approval of such a plan when submitted. ...

Bellows Farm, 364 Mass. at 260-262 (emphasis added).

The Bellows Farms case established the principle that the protection afforded approval not required plans extends only to the types of uses permitted by the zoning bylaw at the time of the submission of the plan and not to the other applicable provisions of the bylaw. However, the court noted in Bellows Farms that the use protection would extend to certain changes in the zoning bylaw not directly relating to permissible uses, if the impact of such changes, as a practical matter, were to nullify the protection afforded to approval not required plans as authorized by the Zoning Act.

The court further stressed this "practical prohibition" theory in Cape Ann Land Development Corp v. City of Gloucester, 371 Mass. 19 (1976), where the city amended its zoning ordinance so that no shopping center could be constructed unless a special permit was obtained from the City Council. When Cape Ann had submitted its approval not required plan, a shopping center was permitted as a matter of right. The issue before the court was whether Cape Ann was required to obtain a special permit, and if so required, whether the City Council had the discretionary right to deny the special permit. The court held that Cape Ann was required to obtain a special permit, and the City Council could deny the special permit if Cape Ann failed to comply with the zoning ordinance except for those provisions of the ordinance that practically prohibited the shopping center use. The court warned the City Council that they could not decline to grant a special permit on the basis that the land will be used for a shopping center. However, the City Council could impose reasonable conditions which would not amount to a practical prohibition of the use. Later, in Marashlian v. Zoning Board of Appeals of Newburyport, 421 Mass. 719 (1996), a different result was reached when the Massachusetts Supreme Judicial Court did not disturb a Superior Court judge's finding that a landowner was not required to obtain a special permit. In Marashlian, the use of the locus for a hotel was permitted as a matter of right at the time of the ANR endorsement. At a later date, the

zoning was changed to require a special permit for hotel use. The Superior Court judge found that the use of the locus for a hotel was protected as of right and no special permit was required to allow the construction of a hotel.

In Cicatelli v. Board of Appeals of Wakefield, 57 Mass. App. Ct. 799 (2003), the court concluded that the impact of a dimensional regulation is gauged with respect to the subdivided parcel as a whole and not the individual lots. The Planning Board endorsed an ANR plan which created four lots out of a single parcel. At the time of the endorsement, a house was situated on one lot and the other three lots were undeveloped. Later, the Town amended its zoning bylaw by adopting a regulation referred to as the "front- to- back" amendment. This amendment provided, in pertinent part, that "no lot on which any building is located shall be divided or subdivided in such a way that the original front yard of such existing building shall face the rear yard of any proposed lot or lots." Two of the lots shown on the ANR plan did not comply with this provision. The landowner filed applications for building permits to construct houses on the two lots asserting that such uses were protected by the three year use freeze. The Zoning Board of Appeals upheld the Building Inspector's denials. It concluded that the "front- to back" amendment was a dimensional and not a use regulation and was therefore applicable to the land shown on the ANR plan. A Land Court judge affirmed the board's decision and the Massachusetts Appeals Court agreed.

CICATELLI V. BOARD OF APPEALS OF WAKEFIELD
57 Mass. App. Ct. 799 (2003)

Excerpts:

Laurence, J. …

> The judge rejected the plaintiff's contention that the board's application of the front-to-back amendment revealed its true nature as a de facto use regulation because it imposed a "virtual or total prohibition" of the protected residential use of lots 3 and 4. The judge reasoned that the phrase "use of the land shown on [the] plan" in G.L. c. 40A, s. 6 … meant that the zoning freeze attached to the original undivided parcel of land as a whole, rather than providing use protection for the individual subdivided lots. Consequently, the amendment precluded residential development on only half, not all, of that parcel. … .
>
> … [W]e agree entirely with the Land Court judge's determination that the Wakefield front-to-back amendment was a dimensional regulation, the application of which to the plaintiff's lots 3 and 4 did not impermissibly deprive him of the protection to which he was entitled under G.L. c. 40A, s. 6 … .

Cicatelli, 57 Mass. App. Ct. at 802-803, 805.

The Massachusetts Appeals Court held in Perry v. Building Inspector of Nantucket, 4 Mass. App. Ct. 467 (1976), that a proposed single family condominium development was not entitled to a three year grandfather protection from increased dimensional and intensity requirements. However, the court found that in applying the principle of the Bellows Farms case, relative to protection afforded by an approval not required plan for a use of land which is no longer authorized in the zoning district, a reasonable accommodation must be made by either applying the intensity regulation applicable to a related use within the zone or, alternatively, applying the intensity regulations which would apply to the protected use in a zoning district where that use is permitted. The court further noted that no hard and fast rule can be laid down, and reasonableness of the accommodation will depend on the facts of each case.

In Miller v. Board of Appeals of Canton, 8 Mass. App. Ct. 923 (1979), the Massachusetts Appeals Court held that uses authorized by special permit are also entitled to a three year protection period and that the use protection provisions of the Zoning Act are not confined to those uses which were permitted as a matter of right at the time of the submission of the approval not required plan.

Although it is possible that the Legislature intended to afford freeze protection only to ANR plans which have been recorded, the court, in Long v. Board of Appeals of Falmouth, 32 Mass. App. Ct. 232 (1992) held that nothing in the Zoning Act requires recording of a plan as a prerequisite for a zoning freeze. A landowner applied for a special permit to use a portion of his property for a dental office. The zoning bylaw would have allowed such use, subject to certain restrictions, with a special permit. The special permit application was accompanied by a plan showing the locus with proposed alterations to an existing structure, parking spaces, and other related features. While the Zoning Board of Appeals was reviewing the special permit application, the Planning Board published notice of a public hearing to consider an amendment to the zoning bylaw which would have made the locus ineligible for the special permit. Solely for the purpose of obtaining a zoning freeze, the landowner submitted a plan to the Planning Board seeking ANR endorsement. The plan, which was not the same plan submitted with the special permit application, showed two lots. The plan did not show a subdivision and the Planning Board gave the plan an ANR endorsement. The plan was never recorded.

LONG V. BOARD OF APPEALS OF FALMOUTH

32 Mass. App. Ct. 232 (1992)

Excerpts:

Fine, J. ...

> ... Although it is possible that the Legislature intended to afford freeze protection only to ANR-endorsed plans which are recorded in due course, nothing in G.L. C. 40A § 6, sixth par., requires recording of the plan as a prerequisite for a freeze. Only submission to the planning board and endorsement are referred to in the statute as

prerequisites. ... The only proper basis under the statute for withholding an endorsement is that the plan shows a subdivision as defined in G.L. c. 41, § 81L, and Price's plan clearly did not show a subdivision. Application of a subjective test of intent to determine whether to endorse a plan would be inconsistent with the purpose of § 81P and the provision included within that no hearing be held. The test is, therefore, an objective one, and objectively the plan submitted, which showed two adjacent lots with adequate frontage, met the requirement for endorsement.

Second, the abutters claim that, because the plan submitted for ANR endorsement is different from the plan submitted with the application for a special permit, the endorsement did not entitle Price to a zoning freeze. It is true that the lot with respect to which Price sought the special permit is different from the lot with the proposed new boundary line shown on the endorsed plan. All the land with respect to which the special permit was sought, however, was included within the proposed new lot shown on the endorsed plan, and G.L. c. 40A, § 6, sixth par., provides a zoning freeze for "the use of the land shown on [the endorsed] plan" [emphasis added]. The difference in the plans, therefore, did not disqualify Price from benefiting from the freeze.

Third, the abutters argue that the freeze did not apply to the locus because much earlier, in accordance with a 1949 subdivision plan, the lot had been fully developed with a residential structure. Because G.L. c. 40A, § 6, sixth par., refers to freezes of the use of land, they argue, it does not apply to developed land. ... The purpose of the freeze provision is to protect a developer during the planning stage of a building project. ... One may wish to invest in the development of property in accordance with the applicable current zoning regulations whether or not some structure already exist on the property. Price certainly incurred expenses, for example, for the purchase of the property and the preparation of his special permit application, in reliance on the zoning regulations existing at the time he applied for the special permit. The presence of a structure on the property at the time of that application should not deprive him of the protection the freeze provision was designed to provide.

... The fact that Price's effort to obtain a special permit had almost reached fruition before the zoning by-law was changed makes us comfortable with the result we reach. We recognize, however, in general, the right to obtain a three- year zoning freeze by submitting a plan for ANR endorsement is very broad. As we interpret the statute, it has the potential for permitting a developer, or at least a sophisticated one, to frustrate municipal legislative intent by submitting a plan not for any purpose

> related to subdivision control and not as a preliminary to a conveyance or recording, but solely for the purpose of obtaining a freeze. Any overbreadth in the protection afforded by the statute, however, will have to be cured by the Legislature.

Long, 32 Mass. App. Ct. at 235-238, FN7 (emphasis added).

In Wolk v. Planning Board of Stoughton, 4 Mass. App. Ct. 812 (1976), the court found no basis in the language or history of the old section 7A zoning freezes of the Zoning Enabling Act, which are now found in section 6 of the Zoning Act, permitting the freeze provisions to be combined in a "piggy-back" fashion. Wolk had an ANR plan endorsed by the Planning Board prior to a zoning change being adopted which would have applied to his property. Wolk argued unsuccessfully that the ANR zoning freeze protected his land in such a manner so as to allow him to submit, within the ANR freeze period, a preliminary or subdivision plan which would be governed by the provisions of the old zoning bylaw.

ANR AND THE COMMON LOT PROTECTION

The fourth paragraph of Chapter 40A, Section 6, MGL, protects certain residential lots from increased dimensional requirements to a zoning bylaw or ordinance. The first sentence protects separate ownership lots and the second sentence affords protection for lots held in common ownership.

In Sieber v. Zoning Board of Appeals of Wellfleet, l6 Mass. App. Ct. 90l (l983), the Massachusetts Appeals Court determined that the separate lot protection provisions protect a lot if it: l) has at least 5,000 square feet and fifty feet of frontage; 2) is in an area zoned for single or two-family use; 3) conformed to existing zoning when legally created, if any; and 4) is in separate ownership prior to the town meeting vote which made the lot nonconforming. At a later date, the Massachusetts Supreme Court reached the same conclusion in Adamowicz v. Town of Ipswich, 395 Mass. 757 (l985).

The second sentence of the fourth paragraph of Section 6 which provides protection for common ownership lots was inserted into the Zoning Act in l979 (see St. l979, c. l06). As enacted, the "grandfather" protection for common ownership lots provides as follows:

> Any increase in area, frontage, width, yard or depth requirement of a zoning ordinance or bylaw shall not apply for a period of five years from its effective date or for five years after January first, nineteen hundred and seventy-six, whichever is later, to a lot for single and two family residential use, provided the plan for such lot was recorded or endorsed and such lot was held in common ownership with any adjoining land and conformed to the existing zoning requirements as of January first, nineteen hundred and seventy-six, and had less area, frontage, width, yard or depth requirements than the newly effective zoning requirements but contained at least seven thousand five hundred square feet of area and seventy-five feet of frontage, and provided that said five year period does not commence prior to January first nineteen hundred and seventy-six, and provided further that the provisions of this sentence shall not apply to more than three of such adjoining lots held in common ownership.

The Massachusetts Supreme Judicial Court found in Baldiga v. Board of Appeals of Uxbridge, 395 Mass. 829 (l985), that the grandfather provision for common ownership lots is not limited to lots which were created by a plan and recorded or endorsed by January l, l976. The court's interpretation of the common lot provision provides a unique opportunity to landowners and developers.

In Baldiga, the plaintiff had purchased three lots in the town of Uxbridge. The lots were shown on a plan, dated February 20, l979, which contained the Planning Board's endorsement "Approval Under the Subdivision Control Law Not Required." At the time of the Planning Board's endorsement, the three lots conformed with the requirements of the zoning bylaw that single-family building lots have a minimum frontage of 200 feet, and a minimum lot area of one acre.

On May l3, l980, the Town amended its zoning bylaw requiring that single-family building lots have a minimum frontage of 300 feet and a minimum lot area of two acres. In October, l983, the plaintiff filed building permit applications for the three lots. The Building Inspector denied the applications. The plaintiff appealed to the Zoning Board of Appeals, and the Board denied the plaintiff's appeal because the lots did not meet the 300 foot frontage requirement that had been adopted by the town meeting in l980.

Both the town and the plaintiff agreed that, at all relevant times, the three lots were held in common ownership, and that the lots complied with the zoning in effect at the time of the Planning Board's endorsement, as well as to the zoning requirements in existence as of January l, l976. However, the town contended that the plaintiff's lots were not entitled to "grandfather rights" since the plan for such lots was not "recorded or endorsed" as of January l, l976. The plaintiff argued that the lots were entitled to zoning protection since the phrase "as of January l, l976," only qualifies the condition that the lots conform with zoning requirements as of that date, and that lots shown on a plan "recorded or endorsed" after January l, l976 are entitled to a zoning freeze.

BALDIGA V. BOARD OF APPEALS OF UXBRIDGE

395 Mass. 829 (l985)

Excerpts:

Abrams, J. ...

> We agree with the plaintiff. ... the first part of the second sentence of section 6 entitles an owner of property to an exemption from any increase in minimum lot size required by a zoning ordinance or bylaw for a period of five years from its effective date or for five years after January l, l976, "whichever is later." ...We conclude ... that "the statute looks to the most recent instrument of record prior to the effective date of the zoning change." If we were to interpret the "as of January l, l976," clause as qualifying the "plan recorded or endorsed" condition, it would negate the effect of the words "whichever is later." As we read the statute, the phrase "as of January l, l976," only modifies the condition immediately preceding, that requiring conformity with zoning laws.
>
> We reject the town's contention that the statute's use of the word "conformed," rather than "conforms," to precede the phrase "to the existing zoning requirements as of

> January l, l976," suggests that the plan and the lot must not only conform at some later date to the zoning requirements in effect on January l, l976, but also must have been in existence in l976 and conformed to the zoning requirements at that time. The town's argument ignores the fact that the statutory language consistently uses the past tense to describe all of the conditions needed for a lot to qualify for "grandfather" protection. The word "conformed" is thus appropriate in the context of the statutory provision as a whole and does not specifically signify that the lot or plan must have existed before l976. ...
>
> The town also argues that the interpretation proposed by the plaintiff would permit the practice of "checkerboarding" as a means of avoiding compliance with local zoning requirements. This result, the town asserts, would contravene the recognition by the new G.L. c. 40A, ... of local autonomy in dealing with land use and zoning issues. However, the specific purpose of the disputed sentence ... was to grant "grandfather rights" to owners of certain lots of land. If we accept the town's interpretation, the ability to checkerboard two or three parcels would be eliminated as of January l, l976. But there also would be a substantial reduction in "grandfather rights," a result which is inconsistent with the general purposes of the fourth paragraph of section 6, which is "concerned with protecting a once valid lot from being rendered unbuildable for residential purposes, assuming the lot meets modest minimum area ... and frontage ... requirements... .
>
> We thus conclude that the second sentence of the fourth paragraph of G.L. C. 40A, s. 6, does not require that the plan of the lot in question be recorded or endorsed before January l, l976. We also conclude that for lots to be entitled to a five-year exemption from the requirements of a zoning amendment, pursuant to the second sentence of the fourth paragraph of G.L. C. 40A, s.6, the plan showing the lots must have been endorsed or recorded before the effective date of the amendment.

Baldiga, 395 Mass. at 833-835 (emphasis added).

Through the years, one prime concern of the Legislature has been to protect certain divisions of land from future increases in local zoning requirements. Zoning protection for subdivisions and non-subdivision plans has always been measured from the date of the Planning Board's endorsement. However, the common ownership freeze runs from the effective date of the zoning amendment and not from the date the Planning Board endorsed the plan.

The interpretation of the common ownership grandfather protection by the Massachusetts Appeals Court opens doors which would otherwise not be available to landowners. Since the freeze period does not commence until the effective date of the zoning amendment, having a plan recorded or

endorsed guarantees a landowner a future five-year zoning exemption from increased dimensional requirements to single or two-family use.

The interpretation by the Massachusetts Appeals Court has increased the protection afforded "Approval Not Required Plans." In addition to land being protected from use changes to the zoning bylaw or ordinance, the lots shown on such plans will also be protected from increased dimensional requirements to single and two-family use if they meet the conditions for common ownership protection.

The common ownership zoning freeze protects no more than three adjoining lots from increases in area, frontage, width, yard, or depth requirements to a lot for single or two-family use. In order for a lot to qualify for the grandfather protection, it must meet the following conditions:

1. The lot must be shown on a plan which is either recorded or endorsed before the effective date of the increased zoning requirements.

2. The lot must have at least 7,500 square feet of area and at least 75 feet of frontage.

3. The lot must comply with applicable zoning requirements when recorded or endorsed and conform to the zoning requirements in effect as of January l, l976.

4. The lot must have been held in common ownership with any adjoining land before the effective date of the increased zoning requirements.

In Marinelli v. Board of Appeals of Stoughton, 440 Mass. 255 (2003), the Town argued that when a landowner owns more than three lots in common ownership, the common lot protection does not apply to any of the lots. Under this interpretation of the statute, if a landowner owns two or three adjacent lots, all of the lots are protected, but if a landowner owns four or more adjacent lots, none of the lots are protected. A Land Court judge rejected this argument and interpreted the statute to mean that if a landowner owns four or more adjacent lots, the common lot protection applies to the first three lots for which protection is sought. The Massachusetts Supreme Judicial Court agreed and noted that the plain language of the common lot protection does not exclude landowners of four or more lots from the protection but merely limits the number of lots for which any owner can obtain such protection. The Town also contended that the common lot protection requires common ownership of the lot at the time of the building permit application. The Court also disagreed and concluded that lots held in common ownership at the effective date of the zoning change are grandfathered under the common lot protection for five years whether or not they remain in common ownership at the time of a subsequent building permit application.

ANR AND COMMON DRIVEWAYS

Case law has established that each lot shown on an ANR plan must be able to access onto the way from the designated frontage. For example, in McCarthy v. Planning Board of Edgartown, 381 Mass. 86 (1980), the Massachusetts Supreme Court upheld the denial of an ANR plan because the landowner could not access his proposed lots to the public road shown on the plan. The Martha's Vineyard Commission had adopted a regulation which was in force in the town of Edgartown. The regulation required that any additional vehicular access (driveways) to a public road had to be at least 1,000 feet apart. McCarthy had submitted an ANR plan to the Planning Board. The Edgartown Zoning Bylaw required a minimum lot frontage of 100 feet. Each lot shown on McCarthy's plan had the required frontage on a public road. However, the Planning Board denied the requested ANR endorsement. The Planning Board contended that the Martha's Vineyard Commission's vehicular access regulation deprived the lots practical access as driveways could not be constructed to the public way. Therefore, the proposed lots did not have the type of frontage required by the Subdivision Control Law for the purposes of an ANR endorsement. The Massachusetts Supreme Court agreed with the Planning Board. See also Hrenchuk v. Planning Board of Walpole, 8 Mass. App. Ct. 949 (1979), where the Massachusetts Appeals Court held that lots abutting a limited access highway did not have the required frontage on a way for the purpose of an ANR endorsement.

All lots shown on an ANR plan must be able to provide vehicular access to a way from the designated frontage. However, what happens when a landowner proposes to construct a common driveway rather than individual driveways to a way?

1. Is a proposed common driveway a relevant factor in determining whether a plan is entitled to an ANR endorsement?

2. In reviewing an ANR plan, does the Planning Board have the authority to make a determination that a proposed common driveway provides the necessary vital access to each lot?

The Massachusetts Appeals Court took a look at both questions in Fox v. Planning Board of Milton, 24 Mass. App. Ct. 572 (1987). Robert Fox owned a parcel of land which abutted the Neponset Valley Parkway. Fox submitted a plan to the Planning Board for an ANR endorsement. The plan showed the division of his parcel into four lots. Each lot abutted parkway land for a distance of 150 feet which was the minimum frontage requirement of the Milton Zoning Bylaw. The proposed lots were separated from the paved portion of the parkway by a greenbelt which was approximately 175 feet wide. However, Fox had obtained an access permit from the Metropolitan

District Commission for a "T" shaped common driveway connecting, at the base, to the paved road and, at the top, to the four lots where they abutted the greenbelt. The proposed common driveway was shown on the ANR plan. The Planning Board denied endorsement ruling that the plan showed a subdivision. Fox appealed.

The Planning Board, in denying its endorsement, relied on a line of previous court cases which have held that the frontage on a public way required by the Subdivision Control Law must be frontage that offers serviceable access from the buildable portion of the lot to the public way on which the lot fronts. In the Board's view, Fox's parcel was effectively blocked from the paved roadway by the greenbelt so that his proposal was essentially for the development of back land. Therefore, the Planning Board contended that the proposed common access driveway should be subject to their regulations governing the construction of roads in subdivisions.

The two issues before the court were:

1. whether the parcel in question had a right of access over the greenbelt to the parkway; and

2. whether the proposed common driveway would prevent Fox from obtaining an ANR endorsement from the Planning Board.

As to the question of access, the court found that Fox had rights of access to the Neponset Valley Parkway. Chapter 288 of the Acts of 1894 authorized the Metropolitan Park Commissioners to take land for the construction of parkways and boulevards. Pursuant to this authority, the Metropolitan Park Commissioners took land in 1904 to construct the Neponset Valley Parkway. In Anzalone v. Metropolitan District Commission, 257 Mass. 32 (1926), the court ruled that in contrast to roadways constructed within public parks, roadways constructed under the 1894 statute were public ways to which abutting owners had a common-law right of access. Anzalone also noted that if land, adjacent to roadways which were constructed under the authority of the 1894 statute, was divided into separate ownership lots, then each lot owner would have a right of access from his lot to the roadway. The court concluded that Fox's right of access to the parkway was not impaired or limited by the substantial intervening greenbelt. Since **each of the proposed lots** shown on the plan had a guaranteed right of access to the parkway**,** Fox argued that the construction of a common driveway rather than four individual driveways should be of no concern to the Planning Board when reviewing an ANR plan. The court agreed.

FOX V. PLANNING BOARD OF MILTON
24 Mass. App. Ct. 572 (1987)

Excerpts:

Armstrong, J. . . .

> The proposed common driveway is not relevant to determining whether Fox's plan shows a subdivision. If all the lots have the requisite frontage on a public way, and the availability of access implied by that frontage is not shown to be illusory in fact, it is of no concern to a planning board that the developer may propose a common driveway, rather than individual driveways, perhaps for aesthetic reasons or reasons of cost. The Subdivision Control Law is concerned with access to the lot, not to the house; there is nothing in it that prevents owners from choosing, if they are so inclined, to build their houses far from the road, with no provision for vehicular access, so long as their lots have the frontage that makes such access possible. See Gallitano v. Board of Survey & Planning of Waltham, 10 Mass. App. Ct. at 272-273. Here, each of the proposed lots has the frontage called for by the Milton by-law. Under the Anzalone case each has a guaranteed right of access to the road itself. These facts satisfy the requirements of Section 81L.

Fox, 24 Mass. App. Ct. at 574-575 (emphasis added).

The Fox decision provides valuable insight concerning common driveways and vital access. Ask the following questions when reviewing ANR plans and proposed common driveways.

1. Do all the proposed building lots have the frontage on an acceptable way as defined in Chapter 41, Section 81L, MGL?

2. Is access to any of the lots from such frontage illusory in nature? The lot frontage must provide practical access to the way or public way. A lot condition which would prevent practical access over the front lot line such as a steep slope is an appropriate matter for a Planning Board to consider before endorsing an ANR plan. See DiCarlo v. Planning Board of Wayland, 19 Mass. App. Ct. 911 (1984); Corcoran v. Planning Board of Sudbury, 406 Mass. 248 (1989); Poulos v. Planning Board of Braintree, 413 Mass. 359 (1992).

3. Does the proposed common driveway access over the frontage shown on the ANR plan to the acceptable way or public way? Access obtained by way of easement over a side or rear lot line is not authorized unless approved by the Planning Board. See DiCarlo v. Planning Board of Wayland, supra.

An issue that the Fox decision did not address was the question of zoning. Just because a proposed division of land may be entitled to an ANR endorsement for the purposes of the Subdivision Control Law does not mean that the lots or a proposed common driveway are buildable under the provisions of the local zoning bylaw. An ANR endorsement gives the lots no standing under the zoning bylaw. See Smalley v. Planning Board of Harwich, 10 Mass. App. Ct. 599 (1980).

Access roadways are a use of land which must conform to the provisions of the local zoning bylaw. This issue first came to light when, in 1954, the town of Braintree amended its zoning map by changing a large parcel of land from a residential district to an industrial district. The rezoning resulted in creating an industrial district which was entirely surrounded by residential zoning districts. Textron Industries purchased a tract of land in which the major portion was located in the industrial district and constructed a factory. Textron also constructed roadways for access to the factory built in the industrial zone. However, the access roadways passed through residential zoning districts. Tredwell Harrison, an abutter, sought enforcement action as to the construction of the access roadways and requested their relocation. Textron argued that the access over the residential land was necessarily implicit in a zoning scheme which completely surrounds industrial areas with residentially zoned land and pointed out that without access across the residentially zoned land, the industrially zoned land could not be used for the purposes intended in an industrial district. In Harrison v. Building Inspector of Braintree, 350 Mass. 559 (1966), the court found that since the residential zone did not expressly authorize industrial use, then the use of land in the residential zone as an access roadway for an industrial use violated the requirements of a residential zone. The court did not rule on Textron's claim that the 1954 amendment was an unreasonable classification of the industrial land without the necessary access as there was no statutory basis for modifying the requirements of the residential zone to make reasonable the classification in the industrial zone. The court noted that if the 1954 amendment was invalid because of unreasonable classification it would appear that the residential land, as well as the industrial land, would remain residential. In deciding against Textron, the court delayed any order for compliance with the zoning bylaw to allow the town of Braintree an opportunity to determine whether to provide legal access to the land in the industrial zone.

The issue of the Textron access roadways would be considered in two more court cases. Eventually, however, the problem would be solved when the town accepted the access ways as town ways. See Harrison v. Braintree, 355 Mass. 651 (1969); Harrison v. Textron, Inc., 367 Mass. 540 (1975).

Since the first Harrison decision, there have been other cases which have looked at the issue of access roadways and their relationship to local zoning. Richardson v. Zoning Board of Appeals of Framingham, 351 Mass. 375 (1966), dealt with an access way for a forty-four unit apartment house.

The access roadway was located on land zoned for single family. An apartment house was not listed as a permitted use in a single family zone. The Zoning Board of Appeals had determined that the implied intent of the zoning bylaw was to allow access roadways in single family zones. The court overturned the Board's decision reasoning that access roadways should be expressly dealt with in the zoning bylaw. The court also noted that other access was available to the apartment building.

In Building Inspector of Dennis v. Harvey, 2 Mass. App. Ct. 584 (1974), the court found that the use of land lying within a residential zone as an access roadway for commercial use located in an unrestricted zone was not authorized by the zoning bylaw. As was the case in Richardson, other access was available to the property.

Sometimes a tract of land will be divided by a municipal boundary. Town of Chelmsford v. Byrne, 6 Mass. App. Ct. 848 (1978) involved access to industrially zoned property located in the city of Lowell by means of an access road which was located in a residential zone in the town of Chelmsford. The court held that the principle established in the first Harrison case that an owner of land in an industrial district may not use land in an adjacent residential zone as access roadways for its industrial use is also controlling when districts zoned for different uses lie in different municipalities. However, the access roadway was the only means of access to the industrial land. The court remanded the case to the Superior Court for a determination whether the effect of the Chelmsford bylaw was to bar any access to the land located in Lowell for a lawful use.

In Lapenas v. Zoning Board of Appeals of Brockton, 352 Mass. 530 (1967), the court faced the situation where a tract of land consisting of a strip from 14-23 feet wide was located in an area of the city of Brockton which was zoned residential, and the remainder of the parcel was located in the town of Abington and zoned for business. The only access to the business portion of the land was through the residentially zoned strip located in Brockton. Lapenas sought a variance under the Brockton ordinance for access to a gasoline station for which the Building Inspector in Abington had issued a building permit. The variance was denied by the Zoning Board of Appeals. The court held that the Zoning Board of Appeals' interpretation of the Brockton ordinance was in error and could not be construed as prohibiting access to the land located in Abington. Even though a variance was not considered necessary, the court found that since the land in the residential zone was too narrow to be useable for any permitted purpose, and the commercially zoned land in Abington was without access, Lapenas was entitled to relief from the literal operation of the Brockton zoning ordinance.

If a local zoning bylaw remains silent relative to the use of land for a common driveway, then the zoning enforcement officer will have to determine whether a proposed common driveway would be an allowable accessory use. In order to make this interpretation we believe, as a minimum, each lot would have to access over its own frontage. In its report to the General Court relative to restricting the zoning power to city and town governments, (see 1968 Senate No. 1133, at 107) the Legislative Research Council noted that one of the primary purposes of zoning frontage requirements for residential lots is to “assure adequate access of these lots to the street which faces them ... .”

The Land Court has not looked favorably towards the use of land for a common driveway where the zoning bylaw has not expressly authorized common driveways. In Litchfield Company, Inc. v. Board of Appeals of the City of Woburn, Misc. Case No. 199971 (August 5, 1997), the court held that if the intent of the City's zoning ordinance was to permit residential driveways to access streets from lot lines other than the front lot line, the ordinance should have been so written. In the absence of a zoning provision authorizing a common driveway, the prohibition stated in the zoning ordinance that "no use of land not specified in this zoning ordinance shall be permitted" must be enforced. In RHB Development, Inc. v. Duxbury Zoning Board of Appeals, Misc. Case No. 237281 (September 19, 1997), the court concluded that "it strains credulity past the breaking point to suggest that common driveways are permitted as an accessory use to a residential use, as a matter of right and without limitations, where (i) such a common driveway is not expressly authorized anywhere in the by-law, (ii) accessory uses to a residential use are required to be 'on the same lot,' (iii) common driveways for 'cluster' developments require a special permit and are limited to serving no more than two dwellings, and (iv) driveways serving as part of mandated parking facilities are required to be on the same lot."

To assist the zoning enforcement officer in interpreting your local zoning ordinance or bylaw we would suggest that communities adopt zoning provisions either authorizing or prohibiting common driveways. If you choose to permit common driveways, consider the following regulations.

1. Authorize common driveways through the issuance of a special permit.

2. Limit the number of lots that may be accessed by a common driveway.

3. Specify that common driveways may never be used to satisfy zoning frontage requirements.

4. Establish construction standards for common driveways.

5. Require that common driveways access over approved frontage.

6. Designate a maximum length for common driveways.

81L EXEMPTION

Whether a plan is entitled to be endorsed "approval under the Subdivision Control Law not required" is determined by the definition of "subdivision" found in Chapter 41, Section 81L, MGL. Included in this definition is the following exemption:

> . . . the division of a tract of land on which two or more buildings were standing when the subdivision control law went into effect in the city or town in which the land lies into separate lots on each of which one of such buildings remains standing, shall not constitute a subdivision.

The original versions of the Subdivision Control Law, as appearing in St. 1936, c. 211, and St. 1947, c. 340, did not contain this exemption. It was added in a 1953 general revision of the law by St. 1953, c. 674, s.7. The purpose of the exemption is not clear but the Report of the Special Commission on Planning and Zoning, 1953 House Doc. No. 2249, at 54, shows that the drafters were aware of what they were doing, although it does not explain their reasons.

The main issue dealing with the 81L exemption has been the interpretation of the term "buildings." The legislation is unclear as to what types of structures had to be in existence prior to the Subdivision Control Law taking effect in a community in order to qualify for the exemption. There were no reported cases dealing with this exclusion until Citgo Petroleum Corporation v. Planning Board of Braintree, 24 Mass. App. Ct. 425 (1987).

Citgo owned a parcel of some 68 acres of land which contained a number of buildings. Clean Harbors leased eleven acres of the parcel for a hazardous waste terminal and reached an agreement with Citgo to buy the eleven acres. Citgo prepared a plan dividing the parcel into two lots each containing several buildings. Citgo’s contention was that the buildings existed before the Subdivision Control Law went into effect in Braintree and thus the plan was not a subdivision because of the 81L exemption. The Planning Board denied ANR endorsement because the lot to be conveyed to Clean Harbors lacked the necessary frontage. The Board took the position that a literal reading of the term “building” would undercut the purposes the Subdivision Control Law by allowing a landowner to use any detached garage, shed or other outbuilding as a basis for unrestricted backland development.

CITGO PETROLEUM CORP. V. PLANNING BOARD OF BRAINTREE
24 Mass. App. Ct. 425 (1987)

Excerpts:

Armstrong, J. . . .

> The defendants argue that a literal reading of this exception would completely undercut the purposes of the Subdivision Control Law, as set out in G.L. c. 41, section 81M, by allowing a homeowner to use any detached garage, shed, or other outbuilding as a basis for unrestricted backland development. There are several replies. First, this language in section 81L is not the result of legislative oversight. . . . Second, just because a lot can be divided under this exception does not mean that the resulting lots will be buildable under the zoning ordinance. Smalley v. Planning Board of Harwich, 10 Mass. App. Ct. 599, 603 (1980). Third, the lots in this case are being used for distinct, independent business operations, and the preexisting buildings relied upon the main office, the underwriter's pump house/machine shop, the wax plant building, the earth burner building, and the new yard office - are substantial buildings. A claim that a detached garage or a chicken house or woodshed qualifies under this exception might present a different case. Finally, a building, to qualify under this provision, must have been in existence when the Subdivision Control Law went into effect in the town. It is too late for speculators to buy tracts of back land, cover them with shacks, and divide them into lots accordingly. In short, we see no sufficient reason to refuse application of the plain language of the exclusion in this case.

Citgo Petroleum Corp., 24 Mass. App. Ct. at 426-427.

What constitutes a "substantial building" is still unclear. However, a landowner may have a problem arguing that a garage, woodshed or chicken house are buildings that would qualify under the 81L exemption. In Taylor v. Pembroke Planning Board, (Plymouth) Misc. Case No. 126703, 1990, Judge Fenton of the Land Court determined that in order to qualify for the 81L exemption, the use of a building is no way controlling on the issue. An 88.6 foot by 30.8 foot cement block building with its own cesspool and electricity that had been used to store automobiles and as a turkey farm was found to be a substantial building.

Can a single-family home be treated as a lawful nonconforming structure when the nonconformity is created under the 81L exemption? The Massachusetts Appeals Court considered this issue in Branagan v. Zoning Board of Appeals of Falmouth, 75 Mass. App. Ct. 1107 (2009). Branagan argued that a single-family home on a lot created under the 81L exemption retained its status as a preexisting nonconforming structure. The panel observed that

nothing in the governing bylaw, statutes, or appellate decisions supports a conclusion that a dwelling remaining on a lot created under the 81L exemption acquires protected status as a preexisting nonconforming structure and rejected Branagan's argument that the single-family home enjoys protection as a preexisting nonconforming structure. This decision was issued by the Appeals Court pursuant to its rule 1:28. A rule 1:28 decision may be cited for it persuasive value but not as binding precedent.

PERIMETER PLANS

A perimeter plan is a plan of land showing existing property lines, with no new lines drawn indicating a division of land. Such plans are usually filed so that the property owner can obtain a three year zoning protection for the land shown on such plan.

The Subdivision Control Law is a comprehensive scheme for regulating the creation of new lots and for the recording of plans showing such new lots. There are three sections of the Subdivision Control Law which are relevant to the perimeter plan issue.

1. Section 81L which defines the term "subdivision" as well as divisions of land that will not be considered a subdivision.

2. Section 81P which sets out the procedure for endorsement of plans not requiring subdivision approval.

3. Section 81X which provides a procedure for recording plans which show no new lot lines.

The first paragraph of Section 81X states:

> Notwithstanding the foregoing provisions of this section, the register of deeds shall accept for recording and the land court shall accept with a petition for registration or confirmation of title any plan bearing a certificate by a registered land surveyor that the property lines shown are the lines dividing existing ownerships, and the lines of streets and ways shown are those of public or private streets or ways already established, and that no new lines for division of existing ownerships or for new ways are shown.

Perimeter plans can be recorded pursuant to Chapter 41, Section 81X, MGL. Such plans, however, are not entitled to the three year zoning protection found in Chapter 40A, Section 6, MGL. Chapter 41 is only concerned with the recordation of plans and what plans require Planning Board approval or endorsement. Chapter 41 does not deal with zoning protection.

If it were not for the fact that ANR plans are entitled to a zoning protection pursuant to the provisions of the Zoning Act, there probably would have been little interest whether a perimeter plan should receive an ANR endorsement.

Should a perimeter plan be recorded only with a certificate of a registered land surveyor under Section 81X or is a perimeter plan entitled to an ANR endorsement from the Planning Board pursuant to Section 81L and 81P?

In Horne v. Board of Appeals, Town of Chatham, Barnstable Superior Court C.A. No. 4635, November 3, 1986 (Dolan J.), a landowner obtained an ANR endorsement to protect his property from a zoning change. The Planning Board had endorsed the plan which depicted one lot with the exact dimensions and bounds shown on an earlier plan registered with the land court. In finding that the Planning Board had mistakenly endorsed the plan, the court noted:

> As a matter of law, the plaintiffs cannot file their April, 1985, plan in the Land Court. The plan is not a subdivision nor is it a division of land with "approval not required". Lot No. 91 was created in 1960 and registered as noted. As far as the Land Court would be concerned, its status has not changed since 1960. As a matter of law, the Planning Board should not have endorsed the April, 1985, plan. Nevertheless, the action of the Planning Board was not appealed and the legality of its action is not before this Court for review. Once a plan has been endorsed 'approval not required', the Court cannot go behind that endorsement unless the action of the board is before the Court for review. As a matter of law, the plaintiffs are entitled to the three-year protection despite the method by which same was derived. In an exercise of judicial constraint, I make no comment on the methods utilized and with judicial reluctance enter this judgment.

In Horne, the landowner succeeded in protecting his property from the zoning change because the Court could not revoke the Planning Board's endorsement since the issue was not properly before the Court. However, in Malden Trust Company v. Twomey, Middlesex Superior Court C.A No. 6574, September 28, 1989 (McDaniel J.), the Planning Commission declined to endorse a plan "ANR" which showed no new property lines. In upholding the Commission's decision not to endorse the plan, the court noted:

> . . ., it should be clear that the purpose of section 81P is to relieve certain divisions of land of regulation and approval by a planning board when a proposed plan indicates that newly created lots will be guaranteed access to the outside world by preexisting ways or roads. In sum, section 81P facilitates the recording process, and was "not intended to enlarge the substantive powers of a [planning] board." Thus, when section 81P states that "an endorsement shall not be withheld unless such plan shows a subdivision," it is clear from the above discussion that the Legislature intended to expedite the recording of 'non-subdivision' plans, and not to encourage the filing under section 81P of plans showing no subdivision of lots whatsoever. . . .

> Plaintiff's plan shows no division of land and hence there is no need for the verification process of section 81P. Moreover, plaintiff's plan may have easily been filed under section 81X. It is clear that plaintiff instead sought section 81P endorsement to achieve the advantage of the zoning protection provided under G.L. c. 40A, section 6 to those plans endorsed ANR under section 81P. Withholding comment on this tactic, the Court simply states that plaintiff's perimeter plan is properly filed under section 81X, not section 81P. Consequently, the defendant was never under an obligation to endorse plaintiff's plan under section 81P.

In Costello v. Planning Board of Westport, (Bristol) Misc. Case No. 152765, 1991 (Sullivan, J.), a Land Court Judge decided that perimeter plans are entitled to an ANR endorsement. In her opinion, Judge Sullivan determined that Section 81P of the Subdivision Control Law, provides for such an endorsement. Judge Sullivan summarized that:

> Nothing in the statute requires the conclusion that only divisions of land which are deemed by virtue of the provisions of G.L. c. 41, § 81L not to constitute a subdivision were entitled to such an endorsement. The plain language says otherwise, and as it presently reads, a perimeter plan must be endorsed by the Board.

It should be noted that the Costello, Twomey, and Horne cases were not controlling on the issue as a higher court is not required to follow an opinion written by a lower court. There had been several appellate decisions acknowledging planning board endorsement of perimeter plans. Cape Ann Development Corp. v. Gloucester, 371 Mass. 19 (1976); Wolk v. Planning Board of Stoughton, 4 Mass. App. Ct. 812 (1976); Sampson v. San Land Development Corp., 17 Mass. App. Ct. 977 (1984); Stampfl v. zoning Board of Appeals of Norwood, 33 Mass. App. Ct. 354 (1992); Regan v. Planning Board of Braintree, 37 Mass. App. Ct.956 (1994); Stefanick v. Planning Board of Uxbridge, 39 Mass. App. Ct. 418 (1995).

In Cumberland Farms, Inc. v. Planning Board of West Bridgewater, 64 Mass. App. Ct. 902 (2005), the Massachusetts Appeals Court decided that perimeter plans are entitled to ANR endorsement.

CUMBERLAND FARMS, INC. v. PLANNING BOARD OF WEST BRIDGEWATER
64 Mass. App. Ct. 902 (2005)

Excerpts:

> The judge correctly reversed the action of West Bridgewater's planning board refusing to endorse the plaintiff's "perimeter plan" … as one not requiring approval under the Subdivision Control Law. (The parties refer to the plan as a "perimeter plan"; it does, however, alter boundary lines by consolidating several lots owned by

> the plaintiff intro a single lot). The plaintiff acknowledges that the plan was submitted to forestall application of a proposed zoning provision prohibiting gasoline service stations in the zoning district by invoking the three-year zoning freeze … .The plaintiff's motivation, however, was irrelevant to the decision before the board … and the argument that perimeter plans, because they do not contain new lines indicating a division of land, are ineligible for submission and endorsement under Section 81P flies in the face of decades of contrary practice.

Cumberland Farms, Inc., 64 Mass. App. Ct. at 902.

PROCESS FOR APPROVING BUILDING LOTS LACKING ADEQUATE FRONTAGE

Frequently a landowner wishes to create a building lot which will not meet the minimum frontage requirement of the local zoning bylaw. As a Building Inspector, or member of a Planning Board or Zoning Board of Appeals, you have probably been asked by a local property owner what he or she must do to get approval for a building lot which does not meet the frontage requirement specified in the local zoning bylaw.

In Seguin v. Planning Board of Upton, 33 Mass. App. Ct. 374 (1992), the Massachusetts Appeals Court reviewed the process for approving building lots lacking the necessary frontage.

The Seguins wished to divide their property into two lots for single family use. One lot had the required frontage on a paved public way. The other lot had 98.44 feet of frontage on the same public way. The Seguins applied for and were granted a variance from the 100 foot frontage requirement of the Upton Zoning Bylaw. Upon obtaining the variance, the Seguins submitted a plan to the Planning Board seeking the Board's endorsement that approval under the Subdivision Control Law was not required. The Planning Board denied endorsement on the ground that one of the lots shown on the plan lacked the frontage required by the Upton Zoning Bylaw. Rather than resubmitting the plan as a subdivision plan for approval by the Planning Board pursuant to Section 81U of the Subdivision Control Law, the Seguins appealed the Planning Board's denial of the ANR endorsement.

Whether a plan requires approval or not rests with the definition of "subdivision" as found in MGL, Chapter 41, Section 81L. A "subdivision" is defined in Section 81L as the "division of a tract of land into two or more lots," but there is an exception to this definition. A division of land will not constitute a "subdivision" if, at the time it is made, every lot within the tract so divided has the required frontage on a certain type of way. MGL, Chapter 41, Section 81L states that a subdivision is:

> the division of a tract of land into two or more lots...[except where] every lot within the tract so divided has frontage...of at least such distance as is then required by zoning...ordinance or by-law if any...and if no distance is so required, such frontage shall be of at least twenty feet.

The only pertinent zoning requirement for determining whether a plan depicts a subdivision is frontage. The Seguins argued that the words "frontage...of at least such distance as is then required by zoning...by-law" should be read as referring to the 98.44 foot frontage allowed by the Zoning Board's variance, with the result that each lot shown on the plan had the required frontage. In making their argument that their plan was entitled to an ANR endorsement, the Seguins relied on previous court cases which had held that the required frontage requirement of the Subdivision Control Law is met when a special permit is granted approving a reduction in lot frontage from what is normally required in the zoning district.

In Haynes v. Grasso, 353 Mass. 731 (1968), the court reviewed a zoning bylaw provision which had been adopted by the town of Needham. The bylaw empowered the Board of Appeals to grant special permits authorizing a reduction from the minimum lot area and frontage requirements of the bylaw. Before granting such special permits, the Board of Appeals had to make one of the following findings:

> a. Adjoining areas have been previously developed by the construction of buildings or structures on lots generally smaller than is prescribed by (the bylaw) and the standard of the neighborhood so established does not reasonably require a subdivision of the applicant's land into lots as large as (required by the bylaw).
>
> b. Lots as large as (required by the bylaw) would not be readily saleable and could not be economically or advantageously used for building purposes because of the proximity of the land to through ways bearing heavy traffic, or to a railroad, or because of other physical conditions or characteristics affecting it but not affecting generally the zoning district.

The Board of Appeals granted a special permit which authorized the creation of two lots having less lot area and frontage than normally required by the zoning bylaw. On appeal, it was argued that the creation of the two lots was a matter within the jurisdiction of the Planning Board because the division of land creating lots lacking the necessary frontage was governed by the Subdivision Control Law. The court ruled that the Planning Board did not have jurisdiction as there was no subdivision of land requiring approval under the Subdivision Control Law. The court found that the requirement that each lot has frontage of at least such distance as required by the zoning bylaw was met by the granting of the special permit. The court further noted that this was not a variance from the zoning law but a special application of its terms.

The court reached the same conclusion in Adams v. Board of Appeals of Concord, 356 Mass. 709 (1970), where the Concord Zoning Bylaw authorized the Board of Appeals to approve garden apartment developments having less than the minimum frontage requirement of the bylaw. The court found that a lot, having less frontage than normally required by the zoning bylaw but which has been authorized by special permit, met the frontage requirement of the zoning bylaw and the Subdivision Control Law. Since the reduced frontage for the garden apartment plan had been approved by special permit, the Planning Board was authorized to endorse the plan approval not required.

The distinction in the Seguin case was that the Seguins received a variance to create a lot lacking the frontage normally required by the zoning bylaw. The court found that a plan showing a lot having less than the required frontage, even if the Zoning Board of Appeals had granted a frontage variance for the lot, was a subdivision plan which required approval under the Subdivision Control Law. In holding that the Seguins' plan was not entitled to an approval not required endorsement from the Planning Board, the court noted its previous decision in Arrigo v. Planning Board of Franklin, 12 Mass. App. Ct. 802 (1981). In that case, the court analyzed the authority of a Planning Board to waive strict compliance with the frontage requirement specified in the Subdivision Control Law.

Landowners, in Arrigo, wished to create a building lot which would not meet the minimum lot frontage requirement of the zoning bylaw. The minimum lot frontage requirement was 200 feet, and the minimum lot area requirement was 40,000 square feet. They petitioned the Zoning Board of Appeals for a variance and presented the Board with a plan showing two lots, one with 5.3 acres and 200 feet of frontage, and the other lot with 4.7 acres and 186.71 feet of frontage. The Board of Appeals granted a dimensional variance for the lot which had the deficient frontage. Upon obtaining the variance, the landowners applied to the Planning Board for approval of a plan showing the two lot subdivision.

The Planning Board waived the 200 foot frontage requirement for the substandard lot pursuant to the Subdivision Control Law and approved the two lot subdivision. MGL, Chapter 41, Section 81R, authorizes a Planning Board to waive the minimum frontage requirement of the Subdivision Control Law provided the Planning Board determines that such waiver is in the public interest and not inconsistent with the intent and purpose of the Subdivision Control Law.

As stated earlier, the minimum frontage requirement of the Subdivision Control Law is found in MGL, Chapter 41, Section 81L, which states that the lot frontage is the same as is specified in the local zoning bylaw, or 20 feet in those cases where the local zoning bylaw does not specify a minimum lot frontage.

In deciding the Arrigo case, the Massachusetts Appeals Court had the opportunity to comment on the fact that the Planning Board and the Zoning Board of Appeals are faced with different statutory responsibilities when considering the question of creating a building lot lacking minimum lot

frontage. Although MGL, Chapter 41, Section 81R gives the Planning Board the authority to waive the frontage requirement for the purposes of the Subdivision Control Law, the court stressed that the authority of the Planning Board to waive frontage requirements pursuant to 81R should not be construed as authorizing the Planning Board to grant zoning variances. The court noted that there is indeed significance between the granting of a variance for the purposes of the Zoning Act and approval of a subdivision plan pursuant to the Subdivision Control Law. On this point, the court summarized the necessary approvals in order to create a building lot lacking minimum lot frontage.

> In short, then, persons in the position of the Mercers, seeking to make two building lots from a parcel lacking adequate frontage, are required to obtain two independent approvals: one from the planning board, which may in its discretion waive the frontage requirement under the criteria for waiver set out in G.L. c. 41, s. 81R, and one from the board of appeals, which may vary the frontage requirement only under the highly restrictive criteria of G.L. c. 40A, s. 10. The approvals serve different purposes, one to give marketability to the lots through recordation, the other to enable the lots to be built upon. The action of neither board should, in our view, bind the other, particularly as their actions are based on different statutory criteria.

Absent a zoning bylaw provision authorizing a reduction in lot frontage by way of the special permit process, an owner of land wishing to create a building lot which will have less than the required lot frontage needs to obtain approval from both the Zoning Board of Appeals and the Planning Board. A zoning variance from the Zoning Board of Appeals varying the lot frontage requirement is necessary in order that the lot may be built upon for zoning purposes. It is also necessary that the lot owner obtain a frontage waiver from the Planning Board for the purposes of the Subdivision Control Law.

In the Arrigo case, the landowners had submitted a subdivision plan to the Planning Board. The court noted that without obtaining the frontage waiver the plan was not entitled to approval as a matter of law because, although it may have complied with the Planning Board's rules and regulations, it did not comply with the frontage requirements of the Subdivision Control Law. After the Arrigo decision, it was debatable as to the process a landowner followed to obtaining a frontage waiver from the Planning Board. Rather than submitting a subdivision plan, another view was that a landowner could submit a plan seeking an approval not required endorsement from the Planning Board and at the same time petition the Board for a frontage waiver pursuant to 81R. If the Planning Board granted the frontage waiver and noted such waiver on the plan, then the Board could endorse the plan approval not required.

The Seguin case clarifies the process that must be followed when a landowner seeks a frontage waiver from the Planning Board. If a lot shown on a plan lacks the frontage required by the zoning bylaw, then the plan shows a subdivision and must be reviewed under the approval procedure specified in Section 81U of the Subdivision Control Law. The Planning Board must hold a public hearing before determining whether a frontage waiver is in the public interest and not inconsistent with the Subdivision Control Law. A notation that a frontage waiver has been granted by the Planning Board should either be shown on the plan or on a separate instrument attached to the plan with reference to such instrument shown on the plan. It is unclear whether a Planning Board must allow the Board of Health 45 days to comment on the plan when the only issue before the Planning Board is the frontage waiver. We would recommend that Planning Boards consider amending their rules and regulations providing for a shorter review period when a landowner is only seeking a frontage waiver from the Planning Board. A Planning Board may also want to specify a fee and any relevant information that should be submitted with the plan.

In determining whether to grant a frontage waiver, a Planning Board should consider if the frontage is too narrow to permit easy access or if the access from the frontage to the buildable portion of the lot is by a strip of land too narrow or winding to permit easy access. In the Seguin case, the court noted that the lot appeared to present no problem and indicated that the Planning Board would be acting unreasonably if the Seguins submitted a subdivision plan and the Board did not approve the plan.

ANR PROCESS

If you have a question concerning the process for reviewing ANR plans, your answer will most likely be found in either Sections 81L, 81P, 81T or 81BB.

Section 81T provides that every person submitting an ANR plan to the Planning Board must give written notice to the municipal clerk by delivery or by registered mail that he has submitted the plan. This is an important requirement if the Planning Board fails to act in timely manner. In Korkuch v. Planning Board of Eastham, 26 Mass. App. Ct. 307, (1988), the court determined that a developer who submitted an ANR plan but did not give immediate or very prompt written notice of the submission of the plan to the municipal clerk was not entitled to a certificate from the municipal clerk certifying constructive approval of the plan when the Board failed to act on the plan in a timely manner.

If the Planning Board determines that a plan does not require approval under the Subdivision Control Law, it should immediately, without a public hearing, endorse the plan "approval under the Subdivision Control Law not required" or words of similar import. Once the Planning Board has endorsed a plan, it cannot change its mind and rescind the ANR endorsement. In Cassani v. Planning Board of Hull, 1 Mass. App. Ct. 451 (1973), the court found that the authority to modify, amend or rescind plans under Section 81W is not applicable to ANR plans.

If the Planning Board determines that the plan requires approval under the Subdivision Control Law, the Board must give written notice of its determination to the municipal clerk and the person submitting the plan within 21 days after the plan has been submitted to the Board.

If the Planning Board determines that approval under the Subdivision Control Law is required, the person submitting the ANR plan may appeal the Planning Board's determination pursuant to Section 81BB. If the Planning Board endorses the plan "approval not required", judicial review of the endorsement can be claimed pursuant to MGL, Chapter 249, Section 4 and the time period for claiming review is 60 days. See Stefanick v. Planning Board of Uxbridge, 39 Mass. App. Ct. 418 (1995).

Section 81L contains a requirement that "a majority of the members" of a Planning Board must provide signatures in order for there to be a proper certification or endorsement of a plan. Section 81L defines "Certified" as follows:

> Certified by (or endorsed by) a planning board", as applied to a plan or other instrument required or authorized by the subdivision control law to be recorded, shall mean bearing a certification or endorsement signed by a majority of the members of a planning board, or by its chairman or clerk or any other person

> authorized by it to certify or endorse its approval or other action and named in a written statement to the register of deeds and recorder of the land court, signed by a majority of the board.

The general rule as to existence of a quorum is that, in the absence of a statutory restriction, a majority of a board is a quorum and a majority of the quorum can act. However, where a statute requires a majority of the board to perform a certain function then the quorum requirement is a majority of the members of the entire board and not a majority of those present and voting on the particular matter.

In Duddy v. Mankewich, 66 Mass. App. Ct. 789 (2006), the court reviewed the above definition of "Certified by (or endorsed by) a planning board" and concluded that the affirmative vote of a majority of the planning board, and not merely a majority of a quorum, is necessary in order for a Planning Board to approve a definitive subdivision plan.

Automatic approval of a properly submitted plan will occur if the Planning Board fails to act on the plan or fails to notify the municipal clerk or the person submitting the plan of its determination within 21 days after the plan has been submitted to the Board. If the plan becomes approved for failure to take timely action, the Planning Board must immediately endorse the plan.

If the Planning Board fails to make such endorsement, the municipal clerk must issue a certificate of approval to the person who submitted the plan. The certificate should indicate that the approval of the plan under the Subdivision Control Law is not required since no notice of action was received from the Planning Board within the required time period. As noted in Kupperstein v. Planning Board of Cohasset, 66 Mass. App. Ct. 905 (2006), an ANR plan is constructively approved after the 21 day period and a landowner is entitled "forthwith" to an endorsement or clerk certificate.

Goldman v. Planning Board of Burlington, 347 Mass. 320 (1964) (an ANR endorsement of a plan which was given in error does not obligate a planning board to endorse a later plan showing the same lots and the same frontage).

Devine v. Town Clerk of Plymouth, 3 Mass. App. Ct. 747 (1975) (where clerk of the planning board, who clearly had authority to accept ANR plan for the board, for some unexplained reason, returned the anr plan to the petitioner which resulted in a constructive grant).

Lynch v. Planning Board of Groton, 4 Mass. App. Ct. 781 (1976) (planning board failure to act on an anr plan within 14 [now 21] days entitled petitioner to such endorsement and board's determination thereafter that the plan did require approval was without legal effect).

Landgraf v. Building Commissioner of Springfield, 4 Mass. App. Ct. 840 (1976) (lots shown on a definitive plan which had frontage on a public way were entitled to the zoning protection afforded subdivision plan lots).

Kelly v. Planning Board of Dennis, 6 Mass. App. Ct. 24 (1978) (where planning board failed to meet notice requirement of open meeting law when voting to deny anr plan).

J & R Investment, Inc. v. City Clerk of New Bedford, 28 Mass. App. Ct. 1 (1989) (mandamus is the appropriate remedy and owner's delay of 25 days between clerk's refusal to issue certificate endorsing owner's plan of land and owner's commencement of suit seeking mandamus relief was not unreasonable delay, and thus mandamus was available).

J. & R. Investment, Inc. v. City Clerk of New Bedford, 28 Mass. App. Ct. 1 (1989) (whether a board acted within the allowable time period will depend on whether reasonable persons examining the formal record could ascertain that a particular action was taken).

Agawam Beautification Committee

Adopt-a-Barrel Program

The Agawam Beautification Committee is offering the opportunity to help beautify our town through the **Adopt-a-Barrel Program**.

Sponsor one or more barrels full of lovely classic wave petunias.

Each barrel is $100.00 and is tax deductible. This includes:

- A plaque to display a name, company name, or in memoriam.
- Planting, watering, and maintenance of one barrel for the summer season.

If you are interested in participating, please contact the Agawam Beautification Committee by calling Stefanie Kesecker at 413-726-9739 or by mail to the Agawam Planning Department, 36 Main Street, Agawam, MA 01001, or email Skesecker@agawam.ma.us.

Agawam Beautification Committee
Adopt-a-Barrel

Order Form 2024

Name:_____

Company Name:_____

Address:_____

_____

Telephone Number:_____

Email Address:_____

****

Number of Barrels	Cost per Barrel	Contribution Total
	$100.00	

Option 1 - Name or company name to be displayed with your barrel

_____

Option 2 – In memory of

_____

*Each sign may contain 2 lines, 15 characters per line, including spaces

*If more than one barrel being sponsored requires a different name, please attach a separate sheet with all necessary information.

If you have any questions, please contact Stefanie Kesecker at the Agawam Planning Department, 413-726-9739 or by mail at the Agawam Planning Department, 36 Main Street, Agawam, MA 01001

Your contribution is tax deductible!

You may drop off or mail your completed form to the
Agawam Beautification Committee
36 Main Street, Agawam, Massachusetts 01001

Please make your check payable to the
Agawam Beautification Committee

Stefanie Kesecker

From: Stefanie Kesecker <skesecker@agawam.ma.us>
Sent: Thursday, January 25, 2024 3:20 PM
To: aldo mancini jr; Doreen Prouty; gary geiger; Ricahrd Maggi; vincenzo ronghi (VER857 @hotmail.com)
Subject: FW: BBB Auto v. TOA ZBA
Attachments: signed copy.pdf; chuduk BBB Auto Motion allowed.pdf

See email and attachements.

From: Stephen Buoniconti <solicitor@agawam.ma.us>
Sent: Thursday, January 25, 2024 3:18 PM
To: Stefanie Kesecker <SKesecker@agawam.ma.us>
Subject: BBB Auto v. TOA ZBA

Stefanie- Can you please forward this email and the attachments to the members of the ZBA? The matter has been continued generally at the moment and the court and appellant will watch and wait to see if the City Council changes the process for Class 2 licenses. It may be dispositive of the case. I am in the process of drafting a zoning amendment that would permit Class 2 auto licenses conditioned on a special permit approval. The plan is to file the ordinance with the City Council as soon as their first meeting in February.

I apologize for not notifying the Board earlier.

Steve

Confidentiality/Public Record Statement. Under Massachusetts Law, any email created or received by an employee of The Town of Agawam is considered a public record. All email correspondence is subject to the requirements of M.G.L. Chapter 66. This email may contain confidential and privileged material for the sole use of the intended recipient. Any review or distribution by others is strictly prohibited. If you are not the intended recipient please contact the sender and delete all copies.

COMMONWEALTH OF MASSACHUSETTS

HAMPDEN, SS.

HAMPDEN SUPERIOR COURT
CIVIL ACTION NO. 2079CV00389

ALEKSANDR CHUDUK, d/b/a BBB AUTO, INC.
PLAINTIFF,
v.
AGAWAM ZONING BOARD OF APPEALS, DORENE PROUTY, GARY GEIGER, RICHARD MAGGI, ALDO MANCINI, JR.
DEFENDANTS.

MOTION TO CONTINUE TRIAL- ASSENTED TO

NOW comes the Defendants in the above entitled matter and request this Honorable Court to continue the matter that is currently scheduled for final trial conference on January 11, 2024 at 2:00 pm and trial on January 23, 2024 at 9:00 to a date acceptable to the Court. As grounds thereof, Defendant avers the following:

1. The cause of action brought by the Plaintiff relates to a denial by the Town of Agawam Zoning Board of Appeals of a license to sell used motor vehicles at the Plaintiff's parcel located at 266 Walnut Street, Agawam, MA 01001.

2. Plaintiff's property is zoned Business A. The Town's posture is that the current language of the Code of the Town of Agawam (local Town ordinances) prohibits the selling of used motor vehicles on parcels zoned Business A.

3. The Town of Agawam is pursuing a course of amending the Code of the Town of Agawam that would redefine permitted uses on Business A zoned parcels and permit the issuance of licenses to sell motor vehicles through a special permit application and hearing.

4. If the Code of the Town of Agawam is amended as recommended, Plaintiff's parcel will be eligible to apply for a license to sell used motor vehicles through a special permit.

5. Zoning amendments to the Code of the Town of Agawam require public hearings by various boards and are subject to City Council and mayoral approval.

6. The local process to amend the Code of the Town of Agawam generally takes 90-120 days from beginning to end if no delays encountered.

7. The Town of Agawam's intention is to file the proposed ordinance with the City Council within thirty (30) days if this Court grants the continuance.

8. Plaintiff's Counsel has been consulted on the proposal and assents to the continuance.

WHEREFORE, the Plaintiff requests this Honorable Court to allow the motion to continue the above entitled matter scheduled for trial on January 23, 2024 and proposes a status conference date in approximately 90 days to assess the Town's progress in amending the Code of the Town of Agawam.

FOR PLAINTIFF
BY HIS ATTORNEY,

Shawn P. Allyn, Esq.
Allyn & Ball, P.C.
57 Suffolk Street, Suite 200
Holyoke, MA 01040
BBO#643237
Tel: 413 538-7118
Fax: 413-538-6199

FOR DEFENDANTS
BY THEIR ATTORNEY,

Stephen J. Buoniconti
Agawam City Solicitor
36 Main Street
Agawam, MA 01001
BBO No. 629501
Phone- (413) 786-0400 x8728
Solicitor@agawam.ma.us

Dated: January 9, 2024

COMMONWEALTH OF MASSACHUSETTS

HAMPDEN, SS.

HAMPDEN SUPERIOR COURT
CIVIL ACTION NO. 2079CV00389

ALEKSANDR CHUDUK, d/b/a BBB AUTO, INC.
PLAINTIFF,
v.
AGAWAM ZONING BOARD OF APPEALS, DORENE PROUTY, GARY GEIGER, RICHARD MAGGI, ALDO MANCINI, JR.
DEFENDANTS.

HAMPDEN COUNTY
SUPERIOR COURT
FILED
JAN 09 2024
CLERK OF COURTS

MOTION TO CONTINUE TRIAL- ASSENTED TO

NOW comes the Defendants in the above entitled matter and request this Honorable Court to continue the matter that is currently scheduled for final trial conference on January 11, 2024 at 2:00 pm and trial on January 23, 2024 at 9:00 to a date acceptable to the Court. As grounds thereof, Defendant avers the following:

1. The cause of action brought by the Plaintiff relates to a denial by the Town of Agawam Zoning Board of Appeals of a license to sell used motor vehicles at the Plaintiff's parcel located at 266 Walnut Street, Agawam, MA 01001.

2. Plaintiff's property is zoned Business A. The Town's posture is that the current language of the Code of the Town of Agawam (local Town ordinances) prohibits the selling of used motor vehicles on parcels zoned Business A.

3. The Town of Agawam is pursuing a course of amending the Code of the Town of Agawam that would redefine permitted uses on Business A zoned parcels and permit the issuance of licenses to sell motor vehicles through a special permit application and hearing.

4. If the Code of the Town of Agawam is amended as recommended, Plaintiff's parcel will be eligible to apply for a license to sell used motor vehicles through a special permit.

5. Zoning amendments to the Code of the Town of Agawam require public hearings by various boards and are subject to City Council and mayoral approval.

6. The local process to amend the Code of the Town of Agawam generally takes 90-120 days from beginning to end if no delays encountered.

Allowed. Montas, SCJ 1/10/24

Stefanie Kesecker

From: Stefanie Kesecker <skesecker@agawam.ma.us>
Sent: Wednesday, September 28, 2022 2:07 PM
To: doreen prouty
Subject: FW: interrogatories
Attachments: Supplemental response to ints.doc

From: Christine Pikula <CPikula@agawam.ma.us>
Sent: Wednesday, September 28, 2022 1:03 PM
To: Doreen Prouty <DProuty@agawam.ma.us>
Cc: Stephen Buoniconti <solicitor@agawam.ma.us>; Sue Conlon <sconlon@agawam.ma.us>; Pam Kerr <PamK@agawam.ma.us>; Stefanie Kesecker <SKesecker@agawam.ma.us>
Subject: interrogatories

Hi Doreen,
Attached please find a draft response to interrogatories regarding the 40A appeal involving BBB Auto. Do not worry about the objections. Please review the response to the answers for accuracy and truthfulness.
Thank you,
Chrissy

Confidentiality/Public Record Statement. Under Massachusetts Law, any email created or received by an employee of The Town of Agawam is considered a public record. All email correspondence is subject to the requirements of M.G.L. Chapter 66. This email may contain confidential and privileged material for the sole use of the intended recipient. Any review or distribution by others is strictly prohibited. If you are not the intended recipient please contact the sender and delete all copies.

Stefanie Kesecker

From: Stefanie Kesecker <skesecker@agawam.ma.us>
Sent: Wednesday, September 28, 2022 2:07 PM
To: doreen prouty
Subject: FW: interrogatories
Attachments: Supplemental response to ints.doc

From: Christine Pikula <CPikula@agawam.ma.us>
Sent: Wednesday, September 28, 2022 1:03 PM
To: Doreen Prouty <DProuty@agawam.ma.us>
Cc: Stephen Buoniconti <solicitor@agawam.ma.us>; Sue Conlon <sconlon@agawam.ma.us>; Pam Kerr <PamK@agawam.ma.us>; Stefanie Kesecker <SKesecker@agawam.ma.us>
Subject: interrogatories

Hi Doreen,
Attached please find a draft response to interrogatories regarding the 40A appeal involving BBB Auto. Do not worry about the objections. Please review the response to the answers for accuracy and truthfulness.
Thank you,
Chrissy

Confidentiality/Public Record Statement. Under Massachusetts Law, any email created or received by an employee of The Town of Agawam is considered a public record. All email correspondence is subject to the requirements of M.G.L. Chapter 66. This email may contain confidential and privileged material for the sole use of the intended recipient. Any review or distribution by others is strictly prohibited. If you are not the intended recipient please contact the sender and delete all copies.

COMMONWEALTH OF MASSACHUSETTS
DIVISION OF THE TRIAL COURT

HAMPDEN, SS.

HAMPDEN SUPERIOR COURT
CIVIL ACTION NO. 2079CV000389

Aleksandr Chuduk d/b/a
BBB Auto, Inc.
Plaintiff,

v.

Agawam Zoning Board of Appeals,
Dorene Prouty,
Gary Geiger,
Richard Maggi,
Aldo Mancini, Jr.,
Defendants.

RESPONSE TO PLAINTIFF'S REQUEST FOR THE PRODUCTION OF DOCUMENTS

1. Copies of each and every zoning ordinance, bylaw, or other written rule or regulation relating to your answer to interrogatory 2.

   ANSWER: Objection, request is vague, confusing, overly broad, unduly burdensome, not reasonably calculated to lead to the discovery of admissible evidence; requests a legal opinion. Without waiver of objection, see the Town of Agawam Zoning Ordinances Chapter 180 at https://ecode360.com/6567656.

2. Copies of each and every use certificate identified in your answer to interrogatory 3.

   ANSWER: Objection, request is vague, confusing, overly broad, unduly burdensome, not reasonably calculated to lead to the discovery of admissible evidence. Without waiver of objection the records are available for inspection and copying at the Agawam Law Department, 36 Main Street, Agawam, Massachusetts between Monday – Thursday from 9:00AM and 3:00PM.

3. Copies of each and every decision issued by the Zoning Board of Appeals as they relate to relief obtained by license holders relative to your answer to interrogatories 6 and 7.

ANSWER: Objection, request is vague, confusing, overly broad, unduly burdensome, not reasonably calculated to lead to the discovery of admissible evidence.

4. Copies of each and every zoning ordinance, bylaw, or other written rule or regulation relating to your answer to interrogatory 8.

ANSWER: Objection, request is vague, confusing, overly broad, unduly burdensome, not reasonably calculated to lead to the discovery of admissible evidence; requests a legal opinion. Without waiver of objection, see the Town of Agawam Zoning Ordinances Chapter 180 at https://ecode360.com/6567656.

Stefanie Kesecker

From: Stefanie Kesecker <skesecker@agawam.ma.us>
Sent: Thursday, October 6, 2022 12:34 PM
To: doreen prouty
Subject: FW: interrogatories
Attachments: Response to Docs 92822.doc

From: Christine Pikula <CPikula@agawam.ma.us>
Sent: Wednesday, September 28, 2022 1:06 PM
To: Doreen Prouty <DProuty@agawam.ma.us>
Cc: Stephen Buoniconti <solicitor@agawam.ma.us>; Sue Conlon <sconlon@agawam.ma.us>; Pam Kerr <PamK@agawam.ma.us>; Stefanie Kesecker <SKesecker@agawam.ma.us>
Subject: RE: interrogatories

Additionally, here are the corresponding request for production of documents.

From: Christine Pikula
Sent: Wednesday, September 28, 2022 1:03 PM
To: Doreen Prouty <DProuty@agawam.ma.us>
Cc: Stephen Buoniconti <solicitor@agawam.ma.us>; Sue Conlon <sconlon@agawam.ma.us>; Pam Kerr <PamK@agawam.ma.us>; Stefanie Kesecker <SKesecker@agawam.ma.us>
Subject: interrogatories

Hi Doreen,
Attached please find a draft response to interrogatories regarding the 40A appeal involving BBB Auto. Do not worry about the objections. Please review the response to the answers for accuracy and truthfulness.
Thank you,
Chrissy

Confidentiality/Public Record Statement. Under Massachusetts Law, any email created or received by an employee of The Town of Agawam is considered a public record. All email correspondence is subject to the requirements of M.G.L. Chapter 66. This email may contain confidential and privileged material for the sole use of the intended recipient. Any review or distribution by others is strictly prohibited. If you are not the intended recipient please contact the sender and delete all copies.

COMMONWEALTH OF MASSACHUSETTS
DIVISION OF THE TRIAL COURT

HAMPDEN, SS.

HAMPDEN SUPERIOR COURT
CIVIL ACTION NO. 2079CV000389

Aleksandr Chuduk d/b/a
BBB Auto, Inc.
Plaintiff,

v.

Agawam Zoning Board of Appeals,
Dorene Prouty,
Gary Geiger,
Richard Maggi,
Aldo Mancini, Jr.,
Defendants.

RESPONSE TO PLAINTIFF'S REQUEST FOR THE PRODUCTION OF DOCUMENTS

1. Copies of each and every zoning ordinance, bylaw, or other written rule or regulation relating to your answer to interrogatory 2.

   ANSWER: Objection, request is vague, confusing, overly broad, unduly burdensome, not reasonably calculated to lead to the discovery of admissible evidence; requests a legal opinion. Without waiver of objection, see the Town of Agawam Zoning Ordinances Chapter 180 at https://ecode360.com/6567656.

2. Copies of each and every use certificate identified in your answer to interrogatory 3.

   ANSWER: Objection, request is vague, confusing, overly broad, unduly burdensome, not reasonably calculated to lead to the discovery of admissible evidence. Without waiver of objection the records are available for inspection and copying at the Agawam Law Department, 36 Main Street, Agawam, Massachusetts between Monday – Thursday from 9:00AM and 3:00PM.

3. Copies of each and every decision issued by the Zoning Board of Appeals as they relate to relief obtained by license holders relative to your answer to interrogatories 6 and 7.

ANSWER: Objection, request is vague, confusing, overly broad, unduly burdensome, not reasonably calculated to lead to the discovery of admissible evidence.

4. Copies of each and every zoning ordinance, bylaw, or other written rule or regulation relating to your answer to interrogatory 8.

ANSWER: Objection, request is vague, confusing, overly broad, unduly burdensome, not reasonably calculated to lead to the discovery of admissible evidence; requests a legal opinion. Without waiver of objection, see the Town of Agawam Zoning Ordinances Chapter 180 at https://ecode360.com/6567656.

Stefanie Kesecker

From: Stefanie Kesecker <skesecker@agawam.ma.us>
Sent: Tuesday, August 6, 2024 1:11 PM
To: Proutydoreen@gmail.com; aldo mancini jr; gary geiger; Ricahrd Maggi; vincenzo ronghi (VER857@hotmail.com)
Subject: FW: zba decision - Kudlic v. TOA
Attachments: Kudlic v Agawam Board of Appeals.pdf

See attached

From: Pamela Kerr <PKerr@agawam.ma.us>
Sent: Tuesday, August 6, 2024 11:55 AM
To: Stefanie Kesecker <SKesecker@agawam.ma.us>
Cc: Taryn Egerton <TEgerton@agawam.ma.us>; Kevin Duquette <inspections@agawam.ma.us>; Amanda Boissonneault <ABoissonneault@agawam.ma.us>
Subject: FW: zba decision - Kudlic v. TOA

Stef – Please forward to ZBA members.

Pam

From: John Fitzgerald <JFitzgerald@agawam.ma.us>
Sent: Tuesday, August 6, 2024 11:24 AM
To: Christopher C. Johnson <mayor@agawam.ma.us>; Pamela Kerr <PKerr@agawam.ma.us>; Sue Conlon <sconlon@agawam.ma.us>
Cc: Charles Sclafani <CSclafani@agawam.ma.us>
Subject: zba decision - Kudlic v. TOA

All:

Attached please find the decision on Kudlic (in favor of the plaintiff) that was forwarded today's date by former Solicitor Buoniconti. Kindly forward as appropriate.

John

John M. Fitzgerald, II, Esq.
Personnel Director
Town of Agawam
36 Main Street
Agawam, MA 01001
413.786.0400
413.786.9927 (fax)
jfitzgerald@agawam.ma.us

Confidentiality/Public Record Statement. Under Massachusetts Law, any email created or received by an employee of The Town of Agawam is considered a public record. All email correspondence is subject to the requirements of M.G.L. Chapter 66. This email may contain confidential and privileged material for the sole use of the intended recipient. Any review or distribution by others is strictly prohibited. If you are not the intended recipient please contact the sender and delete all copies.

COMMONWEALTH OF MASSACHUSETTS

HAMPDEN, SS.

HOUSING COURT DEPARTMENT
OF THE TRIAL COURT
WESTERN DIVISION
CIVIL ACTION NO.: 17CV1000

JOHN G. KUDLIC)
Plaintiff)
vs.)
)
AGAWAM BOARD OF APPEALS)
Doreen Prouty, Richard Maggi,)
Aldo Mancini, and Gary Geiger)
As the Agawam Board of Appeals)
a/k/a Zoning Board of Appeals of the)
Town of Agawam)
Defendants)

FINDINGS OF FACT
AND ORDER FOR JUDGMENT

2024 MAY -2 AM 11:13
HOUSING COURT

This action came on for a hearing before the Court on December 21, 2023, with the Honorable Robert G. Fields, presiding, and the issues having been duly heard and Findings of Fact and Conclusions of Law, having been duly rendered after the Plaintiff's Motion for Summary Judgment under Mass. R. Civ. P. 56(a). The Court makes the following Findings of Fact and Order for Judgment:

FINDINGS OF FACT

1. The Plaintiff, John G. Kudlic, purchased 33 Highland Avenue, Agawam, Massachusetts in 2002. The property had a single-family house on it (built in the early 1900's prior to zoning) at the time of purchase, but it was being used as the Victor Emmanuel Social Club.

2. The property at 33 Highland Avenue, Agawam, Massachusetts was vacant from 2002 through 2012. Because of vandalism at the property, then Building Inspector Dominic Urbinati requested the Plaintiff to demolish the building, which he did in 2013.
3. At the time of the demolition of the structure at 33 Highland Avenue, the existing foundation would have violated both the setback and side yard requirements of the Agawam Zoning Ordinance.
4. The Plaintiff, John G. Kudlic, was led to believe by the former Agawam Building Inspector that a Special Permit would be granted to put in a new foundation that would comply with both the setback and side yard requirements.
5. The Plaintiff then sold 33 Highland Avenue, Agawam, Massachusetts to Calabrese Construction, LLC for $98,000.00 but had to buy it back for $98,000.00 in 2016 when Calabrese was denied a Special Permit to build a duplex on the lot.
6. The Plaintiff, John G. Kudlic, then sought a Variance to build a duplex without the 100 feet of frontage needed under Section 180-35 of the Agawam Zoning Ordinance with the Agawam Board of Appeals in 2017. The location of 33 Highland Avenue is zoned Residence "B" which allows for single family and two-family structures.
7. The Agawam Board of Appeals held hearings on September 11, 2017 and October 10, 2017. Some of the opposition from neighbors suggested a single-family house would be better for the area as there would be less traffic from a single family as opposed to a two-family structure.

8. Doreen Prouty was the Senior Member of the Agawam Board of Appeals in 2017 as she was a member since 1993. She voted in favor of a Variance for a duplex house on 33 Highland Avenue because she thought it met the three requirements for a Variance.

9. In 2017, a Plaintiff would be entitled to a Variance if he met the following three requirements.

   a. There are circumstances on account of soil conditions, shape or topography, but not affecting generally the zoning district.

   b. A literal enforcement of the provisions of the ordinance or bylaw would involve substantial hardship financial or otherwise to the petitioner.

   c. Desirable relief may be granted without nullifying or substantially derogating from the intent of the purpose of the bylaw.

10. a. As to the first requirement for a Variance, the Court finds that it is the only triangular shaped lot on Highland Avenue and it was the only lot on that street that had frontage on two streets.

10. b. As to the second Variance requirement, the Court finds that the Plaintiff John G Kudlic would endure a substantial financial hardship by not being able to build on this lot that had a single-family house on it when he purchased it in 2002. Although Mr. Kudlic had the lot sold to Calabrese Construction, LLC after he demolished the structure on it in 2013, he had to buy it back for $98,000.00 when Calabrese could not obtain a special permit to build on it.

10. c. As to the third requirement to a Variance, the Court finds that granting the Variance would not nullify or substantially derogate from the intent of the bylaw (100 feet of frontage required under Section 180-35 of the Agawam Zoning Ordinance) because there are currently 18 houses on Highland Avenue and only 5 of them have 100 feet of frontage.

11. Thus, the Court finds that the Agawam Board of Appeals denial of the Variance on October 10, 2017 is based on legally untenable grounds and it is unreasonable, whimsical, capricious and arbitrary as it applied to the Plaintiff John G. Kudlic.

ORDER FOR JUDGMENT

Accordingly, I order Judgment to enter for the Plaintiff, John G. Kudlic, and this Court further confirms judgment to enter on the following matters:

1. The October 10, 2017 decision of the Agawam Board of Appeals denying the Plaintiff's request for a Variance is hereby annulled.
2. Judgment should enter for the Plaintiff John G. Kudlic.
3. The Plaintiff John G. Kudlic is hereby given a Variance to build a single family 2200 square foot Garrison style house at 33 Highland Avenue, Agawam, Massachusetts.

Subscribed and Sworn to Under the Pains and Penalties of Perjury this 13th day of May, 2024.

The Honorable Judge Robert G. Fields

Stefanie Kesecker

From: Stefanie Kesecker <skesecker@agawam.ma.us>
Sent: Thursday, August 15, 2024 12:24 PM
To: Doreen Prouty; aldo mancini jr; gary geiger; Ricahrd Maggi; vincenzo ronghi (VER857 @hotmail.com)
Subject: Tor2024-2
Attachments: Tor2024-2.pdf

Please see the attached TOR2024-2. We have a new ZBA case that I will be scheduling for September 23, 2024. This information will pertain to the case we will be hearing.

Sincerely,

Stefanie Kesecker
Town of Agawam
Administrative Assistant
Planning & Community Development
(413)-726-9739 *Skesecker@agawam.ma.us*

"If you have the choice between being right and being kind, choose being kind."-Dr. Wayne W. Dyer

Confidentiality/Public Record Statement. Under Massachusetts Law, any email created or received by an employee of The Town of Agawam is considered a public record. All email correspondence is subject to the requirements of M.G.L. Chapter 66. This email may contain confidential and privileged material for the sole use of the intended recipient. Any review or distribution by others is strictly prohibited. If you are not the intended recipient please contact the sender and delete all copies.

First Reading 4/1/24
Second Reading 4/16/24
Approved

TOR-2024-2

AN ORDINANCE TO AMEND CHAPTER 180 AND CHAPTER 114 OF THE CODE OF THE TOWN OF AGAWAM

(Sponsored by Mayor Christopher C. Johnson)

WHEREAS, Chapter 180 of the Code of the Town of Agawam is the municipal zoning ordinance and Chapter 114 is the local ordinance for junk and secondhand dealers; and

WHEREAS, the licenses for the selling of new (Class 1) and used cars (Class 2) is governed by MGL c. 140 Sections 58 and 59 and Sections 44, 48 of Chapter 180 and Section 5, 8, 9, 10 and 11 of Chapter 114 of the Town Code; and

WHEREAS, there are twenty (20) Class 2 license issued in the Town that are located on Business A, Business B, Industrial A and Industrial B zoned parcels; and

WHEREAS, the City Council is the issuing authority for Class 1 and 2 licenses and there has been confusion at times as to the process of when licenses are filed untimely, when businesses are sold with Class 2 licenses and what the process is for new applicants seeking a license; and

WHEREAS, if adopted, new applicants for a Class 1 or Class 2 license shall submit an application and receive approval for a site plan and special permit application with the Board of Appeals prior to the City Council taking action on a license application; and

WHEREAS, it is in the best interest of the Town of Agawam to amend §180-44 (Business A), §180-48 (Business B), §180-55 (Industrial A) and §§114-5, 8, 9, 10 and 11 in order to regulate the issuance of new and used motor vehicle licenses; and

NOW THEREFORE, the Agawam City Council hereby resolves, ordains, amends and enacts the following amendments to Chapter 180 and Chapter 114 of the Code of the Town of Agawam as contained in the attached Exhibit A.

Dated this 16th day of April, 2024.

PER ORDER OF THE AGAWAM CITY COUNCIL

Rosemary Sandlin

Rosemary Sandlin, President

APPROVED AS TO FORM AND LEGALITY

Stephen J. Buoniconti, City Solicitor

Original - Clerks
cc - Council
cc - Planning
cc - Inspections
cc - Law
cc - Mayor

MAYORAL ACTION

Received this 17th day of April, 2024 from Council Clerk.

Signed by Council President this 16th day of April, 2024.

APPROVAL OF LEGISLATION

By the powers vested in me pursuant to Article 3, Section 3-6 of the Agawam Charter, as amended, I hereby approve the passage of the above legislation on this 17th day of April, 2024.

Christopher C. Johnson, Mayor

DISAPPROVAL OF LEGISLATION

By the powers vested in me pursuant to Article 3, Section 3-6 of the Agawam Charter, as amended, I hereby veto the passage of the above legislation on this _____ day of _____, 2024 for the following reason(s):

_____

_____

_____

_____
Christopher C. Johnson, Mayor

RETURN OF LEGISLATION TO COUNCIL CLERK

Returned to Council Clerk this 17th day of April, 2024.

Exhibit A

1. **Amend §114-5 entitled: "Conditions precedent to issuance of Class 1 and Class 2 licenses" to read as follows:**

§114-5 Any applicant filing a new application for a Class 1 or Class 2 license or filing a renewal application which seeks to amend the maximum number of motor vehicles under Subsection B hereof or in any other way substantially changes the plot plan currently on file in the Office of Inspection Services shall file an application for a Special Permit with the Board of Appeals for approval pursuant to §180-12. As part of the Special Permit application, the applicant must submit a site plan which meets all the requirements of §180-13(c)(3) which shows the specific areas to be utilized for the car lot, motor vehicle display areas and all permanent buildings. The site plan shall also include required buffer areas, signs, lighting, driveways, the total square footage of the proposed licensed premises, indicate all abutters to the property and contain such other information as may be necessary to determine the merits of the Special Permit application. After receiving the Special Permit from the Board of Appeals, the application for the Class 1 or Class 2 license shall be submitted to the Agawam City Council as licensing authority for review under this Article. Any applicant filing a renewal application for a Class 1 or Class 2 license which does not seek to amend the maximum number of motor vehicles under Subsection B hereof or in any other way substantially changes the plot plan currently on file in the Office of Inspection Services need not obtain a Special Permit. All Class 1 or Class 2 licenses granted under this section shall expire on December 31 of each year following the date of issue unless sooner suspended or revoked by the licensing authority. Applications for current license holders, seeking to reapply, shall submit for consideration an application approved by the licensing authority no later than September 1 of each year. Class 1 or Class 2 licenses granted in accordance with this Article of the Code of the Town of Agawam and M.G.L. c. 140 §§ 58 and 59, shall not be transferable.

2. **Delete §114-8 entitled: "Number of licenses restricted" in its entirety.**

3. **Amend §114-9 entitled: "Fees" to renumber it as §114-8 and to read as follows:**

The annual application fee for Class 1 and Class 2 licenses is one hundred ($100.00) dollars. The annual application fee for applications received after November 1 in a calendar year shall be two hundred ($200.00) dollars.

4. **Renumber §114-10 entitled: "Investigation of Violations" as §114-9.**

5. **Amend §114-11 entitled: "Class 3 licenses" to renumber it as §114-10 and to read as follows:**

   §114-10 The provisions of §§114-6, 114-7, 114-8 and 114-9, inclusive shall apply to all Class 3 licenses.

6. **Amend Paragraph D of §180-44 entitled "Permitted Uses" in the Business A District to read as follows:**

   D. One-story public garages for storage or repair of not more than 50 cars. Body and fender work and the painting of cars in or out of doors is prohibited. The storage of dismantled vehicles or vehicle parts out of doors is prohibited. The storage of complete units such as truck bodies, tailgates, road sanders, farm machinery, school buses and ambulances is permitted. An underground tank of not more than 1,000 gallons capacity for drain oil is permitted. The selling of new or second hand vehicles shall require a Special Permit in accordance with §114-5.

7. **Amend Paragraph D of §180-48 entitled "Permitted Uses" in the Business B District to read as follows:**

   D. Body and fender work and the painting of cars out of doors is prohibited. The storage of dismantled vehicles or vehicle parts out of doors is prohibited. The storage of complete units such as truck bodies, tailgates, road sanders, farm machinery, school buses and ambulances is permitted. The selling of new or second hand vehicles shall require a Special Permit in accordance with §114-5.

8. **Add Sub-Paragraph (35) to §180-55 entitled "Permitted Uses" in the Industrial District A to read as follows:**

   (35) The selling of new or second hand vehicles shall require a Special Permit in accordance with §114-5.

Business Name	Address	Zoning	Class
Beaver Camper Service	721 Springfield Street Feeding Hills	Business B	1
Sarat Ford	245 Springfield Street Agawam	Business A	1
Sarat Ford	221 Springfield Street Agawam	Industrial A	1
Sarat Ford	250 Springfield Street Agawam	Business A	1
57 Auto	371 South Westfield Street - FH	Industrial A	2
Ace Auto Body	1369 Main Street - Agawam	Industrial A	2
Auto Kraft Auto Sales	119 Waknut Street - Agawam	Business A & Residence B	2
Auto Point Motors	1039 Springfield Street Feeding Hills	Business A	2
Balfour Motors	1801 Main Street Agawam	Bueiness B	2
Bear Auto Sales	485-505 Springfield Street Feeding Hills	Business B	2
The Car Connection	820 Springfield Street Feedding Hills	Business B	2
Chris Auto South	207 Main Street Agawam	Industrial A	2
Elias Brothers	1135 Suffield Street Agawam	Business B	2
Elmwood - D & J Auto Sales & Service	521 River Road Agawam	Business A	2
Euro Imports	71 Garden Street Feeding Hills	Business B	2
Falcour Auto Sales	373 Springfield Street Agawam	Business A	2
Garden Auto	204 Garden Street Feeding Hills	Business B	2
Joe's Truck Repair	97 Ramah Circle South Agawam	Industrial A	2
KLC Auto Sales	1514 Main Street Agawam	Industrial B	2
Langonet	61 Ramah Circle South Agawam	Industrial A	2
Malkoon Motor Sales DBA Freedom Motor Group	825 Springfield Street Feeding Hills	Business A	2
Parrota's Auto Service	357 Main Street Agawam	Business A	2
RNK Auto	28 Moylan Lane Agawam	Industrial B	2
V & F Auto	7 Harding Street Agawam	Business A	2

PLANNING & COMMUNITY DEVELPMNT
TOWN OF AGWAM
36 MAIN ST
AGAWAM, MA
01001-1837

Mail Invoices In Duplicate To
Above Address

Purchase
Order 25002091-00 FY 2025

The Above Purchase Order Number Must Appear
On All Correspondence - Packing Sheets And
Bills Of Lading

Vendor
VIOLET BALDWIN
1245 MAIN STREET

AGAWAM, MA
01001

Ship To
PLANNING & COMMUNITY DEVELPMNT
TOWN OF AGWAM
36 MAIN ST
AGAWAM, MA
01001-1837

Requisition
02502426

Date Ordered	Vendor Number	Date Required	Ship Via	Terms	Department
11/12/24	010149				COMMUNITY DEVELOPMEN

LN	Description / Account	Unit	Qty	Unit Price	Net Price
001	20112-52000	EACH	1.00	57.96000	57.96
	Beautification Committee-Vireimbursement				
	PO Expiration Date 06/30/2025			PO Total	57.96

***** General Ledger Summary Section *****

Account	Amount
20112-52000	57.96

All purchases must comply with
Massachusetts Procurement Laws. This
form has been approved electronically
by authorized signatures. Terms net 45.
Tax Exempt # 046-001-065

Chief Procurement Officer

THANK YOU FOR SHOPPING AT
ROCKY'S 5414 (A)
(413) 786-6776

Serving neighborhoods
Throughout New England & Florida

11/10/24 1:13PM 10006RR 592 SALE

6013077	1	EA	$18.99 EA	N
CONTRACTOR BAG 45G 20PK				$18.99
6502629	3	EA	$12.99 EA	N
STORAGE TOTE BLK/YLW 27G				$38.97

SUB-TOTAL:$ 57.96 TAX: $ .00
TOTAL: $ 57.96
BC AMT: $ 57.96

BK CARD#: XXXXXXXXXXXX7178
MID:********9886 TID:***1596
AUTH: 09032D AMT: $ 57.96
Host reference #:984600 Bat#

Authorizing Network: VISA

Contactless
CARD TYPE:VISA EXPR: XXXX
AID : A0000000031010
TVR : 0000000000
IAD : 06011203A00000
TSI :
ARC : 00
MODE : Issuer
CVM :
Name : CAPITAL ONE VISA
ATC :01C5
AC : 2C00AC786EC611DA
TxnID/ValCode: 272424

Bank card USD$ 57.96

==>> JRNL# J84600/10
CUST NO: *5414

THANK YOU VISA CARDHOLDER
FOR YOUR PATRONAGE

Acct: CASH CUSTOMER

Customer Copy

Manager: Dawn C.
No Refunds on Storm Supplies

****
Tell us about your experience
today and

Please return boxes:
VIOLET BALDWIN
1245 MAIN STREET
AGAWAM, MA 01001

STORAGE
CONTAINERS +
BAGS

Massachusetts Bomb Threat Response Guidance

Guidance for local police, fire and facility managers

Every facility should have an emergency operations plan or all-hazard plan.
Use these guidelines to review and revise the bomb threat response section of your plan.
Every bomb threat is unique and should be handled in accordance with the needs of the facility.

If a Threat is Received

- Immediately contact local law enforcement and fire to request a response, initiate the threat assessment team, and to establish a unified command.
- Law enforcement or dispatch should contact their fusion center of jurisdiction to report the threat and determine if other entities or jurisdictions are reporting the same or similar threat.
- Conduct a Threat Assessment.
- Execute other appropriate actions as outlined in this guidance or your established emergency operations plan.

Planning Considerations

- Coordinate in advance with local law enforcement and first responders to ensure smooth handling of a bomb threat.
- Update primary and secondary contact names and information annually, or when there are changes in personnel – share this information with your local public safety agencies.

Preparation Considerations

- Control building access.
- Implement strict master key control.
- Inspect incoming parcels.
- Safeguard confidential material.
- Keep exits unobstructed.
- Ensure adequate internal and external emergency lighting.
- Utilize electronic surveillance.
- Have building floor plans for first responders to help with searches.

Threat Assessment

Threat assessment is the **most important** step when responding to a bomb threat. It determines appropriate actions, including the level of public safety response, the scope of the search and whether to evacuate. Each incident is unique, and all circumstances must be carefully evaluated by the police/fire/facility management team.

Low Risk Threats

Low risk threats lack credibility and pose a minimum risk to the facility and/or public safety. Disruption is the probable motive.

- Threat is vague and indirect.
- Information in the threat is inconsistent or implausible.
- Caller is known to the facility management and has called numerous times in the past with no credible threat.
- Threat was discovered instead of called in (e.g., written on a wall).
- Multiple identical threats received in numerous jurisdictions.

Medium Risk Threats

A medium risk threat has an increased level of credibility and could be carried out, although it may not appear entirely realistic.

- Threat is direct and feasible.
- Wording in the threat suggests the perpetrator has thought about how the act will be carried out.
- Threat may include indications of a potential time and place.
- No strong indication that the perpetrator has taken preparatory steps, although there may be some indirect reference pointing to that possibility.
- Indication that the perpetrator has details regarding the availability of components needed to construct an improvised explosive device.
- Increased determination to carry out the threat (e.g., "I'm serious!").

High Risk Threats

A high-risk threat is specific and realistic and appears to pose an immediate and serious danger to the facility and its personnel

- The threat is direct, specific, and realistic and may include names of possible victims or location of the device.
- The perpetrator provides his/her identity.
- Threat suggests concrete steps have been taken toward carrying out the threat.
- Perpetrator makes statements indicating they have practiced with a weapon or have had the intended victim(s) under surveillance.
- Ongoing dispute, a recently terminated employee, or other situational factor that may increase the site's likelihood as a target.

Public Safety Response

- Local police and fire must respond to the facility as part of the threat assessment team.
- Notify Regional response team (if one exists), and State Police or local Bomb Squad if needed, based on threat assessment.
- State Police Bomb Squad is available to provide guidance.
- Explosive detection canines may be used for low, medium, and high-risk threats at the discretion of the threat assessment team and the EK-9 handler.

Site Decision Makers

- Mobilize the facility's emergency response teams.
- Communicate with facility personnel about bomb threat.
- Limit access to building(s).
- Decide, with threat assessment team, on appropriate action or combination of actions:
  - Search: A search should always be conducted. The scope of the search is dependent on the threat assessment.
  - Shelter-in-place: partial or full.
  - Evacuation: partial or full and determine the best route.

Searching the Building

All Risk Levels

- Always conduct a search.
- The search team should include police/fire/facility manager.
- Search common areas first (lobbies, hallways, cafeteria, bathrooms).
- Search the exterior perimeter second.
- If there is to be an evacuation, a search of the evacuation route should be prioritized.

Medium Risk: Search more controlled areas.

High Risk: Search additional locked and controlled areas such as the roof and utility areas.

Search Role of Facility Personnel

- When search is initiated by the facility manager, make a quick and complete 360 visual scan of the workplace and any other common areas for anything unusual.
- If anything unusual is noticed, move people away from the potential hazard and immediately report the location of the object to the site decision makers.

Suspicious vs. Unattended Items

An unattended item is not automatically a suspicious one. The totality of circumstances make an item suspicious (e.g., item is out of context, making a noise, visible wires protruding, or placement witnessed). Facility personnel are best equipped to identify items that are out of place.

If a Suspicious Item is Found

- Do not touch, tamper with, or move the item.
- Immediately report item to the unified command.
- Public safety controls the scene if a suspicious item is found.
- Refrain from using radio communication near the item.

Shelter in Place/Evacuation Decision Tree

It is important **not** to reward threatening behavior, so unless a threat assessment warrants evacuation, consider search, shelter-in-place, or limited evacuation alternatives first.

- Consider shelter in place and conduct a search for a low-risk threat.
- Partial evacuation depends on the specificity of the threat (if threat specifies an area, evacuate that area).
- Full evacuation – when a suspected item is located or there is a high-risk threat.

When Evacuation is Initiated

- **Never pull the fire alarm unless there is a fire.** Other means should be used to communicate the evacuation.
- Everyone should take their personal belongings with them when possible.
- Evacuate to a safe and controlled area that has been previously searched and not specifically mentioned in the threat.

Continuing Actions After Evacuation

- Debrief emergency services and assist in coordinating further actions.
- Take accountability and report.
- Open media, medical and family areas and provide regular briefings.
- Police/fire/facility officials coordinate on what can be released publicly. Often the specifics of a threat may need to be kept quiet to aid the investigation and to prevent copycats.
- As appropriate, determine reoccupy action. Time of day and specificity of the threat may dictate this decision.
- Law enforcement or dispatch should follow up with the fusion center of jurisdiction on outcome.
- Communicate with internal/external stakeholders.

Reporting Considerations

Threat via Telephone/VOIP

- Record call if possible.
- Identify the number calling.
- Document date, time, and duration of the call.
- Identify if threat was or was not made by a pre-recorded voice.

Email Threat

- Save the email and DO NOT delete it.
- Print, photograph, or copy the email.
- Obtain full email header data from the original email.

Online Web Form Threat

- Obtain IP address logs of visitors to the organizations public facing website to include source ports and timestamps.
- Run a Whois lookup to identify the telecommunications provider.
- Provide law enforcement contact information for your web hosting service to expedite evidence collection.

OWNER	BUSINESS NAME	NUMBER	STREET	FULL ADDRESS	C/O	CITY	STATE	ZIP
RCM INC	141 MAIN ST RESTAURANT	141	MAIN ST	141 MAIN ST		AGAWAM	MA	1001
NIEMIEC ANDREW	A & N OVERHEAD DOORS	30	BAILEY ST	30 BAILEY ST		AGAWAM	MA	1001
RUIZ ARMANDO	A & S TIRE PLUS	31	ST JACQUES AVE	31 ST JACQUES AVE UNIT A		AGAWAM	MA	1001
ABLE MACHINE TOOL SALES INC	ABLE MACHINE TOOL SALES	253	SILVER ST	PO BOX 507		AGAWAM	MA	1001
ACADEMY MORTGAGE CORP	ACADEMY MORTGAGE CORP	723	MAIN ST	339 W 13490 S		DRAPER	UT	84020
MELANSON DALE	ACE AUTO BODY	1363	MAIN ST	1363 MAIN ST		AGAWAM	MA	1001
ACTION AIR INC	ACTION AIR INC	111	INDUSTRIAL LN	PO BOX 636		FEEDING HILLS	MA	1030
ADT LLC	ADT LLC	0	VARIOUS	PO BOX 54767		LEXINGTON	KY	40555
AGAWAM ANIMAL HOSPITAL	AGAWAM ANIMAL HOSPITAL	65	MILL ST	65 MILL ST		AGAWAM	MA	1001
ROBERTS JON	AGAWAM BOWL LLC	359	WALNUT ST EXT	363 WALNUT ST EXT		AGAWAM	MA	1001
SLOMA GEORGE J	AGAWAM CHIROPRACTIC	200	SILVER ST	200 SILVER ST STE 102		AGAWAM	MA	1001
CHRISTOPHER J MAGIERA PC	AGAWAM CROSSING DENTAL	200	SILVER ST	200 SILVER ST		AGAWAM	MA	1001
CALABRESE MICHAEL DMD	AGAWAM DENTAL ARTS LLC	850	SPRINGFIELD ST	850 SPRINGFIELD ST		FEEDING HILLS	MA	1030
AGAWAM DENTAL ASSOC PC	AGAWAM DENTAL ASSOC PC	532	SPRINGFIELD ST	532 SPRINGFIELD ST	C/O SUSAN PLOURDE	FEEDING HILLS	MA	1030
AGAWAM DENTAL CARE PC	AGAWAM DENTAL CARE PC	1182	SPRINGFIELD ST	1182 SPRINGFIELD ST	RONALD PAHL JR DMD	FEEDING HILLS	MA	1030
AGAWAM GARDEN CLUB	AGAWAM GARDEN CLUB	39	SUNSET TR	39 SUNSET TR	C/O KATHY ROSE	FEEDING HILLS	MA	1030
NOURIA ENERGY RETAIL INC	AGAWAM MOBIL	6	LEALAND AVE	326 CLARK ST		WORCESTER	MA	1606
ARROYO EDURDO JR	AGAWAM MOBILE HOME PARK	80	SPRINGFIELD ST	80 SPRINGFIELD ST		AGAWAM	MA	1001
AGAWAM'S JAVA STOP	AGAWAM'S JAVA STOP	1226	SPRINGFIELD ST	1226 SPRINGFIELD ST		FEEDING HILLS	MA	1001
AGAWAM SOLAR LLC	AGAWAM SOLAR LLC	365	MAIN ST	88 BLACK FALCON AVE #342	C/O CITIZENS ENERGY CORP	BOSTON	MA	2210
AIR SWEEP INC	AIR SWEEP INC	54	RUSSO CIR	121 FAIRVIEW ST		AGAWAM	MA	1001
ALLIED FLOORING & PAINT	ALLIED FLOORING & PAINT	350	MAIN ST	350 MAIN ST		AGAWAM	MA	1001
TENDER LOVING CARE HEALTH SVC	AMEDISYSHOME HEALTH SERVICES	67	HUNT ST	3854 AMERICAN WAY STE A	C/O JONATHAN BERTRAND	BATON ROUGE	LA	70816
CARLOS H SILVA	AMERICAN CLASSICS RESTAURANT	740	SPRINGFIELD ST	740 SPRINGFIELD ST		FEEDING HILLS	MA	1030
JOHNSON ROBERT	ANCHOR ELECTRIC LLC	687	SILVER ST	687 SILVER ST		AGAWAM	MA	1001
ANNA'S DRY CLEANERS	ANNA'S DRY CLEANERS	831	SPRINGFIELD ST	831 SPRINGFIELD ST		FEEDING HILLS	MA	1001
B4 FITNESS & WELLNESS PARTNERS	ANYTIME FITNESS	200	SILVER ST	200 SILVER ST #112		AGAWAM	MA	1001
DEAN EDWARD	ATD PRECISION	261	GARDEN ST	PO BOX 253		FEEDING HILLS	MA	1030
ATHENA HOSPICE SVC OF W MA	ATHENA HOSPICE SVC OF W MA	1325	SPRINGFIELD ST	135 SOUTH RD		FARMINGTON	CT	6032
ATR ASSOC LANDSCAPE	ATR ASSOC LANDSCAPE	76	OTTOWA ST	76 OTTOWA ST		AGAWAM	MA	1001
BENCHMARK SENIOR LIVING	ATRIUM AT CARDINAL DRIVE THE	153	CARDINAL DR	201 JONES RD FL3 WEST		WALTHAM	MA	2451
CAPPA CATHIE	AUNTIE CATHIE'S KITCHEN	159	MAIN ST	159 MAIN ST		AGAWAM	MA	1001
AVALON LANDSCAPING DESIGN	AVALON LANDSCAPING DESIGN	47	MOYLN LN	47 MOYLAN LN		AGAWAM	MA	1001
AVISTA PHARMA SOLUTIONS	AVISTA PHARMA SOLUTIONS	104	GOLD ST	3501 TRICENTER BLVD STE C		DURHAM	NC	27713
B2B INDUSTRIAL PACKAGING	B2B INDUSTRIAL PACKAGING	630	SILVER ST STE 1A	630 SILVER STREET STE 1A		AGAWAM	MA	1001
N LIQUORI INC	BACK ROOM	827	SPRINGFIELD ST	827 SPRINGFIELD ST		FEEDING HILLS	MA	1030
BALBONI KENNETH MABEL MARC	BALBONI'S BAKERY	25	KING ST	25 KING ST		AGAWAM	MA	1001
MCLEAN PAUL	BALFOUR MOTORS	1801	MAIN ST	PO BOX 738		AGAWAM	MA	01001-0738
BANK ESB-EAST HAMPTON SAVINGS BANK		770	MAIN ST	770 MAIN STREET		AGAWAM	MA	1001
BAY STATE ELEVATOR CO	BAY STATE ELEVATOR CO	275	SILVER ST	PO BO 910		AGAWAM	MA	1001
AGAWAM TANNING CLUB LLC	BEACH HOUSE TANNING	850	SUFFIELD ST	850 SUFFIELD ST		AGAWAM	MA	1001
BEEKMAN PLACE ESTATE ASSOC	BEEKMAN PLACE ESTATE ASSOC	430	MAIN ST	PO BOX 541		AGAWAM	MA	1001
BLACKHAWK INDUSTRIAL DIST	BLACKHAWK INDUSTRIAL DIST	40	BOWLES RD	40 BOWLES RD		AGAWAM	MA	1001
BOBBY J'Z RESTAURANT	BOBBY J'Z RESTAURANT	1668	MAIN ST	1668 MAIN ST		AGAWAM	MA	1001
BORASKI ANDREW E DR	BORASKI ANDREW E DR	334	WALNUT ST EXT	334 WALNUT ST EXT		AGAWAM	MA	1001
BRAMAN CHEMICAL ENTERPRISE INC	BRAMAN CHEMICAL ENTERPRISE INC	147	HERBERT P ALMGREN DR	PO BOX 368		AGAWAM	MA	1001
BUDGET CABINET SALES INC	BUDGET CABINET SALES INC	300	MAIN ST	300 MAIN ST		AGAWAM	MA	1001
BUILDING SPECIALTIES ARCHTCTS	BUILDING SPECIALTIES ARCHTCTS	11	RAMAH CIR NORTH	11 RAMAH CIR NORTH		AGAWAM	MA	1001
BY DESIGN LANDSCAPE CONCEPTS	BY DESIGN LANDSCAPE CONCEPTS	50	RUSSO CIR	50 RUSSO CIR		AGAWAM	MA	1001

C D A ROOFING & SIDING	C D A ROOFING & SIDING	1775	MAIN ST	1775 MAIN ST		AGAWAM	MA	1001
CAMBRIDGE CREDIT COUNSELING	CAMBRIDGE CREDIT COUNSELING	67	HUNT ST	67 HUNT STRE STE 305		AGAWAM	MA	1001
CAINS MECHANICAL	CAINS MECHANICAL	69	FRANKLIN ST	69 FRANKLIN ST		AGAWAM	MA	1001
WHEELER & TAYLOR INC	CANARY BLOMSTROM INSURANCE AGY	868	SPRINGFIELD ST	868 SPRINGFIELD ST		FEEDING HILLS	MA	1030
CARDTRONICS USA INC	CARDTRONICS USA INC	0	VARIOUS	1235 NORTH LOOP WEST	#205	HOUSTON	TX	77008
TEDESCHI MARIO	CARPET WAREHOUSE ALLIED FLRNG	350	MAIN ST	350 MAIN ST		AGAWAM	MA	1001
CASA DI LISA RESTAURANT	CASA DI LISA RESTAURANT	801	SPRINGFIELD ST	801 SPRINGFIELD ST		FEEDING HILLS	MA	1030
CACIO COMPANY INC	CASCIO GARDEN SHOP	262	MEADOW ST	262 MEADOW ST		AGAWAM	MA	1001
CDA ROOFING	CDA ROOFING CONTRACTORS LLC	1775	MAIN ST	1775 MAIN ST		AGAWAM	MA	1001
CHAMPAGNE DRYWALL	CHAMPAGNE DRYWALL	36	RUSSO CIR	36 RUSSO CIR		AGAWAM	MA	1001
CHEM CLEAN CORP	CHEM CLEAN CORP	347	COOPER ST	347 COOPER ST		AGAWAM	MA	1001
HOYLE ROBERT	CHEMEX NORTH CUSTOM WASH BAYS	270	MAIN ST	PO BOX 330		AGAWAM	MA	1001
SONG XIU JIN	CHINA STAR RESTAURANT	382	MAIN ST	382 MAIN ST		AGAWAM	MA	1001
CHRIS AUTO SOUTH	CHRIS AUTO SOUTH	207	MAIN ST	207 MAIN ST	JOHN	AGAWAM	MA	1001
BORDERS HQ LLC	CIGAR ROOM II	51	SPRINGFIELD ST	51 SPRINGFIELD ST		AGAWAM	MA	1001
CLINICAL RESEARCH MNGMT INC	CLINICAL RESEARCH MNGMT INC	1408	MAIN ST	1408 MAIN ST		AGAWAM	MA	1001
LIU DUAN CHEN KAI	COCOCHI ASIAN CUISINE	760	SPRINGFIELD ST	760 SPRINGFIELD ST		FEEDING HILLS	MA	1030
ATLANTIC FASTENERS	COLLARS AND COUPLINGS	92	HERBERT P ALMGREN DR	6920 POINTE INVERNESS WAY	C/O BADEN	FT WAYNE	IN	46804
COLLIERS PROJECT LEADERS	COLLIERS PROJECT LEADERS	67	HUNT ST	135 NEW ROAD 2ND FL		MADISON	CT	6443
CARRIAGE FUNERAL HOLDING INC	COLONIAL FORASTIERE FUNERAL HO	985	MAIN ST	3040 POST OAK BLVD #300		HOUSTON	TX	77056
BEDINELLI GINA	COMPASS RECOVERY LLC	975	SPRINGFIELD ST	975 A SPRINGFIELD ST		FEEDING HILLS	MA	1030
COOPER'S COMMON, LLC	COOPER'S COMMONS, LLC	161	MAIN ST	161 MAIN ST		AGAWAM	MA	1001
CORBIN & TAPASES PC	CORBIN & TAPASES PC	711	SILVER ST	C/O VENNING SERVICES LLC	711 SILVER ST	AGAWAM	MA	1001
CORNERSTONE KIDS DENTISTRY INC	CORNERSTONE KIDS DENTISTRY INC	332	SUFFIELD ST	332 SUFFIELD ST	JOSEPH A WALZ	AGAWAM	MA	1001
CRESTVIEW NATIONAL	CRESTVIEW COUNTRY CLUB	281	SHOEMAKER LN	PO BOX 305		AGAWAM	MA	1001
MCMANN TOM	CROSSFIT WINGMAN	45	TENNIS RD	45 TENNIS RD		AGAWAM	MA	1001
CRW LANDSCAPING INC	CRW LANDSCAPING INC	601	SILVER ST	601 SILVER ST	C/O CHRISTOPHER R WARGO	AGAWAM	MA	1001
CRYSTAL NAILS	CRYSTAL NAILS	295	SPRINGFIELD ST	295 SPRINGFIELD ST		AGAWAM	MA	1001
HIGH HOUSE INC	CULVERINE FIREARMS LLC	29	SOUTHWICK ST	29 SOUTHWICK ST		FEEDING HILLS	MA	1030
CUMBERLAND FARMS INC	CUMBERLAND FARMS #0167	794	SPRINGFIELD ST	PO BOX 4900	C/O RYAN	SCOTTSDALE	AZ	85261
CUMBERLAND FARMS #0201	CUMBERLAND FARMS #0201	841	SUFFIELD ST	PO BOX 4900	C/O RYAN	SCOTTSDALE	AZ	85261
MURPHY TERRI	CUTTING EDGE THE	26	SOUTHWICK ST	26 SOUTHWICK ST		FEEDING HILLS	MA	1030
CVS PHARMACY INC	CVS PHARMACY INC	287	SPRINGFIELD ST	PO BOX 1610	C/O ALTUS GROUP US INC	COCKEYSVILLE	MD	21030
CVS PHARMACY INC	CVS PHARMACY INC	163	SILVER ST	PO BOX 1610	C/O ALTUS GROUP US INC	COCKEYSVILLE	MD	21030
CZERPAK FARM	CZERPAK FARMS	636	SOUTH WESTFIELD ST	636 SOUTH WESTFIELD		FEEDING HILLS	MA	1030
THIBAULT DANIEL	DAN THIBAULT CONSTRUCTION, INC	171	JAMES ST	171 JAMES ST		FEEDING HILLS	MA	1030
RIVERS NANCY E	DAN & NANCY'S ANTIQUES	491	NORTH ST	PO BOX 88		FEEDING HILLS	MA	01030-0088
PLACANICO DANEILLE L	DARKER IMAGE	303	WALNUT ST	303 A WALNUT ST		AGAWAM	MA	1001
DAVID R NORTHUP ELECTRIAL CON	DAVID R NORTHUP ELECTRIAL CON	73	BOWLES RD	PO BOX 249		AGAWAM	MA	01001-0249
DECARO BROS NURSERY & LNDSCP	DECARO BROS NURSERY & LNDSCP	1236	SPRINGFIELD ST	1236 SPRINGFIELD ST		FEEDING HILLS	MA	1030
DEE SERVICE INC OF SPRINGFIELD	DEE SERVICE INC OF SPRINGFIELD	999	RIVER RD	999 RIVER RD		AGAWAM	MA	1001
WALZ JOSEPH & FALLON ANDREA	DENTAL STUDIO ASSOCIATES LLC	302	SUFFIELD ST	302 SUFFIELD ST		AGAWAM	MA	1001
PALATIUM REALTY INC	TINA DEPALMA	96	HUNTERS GREENE CR	96 HUNTERS GREENE CIRCLE		AGAWAM	MA	1001
DIESEL FORWARD INC	DIESEL FORWARD INC	604	SILVER ST	PO BOX 7485		MADISON	WI	53707-7485
PHAM HUNG	DIVA NAIL SALON & SPA	703	MAIN ST	703 MAIN ST		AGAWAM	MA	1001
DOLLAR TREE STORES	DOLLAR TREE STORES #04755	870	SUFFIELD ST	PO BOX 460389 DEPT 120	C/O RYAN TAX COMPLIANCE SE	HOUSTON	TX	77056
DOLLAR TREE STORES INC	DOLLAR TREE STORES INC #07696	17	SPRINGFIELD ST	PO BOX 460049 DEPT 710	C/O RYAN TAX COMPLIANCE SE	HOUSTON	TX	77056
ANNONCIADA INC	DOMINO'S PIZZA	312	SPRINGFIELD ST	PO BOX 347	C/O DAVID J KEERY	AGAWAM	MA	1001
DOUBLE VISION FABRICATION INC	DOUBLE VISION FABRICATION INC	37	SAINT JACQUES AVE	37 SAINT JACQUES AVE		AGAWAM	MA	1001
ALL PHASE DIVERSFIELD SVCS	DREWNOWKSI POOLS & SPAS	1815	MAIN ST	1815 MAIN ST	BRIAN JULIANO	AGAWAM	MA	1001
AGAWAM DONUTS INC	DUNKIN DONUTS	152	SILVER ST	640 GEORGE WASHINGTON HYW	C-201	LINCOLN	RI	2865

DWIGHT GROUP LLC	DWIGHT GROUP LLC	24	DWIGHT ST	PO BOX 268	88 ELM ST	WEST SPRINGFIELD	MA	1090
EL FORASTERO RESTAURANT	EL FORASTERO RESTAURANT	360	NORTH WESTFIELD ST	360 NORTH WESTFIELD ST		FEEDING HILLS	MA	1030
ALVARADO KENNETH	EQUIPPED VINTAGE	525	SPRINGFIELD ST	525 SPRINGFIELD ST		AGAWAM	MA	1030
DAROUIAN SAM	EZ MART CONVENIENCE STORE	1672	MAIN ST	1672 MAIN ST		AGAWAM	MA	1001
JACAPRARO STEPHEN R DMD	FAMILY DENTAL CARE	1379	MAIN ST	1379 MAIN ST		AGAWAM	MA	01001-2500
ROCCO BRANDON	FEARLESS CARDS & COLLECTIBLES	360	NORTH WESTFIELD ST	360 NORTH WESTFIELD ST		AGAWAM	MA	1030
PATEL RAESHBHAI	FEEDING HILL VARIETY	344	NORTH WESTFIELD ST	344 NORTH WESTFIELD ST		FEEDING HILLS	MA	1030
BOURCIER MARK DMD PLLC	FEEDING HILLS DENTAL CARE	33	SOUTHWICK ST	33 SOUTHWICK ST		FEEDING HILLS	MA	1030
FEEDING HILLS PUBLIC MARKET	FEEDING HILLS PUBLIC MARKET	634	SPRINGFIELD ST	634 SPRINGFIELD ST		FEEDING HILLS	MA	1030
FEEDING HILLS SOAPY NOBLE LLC	FEEDING HILLS SOAPY NOBLE LLC	219	SOUTH WESTFIELD ST	219 SOUTH WESTFIELD ST		AGAWAM	MA	1030
FEEDING HILLS VET CLINIC	FEEDING HILLS VTRNRY CLINIC	1194	SPRINGFIELD ST	1194 SPRINGFIELD ST		FEEDING HILLS	MA	1030
FERRENTION FRANK L	FERRENTINO'S PIZZARIA AND PUB	1676	MAIN ST	1676 MAIN ST		AGAWAM	MA	1001
Al FINI	FINI'S PLANT FARM LLC	PO BOX	664	PO BOX 664		AGAWAM	MA	1001
FISHER SCIENTIFIC COMPANY LLC	FISHER SCIENTIFIC CO LLC	325	BOWLES RD	PO BOX 80615	C/O DMA	INDIANAPOLIS	IN	46280
FITNESS FIRST INC	FITNESS FIRST INC	60	NORTH WESTFIELD ST	PO BOX 218		FEEDING HILLS	MA	1030
ORTIZ NYDIA	FLAME ON VEGAN	365	WALNUT ST EXT	365 WALNUT ST EXT		AGAWAM	MA	1001
FLEETPRIDE INC - 621	FLEETPRIDE INC	32	CENTURY ST	600 E LAS COLINAS BLVD #400		IRVING	TX	75039
GRIMALDI JAMES	FRANKIES 1 STOP LLC	81	RAMAH CIR SOUTH	81 RAMAH CIR SOUTH		AGAWAM	MA	1001
BRETT BOUCHY	FREEDOM FOREVER MASSACHUSETTS	68	GOLD ST	43445 BUSINESS PARK DR #100		TEMECULA	CA	92590
FRIENDLY'S RESTAURANT LLC	FRIENDLY'S RESTAURANT LLC	19	SPRINGFIELD ST	14850 MONTFORT DR ST 131 PMB22	ATTN MITZI BROWN	DALLAS	TX	75254
G B HASTIE FENCE CO INC	G B HASTIE FENCE CO INC	44	RAMAH CIR SOUTH	PO BOX 571		AGAWAM	MA	1001
GALLERANI RICHARD DR	GALLERANI RICHARD DR	658	SPRINGFIELD ST	658 SPRINGFIELD ST		FEEDING HILLS	MA	1030
RIVER AUTO SERVICE	GARDEN AUTO SALES & SERVICE	204	GARDEN ST	204 GARDEN ST	DANIEL & PETER BORKOSKY	FEEDING HILLS	MA	1030
Valero Gas Station	Vinnie Shan	18	SPRINGFIELD ST	18 SPRINGFIELD ST		AGAWAM	MA	1001
GEISSLERS SUPERMARKET INC	GEISSLERS SUPERMARKET INC	830	SUFFIELD ST	110 BRIDGE ST		EAST WINDSOR	CT	6088
GENUINE PARTS COMPANY	GENUINE PARTS COMPANY	79	SPRINGFIELD ST	PO BOX 4907		NORCROSS	GA	30091
GINGER ROOTS SKIN BAR	GINGER ROOTS SKIN BAR	159	MAIN ST	159 MAIN ST #1A		AGAWAM	MA	1001
BOYD BILLY	GINO'S PIZZA	360	NORTH WESTFIELD ST	360 NORTH WESTFIELD ST #8		FEEDING HILLS	MA	1030
GIOVANNI'S PASTRY SHOP INC	GIOVANNI'S PASTRY SHOP	719	MAIN ST	719 MAIN ST		AGAWAM	MA	1001
	GIROUARD, BARBARA	110	PLANTATION DR	110 PLANTATION DR		AGAWAM	MA	1001
PRONOVOST MATT	GOLD CIRCUIT E-CYCLING LLC	277	SILVER ST	277 SILVER ST		AGAWAM	MA	1001
SHAH, VINNIE	GULF EXPRESS MART	18	SPRINGFIELD ST	18 SPRINGFIELD ST		AGAWAM	MA	1001
	GOULET, JENNIFER & GARY	6	HEMLOCK RIDGE	6 HEMLOCK RIDGE		FEEDING HILLS	MA	1030
WIXOM BRIDGETTE	GREENSITE TREE & LAND	377	SOUTH WEST ST	377 SOUTH WEST ST		AGAWAM	MA	1001
GRIMALDI LAWRENCE	GRIMALDI LAWRENCE	72	ADAMS ST	72 ADAMS ST		AGAWAM	MA	1001
JACKSON CHARLEY	GROUNDED SERVICES LLC	270	MAIN ST	270 MAIN ST		AGAWAM	MA	1001
Gulf Express Mart	VALERO GAS STATION	18	SPRINGFIELD ST	18 SPRINGFIELD ST		AGAWAM	MA	1001
H P HOOD INC C/O COTTRILL MATT	H P HOOD INC	233	MAIN ST	6 KIMBALL LN		LYNNFIELD	MA	1940
NELSON TAMI DC	HAMPDEN COUNTY CHIROPRACTIC	546	SPRINGFIELD ST	546 SPRINGFIELD ST		FEEDING HILLS	MA	1030
HAMPDEN FENCE SUPPLY CO	HAMPDEN FENCE SUPPLY CO	80	INDUSTRIAL LN	PO BOX 452		AGAWAM	MA	1001
HANGAR PUB & GRILL	HANGAR PUB & GRILL	395	RIVER RD	395 RIVER RD		AGAWAM	MA	1001
HILLSIDE DERMATOLOGY PC	HILLSIDE DERMATOLOGY PC	200	SILVER ST	200 SILVER ST #106		AGAWAM	MA	1001
HOGAN ROBERT E	HOGANS CYCLE SHOP	1782	MAIN ST	1782 MAIN ST		AGAWAM	MA	1001
HUB, THE	HUB, THE	96	SHAKER RD	96 SHAKER RD		EAST LONGMEADOW	MA	1028
LUO TANG INC	HONG KONG EXPRESS	322	SPRINGFIELD ST	322 SPRINGFIELD ST		AGAWAM	MA	1001
HUI LI NEW KING YEN RSTRNT	HUI LI NEW KING YEN RSTRNT	340	SPRINGFIELD ST	340 SPRINGFIELD ST	LI SHUCHENG	AGAWAM	MA	1001
MANNING PROPERTY GROUP	ICE CREAM SHOPPE	495	SPRINGFIELD ST	86 OAK LN		FEEDING HILLS	MA	1030
KURKI ROGER	IN TENTHS GRINDING	257	GARDEN ST	PO BOX 248		THREE RIVERS	MA	1080
INDEPENDENT FENCE & IRON WORKS	INDEPENDENT FENCE & IRON WORKS	1349	MAIN ST	1349 MAIN ST		AGAWAM	MA	1001
RAYONIA INC	INDIAN RESTAURANT THE	1422	MAIN ST	1422 MAIN ST		AGAWAM	MA	1001
INDUSTRIAL SANDBLASTING INC	INDUSTRIAL SANDBLASTING INC	109	RAMAH CIR SOUTH	109 RAMAH CIR SOUTH	JOHN DESROSIERS	AGAWAM	MA	1001

RIVERA ANDY	INTEGRITY CREATIVE PHOTOGRAPHY	270	MAIN ST	270 MAIN ST	UNIT CC	AGAWAM	MA	1001
MONTAGNA ENTERPRISES INC	JJ'S SOFT SERVE AND MORE	336	NORTH WESTFIELD ST	102 FARMINGTON CIR		FEEDING HILLS	MA	1030
JKM CONSTRUCTION CORP	JKM CONSTRUCTION CORP	412	NORTH WEST ST	412 NORTH WEST ST		FEEDING HILLS	MA	1030
JOE'S TRUCK REPAIR INC	JOE'S TRUCK REPAIR INC	97	RAMAH CIR SOUTH	97 RAMAH CIR SOUTH		AGAWAM	MA	1001
CUNNINGHAM JONATHAN	JOEY'S DELI AND MARKET	1226	SPRINGFIELD ST	1226 A SPRINGFIELD ST		FEEDING HILLS	MA	1030
JOHN'S TRUCKING OF AGAWAM INC	JOHN'S TRUCKING OF AGAWAM INC	415	SILVER ST	415 SILVER ST	JOHN ROSATI	AGAWAM	MA	1001
RICCO JAMES	JR SWEEPING SERVICE LLC	28	MOYLAN LN	28 MOYLAN LN		AGAWAM	MA	1001
KAISEN	KAISEN	1325	SPRINGFIELD ST	1325 SPRINGFIELD ST #5		FEEDING HILLS	MA	1030
ADE ENTERPRISES INC	KAPTAIN JIMMY'S	916	SUFFIELD ST	916 SUFFIELD ST		AGAWAM	MA	1001
KG LANDSCAPING LLC	KG LANDSCAPING LLC	21	DENISE LN	21 DENISE LN		FEEDING HILLS	MA	1030
KING, GLORIA & BOB	KING, GLORIA & BOB	1193	NORTH ST EXT	1193 NORTH ST EXT		FEEDING HILLS	MA	1030
KUDLIC BROS INC	KUDLIC BROS INC	491	SPRINGFIELD ST	491 B SPRINGFIELD ST		FEEDING HILLS	MA	1030
	KUSKIN, BILL & LINDA	433	BARRY ST	433 BARRY ST		FEEDING HILLS	MA	1030
LANGONET INC	LANGONET AUTO BODY & FRAME CO	61	RAMAH CIR SOUTH	61 RAMAH CIR SOUTH		AGAWAM	MA	1001
PRESTIGE WORLD WIDE ENT LLC	LASER AUTO CENTER CAR WASH	92	POPLAR ST	P O BOX 165		AGAWAM	MA	1001
MICHITTI FRANK DDS PC	LIFETIME DENTAL	1156	SPRINGFIELD ST	1156 SPRINGFIELD ST		FEEDING HILLS	MA	1030
LKQ NORTHEAST INC	LKQ NORTHEAST INC	609	SILVER ST	PO BOX 25247		NASHVILLE	TN	37202
LONGO CHRISTOPHER	LONGO CARPET CLEANING INC	80	RAMAH CIR SOUTH	80 RAMAH CIR SOUTH		AGAWAM	MA	1001
MCLAUGHLIN JOSEPH	LUCKY LAWN SPRINKLER	981	RIVER RD	20 CHADWYCK LN		EAST LONGMEADOW	MA	1028
LYMAN ISLAND SUPPLY INC	LYMAN ISLAND SUPPLY INC	270	MAIN ST	270 MAIN ST		AGAWAM	MA	1001
STANEV DIMITAR	M & D FURNITURE LLC	270	MAIN ST	270 MAIN ST		AGAWAM	MA	1001
DIAZ JOSE	MACHO TACO	67	SPRINGFIELD ST	67 SPRINGFIELD ST		AGAWAM	MA	1001
CANDIR AYLIN	MAGIC BLEND THE	1325	SPRINGFIELD ST	1325 SPRINGFIELD ST		FEEDING HILLS	MA	1030
MAGNUM CORPORATION	MAGNUM CORPORATION	65	SHOPPING CT	65 SHOPPING CT		AGAWAM	MA	1001
MAHAN SLATE ROOFING CO	MAHAN SLATE ROOFING CO	699	SILVER ST	699 SILVER ST		AGAWAM	MA	1001
CHIU CHU INC	MAIN GARDEN	28	SOUTHWICK ST	28 SOUTHWICK ST		FEEDING HILLS	MA	1030
MAIN ST GRILLE	MAIN ST GRILLE	369	MAIN ST	369 MAIN ST		AGAWAM	MA	1001
MALONE ERNEST	MALONE'S FARM GARDEN CENTER	338	SILVER ST	338 SILVER ST		AGAWAM	MA	1001
MANNY'S PLUMBING & HEATING INC	MANNY'S PLUMBING & HEATING INC	47	TENNIS RD	47 TENNIS RD		AGAWAM	MA	1001
MARTY'S AUTO	MARTYS AUTO	325	MAIN ST	325 MAIN ST		AGAWAM	MA	1001
MARUBENI CITIZEN CINCOM INC	MARUBENI CITIZEN CINCOM INC	68	MOYLAN LN	PO BOX 366		AGAWAM	MA	1001
HANRAHAN SHAD	MASS-CON UNITED TRAINING CNTR	153	SPRINGFIELD ST	153 SPRINGFIELD ST		AGAWAM	MA	1001
MAZZOTTA RENTALS INC	MAZZOTTA RENTALS INC	90	INDUSTRIAL LN	77 BOSTON RD		MIDDLETOWN	CT	6457
POIRER MARK & LANCE	MCCARTHY TILE & RUG CO	1140	SPRINGFIELD ST	1140 SPRINGFIELD ST		FEEDING HILLS	MA	1030
BEHAN-QS MGT	MCDONALD'S OF AGAWAM	868	SUFFIELD ST	PO BOX 159		ROCKY HILL	CT	6067
MCKENNA ORTHODONTICS INC	MCKENNA ORTHODONTICS INC	1285	SPRINGFIELD ST	1285 SPRINGFIELD ST	STEPHEN W MCKENNA DMD	FEEDING HILLS	MA	1030
MDA DISTRIBUTING LLC	MCLEOD & DEWEY	630	SILVER ST	630 SILVER ST #1A		AGAWAM	MA	1001
METRO FUEL INJECTION	METRO FUEL INJECTION	37	ST JACQUES AVE	1 SEIDEL CT		BOLINGBROOK	IL	60490
PARKY FOOD SERVICE	MICHAEL'S PASTA	291	SPRINGFIELD ST	291 SPRINGFIELD ST		AGAWAM	MA	1001
SYMPHONY DIAGNOSTIC SERVICES	MOBILEX USA	1	SOUTH END BRIDGE CIR	930 RIDGEBROOK RD	C/O BILL GLYNN	SPARKS	MD	21152
MORAN SHEET METAL INC	MORAN SHEET METAL	613	MEADOW ST	613 MEADOW ST		AGAWAM	MA	1001
FATHER-DAUGHTER LLC	MOSQUITO SQUAD	36	RAMAH CIR NORTH	36 RAMAH CIR NORTH #SUITE 107		AGAWAM	MA	1001
MURPHY THOMAS	MURPHY'S PUB	664	SUFFIELD ST	664 SUFFIELD ST		AGAWAM	MA	1001
JR SWEEPING SERVICE LLC	N E WASTE	28	MOYLAN LN	28 MOYLAN LN	JAMES A RICCO	AGAWAM	MA	1001
NAPOLI'S PIZZA LLC	NAPOLI'S PIZZA LLC	7	SOUTH BRIDGE DR	7 SOUTH BRIDGE DR		AGAWAM	MA	1001
AHMETI NEFAIL	NEF'S LANDSCAPING & CONST	75	RIVER RD	75 RIVER RD		AGAWAM	MA	1001
NEW LOOK ULTRASOUND	NEW LOOK ULTRASOUND	540	MEADOW ST	540 MEADOW ST		AGAWAM	MA	1001
NEXT FITNESS	NEXT FITNESS	470	SHOEMAKER LN	470 SHOEMAKER LN	C/O ANTHONY LIQUORI	AGAWAM	MA	1001
LONGHI NICHOLAS A JR PRT	NICK LONGHI PAVING	142	MEADOW ST	142 MEADOW ST		AGAWAM	MA	1001
NAL FOOD COMPANY INC	NICKY'S PIZZA	1000	MAIN ST	1000 MAIN ST	NICOLA LIQUORI	AGAWAM	MA	1001
AKURANA 2018 LLC	NO LIMIT SMOKE SHOP	349	NORTH WESTFIELD ST	349 NORTH WESTFIELD ST		FEEDING HILLS	MA	1030

WESTERN MASS PERIODONTICS PC	NOBEL PERIO	158	MAIN ST	171 PARK AVE #105		WEST SPRINGFIELD	MA	1089
OAK RIDGE GOLF CLUB INC	OAK RIDGE GOLF CLUB INC	850	SOUTH WESTFIELD ST	850 SOUTH WESTFIELD ST		FEEDING HILLS	MA	1030
E G PARTNERS LLC	OASIS SHOWER DOORS	646	SPRINGFIELD ST	646 SPRINGFIELD ST		FEEDING HILLS	MA	01030-2131
O'DONNELL ASPHALT PVNG & LAND	O'DONNELL ASPHALT PVNG & LAND	275	GARDEN ST	275 C GARDEN ST		AGAWAM	MA	1001
O'KRONGLY CONST CO INC	O'KRONGLY CONST CO INC	847	NORTH ST	847 NORTH ST		FEEDING HILLS	MA	1030
OLIVERA ANTONIO	OLIVERA LANDSCAPING	1	SOUTH END BRIDGE CIR	1 SOUTH END BRIDGE CIR		AGAWAM	MA	1001
OMG, INC	OMG, INC	95	BOWLES RD	95 BOWLES RD		AGAWAM	MA	1001
ON POINT CONSTRUCTION	ON POINT CONSTRUCTION	540	MEADOW ST	540 MEADOW ST #101		AGAWAM	MA	1001
ON THE HILL FAMILY RESTAURANT	ON THE HILL FAMILY RESTAURANT	37	SOUTHWICK ST	37 SOUTHWICK ST		FEEDING HILLS	MA	1030
P&S TREE SERVICE	P&S TREE SERVICE	24	BROZ TERRACE	24 BROZ TERRACE		FEEDING HILLS	MA	1030
PAJER INC	PAJER SUPERETTE	400	COOPER ST	400 COOPER ST		AGAWAM	MA	1001
PALEOLOGOPOULOS, PAUL	PALEOLOGOPOULOS, PAUL	1411	MAIN ST	1411 MAIN ST		AGAWAM	MA	1001
PALLOTTA LOUIS	PALLOTTA LOUIS PAVING	15	KEATING LN	15 KEATING LN		AGAWAM	MA	1001
PAROLO MICHAEL	PAROLO'S AFFORDABLE LNDSCPG	338	SILVER ST	338 SILVER ST		AGAWAM	MA	1001
BERUBE JANET	PARROT & BIRD EMPORIUM THE	360	NORTH WESTFIELD ST	360 NORTH WESTFIELD ST		FEEDING HILLS	MA	1030
PARROTTA'S AUTO SERVICE INC	PARROTTA'S AUTO SERVICE INC	357	MAIN ST	357 MAIN ST		AGAWAM	MA	1001
WHITE GLOVE CATERERS INC	PARTNERS RESTAURANT	485	SPRINGFIELD ST	485 SPRINGFIELD ST		FEEDING HILLS	MA	1030
PARTS TOOL & DIE LLC	PARTS TOOL & DIE LLC	344	SHOEMAKER LN	344 SHOEMAKER LN		AGAWAM	MA	1001
IKHLAS LLC	PEPPO'S PIZZA	421	SPRINGFIELD ST	421 SPRINGFIELD ST		AGAWAM	MA	1001
PIEDMONT PLASTICS INC	PIEDMONT PLASTICS INC	619	SILVER ST	PO BOX 26006		CHARLOTTE	NC	28221-6006
PINE CREEK AGAWAM LP	PINE CREEK AGAWAM LP	67	HUNT ST	67 HUNT ST		AGAWAM	MA	1001
EKHE LLC	PIZZA HOUSE	846	SUFFIELD ST	846 SUFFIELD ST	EROL KUMAS	AGAWAM	MA	1001
PRATT & WHITNEY	PRATT & WHITNEY	0	VARIOUS	PO BOX 7000		GREENVILLE	TX	75403
JOHNSON JOHN	PREFERRED TRUCKING INC	37	ST JACQUES AVE	PO BOX 200		AGAWAM	MA	1001
NOURIA ENERGY RETAIL INC	PRIDE	2	SOUTH WESTFIELD ST	326 CLARK ST		WORCESTER	MA	1606
PRIDE	PRIDE OPERATING LLC	6	NORTH WESTFIELD ST	246 COTTAGE ST		SPRINGFIELD	MA	1104
PROUTY	PROUTY, DOREEN & BRAD	39	PROUTY LN	39 PROUTY LN		FEEDING HILLS	MA	1030
SNR 27 QUAIL RUN OWNER LLC	QUAIL RUN ESTATES	50	CARDINAL DR	PO BOX 808	C/O ALTUS GROUP US INC	COCKEYSVILLE	MD	21030
SMIGIEL ROBERT A	QUALITY AUTO LLC	62	RAMAH CIR NORTH	62 RAMAH CIR NORTH		AGAWAM	MA	1001
KHAN ALI A	QUICK PIC CITGO	1	RIVER RD	1 RIVER RD		AGAWAM	MA	1001
KANE RYAN C	R C CONSTRUCTION	272	HIGH ST	272 HIGH ST		AGAWAM	MA	1001
RACKLIFFE SECURITY PROF INC	RACKLIFFE SECURITY PROF INC	16	RAMAH CIR SOUTH	16 RAMAH CIR SOUTH		AGAWAM	MA	1001
ELMWOOD D & J AUTO SALES	RAYONIA MOTOR LLC	521	RIVER RD	521 RIVER RD		AGAWAM	MA	1001
RIVERBOAT BAR & GRILL	RIVERBOAT BAR & GRILL	11	SOUTH END BRIDGE CIR	11 SOUTH END BRDIGE CR		AGAWAM	MA	1001
RESPONSIVE TRUCKING INC	RESPONSIVE TRUCKING INC	339	SILVER ST	PO BOX 472	WILLIAM MOCCIO	FEEDING HILLS	MA	1030
CASA MEX ASSOC LLC	RIVERSIDE PUB	1251	RIVER RD	1251 RIVER RD		AGAWAM	MA	1001
LAKE SANDRA	ROBERT W HALL CONSULTING ENGI	540	MEADOW ST EX	540 MEADOW ST EX		AGAWAM	MA	1001
ROCKY'S ACE HARDWARE	ROCKY'S ACE HARDWARE	40	ISLAND POND RD	40 ISLAND POND RD		SPRINGFIELD	MA	1118
	ROSATI TEAM MEMBER	415	SILVER ST	415 SILVER ST	KRISTI	AGAWAM	MA	1001
RON-MAR INC	RON-MAR INC	70	RAMAH CIR NORTH	70 RAMAH CIR NORTH		AGAWAM	MA	1001
ROVITHIS REALTY LLC	ROVI OF ROVI HOMES	11	HERBERT P ALMGREN DR	11 HERBERT P ALMGREN DR		AGAWAM	MA	1001
	ROY, MARY	PO BOX	62	PO BOX 62		AGAWAM	MA	1001
	RUSSO, ANTHONY	40	COREY ST	40 COREY ST		AGAWAM	MA	1001
RYDER TRUCK RENTAL INC #2498	RYDER TRANSPORTATION SERVICE	233	MAIN ST	PO BOX 25719		MIAMI	FL	33102-5719
SALON 322	SALON 322	1106	SPRINGFIELD ST	1106 SPRINGFIELD ST		FEEDING HILLS	MA	1030
SALON TRES CHIC & DAY SPA INC	SALON TRES CHIC	339	WALNUT ST EXT	339 WALNUT ST EXT		AGAWAM	MA	1001
SANTANIELLO LANDSCAPING INC	SANTANIELLO LANDSCAPING INC	63	CHAREST LN	63 CHAREST LN		AGAWAM	MA	1001
SANTO C DESPIRT MARBLE & GRNT	SANTO C DESPIRT MARBLE & GRNT	2	SOUTH BRIDGE DR	2 SOUTH BRIDGE DR	LAURA DESPIRIT & P SCOVILLE	AGAWAM	MA	1001
	WILLIAM SAPELLI	125	EDGEWATER RD	125 EDGEWATER RD		AGAWAM	MA	1001
SARAT FORD AUTO SALES INC	SARAT FORD AUTO SALES INC	245	SPRINGFIELD ST	245 SPRINGFIELD ST		AGAWAM	MA	1001
SANDLIN PAUL	SEBASTIAN 1 HAIR SALON	711	MAIN ST	711 MAIN ST	c/O PAUL	AGAWAM	MA	1001

SCM CORRUGATING MACHINERY INC	SCM CORRUGATING MACHINERY INC	630	SILVER ST	630 SILVER ST #4A		AGAWAM	MA	01001-0405
F & W REMEDIATION LLC	SERVPRO OF SOUTH SPFLD/AGAWAM	71	RAMAH CIR SOUTH	71 RAMAH CIR SOUTH	OLGA GOLD	AGAWAM	MA	1001
SHERRY ENTERPRISES INC	SHERRY ENTERPRISES INC	120	SHOEMAKER LN	120 SHOEMAKER LN		AGAWAM	MA	1001
SIGMA MATTRESS MANUFACTURING	SIGMA MATTRESS MANUFACTURING	69	GARDEN ST	69 GARDEN ST	ALEX PAVENKO	FEEDING HILLS	MA	1030
SIX FLAGS NEW ENGLAND	SIX FLAGS NEW ENGLAND	1623	MAIN ST	PO BOX 543185	C/O PROP TAX SVC CO	DALLAS	TX	75354-3185
SKIPS OUTDOOR ACCENTS	SKIPS OUTDOOR ACCENTS	1265	SUFFIELD ST	1265 SUFFIELD ST		AGAWAM	MA	1001
SLIECH AUTO BODY INC	SLIECH AUTO BODY INC	700	SPRINGFIELD ST	700 SPRINGFIELD ST	JOHN JR & DENNIS SLIECH	FEEDING HILLS	MA	1030
CT GARDENS LLC	SMITHLAND PET AND GARDEN CENTE	151	SPRINGFIELD ST	11 WHITEWOOD LN		NORTH BRANFORD	CT	6471
NGUYEN VIET Q	SOPHIA'S NAIL CARE	854	SUFFIELD ST	854 SUFFIELD ST		AGAWAM	MA	1001
SPARVERI SEAN	SPARVERI'S CONTRACTING SVC	16	FEDERAL AVE	16 FEDERAL AVE		AGAWAM	MA	1001
SPECIALITY BOLT & SCEW INC	SPECIALITY BOLT & SCEW INC	235	BOWLES RD	235 BOWLES RD		AGAWAM	MA	01001-2964
SPRINGFIELD CORROGATED	SPRINGFIELD CORROGATED	74	MOYLAN LN	74 MOYLAN LN		AGAWAM	MA	1001
ST ANNE COUNTRY CLUB INC	ST ANNE COUNTRY CLUB	781	SHOEMAKER LN	PO BOX 300		FEEDING HILLS	MA	1030
STELLATO BROS INC	STELLATO BROS INC	19	LOSITO LN	PO BOX 157		FEEDING HILLS	MA	1030
MAIN STREET STILL INC THE	STILL BAR & GRILL THE	63	SPRINGFIELD ST	63 SPRINGFIELD ST	REBECCA L MASLAR	AGAWAM	MA	1001
SANTANELLO LISA	STILLNESS MASSAGE THERAPY	2	SOUTH BRIDGE DR	2 SOUTH BRIDGE DR #2		AGAWAM	MA	1001
LA SULTAN CORP	SULTAN FAMILY RESTAURANT	270	MAPLE ST	270 MAPLE ST		AGAWAM	MA	1001
SUNGRO HORTICULTURE DIST	SUNGRO HORTICULTURE DIST	770	SILVER ST	770 SILVER ST		AGAWAM	MA	1001
SURRETTE ANTHONY	SURRETTE, ANTHONY	711	SILVER ST	711 SILVER ST		AGAWAM	MA	1001
TREE CORP	T W METALS INC	320	BOWLES RD	PO BOX 850		AURORA	OH	44202
TAKE FIVE	TAKE FIVE	944	SPRINGFIELD ST	944 SPRINGFIELD ST		FEEDING HILLS	MA	1030
JAGODOWSKI MARTIN	TAPLIN YARD PUMP & POWER	197	MAIN ST	197 MAIN ST		AGAWAM	MA	1001
RESTAURANT GROUP LUVA LLC	THE FEDERAL	135	COOPER ST	135 COOPER ST		AGAWAM	MA	1001
WESTERN MASS. GYMNASTICS INC.	TIM DAGGETT GOLD MEDAL GYM	103	GOLD ST	103 GOLD ST		AGAWAM	MA	01001-3808
TINY BUBBLES LAUNDROMAT	TINY BUBBLES LAUNDROMAT	776	SPRINGFIELD ST	776 SPRINGFIELD ST		AGAWAM	MA	1001
TONY MECCIA INC	TONY MECCIA INC	411	MAIN ST	PO BOX 367		AGAWAM	MA	1001
JGB INDUSTRIES	TOWNE TAPROOM	378	WALNUT ST EXT	378 WALNUT ST EXT		AGAWAM	MA	1001
TREE CORP	TREE CORP	777	SILVER ST	1298 SUFFIELD ST		AGAWAM	MA	1001
SALON TRES CHIC & DAY SPA INC	TRESCHIC	337	WALNUT ST	337 WALNUT ST		AGAWAM	MA	1001
	TEAM TURCOTTE	15	ALFRED CR	15 ALFRED CR	NORMA TURCOTTE	AGAWAM	MA	1001
UNITED INDUSTRIAL SERVICES INC	UNITED INDUSTRIAL SERVICES INC	120	HERBERT P ALMGREN DR	PO BOX 380		AGAWAM	MA	1001
V & F AUTO INC	V & F AUTO INC	443	SPRINGFIELD ST	443 SPRINGFIELD ST	FRANK V PALANGE	AGAWAM	MA	1001
VALLID LABS	VALLID LABS INC	295	SILVER ST	295 SILVER ST		AGAWAM	MA	1001
THE VAPE SPOT	THE VAPE SPOT	525	SPRINGFIELD ST	525 SPRINGFIELD ST		AGAWAM	MA	1001
MBNZ INC	VERMETTE AUTO SERVICE INC	223	GARDEN ST	223 GARDEN ST		FEEDING HILLS	MA	1030
LOPEZ LOUIS	VIDEO GAME GIANTS	499	SPRINGFIELD ST	499 SPRINGFIELD ST		AGAWAM	MA	1030
W MULLER USA INC	W MULLER USA INC	1163	SUFFIELD ST	1163 SUFFIELD ST		AGAWAM	MA	1001
WALGREENS EASTERN CO INC	WALGREENS EASTERN CO #04358	60	SPRINGFIELD ST	300 WILMONT RD MS#220		DEERFIELD	IL	60015
WALTHAM SERVICES LLC #41131	WALTHAM PEST SERVICES	630	SILVER ST	2170 PIEDMONT RD	CORP TAX DEPT #41131	ATLANTA	GA	30324-4135
BENJAMIN ROBERT	WASTE FOCUS LLC	1325	SPRINGFIELD ST	PO BOX 265		FEED HILLS	MA	1030
WATERFRESH INC	WATERFRESH INC	53	RAMAH CR S	53 RAMAH CR S		AGAWAM	MA	1001
INSPIRED BY OPPORTUNITY	WENDYS	1340	SPRINGFIELD ST	45 OTTAWA AVE SW #600		GRAND RAPIDS	MI	49503
WESTERN NEW ENGLAND HARDSCAPES	WESTERN NEW ENGLAND HARDSCAPES	471	SOUTHWICK ST	471 SOUTHWICK ST	C/O DEREK LAJEUNESSE	FEEDING HILLS	MA	1030
WESTFIELD BANK	WESTFIELD BANK	141	ELM ST	141 ELM ST	C/O Frank DeStefano	Westfield	MA	1085
YORI KOREAN RESTAURANT INC	YORI KOREAN RESTAURANT	1	COOPER ST	1 COOPER ST		AGAWAM	MA	1001
HALE DONALD	ZENERGY	13	SOUTH BRIDGE DR	13 SOUTH BRIDGE DR		AGAWAM	MA	1001
ZYMROZ LANDSCAPE CONSTRUCTION	ZYMROZ LANDSCAPE CONSTRUCTION	793	SILVER ST	793 SILVER ST		AGAWAM	MA	1001

Town of Agawam

EMPLOYEE BUY-OUT FORM

Employee Name:	Pamela Kerr		**Date of Hire:**		7/7/1987
Employee #	882		**Reason for Leaving**		
			Terminated		
Department:	7180		Resigned		
			Retired		**9/10/2025**
Position #	Director		Last working day		9/10/2025

Pay Type	Description	Hours/Days	Hourly Rate	Total	Account	
301	Vacation Buy Back					
301	Vacation Buy Back	440.00	$ 50.8109	$ 22,356.7960		
404	Sick Buy Back *(days)*	61.00	$ 30.0000	$ 1,830.0000		
404	Sick Buy Back *(days)*			$ -		
601	Incentive			$ -		
603	Comp Time			$ -		
605	Floating Holiday			$ -		
608	Time Owed			$ -		
753	Longevity			$ -		
702	Science College			$ -		
704	Uniform			$ -		
113	Defib			$ -		
901	Early Out			$ 11,500.0000		
	Total Buy-out			**$ 35,686.7960**		

Please note: Sick time is paid in full days only.
To calculate vacation accruals, take total amount in hours,
divide by 12 and multipy by number of months worked.

Deductions Taken				**Deductions Owed**		
(To be completed by Personnel)				**(To be completed by Personnel)**		
Deduction	**# Of Months**	**Monthly Amt**	**Total**	**Deduction**		**Amt Owed**
Health			$ -	FSA		
Dental			$ -	Tuition		
Life			$ -			
Total			**$ -**			

Approved By Department Head: _____ Date: _____

Approved By HR Director: _____ Date: _____

Approved By Mayor: _____ Date: _____

Flowers 2024 Beautification								
PLANTS	Bed 1	Bed 2	Bed 3	Bed 4	Bed 5	Bed 6	Bed 7	Misc.

As part of ongoing enhancements to MUNIS, a new module was recently implemented that replaces the way we add attachments records in MUNIS. The new module is called TCM or Tyler Content Manager. With this new module, attachments can be indexed and searched very easily.

The instructions below will show, step by step, the process for attaching documents to requisitions or any other records you might have attached documents to in the past.

When you added attachments before, you clicked the attach button and entered a description and clicked save. With the new version there are two components:

- Documents
- Attachments

Documents are used in MUNIS to hold the attachment and store information about the attachment like the Requisition number, vendor number, attachment title, notes about the attachment, etc.

Before we begin, here are few things to remember about attachments:

- Each document can have only 1 attachment
- You can attach multiple documents to a record
- You can attach just about any type of file. PDF, Excel, Word, Text, etc. to a document

Let's Begin:

From the REQ Entry screen click attach

1. The Content Manager Window will appear. Click the "+" to create a new document

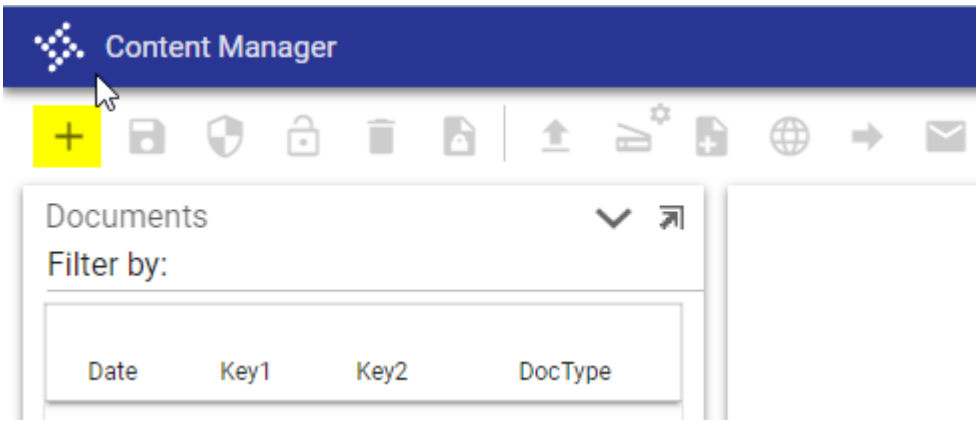

2. Click the up arrow icon

3. Much like before, you can browse to attach files or simply drag them on the Import Document window.

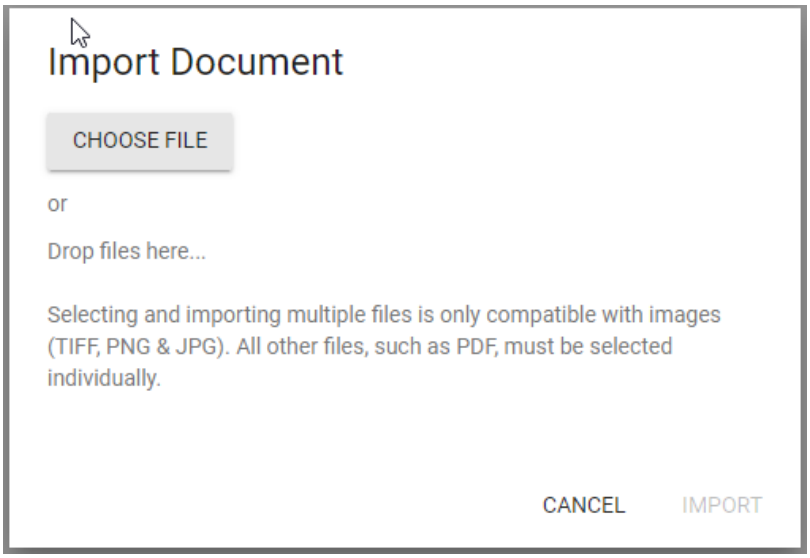

4. Click on “Choose File” or drag the document over the window.

5. *You can only attach one document at a time.* Each document needs to have its pertinent information entered.

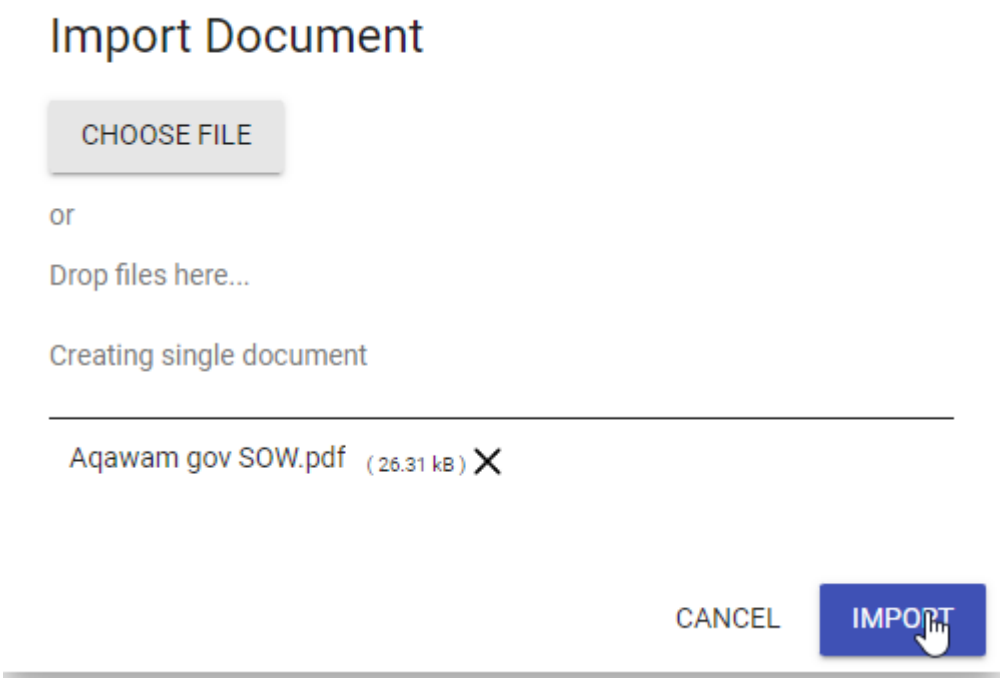

6. Click import

After the document is imported you have several fields that can optionally be filled in:

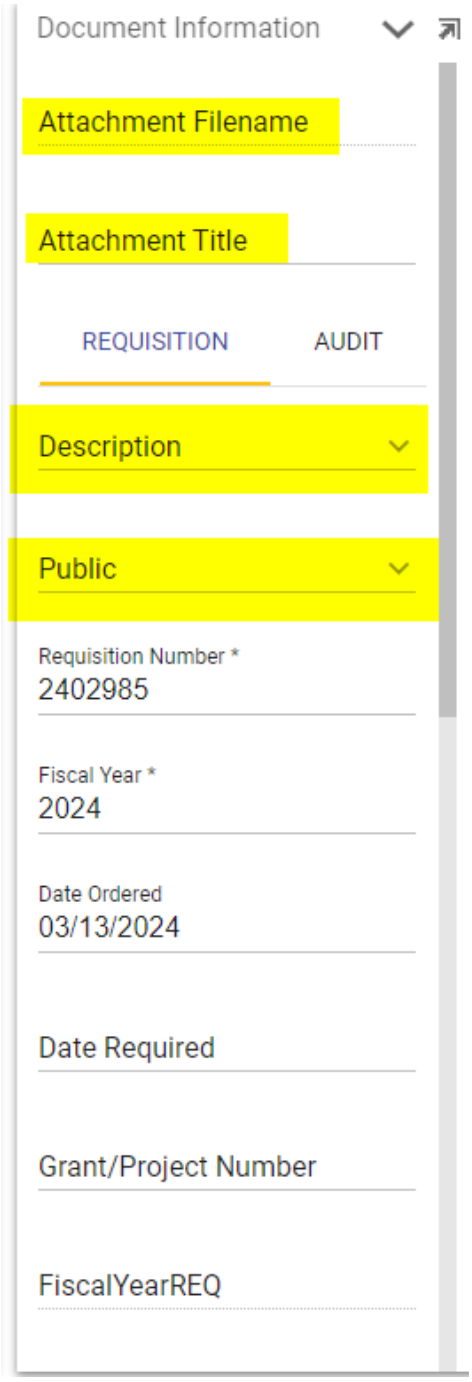

Field	Description
Attachment Filename	This is the filename of the attachment you selected. It will be filled in for you.
Attachment Title	Title of the Attachment
Description	This is a dropdown field. You select Requisition Document. Other document types may be available as we improve this module
Public	This is a Yes or No selection to determine if the attachment is publicly viewable. We don't have this feature configured. Select No here.

7. Once you have completed entering the details of the attachment click the save button
8. **For each additional document** start at step 1 by clicking the .

    - The other fields are either pre-filled in like Requisition Number, Fiscal Year, Date Ordered, etc or are optional i.e Date required, grant project number and notes.
    - All the fields are searchable to make searching for REQ's and their corresponding attachments easier.
    - The only required field is the attachment title.
    - You know the attachment is saved as there is an entry for the document as shown here:

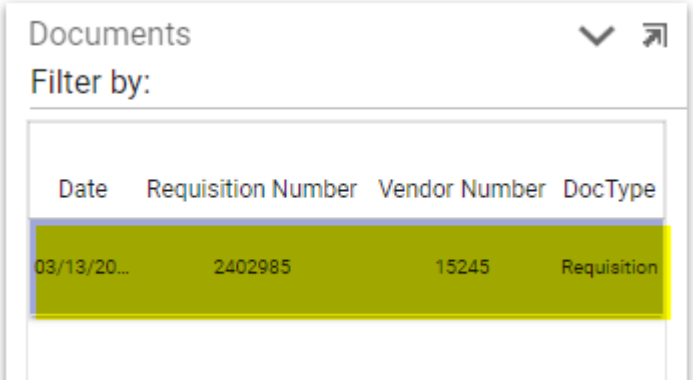

Explanation of the tool bar
*denotes option not generally available to most users

Creates a new Document. Use this for each attachment

Saves the Document

*

*

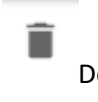 Delete the Document

*

Import Attachment

Scan in attachment

MAILROOM WORK ORDER

DEPT._____ DATE OF COMPLETION: _____

CONTACT NAME: _____ PHONE#: _____

COPIES

QUANTITY _____ COLOR _____

____ COLLATED ____STAPLED ____CARD STOCK

____ PAD FORM ____ DOUBLED SIDED

BINDING

QUANTITY _____

____ PERMANENT BIND

____ SPIRAL BIND

COVERS

____ CLEAR (FRONT)

____ HEAVY

____ CARD STOCK
Color: _____

FOLDER/ STUFFER

QUANTITY _____

____ REGULAR ENVELOPE ____ WINDOW ENVELOPE

____ INSERTS ____ FOLD ONLY

DEPARTMENT ENVELOPES

QUANTITY _____

____ REGULAR ENVELOPE ____ WINDOW ENVELOPE

MISC. REQUEST / SPECIAL INSTRUCTIONS

_____

_____

_____

_____

DATE IN: DATE OUT:

TIME IN: TIME OUT:

Munis

Account Inquiry

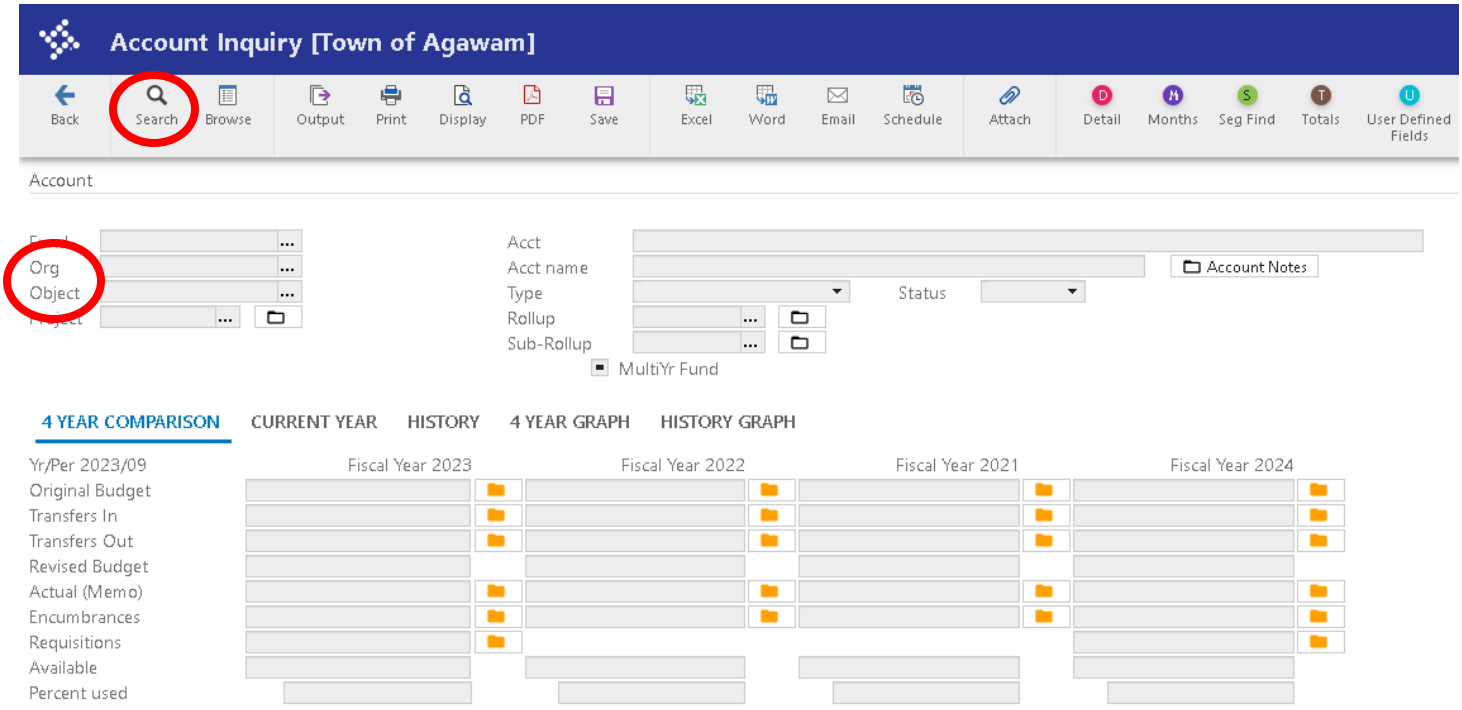

To look up the balance of an account:

- Press **search**
- Enter your **org** (first 6 digits of the account number)
- Enter you **object** (second set of 6 digits of the account number; expenses always start with a 5 and revenue always starts with a 4)
- Press **Accept** on the screen or Enter on the keyboard

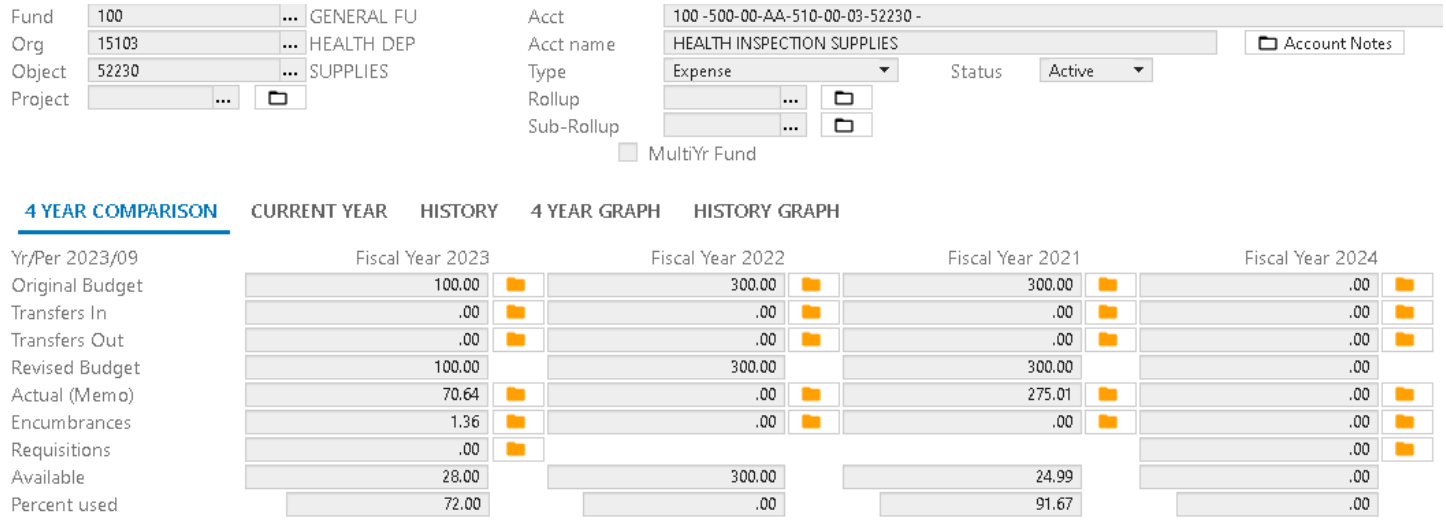

The result shows 4 columns including the current and previous fiscal years. In this example, the next fiscal year is also showing for $0 because the new FY24 budget hasn't been adopted yet. Notice the Account name and account type appear to the right of the account number.

In this example, let's look closer at the results for this fiscal. Note the yellow file folders next to the cells.

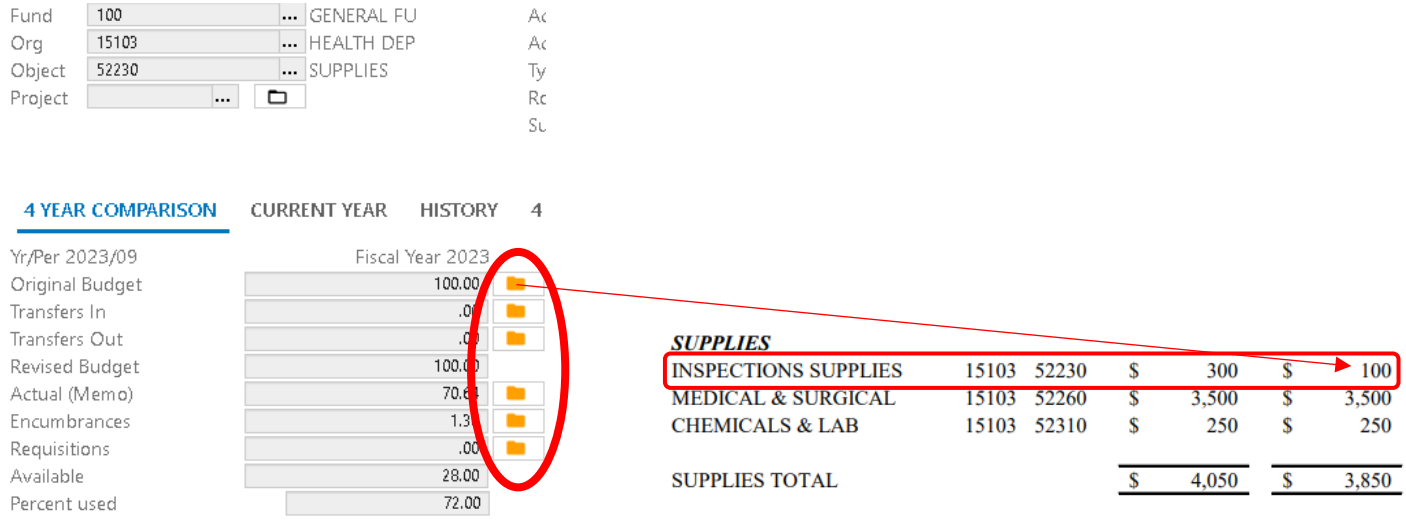

The first line is the original budget which comes from the adopted annual budget. If anything is transferred in or out it will show in the next two cells. The Revised Budget will take transfers in to account and this will be the budget number that you work from.

The next cell is labeled "**Actual**." This number represents the invoices *actually* paid. If you click on the folder icon next to the number, it will open an itemized list of paid invoices.

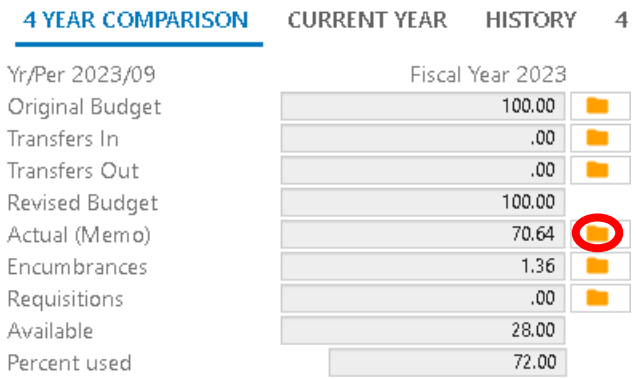

As you can see below, only 1 invoice has been paid in the account to date. (The columns may not be in the same order as shown here. Just click on the column name and drag it to where you'd like it to be.)

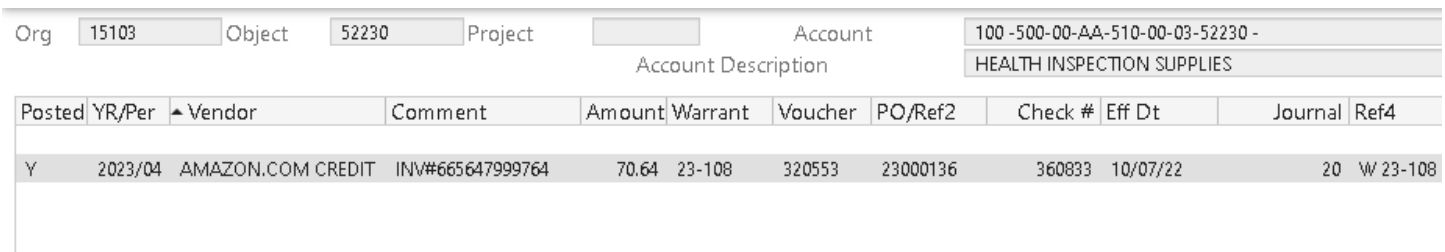

Continuing down the list on the original screen is "**Encumbrances**"

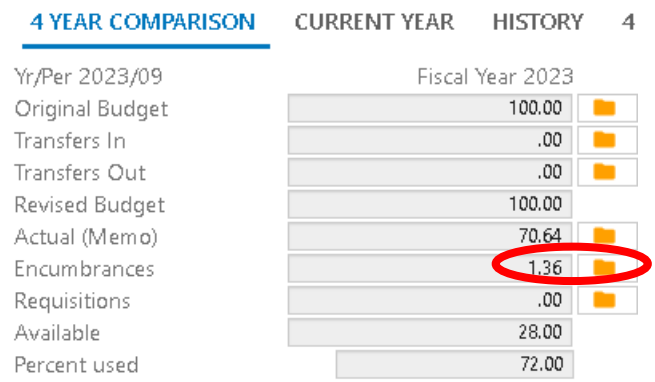

This is the amount of money Encumbered (held aside waiting for an invoice to pay) on a PO. If you click on the folder to the right of the amount, you'll the activity for the PO's in this account.

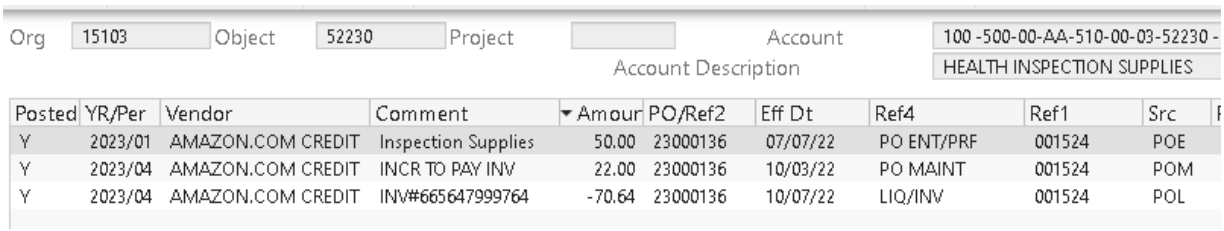

In this example, the first line was the creation of the PO. The second line was to increase the PO in order to cover the cost of the invoice. The third line is payment of that invoice against the PO. Here's the math:

$50.00 opened PO #23000136

$22.00 increased PO #23000136

$72.00 balance on PO #23000136

$70.64 paid invoice against PO #23000136

$1.36 balance on PO #23000136

The next cell on the Account Inquiry screen is "**Requisitions**." We have no requisitions pending approval so this is zero. If there was a requisition, the amount would show here and would affect the Available balance.

"**Available**" is your available balance in the account. It's the budget amount, minus all paid invoices, PO's and pending requisitions.

"**Percentage used**" is a quick snapshot of how your accounts look to date. The percentage is calculated by taking your expenses (paid and encumbered) and dividing it by your budget. ($72 / $100 = 72%)

BOARD OF ASSESSORS
TOWN OF AGAWAM
36 Main Street
Agawam, MA 01001
Phone: (413) 7860-400

MOTOR VEHICLE EXCISE

According to Massachusetts General Laws, Chapter 60A Section 1, the following information is *required* before this office can process any request for abatement for motor vehicle or trailer excise.

*The filing of an Application for Abatement of excise tax DOES NOT STAY the collection of your excise. Therefore, your excise tax bill should be paid within 30 days of the date of issue.

Please provide the following:

- ☐ A completed application for Abatement of Excise tax.
- ☐ A copy of the registration cancellation Receipt.
- ☐ A copy of your transferred registration showing the new vehicle.
- ☐ A copy of the bill of sale, including date of sale, name and address of buyer.
- ☐ A copy of your insurance settlement showing date of settlement **and** a copy of the plate return receipt or the transferred registration.
- ☐ Other:

Please return all documents to this office. Upon receipt of all required documentation, your application for abatement will be reviewed and, if warranted, abatement granted. You will be notified in the form of an abatement certificate. If your excise tax bill has been paid, a refund will follow.

If you need further assistance please contact our offices at 413-786-0400 ext. 8700.

My Job Description-Administrative Assistant-Planning Department

I handle all bills for this office. Entering PO's, converting, and submitting to auditor's office for payout. This includes newspaper subscriptions, legal notices, letters to editor for Beautification.

I handle the PO's for the Pioneer Valley Planning Commission, and submit those to the auditor's office for payout.

I enter our payroll and keep track of time earned and time used for all employees in this office. I also handle stipends and longevity for the Zoning Board of Appeals

Keep track of all Board and Committee members' expiration dates and solicit them to send a letter to the Mayor's Office if they wish to continue on the Board/Committee. Update the electronic membership sheet with new expiration dates for these members, once they have re-uped.

I attend the Planning Board, Conservation Commission, Zoning Board of Appeals, and Beautification Committee meetings every week (all meetings, except Beautification occur outside of normal work hours). I take attendance and write the minutes for each of these meetings.

I post agendas on the town website and on civic plus for Board members to read and familiarize them with the case material for each meeting. I assist Board members with Ipad issues and any technical help they need to access case files. Email constituents and Board members agendas.

I solicit Engineering, Fire, Police, Inspection Services, Health Department, Assessor's office, and Animal Control regarding cases for each of these Boards and Committees listed above.

I handle walk in customers as well as phone customers with any questions regarding upcoming agendas/cases, any questions concerning zoning or the application process for various Boards.

I refer people to the correct department if necessary, as well as assisting people who come into Town Hall and are unsure what office can answer their questions.

I handle all incoming mail.

Take in Site Plan, Preliminary Plan, Definitive Plan, RDA, NOI's, and Complaints, Special Permits and Variances and Appeals. This entails stamping the applications in at the Clerk's Office, emailing a memo to all departments for professional feedback, submitting a turn-over if the case costs, submit legal ads to the newspaper for hearings that must be advertised, and follow all legal time requirements for each case according to case law.

Zoning Board of Appeals. Application process includes, reviewing the application prior to accepting it. Sending the application to the Chair to look over, time stamping the application in the Clerk's Office, obtaining a certified abutters' list from the Assessor's Office to notify abutters of a particular case, created a case file both paper and electronic, a letter to the petitioner, a notice of public hearing, a legal ad, special permit/variance denial and approval paperwork, and special permit/variance sheet to be recording at the registry of deeds if the case is approved. Posting notice of public hearing 14 days before the meeting, notify abutters 14 days prior to the meeting, mailing all abutters the public hearing notice, and taking the abutters letters to post office for official USPS stamp as proof of sending.

Emailing ZBA members all the case info as well as putting it on civic plus for their review. Soliciting all departments for feedback.

Contact with Building Maintenance and Senior Center each week to remind them of our meetings.

Reserving rooms at the Senior Center for all meetings.

Making sure we have all the necessary supplies for the office, to include, toner, paper, case files, pens, paper, etc.

Keep Conservation updated with MAAO enrollment. Notify and enroll ZBA members in learning seminars.

Research and upload any and all information for Public Records request.

Post all Historical and Housing Committee agendas for those Committees.

Town of Agawam

EMPLOYEE BUY-OUT FORM

Employee Name:	Pamela Kerr		**Date of Hire:**		7/7/1987
Employee #	882		**Reason for Leaving**		
			Terminated		
Department:	7180		Resigned		
			Retired		**1/10/2025**
Position #	Director		Last working day		1/10/2025

Pay Type	Description	Hours/Days	Hourly Rate	Total	Account	
301	Vacation Buy Back					
301	Vacation Buy Back	437.00	$ 50.8109	$ 22,204.3633		
404	Sick Buy Back *(days)*	61.00	$ 30.0000	$ 1,830.0000		
404	Sick Buy Back *(days)*			$ -		
601	Incentive			$ -		
603	Comp Time			$ -		
605	Floating Holiday			$ -		
608	Time Owed			$ -		
753	Longevity			$ -		
702	Science College			$ -		
704	Uniform			$ -		
113	Defib			$ -		
901	Early Out			$ 11,500.0000		
	Total Buy-out			**$ 35,534.3633**		

Please note: Sick time is paid in full days only.
To calculate vacation accruals, take total amount in hours,
divide by 12 and multipy by number of months worked.

Deductions Taken
(To be completed by Personnel)

Deduction	# Of Months	Monthly Amt	Total
Health	2.00	$ 271.69	$ 543.38
Dental	2.00	$ 18.76	$ 37.52
Life	2	$ 2.80	$ 5.60
Total			**$ 586.50**

Deductions Owed
(To be completed by Personnel)

Deduction		Amt Owed
FSA		
Tuition		

Approved By Department Head: _____ Date: _____
Approved By HR Director: _____ Date: _____
Approved By Mayor: _____ Date: _____

TOWN OF AGAWAM
PAYROLL CORRECTION FORM

This form is to be used for all PAYROLL changes to employee data. **Department:**

Employee Name	Emp. ID Number	Code * (see below)	Add or subtract time	Length of time to be corrected (in hours)	Date(s) of error

*** Please utilize the following codes:**

V = Vacation
S = Sick
FH = Floating Holiday
I = Incentive (specify time period earned)
C = Comp Time
P = Personal Sick

Comments:

_____

_____

_____

_____ _____

Department Head Signature **Date**

_____ _____

Payroll Corrected by **Payroll Date**

TOWN OF AGAWAM
PAYROLL CORRECTION FORM

This form is to be used for all PAYROLL changes to employee data. **Department:Planning**

Employee Name	Emp. ID Number	Code * (see below)	Add or subtract time	Length of time to be corrected (in hours)	Date(s) of error
Taryn Egerton	2716	S	Subtract	.75	2/12/2025
Taryn Egerton	2716	V	Add	.75	2/12/2025

*** Please utilize the following codes:**

V = Vacation
S = Sick
FH = Floating Holiday
I = Incentive (specify time period earned)
C = Comp Time

Comments:

_____

_____

_____

_____ _____

Department Head Signature **Date**

_____ _____

Payroll Corrected by **Payroll Date**

PLANNING & COMMUNITY DEVELPMNT
TOWN OF AGWAM
36 MAIN ST
AGAWAM, MA
01001-1837

Mail Invoices In Duplicate To
Above Address

Purchase
Order 25002910-00 FY 2025

The Above Purchase Order Number Must Appear
On All Correspondence - Packing Sheets And
Bills Of Lading

Vendor
TURLEY PUBLICATIONS, INC.
24 WATER STREET

PALMER, MA
01069

Ship To
PLANNING & COMMUNITY DEVELPMNT
TOWN OF AGWAM
36 MAIN ST
AGAWAM, MA
01001-1837

Requisition
02503371

Date Ordered	Vendor Number	Date Required	Ship Via	Terms	Department
02/25/25	106129				COMMUNITY DEVELOPMEN

LN	Description / Account	Unit	Qty	Unit Price	Net Price
001	70012-52000 Conservation Commission-Legal Ad	EACH	1.00	61.25000	61.25

PO Total 61.25

***** General Ledger Summary Section *****

Account	Amount
70012-52000	61.25

All purchases must comply with
Massachusetts Procurement Laws. This
form has been approved electronically
by authorized signatures. Terms net 45.
Tax Exempt # 046-001-065

Chief Procurement Officer

Invoice

Turley Publications, Inc.

24 WATER STREET
PALMER, MA 01069

Date	Invoice #
2/21/2025	78610

Account #	Rep
70118	JJ

P.O. No.	Terms
	Net 15

Phone #	Fax #
4132838393	4132891977

Bill To

AGAWAM CONSERVATION COMMISSION
36 MAIN STREET
AGAWAM MA 01001

Description	Class	Amount
LEGAL NOTICE - 1 X 2.5 REQUEST FOR DETERMINATION OF APPLICABILITY MULLER REALY, LLC 1163 SUFFIELD STREET PAGE 6 - 2/20	AGAWAM LEGAL	$61.25
		Payments/Credits $0.00
YOUR COMMUNITY NEWSPAPERS: Agawam Advertiser News, Barre Gazette, Belchertown Sentinel, Chicopee Register, Country Journal, Holyoke Sun, Ludlow Register, Journal Register, Quaboag Current, Shopping Guide, Town Reminder, Ware River News, Wilbraham Hampden Times		**Balance Due** $61.25

Stefanie Keseker stefanie.kesecker@gmail.com | (317) 397-4956 Southwick, MA

Objective: Experienced professional adept at emergency call center operations, municipal administration, and community engagement, seeking a challenging position to leverage expertise in emergency management, GIS, and MUNIS.

Skills:

- Emergency Operations Management
- Public Administration
- GIS Mapping and Analysis
- MUNIS
- Communication and Collaboration
- Legal Compliance and Regulation
- Customer Service Excellence
- Team Leadership and Supervision

Experience:

Administrative Assistant Agawam Planning & Community Development | 2022 - Present

- Facilitate efficient operations by attending and documenting board meetings, managing agendas, and coordinating with town departments.
- Utilize MUNIS software for purchase order entry, ensuring accurate financial records and budget compliance.
- Maintain up-to-date knowledge of local laws and regulations to support planning and zoning activities.
- Manage case files and notifications, ensuring compliance with legal posting requirements.

Principal Clerk Agawam Assessor's Office | 2020 - 2022

- Conducted deed research to update property ownership records, facilitating accurate tax assessment processes.
- Processed abatements and exemptions for various tax categories, ensuring fairness and compliance with regulations.
- Provided exceptional customer service in person, over the phone, and via email, addressing inquiries and concerns promptly.
- Utilized GIS software to review and update parcel maps, supporting accurate land assessment and taxation.

Emergency Police & Certified Medical Dispatcher Agawam Police Department | 2017 - 2020

- Responded to emergency and non-emergency calls, prioritizing and triaging incidents according to established protocols.
- Collaborated with law enforcement agencies and emergency services to coordinate responses and provide mutual aid.

- Demonstrated proficiency in law enforcement programs and databases, facilitating efficient information retrieval and dispatch.
- Maintained composure and professionalism in high-stress situations, ensuring effective communication and response.

Supervisor United Way, Health & Human Services Contact Center | 2015 - 2016

- Managed a 24-hour information and referral service, including the Veteran's Suicide Hotline, ensuring timely and accurate assistance.
- Provided leadership and guidance to staff, conducting coaching sessions, performance evaluations, and training programs.
- Monitored call metrics and implemented strategies to improve service quality and efficiency.
- Supported HR functions such as interview scheduling, payroll, and employee relations.

Supervisor Sheriff Dispatch Marion County Sheriff Department | 2001 - 2015

- Oversaw critical incident response and provided leadership to dispatch personnel, ensuring effective communication and coordination.
- Developed and implemented training programs for new hires, focusing on procedural adherence and emergency response protocols.
- Conducted performance evaluations, provided feedback, and addressed disciplinary matters as needed.
- Prepared reports on call metrics, employee performance, and incident analysis, supporting continuous improvement efforts.

Education: Bachelor of Arts in English Literature Marian University, Indianapolis, Indiana | 1996 - 2001

Certifications:

- Advanced Emergency Medical Dispatcher (EMD)
- National Incident Management System (NIMS)
- CPR/Basic First Aid
- National Crime Information Center (NCIC)

References: Available upon request.

Stefanie Keseker stefanie.kesecker@gmail.com | (317) 397-4956 Southwick, MA

Objective: Experienced professional adept at emergency call center operations, municipal administration, and community engagement, seeking a challenging position to leverage expertise in emergency management, GIS, and MUNIS.

Skills:

- Emergency Operations Management
- Public Administration
- GIS Mapping and Analysis
- MUNIS
- Communication and Collaboration
- Legal Compliance and Regulation
- Customer Service Excellence
- Team Leadership and Supervision

Experience:

Administrative Assistant Agawam Planning & Community Development | 2022 - Present

- Facilitate efficient operations by attending and documenting board meetings, managing agendas, and coordinating with town departments.
- Utilize MUNIS software for purchase order entry, ensuring accurate financial records and budget compliance.
- Maintain up-to-date knowledge of local laws and regulations to support planning and zoning activities.
- Manage case files and notifications, ensuring compliance with legal posting requirements.

Principal Clerk Agawam Assessor's Office | 2020 - 2022

- Conducted deed research to update property ownership records, facilitating accurate tax assessment processes.
- Processed abatements and exemptions for various tax categories, ensuring fairness and compliance with regulations.
- Provided exceptional customer service in person, over the phone, and via email, addressing inquiries and concerns promptly.
- Utilized GIS software to review and update parcel maps, supporting accurate land assessment and taxation.

Emergency Police & Certified Medical Dispatcher Agawam Police Department | 2017 - 2020

- Responded to emergency and non-emergency calls, prioritizing and triaging incidents according to established protocols.
- Collaborated with law enforcement agencies and emergency services to coordinate responses and provide mutual aid.

- Demonstrated proficiency in law enforcement programs and databases, facilitating efficient information retrieval and dispatch.
- Maintained composure and professionalism in high-stress situations, ensuring effective communication and response.

Supervisor United Way, Health & Human Services Contact Center | 2015 - 2016

- Managed a 24-hour information and referral service, including the Veteran's Suicide Hotline, ensuring timely and accurate assistance.
- Provided leadership and guidance to staff, conducting coaching sessions, performance evaluations, and training programs.
- Monitored call metrics and implemented strategies to improve service quality and efficiency.
- Supported HR functions such as interview scheduling, payroll, and employee relations.

Supervisor Sheriff Dispatch Marion County Sheriff Department | 2001 - 2015

- Oversaw critical incident response and provided leadership to dispatch personnel, ensuring effective communication and coordination.
- Developed and implemented training programs for new hires, focusing on procedural adherence and emergency response protocols.
- Conducted performance evaluations, provided feedback, and addressed disciplinary matters as needed.
- Prepared reports on call metrics, employee performance, and incident analysis, supporting continuous improvement efforts.

Education: Bachelor of Arts in English Literature Marian University, Indianapolis, Indiana | 1996 - 2001

Certifications:

- Advanced Emergency Medical Dispatcher (EMD)
- National Incident Management System (NIMS)
- CPR/Basic First Aid
- National Crime Information Center (NCIC)

References: Available upon request.

Town of Agawam
Planning Board
36 Main Street, Agawam, Massachusetts 01001-1801
Tel. 413-726-9737 Fax 413-786-9927

February 11, 2025

Dear Abutter:

Calabrese Construction, LLC submitted to the Town a zone change request for parcels of land located at Old River Street, 27 Walnut St & 17 High Street from Business A and Industrial A to Residence B.

The Assessor's Office lists you as an abutter and therefore must be notified of the upcoming public hearing. The Agawam Planning Board will be holding a public hearing on Thursday, March 6th, 2025 at 6:00 PM at the Agawam Senior Center, 954 Main Street, Agawam, MA.

You are encouraged to attend and comment.

Sincerely,

Violet Baldwin

Violet Baldwin, Chairperson
Agawam Planning Board

Town of Agawam

Schedule of Departmental Payments to Treasurer

No: **Zoning Board of Appeals** DATE 2/26/2025

ORG. AND OBJECT		SOURCE	AMOUNT	TOTAL
22010	42410	Marc Perrone	250.00	250.00
0	0	CASE # 2029	-	-
0	0	ZBA Special Permit	-	-
0	0	0	-	-
0	0		-	-
0	0	0	-	-
0	0	0	-	-
	Total			250.00

No. **Date:** 2/26/2025

To the Accounting Office

The above is a detailed list of moneys collected by me, amounting in the aggregate to the sum of 250.00 Dollars, for the ZBA ending 2/26/2025 which I have paid to the Treasurer, whose receipt I hold therefor.

Taryn Egerton

~~Pamela R. Kerr~~ Director of Planning

Taryn Egerton

Sponsor a Barrel 2023

Date	Barrell Sponsor	Contribution
5/2/23	**Memory of Edward Corridon/Able Machine**	$100.00
4/25/23	Ace Auto Body	$100.00
5/2/23	Agawam Dental Care	$100.00
5/12/23	Agawam Garden Club	$100.00
4/26/23	Allied Flooring & Paint	$200.00
5/15/23	Anna's Dry Cleaners	$100.00
7/17/23	B2B Industrial Packaging	$100.00
6/5/23	Bank ESB - Easthampton Savings Bank	$100.00
5/23/23	Beekman Place Estates	$100.00
6/1/23	Budget Cabinet Sales, Inc.	$200.00
5/16/23	Cambridge Credit Counseling Corp	$100.00
5/2/23	CanaryBlomstrom	$100.00
5/5/23	Cascio Company	$100.00
6/12/23	**Memory Robert Bruno/Casa Di Lisa Restaurant**	$200.00
5/5/23	CDA Roofing & Siding Contractors, LLC	$100.00
5/8/23	Clinical Research Management, Inc.	$200.00
5/8/23	Coopers Commons	$100.00
5/4/23	CRW Landscaping	$200.00
6/1/23	Corbin & Tapases	$100.00
5/4/23	Culverine Firearms	$100.00
5/17/23	Dan Thibault Construction	$100.00
5/4/23	DePalma, Ralph & Tina	$500.00
5/9/23	Geissler's Supermarket, Inc.	$100.00
6/21/23	Fini, Al	$100.00
6/12/23	Garden Auto Sales & Service	$100.00
5/2/23	Giovanni's Pastry Shop	$100.00

7/3/23	The Hub	$100.00
4/28/23	**Memory of Wayne Girouard/Barbara Girouard**	$100.00
5/3/23	**Memory of Thomas Christopher/Goulet, Jennifer**	$100.00
6/12/23	Gulf Express Mart	$200.00
5/11/23	Independent Fence & Ironworks, Inc	$100.00
4/18/23	Joey's Deli & Market	$100.00
6/12/23	King, Gloria & Bob	$100.00
4/21/23	**Kushin Family**	$200.00
5/8/23	Magnum Servies	$100.00
5/3/23	McLeod & Dewey	$100.00
5/3/23	Next Fitness	$100.00
5/2/23	No Limit Smoke Shop	$200.00
5/3/23	Oasis Shower Doors	$100.00
5/22/23	OMG, Inc	$200.00
5/3/23	Nicky's Pizza	$100.00
6/12/23	O'Donnell Paving	$300.00
4/28/23	Partner's Restaurant	$100.00
4/21/23	Paul Paleologopoulos	$100.00
5/15/23	Peppo's Pizza	$100.00
4/28/23	Prouty, Brad & Doreen	$100.00
5/18/23	Quality Auto LLC	$100.00
5/2/23	Responsive Trucking, Inc	$100.00
5/3/23	Rackliffe Security Professionals, Inc	$100.00
4/28/23	**Rosati Team Membes-**Kristi Rosati	$100.00
4/27/23	**Beautiful Flower/Mary Roy**	$100.00
4/28/23	Santo C. DeSpirt Mable & Granite	$100.00
5/5/23	**Councilor Russo/Memory Louis J. Russo**	$200.00
4/27/23	Salon Tres Chic	$100.00
5/22/23	Sebastian Salon/Rosemary Sandlin/Paul	$100.00
5/11/23	Taplin Yard, Pump & Power Equipment	$200.00
5/4/23	The Still Bar & Grill	$200.00

4/27/23	**Team Turcotte/ Norma Turcotte**	$100.00
5/12/23	V&F Auto, Inc	$100.00
5/8/23	Westfield Bank	$200.00
4/25/23	Sapelli, William	$100.00
4/27/23	Waste Focus, LLC	$100.00
		$8,100.00

MUNIS Org/Obj

Beautification
Fund: 201 $100 Org. 16604-Obj. 52004
Revenue: Org 20110 – Obj 48300
Expense: Org 20112 – Obj 52000

Bike Path Maintenance Account
Expense: Org 16619 – Obj 52461

Conservation Commission
Fund: 700
Revenue: Org 70010 – Obj 42420
Expense: Org 70012 – Obj 52000

Planning Board
Fund 220
Revenue: Org 22010 – Obj 42400
Expense: Org 22012 – Obj 52000

Zoning Board of Appeals
Fund: 220
Revenue: Org 22010 – Obj 42410
Expense: Org 22012 – Obj 52000

CDBF FY18
Deposit: Org. 20310-Obj. 46000
Expense: 20352-Obj. 52000

CDBG FY19
PO Org. 50010-46000

CDBG Post Org.-50010-Obj.46000
Expense Org. 50052-Obj. 52000

Turley Vendor # 106129
JSP Vendor #132575

MACC Annual Dues-Conservation
Org.-70012-Obj.-52000
Vendor #047965

Planning Brd Peer Review Expense
Expense Org.-81752-Obj.-52190
Revenue Obj.-81710-Obj.-42400

Open POs

Bike Path Maintenance: PO 20001061

Subscriptions-Org.-11802, Obj.-52170

Beautification Committee
DeCaro Vendor #129932
DPW: PO
Main St.: PO
Town Hall: PO
Everything Else: PO
Budget Account: PO

Conservation Commission Peer Review Account
Revenue: Org 81310 – Obj 42420
Expense: Org 81352 – Obj 52190

ZBA Peer Review: Org 81410-Obj. 42900

Form **W-9**
(Rev. October 2018)
Department of the Treasury
Internal Revenue Service

Request for Taxpayer Identification Number and Certification

► **Go to *www.irs.gov/FormW9* for instructions and the latest information.**

Give Form to the requester. Do not send to the IRS.

Print or type. See **Specific Instructions** on page 3.

1 Name (as shown on your income tax return). Name is required on this line; do not leave this line blank.

2 Business name/disregarded entity name, if different from above

3 Check appropriate box for federal tax classification of the person whose name is entered on line 1. Check only **one** of the following seven boxes.

☐ Individual/sole proprietor or single-member LLC ☐ C Corporation ☐ S Corporation ☐ Partnership ☐ Trust/estate

☐ Limited liability company. Enter the tax classification (C=C corporation, S=S corporation, P=Partnership) ► _____

Note: Check the appropriate box in the line above for the tax classification of the single-member owner. Do not check LLC if the LLC is classified as a single-member LLC that is disregarded from the owner unless the owner of the LLC is another LLC that is **not** disregarded from the owner for U.S. federal tax purposes. Otherwise, a single-member LLC that is disregarded from the owner should check the appropriate box for the tax classification of its owner.

☐ Other (see instructions) ►

4 Exemptions (codes apply only to certain entities, not individuals; see instructions on page 3):

Exempt payee code (if any) _____

Exemption from FATCA reporting code (if any) _____

(Applies to accounts maintained outside the U.S.)

5 Address (number, street, and apt. or suite no.) See instructions.

Requester's name and address (optional)

6 City, state, and ZIP code

7 List account number(s) here (optional)

Part I Taxpayer Identification Number (TIN)

Enter your TIN in the appropriate box. The TIN provided must match the name given on line 1 to avoid backup withholding. For individuals, this is generally your social security number (SSN). However, for a resident alien, sole proprietor, or disregarded entity, see the instructions for Part I, later. For other entities, it is your employer identification number (EIN). If you do not have a number, see *How to get a TIN,* later.

Note: If the account is in more than one name, see the instructions for line 1. Also see *What Name and Number To Give the Requester* for guidelines on whose number to enter.

Social security number

			–			–				

or

Employer identification number

		–							

Part II Certification

Under penalties of perjury, I certify that:

1. The number shown on this form is my correct taxpayer identification number (or I am waiting for a number to be issued to me); and
2. I am not subject to backup withholding because: (a) I am exempt from backup withholding, or (b) I have not been notified by the Internal Revenue Service (IRS) that I am subject to backup withholding as a result of a failure to report all interest or dividends, or (c) the IRS has notified me that I am no longer subject to backup withholding; and
3. I am a U.S. citizen or other U.S. person (defined below); and
4. The FATCA code(s) entered on this form (if any) indicating that I am exempt from FATCA reporting is correct.

Certification instructions. You must cross out item 2 above if you have been notified by the IRS that you are currently subject to backup withholding because you have failed to report all interest and dividends on your tax return. For real estate transactions, item 2 does not apply. For mortgage interest paid, acquisition or abandonment of secured property, cancellation of debt, contributions to an individual retirement arrangement (IRA), and generally, payments other than interest and dividends, you are not required to sign the certification, but you must provide your correct TIN. See the instructions for Part II, later.

Sign Here	**Signature of U.S. person** ►	**Date** ►

General Instructions

Section references are to the Internal Revenue Code unless otherwise noted.

Future developments. For the latest information about developments related to Form W-9 and its instructions, such as legislation enacted after they were published, go to *www.irs.gov/FormW9.*

Purpose of Form

An individual or entity (Form W-9 requester) who is required to file an information return with the IRS must obtain your correct taxpayer identification number (TIN) which may be your social security number (SSN), individual taxpayer identification number (ITIN), adoption taxpayer identification number (ATIN), or employer identification number (EIN), to report on an information return the amount paid to you, or other amount reportable on an information return. Examples of information returns include, but are not limited to, the following.

- Form 1099-INT (interest earned or paid)
- Form 1099-DIV (dividends, including those from stocks or mutual funds)
- Form 1099-MISC (various types of income, prizes, awards, or gross proceeds)
- Form 1099-B (stock or mutual fund sales and certain other transactions by brokers)
- Form 1099-S (proceeds from real estate transactions)
- Form 1099-K (merchant card and third party network transactions)
- Form 1098 (home mortgage interest), 1098-E (student loan interest), 1098-T (tuition)
- Form 1099-C (canceled debt)
- Form 1099-A (acquisition or abandonment of secured property)

Use Form W-9 only if you are a U.S. person (including a resident alien), to provide your correct TIN.

If you do not return Form W-9 to the requester with a TIN, you might be subject to backup withholding. See What is backup withholding, *later.*

By signing the filled-out form, you:

1. Certify that the TIN you are giving is correct (or you are waiting for a number to be issued),

2. Certify that you are not subject to backup withholding, or

3. Claim exemption from backup withholding if you are a U.S. exempt payee. If applicable, you are also certifying that as a U.S. person, your allocable share of any partnership income from a U.S. trade or business is not subject to the withholding tax on foreign partners' share of effectively connected income, and

4. Certify that FATCA code(s) entered on this form (if any) indicating that you are exempt from the FATCA reporting, is correct. See *What is FATCA reporting,* later, for further information.

Note: If you are a U.S. person and a requester gives you a form other than Form W-9 to request your TIN, you must use the requester's form if it is substantially similar to this Form W-9.

Definition of a U.S. person. For federal tax purposes, you are considered a U.S. person if you are:

- An individual who is a U.S. citizen or U.S. resident alien;
- A partnership, corporation, company, or association created or organized in the United States or under the laws of the United States;
- An estate (other than a foreign estate); or
- A domestic trust (as defined in Regulations section 301.7701-7).

Special rules for partnerships. Partnerships that conduct a trade or business in the United States are generally required to pay a withholding tax under section 1446 on any foreign partners' share of effectively connected taxable income from such business. Further, in certain cases where a Form W-9 has not been received, the rules under section 1446 require a partnership to presume that a partner is a foreign person, and pay the section 1446 withholding tax. Therefore, if you are a U.S. person that is a partner in a partnership conducting a trade or business in the United States, provide Form W-9 to the partnership to establish your U.S. status and avoid section 1446 withholding on your share of partnership income.

In the cases below, the following person must give Form W-9 to the partnership for purposes of establishing its U.S. status and avoiding withholding on its allocable share of net income from the partnership conducting a trade or business in the United States.

- In the case of a disregarded entity with a U.S. owner, the U.S. owner of the disregarded entity and not the entity;
- In the case of a grantor trust with a U.S. grantor or other U.S. owner, generally, the U.S. grantor or other U.S. owner of the grantor trust and not the trust; and
- In the case of a U.S. trust (other than a grantor trust), the U.S. trust (other than a grantor trust) and not the beneficiaries of the trust.

Foreign person. If you are a foreign person or the U.S. branch of a foreign bank that has elected to be treated as a U.S. person, do not use Form W-9. Instead, use the appropriate Form W-8 or Form 8233 (see Pub. 515, Withholding of Tax on Nonresident Aliens and Foreign Entities).

Nonresident alien who becomes a resident alien. Generally, only a nonresident alien individual may use the terms of a tax treaty to reduce or eliminate U.S. tax on certain types of income. However, most tax treaties contain a provision known as a "saving clause." Exceptions specified in the saving clause may permit an exemption from tax to continue for certain types of income even after the payee has otherwise become a U.S. resident alien for tax purposes.

If you are a U.S. resident alien who is relying on an exception contained in the saving clause of a tax treaty to claim an exemption from U.S. tax on certain types of income, you must attach a statement to Form W-9 that specifies the following five items.

1. The treaty country. Generally, this must be the same treaty under which you claimed exemption from tax as a nonresident alien.

2. The treaty article addressing the income.

3. The article number (or location) in the tax treaty that contains the saving clause and its exceptions.

4. The type and amount of income that qualifies for the exemption from tax.

5. Sufficient facts to justify the exemption from tax under the terms of the treaty article.

Example. Article 20 of the U.S.-China income tax treaty allows an exemption from tax for scholarship income received by a Chinese student temporarily present in the United States. Under U.S. law, this student will become a resident alien for tax purposes if his or her stay in the United States exceeds 5 calendar years. However, paragraph 2 of the first Protocol to the U.S.-China treaty (dated April 30, 1984) allows the provisions of Article 20 to continue to apply even after the Chinese student becomes a resident alien of the United States. A Chinese student who qualifies for this exception (under paragraph 2 of the first protocol) and is relying on this exception to claim an exemption from tax on his or her scholarship or fellowship income would attach to Form W-9 a statement that includes the information described above to support that exemption.

If you are a nonresident alien or a foreign entity, give the requester the appropriate completed Form W-8 or Form 8233.

Backup Withholding

What is backup withholding? Persons making certain payments to you must under certain conditions withhold and pay to the IRS 24% of such payments. This is called "backup withholding." Payments that may be subject to backup withholding include interest, tax-exempt interest, dividends, broker and barter exchange transactions, rents, royalties, nonemployee pay, payments made in settlement of payment card and third party network transactions, and certain payments from fishing boat operators. Real estate transactions are not subject to backup withholding.

You will not be subject to backup withholding on payments you receive if you give the requester your correct TIN, make the proper certifications, and report all your taxable interest and dividends on your tax return.

Payments you receive will be subject to backup withholding if:

1. You do not furnish your TIN to the requester,

2. You do not certify your TIN when required (see the instructions for Part II for details),

3. The IRS tells the requester that you furnished an incorrect TIN,

4. The IRS tells you that you are subject to backup withholding because you did not report all your interest and dividends on your tax return (for reportable interest and dividends only), or

5. You do not certify to the requester that you are not subject to backup withholding under 4 above (for reportable interest and dividend accounts opened after 1983 only).

Certain payees and payments are exempt from backup withholding. See *Exempt payee code,* later, and the separate Instructions for the Requester of Form W-9 for more information.

Also see *Special rules for partnerships,* earlier.

What is FATCA Reporting?

The Foreign Account Tax Compliance Act (FATCA) requires a participating foreign financial institution to report all United States account holders that are specified United States persons. Certain payees are exempt from FATCA reporting. See *Exemption from FATCA reporting code,* later, and the Instructions for the Requester of Form W-9 for more information.

Updating Your Information

You must provide updated information to any person to whom you claimed to be an exempt payee if you are no longer an exempt payee and anticipate receiving reportable payments in the future from this person. For example, you may need to provide updated information if you are a C corporation that elects to be an S corporation, or if you no longer are tax exempt. In addition, you must furnish a new Form W-9 if the name or TIN changes for the account; for example, if the grantor of a grantor trust dies.

Penalties

Failure to furnish TIN. If you fail to furnish your correct TIN to a requester, you are subject to a penalty of $50 for each such failure unless your failure is due to reasonable cause and not to willful neglect.

Civil penalty for false information with respect to withholding. If you make a false statement with no reasonable basis that results in no backup withholding, you are subject to a $500 penalty.

Criminal penalty for falsifying information. Willfully falsifying certifications or affirmations may subject you to criminal penalties including fines and/or imprisonment.

Misuse of TINs. If the requester discloses or uses TINs in violation of federal law, the requester may be subject to civil and criminal penalties.

Specific Instructions

Line 1

You must enter one of the following on this line; **do not** leave this line blank. The name should match the name on your tax return.

If this Form W-9 is for a joint account (other than an account maintained by a foreign financial institution (FFI)), list first, and then circle, the name of the person or entity whose number you entered in Part I of Form W-9. If you are providing Form W-9 to an FFI to document a joint account, each holder of the account that is a U.S. person must provide a Form W-9.

a. **Individual.** Generally, enter the name shown on your tax return. If you have changed your last name without informing the Social Security Administration (SSA) of the name change, enter your first name, the last name as shown on your social security card, and your new last name.

Note: ITIN applicant: Enter your individual name as it was entered on your Form W-7 application, line 1a. This should also be the same as the name you entered on the Form 1040/1040A/1040EZ you filed with your application.

b. **Sole proprietor or single-member LLC.** Enter your individual name as shown on your 1040/1040A/1040EZ on line 1. You may enter your business, trade, or "doing business as" (DBA) name on line 2.

c. **Partnership, LLC that is not a single-member LLC, C corporation, or S corporation.** Enter the entity's name as shown on the entity's tax return on line 1 and any business, trade, or DBA name on line 2.

d. **Other entities.** Enter your name as shown on required U.S. federal tax documents on line 1. This name should match the name shown on the charter or other legal document creating the entity. You may enter any business, trade, or DBA name on line 2.

e. **Disregarded entity.** For U.S. federal tax purposes, an entity that is disregarded as an entity separate from its owner is treated as a "disregarded entity." See Regulations section 301.7701-2(c)(2)(iii). Enter the owner's name on line 1. The name of the entity entered on line 1 should never be a disregarded entity. The name on line 1 should be the name shown on the income tax return on which the income should be reported. For example, if a foreign LLC that is treated as a disregarded entity for U.S. federal tax purposes has a single owner that is a U.S. person, the U.S. owner's name is required to be provided on line 1. If the direct owner of the entity is also a disregarded entity, enter the first owner that is not disregarded for federal tax purposes. Enter the disregarded entity's name on line 2, "Business name/disregarded entity name." If the owner of the disregarded entity is a foreign person, the owner must complete an appropriate Form W-8 instead of a Form W-9. This is the case even if the foreign person has a U.S. TIN.

Line 2

If you have a business name, trade name, DBA name, or disregarded entity name, you may enter it on line 2.

Line 3

Check the appropriate box on line 3 for the U.S. federal tax classification of the person whose name is entered on line 1. Check only one box on line 3.

IF the entity/person on line 1 is a(n) . . .	THEN check the box for . . .
• Corporation	Corporation
• Individual • Sole proprietorship, or • Single-member limited liability company (LLC) owned by an individual and disregarded for U.S. federal tax purposes.	Individual/sole proprietor or single-member LLC
• LLC treated as a partnership for U.S. federal tax purposes, • LLC that has filed Form 8832 or 2553 to be taxed as a corporation, or • LLC that is disregarded as an entity separate from its owner but the owner is another LLC that is not disregarded for U.S. federal tax purposes.	Limited liability company and enter the appropriate tax classification. (P= Partnership; C= C corporation; or S= S corporation)
• Partnership	Partnership
• Trust/estate	Trust/estate

Line 4, Exemptions

If you are exempt from backup withholding and/or FATCA reporting, enter in the appropriate space on line 4 any code(s) that may apply to you.

Exempt payee code.

- Generally, individuals (including sole proprietors) are not exempt from backup withholding.
- Except as provided below, corporations are exempt from backup withholding for certain payments, including interest and dividends.
- Corporations are not exempt from backup withholding for payments made in settlement of payment card or third party network transactions.
- Corporations are not exempt from backup withholding with respect to attorneys' fees or gross proceeds paid to attorneys, and corporations that provide medical or health care services are not exempt with respect to payments reportable on Form 1099-MISC.

The following codes identify payees that are exempt from backup withholding. Enter the appropriate code in the space in line 4.

1—An organization exempt from tax under section 501(a), any IRA, or a custodial account under section 403(b)(7) if the account satisfies the requirements of section 401(f)(2)

2—The United States or any of its agencies or instrumentalities

3—A state, the District of Columbia, a U.S. commonwealth or possession, or any of their political subdivisions or instrumentalities

4—A foreign government or any of its political subdivisions, agencies, or instrumentalities

5—A corporation

6—A dealer in securities or commodities required to register in the United States, the District of Columbia, or a U.S. commonwealth or possession

7—A futures commission merchant registered with the Commodity Futures Trading Commission

8—A real estate investment trust

9—An entity registered at all times during the tax year under the Investment Company Act of 1940

10—A common trust fund operated by a bank under section 584(a)

11—A financial institution

12—A middleman known in the investment community as a nominee or custodian

13—A trust exempt from tax under section 664 or described in section 4947

The following chart shows types of payments that may be exempt from backup withholding. The chart applies to the exempt payees listed above, 1 through 13.

IF the payment is for . . .	THEN the payment is exempt for . . .
Interest and dividend payments	All exempt payees except for 7
Broker transactions	Exempt payees 1 through 4 and 6 through 11 and all C corporations. S corporations must not enter an exempt payee code because they are exempt only for sales of noncovered securities acquired prior to 2012.
Barter exchange transactions and patronage dividends	Exempt payees 1 through 4
Payments over $600 required to be reported and direct sales over $5,000[1]	Generally, exempt payees 1 through 5[2]
Payments made in settlement of payment card or third party network transactions	Exempt payees 1 through 4

[1] See Form 1099-MISC, Miscellaneous Income, and its instructions.

[2] However, the following payments made to a corporation and reportable on Form 1099-MISC are not exempt from backup withholding: medical and health care payments, attorneys' fees, gross proceeds paid to an attorney reportable under section 6045(f), and payments for services paid by a federal executive agency.

Exemption from FATCA reporting code. The following codes identify payees that are exempt from reporting under FATCA. These codes apply to persons submitting this form for accounts maintained outside of the United States by certain foreign financial institutions. Therefore, if you are only submitting this form for an account you hold in the United States, you may leave this field blank. Consult with the person requesting this form if you are uncertain if the financial institution is subject to these requirements. A requester may indicate that a code is not required by providing you with a Form W-9 with "Not Applicable" (or any similar indication) written or printed on the line for a FATCA exemption code.

A—An organization exempt from tax under section 501(a) or any individual retirement plan as defined in section 7701(a)(37)

B—The United States or any of its agencies or instrumentalities

C—A state, the District of Columbia, a U.S. commonwealth or possession, or any of their political subdivisions or instrumentalities

D—A corporation the stock of which is regularly traded on one or more established securities markets, as described in Regulations section 1.1472-1(c)(1)(i)

E—A corporation that is a member of the same expanded affiliated group as a corporation described in Regulations section 1.1472-1(c)(1)(i)

F—A dealer in securities, commodities, or derivative financial instruments (including notional principal contracts, futures, forwards, and options) that is registered as such under the laws of the United States or any state

G—A real estate investment trust

H—A regulated investment company as defined in section 851 or an entity registered at all times during the tax year under the Investment Company Act of 1940

I—A common trust fund as defined in section 584(a)

J—A bank as defined in section 581

K—A broker

L—A trust exempt from tax under section 664 or described in section 4947(a)(1)

M—A tax exempt trust under a section 403(b) plan or section 457(g) plan

Note: You may wish to consult with the financial institution requesting this form to determine whether the FATCA code and/or exempt payee code should be completed.

Line 5

Enter your address (number, street, and apartment or suite number). This is where the requester of this Form W-9 will mail your information returns. If this address differs from the one the requester already has on file, write NEW at the top. If a new address is provided, there is still a chance the old address will be used until the payor changes your address in their records.

Line 6

Enter your city, state, and ZIP code.

Part I. Taxpayer Identification Number (TIN)

Enter your TIN in the appropriate box. If you are a resident alien and you do not have and are not eligible to get an SSN, your TIN is your IRS individual taxpayer identification number (ITIN). Enter it in the social security number box. If you do not have an ITIN, see *How to get a TIN* below.

If you are a sole proprietor and you have an EIN, you may enter either your SSN or EIN.

If you are a single-member LLC that is disregarded as an entity separate from its owner, enter the owner's SSN (or EIN, if the owner has one). Do not enter the disregarded entity's EIN. If the LLC is classified as a corporation or partnership, enter the entity's EIN.

Note: See *What Name and Number To Give the Requester,* later, for further clarification of name and TIN combinations.

How to get a TIN. If you do not have a TIN, apply for one immediately. To apply for an SSN, get Form SS-5, Application for a Social Security Card, from your local SSA office or get this form online at *www.SSA.gov*. You may also get this form by calling 1-800-772-1213. Use Form W-7, Application for IRS Individual Taxpayer Identification Number, to apply for an ITIN, or Form SS-4, Application for Employer Identification Number, to apply for an EIN. You can apply for an EIN online by accessing the IRS website at *www.irs.gov/Businesses* and clicking on Employer Identification Number (EIN) under Starting a Business. Go to *www.irs.gov/Forms* to view, download, or print Form W-7 and/or Form SS-4. Or, you can go to *www.irs.gov/OrderForms* to place an order and have Form W-7 and/or SS-4 mailed to you within 10 business days.

If you are asked to complete Form W-9 but do not have a TIN, apply for a TIN and write "Applied For" in the space for the TIN, sign and date the form, and give it to the requester. For interest and dividend payments, and certain payments made with respect to readily tradable instruments, generally you will have 60 days to get a TIN and give it to the requester before you are subject to backup withholding on payments. The 60-day rule does not apply to other types of payments. You will be subject to backup withholding on all such payments until you provide your TIN to the requester.

Note: Entering "Applied For" means that you have already applied for a TIN or that you intend to apply for one soon.

Caution: A disregarded U.S. entity that has a foreign owner must use the appropriate Form W-8.

Part II. Certification

To establish to the withholding agent that you are a U.S. person, or resident alien, sign Form W-9. You may be requested to sign by the withholding agent even if item 1, 4, or 5 below indicates otherwise.

For a joint account, only the person whose TIN is shown in Part I should sign (when required). In the case of a disregarded entity, the person identified on line 1 must sign. Exempt payees, see *Exempt payee code,* earlier.

Signature requirements. Complete the certification as indicated in items 1 through 5 below.

1. Interest, dividend, and barter exchange accounts opened before 1984 and broker accounts considered active during 1983. You must give your correct TIN, but you do not have to sign the certification.

2. Interest, dividend, broker, and barter exchange accounts opened after 1983 and broker accounts considered inactive during 1983. You must sign the certification or backup withholding will apply. If you are subject to backup withholding and you are merely providing your correct TIN to the requester, you must cross out item 2 in the certification before signing the form.

3. Real estate transactions. You must sign the certification. You may cross out item 2 of the certification.

4. Other payments. You must give your correct TIN, but you do not have to sign the certification unless you have been notified that you have previously given an incorrect TIN. "Other payments" include payments made in the course of the requester's trade or business for rents, royalties, goods (other than bills for merchandise), medical and health care services (including payments to corporations), payments to a nonemployee for services, payments made in settlement of payment card and third party network transactions, payments to certain fishing boat crew members and fishermen, and gross proceeds paid to attorneys (including payments to corporations).

5. Mortgage interest paid by you, acquisition or abandonment of secured property, cancellation of debt, qualified tuition program payments (under section 529), ABLE accounts (under section 529A), IRA, Coverdell ESA, Archer MSA or HSA contributions or distributions, and pension distributions. You must give your correct TIN, but you do not have to sign the certification.

What Name and Number To Give the Requester

For this type of account:	Give name and SSN of:
1. Individual	The individual
2. Two or more individuals (joint account) other than an account maintained by an FFI	The actual owner of the account or, if combined funds, the first individual on the account[1]
3. Two or more U.S. persons (joint account maintained by an FFI)	Each holder of the account
4. Custodial account of a minor (Uniform Gift to Minors Act)	The minor[2]
5. a. The usual revocable savings trust (grantor is also trustee)	The grantor-trustee[1]
b. So-called trust account that is not a legal or valid trust under state law	The actual owner[1]
6. Sole proprietorship or disregarded entity owned by an individual	The owner[3]
7. Grantor trust filing under Optional Form 1099 Filing Method 1 (see Regulations section 1.671-4(b)(2)(i)(A))	The grantor*
For this type of account:	**Give name and EIN of:**
8. Disregarded entity not owned by an individual	The owner
9. A valid trust, estate, or pension trust	Legal entity[4]
10. Corporation or LLC electing corporate status on Form 8832 or Form 2553	The corporation
11. Association, club, religious, charitable, educational, or other tax-exempt organization	The organization
12. Partnership or multi-member LLC	The partnership
13. A broker or registered nominee	The broker or nominee
14. Account with the Department of Agriculture in the name of a public entity (such as a state or local government, school district, or prison) that receives agricultural program payments	The public entity
15. Grantor trust filing under the Form 1041 Filing Method or the Optional Form 1099 Filing Method 2 (see Regulations section 1.671-4(b)(2)(i)(B))	The trust

[1] List first and circle the name of the person whose number you furnish. If only one person on a joint account has an SSN, that person's number must be furnished.

[2] Circle the minor's name and furnish the minor's SSN.

[3] You must show your individual name and you may also enter your business or DBA name on the "Business name/disregarded entity" name line. You may use either your SSN or EIN (if you have one), but the IRS encourages you to use your SSN.

[4] List first and circle the name of the trust, estate, or pension trust. (Do not furnish the TIN of the personal representative or trustee unless the legal entity itself is not designated in the account title.) Also see *Special rules for partnerships,* earlier.

***Note:** The grantor also must provide a Form W-9 to trustee of trust.

Note: If no name is circled when more than one name is listed, the number will be considered to be that of the first name listed.

Secure Your Tax Records From Identity Theft

Identity theft occurs when someone uses your personal information such as your name, SSN, or other identifying information, without your permission, to commit fraud or other crimes. An identity thief may use your SSN to get a job or may file a tax return using your SSN to receive a refund.

To reduce your risk:

- Protect your SSN,
- Ensure your employer is protecting your SSN, and
- Be careful when choosing a tax preparer.

If your tax records are affected by identity theft and you receive a notice from the IRS, respond right away to the name and phone number printed on the IRS notice or letter.

If your tax records are not currently affected by identity theft but you think you are at risk due to a lost or stolen purse or wallet, questionable credit card activity or credit report, contact the IRS Identity Theft Hotline at 1-800-908-4490 or submit Form 14039.

For more information, see Pub. 5027, Identity Theft Information for Taxpayers.

Victims of identity theft who are experiencing economic harm or a systemic problem, or are seeking help in resolving tax problems that have not been resolved through normal channels, may be eligible for Taxpayer Advocate Service (TAS) assistance. You can reach TAS by calling the TAS toll-free case intake line at 1-877-777-4778 or TTY/TDD 1-800-829-4059.

Protect yourself from suspicious emails or phishing schemes. Phishing is the creation and use of email and websites designed to mimic legitimate business emails and websites. The most common act is sending an email to a user falsely claiming to be an established legitimate enterprise in an attempt to scam the user into surrendering private information that will be used for identity theft.

The IRS does not initiate contacts with taxpayers via emails. Also, the IRS does not request personal detailed information through email or ask taxpayers for the PIN numbers, passwords, or similar secret access information for their credit card, bank, or other financial accounts.

If you receive an unsolicited email claiming to be from the IRS, forward this message to *phishing@irs.gov.* You may also report misuse of the IRS name, logo, or other IRS property to the Treasury Inspector General for Tax Administration (TIGTA) at 1-800-366-4484. You can forward suspicious emails to the Federal Trade Commission at *spam@uce.gov* or report them at *www.ftc.gov/complaint.* You can contact the FTC at *www.ftc.gov/idtheft* or 877-IDTHEFT (877-438-4338). If you have been the victim of identity theft, see *www.IdentityTheft.gov* and Pub. 5027.

Visit *www.irs.gov/IdentityTheft* to learn more about identity theft and how to reduce your risk.

Privacy Act Notice

Section 6109 of the Internal Revenue Code requires you to provide your correct TIN to persons (including federal agencies) who are required to file information returns with the IRS to report interest, dividends, or certain other income paid to you; mortgage interest you paid; the acquisition or abandonment of secured property; the cancellation of debt; or contributions you made to an IRA, Archer MSA, or HSA. The person collecting this form uses the information on the form to file information returns with the IRS, reporting the above information. Routine uses of this information include giving it to the Department of Justice for civil and criminal litigation and to cities, states, the District of Columbia, and U.S. commonwealths and possessions for use in administering their laws. The information also may be disclosed to other countries under a treaty, to federal and state agencies to enforce civil and criminal laws, or to federal law enforcement and intelligence agencies to combat terrorism. You must provide your TIN whether or not you are required to file a tax return. Under section 3406, payers must generally withhold a percentage of taxable interest, dividend, and certain other payments to a payee who does not give a TIN to the payer. Certain penalties may also apply for providing false or fraudulent information.

Taryn Egerton

From: Derek Myers
Sent: Thursday, February 20, 2025 8:50 AM
To: Taryn Egerton
Subject: RE: Site Plan Review - 207 Bowles Road

Taryn,
In speaking with the Chief we have no comments for this site plan.
Thank You

If you have any question please feel free to contact this office at (413)786-0657

Derek Myers
Fire Inspector
Agawam Fire Department
afdinsp@agawam.ma.us
(413)786-0657

From: Taryn Egerton <TEgerton@agawam.ma.us>
Sent: Thursday, February 20, 2025 8:40 AM
To: Derek Myers <afdinsp@agawam.ma.us>
Subject: FW: Site Plan Review - 207 Bowles Road

From: Taryn Egerton
Sent: Tuesday, February 4, 2025 10:03 AM
To: Kevin Duquette (kduquette@agawam.ma.us) <kduquette@agawam.ma.us>; Derek Myers <afdinsp@agawam.ma.us>; All_Engineering Department <All_Eng_Dept@agawam.ma.us>; Brian Machos <BMachos@agawam.ma.us>
Cc: Stefanie Kesecker <SKesecker@agawam.ma.us>
Subject: Site Plan Review - 207 Bowles Road

Good morning,
Please review and comment on the attached prior to the February 20th Planning Board meeting.

Taryn Egerton
Planning Director & Conservation Agent
Office of Planning and Community Development

413.726.9737 | tegerton@agawam.ma.us

TOWN OF Agawam MASSACHUSETTS

MEMBERS PRESENT:
Violet Baldwin, Chair
Charles Elfman
Frank DeStefano, Vice Chair
Michael DiLullo
Michael Cleavall

MEMBERS ABSENT:

ALSO PRESENT:
Taryn Egerton

Ms. Baldwin called the meeting to order at 6:00pm.

1. 6:00PM PUBLIC HEARING-ZONING AMENDMENT-"An Ordinance to Amend Chapter 180 of the Code of City of Agawam Regarding Accessory Dwelling Units"-Mayor Johnson

Mayor Johnson was present for this agenda item. He opened by explaining that the State passed the Housing Bond Bill which included a section allowing Accessory Dwelling Units as a matter of right in the Commonwealth. This new law went into effect in the beginning of February. He stated this draft ordinance meets State regulations and provides an orderly process for individuals looking to construct an ADU on their property. He stated applicants will need to file with the Building Inspector and are required to prepare a Site Plan showing all the required information. He went on to say the Building Inspector has 30 days to grant or deny the application for a building permit. He explained that the requirements for constructing or adding an ADU cannot be more onerous than that of a single family house. Mayor Johnson stated if an applicant wants more than one ADU on a property, or if they are in a floodplain they would need to obtain a Special Permit. He stated one parking space would be required for each ADU, and must meet stretch energy code, building code, and any setback/side yard requirements. He stated this Zoning Amendment provides an orderly process for anyone wanting an ADU.
Ms. Baldwin asked if the property needs to be owner occupied. Mayor Johnson stated no. He further explained that the ADU cannot be more than 900 sq. ft. or ½ of gross floor area of principal dwelling, whichever is smaller. There is a commonality of ownership clause. Ms. Baldwin asked if an ADU could be constructed on a slab. Mayor Johnson stated yes.

Ms. Baldwin opened the public hearing for comments. There was none.

Motion was made by Mr. Cleavall and seconded by Mr. DiLullo to close the public hearing.

VOTE 5-0-0

Motion was made by Mr. DiLullo and seconded by Mr. DeStefano to send a positive recommendation to the City Council for the ZONING ADMENDMENT-"An Ordinance to

Amend Chapter 180 of the Code of City of Agawam Regarding-Accessory Dwelling Units-Mayor Johnson.

VOTE 5-0-0

2. 6:10PM PUBLIC HEARING-ZONING AMENDMENT-"An Ordinance to Amend Chapter 180 of the Code of City of Agawam Regarding Zoning Enforcement Powers and Penalties"-Mayor Johnson

Mayor Johnson was present for this agenda item. The Building Inspector would like to update non-criminal fines for violations. He stated he did a comparison to other communities in the area, and they are much higher. Agawam fines are currently $25, $50, $75, etc. He stated other community fees are $100, $200 and $300. He state this ordinance adds some enforcement capabilities regarding enforcement of conditions placed on permits, special permits, or any decisions granted by the Zoning Board of Appeals or the Planning Board. Mayor Johnson stated these fees will help to gain compliance with conditions placed and that liens on the real estate can be placed. This allows for any stray fines to be collected. This will help the Town not to have to utilize judicial enforcement.

Ms. Baldwin opened the public hearing for comments. There was none.

Motion was made by Mr. Elfman and seconded by DiLullo to close the public hearing.

VOTE 5-0-0

Motion was made by Mr. Elfman and seconded by Mr. DiLullo to send a positive recommendation to the City Council for the Zoning Amendment-"An Ordinance to Amend Chapter 180 of the Code of City of Agawam Regarding Zoning Enforcement Powers and Penalties"-Mayor Johnson

VOTE 5-0-0

3. SITE PLAN-207 Bowles Road-RHM Realty, LLC

Luke Showalter with Sage Engineering and Bryan Balicki with Furrow Engineering were present for this agenda item. Mr. Showalter stated the application is for the construction of a proposed 11,100 sq. ft. addition to Litron's existing manufacturing office facility and expansion of the existing parking lot to 37 new parking spaces. He stated the property is 3 acres, zoned Industrial-A and surrounded by industrial land. All existing utilities are connected to the road. He stated stormwater flows to the back of the site to an existing detention basin, which will be enlarged to handle the additional stormwater runoff. The expansion of the detention basin will include a new sediment forbay to treat the stormwater as it enters the basin. He stated the project will require a stormwater management permit and it has been submitted to the DPW. He stated they received Engineering comments today and they are all addressable without any significant changes to the site.

Ms. Baldwin asked about a centralized area for stormwater runoff. Mr. Showalter stated this could be taken care of.
Mr. Elfman asked how many employees. Mr. Showalter stated there are currently 50 and with the new addition will require 20 new employees. Mr. Elfman asked what the business manufactures. Mr. Balicki stated they make hermedic sealant.
Mr. DiLullo asked how many shifts. Mr. Showalter stated 1, but will most likely become 2 shifts. Mr. DiLullo asked about the first Engineering comment that states, "Engineering recommends that the stormwater calculations for this project use the NOAA Atlas 14 precipitation frequencies rather than the frequencies listed in Technical Paper 40." Mr. Showalter states this allows them to account for more rainfall depth that takes into consideration a deeper rainfall/storm event, so more water is analyzed.

Motion was made by Mr. Cleavall and seconded by Mr. DiLullo to continue the SITE PLAN-207 Bowles Road-RHM Realty, LLC to the March 6, 2025.

VOTE 5-0-0

4. DISCUSSION & POSSIBLE VOTE-Planning Board Representative for Housing Committee

Mr. DiLullo volunteered to be the Planning Board Representative for the Housing Committee.

Motion was made by Mr. Cleavall and seconded by Mr. Elfman to nominate Mr. DiLullo as the Planning Board Representative for the Housing Committee.

VOTE 5-0-0

5. Election of PVPC Commissioner

Ms. Egerton stated currently Mr. DiLullo is the Commissioner and Mr. Elfman is the alternate and no election is necessary if there are no personnel changes.

6. APPROVAL OF MINUTES-February 6, 2025

Motion was made by Mr. Cleavall and seconded by Mr. DiLullo to approve the February 6, 2025 minutes as written.

VOTE 3-0-2(Baldwin/Elfman)

7. Correspondences

Ms. Egerton stated the Town has been notified by Depalma's RDP Properties, LLC that they are taking 683 South Westfield out of Chapter 61-A, which is a tax benefit for land owners who are keeping their land undeveloped. The Town has a right of first refusal to purchase the property, which is now for sale.

Motion was made by Mr. DeStefano and seconded by Mr. Cleavall to send a negative recommendation on the Town exercising its' right of first refusal option to purchase 683 South Westfield Street.

VOTE 4-1-0(Elfman)

Motion was made by Mr. Elfman and seconded by Mr. DiLullo to adjourn the meeting.

VOTE 5-0-0

Meeting adjourned at 6:46pm.

DRAFT